




NEUF

ARCHITECT(E)S

PAGE	TITRE DES DESSINS Drawing Title	REV.	DATE
A000	TITLE PAGE	0	2024 11 29
A101P	GENERAL SITE PLAN - PROJECTED	0	2024 11 29
A102P	RENDERED CONTEXT PLAN	0	2024 11 29
A200P	SPA - BASEMENT - PROJECTED	0	2024 11 29
A201P	SPA - GROUND FLOOR - PROJECTED	0	2024 11 29
A202P	SPA - TYPICAL FLOOR PLAN - PROJECTED	0	2024 11 29
A400P	SOUTH ELEVATION - PROJECTED	0	2024 11 29
A401P	EAST ELEVATION - PROJECTED	0	2024 11 29
A402P	WEST ELEVATION - PROJECTED	0	2024 11 29
A403P	NORTH ELEVATION - PROJECTED	0	2024 11 29
TOTAL: 10			




535 LEGGET DRIVE
535 LEGGET DRIVE, KANATA, ONTARIO
CLIENT : KRP PROPERTIES

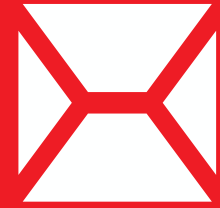

NEUF
ARCHITECT(E)S

- ISSUED FOR SITE PLAN APPROVAL 2024-11-29
- COORDINATION Coordination
- PERMIS Permit
- SOUSSION Tender
- RÉVISION GÉNÉRALE General revision
- CONSTRUCTION Construction
- FIN DES TRAVAUX Record Drawings

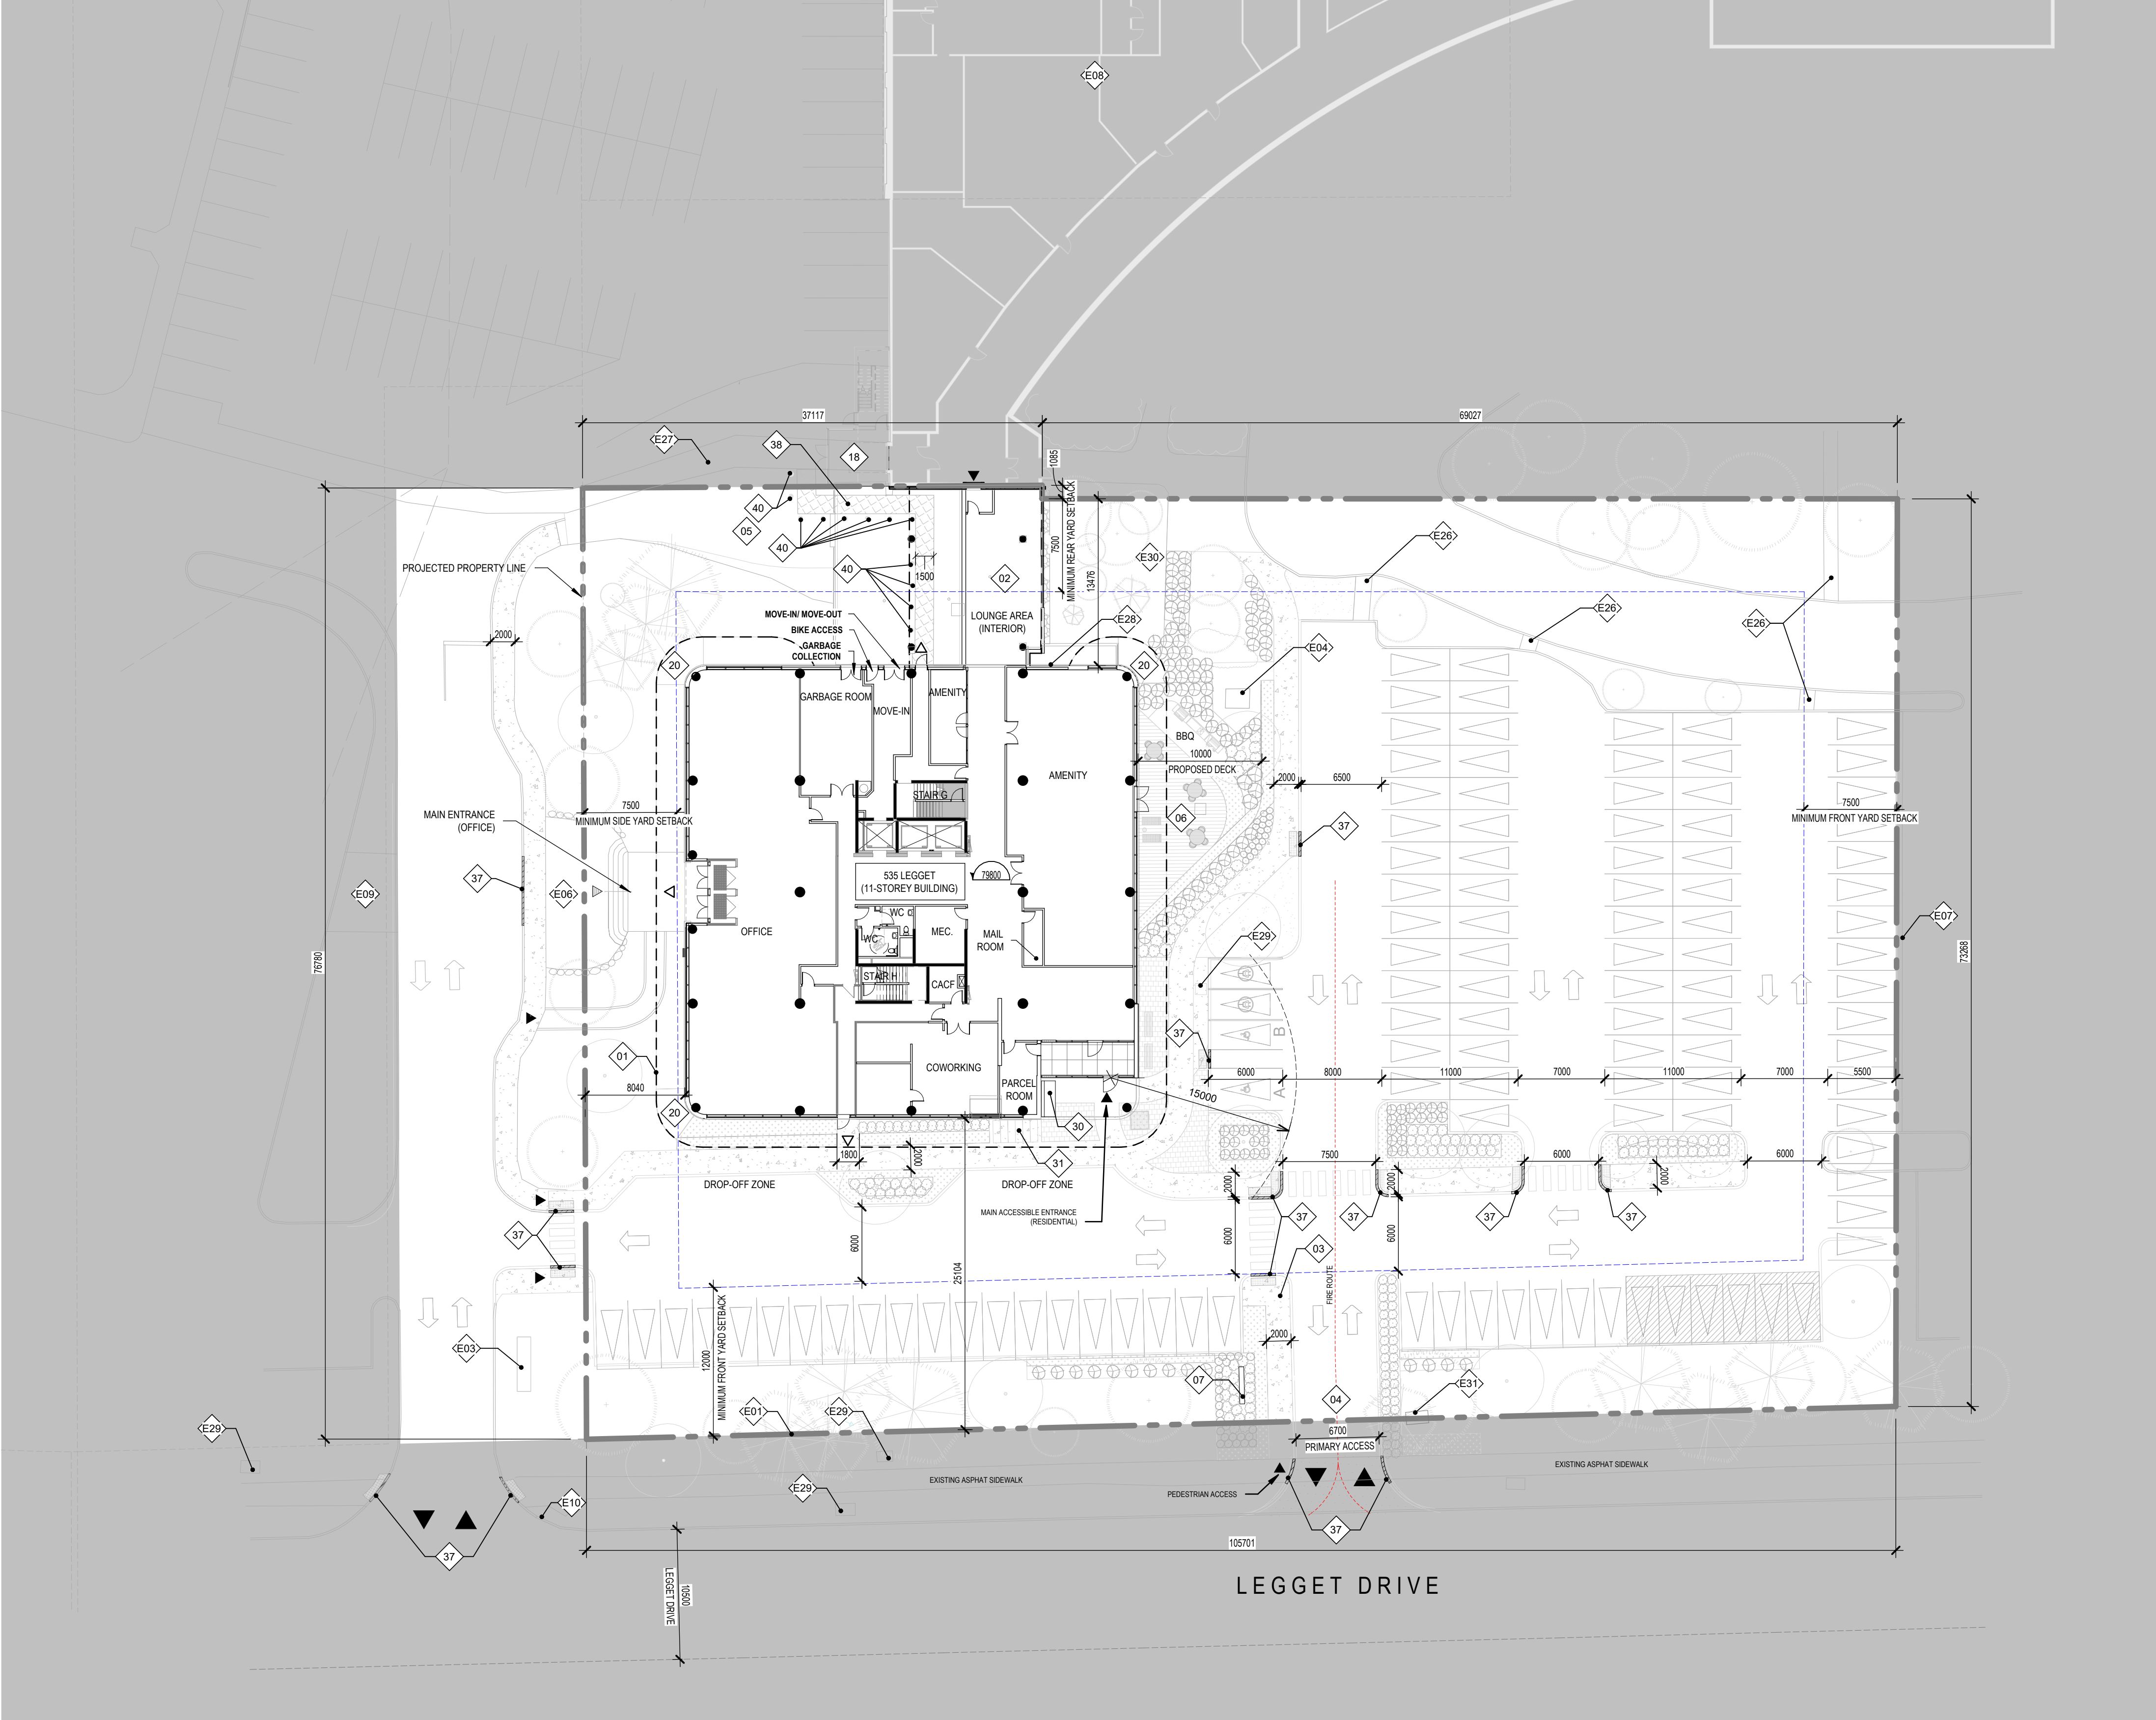

GROSS FLOOR AREA (GFA) AS PER CITY OF OTTAWA DEFINITION	
GROSS FLOOR AREA (RESIDENTIAL)	15 939 m ²
GROSS FLOOR AREA (OFFICE)	400 m ²
TOTAL GROSS FLOOR AREA (RESIDENTIAL & OFFICE)	16 339 m ²

535 LEGGET - SITE STATISTICS	
PROPOSED LOT AREA	7 937 m ²
FOOTPRINT	1 395 m ² (45% max)
GROSS BUILDING AREA ABOVE GRADE	14 769 m ²
CONSTRUCTION AREA UNDERGROUND	1 570 m ²
GROSS FLOOR AREA (ABOVE + BELOW GRADE)	16 339 m ²
LEGAL DESCRIPTION OF PROPERTY	
PIN 04517-1171 Part Lot 8, Conc. 4, Ottawa, being Parts 5 and 6 Plan 4R18548 and Parts 4, 5 and 9 Plan 4R17108	

PROPERTY BOUNDARY INFORMATION DERIVED FROM SURVEYOR'S REAL PROPERTY REPORT BY FAIRHALL MOFFATT AND WOODLAND ONTARIO LAND SURVEYOR, JULY 25, 2024

535 LEGGET - NUMBER OF UNITS	
LEVEL	NUMBER OF UNITS
BASEMENT	0
GROUND FLOOR	0
2nd FLOOR TO 9th	8 x 13 UNITS 104 UNITS
10th FLOOR	11 UNITS
11th FLOOR	-
TOTAL	115 UNITS

PARKING LEGEND	
	TYPICAL PARKING SPACE 5.5 m X 2.6 m (5.2 m X 2.6 m min.)
	BARRIER FREE PARKING SPACE 6 m X 3.4 m
	BARRIER FREE PARKING SPACE 6 m X 2.4 m (min.)
	EV PARKING SPACE 6 m X 2.5 m (min.)

SURFACE LEGEND	
	EXISTING SNOW STORAGE AREA (SEE LANDSCAPE ARCHITECT)
	CLEAR STONE (BY LANDSCAPE ARCHITECT)
	PEDESTRIAN PATH (BY LANDSCAPE ARCHITECT)
	LANDSCAPING (BY LANDSCAPE ARCHITECT)
	DECK (BY LANDSCAPE ARCHITECT)
	INTERVENTION AREA
	PAVING (BY LANDSCAPE ARCHITECT)
	DEPRESSED SIDEWALK/ BARRIER FREE TACTILE PAVERS

LINE TYPE & ACCESS LEGEND	
	VEHICULAR ENTRY
	ACCESS TO BUILDING
	ACCESS TO OFFICE
	EXITS
	FIRE ROUTE (ON SITE)
	PROPERTY LINE
	CIRCULATION ARROW
	SETBACK

WALL AND DOOR LEGEND	
	EXISTING WALL
	EXISTING STRUCTURE
	DEMOLISH WALL
	NEW WALL
	DEMOLISH DOOR
	EXISTING DOOR
	NEW DOOR

EXTERIOR BIKE RACK	
	TOP VIEW
	FRONT VIEW
	SIDE VIEW


GENERAL NOTES	
# NOTE	DESCRIPTION
01	OUTLINE OF CANOPY ON LEVEL 2
02	LINK TO BROOKSTREET HOTEL
03	PROPOSED NEW ENTRANCE CONCRETE PATH
04	PROPOSED NEW VEHICULAR ENTRANCE
05	GRADING TO SLOPE TOWARDS EXISTING LOADING DOCK LEVEL TO FACILITATE MOVE-IN MOVE-OUT AND GARBAGE COLLECTION (8% MAX FOR GARBAGE COLLECTION) (SEE CIVIL ENG.)
06	PROPOSED EXTERIOR DECK (REFER TO LANDSCAPE ARCHITECT)
07	NEW SIGNAGE
08	ADDITIONAL TREE (REFER TO LANDSCAPE ARCHITECT)
09	PROJECTED BUILDING OUTLINE - GROUND FLOOR
11	MARQUISE OUTLINE
14	PROJECTED BUILDING OUTLINE - SECOND FLOOR
16	CONTACT PANEL (SEE ELECTRICAL ENG.)
17	FIRE PANEL (SEE ELECTRICAL ENG.)
18	PROPOSED EXIT STAIR FROM BROOKSTREET HOTEL (TO BE ADDRESSED UNDER A SEPARATE PERMIT APPLICATION)
19	RELOCATED ROPE GUIDE
20	CONCRETE DRAINAGE SPLASH PAD (REFER TO LANDSCAPE ARCHITECT)
21	FOOT SCRAPER GRILLE (7/10/31)
22	ACCESSIBLE ENTRANCE/ EXIT ACCESS (AS REQUIRED FOR RH/FAC)
30	SEATING AREA
31	PROPOSED EXTERIOR BIKE PARKING
32	EXIT TOWARDS BROOKSTREET HOTEL
33	STRUCTURAL REINFORCEMENT (2"X12" TRIPLE ROW) BEHIND DRYWALL AT TOILET AND SHOWER AS REQUIRED FOR RH/FAC
34	STRUCTURAL REINFORCEMENT (2"X12" TRIPLE ROW) IN BEDROOM FOR CLOTHES ROD AS REQUIRED FOR RH/FAC
35	FLOORING FINISH MUST CONTINUE UNDER WASHROOM VANITY AS REQUIRED FOR RH/FAC
36	FLOORING FINISH MUST CONTINUE UNDER KITCHEN CABINETS AS REQUIRED FOR RH/FAC
37	DEPRESSED SIDEWALK/ BARRIER FREE TACTILE PAVERS (SEE LANDSCAPE ARCHITECT)
38	PROPOSED PAINTED EGRESS PATH (SEE LANDSCAPE ARCHITECT)
39	EXISTING ELECTRIC VEHICLE CHARGING STATION
40	PROPOSED BOLLARDS (SEE CIVIL ENG.)

GENERAL NOTES EXISTANT	
# NOTE	DESCRIPTION
E01	PROPERTY LINE
E02	LOADING DOCK
E03	DEMOLITION OF EXISTING STREET SIGNAGE, FOLLOWED BY SURFACE RESTORATION AND STREETSCAPE ENHANCEMENT (SEE LANDSCAPE ARCHITECT)
E04	EXISTING MECHANICAL EQUIPMENT
E05	REINFORCING DOWELS EXTENDING ABOVE THE SLAB WITH PROTECTIVE HOARDING
E06	EXISTING PEDESTRIAN ENTRANCE
E07	EXISTING CURB TO SEPARATE PARKINGS
E08	EXISTING BROOKSTREET HOTEL
E09	EXISTING BIKE RACK
E10	EXISTING FIRE HYDRANT
E12	GARBAGE CHUTE
E14	EXISTING ROOF ANCHOR
E15	PIPE / CONDUIT ENCLOSURE
E16	FLUE PIPES
E17	KITCHEN EXHAUST FAN
E18	EXISTING ROPE GUIDE TO BE RELOCATED
E19	EXISTING HOUSEKEEPING PAD TO BE DEMOLISHED
E20	DEMOLITION OF EXISTING CURBS AND SIDEWALK TO FACILITATE THE CREATION OF A NEW VEHICULAR ENTRANCE FROM LEGGET DRIVE, INCLUDING NECESSARY LANDSCAPE ADJUSTMENTS (SEE LANDSCAPE ARCHITECT AND CIVIL ENGINEER)
E21	EXISTING ACCESS TO BE DECOMMISSIONED AND PERMANENTLY CLOSED
E22	ALL EXISTING ROOF ASSEMBLIES MUST BE INSPECTED DURING THE DEMOLITION PHASE TO ASSESS AND DETERMINE THE NECESSARY INTERVENTIONS
E23	ALL EXISTING PRECAST CONCRETE PANELS AND ASSOCIATED ELEMENTS MUST BE INSPECTED DURING THE DEMOLITION PHASE TO ASSESS AND DETERMINE THE NECESSARY INTERVENTIONS
E24	EXISTING DRAINS TO BE REPURPOSED (SEE CIVIL ENGINEER)
E25	EXISTING FOOT SCRAPER GRILL
E26	EXISTING PAVED PATHWAY
E27	EXISTING PAINTED PATHWAY
E28	EXISTING GAS METERS
E29	EXISTING COMMUNICATION BOX
E30	EXISTING SHRUBS
E31	EXISTING COMMUNICATION TRANSFORMER

ZONE PROVISIONS 535 LEGGET		
ZONING BY-LAW 2008-250		
CURRENT ZONING: IP6 [301]		
	REQUIRED	PROVIDED
FRONT & CORNER YARD SETBACK	FRONT MIN. 12 m	25.10 m
INTERIOR RIGHT SIDE YARD SETBACK	MIN. 7.5 m	61.19 m
INTERIOR LEFT SIDE YARD SETBACK	MIN. 7.5 m	8.04 m
REAR YARD SETBACK	MIN. 7.5 m	13.45 m
BUILDING HEIGHT	44 m (MAX)	11 STOREYS 44 m (MAX)
AMENITY SPACE	6 m ² X 115 UNITS = 690 m ²	847 m ²
PRIVATE AMENITY SPACE	-	145 m ²
COMMUNAL AMENITY AREA	MINIMUM OF 50% OF REQUIRED TOTAL AMENITY AREA (423 m ² min.)	702 m ²
BICYCLE PARKING (RESIDENTIAL)	0.5 X 115 UNITS = 58 SPOTS (25% INDOORS)	93
BICYCLE PARKING (OFFICE)	2 SPOTS (1 LONG-TERM, 1 SHORT-TERM)	2
NUMBER OF PARKING SPACES		
	REQUIRED	PROVIDED
PARKING (RESIDENTIAL)	1.2 SPACES X 115 UNITS	138
PARKING (VISITOR)	0.2 SPACES X 115 UNITS	23
OFFICE	400 m ²	4
BARRIER FREE PARKING	TYPE A = 1 TYPE B = 1	2
TOTAL PARKING REQUIRED		167

- NOTES GÉNÉRALES General Notes
- Ces documents d'architecture sont la propriété exclusive de l'architecte(s) et ne pourront être utilisés, reproduits ou copiés sans autorisation écrite préalable. / These architectural documents are the exclusive property of NEUF architect(e)s and cannot be used, copied or reproduced without written pre-authorization.
 - Les dimensions apparaissant aux documents devront être vérifiées par l'entrepreneur avant le début des travaux. / All dimensions which appear on the documents must be verified by the contractor before to start the work.
 - Veuillez aviser l'architecte de toute dimension erreur et/ou divergences entre ces documents et/ou des autres professionnels. / The architect must be notified of all errors, omissions and discrepancies between these documents and those of the others professionals.
 - Les dimensions sur ces documents doivent être lues et non mesurées. / The dimensions on these documents must be read and not measured.

MECHANICAL Mécanique
ELECTRICAL Electrique
GOODKEY, WEEDMARK & ASSOCIATES LIMITED
168 Woodbine Ave. Ottawa, ON K2C 3K8
T 613 727-8111 goodkey.ca
STRUCTURE Structure
CUNLIFFE & ASSOCIATES
200-1550 Carling Ave. Ottawa, ON K1Z 8S8
www.cunliffe.ca
URBANISTE ET CIVIL Urban planner and Civil
ARCHITECTE DE PAYSAGE Landscape Architect
NOVATECH
240 Michael Cowpland Drive, Suite 200, Ottawa, ON, K2M 1P6
T 613 294-9843 novatech-eng.com
ARCHITECTES Architect
DESIGN INTERIOR Interior Design
NEUF architect(e)s Inc.
630, boul. René-Lévesque O. 32e étage, Montréal QC H3B 1S6
T 514 847 1117 NEUFarchitectes.com
SCEAU / Seal

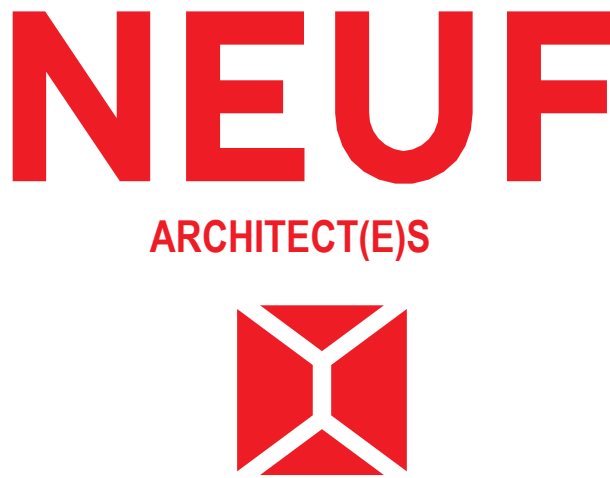

Ouvrage Project
535 LEGGET DRIVE

EMPLACEMENT Location
535 LEGGET DRIVE,
KANATA, ONTARIO

NO	REVISION	DATE (aa-mm-jj)
0	ISSUED FOR SITE PLAN APPROVAL	2024 11 29

DESSINÉ PAR Drawn by
AT MS
DATE (aa-mm-jj)
24.09.18
TITRE DU Dessin Drawing Title
indicated

VÉRIFIÉ PAR Checked by
KP
ÉCHELLE Scale
As
indicated

GENERAL SITE PLAN - PROJECTED

REVISION Revision
0
NO. DESSIN Dwg Number
A101P

GENERAL SITE PLAN - PROJECTED

1 : 300

1
A101P



11/27/2024 4:33:30 PM

A:\work\13338_535 LEGGET DRIVE\DWG\13338_LEGGET DRIVE_R24\BDD_13338_ARC_BDD_R24.rvt

555 LEGGET DRIVE
(11 STOREY)

525 LEGGET DRIVE
(BROOKSTREET HOTEL)

CONNECTION TO
BROOKSTREET HOTEL
(1 STOREY)

535 LEGGET DRIVE
(11 STOREY)

LEGGET DRIVE



NOTES GÉNÉRALES / General Notes

1. Ces documents d'architecture sont la propriété exclusive de NEUF architect(e)s et ne pourront être utilisés, reproduits ou copiés sans autorisation écrite préalable. / These architectural documents are the exclusive property of NEUF architect(e)s and cannot be used, copied or reproduced without written pre-authorization.
2. Les dimensions apparaissant aux documents devront être vérifiées par l'entrepreneur avant le début des travaux. / All dimensions which appear on the documents must be verified by the contractor before to start the work.
3. Veuillez aviser l'architecte de toute dimension erreur et/ou divergences entre ces documents et ceux des autres professionnels. / The architect must be notified of all errors, omissions and discrepancies between these documents and those of the others professionals.
4. Les dimensions sur ces documents doivent être lues et non mesurées. / The dimensions on these documents must be read and not measured.

MECHANICAL / Mécanique

ELECTRICAL / Électrique

GOODKEY, WEEDMARK & ASSOCIATES LIMITED

1688 Woodward Dr., Ottawa, ON K2C 3K8

T 613 727 9111 info@gwa.com

STRUCTURE / Structure

CUNLIFF & ASSOCIATES

200-1550 Carling Ave., Ottawa, ON K1Z 8S8

www.cunliffe.ca

URBANISTE ET CIVIL / Urban planner and Civil

ARCHITECTE DE PAYSAGE / Landscape Architect

NOVATECH

260 Michael Coopers Drive, Suite 200, Ottawa, ON, K2M 1P6

T 613 294 9543 novatech-eng.com

ARCHITECTES / Architect

DESIGN INTERIOR / Interior Design

NEUF architect(e)s Inc.

630, boul. René-Lévesque O., 32e étage, Montréal QC H3B 1S6

T 514 847 1117 NEUFarchitectes.com

SCEAU / Seal

NEUF
ARCHITECT(E)S




CLIENT / Client



OUVRAGE / Project

535 LEGGET DRIVE

 

EMPLACEMENT / Location

535 LEGGET DRIVE,
KANATA, ONTARIO

NO. PROJET / No.

13338

NO. RÉVISION

0 ISSUED FOR SITE PLAN APPROVAL

DATE (aa-mm-jj)

2024 11 29

DESSINÉ PAR / Drawn by

AT MS

DATE (aa-mm-jj)

24.11.29

TITRE DU DESSIN / Drawing Title

**RENDERED CONTEXT
PLAN**


NO. DESSIN / Dwg Number

0

VÉRIFIÉ PAR / Checked by

KP

ÉCHELLE / Scale

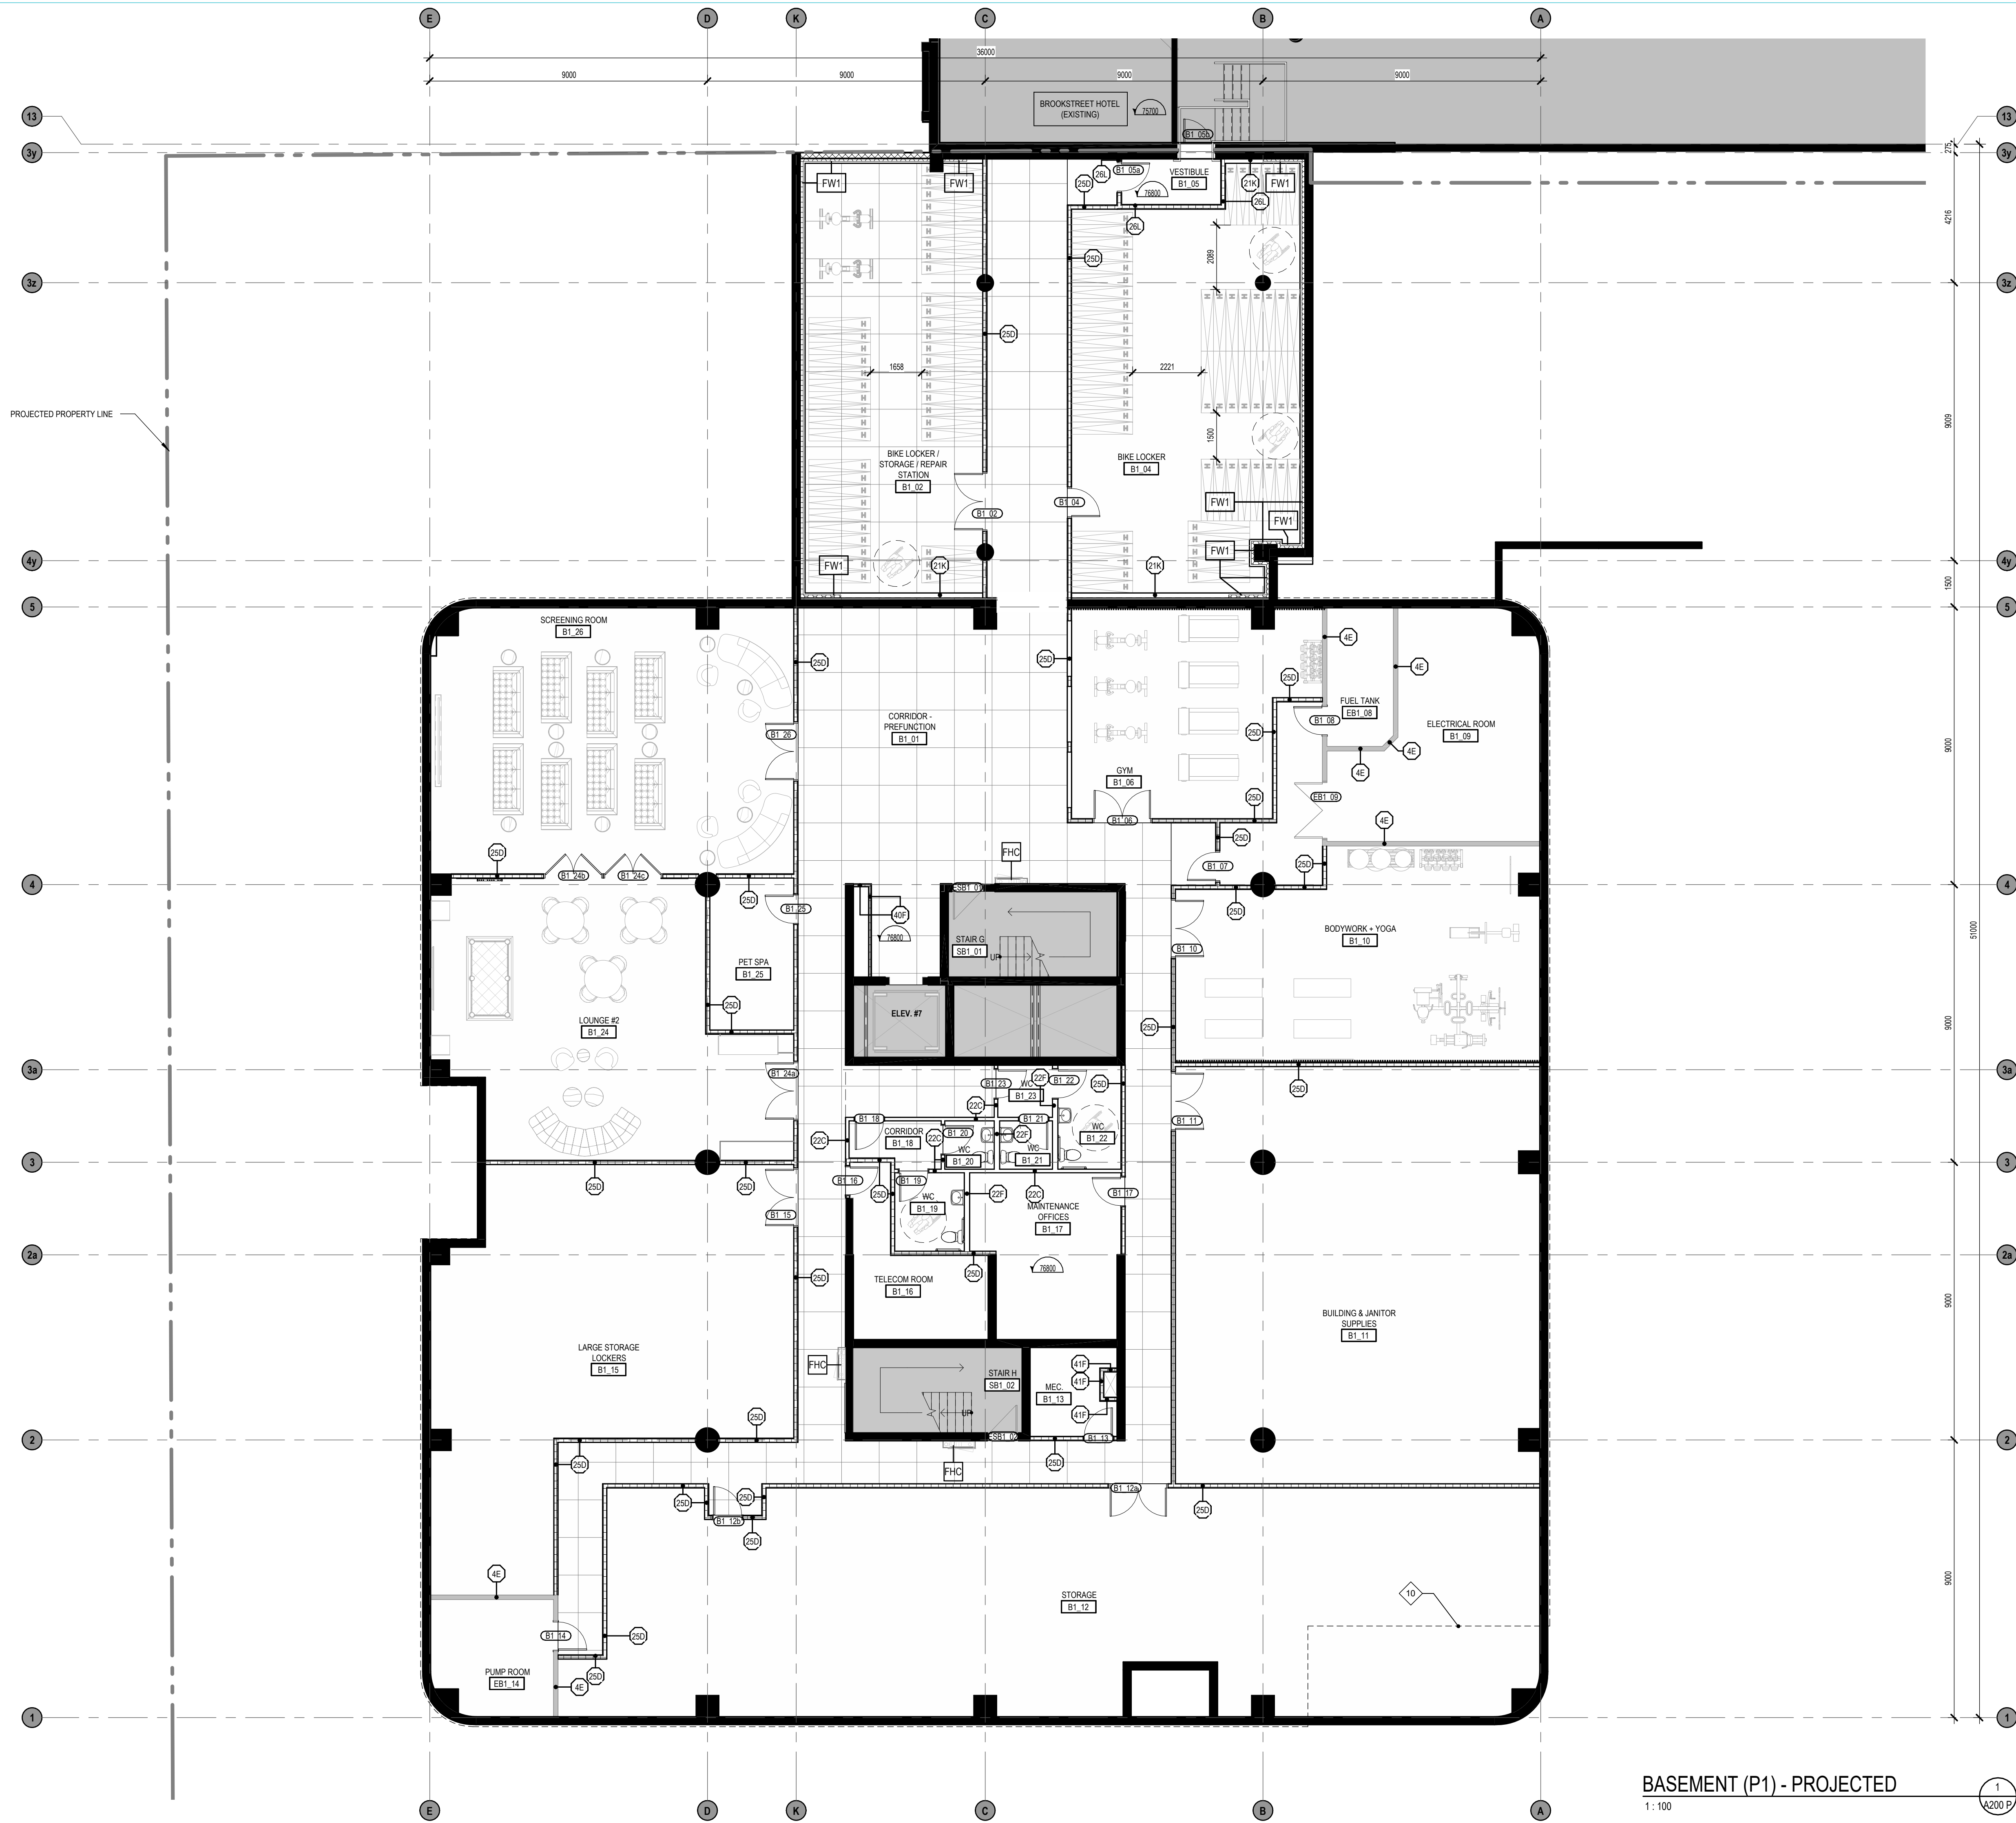

GENERAL NOTES	
# NOTE	DESCRIPTION
01	OUTLINE OF CANOPY ON LEVEL 2
02	LINK TO BROOKS STREET HOTEL
03	PROPOSED NEW ENTRANCE CONCRETE PATH
04	PROPOSED NEW VEHICULAR ENTRANCE
05	GRADING TO SLOPE TOWARDS EXISTING LOADING DOCK TO FACILITATE MOVE-IN MOVE-OUT AND GARBAGE COLLECTION
06	(8% MAX FOR GARBAGE COLLECTION, SEE CIVIL ENG. PROPOSED EXTERIOR DECK (REFER TO LANDSCAPE ARCHITECT)
07	NEW SIGNAGE
08	ADDITIONAL TREE (REFER TO LANDSCAPE ARCHITECT)
09	PROJECTED BUILDING OUTLINE - GROUND FLOOR
10	MARQUEE OUTLINE
11	PROJECTED BUILDING OUTLINE - SECOND FLOOR
12	CONTACT PANEL (SEE ELECTRICAL ENG.)
13	WIRE PANEL (SEE ELECTRICAL ENG.)
14	PROPOSED EXIT STAIR FROM BROOKS STREET HOTEL (TO BE ADDRESSED UNDER A SEPARATE PERMIT APPLICATION)
15	RELOCATED ROPE GUIDE
16	CONCRETE DRAINAGE SPLASH PAD (REFER TO LANDSCAPE ARCHITECT)
21	FOOT SCRAPER GRILLE (7/0031)
22	ACCESSIBLE ENTRANCE/ EXIT ACCESS (AS REQUIRED FOR RFA)
30	SEATING AREA
31	PROPOSED EXTERIOR BIKE PARKING
32	EXIT TOWARDS BROOKS STREET HOTEL
33	STRUCTURAL REINFORCEMENT (2'X12" TRIPLE ROW) BEHIND DRYWALL AT TOILET AND SHOWER AS REQUIRED FOR RHFA
34	STRUCTURAL REINFORCEMENT (2'X12" TRIPLE ROW) IN BEDROOM FOR CLOTHES ROD AS REQUIRED FOR RHFA
35	FLOORING FINISH MUST CONTINUE UNDER WASHROOM VANITY AS REQUIRED FOR RHFA
36	CLOPPING FINISH MUST CONTINUE UNDER KITCHEN CABINERY AS REQUIRED FOR RHFA
37	DEPRESSED SIDEWALK/ BARRIER FREE TACTILE PAVERS (SEE LANDSCAPE ARCHITECT)
38	PROPOSED PAINTED EGRESS PATH (SEE LANDSCAPE ARCHITECT)
39	EXISTING ELECTRIC VEHICLE CHARGING STATION
40	PROPOSED BOLLARDS (SEE CIVIL ENG.)

NOTES GÉNÉRALES General Notes

1. Ces documents et/ou architecture sont la propriété exclusive de l'architecte et/ou de la personne qui les a créés. Ils ne peuvent être utilisés, reproduits ou copiés sans autorisation écrite préalable. / These architectural documents are the exclusive property of the architect and/or the person who created them. They cannot be used, copied or reproduced without written prior permission.
2. Les dimensions apparaissant aux documents doivent être vérifiées par l'empreunteur avant le début des travaux. / All dimensions which appear on the documents must be verified by the contractor before to start the work.
3. Veuillez éviter l'ambiguïté de toute dimension erreur d'unité divergences entre ces documents et ceux des autres professionnels. / The architect must be careful of all errors, omissions and discrepancies between these documents and those of the others professionals.
4. Les dimensions sur ces documents doivent être lues et non mesurées. / The dimensions on these documents must be read and not measured.

MECHANICAL Mécanique
ELECTRICAL Électrique
**GOODKEY, WEEDMARK &
ASSOCIATES LIMITED**
1688 Woodward Dr. Ottawa, ON K2C 3R8
T 613 727 5111 gwsll.com
STRUCTURE Structure
CUNLIFFE & ASSOCIATES

200-1500 Carling Ave. Ottawa, ON K1Z 6S8
www.curtifife.ca

URBANISTE ET CIVIL Urban planner and Civil
 ARCHITECTE DE PAYSAGE Landscape Architect

NOVATECH

240 Muelre Copland Drive, Suite 200, Ottawa, ON, K2M 1P6
 T 613 254 8643 novatech-eng.com

ARCHITECTES Architect
 DESIGN INTERIEUR Interior Design

NEUF architect(e)s Inc.

630, boul. René-Lévesque O. 32e étage, Montréal QC H3B 1S6
 T 514 847 1117 NEUFarchitectes.com

SCEAU / Scael



NEUF
ARCHITECT(E)S




CLIENT Client



OUVRAGE Project

535 LEGGET DRIVE

 

EMPLACEMENT Location
535 LEGGET DRIVE,
KANATA, ONTARIO

NO PROJET No.
13338

NO	RÉVISION	DATE (aa-mm-jj)
0	ISSUED FOR SITE PLAN APPROVAL	2024 11 29


DESSINÉ PAR Drawn by
AT MS
DATE (aa.mm.jj)
24.09.18
TITRE DU DESSIN Drawing Title

VÉRIFIÉ PAR Checked by
KP
ÉCHELLE Scale
As
indicated

**SPA - BASEMENT -
PROJECTED**

RÉVISION Revision NO. DESSIN Dwg Number

WALL AND DOOR LEGEND	
	EXISTING WALL
	EXISTING STRUCTURE
	DEMOLISH WALL
	NEW WALL
	DEMOLISH DOOR
	EXISTING DOOR
	NEW DOOR

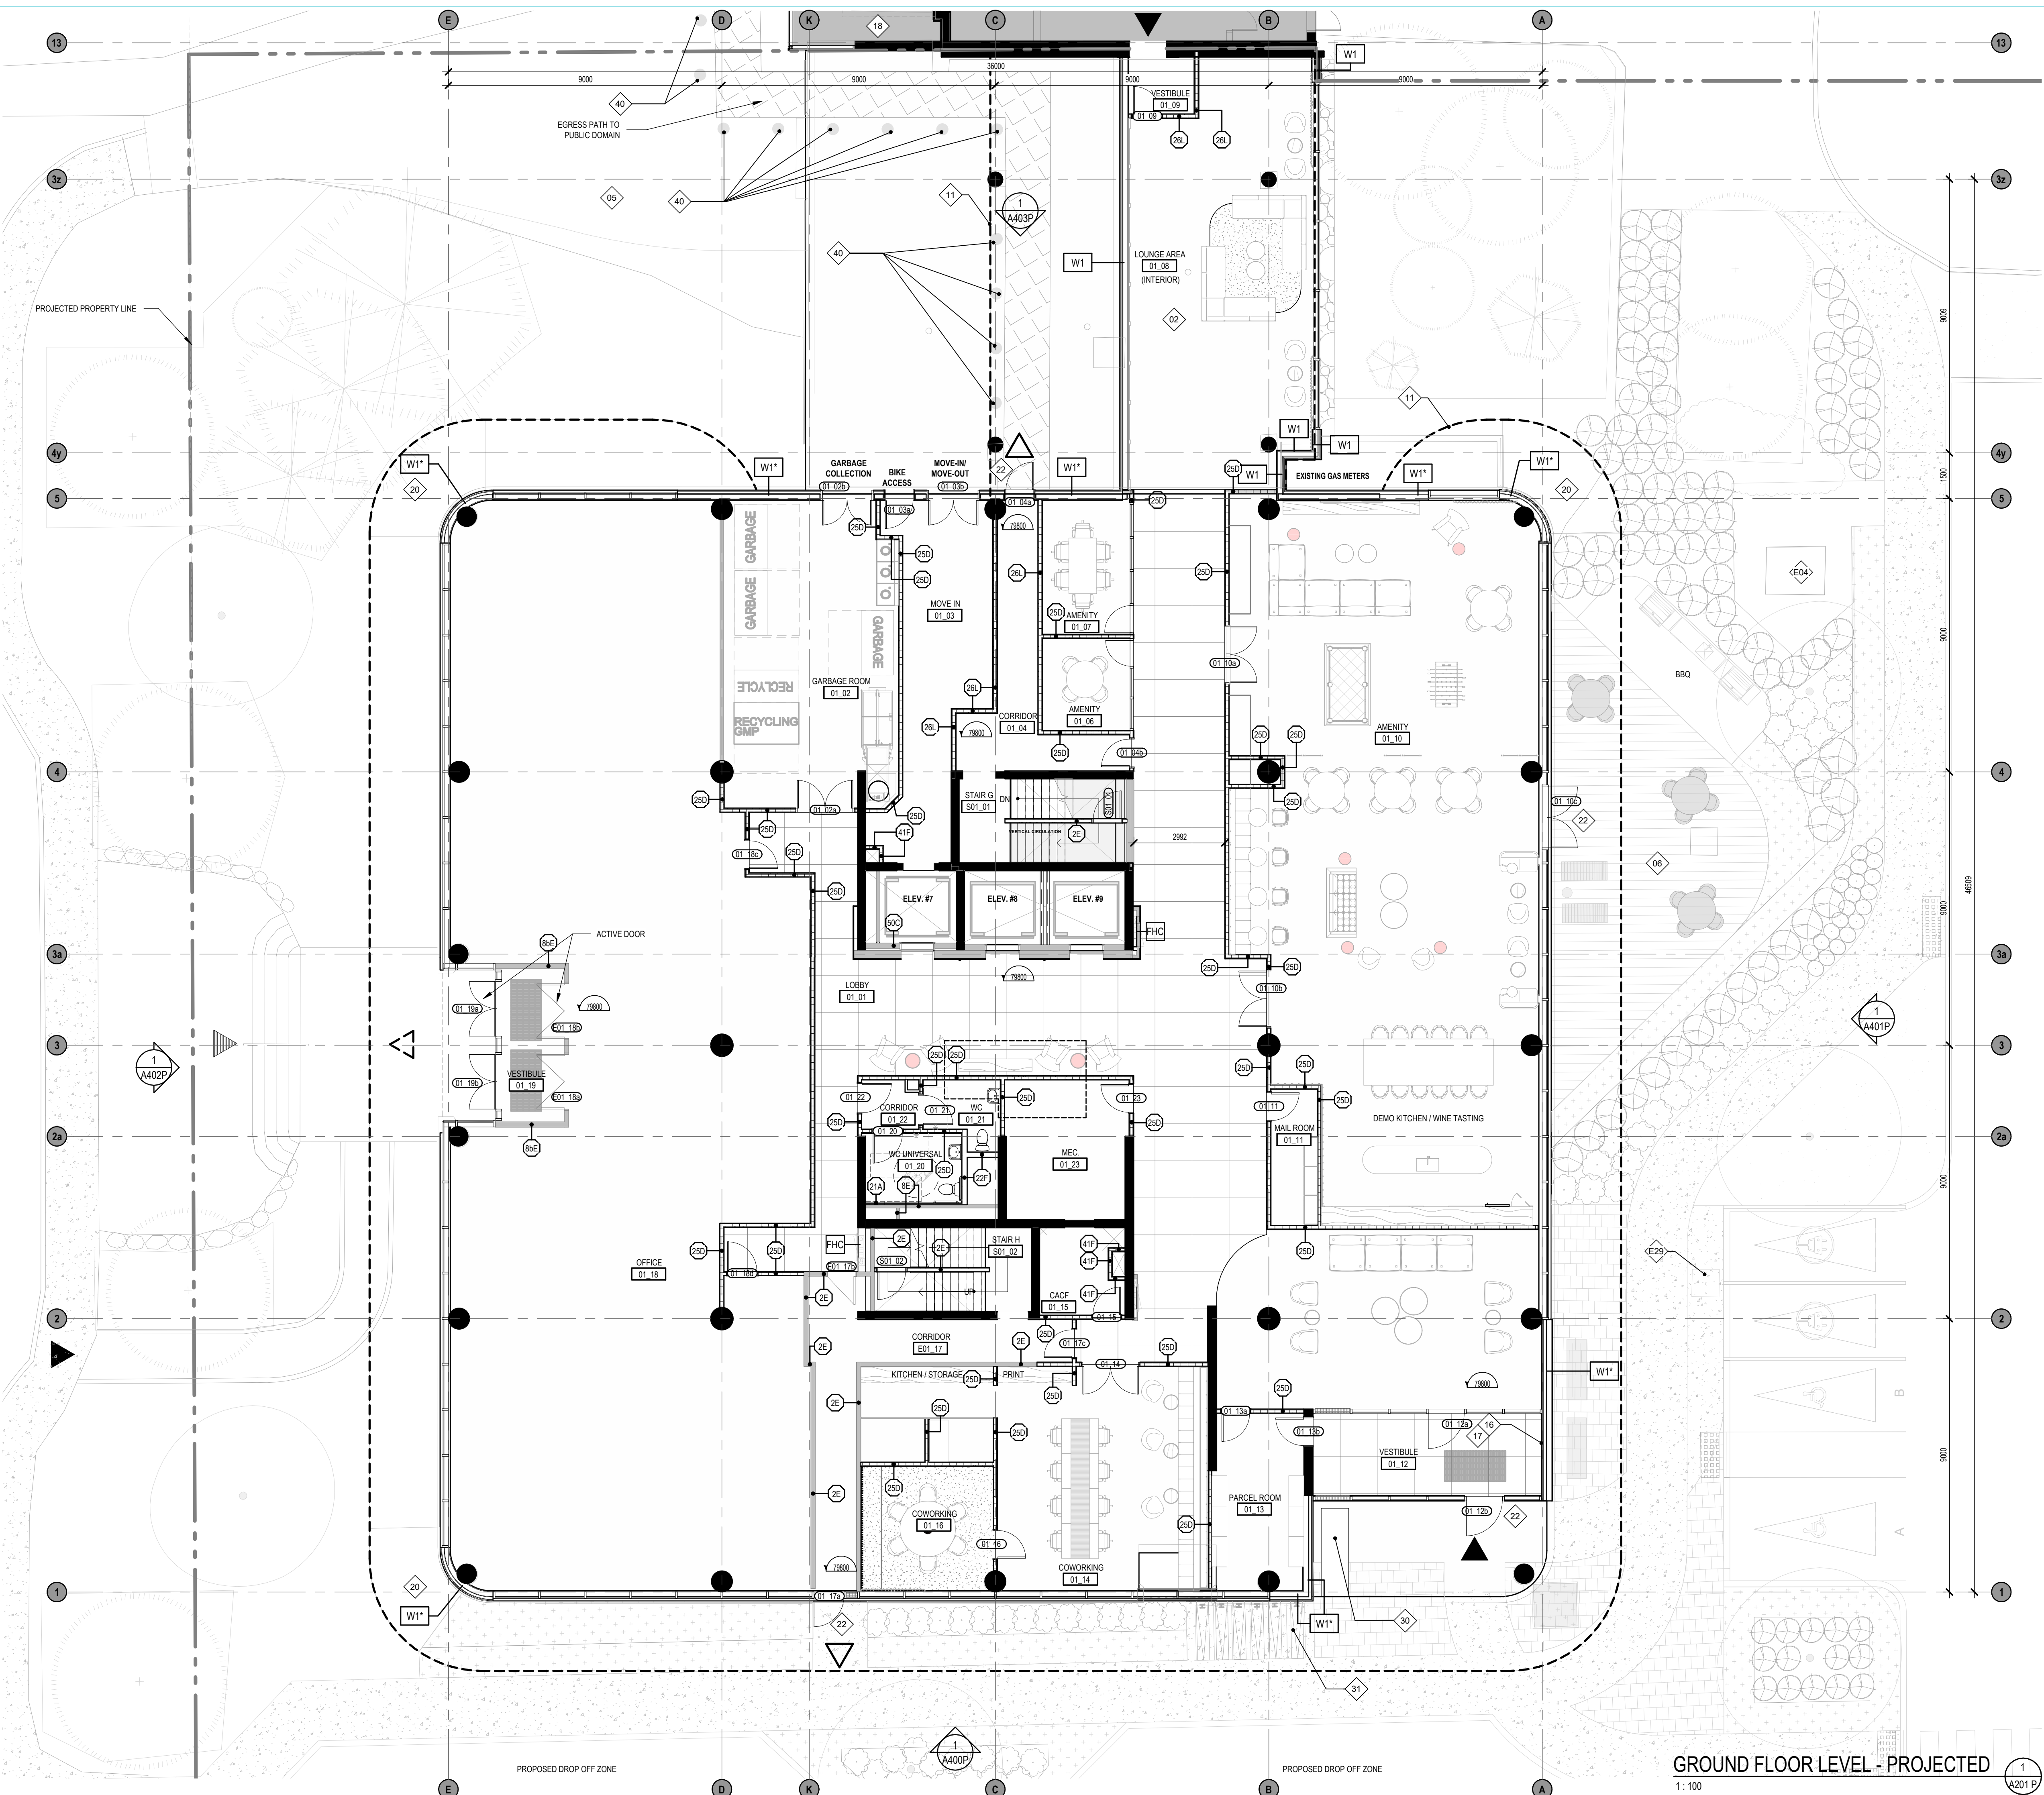

GENERAL NOTES	
# NOTE	DESCRIPTION
01	OUTLINE OF CANOPY ON LEVEL 2
02	LINK TO BROOKSTREET HOTEL
03	PROPOSED NEW ENTRANCE CONCRETE PATH
04	PROPOSED NEW VEHICULAR ENTRANCE
05	GRADING TO SLOPE TOWARDS EXISTING LOADING DOCK LEVEL TO FACILITATE MOVE-IN MOVE-OUT AND GARBAGE COLLECTION (8% MAX FOR GARBAGE COLLECTION) SEE CIVIL ENG.
06	PROPOSED EXTERIOR DECK (REFER TO LANDSCAPE ARCHITECT)
07	NEW SIGNAGE
08	ADDITIONAL TREE (REFER TO LANDSCAPE ARCHITECT)
09	PROJECTED BUILDING OUTLINE - GROUND FLOOR
10	MARQUEE OUTLINE
11	PROJECTED BUILDING OUTLINE - SECOND FLOOR
12	CONTACT PANEL (SEE ELECTRICAL ENG.)
13	FIRE PANEL (SEE ELECTRICAL ENG.)
14	PROPOSED EXIT STAIR FROM BROOKSTREET HOTEL (TO BE ADDRESSED UNDER A SEPARATE PERMIT APPLICATION)
15	RELOCATED ROPE GUIDE
16	CONCRETE DRAINAGE SPLASH PAD (REFER TO LANDSCAPE ARCHITECT)
17	FOOT SCRAPER GRILLE (7/1031)
18	ACCESSIBLE ENTRANCE/ EXIT ACCESS (AS REQUIRED FOR RH/FAC)
19	SEATING AREA
20	PROPOSED EXTERIOR BIKE PARKING
21	EXIT TOWARDS BROOKSTREET HOTEL
22	STRUCTURAL REINFORCEMENT (2"x12" TRIPLE ROW) BEHIND DRYWALL AT TOILET AND SHOWER AS REQUIRED FOR RH/FAC
23	STRUCTURAL REINFORCEMENT (2"x12" TRIPLE ROW) IN BEDROOM FOR CLOTHES ROD AS REQUIRED FOR RH/FAC
24	FLOORING FINISH MUST CONTINUE UNDER WASHROOM VANITY AS REQUIRED FOR RH/FAC
25	FLOORING FINISH MUST CONTINUE UNDER KITCHEN CABINETS AS REQUIRED FOR RH/FAC
26	DEPRESSED SIDEWALK/ BARRIER FREE TACTILE PAVERS (SEE LANDSCAPE ARCHITECT)
27	PROPOSED PAINTED EGRESS PATH (SEE LANDSCAPE ARCHITECT)
28	EXISTING ELECTRIC VEHICLE CHARGING STATION
29	PROPOSED BOLLARDS (SEE CIVIL ENG.)

NOTES GÉNÉRALES / General Notes

1. Ces documents d'architecture sont la propriété exclusive de architect(e)s et ne pourront être utilisés, reproduits ou copiés sans autorisation écrite préalable. / These architectural documents are the exclusive property of NEUF architect(e)s and cannot be used, copied or reproduced without written pre-authorization.

2. Les dimensions apparaissant aux documents doivent être vérifiées par l'entrepreneur avant le début des travaux. / All dimensions which appear on the documents must be verified by the contractor before to start the work.

3. Veuillez avant l'architecte de toute dimension erreur et/ou divergences entre ces documents et ceux des autres professionnels. / The architect must be notified of all errors, omissions and discrepancies between these documents and those of the others professionals.


4. Les dimensions sur ces documents doivent être lues et non mesurées. / The dimensions on these documents must be read and not measured.

MECHANICAL / Mécanique
ELECTRICAL / Électrique

GOODKEY, WEEDMARK & ASSOCIATES LIMITED
1588 Woodbine St., Ottawa, ON K2M 3K6
T 613 727 5111, gwa.com

STRUCTURE / Structure
CUNLIFFE & ASSOCIATES
200-1650 Carling Ave., Ottawa, ON K2M 8S8
www.cuncliffe.ca
URBANISTE ET CIVIL / Urban planner and Civil
ARCHITECTE DE PAYSAGE / Landscape Architect
NOVATECH
240 Michael Crawford Drive, Suite 200, Ottawa, ON K2M 1P6
T 613 254 9643 novatech-eng.com

ARCHITECTES / Architect
DESIGN INTERIOR / Interior Design
NEUF architect(e)s Inc.
630, boul. René-Lévesque O. 32e étages, Montréal QC H3B 1S6
T 514 847 1117 NEUFarchitectes.com
SCEAU / Seal

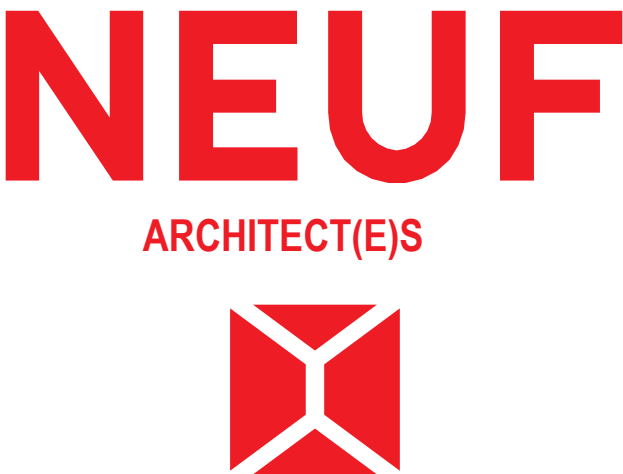

CLIENT / Client

OURAGE / Project

535 LEGGET DRIVE

EMPLACEMENT / Location

535 LEGGET DRIVE,
KANATA, ONTARIO

NO. PROJECT / No.

13338

NO. REVISION

DATE (aa-mm-jj)

ISSUED FOR SITE PLAN APPROVAL

2024 10 04

DESIGNÉ PAR / Drawn by

AT MS

DATE (aa-mm-jj)

24.09.18

TITRE DU DESSIN / Drawing Title

SPA - GROUND FLOOR - PROJECTED

VÉRIFIÉ PAR / Checked by

KP

ÉCHELLE / Scale


As indicated

REVISION / Revision

NO. DESSIN / Dwg Number

O

A201P

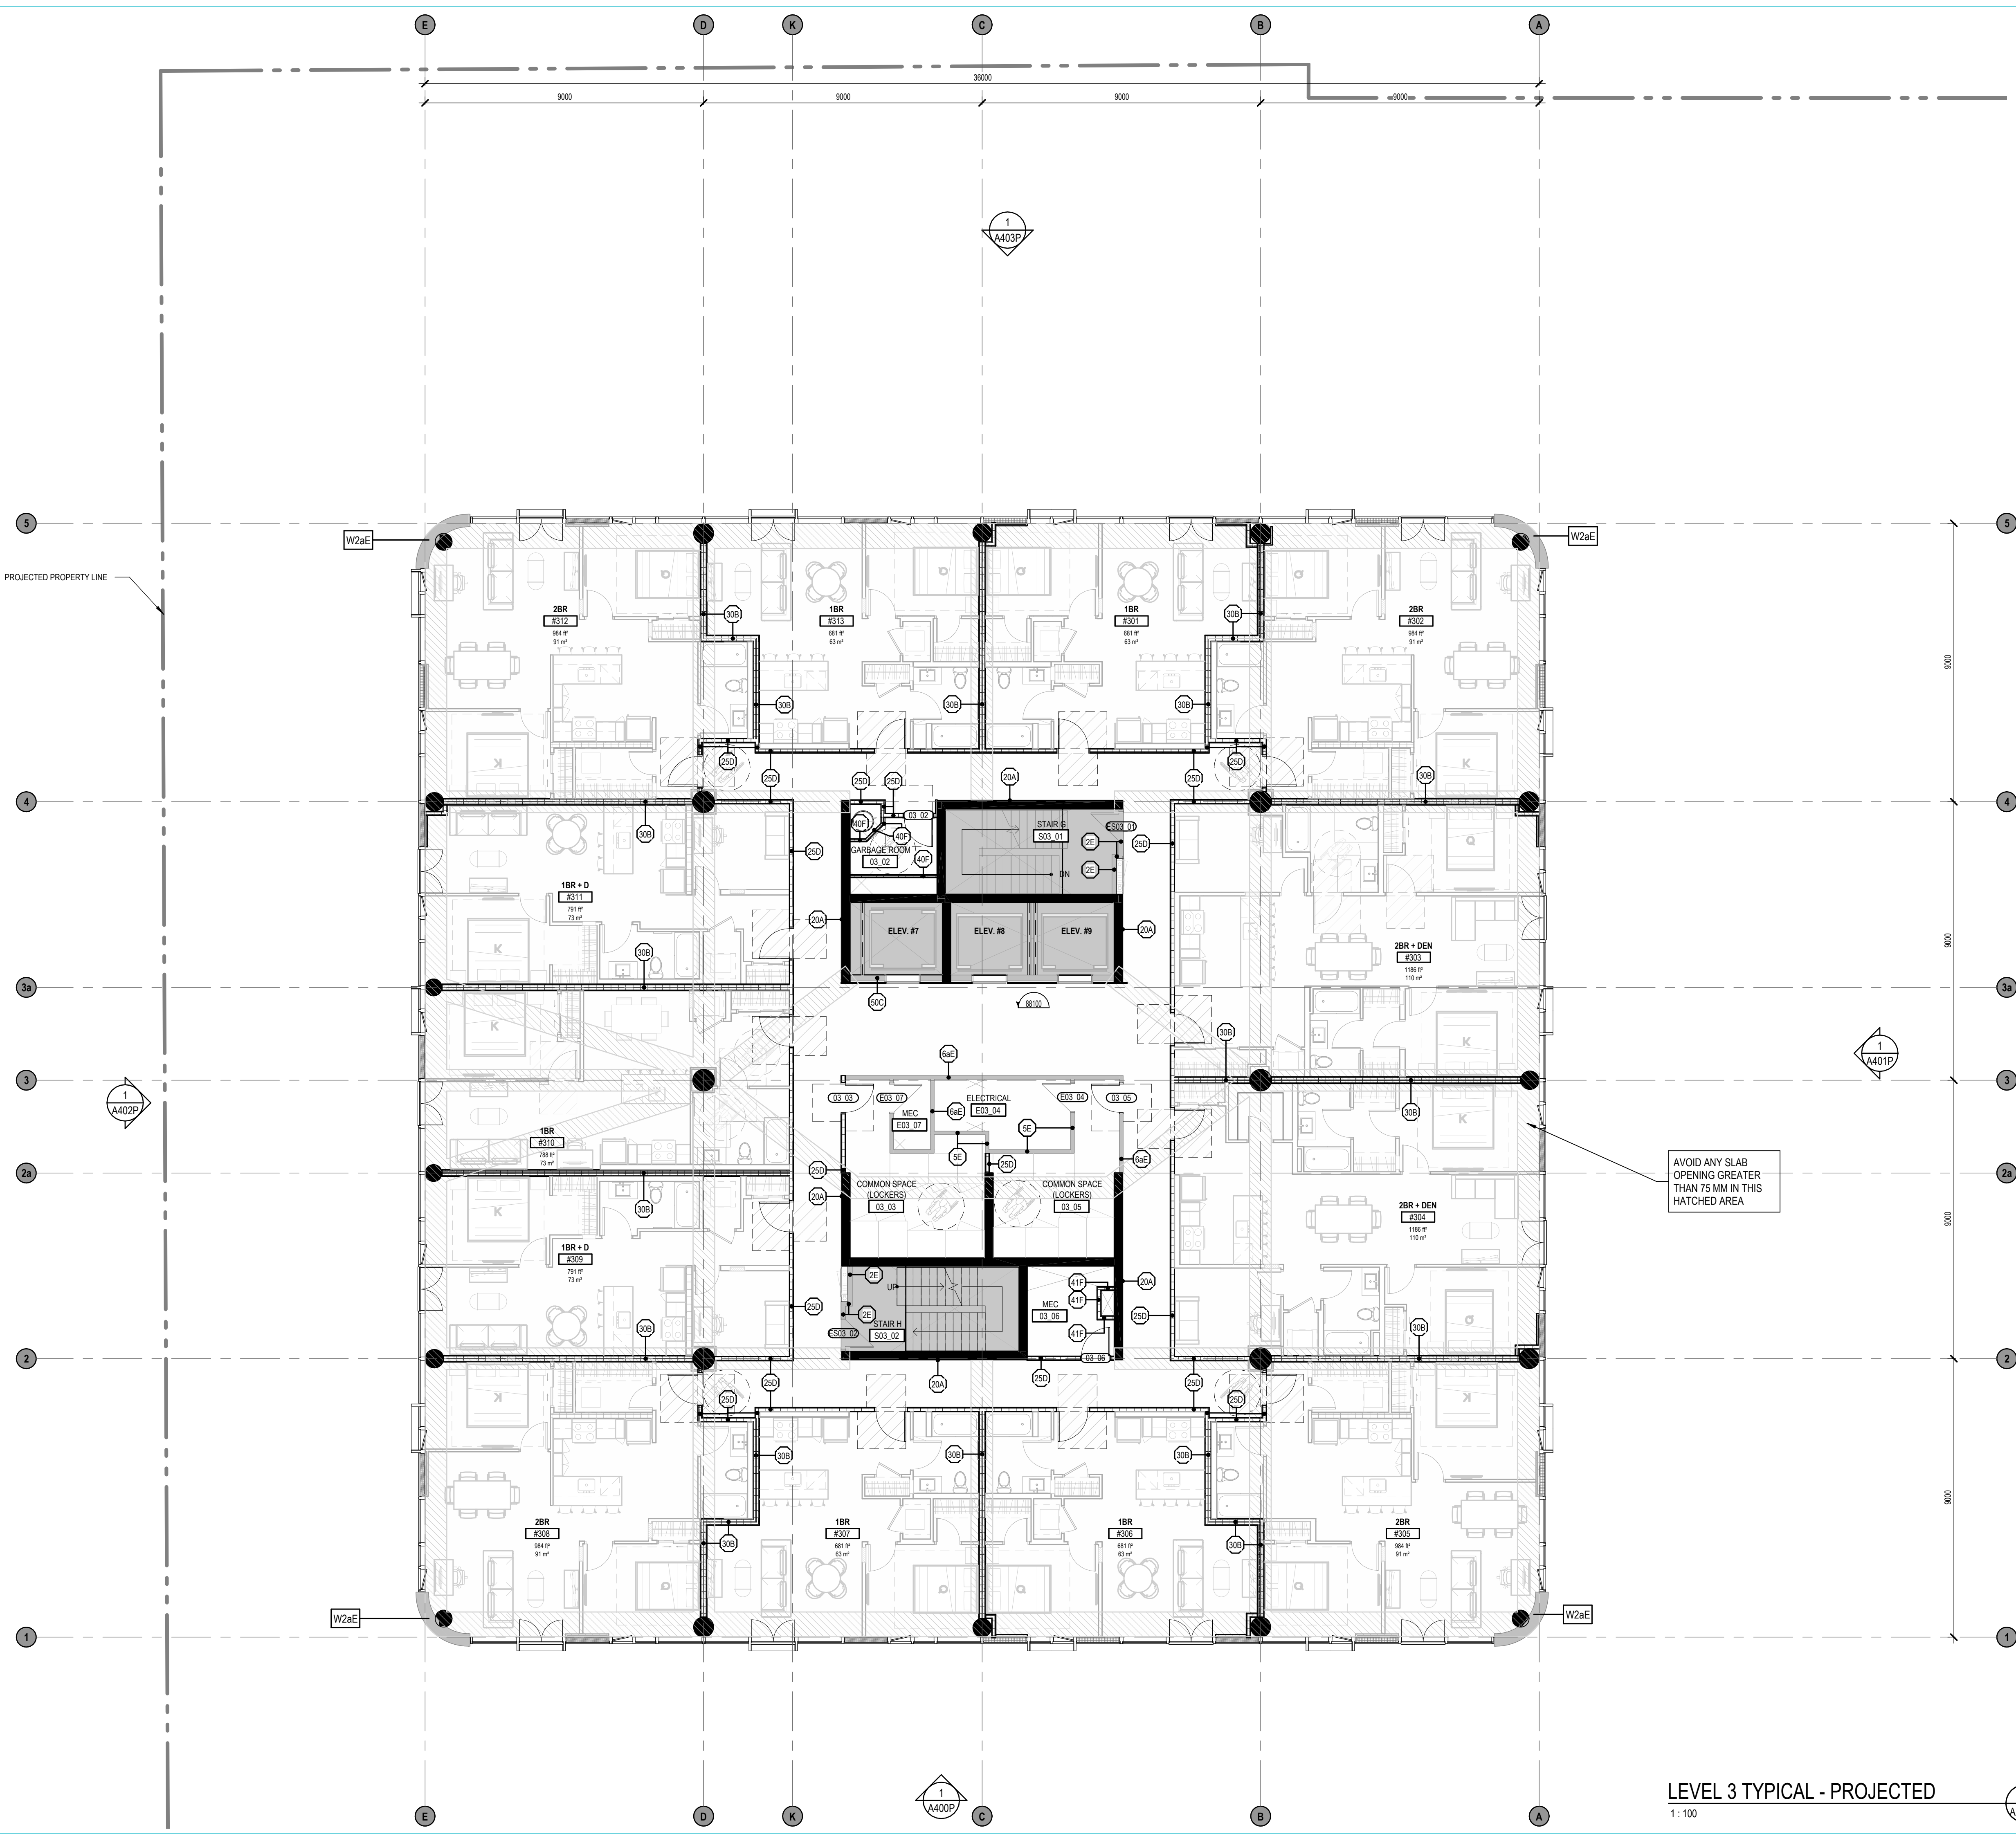

LEVEL 3 TYPICAL - PROJECTED

1:100

1
A203 F

GENERAL NOTES	
# NOTE	DESCRIPTION
01	OUTLINE OF CANOPY ON LEVEL 2
02	LINK TO BROOKSTREET HOTEL
03	PROPOSED NEW ENTRANCE CONCRETE PATH
04	PROPOSED NEW VEHICULAR ENTRANCE
05	GRADING TO SLOPE TOWARDS EXISTING LOADING DOCK LEVEL TO FACILITATE MOVE-IN MOVE-OUT AND GARBAGE COLLECTION (8% MAX FOR GARBAGE COLLECTION) SEE CIVIL ENG.
06	PROPOSED EXTERIOR DECK (REFER TO LANDSCAPE ARCHITECT)
07	NEW SIGNAGE
08	ADDITIONAL TREE (REFER TO LANDSCAPE ARCHITECT)
10	PROJECTED BUILDING OUTLINE - GROUND FLOOR
11	MARQUISE OUTLINE
14	PROJECTED BUILDING OUTLINE - SECOND FLOOR
16	CONTACT PANEL (SEE ELECTRICAL ENG.)
17	FIRE PANEL (SEE ELECTRICAL ENG.)
18	PROPOSED EXIT STAIR FROM BROOKSTREET HOTEL (TO BE ADDRESSED UNDER A SEPARATE PERMIT APPLICATION)
19	RELOCATED ROPE GUIDE
20	CONCRETE DRAINAGE SPLASH PAD (REFER TO LANDSCAPE ARCHITECT)
21	FOOT SCRAPER GRILLE (7/1031)
22	ACCESSIBLE ENTRANCE/ EXIT ACCESS (AS REQUIRED FOR RH/FAC)
30	SEATING AREA
31	PROPOSED EXTERIOR BIKE PARKING
32	EXIT TOWARDS BROOKSTREET HOTEL
33	STRUCTURAL REINFORCEMENT (2"X12" TRIPLE ROW) BEHIND DRYWALL AT TOILET AND SHOWER AS REQUIRED FOR RH/FAC
34	STRUCTURAL REINFORCEMENT (2"X12" TRIPLE ROW) IN BEDROOM FOR CLOTHES ROD AS REQUIRED FOR RH/FAC
35	FLOORING FINISH MUST CONTINUE UNDER WASHROOM VANITY AS REQUIRED FOR RH/FAC
36	FLOORING FINISH MUST CONTINUE UNDER KITCHEN CABINETS AS REQUIRED FOR RH/FAC
37	DEPRESSED SIDEWALK / BARRIER FREE TACTILE PAVERS (SEE LANDSCAPE ARCHITECT)
38	PROPOSED PAINTED EGRESS PATH (SEE LANDSCAPE ARCHITECT)
39	EXISTING ELECTRIC VEHICLE CHARGING STATION
40	PROPOSED BOLLARDS (SEE CIVIL ENG.)

NOTES GÉNÉRALES General Notes

1. Ces documents d'architecture sont la propriété exclusive de NEUF architect(e)s et ne pourront être utilisés, reproduits ou copiés sans autorisation écrite préalable. / These architectural documents are the exclusive property of NEUF architect(e)s and cannot be used, copied or reproduced without written pre-authorization.

2. Les dimensions apparaissant aux documents devront être vérifiées par l'entrepreneur avant le début des travaux. / All dimensions which appear on the documents must be verified by the contractor before to start the work.

3. Veuillez aviser l'architecte de toute dimension erreur et/ou divergences entre ces documents et/ou des autres professionnels. / The architect must be notified of all errors, omissions and discrepancies between these documents and those of the others professionals.

4. Les dimensions sur ces documents doivent être lues et non mesurées. / The dimensions on these documents must be read and not measured.

MECHANICAL Mécanique
ELECTRICAL Electrique

GOODKEY, WEEDMARK & ASSOCIATES LIMITED
1558 Woodbine Dr., Ottawa, ON K2C 3K6
T 613 727 5111 gwa@goodkey.com

STRUCTURE Structure

CUNLIFFE & ASSOCIATES

200-1550 Carling Ave., Ottawa, ON K1Z 8S8
www.cuncliffe.ca

URBANISTE ET CIVIL Urban planner and Civil
ARCHITECTE DE PAYSAGE Landscape Architect

NOVATECH

240 Michael Crawford Drive, Suite 200, Ottawa, ON K2M 1P6
T 613 254 9643 novatech-eng.com

ARCHITECTES Architect
DESIGN INTERIOR Interior Design

NEUF architect(e)s Inc.

630, boul. René-Lévesque O. 32e étages, Montréal QC H3B 1S6
T 514 847 1117 NEUFarchitectes.com

SCEAU / Seal

ONTARIO ASSOCIATION
OF
ARCHITECTS
KIM PHAM
LICENCE
9305

NEUF
ARCHITECT(E)S

CLIENT Client

OUVRAGE Project

535 LEGGET DRIVE

EMPLACEMENT Location

535 LEGGET DRIVE,
KANATA, ONTARIO

NO PROJET No.

13338

NO REVISION

DATE (aa-mm-jj)

G ISSUED FOR SITE PLAN APPROVAL 2024 10 04

DESIGNÉ PAR Drawn by

AT MS

DATE (aa-mm-jj)

24.09.18

TITRE DU DESSIN Drawing Title

SPA - TYPICAL FLOOR PLAN - PROJECTED

VERIFIÉ PAR Checked by

KP

DATE (aa-mm-jj)

24.09.18


ÉCHELLE Scale

As indicated

NO. DESSIN Dwg Number

O A202P

WALL AND DOOR LEGEND	
	EXISTING WALL
	EXISTING STRUCTURE
	DEMOLISH WALL
	NEW WALL
	DEMOLISH DOOR
	EXISTING DOOR
	NEW DOOR

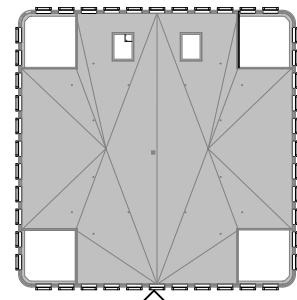

KEY PLAN

1:1000

2
A400P

GENERAL NOTES

# NOTE	DESCRIPTION
01	OUTLINE OF CANOPY ON LEVEL 2
02	LINK TO BROOKSTREET HOTEL
03	PROPOSED NEW ENTRANCE CONCRETE PATH
04	PROPOSED NEW VEHICULAR ENTRANCE
05	GRADING TO SLOPE TOWARDS EXISTING LOADING DOCK LEVEL TO FACILITATE MOVE-IN/ MOVE-OUT AND GARBAGE COLLECTION (85% MAX FOR GARBAGE COLLECTION) SEE CIVIL ENG.
06	PROPOSED EXTERIOR DECK (REFER TO LANDSCAPE ARCHITECT)
07	NEW SIGNAGE
08	ADDITIONAL TREE (REFER TO LANDSCAPE ARCHITECT)
10	PROJECTED BUILDING OUTLINE - GROUND FLOOR
11	MARQUISE OUTLINE
14	PROJECTED BUILDING OUTLINE - SECOND FLOOR
16	CONTACT PANEL (SEE ELECTRICAL ENG.)
17	FIRE PANEL (SEE ELECTRICAL ENG.)
18	PROPOSED EXIT STAIR FROM BROOKSTREET HOTEL (TO BE ADDRESSED UNDER A SEPARATE PERMIT APPLICATION)
19	RELOCATED ROPE GUIDE
20	CONCRETE DRAINAGE SPLASH PAD (REFER TO LANDSCAPE ARCHITECT)
21	FOOT SCRAPER GRILLE (7/A031)
22	ACCESSIBLE ENTRANCE/ EXIT ACCESS (AS REQUIRED FOR RH/FAC)
30	SEATING AREA
31	PROPOSED EXTERIOR BIKE PARKING
32	EXIT TOWARDS BROOKSTREET HOTEL
33	STRUCTURAL REINFORCEMENT (2"x12" TRIPLE ROW) BEHIND DRYWALL AT TOILET AND SHOWER AS REQUIRED FOR RH/FAC
34	STRUCTURAL REINFORCEMENT (2"x12" TRIPLE ROW) IN BEDROOM FOR CLOTHES ROD AS REQUIRED FOR RH/FAC
35	FLOORING FINISH MUST CONTINUE UNDER WASHROOM VANITY AS REQUIRED FOR RH/FAC
36	FLOORING FINISH MUST CONTINUE UNDER KITCHEN CABINETS AS REQUIRED FOR RH/FAC
37	DEPRESSED SIDEWALK/ BARRIER FREE TACTILE PAVERS (SEE LANDSCAPE ARCHITECT)
38	PROPOSED PAINTED EGRESS PATH (SEE LANDSCAPE ARCHITECT)
39	EXISTING ELECTRIC VEHICLE CHARGING STATION
40	PROPOSED BOLLARDS (SEE CIVIL ENG.)

EXTERIOR MATERIAL LEGEND (PROJECTED)

1P	CLEAR GLASS
2P	GLASS SPANDREL
3P	TEXTURED METALLIC SPANDREL
4P	LINED GLASS (BIRD SAFETY)
5P	LINED GLASS SPANDREL (BIRD SAFETY)
6P	JULIETTE BALCONY FRAME
7P	VENTILATION
8P	PRECAST
9P	METAL CLADDING

GUARDRAIL DETAILS AND SECTIONS LEGEND

For guardrail details and sections refer to A530:

A	GLASS JULIETTE GUARDRAIL
B	GLASS GUARDRAIL ON TERRACES
C	GLASS JULIETTE GUARDRAIL ON LEVEL 2 AND 3 ONLY

ELEVATION LEGEND

CONSTRUCTION NOTES	
DEMOLITION NOTES	
NOTES ON EXISTING ELEMENTS	
WINDOW TYPE SYMBOL (REFER TO WINDOW ELEVATIONS SHEET)	
CURTAIN WALL ELEVATION SYMBOL (REFER TO WINDOW ELEVATIONS SHEET)	
RADIATION FACADE SURFACE TO BE PROTECTED, 1 H FRR	

SOUTH ELEVATION - PROJECTED

1:100

1
A400P

NOTES GÉNÉRALES General Notes

- Ces documents d'architecture sont la propriété exclusive de l'architecte(s) et ne pourront être utilisés, reproduits ou copiés sans autorisation écrite préalable. / These architectural documents are the exclusive property of NEUF architect(e)s and cannot be used, copied or reproduced without written pre-authorization.
- Les dimensions apparaissant aux documents doivent être vérifiées par l'entrepreneur avant le début des travaux. / All dimensions which appear on the documents must be verified by the contractor before to start the work.
- Veuillez avoir l'attention de toute dimension erreur et/ou divergences entre ces documents et/ou des autres professionnels. / The architect must be notified of all errors, omissions and discrepancies between these documents and those of the others professionals.
- Les dimensions sur ces documents doivent être lues et non mesurées. / The dimensions on these documents must be read and not measured.

MECHANICAL Mécanique

ELECTRICAL Électrique

GOODKEY, WEEDMARK & ASSOCIATES LIMITED

1688 Woodbine Dr. Ottawa, ON K2C 3K8

T 613 727-8111 goodkey.com

STRUCTURE Structure

CUNLIFFE & ASSOCIATES

200-1550 Carling Ave. Ottawa, ON K1Z 8S8

www.cunliffe.ca

URBANISTE ET CIVIL Urban planner and Civil

ARCHITECTE DE PAYSAGE Landscape Architect

NOVATECH

240 Michael Cowland Drive, Suite 200, Ottawa, ON K2M 1P6

T 613 254-5843 novatech-eng.com

ARCHITECTES Architect

DESIGN INTERIOR Interior Design

NEUF architect(e)s Inc.

530, boul. René-Lévesque O. 32e Étages, Montréal QC H3B 1S6

T 514 847 1117 NEUFarchitectes.com

SCEAU / Seal



NEUF
ARCHITECT(E)S



CLIENT Client



OUVRAGE Project

535 LEGGET DRIVE

EMPLACEMENT Location

535 LEGGET DRIVE,
KANATA, ONTARIO

NO PROJET No.

13338

NO REVISION

ISSUED FOR SITE PLAN APPROVAL

DATE (aa-mm-jj)

2024 11 29

DESSINÉ PAR Drawn by

AT MS

VÉRIFIÉ PAR Checked by

KP

DATE (aa-mm-jj)

24.06.11

ÉCHELLE Scale

As

TITRE DU DESSIN Drawing Title

indicated



SOUTH ELEVATION - PROJECTED

REVISION Revision

NO. DESSIN Dwg Number

0

A400P

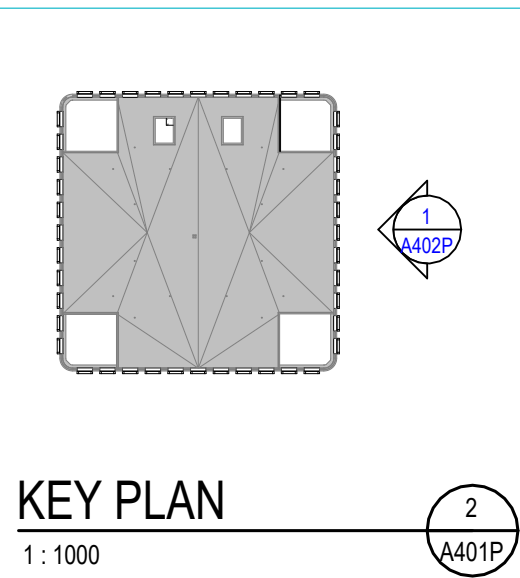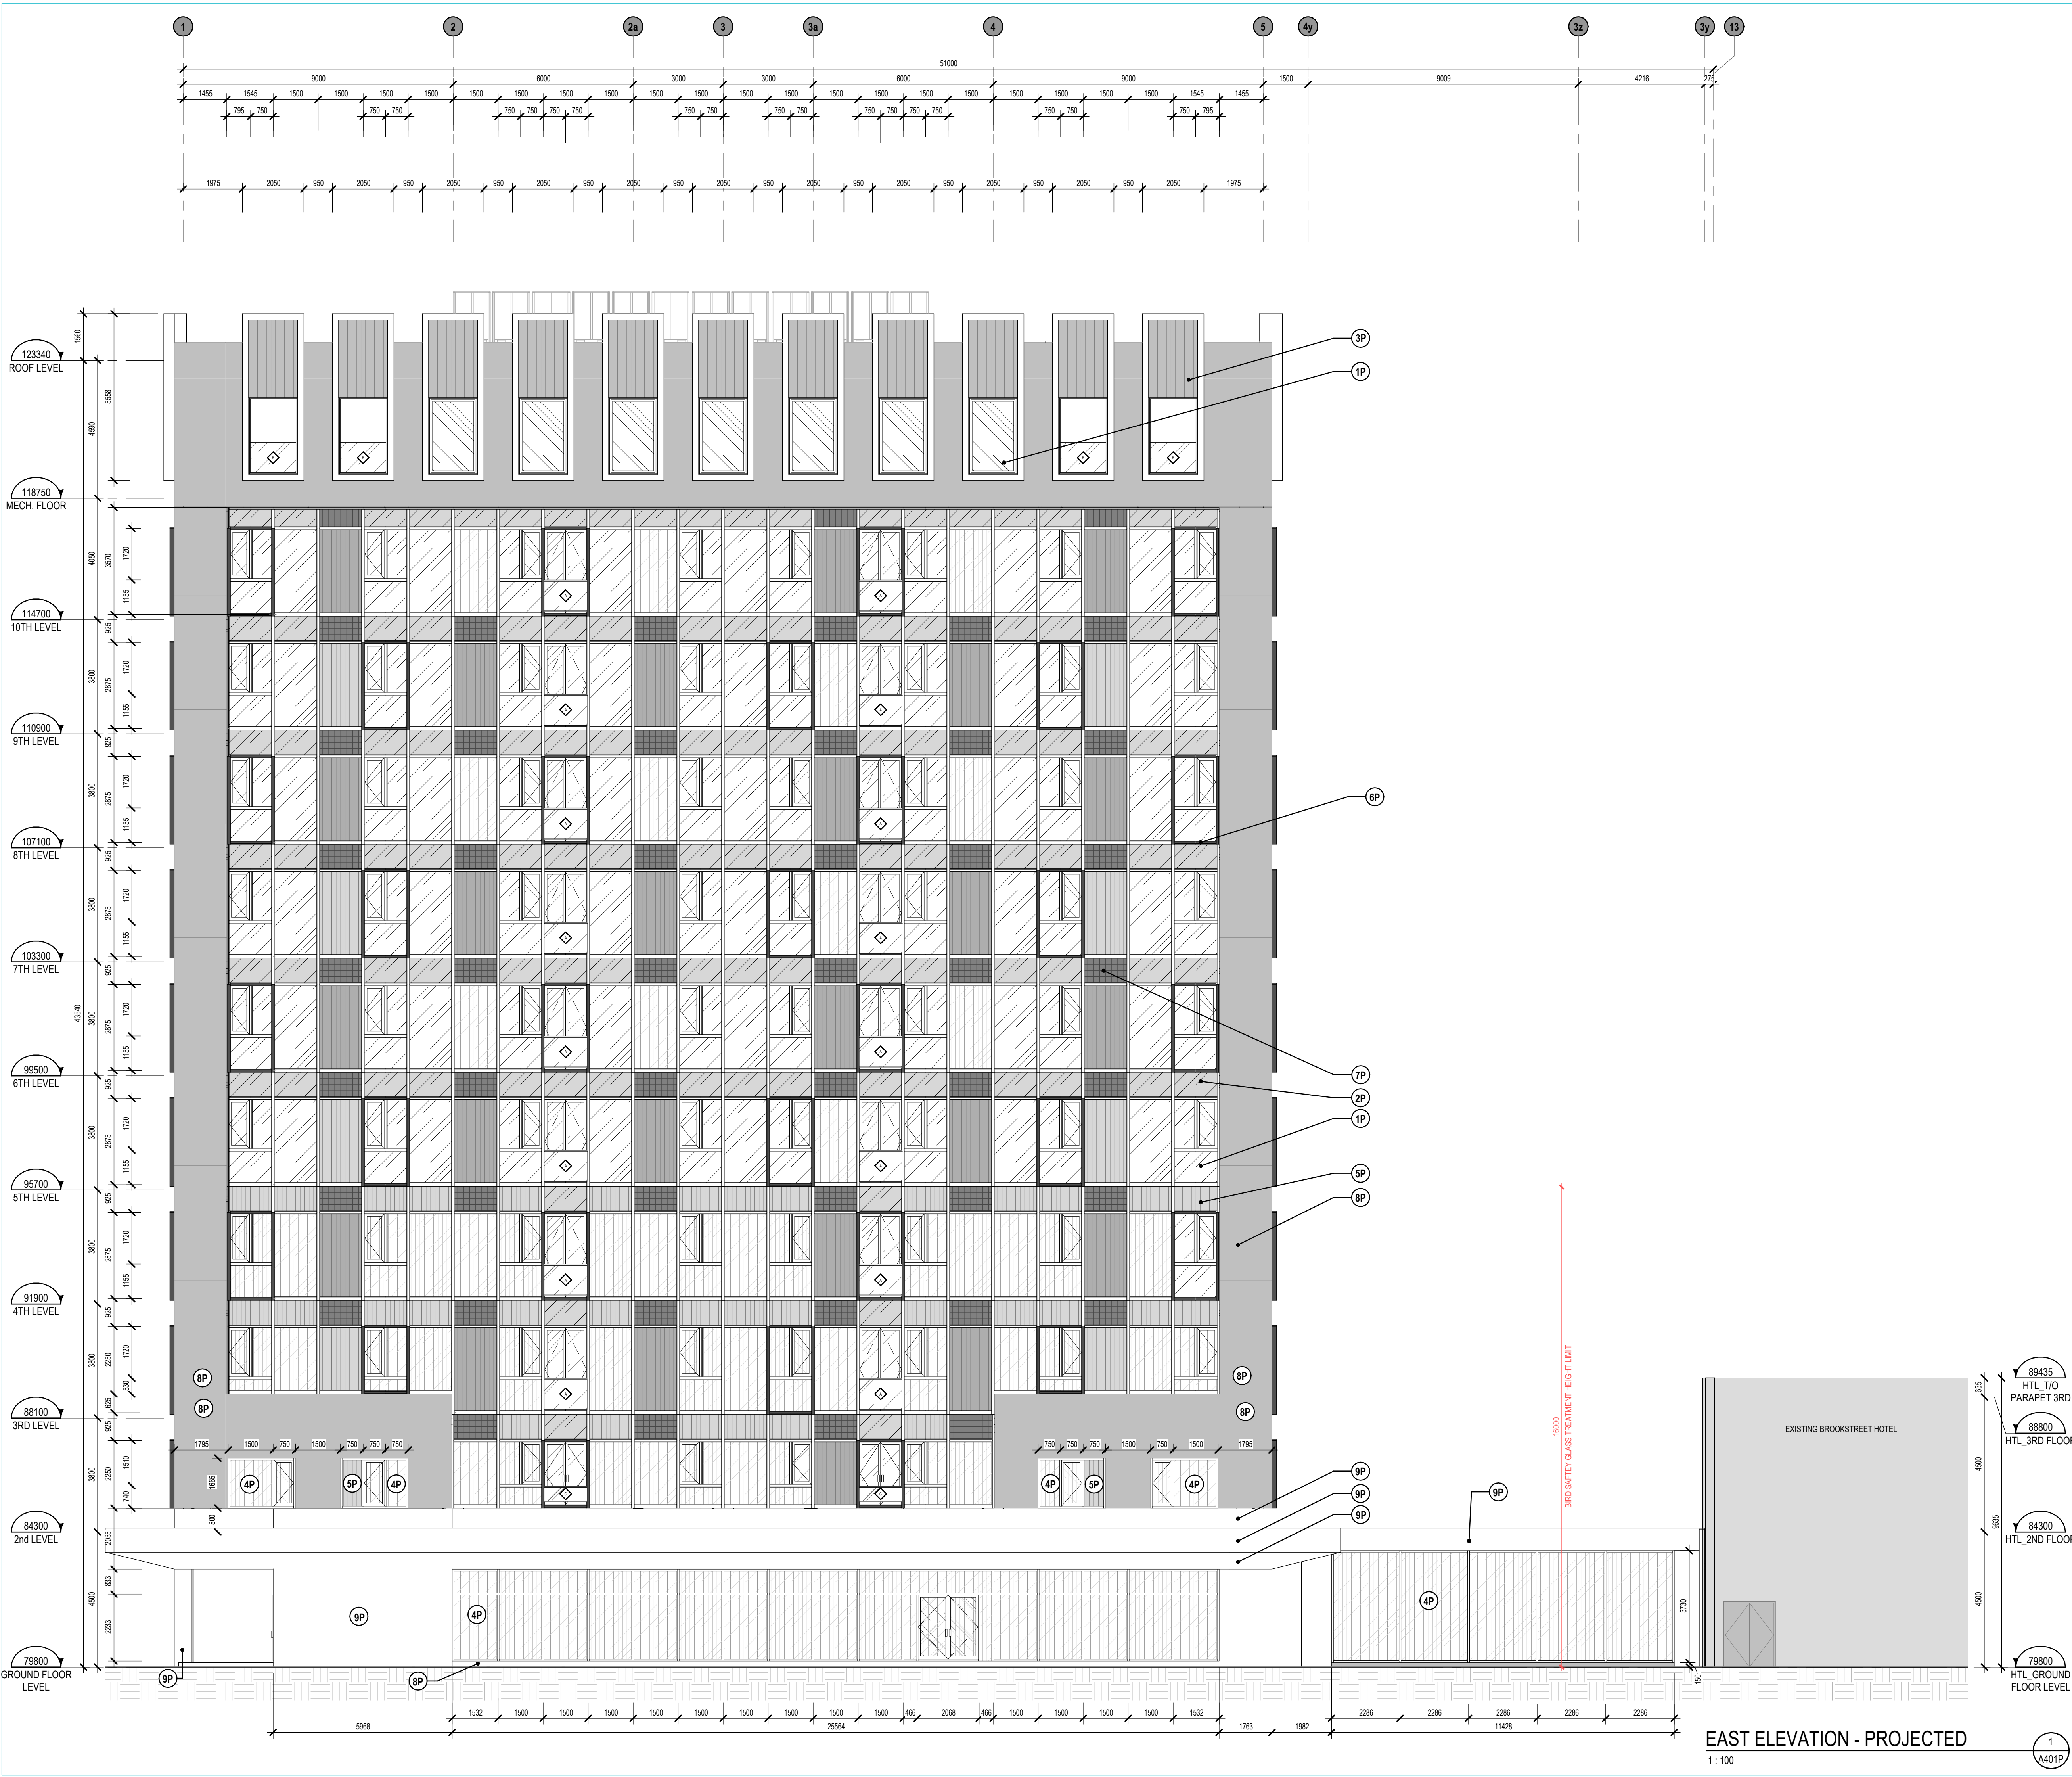

GENERAL NOTES	
# NOTE	DESCRIPTION
01	OUTLINE OF CANOPY ON LEVEL 2
02	LINK TO BROOKSTREET HOTEL
03	PROPOSED NEW ENTRANCE CONCRETE PATH
04	PROPOSED NEW VEHICULAR ENTRANCE
05	GRADING TO SLOPE TOWARDS EXISTING LOADING DOCK LEVEL TO FACILITATE MOVE-IN/ MOVE-OUT AND GARBAGE COLLECTION (85% MAX FOR GARBAGE COLLECTION) SEE CIVIL ENG.
06	PROPOSED EXTERIOR DECK (REFER TO LANDSCAPE ARCHITECT)
07	NEW SIGNAGE
08	ADDITIONAL TREE (REFER TO LANDSCAPE ARCHITECT)
09	PROJECTED BUILDING OUTLINE - GROUND FLOOR
11	MARQUEE OUTLINE
14	PROJECTED BUILDING OUTLINE - SECOND FLOOR
16	CONTACT PANEL (SEE ELECTRICAL ENG.)
17	FIRE PANEL (SEE ELECTRICAL ENG.)
18	PROPOSED EXIT STAIR FROM BROOKSTREET HOTEL (TO BE ADDRESSED UNDER A SEPARATE PERMIT APPLICATION)
19	RELOCATED ROPE GUIDE
20	CONCRETE DRAINAGE SPLASH PAD (REFER TO LANDSCAPE ARCHITECT)
21	FOOT SCRAPER GRILLE (7/1031)
22	ACCESSIBLE ENTRANCE/ EXIT ACCESS (AS REQUIRED FOR RH/FAC)
30	SEATING AREA
31	PROPOSED EXTERIOR BIKE PARKING
32	EXIT TOWARDS BROOKSTREET HOTEL
33	STRUCTURAL REINFORCEMENT (2"x12" TRIPLE ROW) BEHIND DRYWALL AT TOILET AND SHOWER AS REQUIRED FOR RH/FAC.
34	STRUCTURAL REINFORCEMENT (2"x12" TRIPLE ROW) IN BEDROOM FOR CLOTHES ROD AS REQUIRED FOR RH/FAC
35	FLOORING FINISH MUST CONTINUE UNDER WASHROOM VANITY AS REQUIRED FOR RH/FAC
36	FLOORING FINISH MUST CONTINUE UNDER KITCHEN CABINETS AS REQUIRED FOR RH/FAC
37	DEPRESSED SIDEWALK/ BARRIER FREE TACTILE PAVERS (SEE LANDSCAPE ARCHITECT)
38	PROPOSED PAINTED EGRESS PATH (SEE LANDSCAPE ARCHITECT)
39	EXISTING ELECTRIC VEHICLE CHARGING STATION
40	PROPOSED BOLLARDS (SEE CIVIL ENG.)

EXTERIOR MATERIAL LEGEND (PROJECTED)	
1P	CLEAR GLASS
2P	GLASS SPANDREL
3P	TEXTURED METALLIC SPANDREL
4P	LINED GLASS (BIRD SAFETY)
5P	LINED GLASS SPANDREL (BIRD SAFETY)
6P	JULIETTE BALCONY FRAME
7P	VENTILATION
8P	PRECAST
9P	METAL CLADDING

GUARDRAIL DETAILS AND SECTIONS LEGEND	
For guardrail details and sections refer to A538:	
A	GLASS JULIETTE GUARDRAIL
B	GLASS GUARDRAIL ON TERRACES
C	GLASS JULIETTE GUARDRAIL ON LEVEL 2 AND 3 ONLY

ELEVATION LEGEND	
—C—	CONSTRUCTION NOTES
—D—	DEMOLITION NOTES
—E—	NOTES ON EXISTING ELEMENTS
W	WINDOW TYPE SYMBOL (REFER TO WINDOW ELEVATIONS SHEET)
WA	CURTAIN WALL ELEVATION SYMBOL (REFER TO WINDOW ELEVATIONS SHEET)
—R—	RADIATION FACADE SURFACE TO BE PROTECTED, 1 H FRR

NOTES GÉNÉRALES General Notes


1. Ces documents d'architecture sont la propriété exclusive de l'architecte(s) et ne pourront être utilisés, reproduits ou copiés sans autorisation écrite préalable. / These architectural documents are the exclusive property of NEUF architect(e)s and cannot be used, copied or reproduced without written pre-authorization.

2. Les dimensions apparaissant aux documents doivent être vérifiées par l'entrepreneur avant le début des travaux. / The architect must be notified of all errors, omissions and discrepancies between these documents and those of the others professionals.

3. Veuillez aviser l'architecte de toute dimension erreur et/ou divergences entre ces documents et/ou des autres professionnels. / The architect must be notified of all errors, omissions and discrepancies between these documents and those of the others professionals.

4. Les dimensions sur ces documents doivent être lues et non mesurées. / The dimensions on these documents must be read and not measured.

MECHANICAL Mécanique
ELECTRICAL Electrique
GOODKEY, WEEDMARK & ASSOCIATES LIMITED
188 Woodbine Dr. Ottawa, ON K2C 3K8
T 613 727-8111 www.gwa.com
STRUCTURE Structure
CUNLIFFE & ASSOCIATES
200-1550 Carling Ave. Ottawa, ON K1Z 8S8
www.cunliffe.ca
URBANISTE ET CIVIL Urban planner and Civil
ARCHITECTE DE PAYSAGE Landscape Architect
NOVATECH
240 Michael Cowland Drive, Suite 200, Ottawa, ON K2M 1P6
T 613 294-9843 novatech-eng.com
ARCHITECTES Architect
DESIGN INTERIEUR Interior Design
NEUF architect(e)s Inc.
630, boul. René-Lévesque O. 32e étage, Montréal QC H3B 1S6
T 514 847 1117 NEUFarchitectes.com
SCEAU / Seal

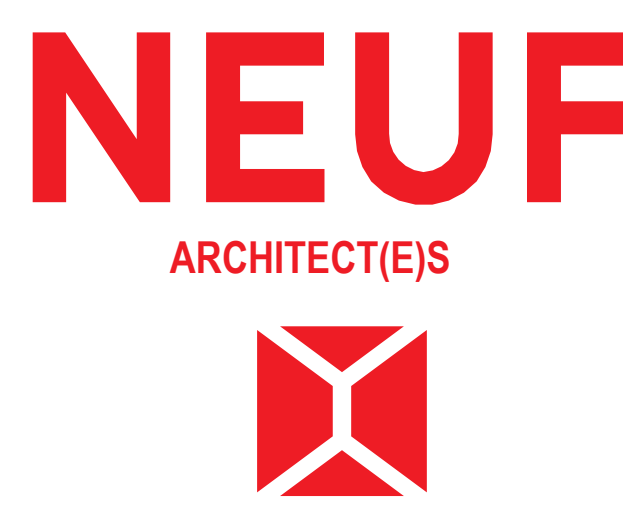

Ouvrage Project
535 LEGGET DRIVE
EMPLACEMENT Location NO PROJET No.
535 LEGGET DRIVE, 13338
KANATA, ONTARIO

NO REVISION DATE (aa-mm-jj)
O ISSUED FOR SITE PLAN APPROVAL 2024 11 29

DESSINÉ PAR Drawn by AT MS VÉRIFIÉ PAR Checked by KP
DATE (aa-mm-jj) 24.06.11 ÉCHELLE Scale As indicated
TITRE DU Dessin Drawing Title

EAST ELEVATION - PROJECTED

REVISION Revision NO. DESSIN Dwg Number
O A401P



ELEVATION LEGEND

	CONSTRUCTION NOTES
	DEMOLITION NOTES
	NOTES ON EXISTING ELEMENTS
	WINDOW TYPE SYMBOL (REFER TO WINDOW ELEVATIONS SHEET)
	CURTAIN WALL ELEVATION SYMBOL (REFER TO WINDOW ELEVATIONS SHEET)
	RADIATION FACADE SURFACE TO BE PROTECTED, 1 HR FRR

MECHANICAL / Mécanique
ELECTRICAL / Électrique

**GODDKEY, WEEDMARK &
ASSOCIATES LIMITED**

1801 Woodbine Ave., Ottawa, ON K2C 3R8
T 613 727 5111 gweil.com

STRUCTURE / Structure

CUNLIFFE & ASSOCIATES

200-1550 Carling Ave., Ottawa, ON K1Z 8S8
www.cunliffe.ca

URBANISTE ET CIVIL Urban planner and Civil
ARCHITECTE DE PAYSAGE Landscape Architect

NOVATECH

240 Michael Cowpland Drive, Suite 200, Ottawa, ON, K2M 1P6
T 613 294 8643 novatech-eng.com

ARCHITECTES Architect
DESIGNER INTERIOR Interior Design

NEUF architect(e)s Inc.

630, boul. René-Lévesque O. 32e Étage, Montréal QC H3B 1S6
T 514 912 1117 neufarchitectes.com

SCAU / Scaul



535 LEGGET DRIVE


NO	RÉVISION	DATE (aa-mm-jj)
0	ISSUED FOR SITE PLAN APPROVAL	2024 11 29

DESSINÉ PAR Drawn by
AT MS
DATE (aa.mm.jj)
24.06.11
TITRE DU DESSIN Drawing Title

VÉRIFIÉ PAR Checked by
KP
ÉCHELLE Scale
As
indicated

**WEST ELEVATION -
PROJECTED**

RÉVISION Revision NO. DESSIN Dwg Number
0 A402B

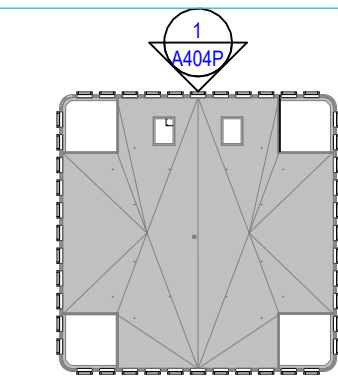

KEY PLAN
1 : 1000

2
A403P

GENERAL NOTES

# NOTE	DESCRIPTION
01	OUTLINE OF CANOPY ON LEVEL 2
02	LINK TO BROOKSTREET HOTEL
03	PROPOSED NEW ENTRANCE CONCRETE PATH
04	PROPOSED NEW VEHICULAR ENTRANCE
05	GRADING TO SLOPE TOWARDS EXISTING LOADING DOCK LEVEL TO FACILITATE MOVE-IN/ MOVE-OUT AND GARBAGE COLLECTION (85% MAX FOR GARBAGE COLLECTION) SEE CIVIL ENG.
06	PROPOSED EXTERIOR DECK (REFER TO LANDSCAPE ARCHITECT)
07	NEW SIGNAGE
08	ADDITIONAL TREE (REFER TO LANDSCAPE ARCHITECT)
10	PROJECTED BUILDING OUTLINE - GROUND FLOOR
11	MARQUISE OUTLINE
14	PROJECTED BUILDING OUTLINE - SECOND FLOOR
16	CONTACT PANEL (SEE ELECTRICAL ENG.)
17	FIRE PANEL (SEE ELECTRICAL ENG.)
18	PROPOSED EXIT STAIR FROM BROOKSTREET HOTEL (TO BE ADDRESSED UNDER A SEPARATE PERMIT APPLICATION)
19	RELOCATED ROPE GUIDE
20	CONCRETE DRAINAGE SPLASH PAD (REFER TO LANDSCAPE ARCHITECT)
21	FOOT SCRAPER GRILLE (7/A031)
22	ACCESSIBLE ENTRANCE/ EXIT ACCESS (AS REQUIRED FOR RH/FAC)
30	SEATING AREA
31	PROPOSED EXTERIOR BIKE PARKING
32	EXIT TOWARDS BROOKSTREET HOTEL
33	STRUCTURAL REINFORCEMENT (2'X12" TRIPLE ROW) BEHIND DRYWALL AT TOILET AND SHOWER AS REQUIRED FOR RH/FAC
34	STRUCTURAL REINFORCEMENT (2'X12" TRIPLE ROW) IN BEDROOM FOR CLOTHES ROD AS REQUIRED FOR RH/FAC
35	FLOORING FINISH MUST CONTINUE UNDER WASHROOM VANITY AS REQUIRED FOR RH/FAC
36	FLOORING FINISH MUST CONTINUE UNDER KITCHEN CABINERY AS REQUIRED FOR RH/FAC
37	DEPRESSED SIDEWALK/ BARRIER FREE TACTILE PAVERS (SEE LANDSCAPE ARCHITECT)
38	PROPOSED PAINTED EGRESS PATH (SEE LANDSCAPE ARCHITECT)
39	EXISTING ELECTRIC VEHICLE CHARGING STATION
40	PROPOSED BOLLARDS (SEE CIVIL ENG.)

EXTERIOR MATERIAL LEGEND (PROJECTED)

1P	CLEAR GLASS
2P	GLASS SPANDREL
3P	TEXTURED METALLIC SPANDREL
4P	LINED GLASS (BIRD SAFETY)
5P	LINED GLASS SPANDREL (BIRD SAFETY)
6P	JULIETTE BALCONY FRAME
7P	VENTILATION
8P	PRECAST
9P	METAL CLADDING

GUARDRAIL DETAILS AND SECTIONS LEGEND

For guardrail details and sections refer to A530:	
A	GLASS JULIETTE GUARDRAIL
B	GLASS GUARDRAIL ON TERRACES
C	GLASS JULIETTE GUARDRAIL ON LEVEL 2 AND 3 ONLY

ELEVATION LEGEND

CONSTRUCTION NOTES	DEMOLITION NOTES	NOTES ON EXISTING ELEMENTS
WINDOW TYPE SYMBOL (REFER TO WINDOW ELEVATIONS SHEET)	CURTAIN WALL ELEVATION SYMBOL (REFER TO WINDOW ELEVATIONS SHEET)	RADIATION FACADE SURFACE TO BE PROTECTED, 1 H FRR

NOTES GÉNÉRALES General Notes

- Ces documents d'architecture sont la propriété exclusive de NEUF architect(e)s et ne pourront être utilisés, reproduits ou copiés sans autorisation écrite préalable. / These architectural documents are the exclusive property of NEUF architect(e)s and cannot be used, copied or reproduced without written pre-authorization.
- Les dimensions apparaissant aux documents devront être vérifiées par l'entrepreneur avant le début des travaux. / All dimensions which appear on the documents must be verified by the contractor before to start the work.
- Veuillez aviser l'architecte de toute dimension erreur et/ou divergences entre ces documents et/ou des autres professionnels. / The architect must be notified of all errors, omissions and discrepancies between these documents and those of the others professionals.
- Les dimensions sur ces documents doivent être lues et non mesurées. / The dimensions on these documents must be read and not measured.

MECHANICAL Mécanique
ELECTRICAL Electrique
GOODKEY, WEEDMARK & ASSOCIATES LIMITED
1666 Woodbine Ave. Unit 101, Oakville, ON L6M 3K8
T 905.772.8111 goodkey.com
STRUCTURE Structure
CUNLIFFE & ASSOCIATES

200-1550 Carling Ave. Ottawa, ON K1Z 8S8
www.cunliffe.ca

URBANISTE ET CIVIL Urban planner and Civil
ARCHITECTE DE PAYSAGE Landscape Architect

NOVATECH

240 Michael Cowland Drive, Suite 200, Ottawa, ON K2M 1P6
T 613.254.5843 novatech-eng.com

ARCHITECTES Architect
DESIGN INTERIOR Interior Design
NEUF architect(e)s Inc.

530, boul. René-Lévesque O. 32e Étages, Montréal QC H3B 1S6
T 514 847 1117 NEUFarchitectes.com

SCEAU / Seal



NEUF
ARCHITECT(E)S



CLIENT Client



OUVRAGE Project

535 LEGGET DRIVE

EMPLACEMENT Location
535 LEGGET DRIVE,
KANATA, ONTARIO

NO PROJET No.
13338

NO REVISION DATE (aa-mm-jj)
O ISSUED FOR SITE PLAN APPROVAL 2024 11 29

DESSINÉ PAR Drawn by
AT MS
DATE (aa-mm-jj)
24.06.11

VÉRIFIÉ PAR Checked by
KP
ÉCHELLE Scale
As indicated

TITRE DU DESSIN Drawing Title
NORTH ELEVATION - PROJECTED

REVISION Revision

NO. DESSIN Dwg Number

O

A403P