



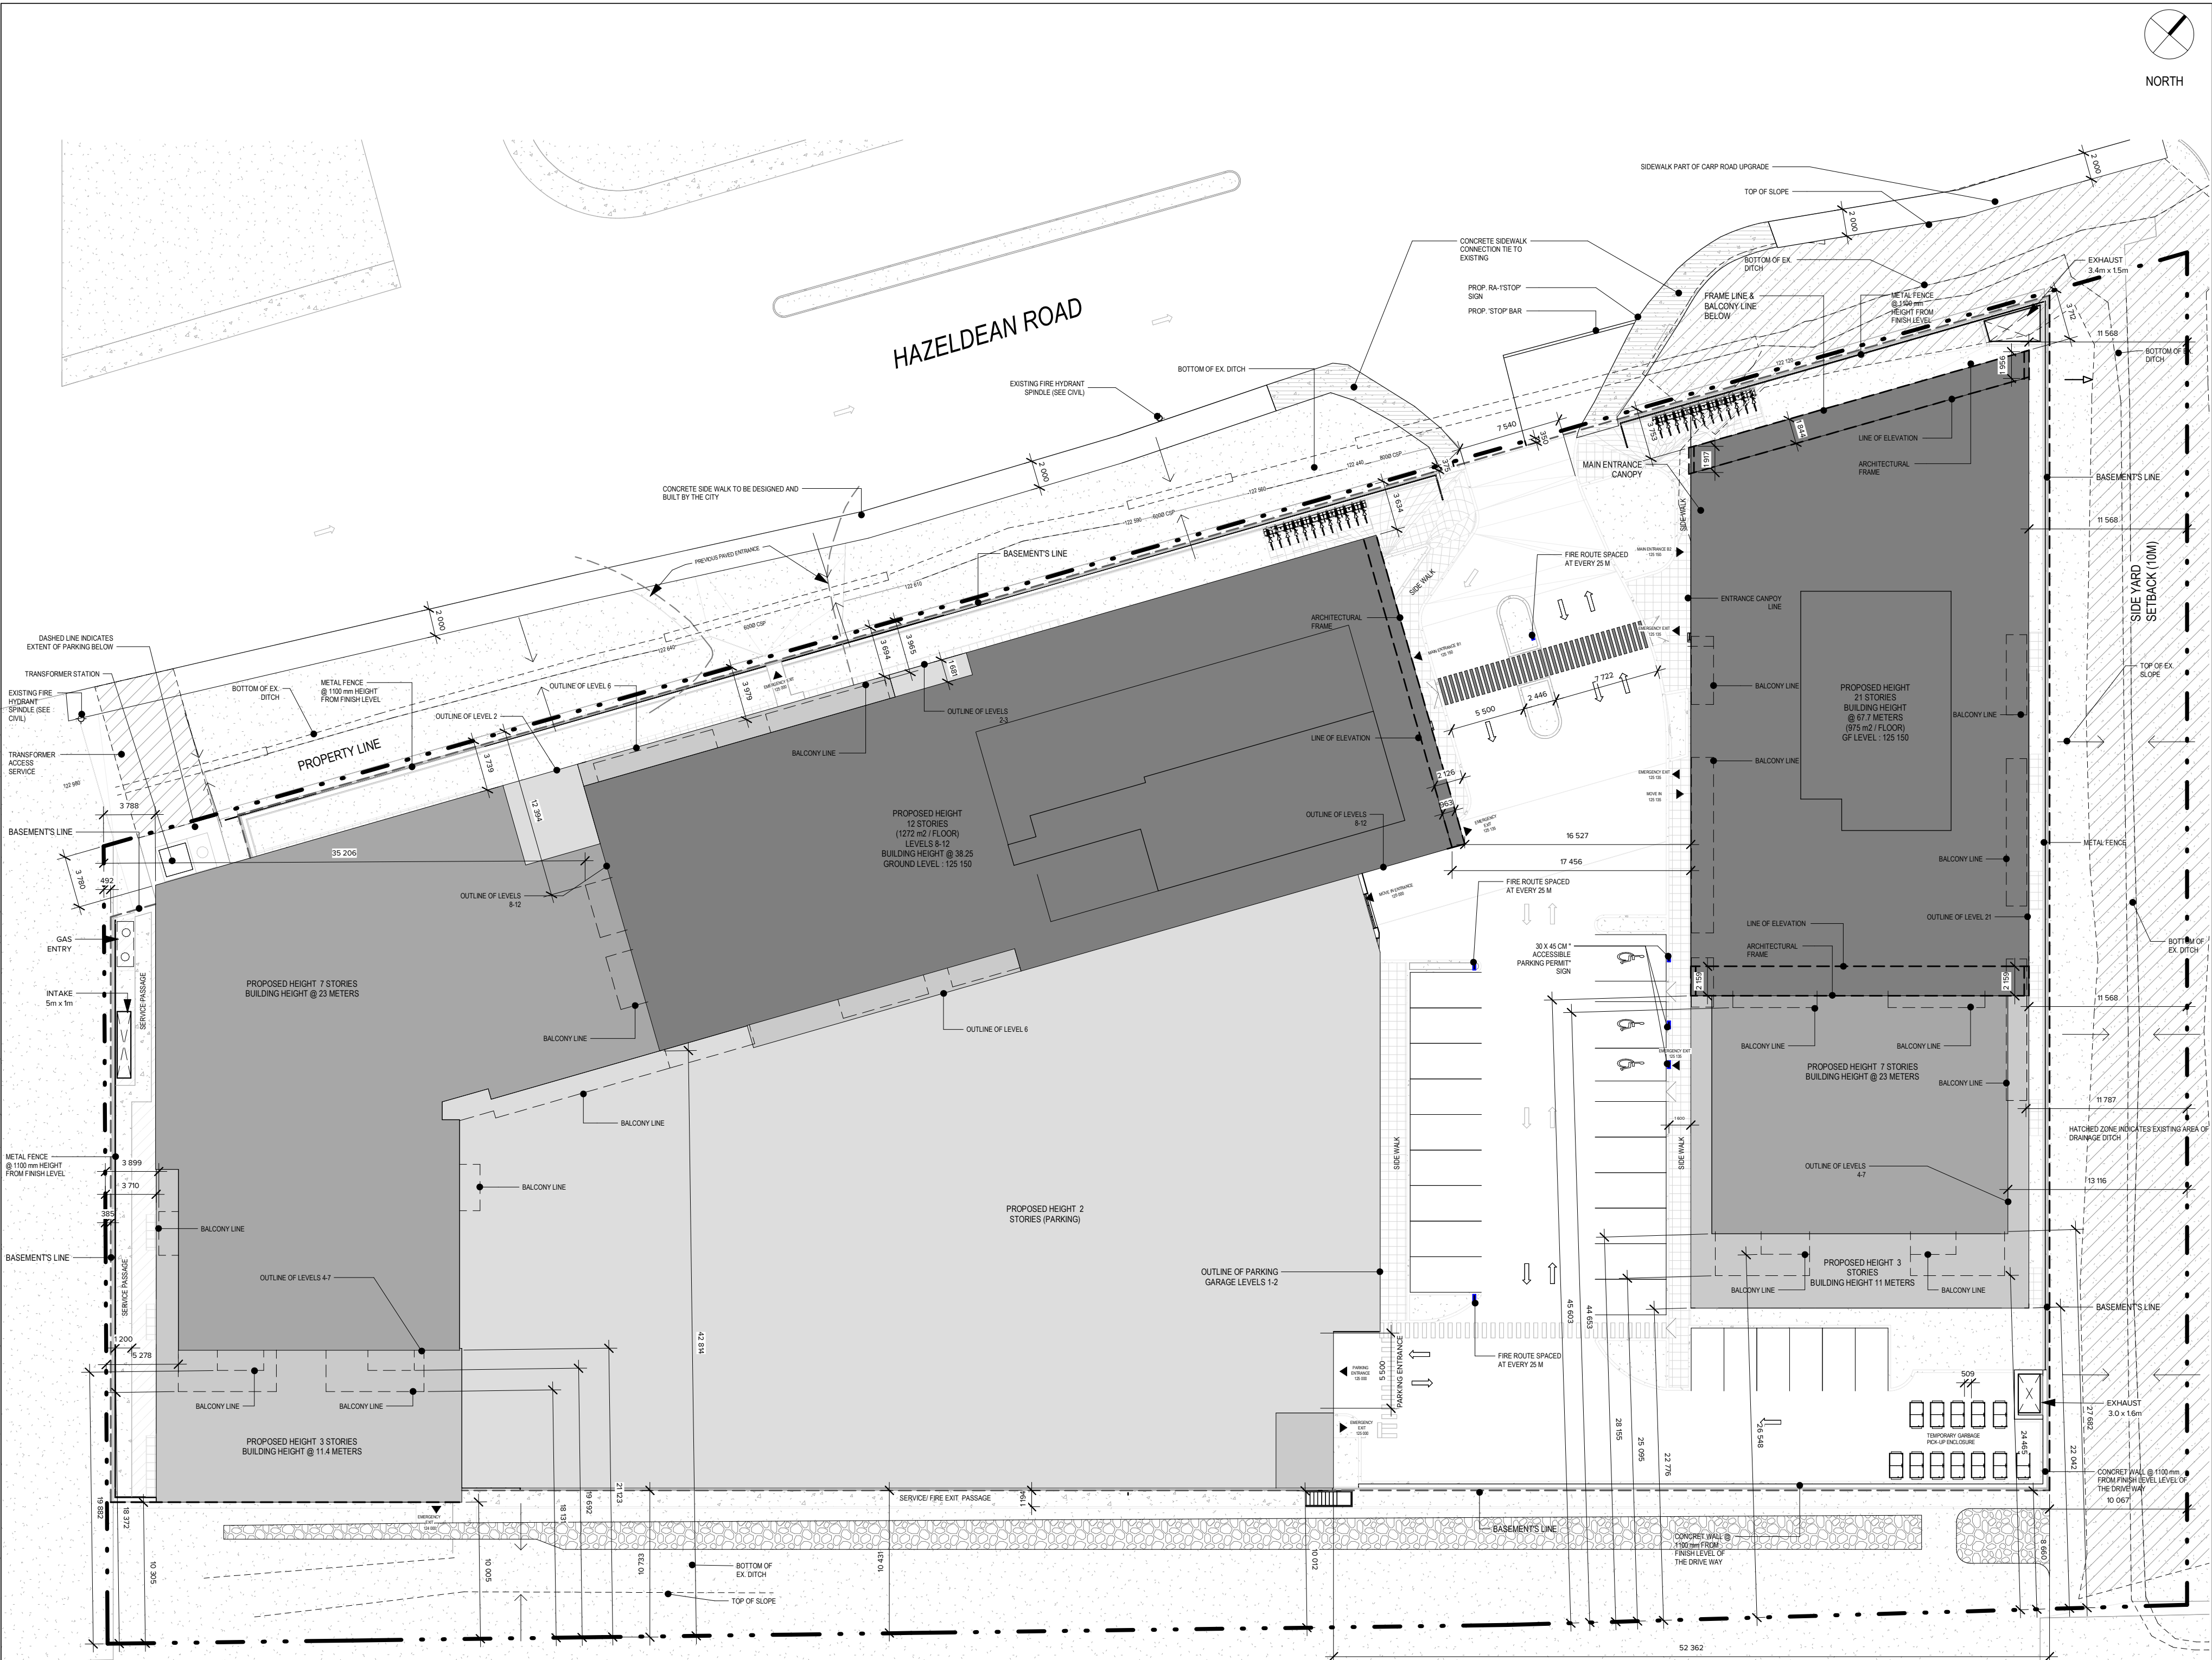

1 SITE PLAN - SPA
SCALE: 1 : 300

CONSTRUCTION PHASE DIAGRAM

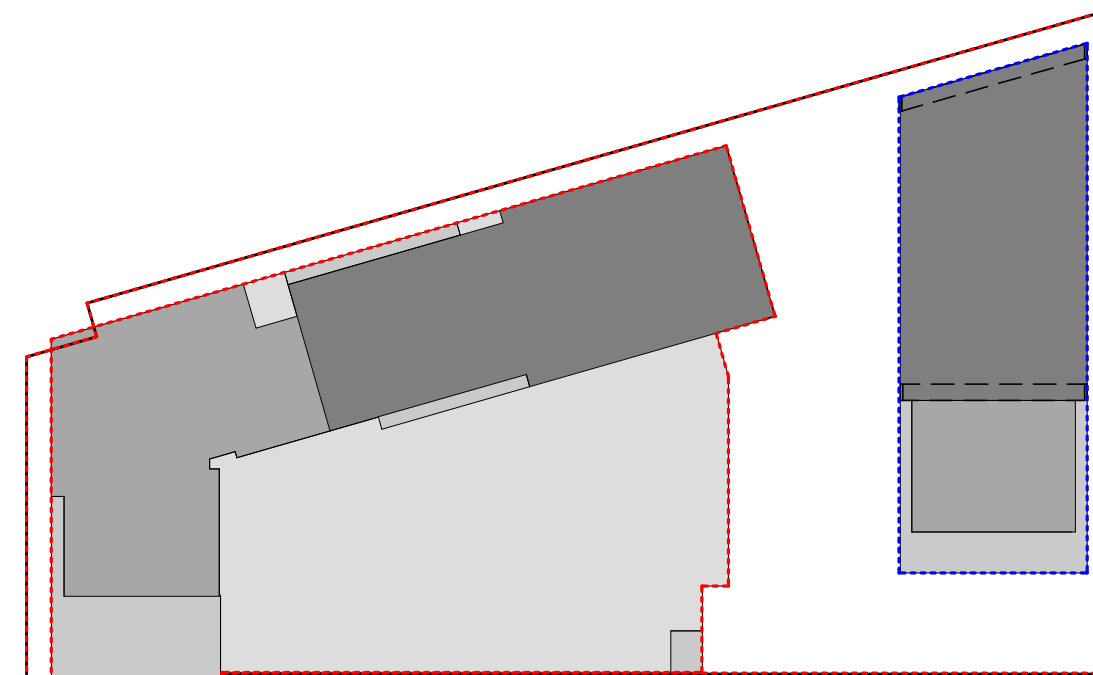

CLIENT
FELIX ALLAIRE
4329163 CANADA INC.
6310 HAZELDEAN ROAD
P.O. BOX 1791
STITTSVILLE, ON K2S 1B4

CONSULTANTS

PLANNER
PATRICIA WARREN
FOTENN PLANNING
420 O'CONNOR STREET, OTTAWA, ON K2P 1W4

ARCHITECT
MAXIME FRAPPIER
ACDF ARCHITECTURE
201, 6250 RUE HUTCHISON, MONTREAL, QUEBEC H2V 4C3

CIVIL ENGINEER
MAXIME LONGTIN
5430 CANOTEK RD, OTTAWA, ON
SURVEYOR

PROJECT DESCRIPTION:		2 RESIDENTIAL BUILDING
PROPOSED DESIGN	12 STORY	
BUILDING 01	21 STORY	
BUILDING 02		
LOCAL AUTHORITY	CITY OF OTTAWA	
PH. NUMBER	46753-0270, 0271, 0272	
MUNICIPAL ADDRESS	6310 HAZELDEAN ROAD	
LEGAL DESCRIPTION	Part of lot 22, concession 12, Geographic Township of Goulbourn, city of Ottawa	
SITE INFORMATION:		
LOT AREA	12,014m ²	
LOT FRONTAGE	152m	
LOT DEPTH	78.5m	
BUILDINGS INFORMATION:		
BUILDING AREA 01	5,030m ²	
BUILDING AREA 02	1,325m ²	
BUILDING FLOOR AREA (ABOVE GRADE)		
BUILDING 01 PROPOSED USE:	HIGH-RISE DWELLING UNITS	
BUILDING 02 PROPOSED USE:	HIGH-RISE DWELLING UNITS	
BUILDING 01 NUMBER OF UNITS	248	
BUILDING 02 NUMBER OF UNITS	209	
TOTAL NUMBER OF UNITS	457	
PROJECT ZONING BY LAW AND APPLICABLE BUILDING CODE:		
ZONING TABLE		
MINIMUM LOT AREA	AM52/102/5501 Provisions	PROPOSED
Table 185	No minimum	12,014m ²
MINIMUM LOT WIDTH	Table 185	154m
MINIMUM FRONT YARD SETBACK	Schedule 501	Building 01: 0.3 m Building 02: 0.3 m
MINIMUM INTERIOR SIDE YARD	Schedule 501	Building 01 (East): N/A Building 01 (West): 0.2 m Building 02 (East): 10.2 m Building 02 (West): N/A
MINIMUM REAR YARD	Schedule 501	10 m
MINIMUM BUILDING HEIGHT	Schedule 501	Area A: 41 m Area B: 65.37 m Area C: 24 m Area D: 11.4 m Area E: 0 m Area F: 1.8 m
MINIMUM SETBACK ABOVE 4 th FLOOR FOR ANY PORTION OF A BUILDING 10 FLOOR OR MORE	Table 185	Building 1: 1.5 m Above the 8 th floor for a portion of building, no set back for remainder Building 2: 0 m (no setback)
MAXIMUM FLOOR SPACE INDEX	N/A	N/A
MINIMUM LOT AREA FOR HIGH-RISE BUILDINGS	Section 7	Total 6 m ² / Dwelling unit (2,736 m ²)
MINIMUM INTERIOR SIDE AND REAR YARD SETBACK	Section 107	Building 02 Private: 2415.29 m ² Communal: 50% of the required total amenity area (1,368 m ²)
MINIMUM LOT AREA FOR HIGH-RISE BUILDINGS	Section 7	1800 m ²
MINIMUM INTERIOR SIDE AND REAR YARD SETBACK	Section 107	11.5 m
MINIMUM SEPARATION DISTANCE BETWEEN TOWERS ON THE SAME LOT	Table 185	19 m
ORNAMENTAL ELEMENTS SUCH AS SILL, BELT COURSES, CORNICES, PARAPETS AND PLASTER	Table 65(3)	0.6 m, but not closer than 0.6 m to a lot line
MINIMUM VEHICLE PARKING SPACE RATE	Table 185	0.75 spaces/unit (343 spaces)
VEHICLE PARKING SIZE	Section 2102	2.6 m wide x 5.2 long Fifty percent of spaces may be reduced to 2.4 m x 4.6 m for compact cars
MINIMUM VISITOR PARKING SPACE	Section 105	0.2 spaces/units (91 spaces)
MINIMUM ADLE AND DRIVEWAY SIZE	Section 107	Alley 6 m Driveway (double traffic) min: 6 m
MINIMUM LANDSCAPING PROVISIONS FOR PARKING LOTS		15% of the area of any parking lot provided as perimeter of interior landscape area.

Section 110	1.5 m landscape buffer	Provided
OUTDOOR REFUSE	Located 3 m (minimum) from a lot line	East setback 12.6 m
Section 110	Screened from view by an opaque screen with a height of 2 m	South (East) setback 9 m
MINIMUM BICYCLE PARKING SPACE RATE	1 Space dwelling unit (457 spaces)	477 spaces
LOCATION OF BICYCLE PARKING SPACES	A maximum of 50% of the required bicycles spaces or 15 spaces which ever is greater may be in a landscape area	24 Exterior bicycle spaces
MINIMUM BICYCLE PARKING SPACE PROVISIONS	Horizontal: 0.6 m x 1.8 m Vertical: 0.6 m x 1.5 m Stacked: 0.37 m x 1.8 m Aisle: 1.5 m	Horizontal: 0.6 m x 1.8 m provided Vertical: 0.6 m x 1.5 m Aisle: 1.5 m provided

PROJECT STATISTICS:		
GFA Calculation - (Zoning by Law Part 1 - Definitions)		
Building 01:		
GROUND FLOOR	1069 m ²	
2 nd FLOOR	1267 m ²	
3 rd FLOOR	1681 m ²	
4 th FLOOR	1917 m ²	
5 th FLOOR	1904 m ²	
6 th FLOOR	1886 m ²	
7 th FLOOR	1880 m ²	
8 th FLOOR	1040.30 m ²	
9 th FLOOR	1040.30 m ²	
21 st FLOOR	1040.30 m ²	
TOTAL	16,862 m ²	
Building 02:		
GROUND FLOOR	850 m ²	
2 nd FLOOR	1,142 m ²	
3 rd FLOOR	1,196 m ²	
4 th FLOOR	1,048 m ²	
5 th FLOOR	1,050 m ²	
6 th FLOOR	1,050 m ²	
7 th FLOOR	1,050 m ²	
8 th FLOOR	787 m ²	
9 th FLOOR	787 m ²	
10 th FLOOR	787 m ²	
11 th FLOOR	787 m ²	
12 th FLOOR	787 m ²	
13 th FLOOR	787 m ²	
14 th FLOOR	787 m ²	
15 th FLOOR	787 m ²	
16 th FLOOR	787 m ²	
17 th FLOOR	787 m ²	
18 th FLOOR	787 m ²	
19 th FLOOR	787 m ²	
20 th FLOOR	787 m ²	
21 st FLOOR	787 m ²	
TOTAL	15,464 m ²	
UNIT MIX:		
BUILDING 01	STUDIO	1 BEDROOM
BUILDING 02	2 BEDROOMS	3 BEDROOMS
TOTAL	45	209
TOTAL BUILDING 01 + BUILDING 02 209+457		

CAR PARKING BREAKDOWN:		
REGULAR PARKING 2.6m x 5.2m	355	
SMALL PARKING (COMPACT) 2.4m x 4.2m	95	
ACCESSIBLE TYPE A 3.4m x 5.2m	7	
ACCESSIBLE TYPE B 3.5 m x 5.2m	7	
VISITORS PARKING 2.6m x 5.2m	62	
TOTAL	556	
BICYCLE BREAKDOWN:		
INTERIOR BICYCLE SPACE	463	
EXTERIOR BICYCLE SPACE	24	
TOTAL	477	

THE CONTRACTOR IS RESPONSIBLE FOR THE VERIFICATION AND COORDINATION OF ALL CONSTRUCTION AND SITE LAYOUT DIMENSIONS. THE CONTRACTOR SHALL NOTIFY THE ARCHITECT OF ANY IRREGULARITY, OMISSION OR DIVERGENCE BETWEEN THESE DOCUMENTS, THOSE OF THE OTHER PROFESSIONALS, AND THE CONDITIONS OBSERVED ON SITE. NO DIMENSION SHALL BE SCALED FROM THE DRAWINGS.

ALL CONSTRUCTION WORK MUST COMPLY WITH THE CURRENT EDITION OF THE LOCAL/ PROVINCIAL CONSTRUCTION CODE WHERE THE CONSTRUCTION IS TAKING PLACE.

COPYRIGHT NOTE: THIS ARCHITECTURAL DOCUMENT IS THE PROPERTY OF ACDF* AND IS INTENDED EXCLUSIVELY FOR THE PURPOSES MENTIONED HEREIN. ANY REPRODUCTION OR ADAPTATION, PARTIAL OR TOTAL, IS STRICTLY PROHIBITED WITHOUT THE WRITTEN CONSENT OF ACDF*.

THIS DOCUMENT MUST NOT BE USED FOR CONSTRUCTION PURPOSES

OWNER / PROPRIÉTAIRE

4329163 CANADA INC.
6310 HAZELDEAN ROAD
P.O. BOX 1791
STITTSVILLE (ON), K2S 1B4

CLIENT

SCALIA
LES PROPRIÉTÉS SCALIA INC
5135 DE COURTRAIN AVENUE,
BUREAU 300
(514) 525-2929
MONTREAL (QC), H3W 0A9

PLANNER

FOTENN
Planning + Design
FOTENN PLANNING + DESIGN
420 O'CONNOR STREET
613-730-5709
OTTAWA (ON), K2P 1W4

CIVIL

LRL
LRL ENGINEERING
5430 CANOTEK ROAD
PHONE: 613-842-3434
FAX: 613-842-4338
OTTAWA (ON), K1J 9G2

LANDSCAPE ARCHITECTS / ARCHITECTES DU PAYSAGE

JAMES B. LENNOX & ASSOCIATES INC.
LANDSCAPE ARCHITECTS
JAMES B. LENNOX & ASSOCIATES INC.
3337 CARLING AVENUE
PHONE: 613-722-5168
FAX: 1-866-343-3942
OTTAWA (ON), K2H 5A8

MECHANIC - ELECTRICITY / MÉCANIQUE - ÉLECTRICITÉ

GWAL
Goodway, Weemmark & Associates Ltd.
GOODKEY, WEEMARK & ASSOCIATES LTD.
1688 WOODWARD DRIVE
PHONE: 613-727-5111
FAX: 613-727-5115
OTTAWA (ON), K2C 3R8

STRUCTURE

LEROUX + CYR
Solutions structurales
LEROUX + CYR
130 BOUL. HENRI-BORASSA EST
(438) 381-7773
MONTREAL (QC), H3L 1B7

2	SPA REVISION 02	2026-01-26	FM
1	SPA REVISION 01	2025-11-05	FM
NO.	ÉMISSION	DATE	PAR

ARCHITECTS

ACDF
ARCHITECTURE

Montréal
6250, rue Hutchison, suite 201
QC H2V 4C5
T : 514 456-1151
F : 514 288-0418


St-Hyacinthe
1690, rue Girouard Ouest
QC J2S 2Z7
T : 450 778-1151
F : 450 778-1594

PROJECT

SCALIA
STITTSVILLE-HAZELDEAN
6310 Hazeldean Rd, Ottawa, ON K2S 0T2

DRAWING
SITE PLAN

OSCEAU ASSOCIATION OF ARCHITECTS JOAN RENAUD LICENCE 10089		DOSSIER / NUMBER 25-1839 DESSIN / DRAWING NO A-025 DATE JANUARY 2026 ÉCHELLE / SCALE As indicated	RÉV. NO. 2
DESIGNED PAR / CONÇU PAR FM		VERIFIÉ PAR / VÉRIFIÉ PAR FM	

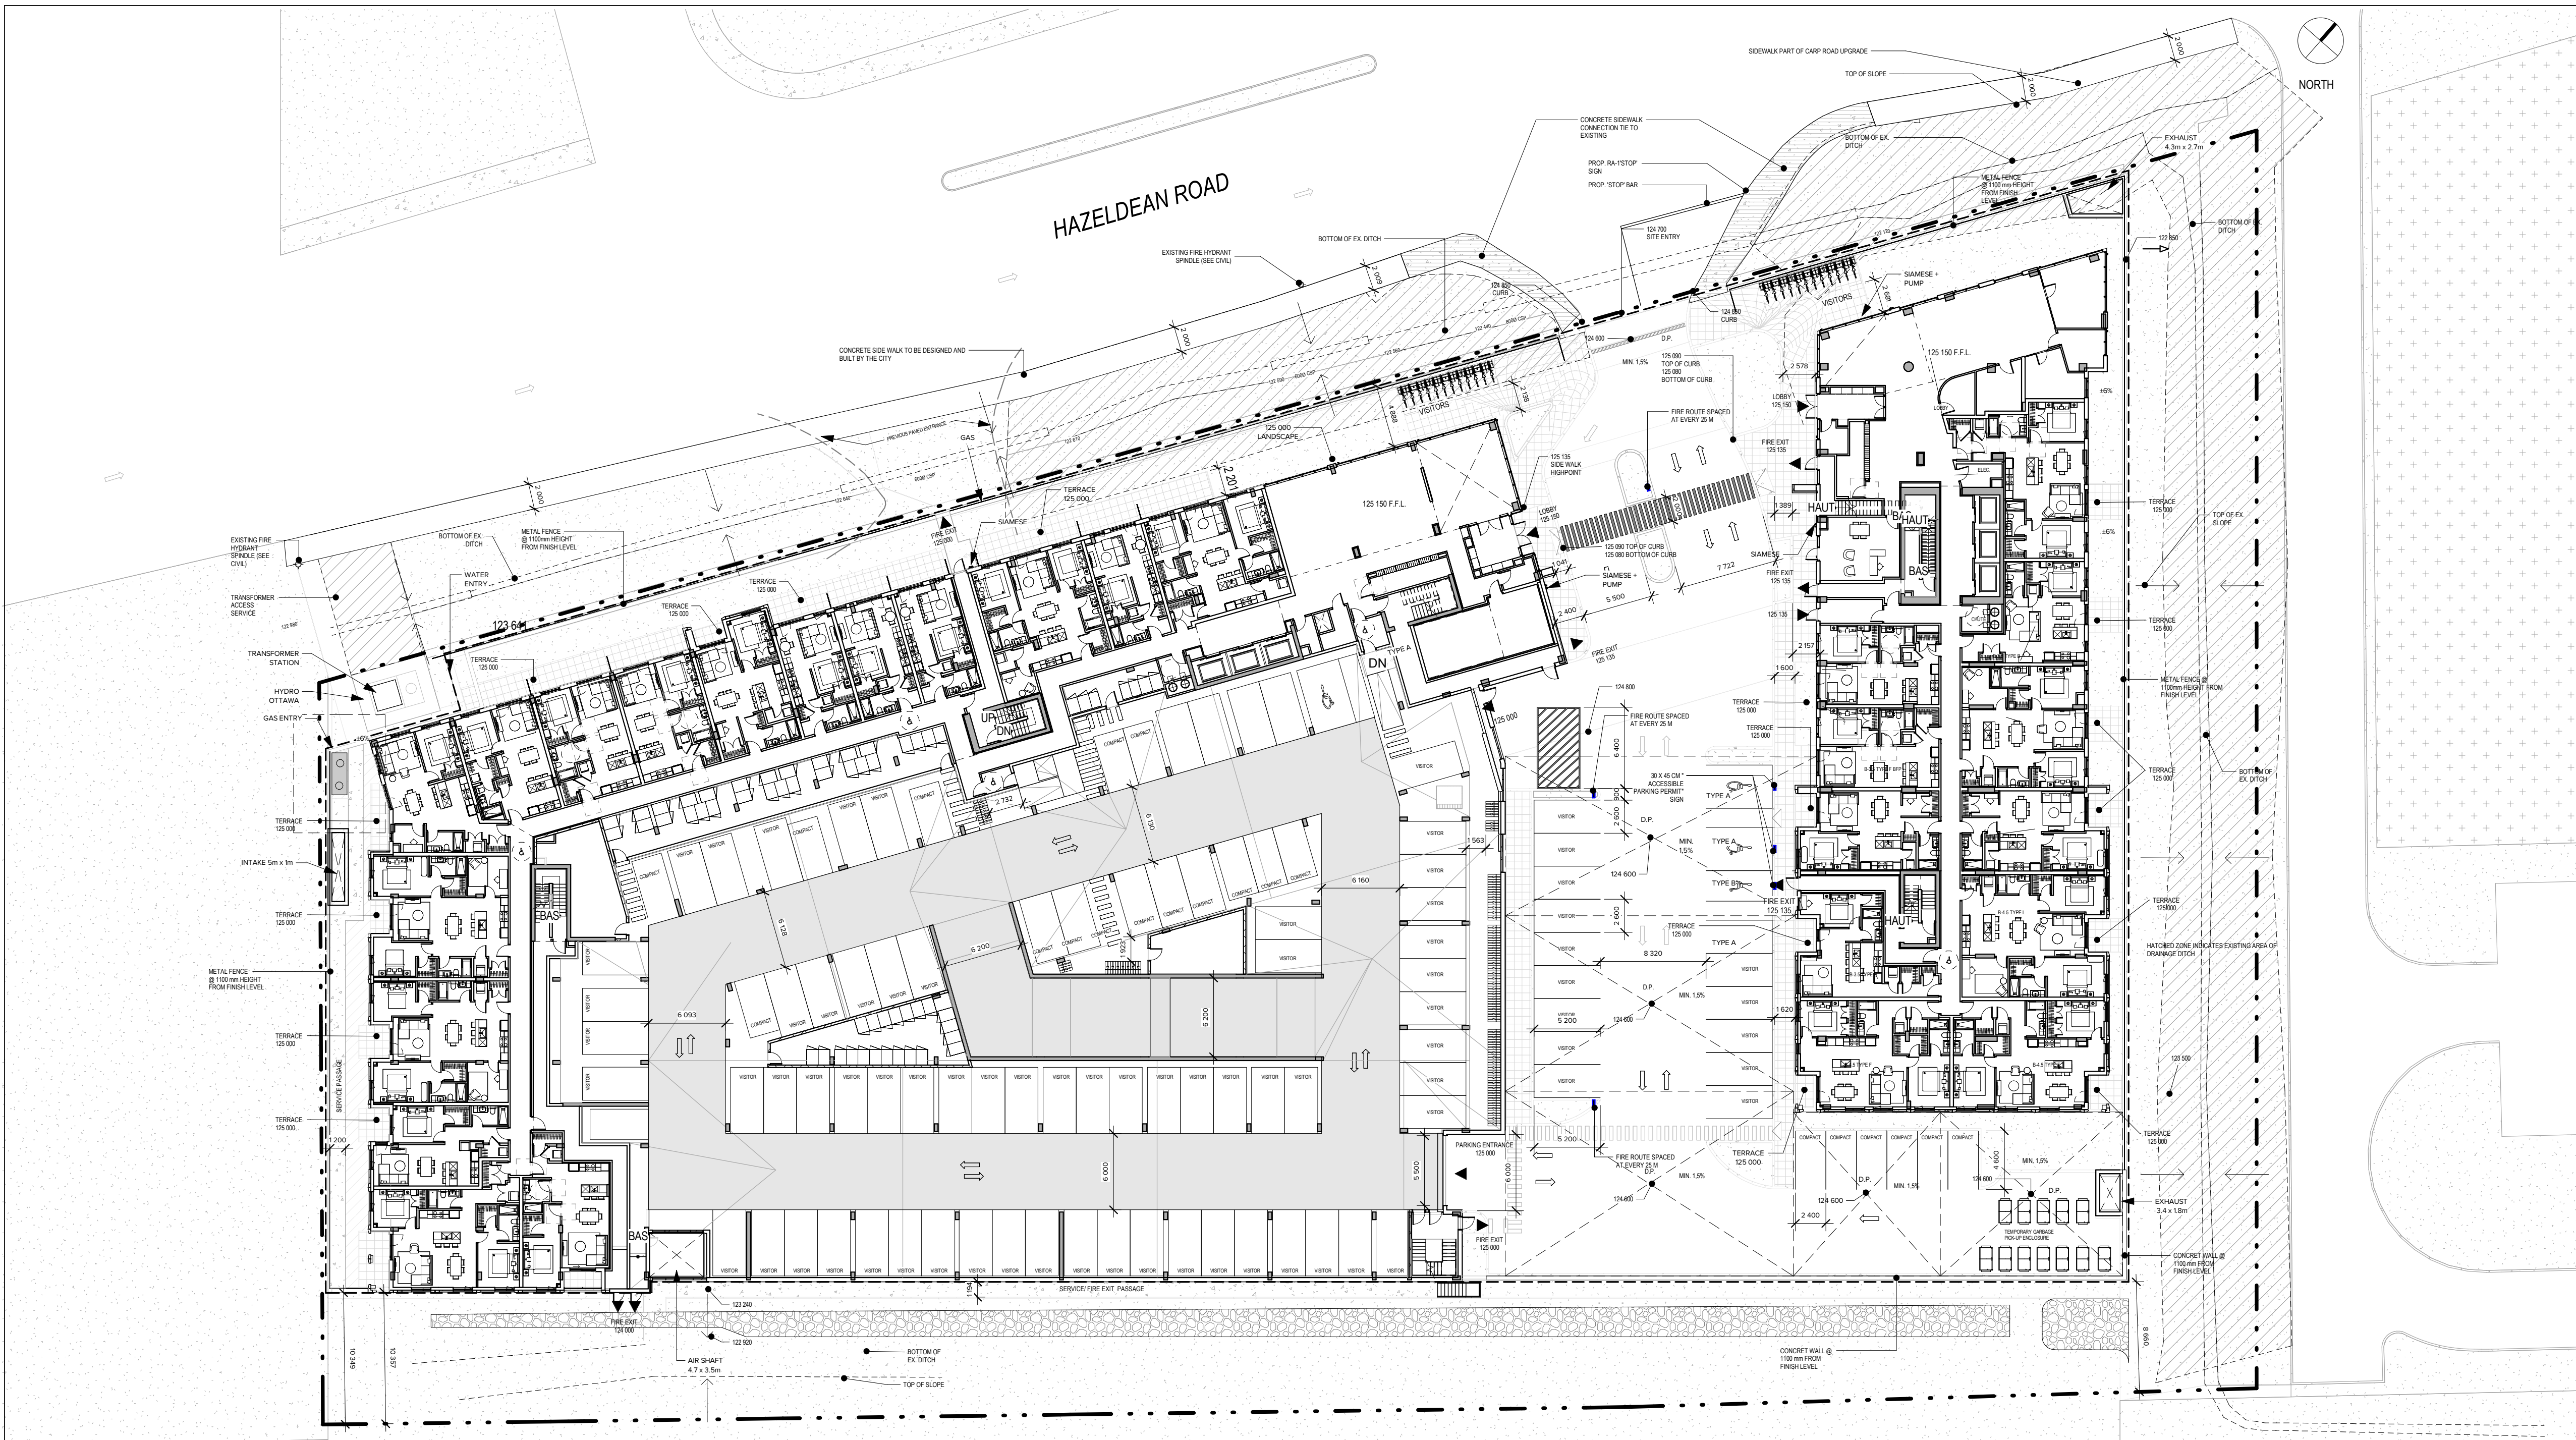

1 SITE PLAN GROND FLOOR
A-026 SCALE: 1 : 300

THE CONTRACTOR IS RESPONSIBLE FOR THE VERIFICATION AND COORDINATION OF ALL CONSTRUCTION AND SITE LAYOUT DIMENSIONS. THE CONTRACTOR SHALL NOTIFY THE ARCHITECT OF ANY IRREGULARITY, OMISSION OR DIVERGENCE BETWEEN THESE DOCUMENTS, THOSE OF THE OTHER PROFESSIONALS, AND THE CONDITIONS OBSERVED ON SITE. NO DIMENSION SHALL BE SCALED FROM THE DRAWINGS.

ALL CONSTRUCTION WORK MUST COMPLY WITH THE CURRENT EDITION OF THE LOCAL / PROVINCIAL CONSTRUCTION CODE WHERE THE CONSTRUCTION IS TAKING PLACE.

COPYRIGHT NOTE: THIS ARCHITECTURAL DOCUMENT IS THE PROPERTY OF ACDF AND IS INTENDED EXCLUSIVELY FOR THE PURPOSES MENTIONED HEREIN. ANY REPRODUCTION OR ADAPTATION, PARTIAL OR TOTAL, IS STRICTLY PROHIBITED WITHOUT THE WRITTEN CONSENT OF ACDF.

THIS DOCUMENT MUST NOT BE USED FOR CONSTRUCTION PURPOSES

OWNER / PROPRIÉTAIRE

4329163 CANADA INC.
6310 HAZELDEAN ROAD
P.O. BOX 1791
STITTSVILLE (ON), K2S 1B4

CLIENT

SCALIA
LES PROPRIÉTÉS SCALIA INC.
5139 DE COURTRAIN AVENUE,
BUREAU 300
(514) 525-2929
MONTRÉAL (QC), H3W 0A9

PLANNER

FOTENN
Planning + Design
FOTENN PLANNING + DESIGN
420 O'CONNOR STREET
613-730-5709
OTTAWA (ON), K2P 1W4

CIVIL

LRL
LRL ENGINEERING
5430 CANOTEX ROAD
PHONE: 613-842-3434
FAX: 613-842-4338
OTTAWA (ON), K1J 9G2

LANDSCAPE ARCHITECTS / ARCHITECTES DU PAYSAGE

JAMES B. LENNOX & ASSOCIATES INC.
LANDSCAPE ARCHITECTS
JAMES B. LENNOX & ASSOCIATES INC.
3332 CARLING AVENUE
PHONE: 613-722-5158
FAX: 1-866-343-3942
OTTAWA (ON), K2H 5A8

MECHANIC - ELECTRICITY / MÉCANIQUE - ÉLECTRICITÉ

GWAL
Goodkey, Weemark & Associates Ltd.
GOODKEY, WEEMARK & ASSOCIATES LTD.
1688 WOODWARD DRIVE
PHONE: 613-727-5111
FAX: 613-727-5115
OTTAWA (ON), K2C 3R8

STRUCTURE

LEROUX + CYR
Solutions structurales
LEROUX + CYR
130 BOUL. HENRI-BOURASSA EST
(438) 381-7773
MONTRÉAL (QC), H3L 1B7

2	SPA REVISION 02	2026-01-26	FM
1	SPA REVISION 01	2025-11-05	FM
NO.	ÉMISSION	DATE	PAR

ARCHITECTS

ACDF
ARCHITECTURE

Montréal
6250, rue Hutchison, suite 201
QC H2V 4C5
T : 514 456-1151
F : 514 288-0418

St-Hyacinthe
1690, rue Girouard Ouest
QC J2S 2Z7
T : 450 778-1151
F : 450 778-1594


PROJECT

SCALIA
STITTSVILLE-HAZELDEAN
6310 Hazeldean Rd, Ottawa, ON K2S 0T2

DRAWING
SITE PLAN GROUND FLOOR

ONTARIO ASSOCIATION OF ARCHITECTS JOAN RENAULT LICENCE 10089	DOSSIER / NUMBER	25-1839
	DESSIN / DRAWING NO	A-026
	REV. NO.	2
	DATE	JANUARY 2026
	ÉCHELLE / SCALE	1 : 300
DESIGNÉ PAR / DRAWN BY	VERIFIÉ PAR / VERIFIED BY	
Auteur	Vérificateur	

FORMAT: A1

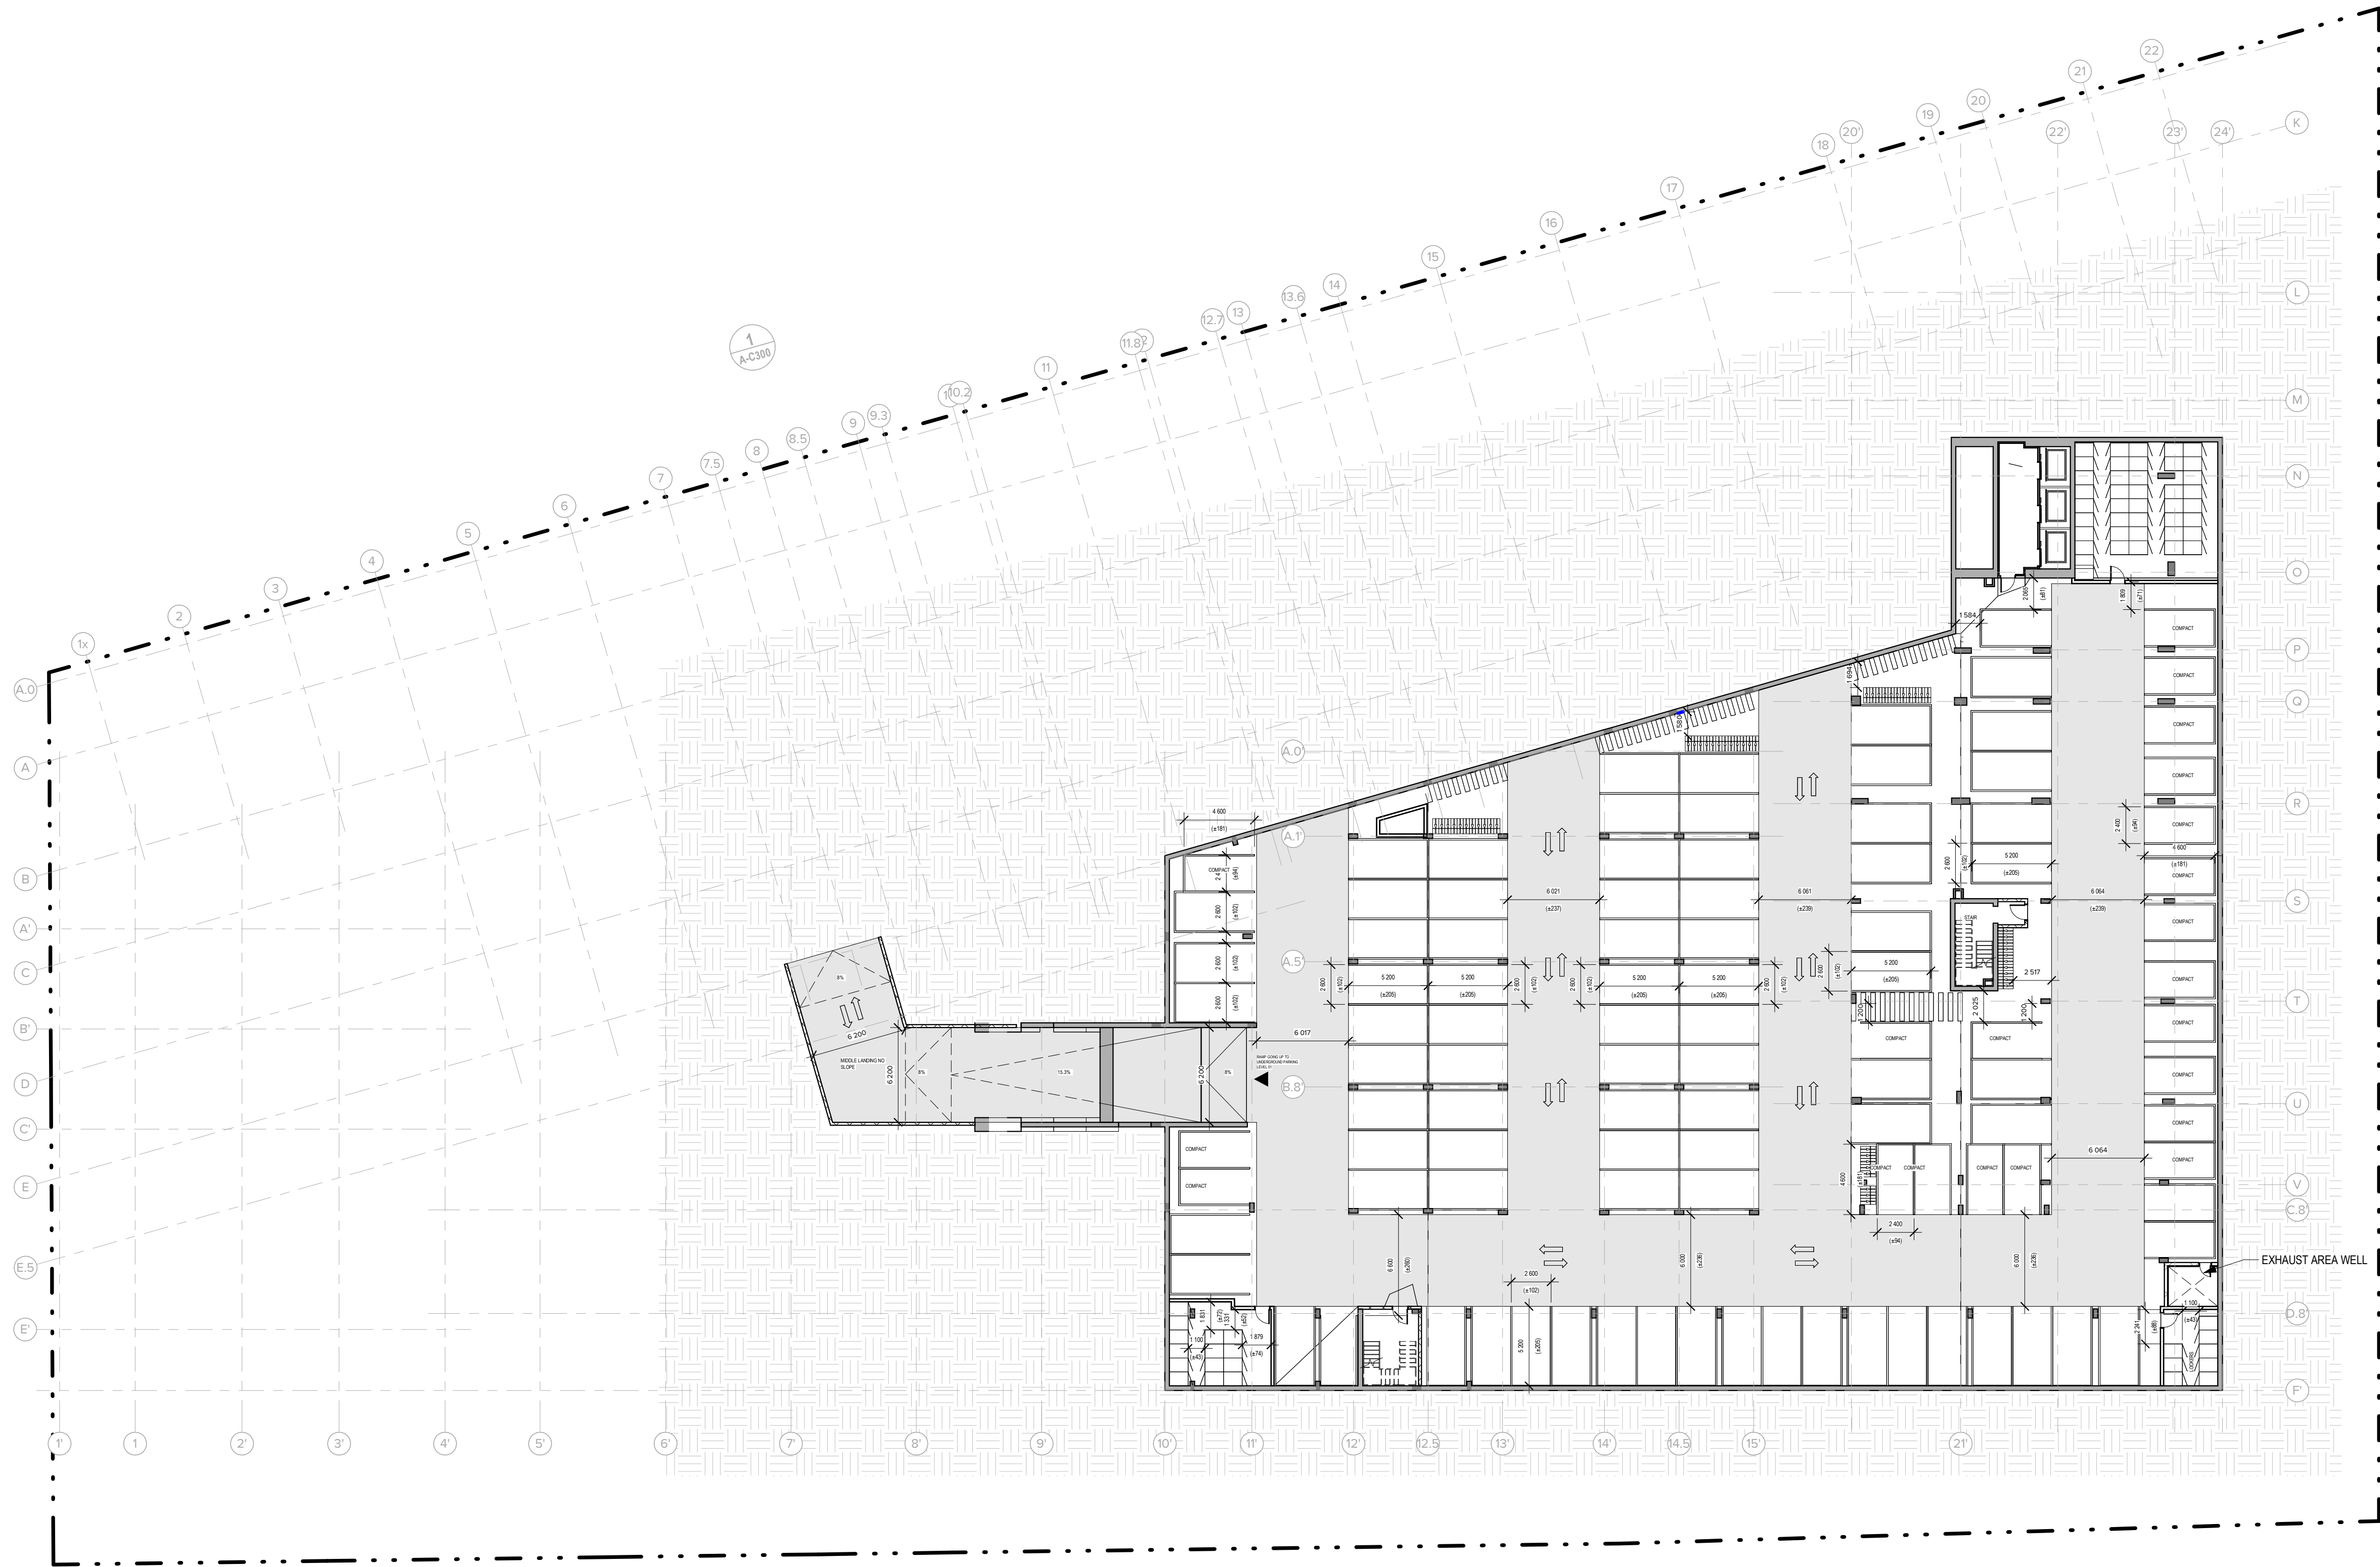

1 LEVEL UNDERGROUND PARKING - 2
A-099 SCALE: 1 : 250

PARKING - UNDERGROUND LEVEL 2	
Total	Type
25	2.4 x 4.6m (COMPACT)
78	2.6m X 5.2m
TOTAL : 103	

BICYCLES - UNDERGROUND LEVEL 2		
Racks	Bikes	Niveau
52	52	LEVEL - 2 - UNDERGROUND PARKING
TOTAL : 52		

THE CONTRACTOR IS RESPONSIBLE FOR THE VERIFICATION AND COORDINATION OF ALL CONSTRUCTION AND SITE LAYOUT DIMENSIONS. THE CONTRACTOR SHALL NOTIFY THE ARCHITECT OF ANY IRREGULARITY, OMISSION OR DIVERGENCE BETWEEN THESE DOCUMENTS, THOSE OF THE OTHER PROFESSIONALS, AND THE CONDITIONS OBSERVED ON SITE. NO DIMENSION SHALL BE SCALED FROM THE DRAWINGS.

ALL CONSTRUCTION WORK MUST COMPLY WITH THE CURRENT EDITION OF THE LOCAL / PROVINCIAL CONSTRUCTION CODE WHERE THE CONSTRUCTION IS TAKING PLACE.

COPYRIGHT NOTE: THIS ARCHITECTURAL DOCUMENT IS THE PROPERTY OF ACDF AND IS INTENDED EXCLUSIVELY FOR THE PURPOSES MENTIONED HEREIN. ANY REPRODUCTION OR ADAPTATION, PARTIAL OR TOTAL, IS STRICTLY PROHIBITED WITHOUT THE WRITTEN CONSENT OF ACDF.

THIS DOCUMENT MUST NOT BE USED FOR CONSTRUCTION PURPOSES

OWNER / PROPRIÉTAIRE

4329163 CANADA INC.
6310 HAZELDEAN ROAD
P.O. BOX 1791
STITTSTVILLE (ON), K2S 1B4

CLIENT



LES PROPRIÉTÉS SCALIA INC.
5139 DE COURTRAIN AVENUE,
BUREAU 300
(514) 525-2929
MONTREAL (QC), H3W 0A9

PLANNER



FOTENN PLANNING + DESIGN
420 O'CONNOR STREET
613-730-5709
OTTAWA (ON), K2P 1W4

CIVIL



LRL ENGINEERING
5430 CANOTEX ROAD
PHONE: 613-842-3434
FAX: 613-842-4338
OTTAWA (ON), K1J 9G2

LANDSCAPE ARCHITECTS / ARCHITECTES DU PAYSAGE

JAMES B. LENNOX & ASSOCIATES INC.
LANDSCAPE ARCHITECTS

JAMES B. LENNOX & ASSOCIATES INC.
3332 CARLING AVENUE
PHONE: 613-722-5158
FAX: 1-866-343-3942
OTTAWA (ON), K2H 5A8

MECHANIC - ELECTRICITY / MÉCANIQUE - ÉLECTRICITÉ



GOODKEY, WEEMARK & ASSOCIATES LTD.
1688 WOODWARD DRIVE
PHONE: 613-727-5111
FAX: 613-727-5115
OTTAWA (ON), K2C 3R8

STRUCTURE

LEROUX + CYR
Solutions structurales

LEROUX + CYR
130 BOUL. HENRI-BOURASSA EST
(438) 381-7773
MONTREAL (QC), H3L 1B7

2	SPA REVISION 02	2026-01-26	FM
1	SPA REVISION 01	2025-11-05	FM
NO.	ÉMISSION	DATE	PAR

ARCHITECTS

ACDF
ARCHITECTURE

Montréal
6250, rue Hutchison, suite 201
QC H2V 4C5
T : 514 456-1151
F : 514 288-0418

St-Hyacinthe
1690, rue Girouard Ouest
QC J2S 2Z7
T : 450 778-1151
F : 450 778-1594

PROJECT

SCALIA
STITTSTVILLE-HAZELDEAN
6310 Hazeldean Rd, Ottawa, ON K2S 0T2

DRAWING

UNDERGROUND PARKING PLAN 02

SCEAU ASSOCIATION OF ARCHITECTS		DOSSIER / NUMBER	
25-1839		25-1839	
DESSIN / DRAWING NO		REV. NO.	
A-099		2	
DATE		JANUARY 2026	
ÉCHELLE / SCALE		1 : 250	
DESIGNÉ PAR / DRAWN BY		VÉRIFIÉ PAR / VERIFIED BY	
Author		Checker	

FORMAT: A1



BICYCLES - UNDERGROUND LEVEL 1		
Racks	Bikes	Niveau
254	254	LEVEL -1 - UNDERGROUND PARKING HIGH
TOTAL : 254		

OSCA ONTARIO ASSOCIATION OF ARCHITECTS  JOAN RENAUD LICENCE 10089	DOSSIER / NUMBER	
	25-1839	
	DESSIN / DRAWING NO.	REV. NO.
	A-100	2
DATE		
JANUARY 2026		
ECHELLE / SCALE		
1 : 250		
DESSINE PAR / DRAWN BY	VERIFIE PAR / VERIFIED BY	
Author	Checker	

FILE NUMBER D07-12-25-0121 PLAN NUMBER 19408



COPYRIGHT NOTE: THIS ARCHITECTURAL DOCUMENT IS THE PROPERTY OF ACDP* AND IS INTENDED EXCLUSIVELY FOR THE PURPOSES MENTIONED HEREIN. ANY REPRODUCTION OR ADAPTATION, PARTIAL OR TOTAL, IS STRICTLY PROHIBITED WITHOUT THE WRITTEN CONSENT OF ACDP*.


OWNER / PROPRIÉTAIRE

4329163 CANADA INC.
6310 HAZELDEAN ROAD
P.O.BOX 1791
STITTSVILLE (ON), K2S 1B

CLIENT



PLANNER

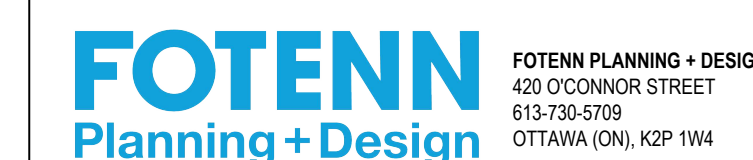

CIVIL



LANDSCAPE ARCHITECTS / ARCHITECTES DU PAYSAGE

JAMES B. LENNOX & ASSOCIATES INC.
LANDSCAPE ARCHITECTS

MECHANIC - ELECTRICITY / MÉCANIQUE - ÉLECTRICITÉ



STRUCTURE

LEROUX + CYR
Solutions structurales

[illegible]

2	SPA REVISION 02	2026-01-26	
1	SPA REVISION 01	2025-11-05	
NO.	ÉMISSION	DATE	P

ARCHITECTS

ACDF
ARCHITECTURE

Montréal	St-Hyacinthe
6250, rue Hutchison, suite 201	1690, rue Girouard Ouest
QC H2V 4C5	QC J2S 2Z7
T : 514 456-1151	T : 450 778-1151
F : 514 288-0418	F : 450 778-1594


PROJECT	
---------	--

SCALIA

STITTSVILLE-HAZELDEAN

6310 Hazeldean Rd, Ottawa, ON K2S 0T2

DRAWING
GROUND FLOOR PLAN

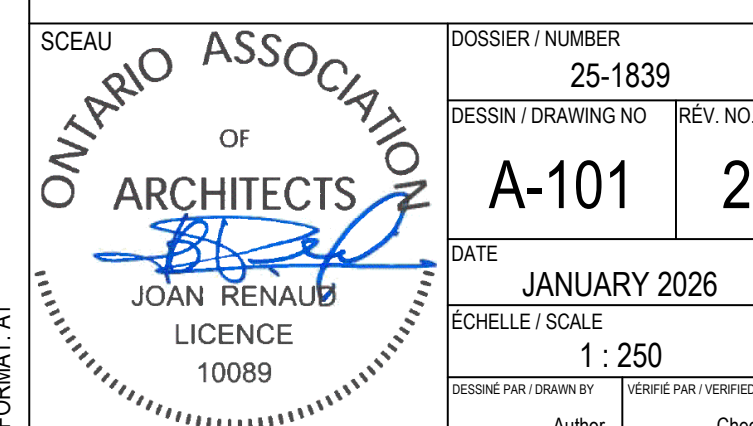


FORMAT: A1

FILE NUMBER D07-12-25-0121 PLAN NUMBER 19408

2 LEVEL 1 - B1 & B2
A-101 SCALE:1 : 250

PARKING - LEVEL 1	
Total	Type
16	2.4 x 4.6m (COMPACT)
1	2.4 x 5.2m + 1.5m (ACCESSIBLE- TYPE
87	2.6m X 5.2m
3	3.4 x 5.2m + 1.5m (ACCESSIBLE- TYPE
TOTAL: 107	

BICYCLES - LEVEL 1	
Racks	Bikes
66	66
6	24
TOTAL = 90	

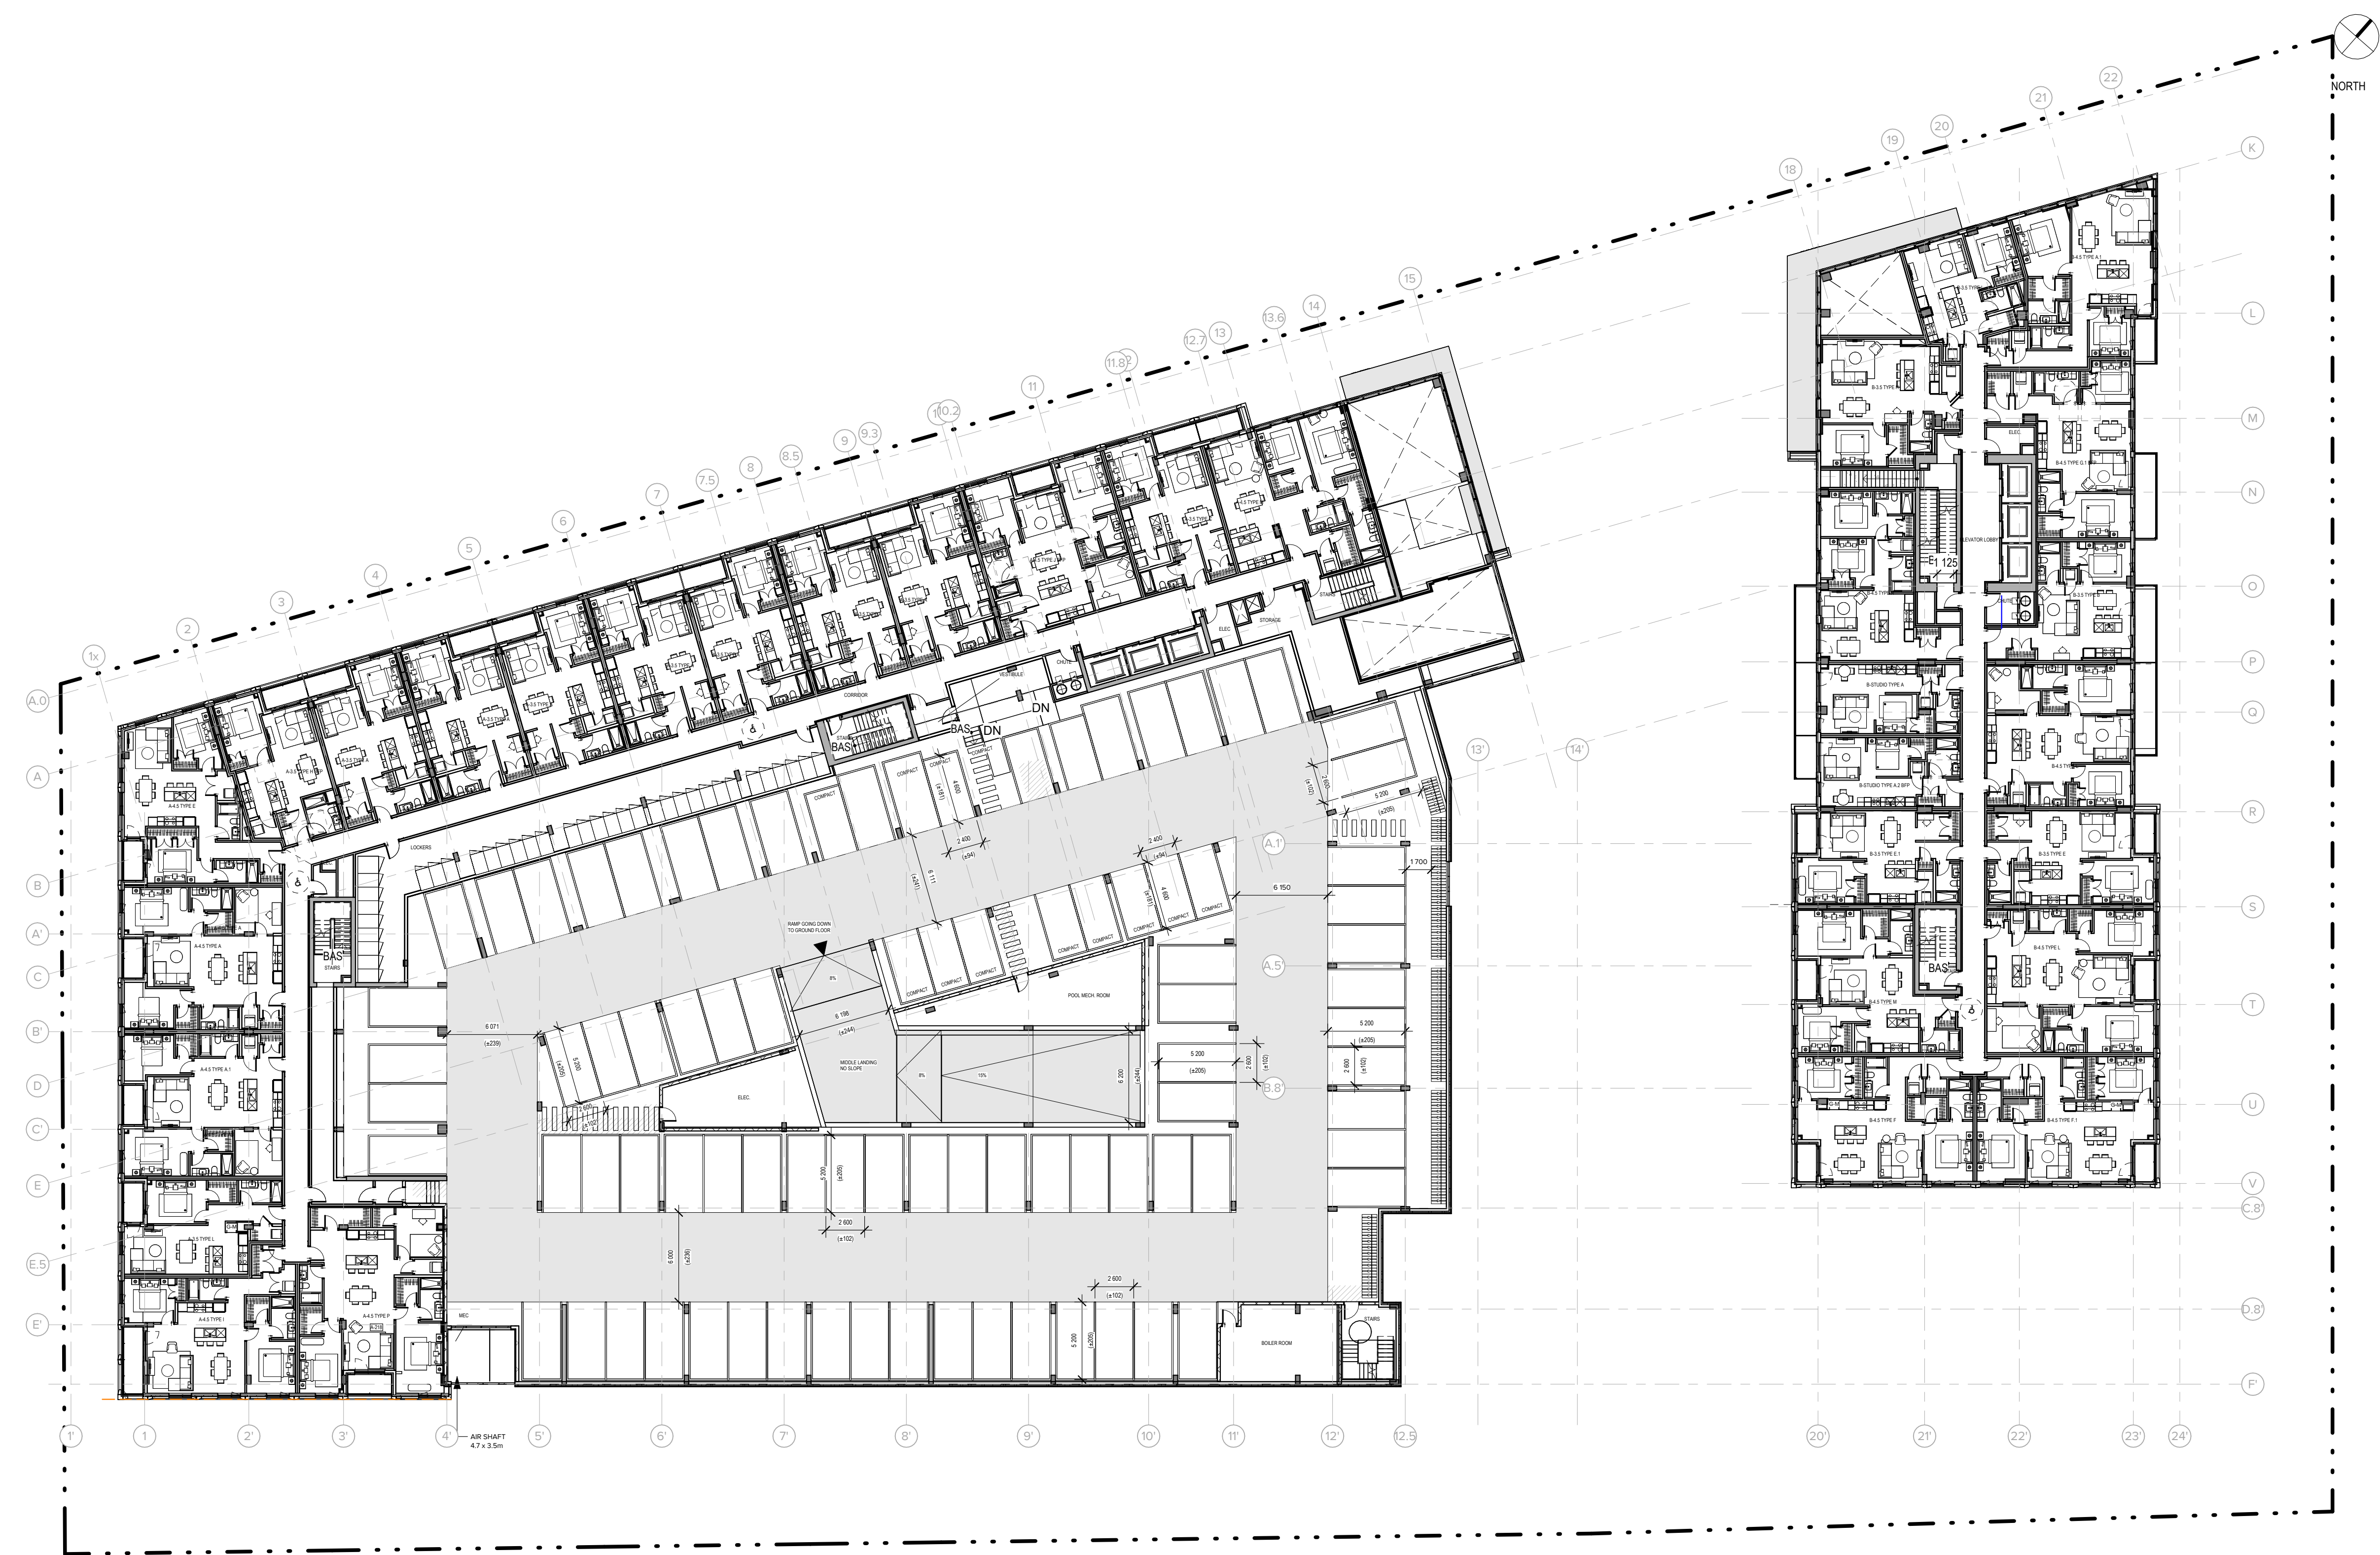

1 LEVEL 2 - B1 & B2
SCALE: 1 : 250

PARKING - LEVEL 2	
Total	Type
12	2.4 x 4.6m (COMPACT)
74	2.6m X 5.2m
TOTAL: 86	

BICYCLES - LEVEL 2	
Racks	Bikes
81	81
TOTAL : 81	

THE CONTRACTOR IS RESPONSIBLE FOR THE VERIFICATION AND COORDINATION OF ALL CONSTRUCTION AND SITE LAYOUT DIMENSIONS. THE CONTRACTOR SHALL NOTIFY THE ARCHITECT OF ANY IRREGULARITY, OMISSION OR DIVERGENCE BETWEEN THESE DOCUMENTS, THOSE OF THE OTHER PROFESSIONALS, AND THE CONDITIONS OBSERVED ON SITE. NO DIMENSION SHALL BE SCALED FROM THE DRAWINGS.

ALL CONSTRUCTION WORK MUST COMPLY WITH THE CURRENT EDITION OF THE LOCAL/PROVINCIAL CONSTRUCTION CODE WHERE THE CONSTRUCTION IS TAKING PLACE.

COPYRIGHT NOTE: THIS ARCHITECTURAL DOCUMENT IS THE PROPERTY OF ACDF AND IS INTENDED EXCLUSIVELY FOR THE PURPOSES MENTIONED HEREIN. ANY REPRODUCTION OR ADAPTATION, PARTIAL OR TOTAL, IS STRICTLY PROHIBITED WITHOUT THE WRITTEN CONSENT OF ACDF.

THIS DOCUMENT MUST NOT BE USED FOR CONSTRUCTION PURPOSES

OWNER / PROPRIÉTAIRE

4329163 CANADA INC.
6310 HAZELDEAN ROAD
P.O. BOX 1791
STITTVILLE (ON), K2S 1B4

CLIENT



LES PROPRIÉTÉS SCALIA INC
5139 DE COURTRAIN AVENUE,
BUREAU 300
MONTREAL (QC), H3W 0A9

PLANNER



FOTENN PLANNING + DESIGN
420 O'CONNOR STREET
OTTAWA (ON), K2P 1W4

CIVIL



LRL ENGINEERING
5430 CANOTEX ROAD
PHONE: 613-842-3434
FAX: 613-842-4338
OTTAWA (ON), K1J 9G2

LANDSCAPE ARCHITECTS / ARCHITECTES DU PAYSAGE

JAMES B. LENNOX & ASSOCIATES INC.
LANDSCAPE ARCHITECTS

JAMES B. LENNOX & ASSOCIATES INC.
3332 CARLING AVENUE
OTTAWA (ON), K2H 5A8

MECHANIC - ELECTRICITY / MÉCANIQUE - ÉLECTRICITÉ



GOODKEY, WEEMARK & ASSOCIATES LTD.
1688 WOODWARD DRIVE
OTTAWA (ON), K2C 3R8

STRUCTURE

LEROUX + CYR
Solutions structurales

LEROUX + CYR
130 BOUL. HENRI-BOURASSA EST
MONTREAL (QC), H3L 1B7

NO.	ÉMISSION	DATE	PAR
2	SPA REVISION 02	2026-01-26	FM
1	SPA REVISION 01	2025-11-05	FM

ARCHITECTS

ACDF
ARCHITECTURE

Montréal
6250, rue Hutchison, suite 201
QC H2V 4C5
T : 514 456-1151
F : 514 288-0418

St-Hyacinthe
1690, rue Girouard Ouest
QC J2S 2Z7
T : 450 778-1151
F : 450 778-1594

PROJECT


SCALIA
STITTVILLE-HAZELDEAN
6310 Hazeldean Rd, Ottawa, ON K2S 0T2

DRAWING

2ND FLOOR PLAN

SCEAU ASSOCIATION OF ARCHITECTS		DOSSIER / NUMBER	
		25-1839	
		DESSIN / DRAWING NO	RÉV. NO.
		A-102	2
		DATE	JANUARY 2026
ECHELLE / SCALE		1 : 250	
DESIGNÉ PAR / DRAWN BY		JOAN RENAULT	
LICENCE		10089	
Author		Checker	

FORMAT: A1

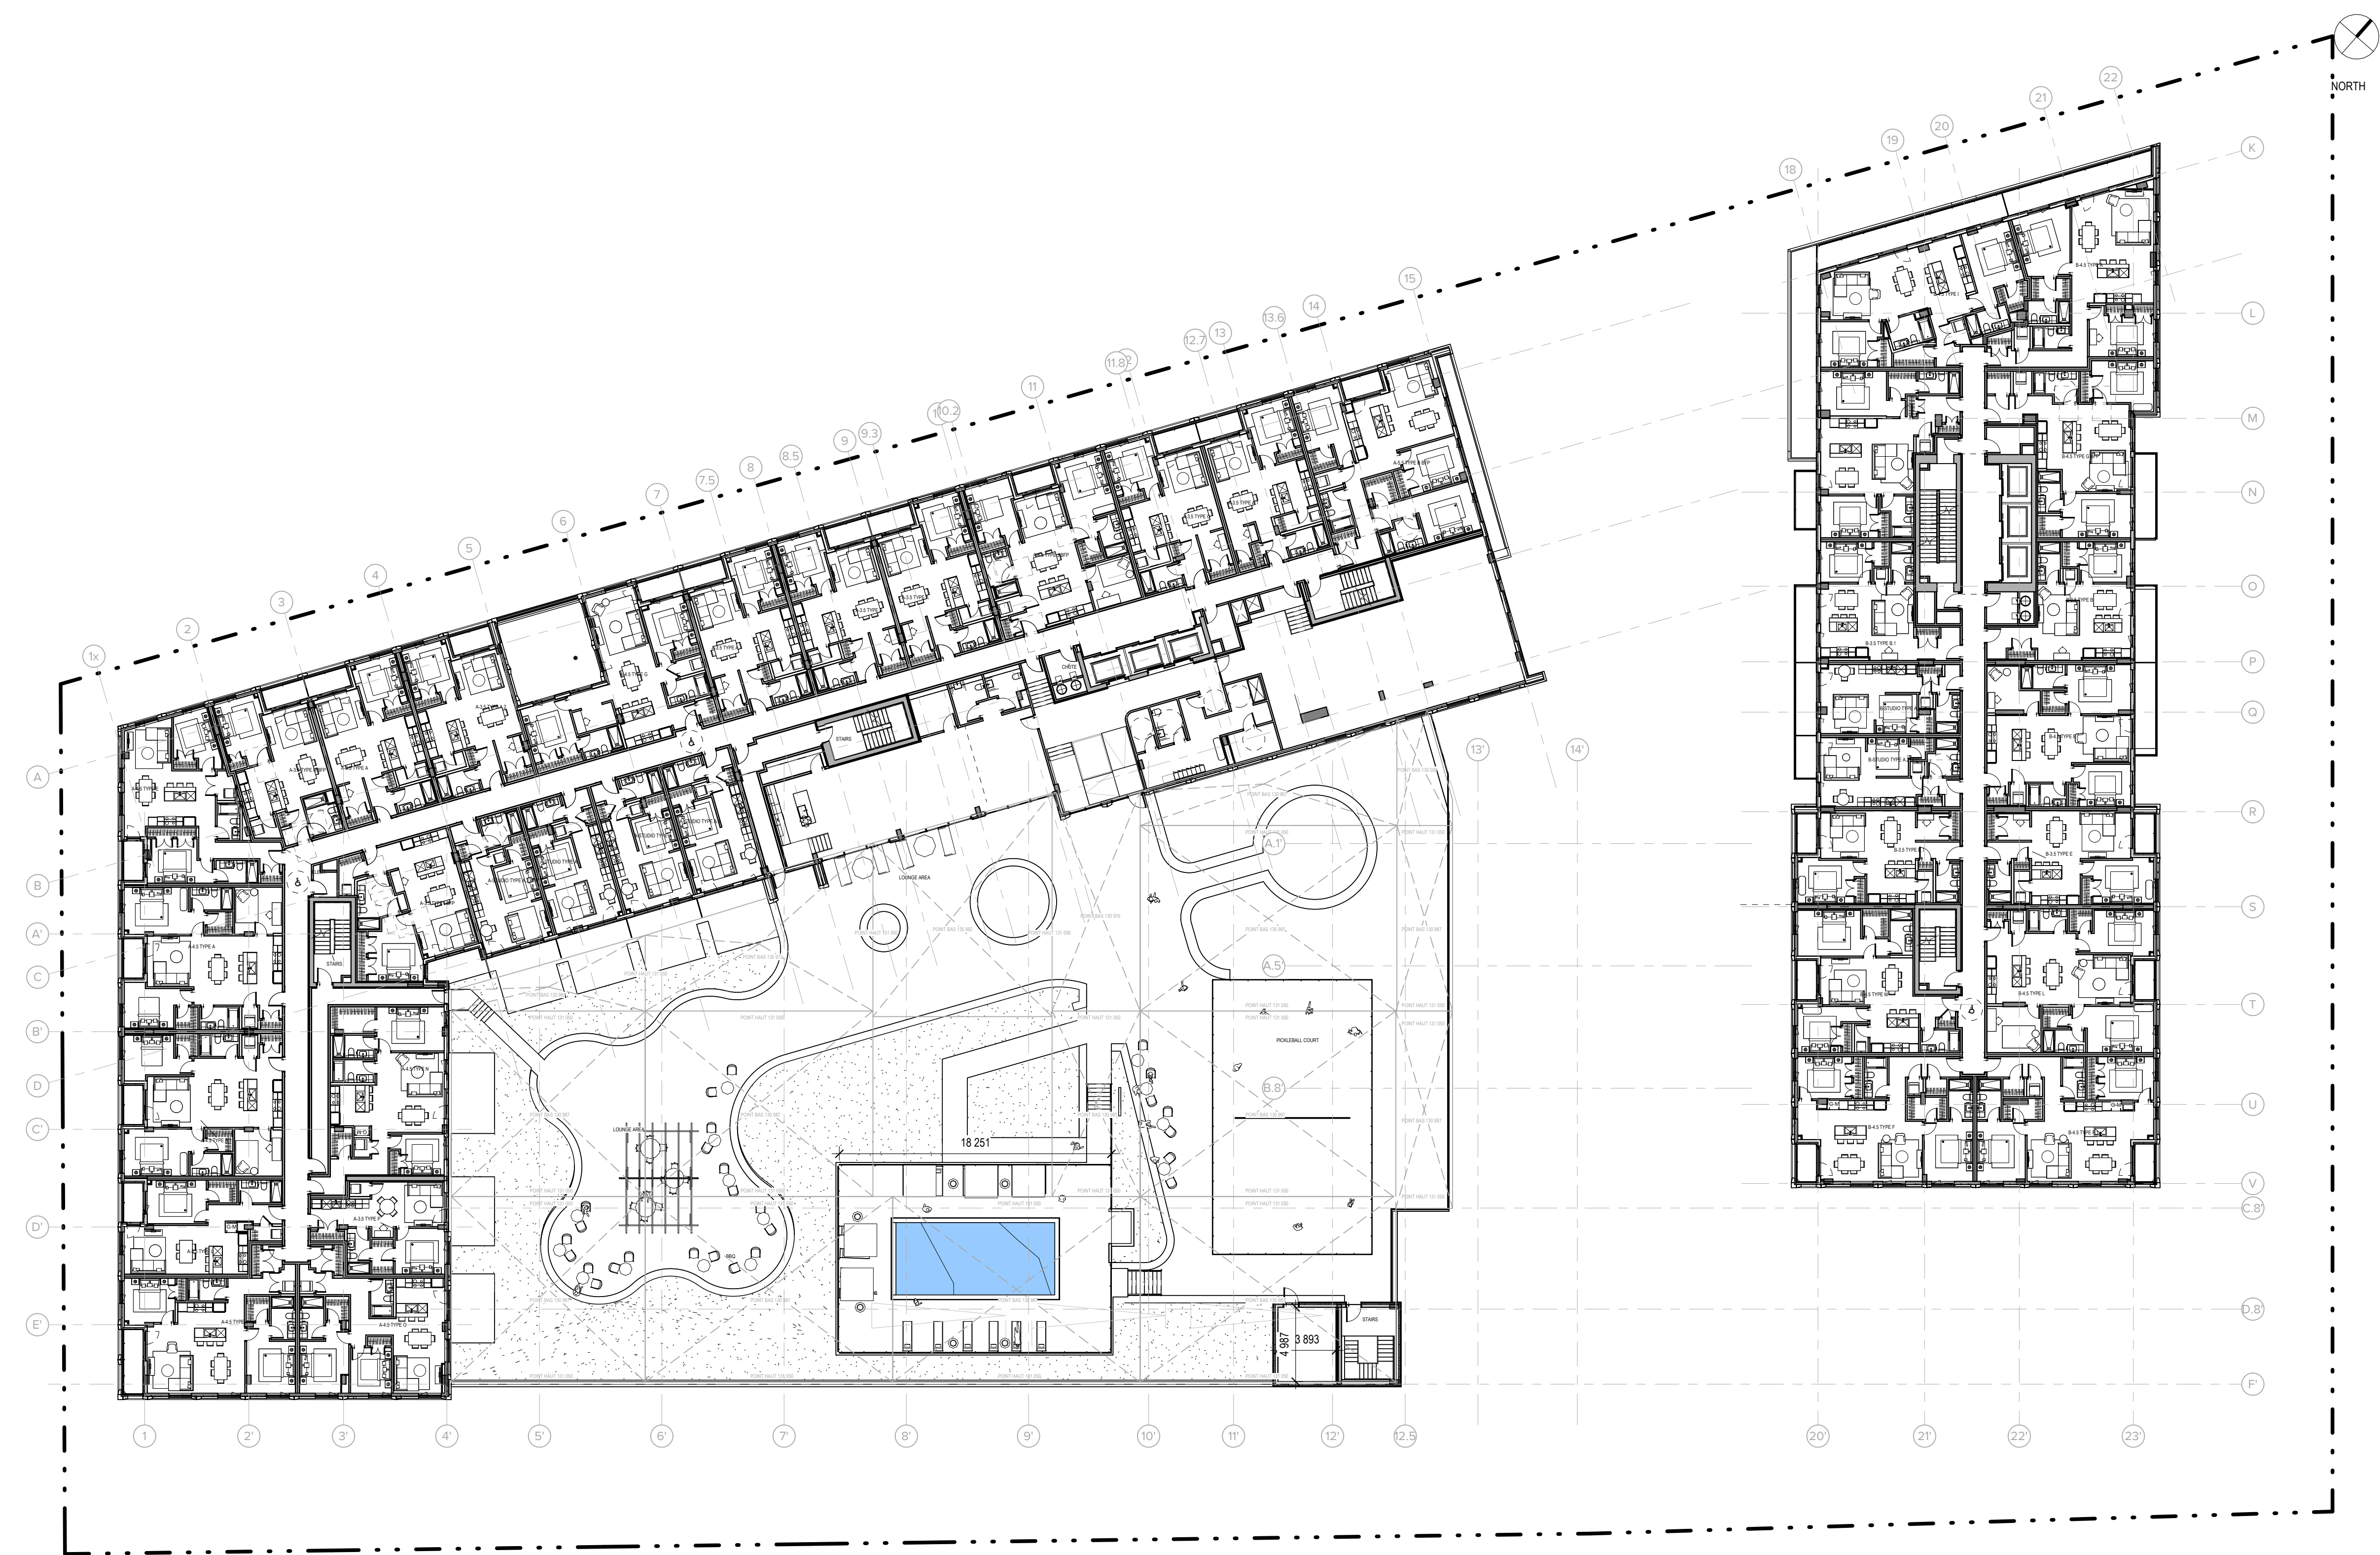

1 LEVEL 3-B1 & B2
A-103 SCALE: 1 : 250

THE CONTRACTOR IS RESPONSIBLE FOR THE VERIFICATION AND COORDINATION OF ALL CONSTRUCTION AND SITE LAYOUT DIMENSIONS. THE CONTRACTOR SHALL NOTIFY THE ARCHITECT OF ANY IRREGULARITY, OMISSION OR DIVERGENCE BETWEEN THESE DOCUMENTS, THOSE OF THE OTHER PROFESSIONALS, AND THE CONDITIONS OBSERVED ON SITE. NO DIMENSION SHALL BE SCALED FROM THE DRAWINGS.

ALL CONSTRUCTION WORK MUST COMPLY WITH THE CURRENT EDITION OF THE LOCAL/PROVINCIAL CONSTRUCTION CODE WHERE THE CONSTRUCTION IS TAKING PLACE.

COPYRIGHT NOTE: THIS ARCHITECTURAL DOCUMENT IS THE PROPERTY OF ACDF AND IS INTENDED EXCLUSIVELY FOR THE PURPOSES MENTIONED HEREIN. ANY REPRODUCTION OR ADAPTATION, PARTIAL OR TOTAL, IS STRICTLY PROHIBITED WITHOUT THE WRITTEN CONSENT OF ACDF.

THIS DOCUMENT MUST NOT BE USED FOR CONSTRUCTION PURPOSES

OWNER / PROPRIÉTAIRE

4329163 CANADA INC.
6310 HAZELDEAN ROAD
P.O. BOX 1791
STITTVILLE (ON), K2S 1B4

CLIENT

SCALIA
LES PROPRIÉTÉS SCALIA INC.
5139 DE COURTRAIN AVENUE,
BUREAU 300
MONTREAL (QC), H3W 0A9

PLANNER

FOTENN
Planning + Design
FOTENN PLANNING + DESIGN
420 O'CONNOR STREET
OTTAWA (ON), K2P 1W4

CIVIL

LRL
LRL ENGINEERING
5430 CANOTEX ROAD
PHONE: 613-842-3434
FAX: 613-842-4338
OTTAWA (ON), K1J 9G2

LANDSCAPE ARCHITECTS / ARCHITECTES DU PAYSAGE

JAMES B. LENNOX & ASSOCIATES INC.
LANDSCAPE ARCHITECTS
JAMES B. LENNOX & ASSOCIATES INC.
3332 CARLING AVENUE
PHONE: 613-722-5168
FAX: 1-866-343-5942
OTTAWA (ON), K2H 5A8

MECHANIC - ELECTRICITY / MÉCANIQUE - ÉLECTRICITÉ

GWAL
Goodkey, Weedmark & Associates Ltd.
1688 WOODWARD DRIVE
OTTAWA (ON), K2C 3R8

STRUCTURE

LEROUX + CYR
Solutions structurales
LEROUX + CYR
130 BOUL. HENRI-BOURASSA EST
(438) 381-7773
MONTREAL (QC), H3L 1B7

NO.	ÉMISSION	DATE	PAR
2	SPA REVISION 02	2026-01-26	FM
1	SPA REVISION 01	2025-11-05	FM

ARCHITECTS

ACDF
ARCHITECTURE

Montréal
6250, rue Hutchison, suite 201
QC H2V 4C5
T : 514 456-1151
F : 514 288-0418

St-Hyacinthe
1690, rue Girouard Ouest
QC J2S 2Z7
T : 450 778-1151
F : 450 778-1594


PROJECT

SCALIA
STITTVILLE-HAZELDEAN
6310 Hazeldean Rd, Ottawa, ON K2S 0T2

DRAWING
3RD FLOOR PLAN

DOSSIER / NUMBER	25-1839
DESSIN / DRAWING NO	A-103
RÉV. NO.	2
DATE	JANUARY 2026
ÉCHELLE / SCALE	1 : 250
DESIGNÉ PAR / DRAWN BY	JOAN RENAULT
VERIFIÉ PAR / VERIFIED BY	10089
Author	Checker

FILE NUMBER D07-12-25-0121 PLAN NUMBER 19408

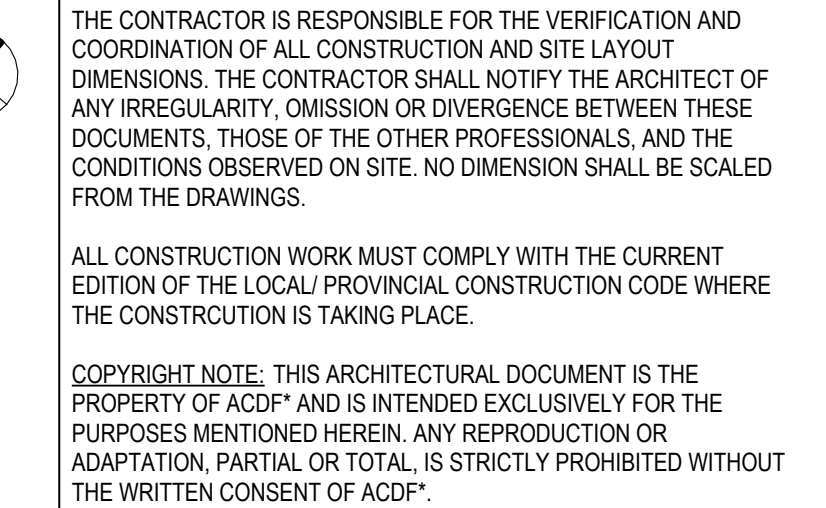

OWNER / PROPRIÉTAIRE

4329163 CANADA INC.
6310 HAZELDEAN ROAD
P.O.BOX 1791
STITTVILLE (ON), K2S 1B4

PLANNER

FOTENN
Planning + Design

FOTENN PLANNING + DESIGN
420 O'CONNOR STREET
613-730-5709
OTTAWA (ON), K2P 1W4

LANDSCAPE ARCHITECTS / ARCHITECTES DU PAYSAGE

JAMES B. LENNOX & ASSOCIATES INC.
3332 CARLING AVENUE
PHONE: 613-722-5168
FAX: 1-866-343-3942
OTTAWA (ON), K2H 5A8

STRUCTURE

LEROUX + CYR
Solutions structurales

LEROUX + CYR
130 BOUL. HENRI-
BOURASSA EST
(438) 361-7773
MONTREAL (QC), H3L 1B7

1	SPA REVISION 01	2025-11-05	FM
NO.	ÉMISSION	DATE	PAR

PROJECT

SCALIA
STITTSVILLE-HAZELDEAN
6310 Hazeldean Rd, Ottawa, ON K2S 0T2

SCEAU 	DOSSIER / NUMBER 25-1839	
	DESSIN / DRAWING NO A-104	REV. NO. 1
	DATE JANUARY 2026	
	ECHELLE / SCALE 1: 250	
DESSINE PAR / DRAWN BY Author		VERIFIE PAR / VERIFIED BY Checker

FILE NUMBER D07-12-25-0121 PLAN NUMBER 19408



THE CONTRACTOR IS RESPONSIBLE FOR THE VERIFICATION AND COORDINATION OF ALL CONSTRUCTION AND SITE LAYOUT DIMENSIONS. THE CONTRACTOR SHALL NOTIFY THE ARCHITECT OF ANY IRREGULARITY, OMISSION OR DIVERGENCE BETWEEN THESE DOCUMENTS, THOSE OF THE OTHER PROFESSIONALS, AND THE CONDITIONS OBSERVED ON SITE. NO DIMENSION SHALL BE SCALED FROM THE DRAWINGS.

ALL CONSTRUCTION WORK MUST COMPLY WITH THE CURRENT EDITION OF THE LOCAL/PROVINCIAL CONSTRUCTION CODE WHERE THE CONSTRUCTION IS TAKING PLACE.

COPYRIGHT NOTE: THIS ARCHITECTURAL DOCUMENT IS THE PROPERTY OF ACDF AND IS INTENDED EXCLUSIVELY FOR THE PURPOSES MENTIONED HEREIN. ANY REPRODUCTION OR ADAPTATION, PARTIAL OR TOTAL, IS STRICTLY PROHIBITED WITHOUT THE WRITTEN CONSENT OF ACDF.

THIS DOCUMENT MUST NOT BE USED FOR CONSTRUCTION PURPOSES

OWNER / PROPRIÉTAIRE

4329163 CANADA INC.
6310 HAZELDEAN ROAD
P.O. BOX 1791
STITTVILLE (ON), K2S 1B4

CLIENT

SCALIA

LES PROPRIÉTÉS SCALIA INC.
5139 DE COURTRAIN AVENUE,
BUREAU 300
MONTREAL (QC), H3W 0A9

PLANNER

FOTENN
Planning + Design

FOTENN PLANNING + DESIGN
420 O'CONNOR STREET
OTTAWA (ON), K2P 1W4

CIVIL

LRL

LRL ENGINEERING
5430 CANOTEX ROAD
PHONE: 613-842-3434
FAX: 613-842-4338
OTTAWA (ON), K1J 9G2

LANDSCAPE ARCHITECTS / ARCHITECTES DU PAYSAGE

JAMES B. LENNOX & ASSOCIATES INC.
LANDSCAPE ARCHITECTS

JAMES B. LENNOX & ASSOCIATES INC.
3332 CARLING AVENUE
PHONE: 613-722-5168
FAX: 1-866-343-5842
OTTAWA (ON), K2H 5A8

MECHANIC - ELECTRICITY / MÉCANIQUE - ÉLECTRICITÉ

GWAL
Goodkey, Weemark & Associates Ltd.

GOODKEY, WEEMARK & ASSOCIATES LTD.
1688 WOODWARD DRIVE
PHONE: 613-727-5111
FAX: 613-727-5115
OTTAWA (ON), K2C 3R8

STRUCTURE

LEROUX + CYR
Solutions structurales

LEROUX + CYR
130 BOUL. HENRI-BOURASSA EST
(438) 381-7773
MONTREAL (QC), H3L 1B7

1	SPA REVISION 01	2025-11-05
NO.	ÉMISSION	DATE
		PAR

ARCHITECTS

ACDF
ARCHITECTURE

Montréal
6250, rue Hutchison, suite 201
QC H2V 4C5
T : 514 456-1151
F : 514 288-0418

St-Hyacinthe
1690, rue Girouard Ouest
QC J2S 2Z7
T : 450 778-1151
F : 450 778-1594

PROJECT


SCALIA

STITTVILLE-HAZELDEAN


6310 Hazeldean Rd, Ottawa, ON K2S 0T2

DRAWING

5TH FLOOR PLAN

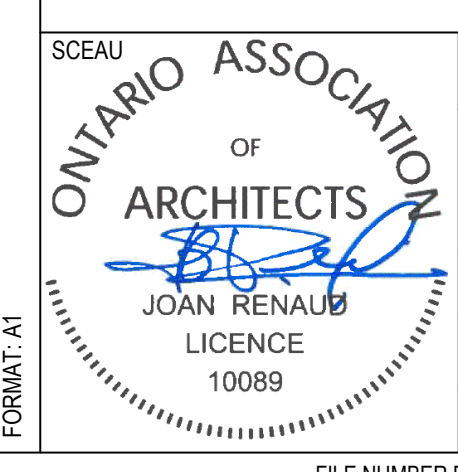	DOSSIER / NUMBER	25-1839
	DESSIN / DRAWING NO	A-105
	REV. NO.	1
	DATE	JANUARY 2026
	ECHELLE / SCALE	1 : 250
DESIGNER / DRAWN BY	JOAN RENAUD	
VERIFIER / CHECKED BY	JOAN RENAUD	
Author	Checker	

FORMAT: A1

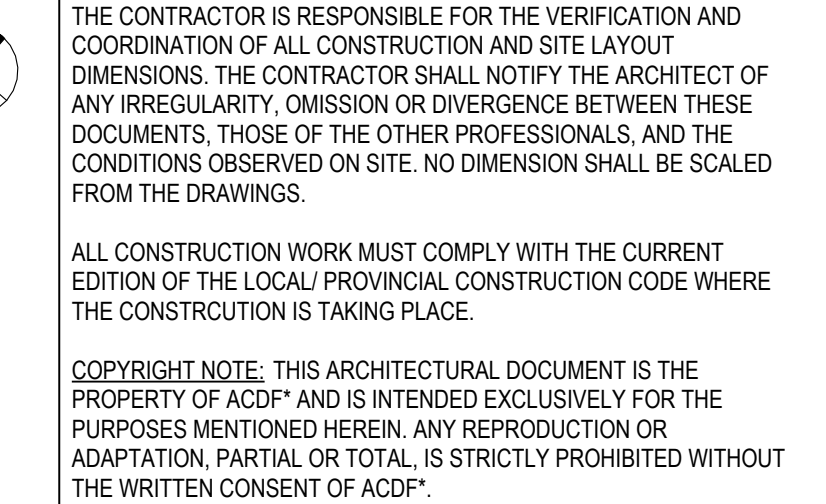

OWNER / PROPRIÉTAIRE

4329163 CANADA INC.
6310 HAZELDEAN ROAD
P.O.BOX 1791
STITTVILLE (ON), K2S 1B4

CLIENT

 **SCALIA**

LES PROPRIÉTÉS SCALIA INC
5139 DE COURTRAIN AVENUE,
BUREAU 300
(514) 525-2929
MONTREAL (QC), H3W 0A9

PLANNER

FOTENN
Planning + Design

FOTENN PLANNING + DESIGN
420 O'CONNOR STREET
613-730-5709
OTTAWA (ON), K2P 1W4

CIVIL 	LRL ENGINEERING 5430 CANOTEK ROAD PHONE: 613-842-3434 FAX: 613-842-4338 OTTAWA (ON), K1J 9G2
--	--

JAMES B. LENNOX & ASSOCIATES INC.
 3332 CARLING AVENUE
 PHONE: 613-722-5168
 FAX: 1-866-343-3942
 OTTAWA (ON), K2H 5A8

MECHANIC - ELECTRICITY / MÉCANIQUE - ÉLECTRICITÉ

 **GWAL**
Goodkey, Weemark & Associates Ltd.

GOODKEY, WEEMARK & ASSOCIATES LTD.
1688 WOODWARD DRIVE
PHONE: 613-727-5111
FAX: 613-727-5115
OTTAWA (ON), K2C 3R8

STRUCTURE

LEROUX + CYR

Solutions structurales

LEROUX + CYR
130 BOUL. HENRI-BOURASSA EST
(438) 381-7773
MONTREAL (QC), H3L 1B7

[illegible]

1	SPA REVISION 01	2025-11-05	FM
NO.	ÉMISSION	DATE	PAR

The logo for ACDF ARCHITECTS. It features the word "ARCHITECTS" in a small, black, sans-serif font at the top left. To its right is a large, stylized "ACDF" in a serif font, with the word "ARCHITECTURE" in a smaller, black, sans-serif font centered below it.

PROJECT

SCALIA

STITTSVILLE-HAZELDEAN


6310 Hazeldean Rd, Ottawa, ON K2S 0T2

DRAWING
6TH FLOOR PLAN

SCEAU OF ARCHITECTS JOAN RENAULT LICENCE 10089	DOSSIER / NUMBER 25-1839	
	DESSIN / DRAWING NO A-106	RÉV. NO. 1
	DATE JANUARY 2026	
	ECHELLE / SCALE 1:250	
DESSINE PAR / DRAWN BY Author		VÉRIFIÉ PAR / VERIFIED BY Checker

FILE NUMBER D07-12-25-0121 PLAN NUMBER 19408

1
A-106

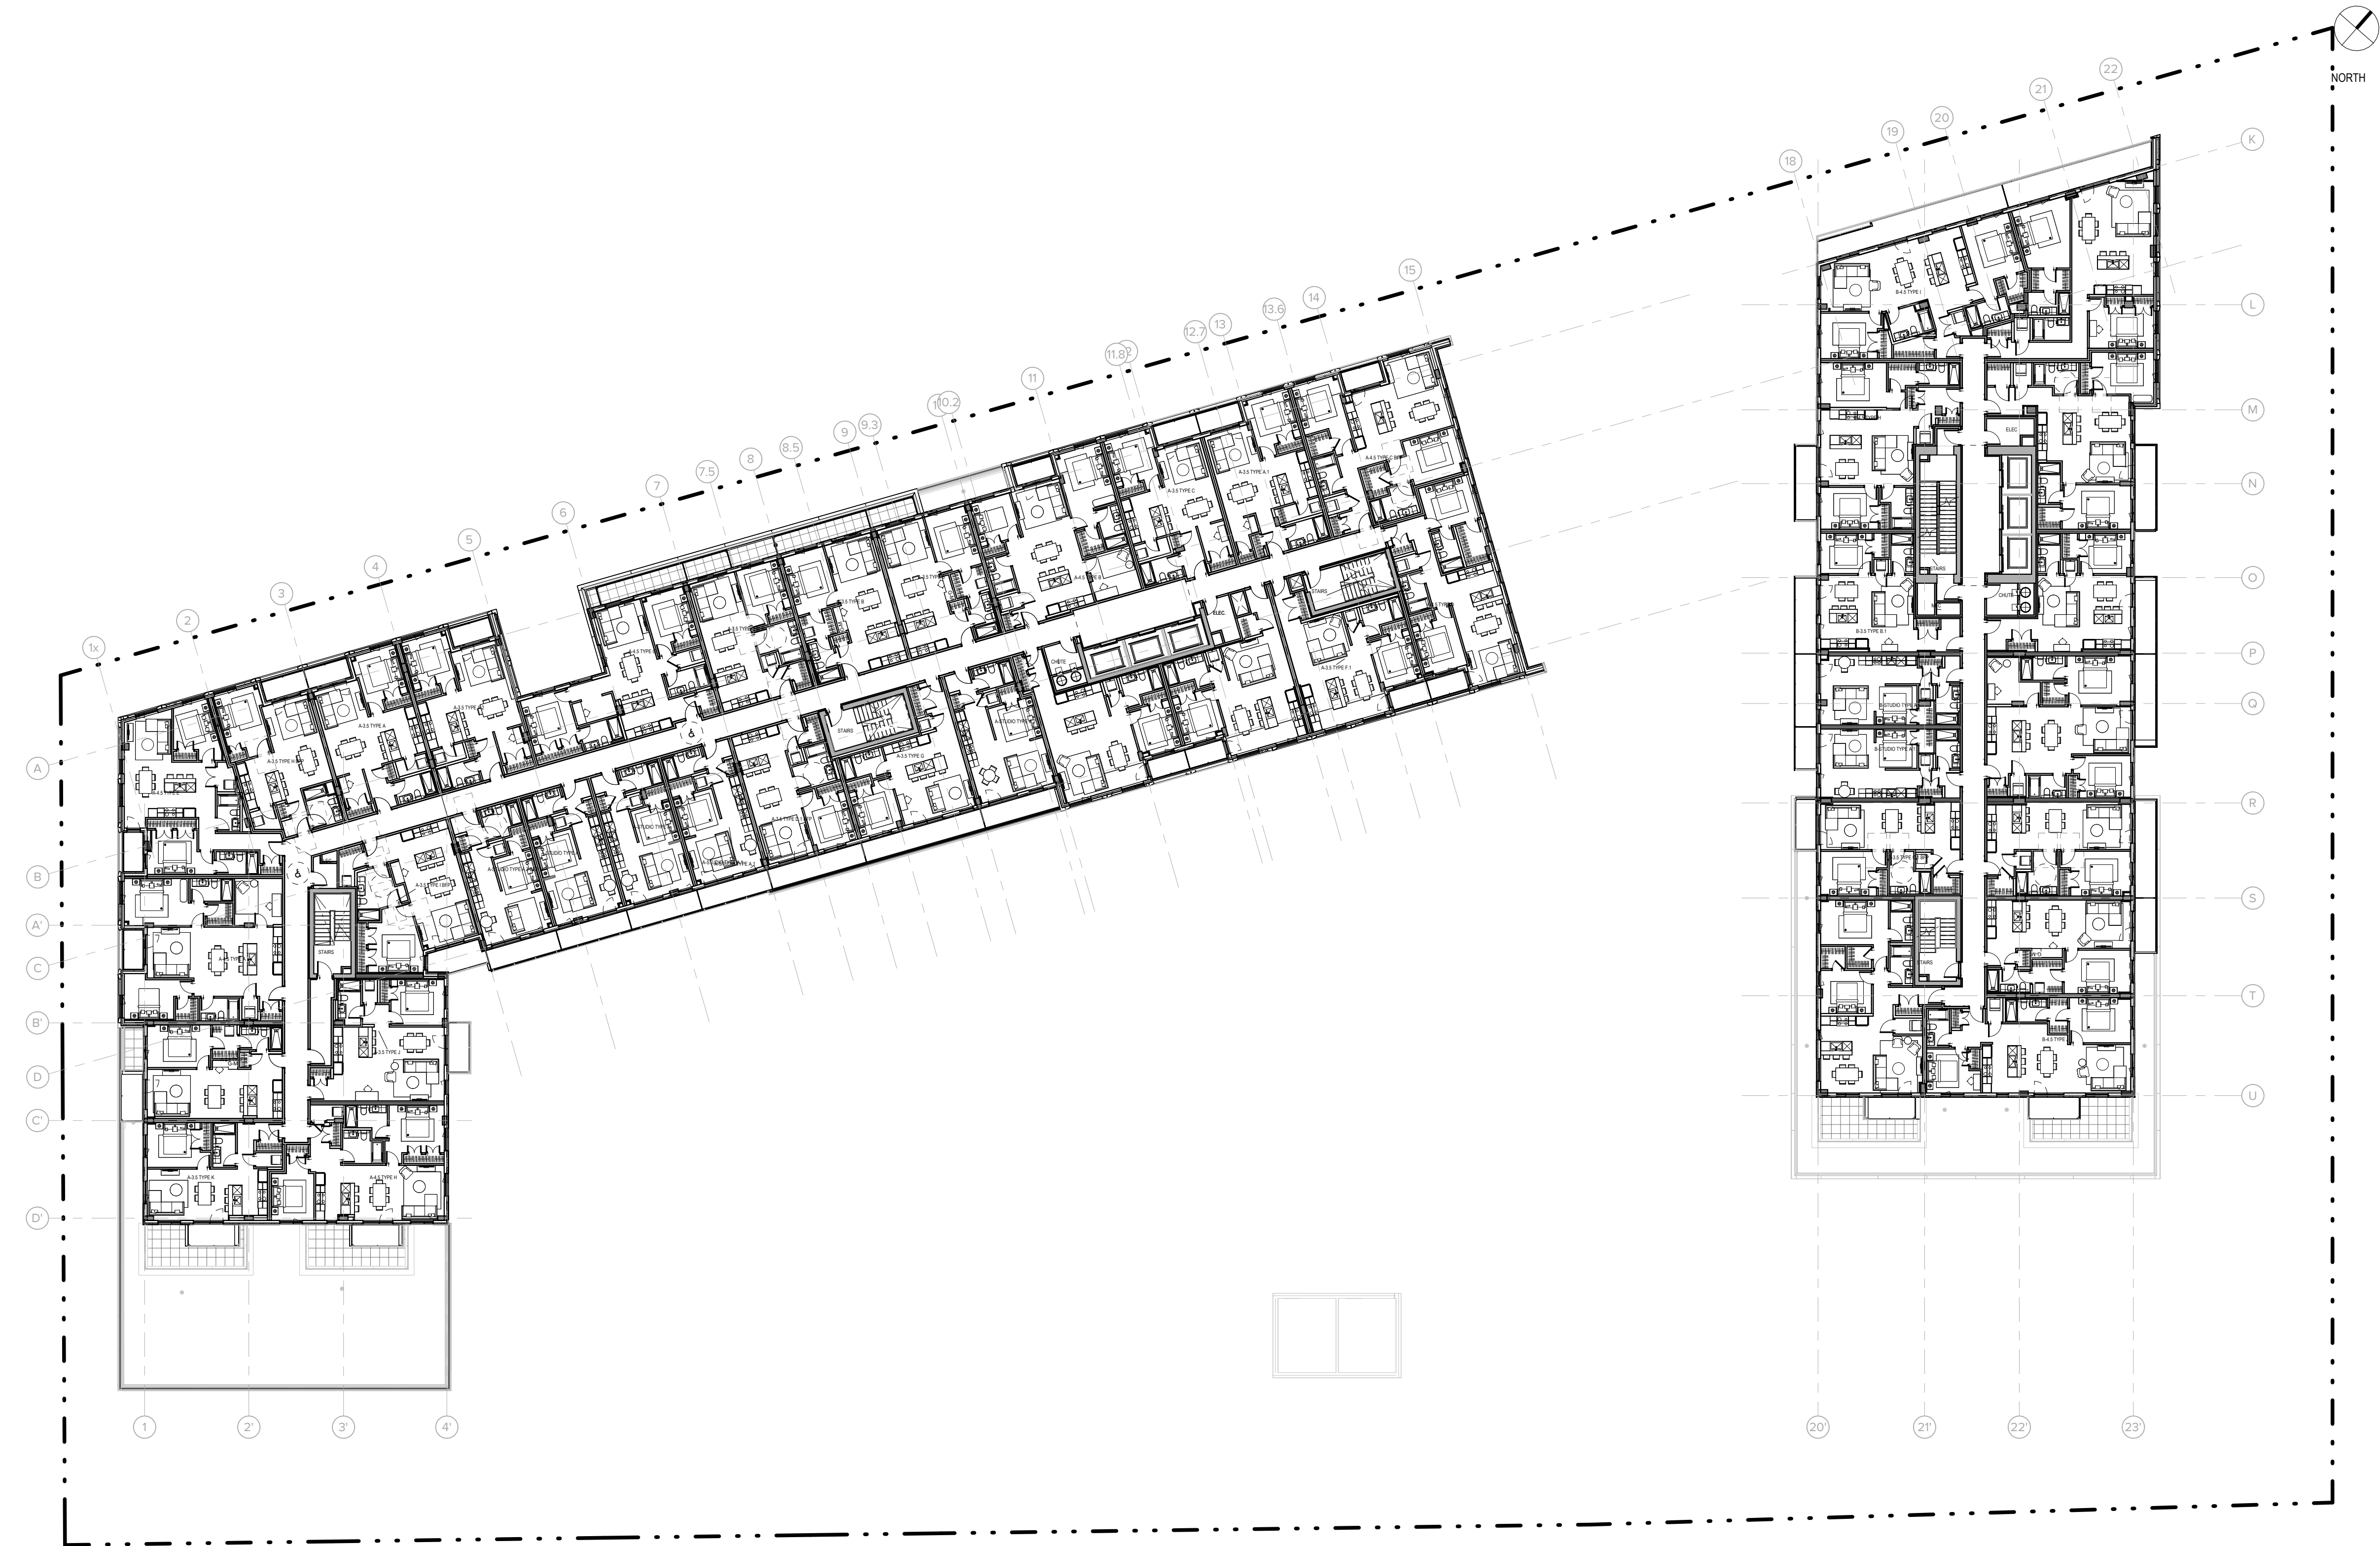

THE CONTRACTOR IS RESPONSIBLE FOR THE VERIFICATION AND COORDINATION OF ALL CONSTRUCTION AND SITE LAYOUT DIMENSIONS. THE CONTRACTOR SHALL NOTIFY THE ARCHITECT OF ANY IRREGULARITY, OMISSION OR DIVERGENCE BETWEEN THESE DOCUMENTS, THOSE OF THE OTHER PROFESSIONALS, AND THE CONDITIONS OBSERVED ON SITE. NO DIMENSION SHALL BE SCALED FROM THE DRAWINGS.

ALL CONSTRUCTION WORK MUST COMPLY WITH THE CURRENT EDITION OF THE LOCAL/PROVINCIAL CONSTRUCTION CODE WHERE THE CONSTRUCTION IS TAKING PLACE.

COPYRIGHT NOTE: THIS ARCHITECTURAL DOCUMENT IS THE PROPERTY OF ACDF AND IS INTENDED EXCLUSIVELY FOR THE PURPOSES MENTIONED HEREIN. ANY REPRODUCTION OR ADAPTATION, PARTIAL OR TOTAL, IS STRICTLY PROHIBITED WITHOUT THE WRITTEN CONSENT OF ACDF.

THIS DOCUMENT MUST NOT BE USED FOR CONSTRUCTION PURPOSES

OWNER / PROPRIÉTAIRE

4329163 CANADA INC.
6310 HAZELDEAN ROAD
P.O. BOX 1791
STITTVILLE (ON), K2S 1B4

CLIENT

SCALIA

LES PROPRIÉTÉS SCALIA INC.
5139 DE COURTRAIN AVENUE,
BUREAU 300
MONTREAL (QC), H3W 0A9

PLANNER

FOTENN
Planning + Design

FOTENN PLANNING + DESIGN
420 O'CONNOR STREET
OTTAWA (ON), K2P 1W4

CIVIL

LRL

LRL ENGINEERING
5430 CANOTEX ROAD
PHONE: 613-842-3434
FAX: 613-842-4338
OTTAWA (ON), K1J 9G2

LANDSCAPE ARCHITECTS / ARCHITECTES DU PAYSAGE

JAMES B. LENNOX & ASSOCIATES INC.
LANDSCAPE ARCHITECTS

JAMES B. LENNOX & ASSOCIATES INC.
3332 CARLING AVENUE
PHONE: 613-722-5168
FAX: 1-866-343-5842
OTTAWA (ON), K2H 5A8

MECHANIC - ELECTRICITY / MÉCANIQUE - ÉLECTRICITÉ

GWAL
Goodkey, Weemark & Associates Ltd.

GOODKEY, WEEMARK & ASSOCIATES LTD.
1688 WOODWARD DRIVE
PHONE: 613-727-5111
FAX: 613-727-5115
OTTAWA (ON), K2C 3R8

STRUCTURE

LEROUX + CYR
Solutions structurales

LEROUX + CYR
130 BOUL. HENRI-BOURASSA EST
(438) 381-7773
MONTREAL (QC), H3L 1B7

1	SPA REVISION 01	2025-11-05
NO.	ÉMISSION	DATE
		PAR

ARCHITECTS

ACDF
ARCHITECTURE

Montréal
6250, rue Hutchison, suite 201
QC H2V 4C5
T : 514 456-1151
F : 514 288-0418

St-Hyacinthe
1690, rue Girouard Ouest
QC J2S 2Z7
T : 450 778-1151
F : 450 778-1594

PROJECT


SCALIA


STITTVILLE-HAZELDEAN

6310 Hazeldean Rd, Ottawa, ON K2S 0T2

DRAWING

7TH FLOOR PLAN

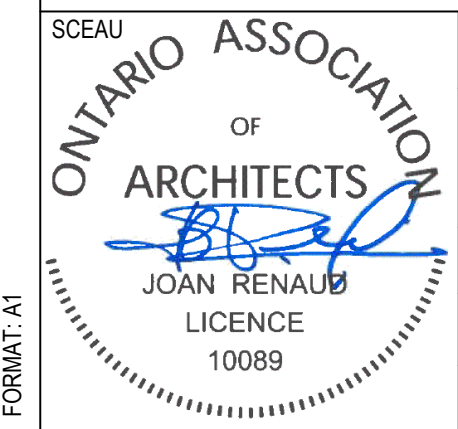	DOSSIER / NUMBER	25-1839
	DESSIN / DRAWING NO	A-107
	REV. NO.	1
	DATE	JANUARY 2026
	ECHELLE / SCALE	1 : 250
DESIGNÉ PAR / DRAWN BY	VERIFIÉ PAR / VERIFIED BY	
Author	Checker	

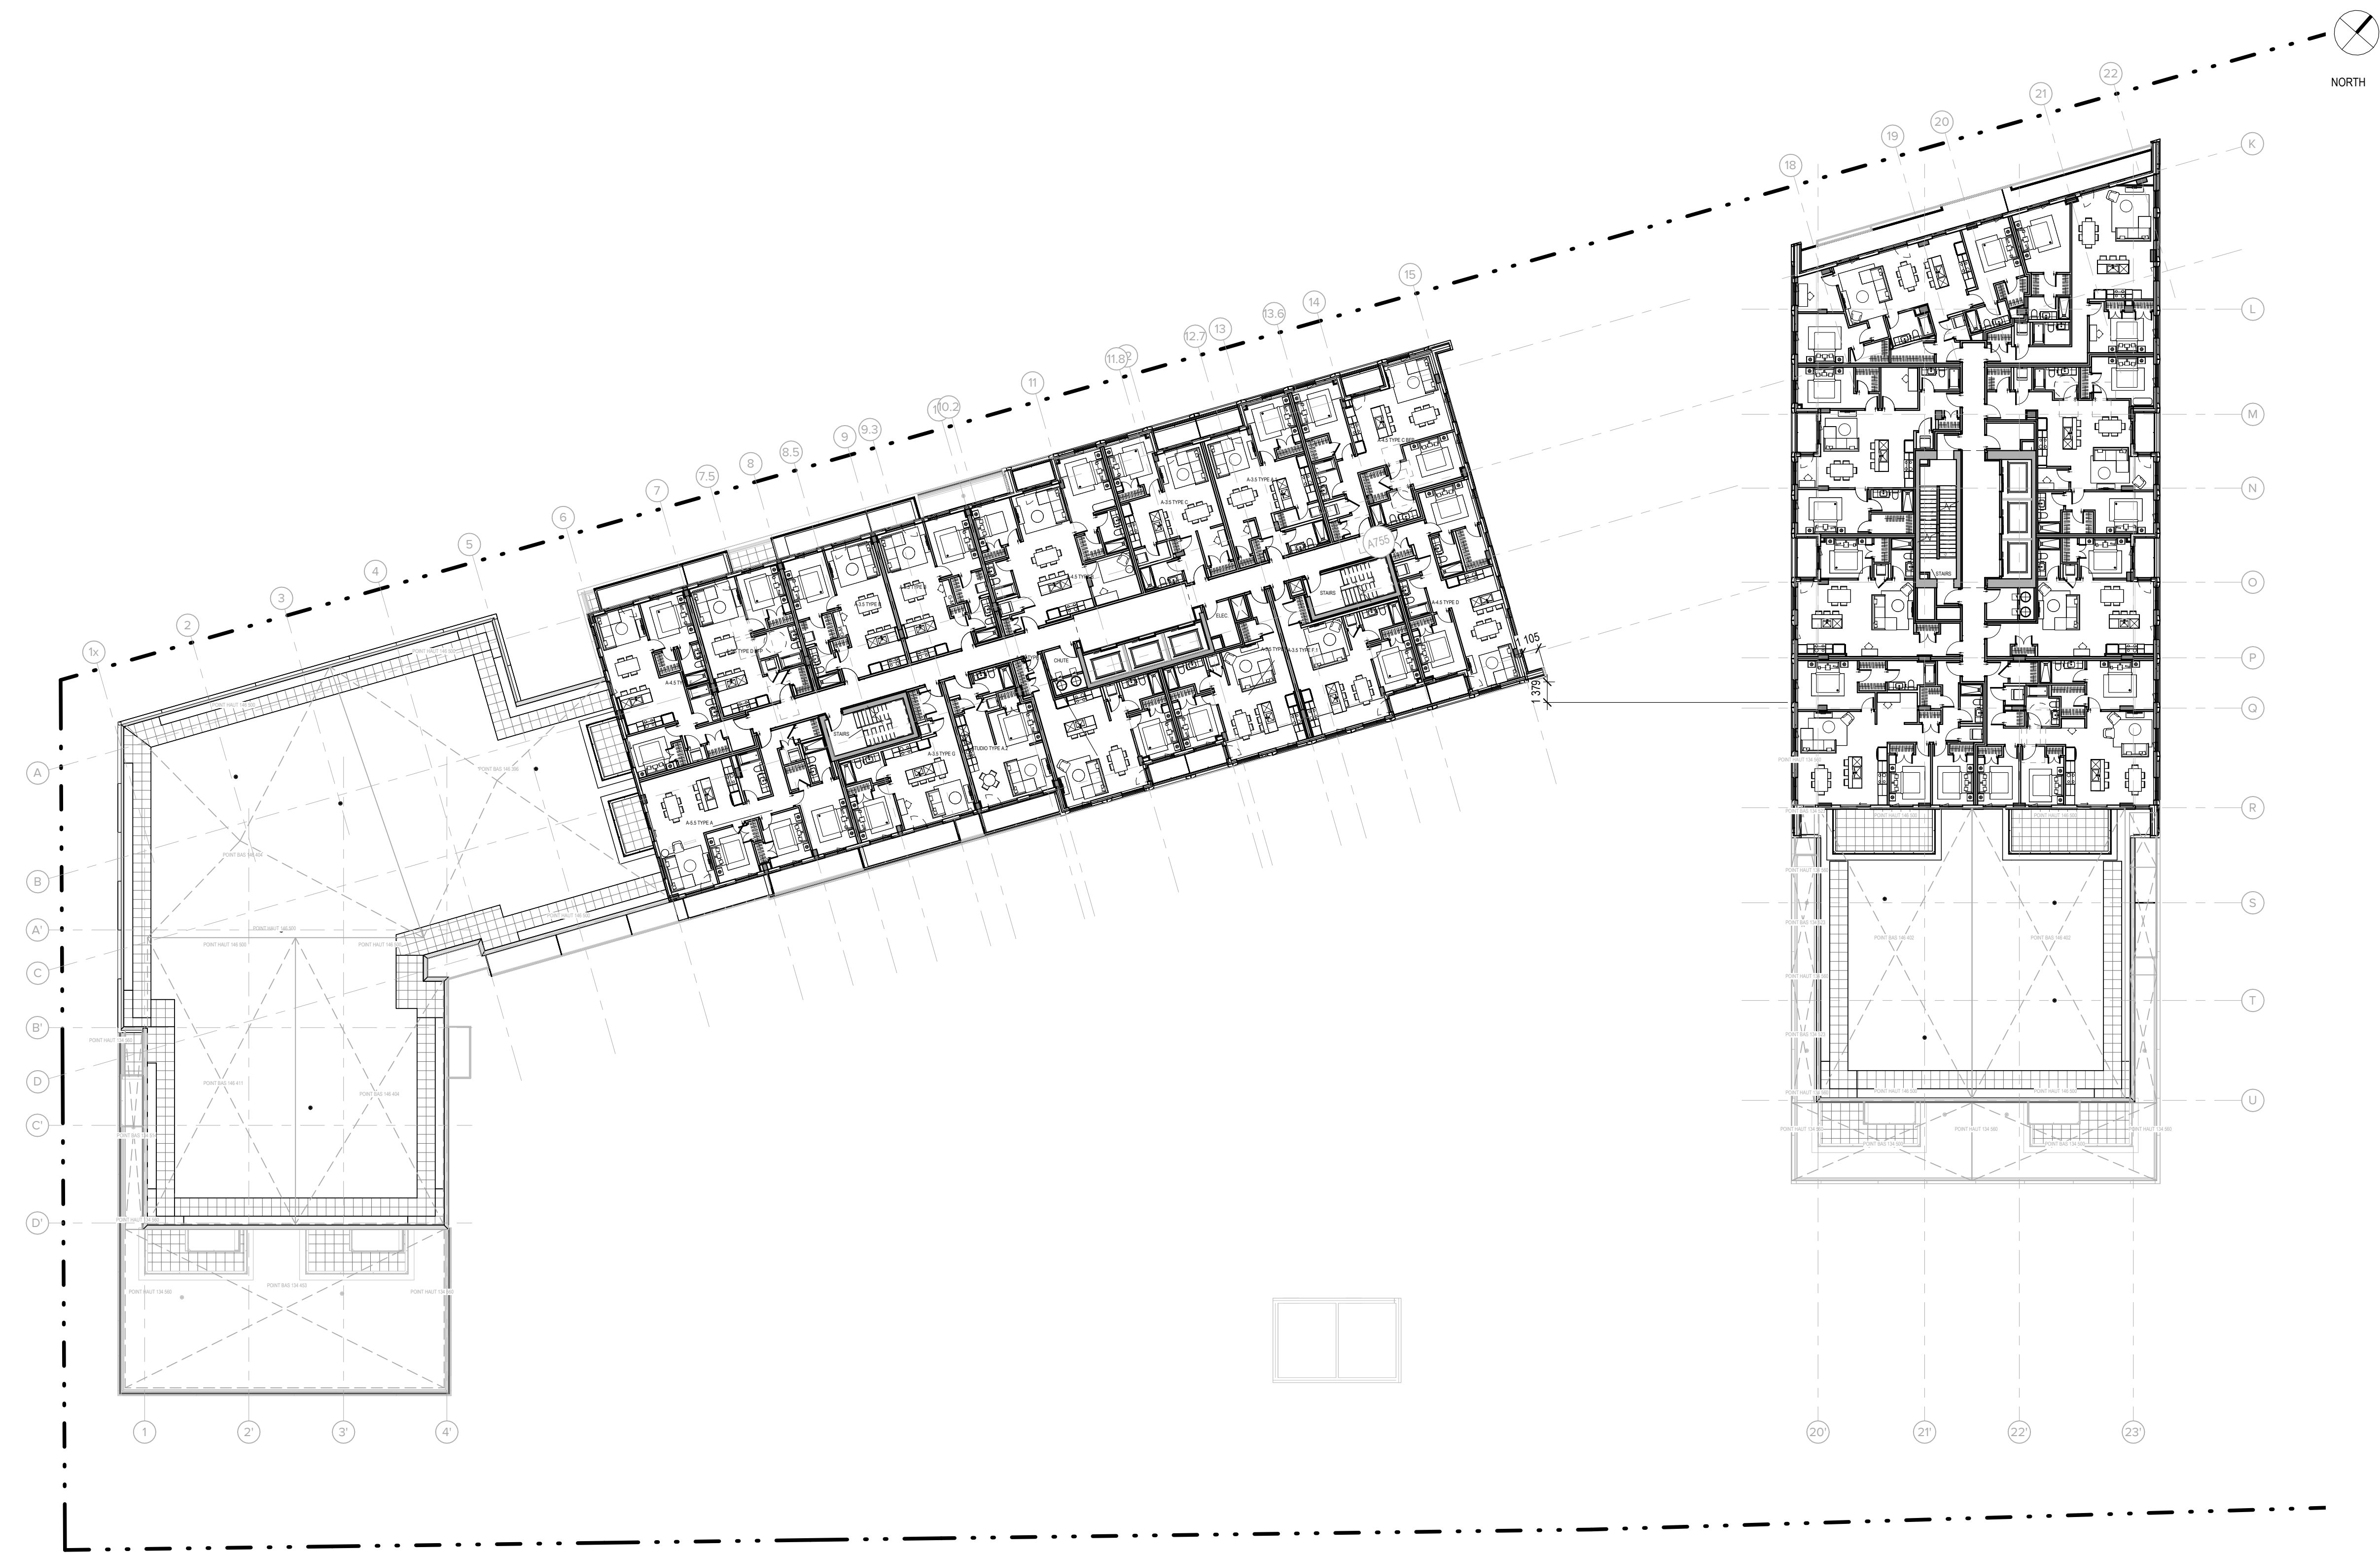

THE CONTRACTOR IS RESPONSIBLE FOR THE VERIFICATION AND COORDINATION OF ALL CONSTRUCTION AND SITE LAYOUT DIMENSIONS. THE CONTRACTOR SHALL NOTIFY THE ARCHITECT OF ANY IRREGULARITY, OMISSION OR DIVERGENCE BETWEEN THESE DOCUMENTS, THOSE OF THE OTHER PROFESSIONALS, AND THE CONDITIONS OBSERVED ON SITE. NO DIMENSION SHALL BE SCALED FROM THE DRAWINGS.

ALL CONSTRUCTION WORK MUST COMPLY WITH THE CURRENT EDITION OF THE LOCAL/PROVINCIAL CONSTRUCTION CODE WHERE THE CONSTRUCTION IS TAKING PLACE.

COPYRIGHT NOTE: THIS ARCHITECTURAL DOCUMENT IS THE PROPERTY OF ACDF AND IS INTENDED EXCLUSIVELY FOR THE PURPOSES MENTIONED HEREIN. ANY REPRODUCTION OR ADAPTATION, PARTIAL OR TOTAL, IS STRICTLY PROHIBITED WITHOUT THE WRITTEN CONSENT OF ACDF.

THIS DOCUMENT MUST NOT BE USED FOR CONSTRUCTION PURPOSES

OWNER / PROPRIÉTAIRE

4329163 CANADA INC.
6310 HAZELDEAN ROAD
P.O. BOX 1791
STITTVILLE (ON), K2S 1B4

CLIENT

SCALIA

LES PROPRIÉTÉS SCALIA INC.
5139 DE COURTRAIN AVENUE,
BUREAU 300
MONTREAL (QC), H3W 0A9

PLANNER

FOTENN
Planning + Design

FOTENN PLANNING + DESIGN
420 O'CONNOR STREET
OTTAWA (ON), K2P 1W4

CIVIL

LRL

LRL ENGINEERING
5430 CANOTEX ROAD
PHONE: 613-842-3434
FAX: 613-842-4338
OTTAWA (ON), K1J 9G2

LANDSCAPE ARCHITECTS / ARCHITECTES DU PAYSAGE

JAMES B. LENNOX & ASSOCIATES INC.
LANDSCAPE ARCHITECTS

JAMES B. LENNOX & ASSOCIATES INC.
3332 CARLING AVENUE
PHONE: 613-722-5168
FAX: 1-866-343-5842
OTTAWA (ON), K2H 5A8

MECHANIC - ELECTRICITY / MÉCANIQUE - ÉLECTRICITÉ

GWAL
Goodkey, Weemark & Associates Ltd.

GOODKEY, WEEMARK & ASSOCIATES LTD.
1688 WOODWARD DRIVE
PHONE: 613-727-5111
FAX: 613-727-5115
OTTAWA (ON), K2C 3R8

STRUCTURE

LEROUX + CYR
Solutions structurales

LEROUX + CYR
130 BOUL. HENRI-BOURASSA EST
(438) 381-7773
MONTREAL (QC), H3L 1B7

1	SPA REVISION 01	2025-11-05	FM
NO.	ÉMISSION	DATE	PAR

ARCHITECTS

ACDF
ARCHITECTURE

Montréal
6250, rue Hutchison, suite 201
QC H2V 4C5
T : 514 456-1151
F : 514 288-0418

St-Hyacinthe
1690, rue Girouard Ouest
QC J2S 2Z7
T : 450 778-1151
F : 450 778-1594

PROJECT


SCALIA

STITTVILLE-HAZELDEAN


6310 Hazeldean Rd, Ottawa, ON K2S 0T2

DRAWING


8TH TO 12TH FLOOR PLAN

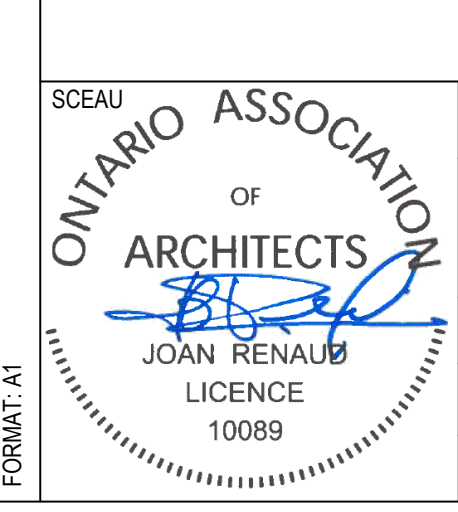	DOSSIER / NUMBER	25-1839
	DESSIN / DRAWING NO	A-108
	REV. NO.	1
	DATE	JANUARY 2026
	ECHELLE / SCALE	1 : 250
DESIGNÉ PAR / DRAWN BY	JOAN RENAUD	LICENCE 10089
VERIFIÉ PAR / CHECKED BY		
Author	Checker	

FILE NUMBER D07-12-25-0121 PLAN NUMBER 19408

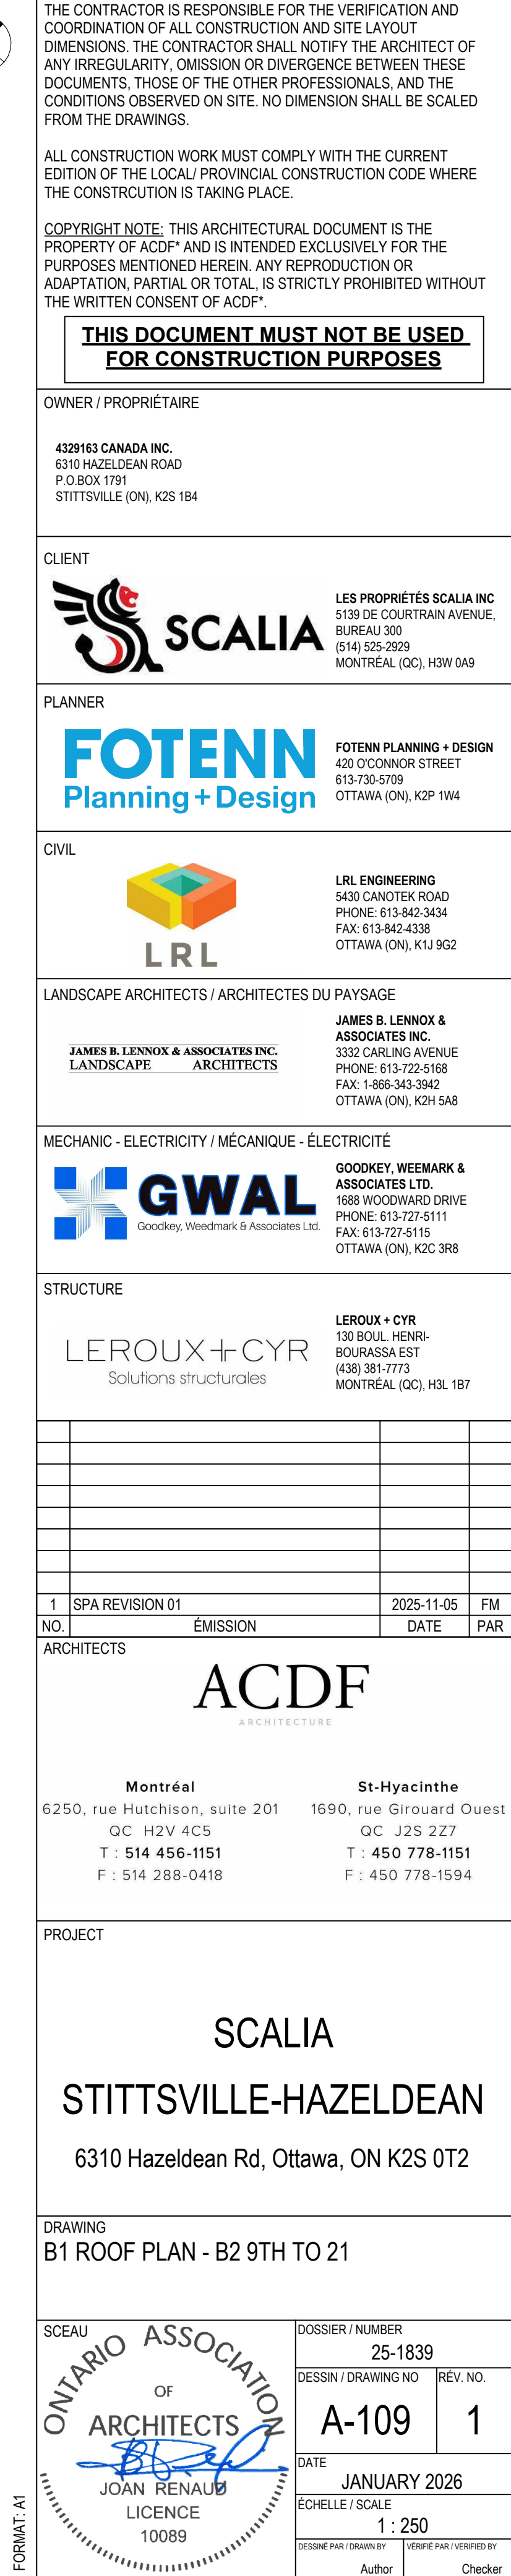

2 MECHANICAL EQUIPMENT SCREEN ELEVATION
A-109 SCALE: 1 : 250

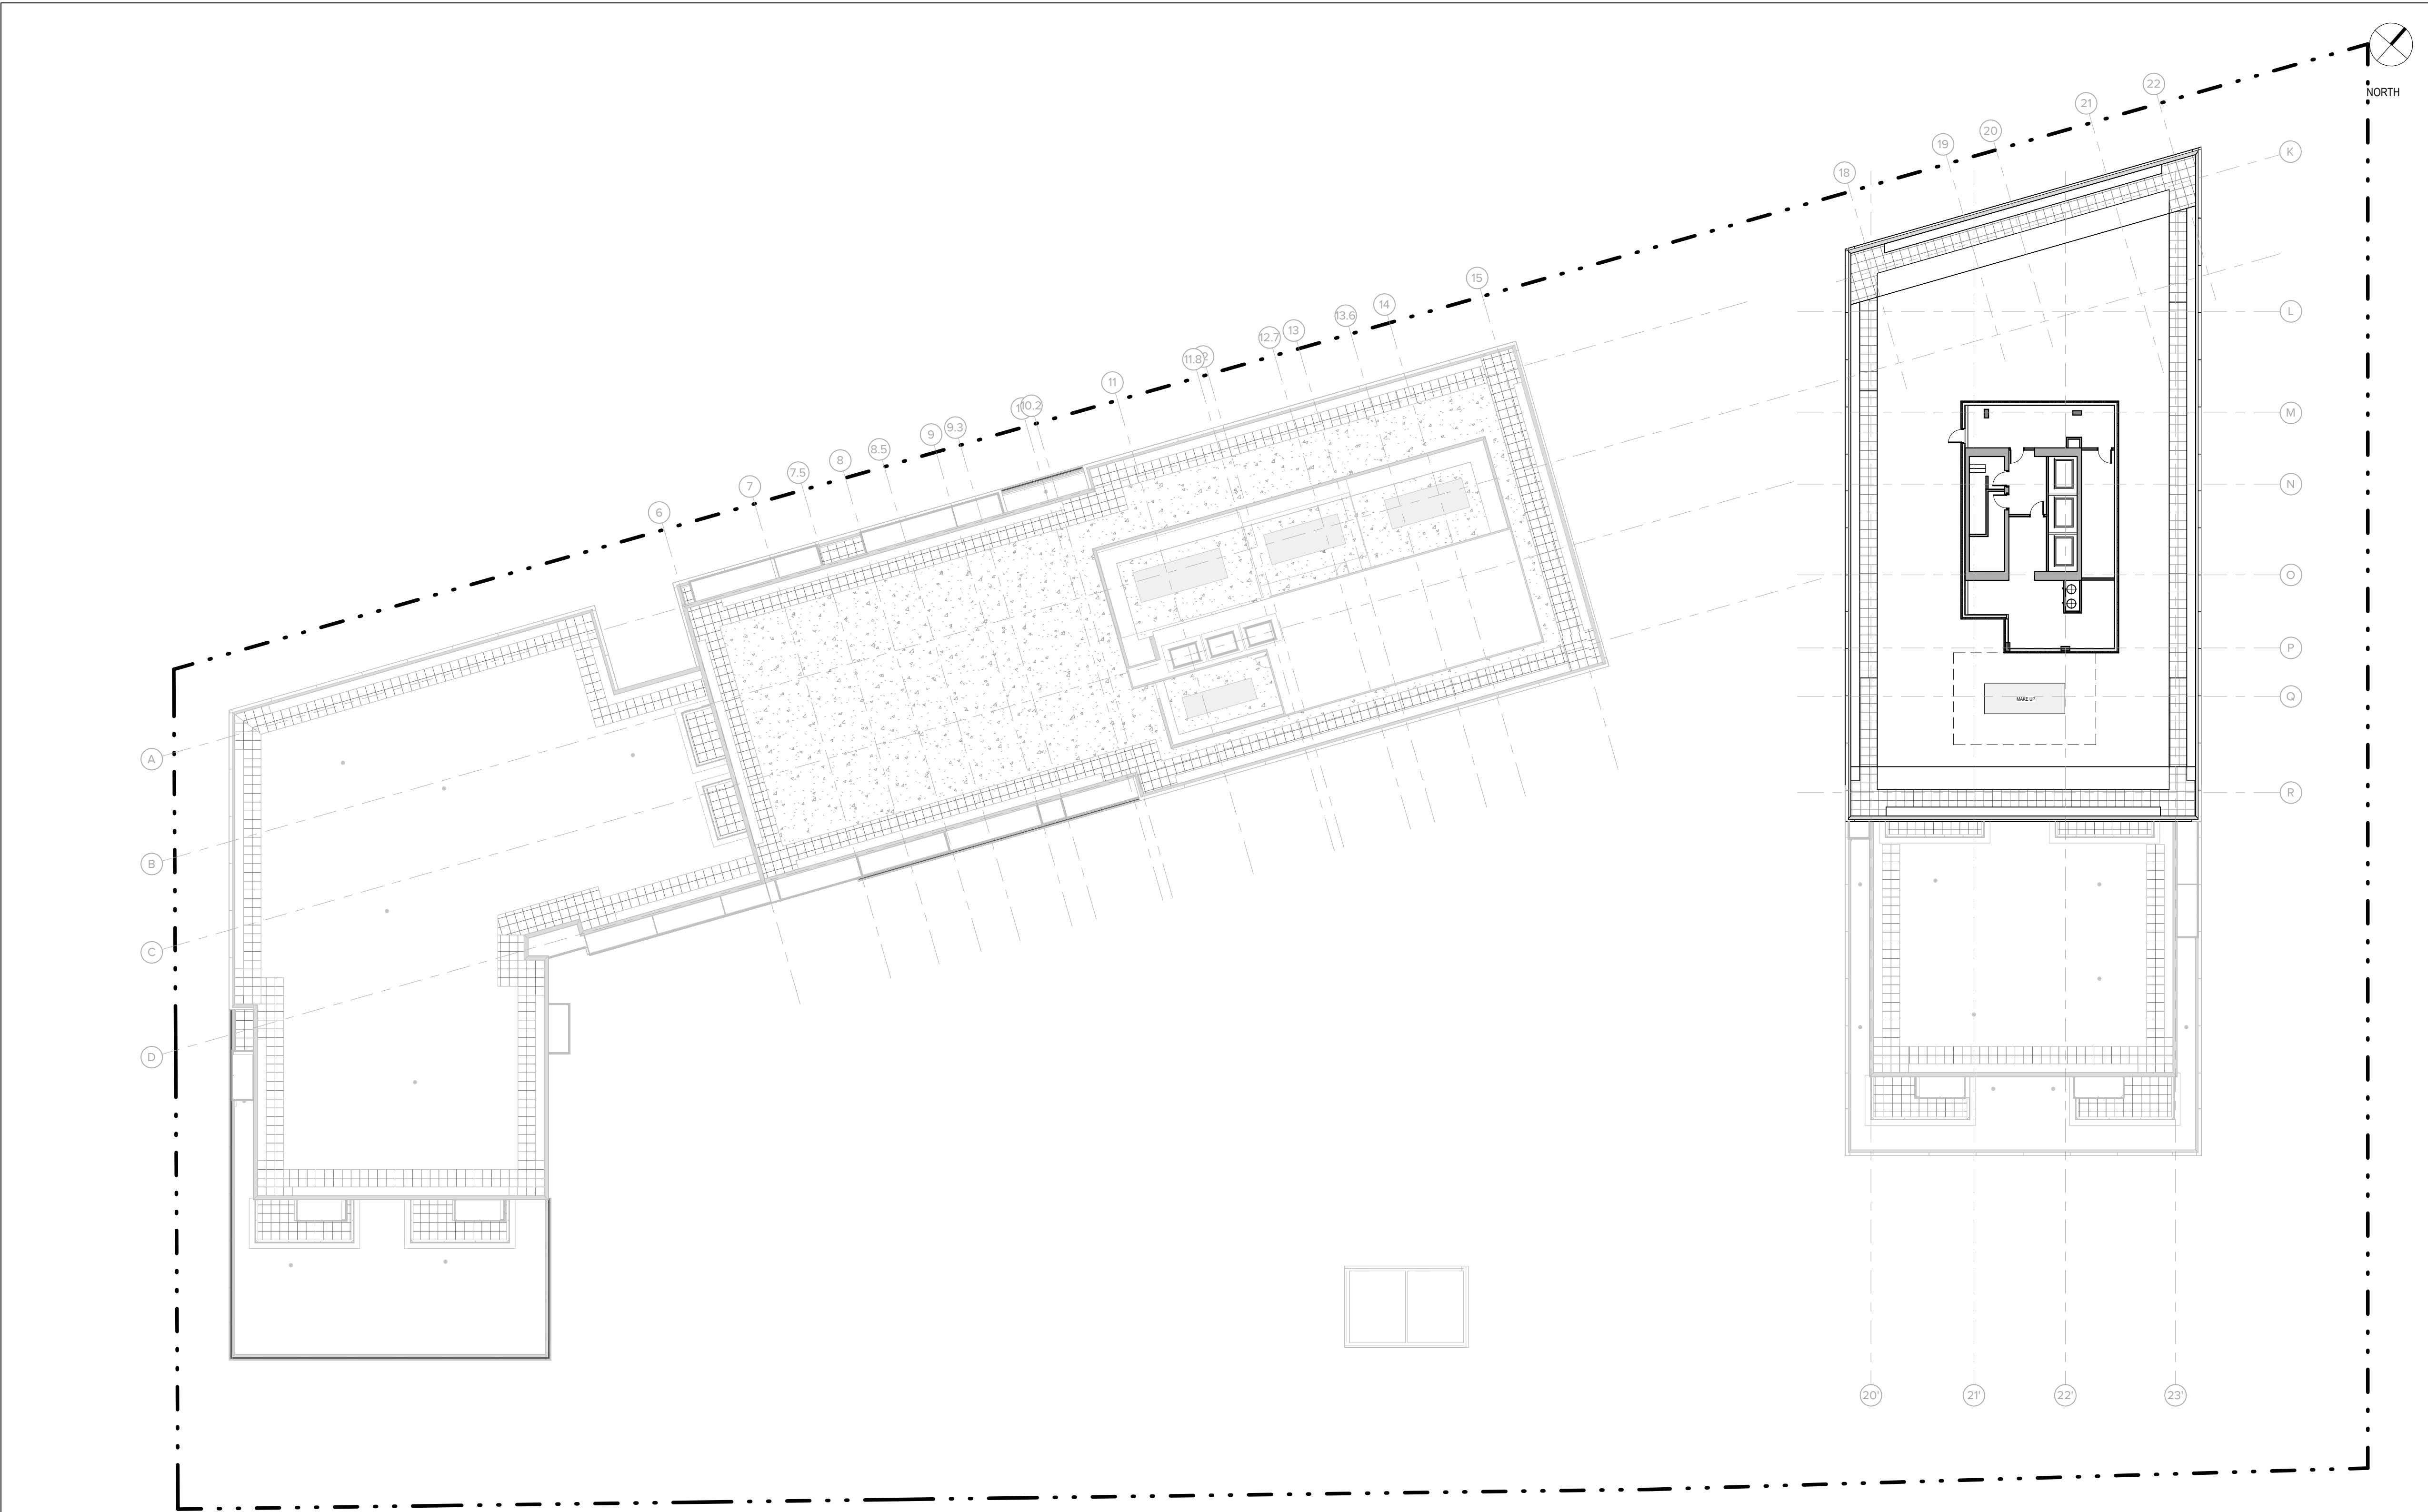

THE CONTRACTOR IS RESPONSIBLE FOR THE VERIFICATION AND COORDINATION OF ALL CONSTRUCTION AND SITE LAYOUT DIMENSIONS. THE CONTRACTOR SHALL NOTIFY THE ARCHITECT OF ANY IRREGULARITY, OMISSION OR DIVERGENCE BETWEEN THESE DOCUMENTS, THOSE OF THE OTHER PROFESSIONALS, AND THE CONDITIONS OBSERVED ON SITE. NO DIMENSION SHALL BE SCALED FROM THE DRAWINGS.

ALL CONSTRUCTION WORK MUST COMPLY WITH THE CURRENT EDITION OF THE LOCAL/PROVINCIAL CONSTRUCTION CODE WHERE THE CONSTRUCTION IS TAKING PLACE.

COPYRIGHT NOTE: THIS ARCHITECTURAL DOCUMENT IS THE PROPERTY OF ACDF AND IS INTENDED EXCLUSIVELY FOR THE PURPOSES MENTIONED HEREIN. ANY REPRODUCTION OR ADAPTATION, PARTIAL OR TOTAL, IS STRICTLY PROHIBITED WITHOUT THE WRITTEN CONSENT OF ACDF.

THIS DOCUMENT MUST NOT BE USED FOR CONSTRUCTION PURPOSES

OWNER / PROPRIÉTAIRE

4329163 CANADA INC.
6310 HAZELDEAN ROAD
P.O. BOX 1791
STITTVILLE (ON), K2S 1B4

CLIENT

SCALIA

LES PROPRIÉTÉS SCALIA INC.
5139 DE COURTRAIN AVENUE,
BUREAU 300
MONTREAL (QC), H3W 0A9

PLANNER

FOTENN
Planning + Design

FOTENN PLANNING + DESIGN
420 O'CONNOR STREET
613-730-5709
OTTAWA (ON), K2P 1W4

CIVIL

LRL

LRL ENGINEERING
5430 CANOTEX ROAD
PHONE: 613-842-3434
FAX: 613-842-4338
OTTAWA (ON), K1J 9G2

LANDSCAPE ARCHITECTS / ARCHITECTES DU PAYSAGE

JAMES B. LENNOX & ASSOCIATES INC.
LANDSCAPE ARCHITECTS

JAMES B. LENNOX & ASSOCIATES INC.
3332 CARLING AVENUE
PHONE: 613-722-5168
FAX: 1-866-343-5842
OTTAWA (ON), K2H 5A8

MECHANIC - ELECTRICITY / MÉCANIQUE - ÉLECTRICITÉ

GWAL
Goodkey, Weemark & Associates Ltd.

GOODKEY, WEEMARK & ASSOCIATES LTD.
1688 WOODWARD DRIVE
PHONE: 613-727-5111
FAX: 613-727-5115
OTTAWA (ON), K2C 3R8

STRUCTURE

LEROUX + CYR
Solutions structurales

LEROUX + CYR
130 BOUL. HENRI-BOURASSA EST
(438) 381-7773
MONTREAL (QC), H3L 1B7

1	SPA REVISION 01	2025-11-05
NO.	ÉMISSION	DATE
		PAR

ARCHITECTS

ACDF
ARCHITECTURE

Montréal
6250, rue Hutchison, suite 201
QC H2V 4C5
T : 514 456-1151
F : 514 288-0418

St-Hyacinthe
1690, rue Girouard Ouest
QC J2S 2Z7
T : 450 778-1151
F : 450 778-1594


PROJECT

SCALIA

STITTVILLE-HAZELDEAN

6310 Hazeldean Rd, Ottawa, ON K2S 0T2

DRAWING
B2 ROOF PLAN

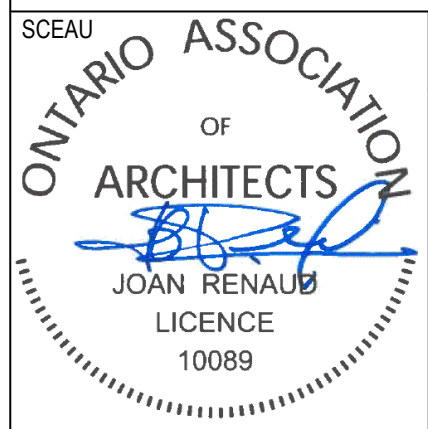	DOSSIER / NUMBER 25-1839	
	DESSIN / DRAWING NO	RÉV. NO.
	A-110	1
	DATE JANUARY 2026	
	ÉCHELLE / SCALE 1 : 250	
DESIGNÉ PAR / DRAWN BY Author		VÉRIFIÉ PAR / VERIFIED BY Checker

FORMAT: A1

MATERIALS LEGEND	
1	PREFABRICATED CONCRETE PANEL, LIGHT COLORED, SANDBLASTED FINISH
2	PRE-PAINTED STEEL CLADDING, ANTHRACITE COLOR (XONEST A2000 TYPE)
3	PREFABRICATED CONCRETE PANEL, DARK COLORED, SANDBLASTED FINISH
4	ALUMINUM PANELS, CHAMPAGNE METALLIC BRONZE COLOR (PAINFAB TYPE)
5	CORRUGATED ALUMINUM PANELS, CHAMPAGNE METALLIC BRONZE COLOR
6	TEMPERED DOUBLE GLAZING GLASS
7	TEMPERED DOUBLE GLAZING GLASS WITH BIRD SAFETY PROTECTION FILM
8	TEMPERED ULTRA CLEAR GLASS GUARDRAIL WITH CERAFRIT - 3 MM HOLES SPACED 6 MM C/C, 60% COVERAGE, WHITE COLOR AND PRE-PAINTED ALUMINUM GUARDRAIL IN NATURAL ANODIZED COLOR
9	TEMPERED ULTRA CLEAR GLASS GUARDRAIL WITH CERAFRIT - 3 MM HOLES SPACED 6 MM C/C, 60% COVERAGE, WHITE COLOR WITH BIRD PROTECTION FILM AND PRE-PAINTED ALUMINUM GUARDRAIL IN NATURAL ANODIZED COLOR
10	TEMPERED GLASS GUARDRAIL WITH CERAFRIT - 3 MM HOLES SPACED 6 MM C/C, 60% COVERAGE, BLACK COLOR AND PRE-PAINTED ALUMINUM GUARDRAIL IN BLACK COLOR
11	TEMPERED GLASS GUARDRAIL WITH CERAFRIT - 3 MM HOLES SPACED 6 MM C/C, 60% COVERAGE, BLACK COLOR WITH BIRD PROTECTION FILM AND PRE-PAINTED ALUMINUM GUARDRAIL IN BLACK COLOR

THE CONTRACTOR IS RESPONSIBLE FOR THE VERIFICATION AND COORDINATION OF ALL CONSTRUCTION AND SITE LAYOUT DIMENSIONS. THE CONTRACTOR SHALL NOTIFY THE ARCHITECT OF ANY IRREGULARITY, OMISSION OR DIVERGENCE BETWEEN THESE DOCUMENTS, THOSE OF THE OTHER PROFESSIONALS, AND THE CONDITIONS OBSERVED ON SITE. NO DIMENSION SHALL BE SCALED FROM THE DRAWINGS.

ALL CONSTRUCTION WORK MUST COMPLY WITH THE CURRENT EDITION OF THE LOCAL / PROVINCIAL CONSTRUCTION CODE WHERE THE CONSTRUCTION IS TAKING PLACE.

COPYRIGHT NOTE: THIS ARCHITECTURAL DOCUMENT IS THE PROPERTY OF ACDF AND IS INTENDED EXCLUSIVELY FOR THE PURPOSES MENTIONED HEREIN. ANY REPRODUCTION OR ADAPTATION, PARTIAL OR TOTAL, IS STRICTLY PROHIBITED WITHOUT THE WRITTEN CONSENT OF ACDF.

THIS DOCUMENT MUST NOT BE USED FOR CONSTRUCTION PURPOSES

OWNER / PROPRIÉTAIRE

4329163 CANADA INC.
6310 HAZELDEAN ROAD
P.O. BOX 1791
STITTSTVILLE (ON), K2S 1B4

CLIENT

SCALIA
LES PROPRIÉTÉS SCALIA INC
5139 DE COURTRAIN AVENUE,
BUREAU 300
514 525-2929
MONTREAL (QC), H3W 0A9

PLANNER

FOTENN
Planning + Design
FOTENN PLANNING + DESIGN
420 O'CONNOR STREET
613-730-5709
OTTAWA (ON), K2P 1W4

CIVIL

LRL
LRL ENGINEERING
5430 CANOTEX ROAD
PHONE: 613-842-3434
FAX: 613-842-4338
OTTAWA (ON), K1J 9G2

LANDSCAPE ARCHITECTS / ARCHITECTES DU PAYSAGE

JAMES B. LENNOX & ASSOCIATES INC.
LANDSCAPE ARCHITECTS
JAMES B. LENNOX & ASSOCIATES INC.
3332 CARLING AVENUE
PHONE: 613-722-5168
FAX: 1-866-343-5842
OTTAWA (ON), K2H 5A8

MECHANIC - ELECTRICITY / MÉCANIQUE - ÉLECTRICITÉ

GWAL
Goodkey, Weemark & Associates Ltd.
1688 WOODWARD DRIVE
PHONE: 613-727-5111
FAX: 613-727-5115
OTTAWA (ON), K2C 3R8

STRUCTURE

LEROUX + CYR
Solutions structurales
LEROUX + CYR
130 BOUL. HENRI-BOURASSA EST
(438) 381-7773
MONTREAL (QC), H3L 1B7

1	SPA REVISION 01	2025-11-05	FM
NO.	ÉMISSION	DATE	PAR

ARCHITECTS

ACDF
ARCHITECTURE
Montréal
6250, rue Hutchison, suite 201
QC H2V 4C5
T : 514 456-1151
F : 514 288-0418
St-Hyacinthe
1690, rue Girouard Ouest
QC J2S 2Z7
T : 450 778-1151
F : 450 778-1594


PROJECT

SCALIA
STITTSTVILLE-HAZELDEAN
6310 Hazeldean Rd, Ottawa, ON K2S 0T2

DRAWING
NORTH ELEVATION

ONTARIO ASSOCIATION OF ARCHITECTS JOAN RENAULT LICENCE 10089	DOSSIER / NUMBER 25-1839	REV. NO. 1
	DESSIN / DRAWING NO A-300	
	DATE JANUARY 2026	
	ECHELLE / SCALE 1 : 250	
DESIGNER / DRAWN BY Author	VERIFIER / VERIFIED BY Checker	

FILE NUMBER D07-12-25-0121 PLAN NUMBER 19408

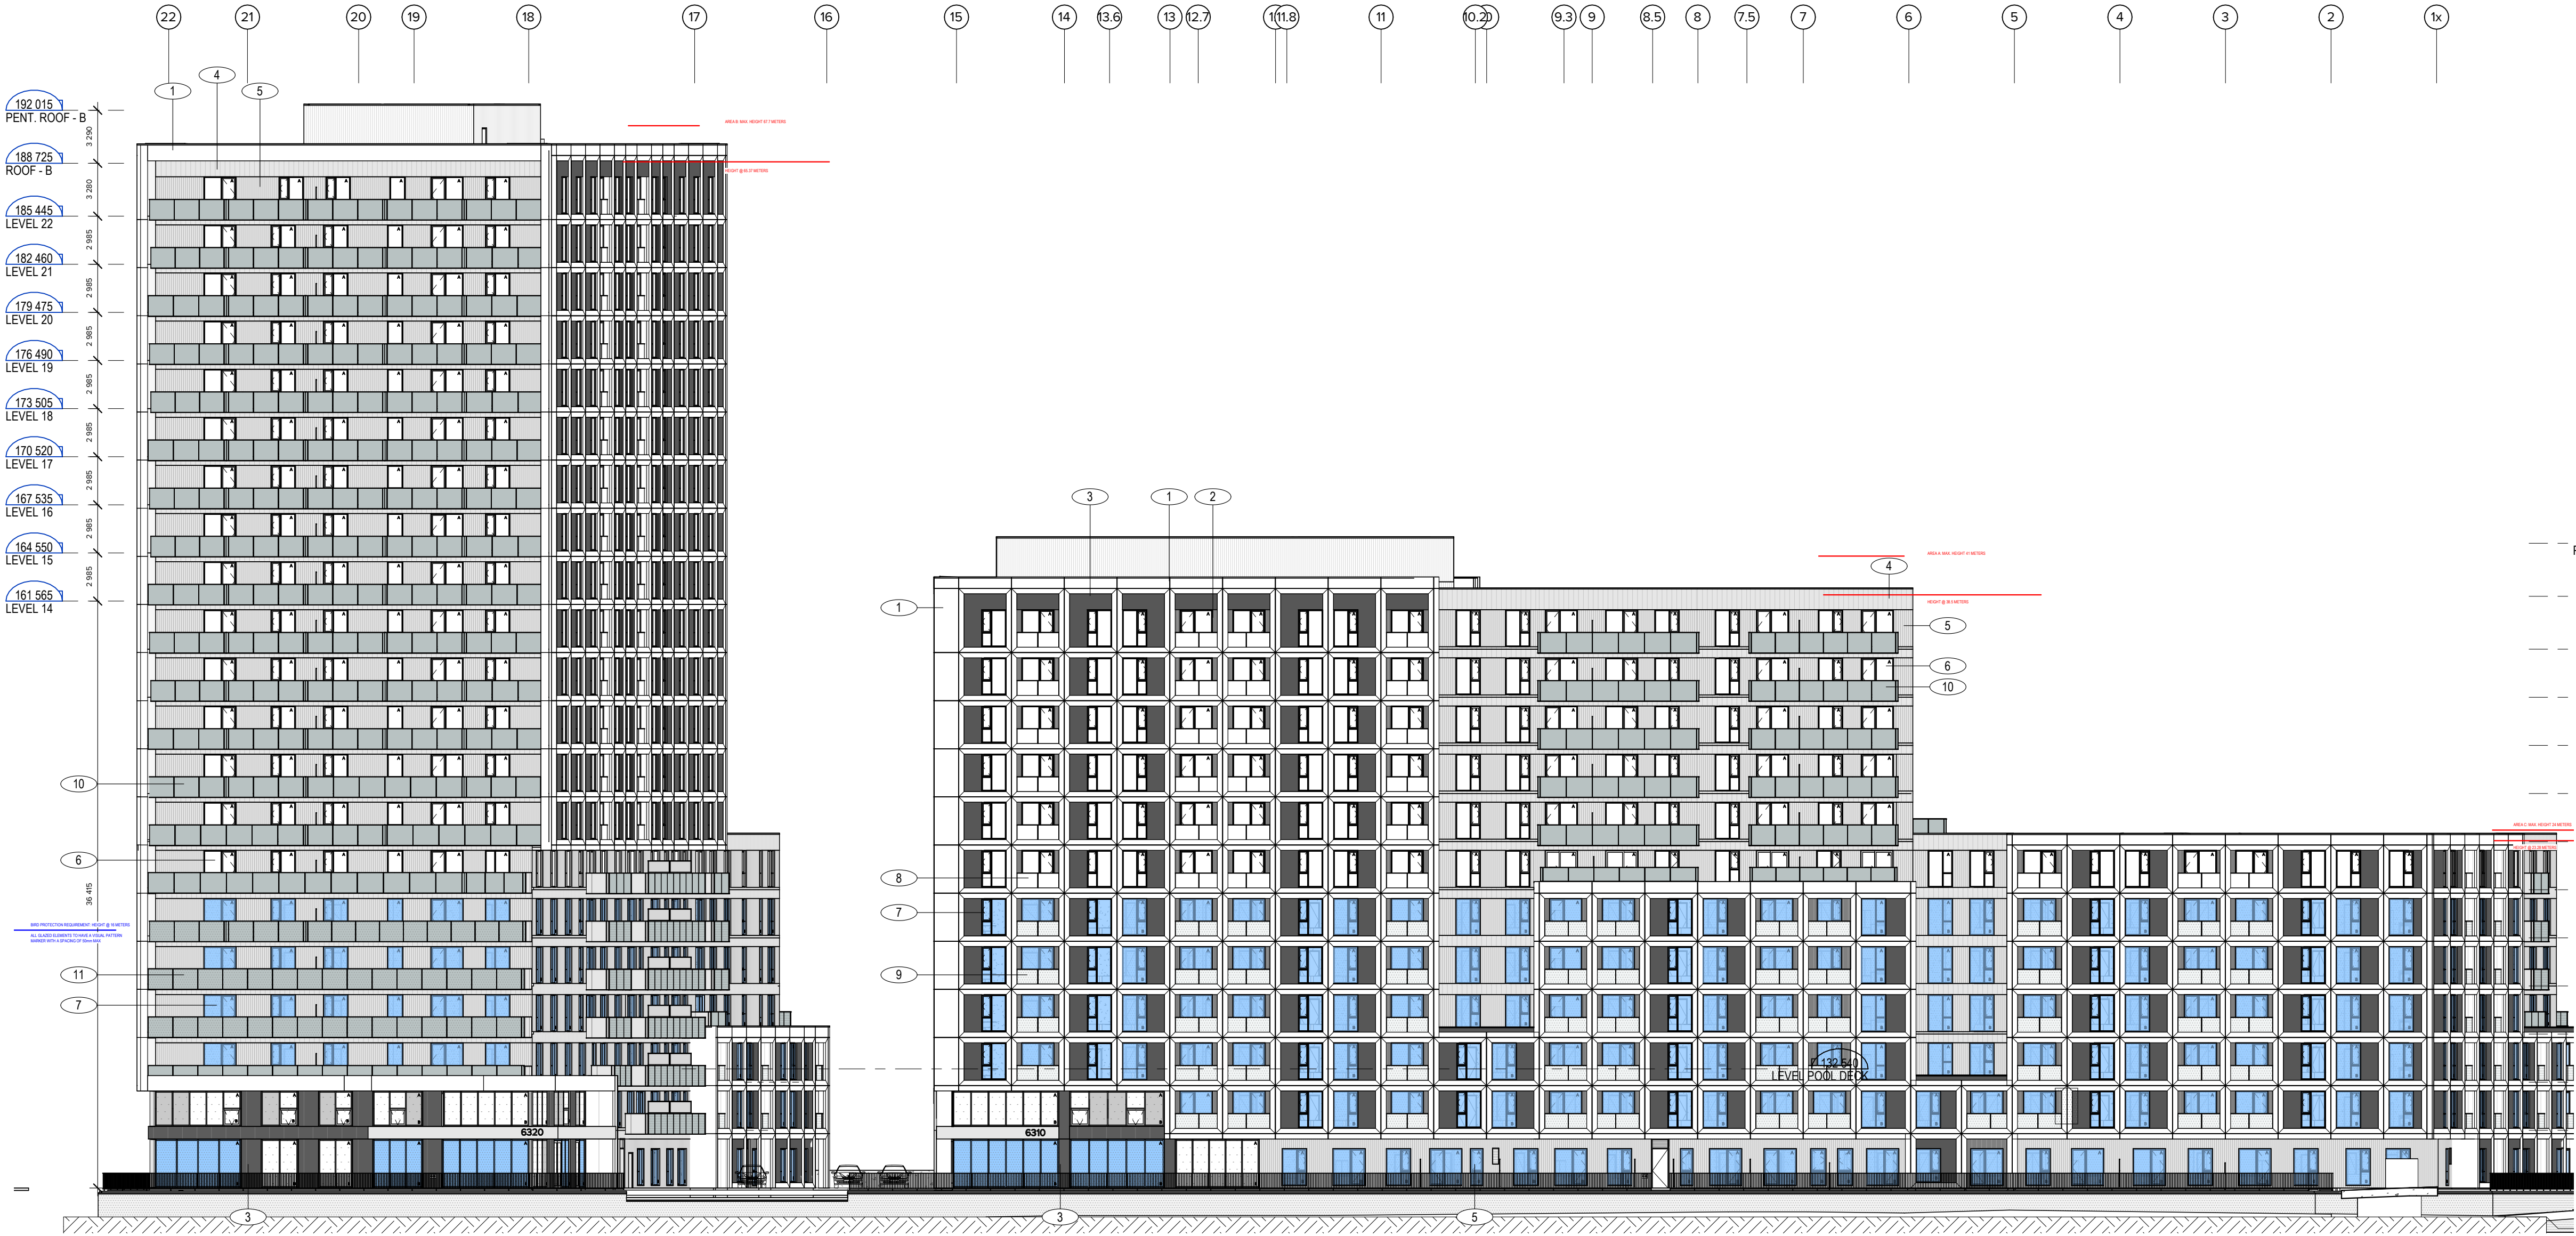

1 NORTH ELEVATION - HAZELDEAN ROAD
SCALE: 1:250

1	PREFABRICATED CONCRETE PANEL, LIGHT COLORED, SANDBLASTED FINISH
2	PRE-PANDED STEEL CLADDING, ANTHRACITE COLOR (NORWEST ADOSS TYPE)
3	PREFABRICATED CONCRETE PANEL, DARK COLORED, SANDBLASTED FINISH
4	ALUMINUM PANELS, CHAMPAGNE METALLIC BRONZE COLOR (PANFAB TYPE)
5	CORRUGATED ALUMINUM PANELS, CHAMPAGNE METALLIC BRONZE COLOR
6	TEMPERED DOUBLE GLAZING GLASS
7	TEMPERED DOUBLE GLAZING GLASS WITH BIRD SAFETY PROTECTION FILM
8	TEMPERED ULTRA CLEAR GLASS GUARDRAIL WITH CERAFRIT - 3 MM HOLES SPACED 6 MM C/C, 60% COVERAGE, WHITE COLOR AND PRE-PAINTED ALUMINUM GUARDRAIL IN NATURAL ANODIZED COLOR
9	TEMPERED ULTRA CLEAR GLASS GUARDRAIL WITH CERAFRIT - 3 MM HOLES SPACED 6 MM C/C, 60% COVERAGE, WHITE COLOR WITH BIRD PROTECTION FILM AND PRE-PAINTED ALUMINUM GUARDRAIL IN NATURAL ANODIZED COLOR
10	TEMPERED GLASS GUARDRAIL WITH CERAFRIT - 3 MM HOLES SPACED 6 MM C/C, 60% COVERAGE, BLACK COLOR AND PRE-PAINTED ALUMINUM GUARDRAIL IN BLACK COLOR
11	TEMPERED GLASS GUARDRAIL WITH CERAFRIT - 3 MM HOLES SPACED 6 MM C/C, 60% COVERAGE, BLACK COLOR WITH BIRD PROTECTION FILM AND PRE-PAINTED ALUMINUM GUARDRAIL IN BLACK COLOR

THE CONTRACTOR IS RESPONSIBLE FOR THE VERIFICATION AND COORDINATION OF ALL CONSTRUCTION AND SITE LAYOUT DIMENSIONS. THE CONTRACTOR SHALL NOTIFY THE ARCHITECT OF ANY IRREGULARITY, OMISSION OR DIVERGENCE BETWEEN THESE DOCUMENTS, THOSE OF THE OTHER PROFESSIONALS, AND THE CONDITIONS OBSERVED ON SITE. NO DIMENSION SHALL BE SCALED FROM THE DRAWINGS.

ALL CONSTRUCTION WORK MUST COMPLY WITH THE CURRENT EDITION OF THE LOCAL / PROVINCIAL CONSTRUCTION CODE WHERE THE CONSTRUCTION IS TAKING PLACE.

COPYRIGHT NOTE: THIS ARCHITECTURAL DOCUMENT IS THE PROPERTY OF ACDF AND IS INTENDED EXCLUSIVELY FOR THE PURPOSES MENTIONED HEREIN. ANY REPRODUCTION OR ADAPTATION, PARTIAL OR TOTAL, IS STRICTLY PROHIBITED WITHOUT THE WRITTEN CONSENT OF ACDF.

THIS DOCUMENT MUST NOT BE USED FOR CONSTRUCTION PURPOSES

OWNER / PROPRIÉTAIRE

4329163 CANADA INC.
6310 HAZELDEAN ROAD
P.O. BOX 1791
STITTSTVILLE (ON), K2S 1B4

CLIENT

 **SCALIA**

LES PROPRIÉTÉS SCALIA INC.
5139 DE COURTRAIN AVENUE,
BUREAU 300
514 525-2929
MONTREAL (QC), H3W 0A9

PLANNER

 **FOTENN**
Planning + Design


FOTENN PLANNING + DESIGN
420 O'CONNOR STREET
613-730-5709
OTTAWA (ON), K2P 1W4

CIVIL

 **LRL**

LRL ENGINEERING
5430 CANOTER ROAD
PHONE: 613-842-3434
FAX: 613-842-4338
OTTAWA (ON), K1J 9G2

LANDSCAPE ARCHITECTS / ARCHITECTES DU PAYSAGE

  **JAMES B. LENNOX & ASSOCIATES INC.**
LANDSCAPE ARCHITECTS


JAMES B. LENNOX & ASSOCIATES INC.
3332 CARLING AVENUE
PHONE: 613-722-5168
FAX: 1-866-343-5940
OTTAWA (ON), K2H 5A8

MECHANIC - ELECTRICITY / MÉCANIQUE - ÉLECTRICITÉ

 **GWAL**
Goodkey, Weemark & Associates Ltd.

GOODKEY, WEEMARK & ASSOCIATES LTD.
1688 WOODWARD DRIVE
PHONE: 613-727-5111
FAX: 613-727-5115
OTTAWA (ON), K2C 3R8

STRUCTURE

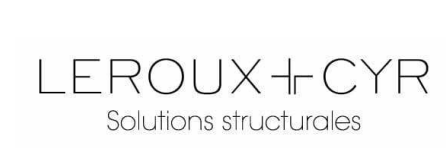 **LEROUX + CYR**
Solutions structurales

LEROUX + CYR
130 BOUL. HENRI-BOURASSA EST
(438) 381-7773
MONTREAL (QC), H3L 1B7

2	SPA REVISION 02	2026-01-26	FM
1	SPA REVISION 01	2025-11-05	FM
NO.	ÉMISSION	DATE	PAR

ARCHITECTS

 **ACDF**
ARCHITECTURE

Montréal
6250, rue Hutchison, suite 201
QC H2V 4C5
T : 514 456-1151
F : 514 288-0418

St-Hyacinthe
1690, rue Girouard Ouest
QC J2S 2Z7
T : 450 778-1151
F : 450 778-1594

PROJECT

SCALIA

STITTSTVILLE-HAZELDEAN

6310 Hazeldean Rd, Ottawa, ON K2S 0T2


DRAWING

SOUTH ELEVATION

	DOSSIER / NUMBER	25-1839
	DESSIN / DRAWING NO	A-301
	RÉV. NO.	2
	DATE	JANUARY 2026
	ÉCHELLE / SCALE	1 : 250
DESIGNÉ PAR / DRAWN BY	JOAN RENAULT	VERIFIÉ PAR / VERIFIED BY
Author		Checker

FORMAT: A1

FILE NUMBER D07-12-25-0121 PLAN NUMBER 19408

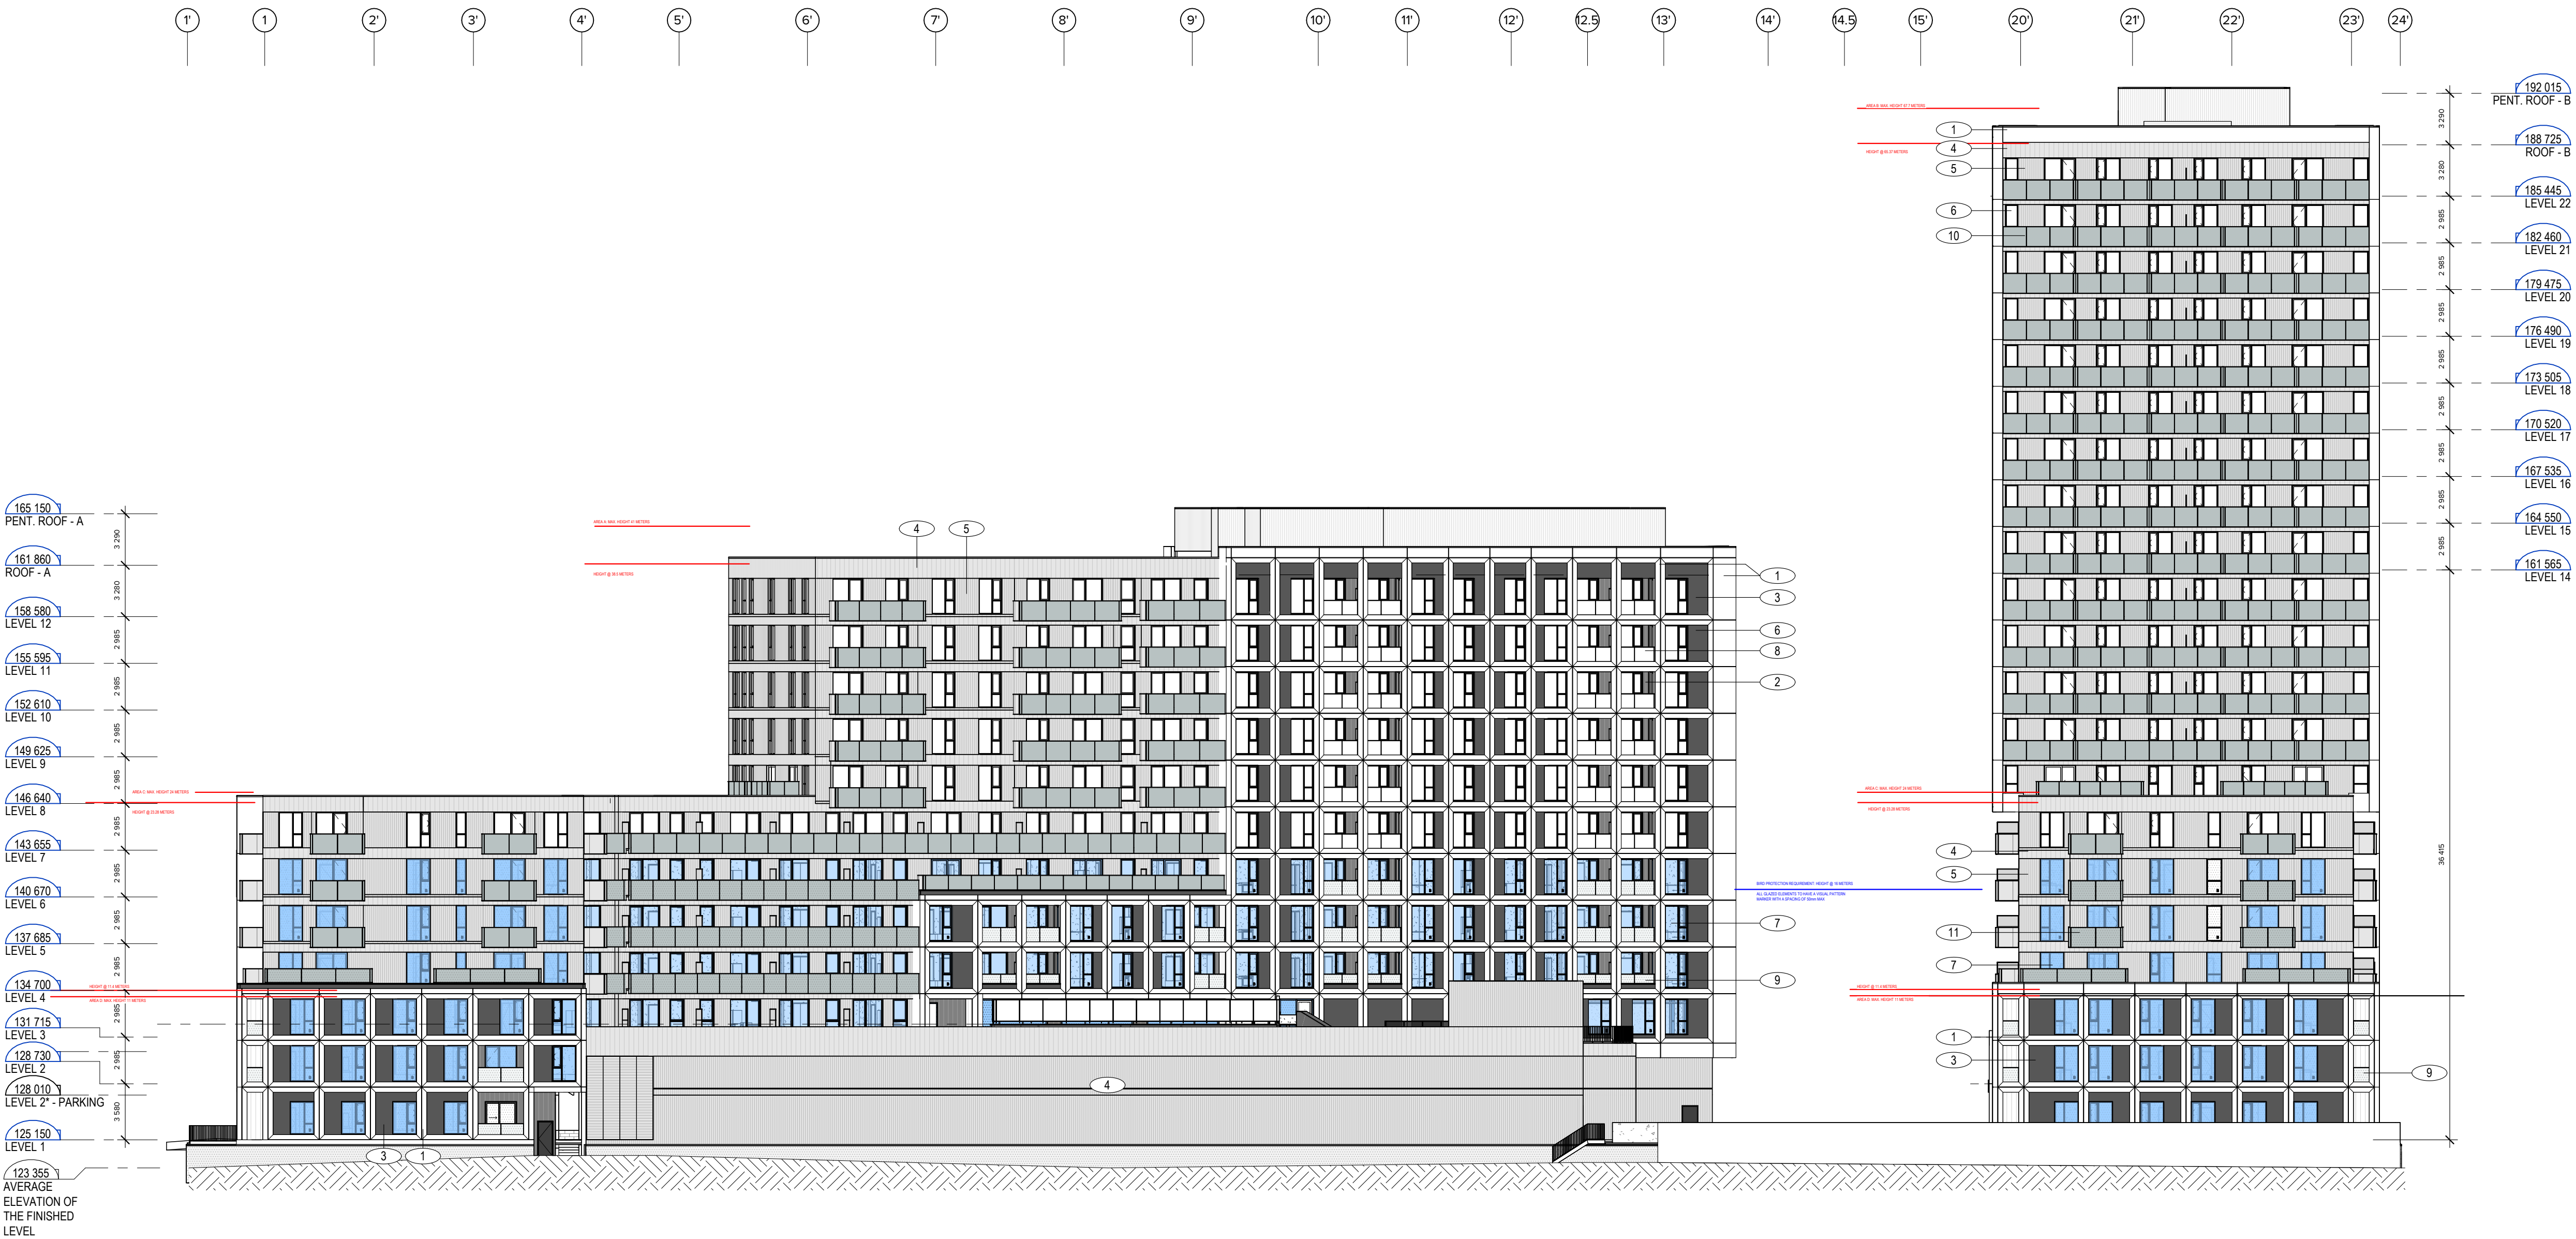

1 SOUTH ELEVATION SPA
SCALE: 1 : 250

THE CONTRACTOR IS RESPONSIBLE FOR THE VERIFICATION AND COORDINATION OF ALL CONSTRUCTION AND SITE LAYOUT DIMENSIONS AND LOCATIONS. YOU WILL NOTIFY THE ARCHITECT OF ANY INCONSISTENCY, DISCREPANCY, INACCURACY, OR ANY OTHER INCONSISTENCY, OMISSION OR DIVERGENCE BETWEEN THESE DOCUMENTS, THOSE OF THE OTHER PROFESSIONALS, AND THE CONDITIONS OBSERVED ON SITE. NO DIMENSION SHALL BE SCALED FROM THE DRAWINGS.

ALL CONSTRUCTION WORK MUST COMPLY WITH THE CURRENT EDITION OF THE LOCAL/PROVINCIAL CONSTRUCTION CODE WHERE THE CONSTRUCTION IS TAKING PLACE.

COPYRIGHT NOTICE: THIS ARCHITECTURAL DOCUMENT IS THE PROPERTY OF AEC AND IS INTENDED EXCLUSIVELY FOR THE PURPOSES OF THE PROJECT AND SHALL NOT BE REPRODUCED OR ADAPTED, IN PARTIAL OR TOTAL, WITHOUT THE WRITTEN CONSENT OF AEC.

OWNER / PROPRIÉTAIRE

CLIENT



CIVIL



MECHANIC - ELECTRICITY / MÉCANIQUE - ÉLECTRICITÉ

 **GWAL**
Goodkey, Weedmark & Associates Ltd.

GOODKEY, WEEDMARK &
ASSOCIATES LTD.
1688 WOODWARD DRIVE
PHONE: 613-727-5111
FAX: 613-727-5115

STRUCTURE

[illegible]

ARCHITECTS

PROJECT

DRAWING
EAST ELEVATION

FORMAT: A1

FILE NUMBER D07-12-25-0121 PLAN NUMBER 19408



THE CONTRACTOR IS RESPONSIBLE FOR THE VERIFICATION AND COORDINATION OF ALL CONSTRUCTION AND SITE LAYOUT DIMENSIONS. THE CONTRACTOR SHALL NOTIFY THE ARCHITECT OF ANY DISCREPANCY, OMISSION OR DIVERGENCE BETWEEN THESE DIMENSIONS, THOSE OF THE OTHER PROFESSIONALS, AND THE CONDITIONS OBSERVED ON SITE. NO DIMENSION SHALL BE SCALED FROM THE DRAWINGS.

ALL CONSTRUCTION WORK MUST COMPLY WITH THE CURRENT EDITION OF THE LOCAL PROVINCIAL CONSTRUCTION CODE WHERE THE CONSTRUCTION IS TAKING PLACE.

COPYRIGHT NOTICE: THIS ARCHITECTURAL DOCUMENT IS THE PROPERTY OF ACD*, AND IS INTENDED EXCLUSIVELY FOR THE PURPOSES SPECIFIED HEREIN. ANY REPRODUCTION OR ADAPTATION, PARTIAL OR TOTAL, IS STRICTLY PROHIBITED WITHOUT THE WRITTEN CONSENT OF ACD*.

OWNER / PROPRIÉTAIRE

CLIENT



CIVIL



MECHANIC - ELECTRICITY / MÉCANIQUE - ÉLECTRICITÉ



ARCHITECTS


PROJECT

DRAWING

WEST ELEVATION

FORMAT: A1

FILE NUMBER D07-12-25-0121 PLAN NUMBER 19408

 

MATERIALS LEGEND	
1	PREFABRICATED CONCRETE PANEL, LIGHT COLORED, SANDBLASTED FINISH
2	PRE-PAINTED STEEL CLADDING, ANTHRACITE COLOR (VCMWEST A2000 TYPE)
3	PREFABRICATED CONCRETE PANEL, DARK COLORED, SANDBLASTED FINISH
4	ALUMINUM PANELS, CHAMPAGNE METALLIC BRONZE COLOR (PANFAB TYPE)
5	CORRUGATED ALUMINUM PANELS, CHAMPAGNE METALLIC BRONZE COLOR
6	TEMPERED DOUBLE GLAZING GLASS
7	TEMPERED DOUBLE GLAZING GLASS WITH BIRD SAFETY PROTECTION FILM
8	TEMPERED ULTRA-CLEAR GLASS GUARDRAIL WITH CERAFRIT – 3 MM HOLES SPACED 6 MM C/C, 60% COVERAGE, WHITE COLOR AND PRE-PAINTED ALUMINUM GUARDRAIL, IN NATURAL ANODIZED COLOR
9	TEMPERED ULTRA-CLEAR GLASS GUARDRAIL WITH CERAFRIT – 3 MM HOLES SPACED 6 MM C/C, 60% COVERAGE, WHITE COLOR WITH BIRD PROTECTION FILM AND PRE-PAINTED ALUMINUM GUARDRAIL, IN NATURAL ANODIZED COLOR
10	TEMPERED GLASS GUARDRAIL WITH CERAFRIT – 3 MM HOLES SPACED 6 MM C/C, 60% COVERAGE, BLACK COLOR AND PRE-PAINTED ALUMINUM GUARDRAIL, IN BLACK COLOR
11	TEMPERED GLASS GUARDRAIL WITH CERAFRIT – 3 MM HOLES SPACED 6 MM C/C, 60% COVERAGE, BLACK COLOR WITH BIRD PROTECTION FILM AND PRE-PAINTED ALUMINUM GUARDRAIL, IN BLACK COLOR

THE CONTRACTOR IS RESPONSIBLE FOR THE VERIFICATION AND COORDINATION OF ALL CONSTRUCTION AND SITE LAYOUT DIMENSIONS. THE CONTRACTOR SHALL NOTIFY THE ARCHITECT OF ANY IRREGULARITY, OMISSION OR DIVERGENCE BETWEEN THESE DOCUMENTS, THOSE OF THE OTHER PROFESSIONALS, AND THE CONDITIONS OBSERVED ON SITE. NO DIMENSION SHALL BE SCALED FROM THE DRAWINGS.

ALL CONSTRUCTION WORK MUST COMPLY WITH THE CURRENT EDITION OF THE LOCAL/PROVINCIAL CONSTRUCTION CODE WHERE THE CONSTRUCTION IS TAKING PLACE.

COPYRIGHT NOTE: THIS ARCHITECTURAL DOCUMENT IS THE PROPERTY OF ACDF AND IS INTENDED EXCLUSIVELY FOR THE PURPOSES MENTIONED HEREIN. ANY REPRODUCTION OR ADAPTATION, PARTIAL OR TOTAL, IS STRICTLY PROHIBITED WITHOUT THE WRITTEN CONSENT OF ACDF.

THIS DOCUMENT MUST NOT BE USED FOR CONSTRUCTION PURPOSES

OWNER / PROPRIÉTAIRE

4329163 CANADA INC.
6310 HAZELDEAN ROAD
P.O. BOX 1791
STITTSTVILLE (ON), K2S 1B4

CLIENT



LES PROPRIÉTÉS SCALIA INC
5139 DE COURTRAIN AVENUE,
BUREAU 300
(514) 525-2929
MONTREAL (QC), H3W 0A9

PLANNER



FOTENN PLANNING + DESIGN
420 O'CONNOR STREET
613-730-5709
OTTAWA (ON), K2P 1W4

CIVIL



LRL ENGINEERING
5430 CANOTEX ROAD
PHONE: 613-842-3434
FAX: 613-842-4338
OTTAWA (ON), K1J 9G2

LANDSCAPE ARCHITECTS / ARCHITECTES DU PAYSAGE




JAMES B. LENNOX & ASSOCIATES INC.
3332 CARLING AVENUE
PHONE: 613-722-5168
FAX: 1-866-343-5942
OTTAWA (ON), K2H 5A8

MECHANIC - ELECTRICITY / MÉCANIQUE - ÉLECTRICITÉ



GOODKEY, WEEMARK & ASSOCIATES LTD.
1688 WOODWARD DRIVE
PHONE: 613-727-5111
FAX: 613-727-5115
OTTAWA (ON), K2C 3R8

STRUCTURE

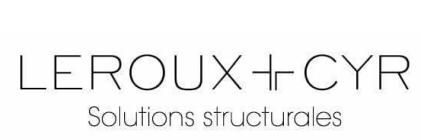

LEROUX + CYR
130 BOUL. HENRI-BOURASSA EST
(438) 381-7773
MONTREAL (QC), H3L 1B7

1	SPA REVISION 01	2025-11-05
NO.	ÉMISSION	DATE
		PAR



Montréal

6250, rue Hutchison, suite 201
QC H2V 4C5
T : 514 456-1151
F : 514 288-0418


St-Hyacinthe

1690, rue Girouard Ouest
QC J2S 2Z7
T : 450 778-1151
F : 450 778-1594


PROJECT

SCALIA
STITTSTVILLE-HAZELDEAN
6310 Hazeldean Rd, Ottawa, ON K2S 0T2

DRAWING
WEST ELEVATION BUILDING A

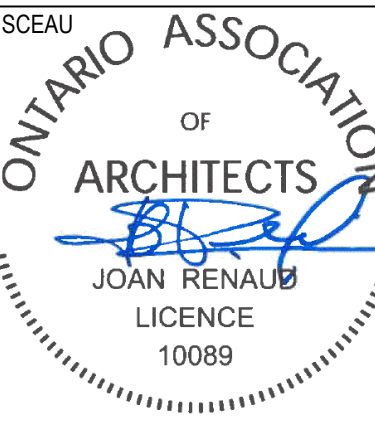	DOSSIER / NUMBER 25-1839	
	DESSIN / DRAWING NO	RÉV. NO.
	A-304	1
	DATE JANUARY 2026	
	ÉCHELLE / SCALE 1 : 250	
DESIGNÉ PAR / DRAWN BY Author		VÉRIFIÉ PAR / VERIFIED BY Checker

FORMAT: A1

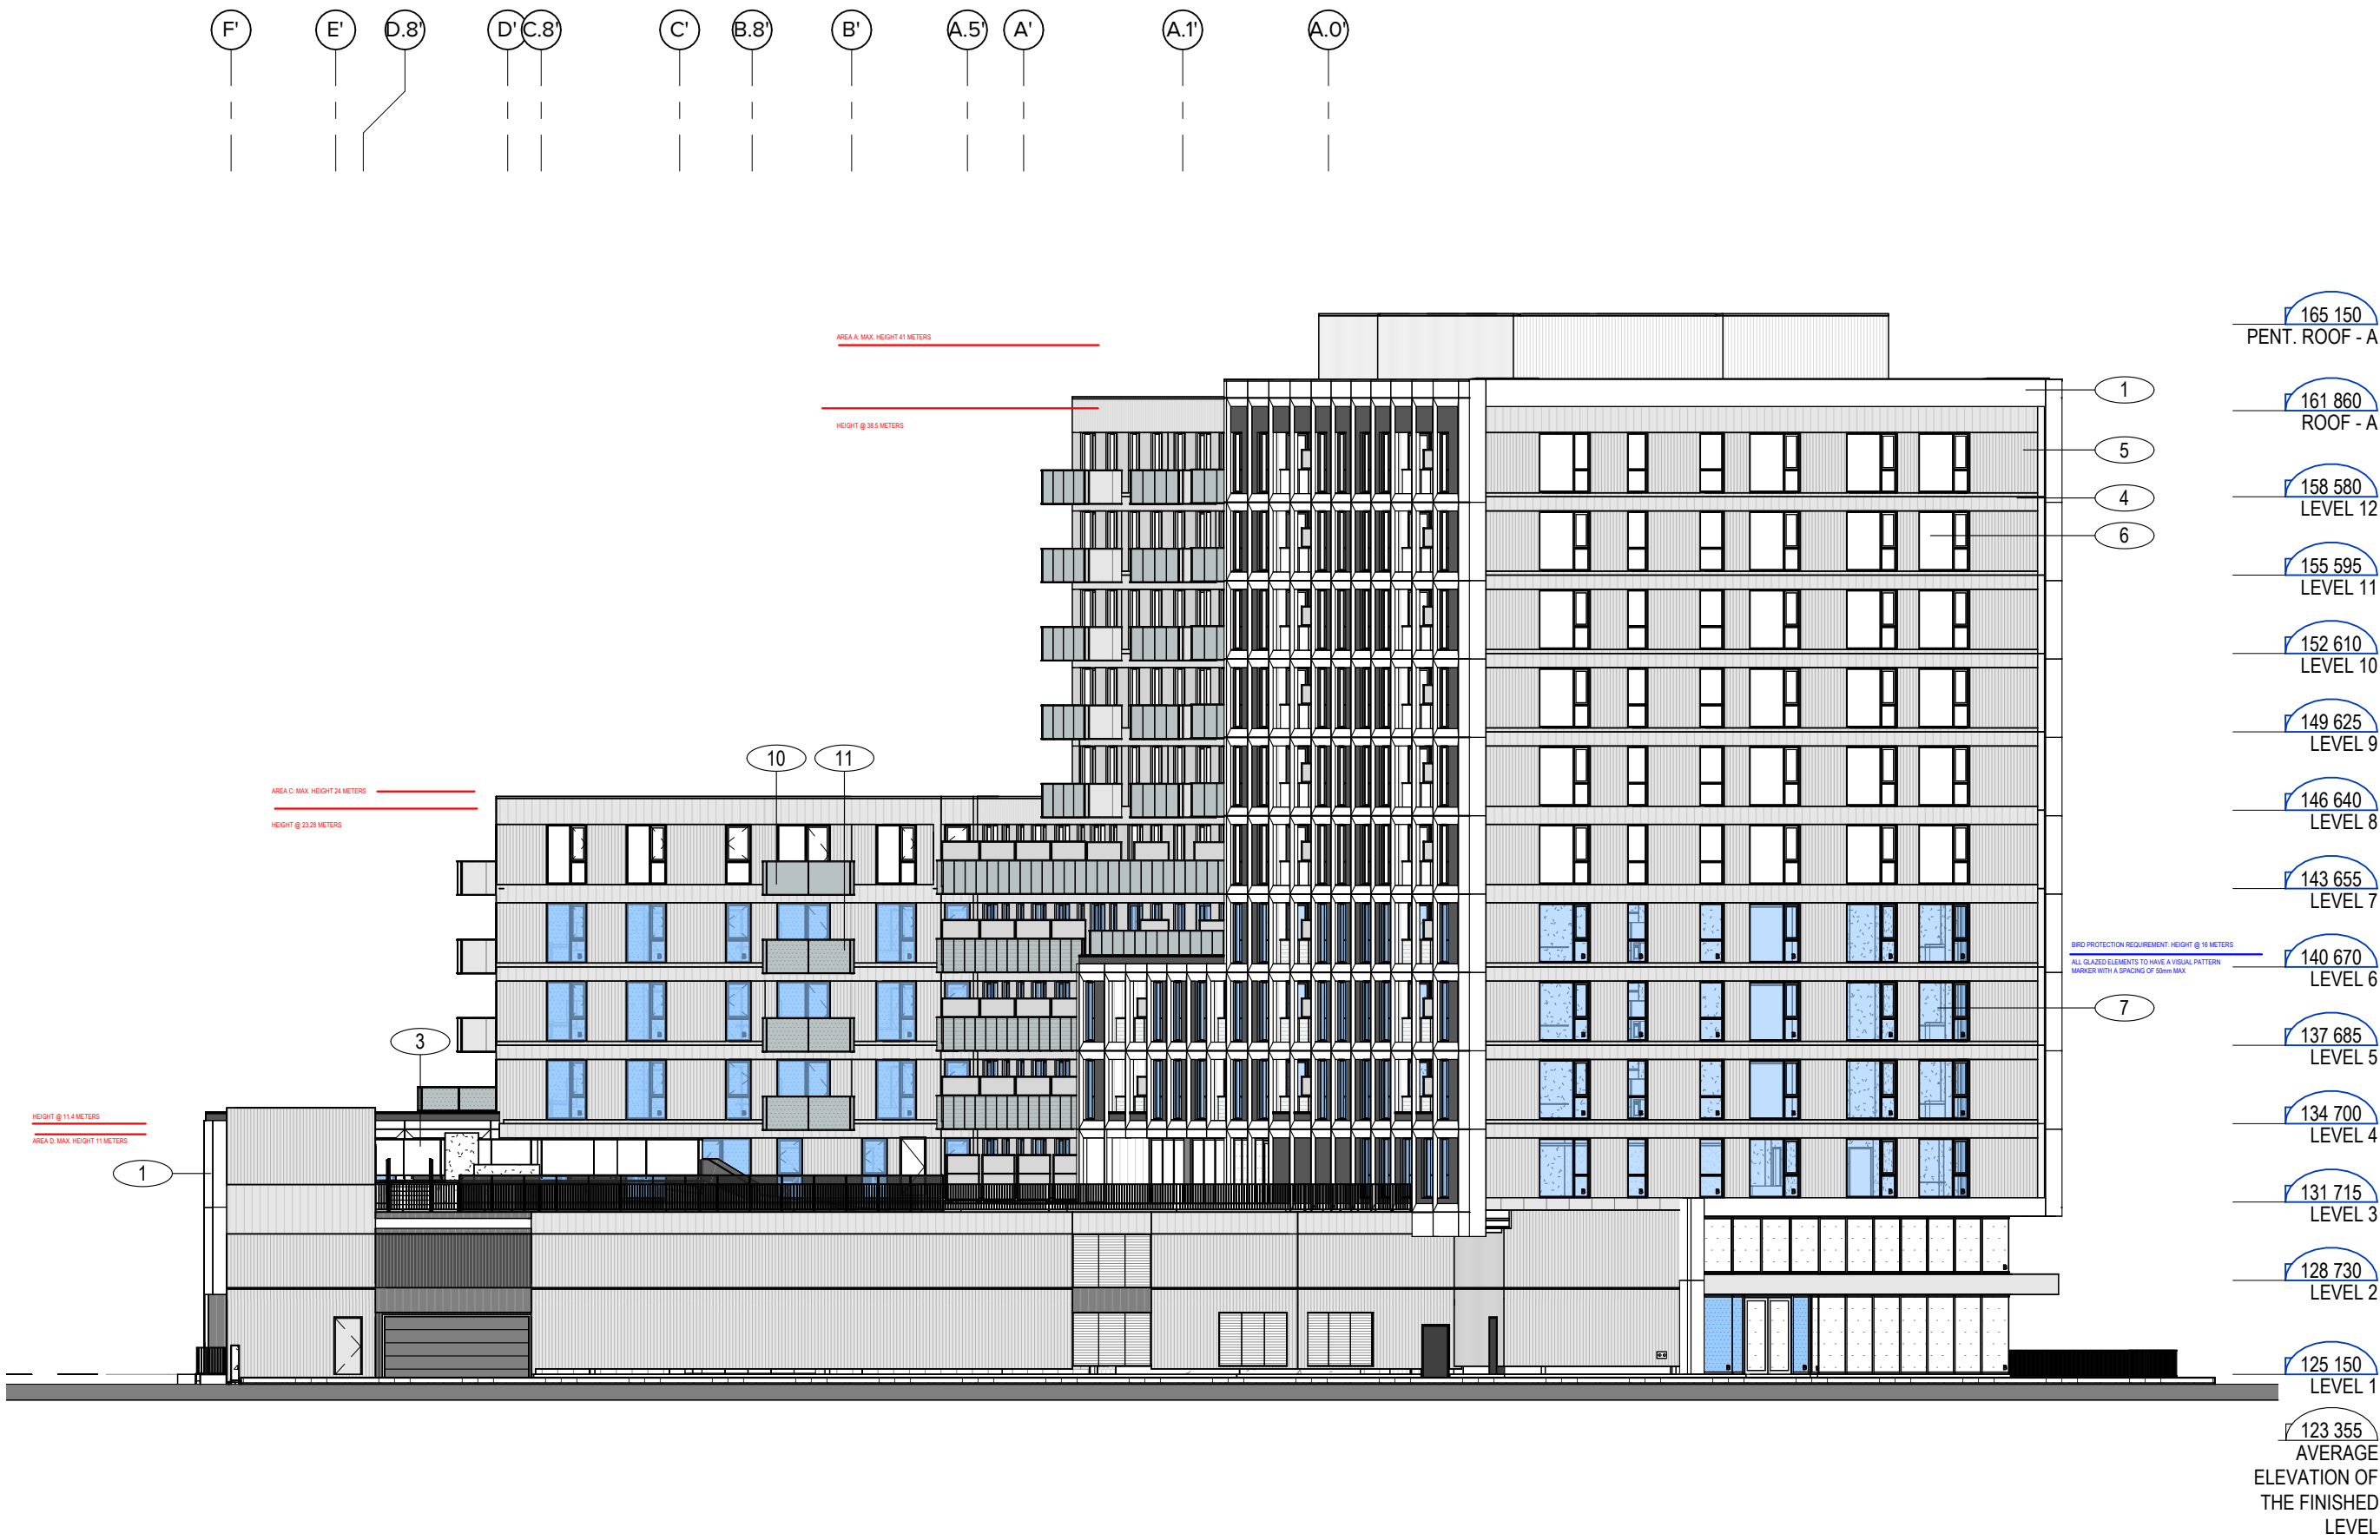

MATERIALS LEGEND	
1	PREFABRICATED CONCRETE PANEL, LIGHT COLORED, SANDBLASTED FINISH
2	PRE-PAINTED STEEL CLADDING, ANTHRACITE COLOR (VCMWEST A2000 TYPE)
3	PREFABRICATED CONCRETE PANEL, DARK COLORED, SANDBLASTED FINISH
4	ALUMINUM PANELS, CHAMPAGNE METALLIC BRONZE COLOR (PANFAB TYPE)
5	CORRUGATED ALUMINUM PANELS, CHAMPAGNE METALLIC BRONZE COLOR
6	TEMPERED DOUBLE GLAZING GLASS
7	TEMPERED DOUBLE GLAZING GLASS WITH BIRD SAFETY PROTECTION FILM
8	TEMPERED ULTRA-CLEAR GLASS GUARDRAIL WITH CERAFRIT - 3 MM HOLES SPACED 6 MM C/C, 60% COVERAGE, WHITE COLOR AND PRE-PAINTED ALUMINUM GUARDRAIL, IN NATURAL ANODIZED COLOR
9	TEMPERED ULTRA-CLEAR GLASS GUARDRAIL WITH CERAFRIT - 3 MM HOLES SPACED 6 MM C/C, 60% COVERAGE, WHITE COLOR WITH BIRD PROTECTION FILM AND PRE-PAINTED ALUMINUM GUARDRAIL, IN NATURAL ANODIZED COLOR
10	TEMPERED GLASS GUARDRAIL WITH CERAFRIT - 3 MM HOLES SPACED 6 MM C/C, 60% COVERAGE, BLACK COLOR AND PRE-PAINTED ALUMINUM GUARDRAIL IN BLACK COLOR
11	TEMPERED GLASS GUARDRAIL WITH CERAFRIT - 3 MM HOLES SPACED 6 MM C/C, 60% COVERAGE, BLACK COLOR WITH BIRD PROTECTION FILM AND PRE-PAINTED ALUMINUM GUARDRAIL IN BLACK COLOR

THE CONTRACTOR IS RESPONSIBLE FOR THE VERIFICATION AND COORDINATION OF ALL CONSTRUCTION AND SITE LAYOUT DIMENSIONS. THE CONTRACTOR SHALL NOTIFY THE ARCHITECT OF ANY IRREGULARITY, OMISSION OR DIVERGENCE BETWEEN THESE DOCUMENTS, THOSE OF THE OTHER PROFESSIONALS, AND THE CONDITIONS OBSERVED ON SITE. NO DIMENSION SHALL BE SCALED FROM THE DRAWINGS.

ALL CONSTRUCTION WORK MUST COMPLY WITH THE CURRENT EDITION OF THE LOCAL/PROVINCIAL CONSTRUCTION CODE WHERE THE CONSTRUCTION IS TAKING PLACE.

COPYRIGHT NOTE: THIS ARCHITECTURAL DOCUMENT IS THE PROPERTY OF ACDF AND IS INTENDED EXCLUSIVELY FOR THE PURPOSES MENTIONED HEREIN. ANY REPRODUCTION OR ADAPTATION, PARTIAL OR TOTAL, IS STRICTLY PROHIBITED WITHOUT THE WRITTEN CONSENT OF ACDF.

THIS DOCUMENT MUST NOT BE USED FOR CONSTRUCTION PURPOSES

OWNER / PROPRIÉTAIRE

4329163 CANADA INC.
6310 HAZELDEAN ROAD
P.O. BOX 1791
STITTSVILLE (ON), K2S 1B4

CLIENT

 **LES PROPRIÉTÉS SCALIA INC.**
5139 DE COURTRAIN AVENUE,
BUREAU 300
(514) 525-2929
MONTREAL (QC), H3W 0A9

PLANNER

 **FOTENN PLANNING + DESIGN**
420 O'CONNOR STREET
613-730-5709
OTTAWA (ON), K2P 1W4

CIVIL

 **LRL ENGINEERING**
5430 CANOTEX ROAD
PHONE: 613-842-3434
FAX: 613-842-4338
OTTAWA (ON), K1J 9G2

LANDSCAPE ARCHITECTS / ARCHITECTES DU PAYSAGE

JAMES B. LENNOX & ASSOCIATES INC.
LANDSCAPE ARCHITECTS
3332 CARLING AVENUE
PHONE: 613-722-5168
FAX: 1-866-343-5940
OTTAWA (ON), K2H 5A8

MECHANIC - ELECTRICITY / MÉCANIQUE - ÉLECTRICITÉ

 **GOODKEY, WEEMARK & ASSOCIATES LTD.**
1688 WOODWARD DRIVE
PHONE: 613-727-5111
FAX: 613-727-5115
OTTAWA (ON), K2C 3R8

STRUCTURE

LEROUX + CYR
Solutions structurales
130 BOUL. HENRI-BOURASSA EST
(438) 381-7773
MONTREAL (QC), H3L 1B7

1	SPA REVISION 01	2025-11-05	FM
NO.	ÉMISSION	DATE	PAR

ARCHITECTS

ACDF
ARCHITECTURE

Montréal
6250, rue Hutchison, suite 201
QC H2V 4C5
T : 514 456-1151
F : 514 288-0418

St-Hyacinthe
1690, rue Girouard Ouest
QC J2S 2Z7
T : 450 778-1151
F : 450 778-1594

PROJECT

SCALIA
STITTSVILLE-HAZELDEAN
6310 Hazeldean Rd, Ottawa, ON K2S 0T2

DRAWING
EAST ELEVATION BUILDING B

	DOSSIER / NUMBER 25-1839	
	DESSIN / DRAWING NO	RÉV. NO.
	A-305	1
	DATE JANUARY 2026	
	ÉCHELLE / SCALE 1 : 250	
DESIGNÉ PAR / DRAWN BY Author		VÉRIFIÉ PAR / VERIFIED BY Checker

