

1047 RICHMOND RD

A PROJECT OF
FENGATE ASSET MANAGEMENT
2275 UPPER MIDDLE RD. E.,
SUITE 700
OAKVILLE, ON L6H 0C3



LANDSCAPE ARCHITECT



20 Champlain Boulevard, Suite 102
Toronto, ON M3H 2Z1

(416) 638-4911
info@studiotla.ca
www.studiotla.ca

CONSULTANTS

RLA/ARCHITECTURE
56 BEECH STREET
OTTAWA, ONTARIO, K1S 3J6



STAMP




REVISIONS		
16	ISSUED FOR SPA 5	2025-09-03
15	RE-ISSUED FOR SPA 4	2025-06-25
14	ISSUED FOR COORDINATION	2025-06-05
13	ISSUED FOR SPA 3	2025-04-11
12	ISSUED FOR COORDINATION	2025-01-20
11	ISSUED FOR SPA 2	2024-12-13
10	ISSUED FOR SPA 2	2024-10-11

DATE
2025-09-03

PHASE
SPA 5

PROJECT NUMBER
22-178

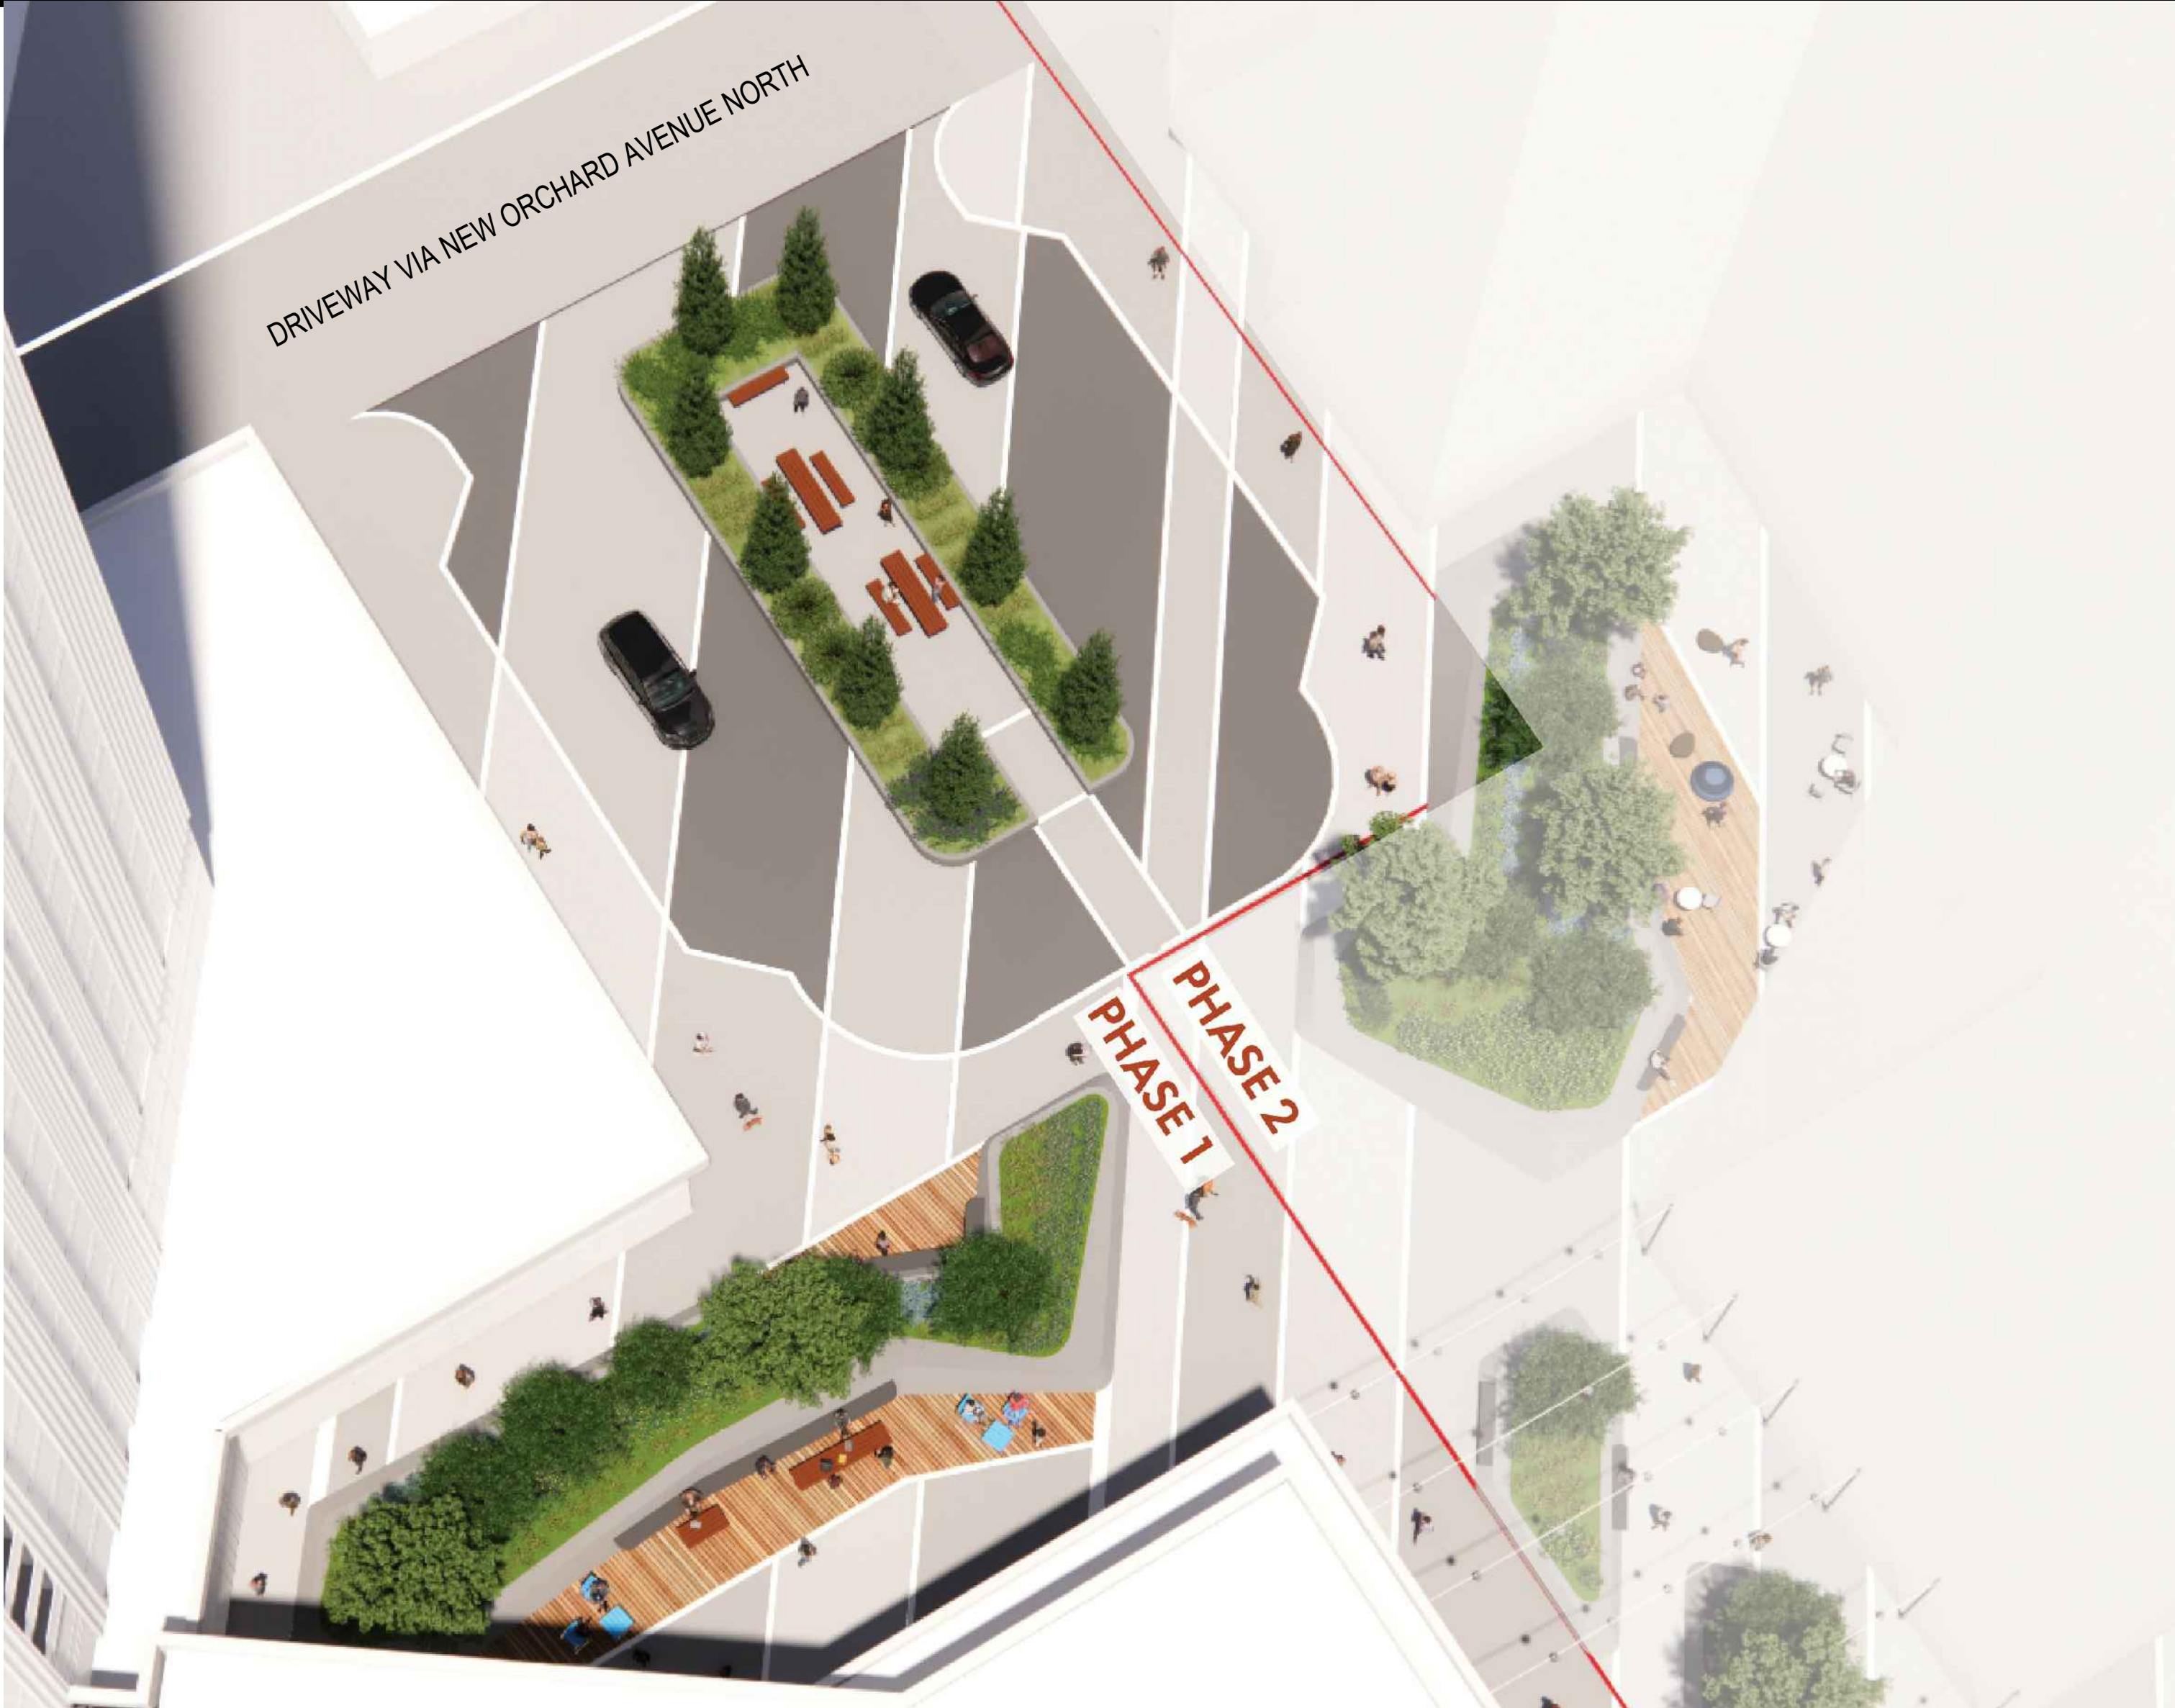

Sheet Number	Sheet Title
LC.000	COVER PAGE
LS.101	LANDSCAPE PLAN-ULTIMATE
LS.102	LANDSCAPE PLAN-INTERIM
LS.103	PUBLIC PARK FACILITY FIT PLAN
LSV.100	SOIL VOLUME NOTES & SCHEDULE
LSV.101	SOIL VOLUME PLAN
LU.100	COMPOSITE UTILITY PLAN
LL.100	LANDSCAPE LIGHTING PLAN
LP.100	PLANTING SCHEDULE AND NOTES
LP.101	PLANTING PLAN
LP.102	TREE CANOPY COVER
LS.200	LANDSCAPE DETAILS
LS.201	LANDSCAPE DETAILS
LS.202	LANDSCAPE DETAILS
LS.203	LANDSCAPE VIEWS
LS.300	LANDSCAPE SECTIONS
LS.301	LANDSCAPE SECTIONS

NOTES

THE INTENT OF THIS DRAWING IS TO REPRESENT THE
ULTIMATE SITE DESIGN FOR PHASE 1 AND PHASE 2.

LEGEND

- PLANTING AREA
- SOD
- UNIT PAVEMENT
- HEAVY DUTY UNIT PAVEMENT
- CONCRETE
- WOOD DECK
- PROPERTY LINE
- BUILDING SETBACK LINE
- BIKE RACK
- BENCH
- CATENARY LIGHTING
- TACTILE PAVING
- PROPOSED TREES
- TREE REMOVAL
- EXISTING TREE
- FIRE HYDRANT
- VEHICULAR DIRECTION
- SIAMENNE CONNECTION
- ROAD SIGN
- CHAIN LINK FENCE

Landscape Architect

STUDIO tla

20 Champlain Blvd, Suite 102 - Toronto ON - M3H 2Z1
(416) 638-4911 - info@studiotla.ca - studiotla.ca

1047 RICHMOND RD

OTTAWA, ON K2B 6R1

Project Number

22-178

Client

FENGATE
2275 UPPER MIDDLE RD. E.,
SUITE 700
OAKVILLE, ON L6H 0C3

Consultant

ARCHITECTURE
RLA/ARCHITECTURE
56 Beach Street
OTTAWA, ON K1S3J6, CANADA
TEL: 613.724.9932

FENGATE

rla/architecture

Revisions

17	ISSUED FOR SPA 5	2025-09-03	AK
16	ISSUED FOR COORDINATION	2025-08-11	AK
15	ISSUED FOR SPA 4	2025-06-25	PR
14	ISSUED FOR COORDINATION	2025-06-05	LG
13	ISSUED FOR SPA 3	2025-04-11	AK
12	ISSUED FOR COORDINATION	2025-01-20	AK
11	ISSUED FOR SPA 2	2024-12-13	AK
10	ISSUED FOR COORDINATION	2024-12-04	AK
9	REISSUED FOR SPA	2024-10-11	AK
8	ISSUED FOR SPA	2024-09-03	AK
7	ISSUED FOR COORDINATION	2024-08-30	AK
6	ISSUED FOR COORDINATION	2024-08-27	AK
5	ISSUED FOR COORDINATION	2024-08-21	AK
4	ISSUED FOR UDRP	2024-07-30	AK
3	ISSUED FOR COORDINATION	2024-07-15	AK
2	ISSUED FOR COORDINATION	2024-07-12	AK
1	ISSUED FOR COORDINATION	2024-07-09	AK



Signature

Date


Keymap



Scale

AS SHOWN

North

 

Phase

SPA3

Date

2025-06-25

Drawing Name

LANDSCAPE PLAN-ULTIMATE

Sheet Number

NOT FOR CONSTRUCTION

LS.101

© STUDIO tla

DWG #19186

September 3, 2025 4:33 PM I:\01-PROJECTS\2025\22-178 1047 RICHMOND RD, OTTAWA\CAD\04-CURRENTS_SPA\IMPLOTSHEET\TEMPLATES\LS.101 LANDSCAPE PLAN.DWG

NOTES

THE SUBJECT OF THIS SPA SUBMISSION IS PHASE 1 AS SHOWN
IN THIS DRAWING

LEGEND

- PLANTING AREA
- SOD
- UNIT PAVEMENT
- HEAVY DUTY UNIT PAVEMENT
- CONCRETE
- WOOD DECK
- PROPERTY LINE
- BUILDING SETBACK LINE
- BIKE RACK
- BENCH
- CATERNARY LIGHTING
- TACTILE PAVING
- PROPOSED TREES
- TREE REMOVAL
- FIRE HYDRANT
- VEHICULAR DIRECTION
- SIAMSESE CONNECTION
- ROAD SIGN

Landscape Architect

STUDIO **tla**

20 Champlain Blvd, Suite 102 - Toronto ON - M3H 2Z1
(416) 638-4911 - info@studiotla.ca - studiotla.ca

1047 RICHMOND RD

OTTAWA, ON K2B 6R1

Project Number

22-178

Client

FENGATE
2275 UPPER MIDDLE RD. E.,
SUITE 700
OAKVILLE, ON L6H 0C3

FENGATE

Consultant

ARCHITECTURE
RLA/ARCHITECTURE
56 Beach Street
OTTAWA, ON K1S3J6, CANADA
TEL: 613.724.9932

rla/architecture

Revisions

17	ISSUED FOR SPA 5	2025-09-03	AK
16	ISSUED FOR COORDINATION	2025-08-11	AK
15	ISSUED FOR SPA 4	2025-06-25	PR
14	ISSUED FOR COORDINATION	2025-06-05	LG
13	ISSUED FOR SPA 3	2025-04-11	AK
12	ISSUED FOR COORDINATION	2025-01-20	AK
11	ISSUED FOR SPA 2	2024-12-13	AK
10	ISSUED FOR COORDINATION	2024-12-04	AK
9	REISSUED FOR SPA	2024-10-11	AK
8	ISSUED FOR SPA	2024-09-03	AK
7	ISSUED FOR COORDINATION	2024-08-30	AK
6	ISSUED FOR COORDINATION	2024-08-27	AK
5	ISSUED FOR COORDINATION	2024-08-21	AK
4	ISSUED FOR UDRP	2024-07-30	AK
3	ISSUED FOR COORDINATION	2024-07-15	AK
2	ISSUED FOR COORDINATION	2024-07-12	AK
1	ISSUED FOR COORDINATION	2024-07-09	AK



Signature

Date

Keymap



Scale

AS SHOWN

North



Phase

SPA3

Date

2025-06-25

Drawing Name

LANDSCAPE PLAN-INTERIM

Sheet Number

NOT FOR CONSTRUCTION

LS.102

© STUDIO tla

DWG #19180

September 3, 2025 4:34 PM I:\01-PROJECTS\2025\22-178 1047 RICHMOND RD, OTTAWA\CAD\01-CURRENTS SPA\PLOTSHEET TEMPLATES\LS.102 LANDSCAPE PLAN-INTERIM.DWG

Revisions				
17	ISSUED FOR SPA 5	2025-09-03	AK	
16	ISSUED FOR COORDINATION	2025-08-11	AK	
15	ISSUED FOR SPA 4	2025-06-25	PR	
14	ISSUED FOR COORDINATION	2025-06-05	LG	
13	ISSUED FOR SPA 3	2025-04-11	AK	
12	ISSUED FOR COORDINATION	2025-01-20	AK	
11	ISSUED FOR SPA 2	2024-12-13	AK	
10	ISSUED FOR COORDINATION	2024-12-04	AK	
9	REISSUED FOR SPA	2024-10-11	AK	
8	ISSUED FOR SPA	2024-09-03	AK	
7	ISSUED FOR COORDINATION	2024-08-30	AK	
6	ISSUED FOR COORDINATION	2024-08-27	AK	
5	ISSUED FOR COORDINATION	2024-08-21	AK	
4	ISSUED FOR UDRP	2024-07-30	AK	
3	ISSUED FOR COORDINATION	2024-07-15	AK	
2	ISSUED FOR COORDINATION	2024-07-12	AK	
1	ISSUED FOR COORDINATION	2024-07-09	AK	



Date _____

o r t h



Date
2025-06-25

Sheet Number

NOT FOR CONSTRUCTION

LS.103

© STUDIO tla

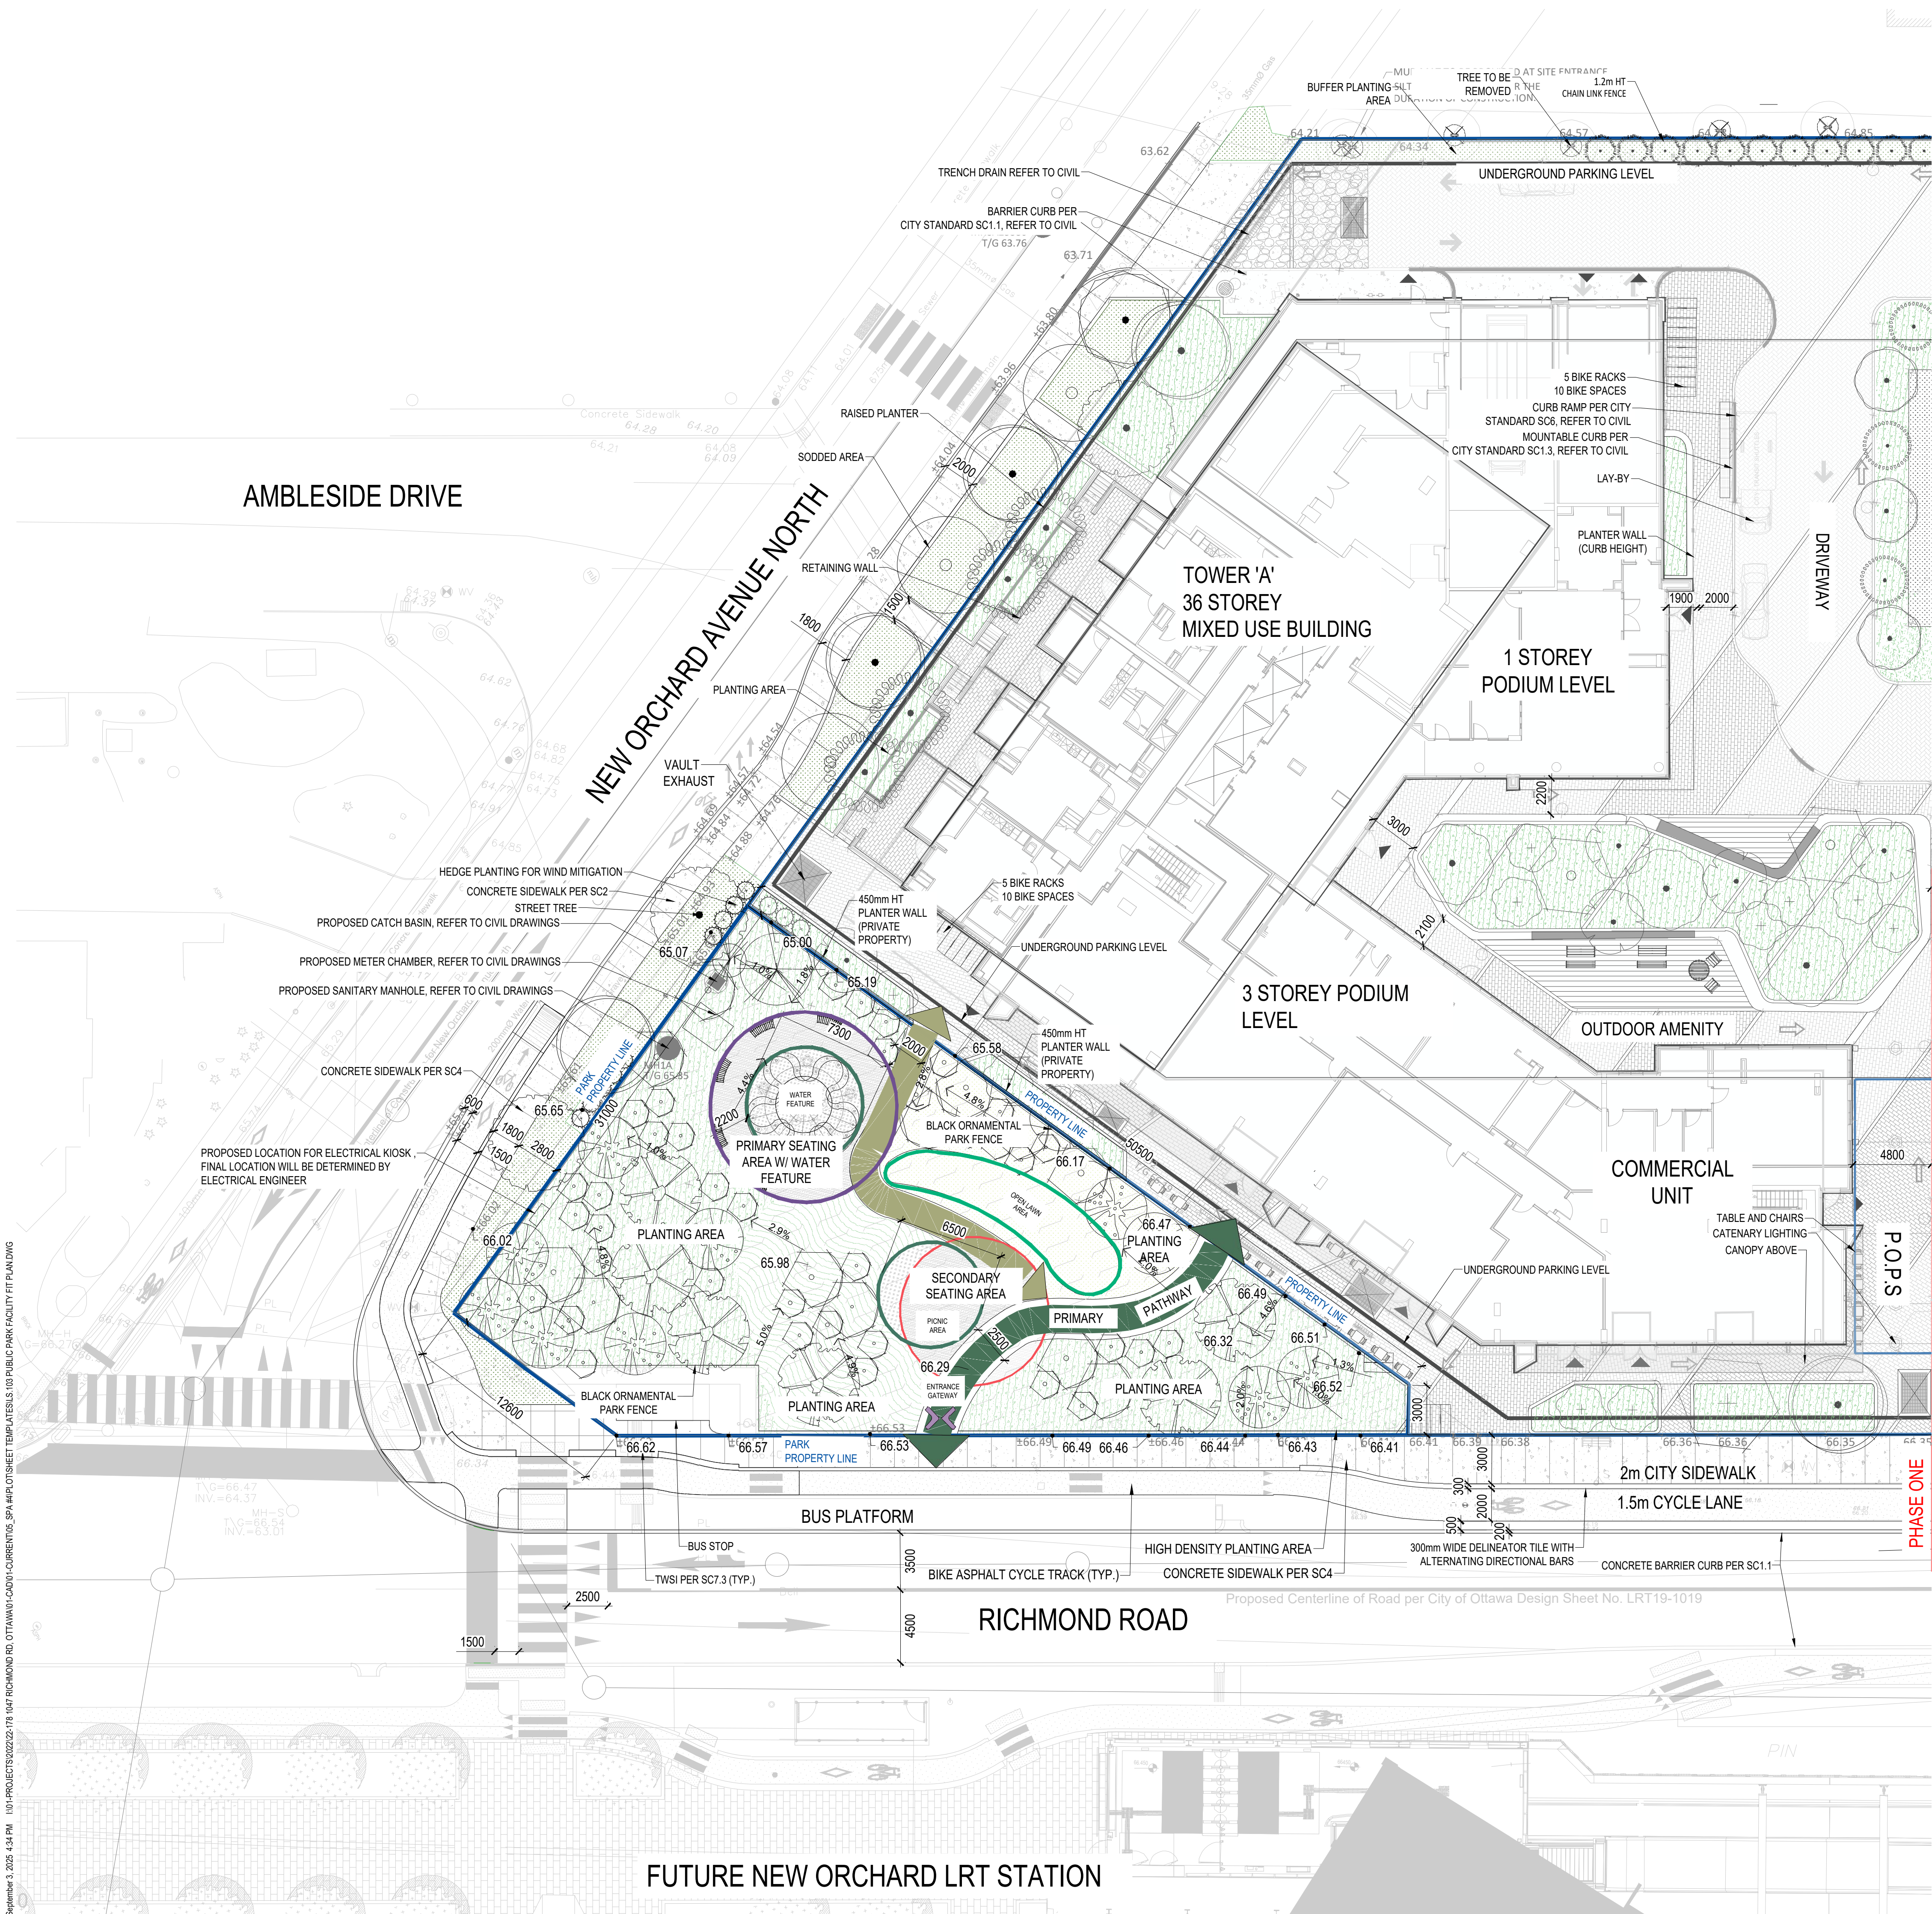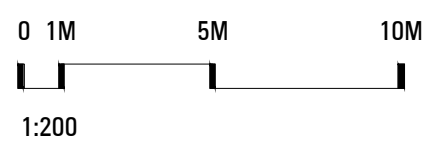



Date _____

AS SHOWN

SPA3

2025-06-25

SOIL VOLUME NOTES & SCHEDULE

NOT FOR CONSTRUCTION

LSV.100

		Location (City ROW, private property)	Soil Area (m ²)	Soil Depth(m*)	Proposed Soil Volume (m ³)	Tree Quantity	Proposed Soil Volume per tree (m ³)	Ottawa Target Soil Volume per tree (m ³)	Soil Adequacy percentageper tree	Soil Cells (Yes/No)	Notes
PHASE 1	1 (Large Trees)	ROW	36	1.2	43.2	2	21.6	18	120%	No	
	2 (Large Trees)	ROW	53	1.2	63.6	2	31.8	18	177%	No	
	3 (Large Trees)	ROW	45	1.2	54	2	27.0	18	150%	No	
	4 (Large Trees)	ROW	91	1.2	109.2	3	36.4	18	202%	No	
	5 (Large Trees)	Private Property	49	1	49	2	24.5	18	136%	No	
	6 (Columnar Trees)	Private Property	114	1	114	12	9.5	9	106%	No	
	7 (Shared Planter)	Private Property	218	1.2	261.6	15	17.4	15	116%	No	
										No	
										No	
	8 (Large Trees)	Private Property	32	1.2	38.4	2	19.2	18	107%	No	
	9 (Small Trees)	Private Property	20	1.2	24	2	12.0	12	100%	No	
	10 (Medium Trees)	Private Property	22	1.6	35.2	2	17.6	15	117%	No	
	11 (Medium Trees)	Private Property	21	1.6	33.6	2	16.8	15	112%	No	
	12 (Coniferous Small Trees)	Private Property	97	1.6	155.2	19	8.2	12	68%	No	Adjacent soil will be used to increase the available soil volume
13 (Shared Trees)	Private Property	17	1.6	27.2	2	13.6	12	113%	No		
14 (Shared Planter)	Private Property	16	1.6	25.6	2	12.8	12	107%	No		
PHASE 2	15 (Large Trees)	Private Property	91	1.2	109.2	6	18.2	18	101%	No	
	16 (Shared Planter)	Private Property	29	1.2	34.8	2	17.4	12	145%	No	
	17 (Shared Planter)	Private Property	32	1.2	38.4	2	19.2	12	160%	No	
	18 (Shared Planter)	Private Property	205	1.2	246	12	20.5	15	137%	No	
										No	
	19 (Large Trees)	Private Property	148	1	148	4	37.0	18	206%	No	
	20 (Large Trees)	Private Property	80	1.2	96	5	19.2	18	107%	No	
	Totals		1416	25.4	1706.2	100	399.9	303.0	132%		

1047 RICHMOND RD

OTTAWA, ON K2B 6R1

Project Number
22-178

Client
FENGATE
2275 UPPER MIDDLE RD. E.,
SUITE 700
OAKVILLE, ON L6H 0C3

Consultant
ARCHITECTURE
RLA/ARCHITECTURE
56 Beach Street
OTTAWA, ON K1S3J6, CANADA
TEL: 613.724.9932

FENGATE

rla/architecture

Revisions

17	ISSUED FOR SPA 5	2025-09-03	AK
16	ISSUED FOR COORDINATION	2025-08-11	AK
15	ISSUED FOR SPA 4	2025-06-25	PR
14	ISSUED FOR COORDINATION	2025-06-05	LG
13	ISSUED FOR SPA 3	2025-04-11	AK
12	ISSUED FOR COORDINATION	2025-01-20	AK
11	ISSUED FOR SPA 2	2024-12-13	AK
10	ISSUED FOR COORDINATION	2024-12-04	AK
9	REISSUED FOR SPA	2024-10-11	AK
8	ISSUED FOR SPA	2024-09-03	AK
7	ISSUED FOR COORDINATION	2024-08-30	AK
6	ISSUED FOR COORDINATION	2024-08-27	AK
5	ISSUED FOR COORDINATION	2024-08-21	AK
4	ISSUED FOR UDRP	2024-07-30	AK
3	ISSUED FOR COORDINATION	2024-07-15	AK
2	ISSUED FOR COORDINATION	2024-07-12	AK
1	ISSUED FOR COORDINATION	2024-07-09	AK



Signature

Date


Keymap



Scale

AS SHOWN

North

 

Phase

SPA3

Date

2025-06-25

Drawing Name

SOIL VOLUME PLAN


Sheet Number

NOT FOR CONSTRUCTION

LSV.101

© STUDIO tla

DWG #19186

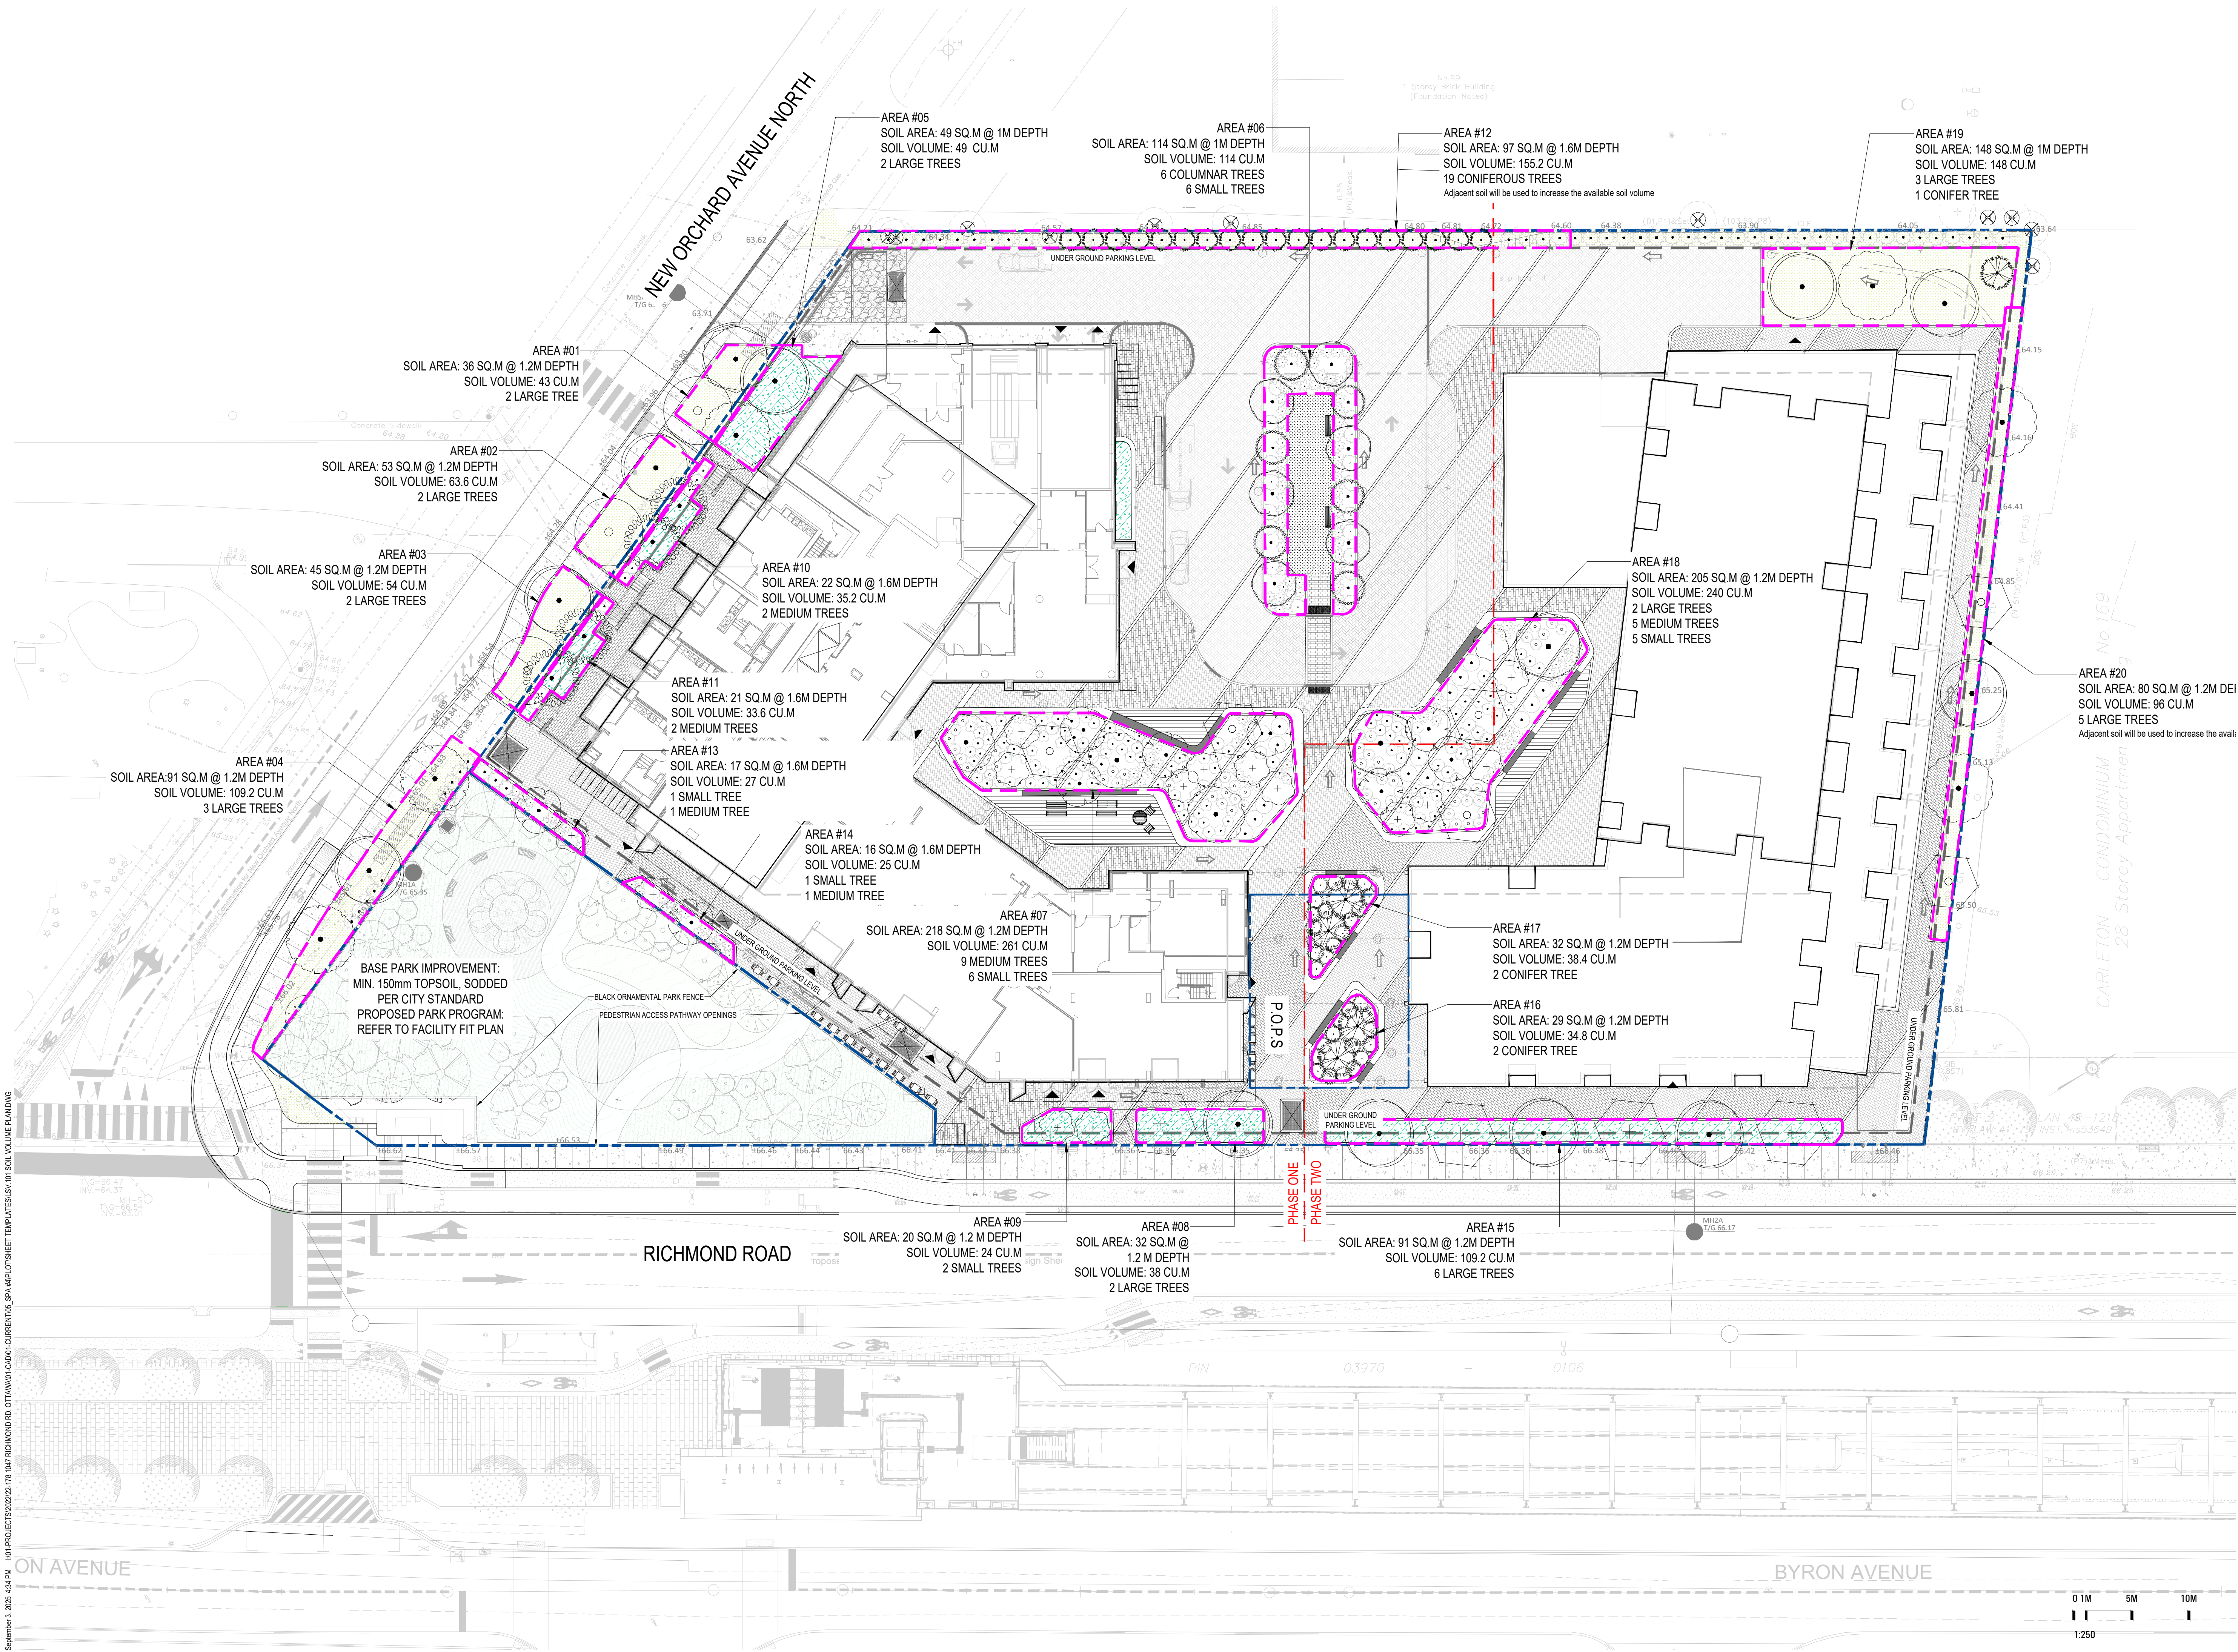

1047 RICHMOND RD

OTTAWA, ON K2B 6R1

Project Number

22-178

Client

FENGATE

FENGATE
2275 UPPER MIDDLE RD. E.,
SUITE 700
OAKVILLE, ON L6H 0C3

Consultant

ARCHITECTURE
RLA/ARCHITECTURE
56 Beach Street
OTTAWA, ON K1S3J6, CANADA
TEL: 613.724.9932

Revisions

17	ISSUED FOR SPA 5	2025-09-03	AK
16	ISSUED FOR COORDINATION	2025-08-11	AK
15	ISSUED FOR SPA 4	2025-06-25	PR
14	ISSUED FOR COORDINATION	2025-06-05	LG
13	ISSUED FOR SPA 3	2025-04-11	AK
12	ISSUED FOR COORDINATION	2025-01-20	AK
11	ISSUED FOR SPA 2	2024-12-13	AK
10	ISSUED FOR COORDINATION	2024-12-04	AK
9	REISSUED FOR SPA	2024-10-11	AK
8	ISSUED FOR SPA	2024-09-03	AK
7	ISSUED FOR COORDINATION	2024-08-30	AK
6	ISSUED FOR COORDINATION	2024-08-27	AK
5	ISSUED FOR COORDINATION	2024-08-21	AK
4	ISSUED FOR UDRP	2024-07-30	AK
3	ISSUED FOR COORDINATION	2024-07-15	AK
2	ISSUED FOR COORDINATION	2024-07-12	AK
1	ISSUED FOR COORDINATION	2024-07-09	AK



Signature

Date


Keymap



Scale

AS SHOWN

North

 

Phase

SPA3

Date

2025-06-25

Drawing Name

COMPOSITE UTILITY PLAN


Sheet Number

NOT FOR CONSTRUCTION

LU.100

© STUDIO fla

DWG #19186

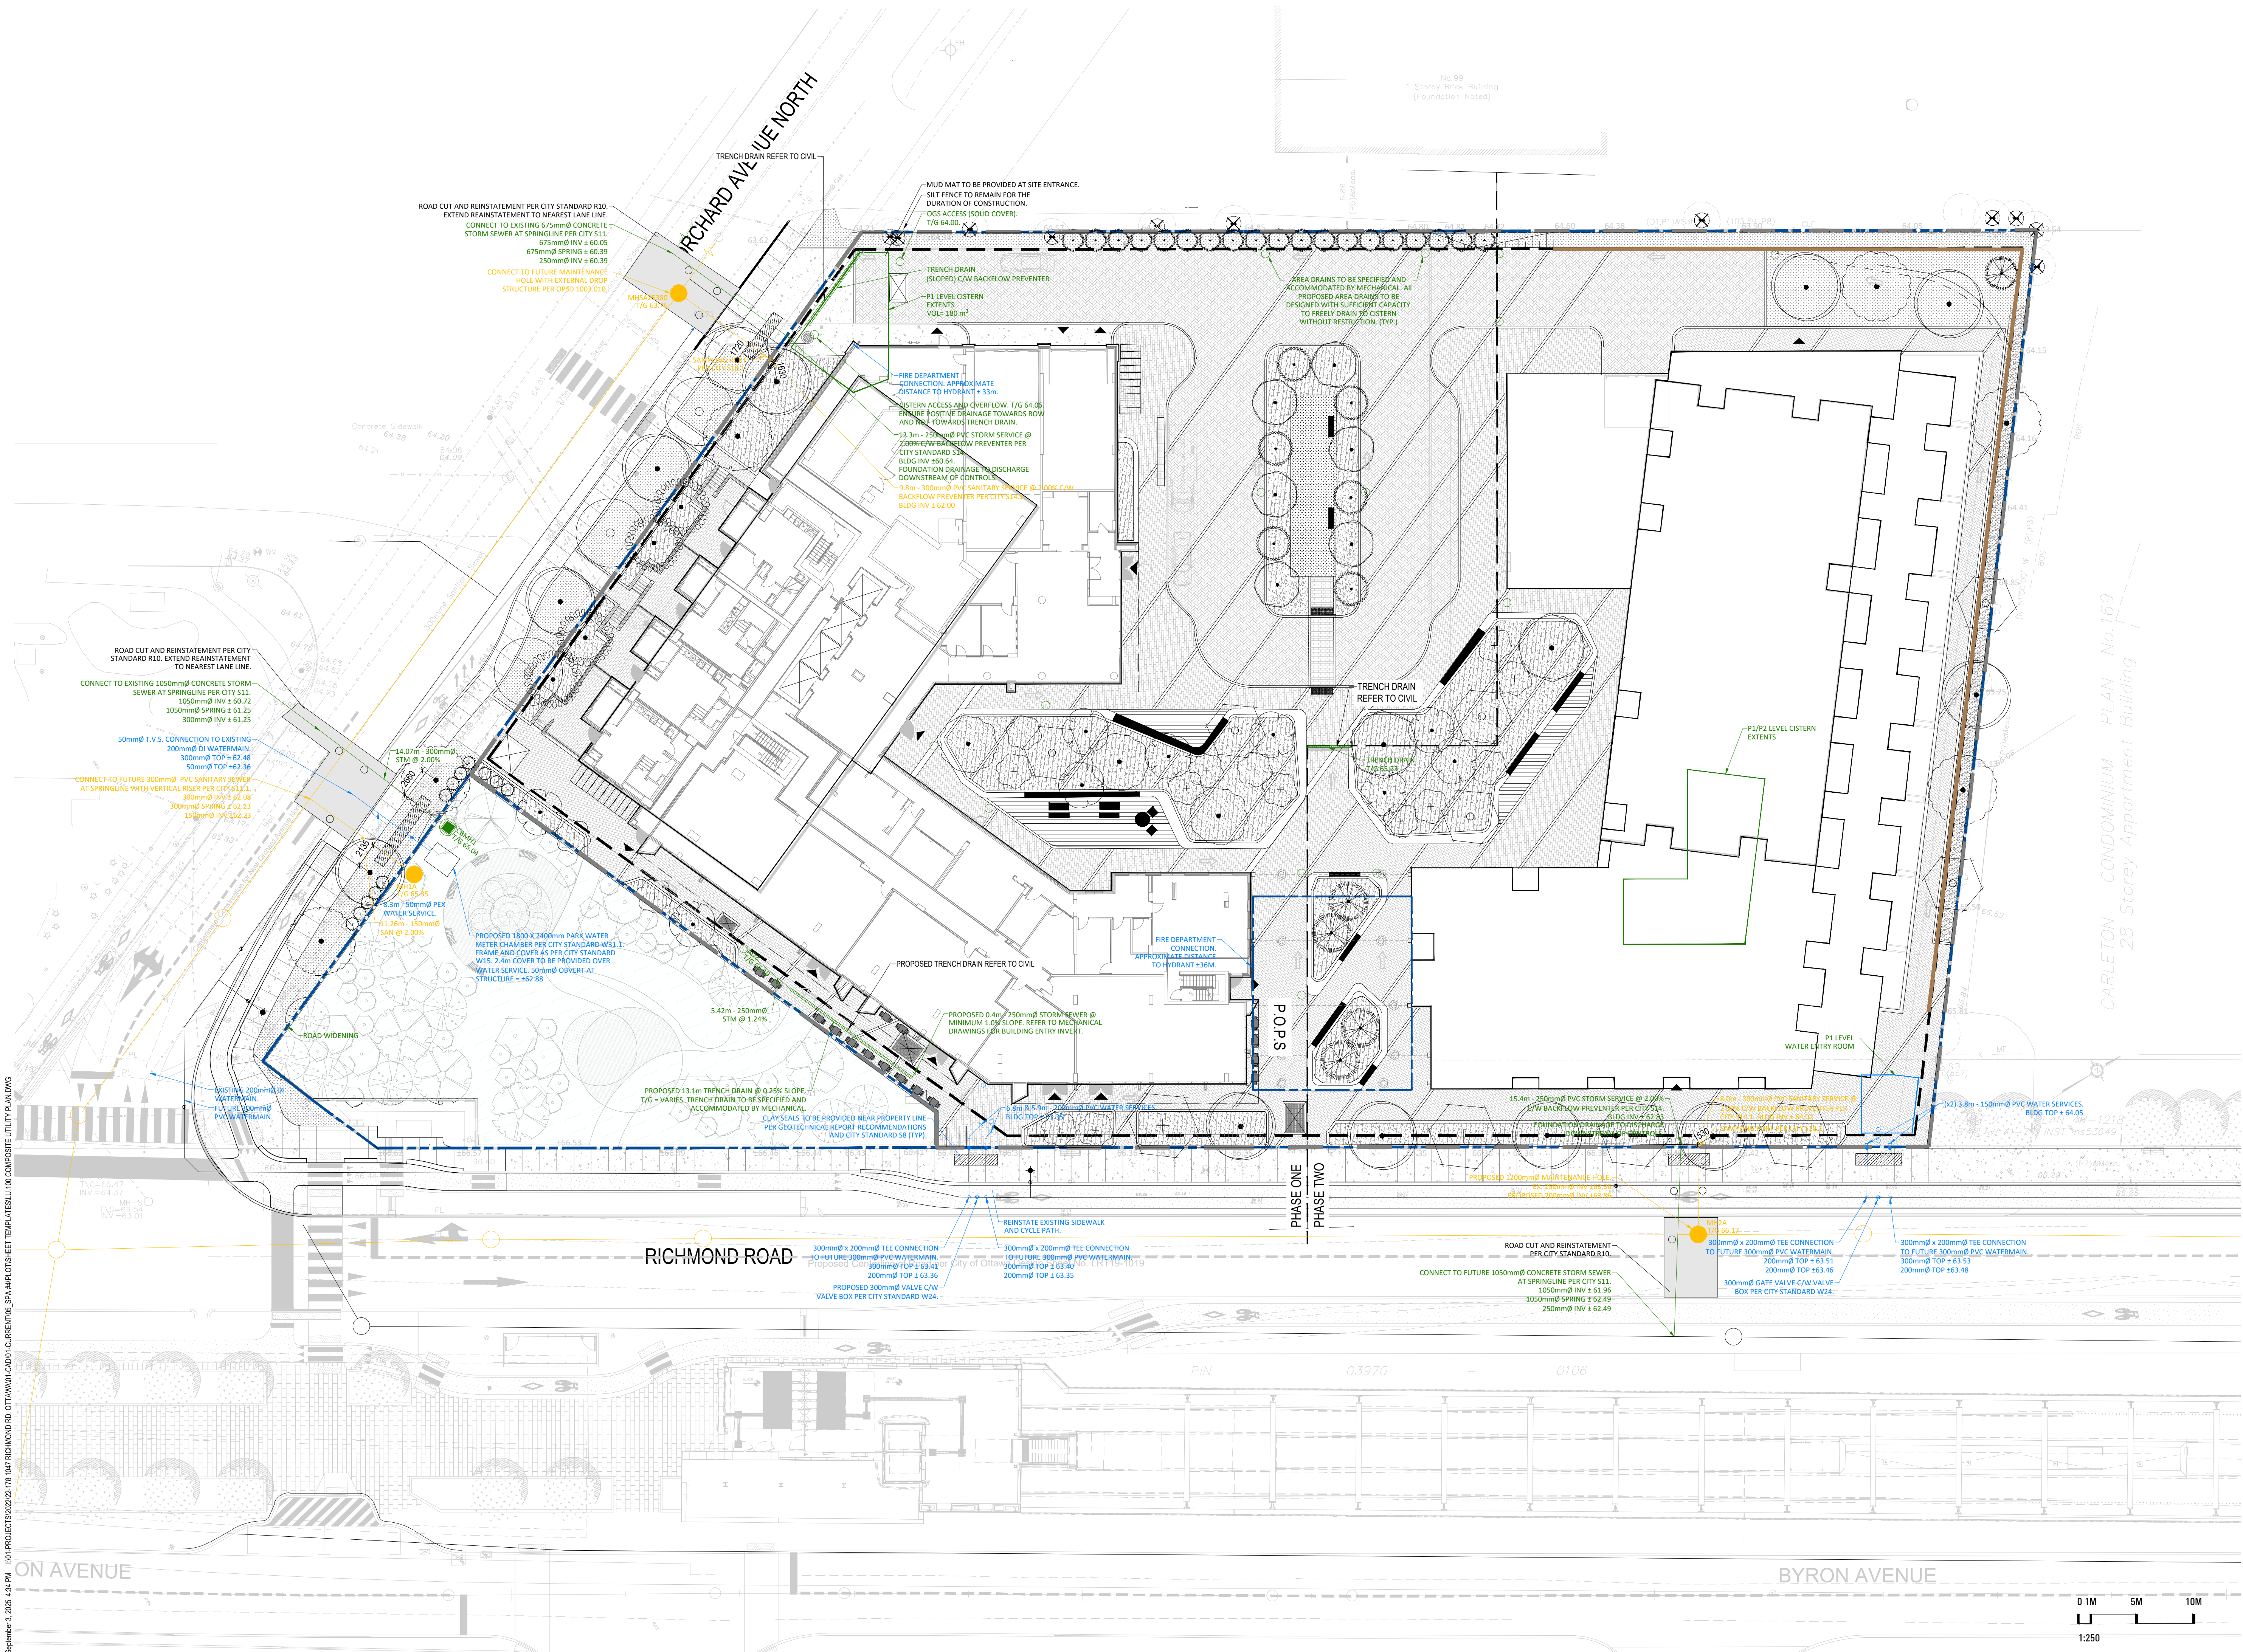


EXTERIOR LIGHTING FIXTURE SCHEDULE						
TYPE	DESCRIPTION	CATALOG NUMBER	LAMPS PER FIXTURE		VOLT	MOUNTING
			TYPE	WATTS COLOUR		
A	WALL SCONCE	WAC LIGHTING WS-W2108-30	LED	8.4 3000K	120	SURFACE C/W ACCESSORIES
B1	BOLLARD	SIGNIFY GARDIO PBL-42-14L-300-WW-62-S-UNV	LED	10.6 3000K	120	SURFACE C/W ACCESSORIES
B2	BOLLARD	SIGNIFY GARDIO PBL-42-14L-200-WW-62-S-UNV	LED	10.6 3000K	120	SURFACE C/W ACCESSORIES
C	WALL MOUNTED	WAC LIGHTING DC-WC0517-F30A	LED	16.7 3000K	120	SURFACE C/W ACCESSORIES
P	POLE	GARDIO PPT-C-404-830-TSM	LED	50.4 3000K	120	SURFACE C/W ACCESSORIES
R	RECESSED	BEGA 2480BK3	LED	22 3000K	120	SURFACE C/W ACCESSORIES
S	RECESSED	BEGA 3303BK3	LED	11 3000K	120	SURFACE C/W ACCESSORIES
W	WALL SCONCE	SIGNIFY GARDIO 101L-16L-530-WW-02-4	LED	28.1 3000K	120	SURFACE C/W ACCESSORIES

NOTE: LIGHT FIXTURES EQUAL IN AESTHETICS AND PERFORMANCE ARE ACCEPTABLE.
ALL LED FIXTURES SHALL BE C/W DRIVERS.

LIGHTING PLAN TO BE UPDATED

THE ULTIMATE DESIGN WILL NEED TO BE REVIEWED AND CERTIFIED THAT THE EXTERIOR SITE LIGHTING HAS BEEN DESIGNED TO MEET THE FOLLOWING CRITERIA:

- (i) IT MUST BE DESIGNED USING ONLY FIXTURES THAT MEET THE CRITERIA FOR FULL CUT-OFF (SHARP CUT-OFF) CLASSIFICATION, AS RECOGNIZED BY THE ILLUMINATING ENGINEERING SOCIETY OF NORTH AMERICA (IESNA OR IES); AND
- (ii) IT MUST RESULT IN MINIMAL LIGHT SPILLAGE ONTO ADJACENT PROPERTIES. AS A GUIDELINE, 0.5 FC IS NORMALLY THE MAXIMUM ALLOWABLE SPILLAGE.

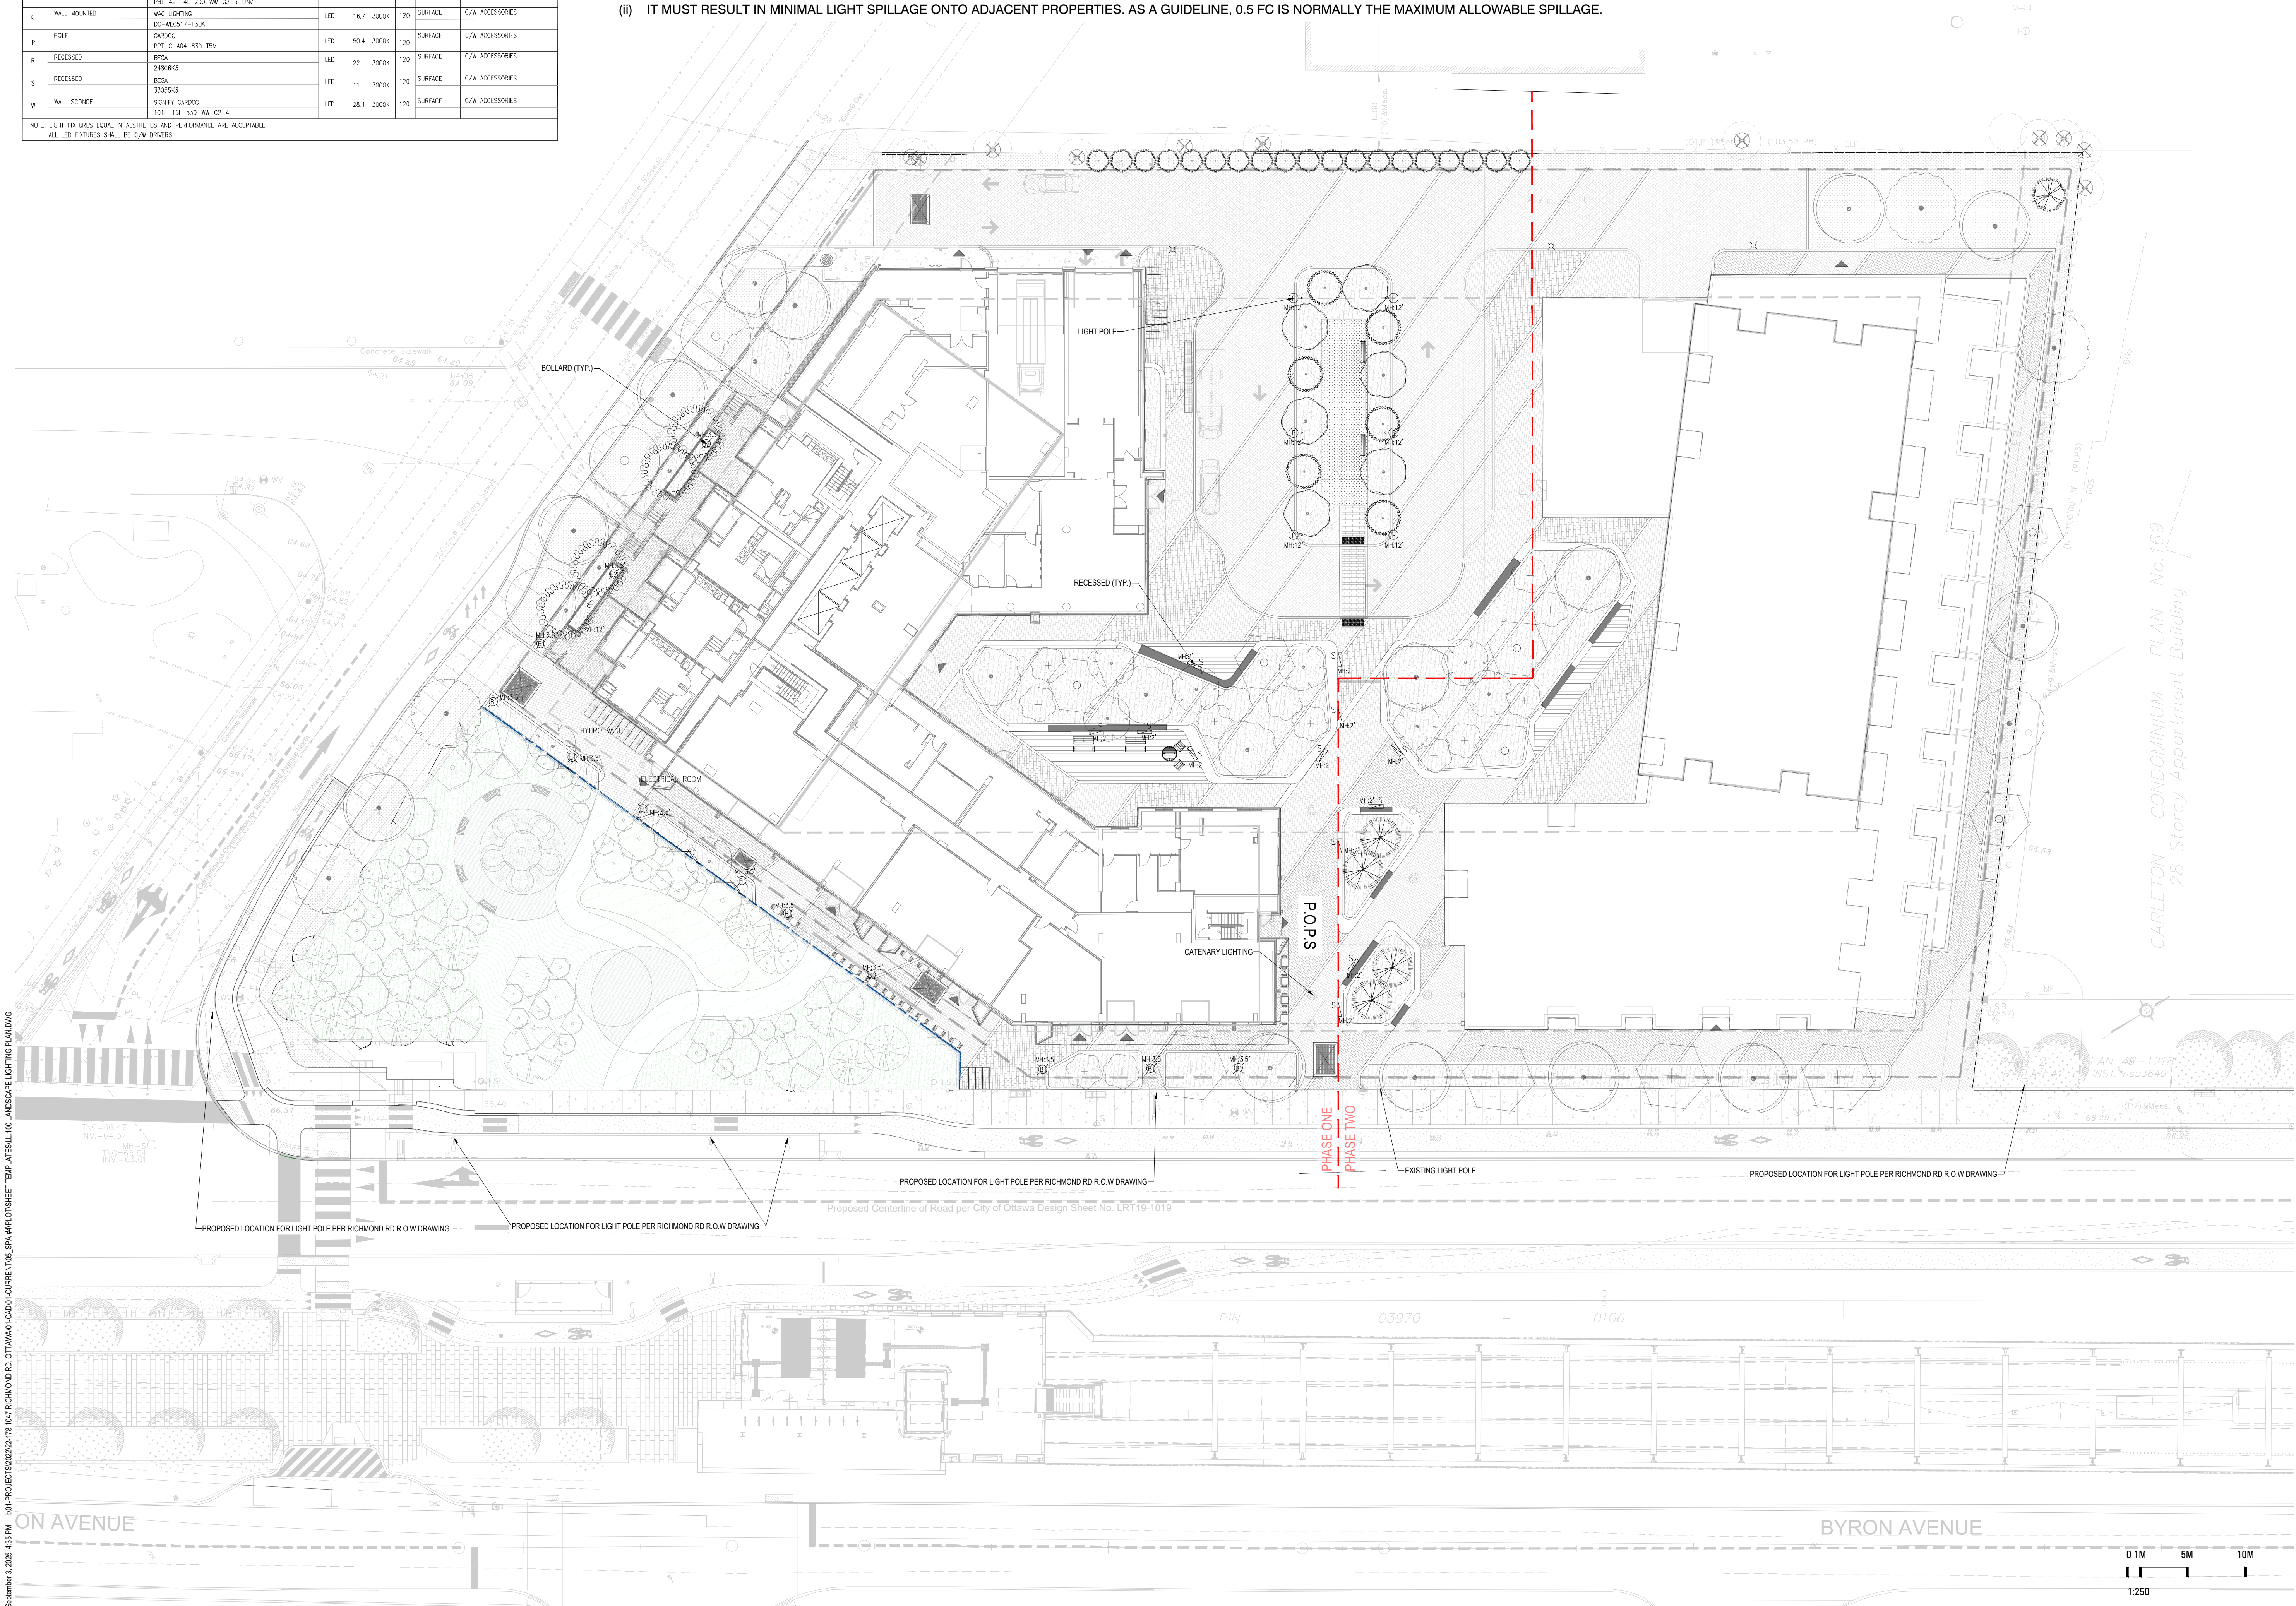

Landscape Architect



20 Champlain Blvd, Suite 102 - Toronto ON - M3H 2Z1
(416) 638-4911 - info@studiotla.ca - studiotla.ca

1047 RICHMOND RD

OTTAWA, ON K2B 6R1

Project Number
22-178

Client
FENGATE
2275 UPPER MIDDLE RD. E.,
SUITE 700
OAKVILLE, ON L6H 0C3

Consultant
ARCHITECTURE
RLA/ARCHITECTURE
55 Beach Street
OTTAWA, ON K1S3J6, CANADA
TEL: 613.724.9932



Revisions

17	ISSUED FOR SPA 5	2025-09-03	AK
16	ISSUED FOR COORDINATION	2025-08-11	AK
15	ISSUED FOR SPA 4	2025-06-25	PR
14	ISSUED FOR COORDINATION	2025-06-05	LG
13	ISSUED FOR SPA 3	2025-04-11	AK
12	ISSUED FOR COORDINATION	2025-01-20	AK
11	ISSUED FOR SPA 2	2024-12-13	AK
10	ISSUED FOR COORDINATION	2024-12-04	AK
9	REISSUED FOR SPA	2024-10-11	AK
8	ISSUED FOR SPA	2024-09-03	AK
7	ISSUED FOR COORDINATION	2024-08-30	AK
6	ISSUED FOR COORDINATION	2024-08-27	AK
5	ISSUED FOR COORDINATION	2024-08-21	AK
4	ISSUED FOR UDRP	2024-07-30	AK
3	ISSUED FOR COORDINATION	2024-07-15	AK
2	ISSUED FOR COORDINATION	2024-07-12	AK
1	ISSUED FOR COORDINATION	2024-07-09	AK



Signature

Date


Keymap



Scale

AS SHOWN

North

 

Phase

SPA3

Date

2025-06-25

Drawing Name

LANDSCAPE LIGHTING PLAN

Sheet Number

NOT FOR CONSTRUCTION





LL.100

















© STUDIO tla

DWG #19186

September 3, 2025 4:35 PM I:\01-PROJECTS\2025\22-178 1047 RICHMOND RD, OTTAWA\CAD\04-CURRENTS_ SPA\PLOTSHEET TEMPLATES\100 LANDSCAPE LIGHTING PLAN.DWG

September 3, 2025 4:35 PM I:\01-PROJECTS\2025\25-178 1047 RICHMOND RD, OTTAWA\01-CADD\CURRENTS_SPA\IMPL\OTSHEET TEMPLATES\SP-100 PLANTING SCHEDULE AND NOTES.DWG

    PLANT SCHEDULE R.O.W							
SYMBOL	CODE	QTY	BOTANICAL NAME	COMMON NAME	CONT.	CAL.	REMARKS
TREES							
	AX	3	ACER X FREEMANII	FREEMAN MAPLE	B&B	60MM CAL.	NATIVE TO ONTARIO
	CO	2	CELTIS OCCIDENTALIS	COMMON HACKBERRY	B&B	60MM CAL.	NATIVE TO ONTARIO
	GK	1	GYMNOCLADUS DIOICUS	KENTUCKY COFFEETREE	B&B	60MM CAL.	
	QR	3	QUERCUS RUBRA	NORTHERN RED OAK	B&B	70MM CAL.	NATIVE TO ONTARIO
SYMBOL	CODE	QTY	BOTANICAL NAME	COMMON NAME	CONT.	HT.	REMARKS
SHRUBS							
	Je	9	JUNIPERUS VIRGINIANA 'BLUE ARROW'	BLUE ARROW JUNIPERUS	5 GAL.		NATIVE

                PLANT SCHEDULE SUBJECT SITE										
SYMBOL	CODE	QTY	BOTANICAL NAME	COMMON NAME	CONT.	CAL.	HT.			REMARKS
TREES										
	AX	8	ACER X FREEMANII	FREEMAN MAPLE	B&B	60MM CAL.				NATIVE TO ONTARIO
	AA	15	AMELANCHIER ARBOREA	DOWNY SERVICEBERRY	B&B	60MM CAL.				NATIVE TO ONTARIO
	AM	9	AMELANCHIER CANADENSIS	CANADIAN SERVICEBERRY MULTI-TRUNK	B&B	60MM CAL.				NATIVE TO ONTARIO
	CB	6	CARPINUS BETULUS 'FASTIGIATA'	UPRIGHT EUROPEAN HORNBEAM	B&B	60MM CAL.				
	CO	1	CELTIS OCCIDENTALIS	COMMON HACKBERRY	B&B	60MM CAL.				NATIVE TO ONTARIO
	GIZ	4	GLEDITSIA TRIACANTHOS INERMIS	THORNLESS HONEY LOCUST	B&B					NATIVE TO ONTARIO
	GI	6	GLEDITSIA TRIACANTHOS INERMIS 'IMPCOLE'	IMPERIAL® HONEY LOCUST	B&B	60MM CAL.				
	GK	2	GYMNOCLADUS DIOICUS	KENTUCKY COFFEETREE	B&B	60MM CAL.				
	OV	3	OSTRYA VIRGINIANA	AMERICAN HOPHORNBEAM	B&B	60MM CAL.				NATIVE TO ONTARIO
	ON	4	OSTRYA VIRGINIANA 'JFS-KW5'	AUTUMN TREASURE® AMERICAN HOPHORNBEAM	B&B					NATIVE TO ONTARIO
	QM	3	QUERCUS MACROCARPA	BURR OAK	B&B	70MM CAL.				NATIVE TO ONTARIO
	QN	6	QUERCUS ROBUR X BICOLOR 'NADLER'	KINDRED SPIRIT® OAK	B&B	60MM CAL.				
CONIFEROUS TREES										
	JT	19	JUNIPERUS VIRGINIANA 'TAYLOR'	TAYLOR EASTERN REDCEDAR	WB		250 CM			
	PB	4	PICEA PUNGENS 'BABY BLUE EYES'	BABY BLUE EYES SPRUCE	WB		200 CM			
	PS	1	PINUS STROBUS	EASTERN WHITE PINE	WB		250 CM			
SYMBOL	CODE	QTY	BOTANICAL NAME	COMMON NAME	CONT.	HT.	SPR.			REMARKS
SHRUBS										
	AI	81	AMORPHA CANESCENS	LEADPLANT	2 GAL.					NATIVE, DROUGHT TOLERANT POLLINATOR SHRUB. ATTRACTS BUTTERFLIES.
	Ca	65	CEANOTHUS AMERICANUS	NEW JERSEY TEA	3 GAL.					NATIVE, DROUGHT TOLERANT SHRUB. FRAGRANT POLLINATOR THAT ATTRACTS BUTTERFLIES AND HUMMINGBIRDS.
	Cf	33	CORNUS SERICEA 'FLAVIRAMEA'	YELLOW TWIG DOGWOOD	3 GAL.					SALT TOLERANT
	DI	159	DIERVILLA LONICERA	BUSH HONEYSUCKLE	2 GAL.					NATIVE
	Iw	37	ILEX VERTICILLATA 'MR. POPPINS'	MR. POPPINS WINTERBERRY	2 GAL.					NATIVE
	Jo	32	JUNIPERUS CHINENSIS 'OLD GOLD'	OLD GOLD JUNIPER	2 GAL.					
	Jb	18	JUNIPERUS HORIZONTALIS 'BLUE CHIP'	BLUE CHIP CREEPING JUNIPER	2 GAL.					
	Je	45	JUNIPERUS VIRGINIANA 'BLUE ARROW'	BLUE ARROW JUNIPERUS	5 GAL.					NATIVE
	Rt	19	RHUS TYPHINA	STAGHORN SUMAC	2 GAL.					NATIVE
SYMBOL	CODE	QTY	BOTANICAL NAME	COMMON NAME	CONT.			SPACING		REMARKS
GRASSES										
	Pr	10,197	PANICUM VIRGATUM 'ROTSTRAHLBUSCH'	ROTSTRAHLBUSCH RED SWITCH GRASS	1 GAL.			50 mm		NATIVE, DROUGHT & SALT TOLERANT
	Sn	206.2 m²	SORGHASTRUM NUTANS	INDIAN GRASS	2 GAL.					NATIVE, SALT AND DROUGHT TOLERANT POLLINATOR

Revisions				
17	ISSUED FOR SPA 5	2025-09-03	AK	
16	ISSUED FOR COORDINATION	2025-08-11	AK	
15	ISSUED FOR SPA 4	2025-06-25	PR	
14	ISSUED FOR COORDINATION	2025-06-05	LG	
13	ISSUED FOR SPA 3	2025-04-11	AK	
12	ISSUED FOR COORDINATION	2025-01-20	AK	
11	ISSUED FOR SPA 2	2024-12-13	AK	
10	ISSUED FOR COORDINATION	2024-12-04	AK	
9	REISSUED FOR SPA	2024-10-11	AK	
8	ISSUED FOR SPA	2024-09-03	AK	
7	ISSUED FOR COORDINATION	2024-08-30	AK	
6	ISSUED FOR COORDINATION	2024-08-27	AK	
5	ISSUED FOR COORDINATION	2024-08-21	AK	
4	ISSUED FOR UDRP	2024-07-30	AK	
3	ISSUED FOR COORDINATION	2024-07-15	AK	
2	ISSUED FOR COORDINATION	2024-07-12	AK	
1	ISSUED FOR COORDINATION	2024-07-09	AK	



Signature

Date


Key map



Scale

AS SHOWN

North

 

Phase

SPA3

Date

2025-06-25

Drawing Name

PLANTING SCHEDULE AND NOTES

Sheet Number

NOT FOR CONSTRUCTION

LP.100

1047 RICHMOND RD

OTTAWA, ON K2B 6R1

Project Number
22-178

Client
FENGATE
2275 UPPER MIDDLE RD. E.,
SUITE 700
OAKVILLE, ON L6H 0C3

Consultant
ARCHITECTURE
RLA/ARCHITECTURE
56 Beach Street
OTTAWA, ON K1S3J6, CANADA
TEL: 613.724.9932



Revisions

17	ISSUED FOR SPA 5	2025-09-03	AK
16	ISSUED FOR COORDINATION	2025-08-11	AK
15	ISSUED FOR SPA 4	2025-06-25	PR
14	ISSUED FOR COORDINATION	2025-06-05	LG
13	ISSUED FOR SPA 3	2025-04-11	AK
12	ISSUED FOR COORDINATION	2025-01-20	AK
11	ISSUED FOR SPA 2	2024-12-13	AK
10	ISSUED FOR COORDINATION	2024-12-04	AK
9	REISSUED FOR SPA	2024-10-11	AK
8	ISSUED FOR SPA	2024-09-03	AK
7	ISSUED FOR COORDINATION	2024-08-30	AK
6	ISSUED FOR COORDINATION	2024-08-27	AK
5	ISSUED FOR COORDINATION	2024-08-21	AK
4	ISSUED FOR UDRP	2024-07-30	AK
3	ISSUED FOR COORDINATION	2024-07-15	AK
2	ISSUED FOR COORDINATION	2024-07-12	AK
1	ISSUED FOR COORDINATION	2024-07-09	AK



Signature

Date


Keymap



Scale

AS SHOWN

North

 

Phase

SPA3

Date

2025-06-25

Drawing Name

PLANTING PLAN

Sheet Number

NOT FOR CONSTRUCTION

LP.101

Tree	Species		Category S, M, L	Number	Canopy Area (m2)	Area Sub-total (m2)
PROPOSED TREE COVER ON SUBJECT SITE						
AX	ACER X FREEMANII	FREEMAN MAPLE	L	8	64	512
AA	AMELANCHIER ARBOREA	DOWNY SERVICEBERRY	S	15	20	300
AM	AMELANCHIER CANADENSIS	CANADIAN SERVICEBERRY	S	9	20	180
CB	CARPINUS BETULUS 'FASTIGIATA'	UPRIGHT EUROPEAN HORNBEAM	S	6	20	120
CO	CELTIS OCCIDENTALIS	COMMON HACKBERRY	L	1	64	64
GI/2	GLEDITSIA TRIACANTHOS INERMIS	THORNLESS HONEY LOCUST	L	4	64	256
GI	GLEDITSIA TRIACANTHOS INERMIS 'IMPCOLE'	IMPERIAL HONEY LOCUST	M	6	38	228
GK	GYMNOCLADUS DIOICUS	KENTUCKY COFFEETREE	L	2	64	128
JT	JUNIPERUS VIRGINIANA 'TAYLOR'	TAYLOR EASTERN REDCEDAR	S	19	12	228
OV	OSTRYA VIRGINIANA	AMERICAN HOP HORNBEAM	M	3	38	114
ON	OSTRYA VIRGINIANA 'JF5-KWS'	AUTUMN TREASURE @AMERICAN HOPHORNBEAM	M	4	38	152
PB	PICEA PUNGENS	BABY BLUE EYES SPRUCE	S	4	12	48
PS	PINUS STROBUS	WHITE PINE	L	1	28	28
QM	QUERCUS MACROCARPA	BURR OAK	L	3	64	192
QN	QUERCUS ROBUR x BICOLOR 'NADLER'	KINDRED SPIRIT OAK	S	6	20	120
					Total Canopy	2670
RIGHT OF WAY						
AX	ACER X FREEMANII	FREEMAN MAPLE	L	3	64	192
CO	CELTIS OCCIDENTALIS	COMMON HACKBERRY	L	2	64	128
GK	GYMNOCLADUS DIOICUS	KENTUCKY COFFEETREE	L	1	64	64
QR	QUERCUS RUBRA	NORTHERN RED OAK	L	3	64	192
					Total Canopy in R.O.W.	576
Total Site Area (Subject Site Only; Excluding Park)						9067
Proposed Site Canopy Cover And Right Of Way by 2057 (Total Canopy / Total Site Area)						35.80%



Landscape Architect

STUDIO **tla**
20 Champlain Blvd, Suite 102 - Toronto ON - M3H 2Z1
(416) 638-4911 - info@studiotla.ca - studiotla.ca

1047 RICHMOND RD
OTTAWA, ON K2B 6R1


Project Number
22-178

Client
FENGATE
2275 UPPER MIDDLE RD. E.,
SUITE 700
OAKVILLE, ON L6H 0C3

Consultant
ARCHITECTURE
RLA/ARCHITECTURE
56 Beach Street
OTTAWA, ON K1S3J6, CANADA
TEL: 613.724.9932

Revisions				
17	ISSUED FOR SPA 5	2025-09-03	AK	
16	ISSUED FOR COORDINATION	2025-08-11	AK	
15	ISSUED FOR SPA 4	2025-06-25	PR	
14	ISSUED FOR COORDINATION	2025-06-05	LG	
13	ISSUED FOR SPA 3	2025-04-11	AK	
12	ISSUED FOR COORDINATION	2025-01-20	AK	
11	ISSUED FOR SPA 2	2024-12-13	AK	
10	ISSUED FOR COORDINATION	2024-12-04	AK	
9	REISSUED FOR SPA	2024-10-11	AK	
8	ISSUED FOR SPA	2024-09-03	AK	
7	ISSUED FOR COORDINATION	2024-08-30	AK	
6	ISSUED FOR COORDINATION	2024-08-27	AK	
5	ISSUED FOR COORDINATION	2024-08-21	AK	
4	ISSUED FOR UDRP	2024-07-30	AK	
3	ISSUED FOR COORDINATION	2024-07-15	AK	
2	ISSUED FOR COORDINATION	2024-07-12	AK	
1	ISSUED FOR COORDINATION	2024-07-09	AK	

Signature
Date

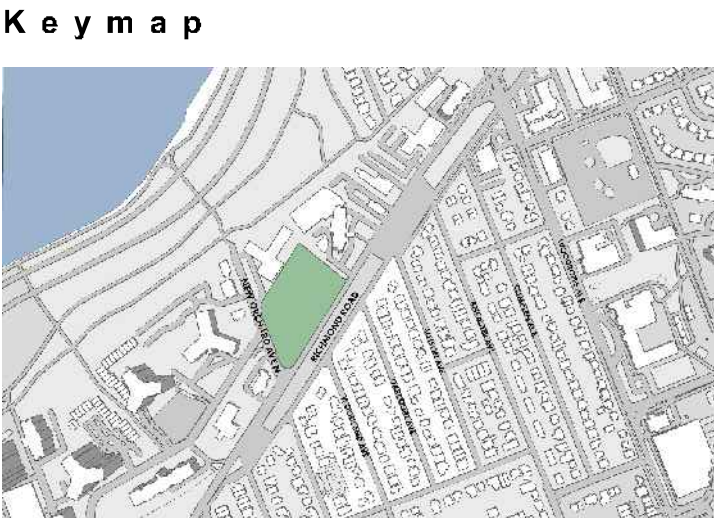

Scale
AS SHOWN

North

Phase
SPA3

Date
2025-06-25


Drawing Name
TREE CANOPY COVER

Sheet Number
NOT FOR CONSTRUCTION


LP.102

© STUDIO tla


DWG #9186

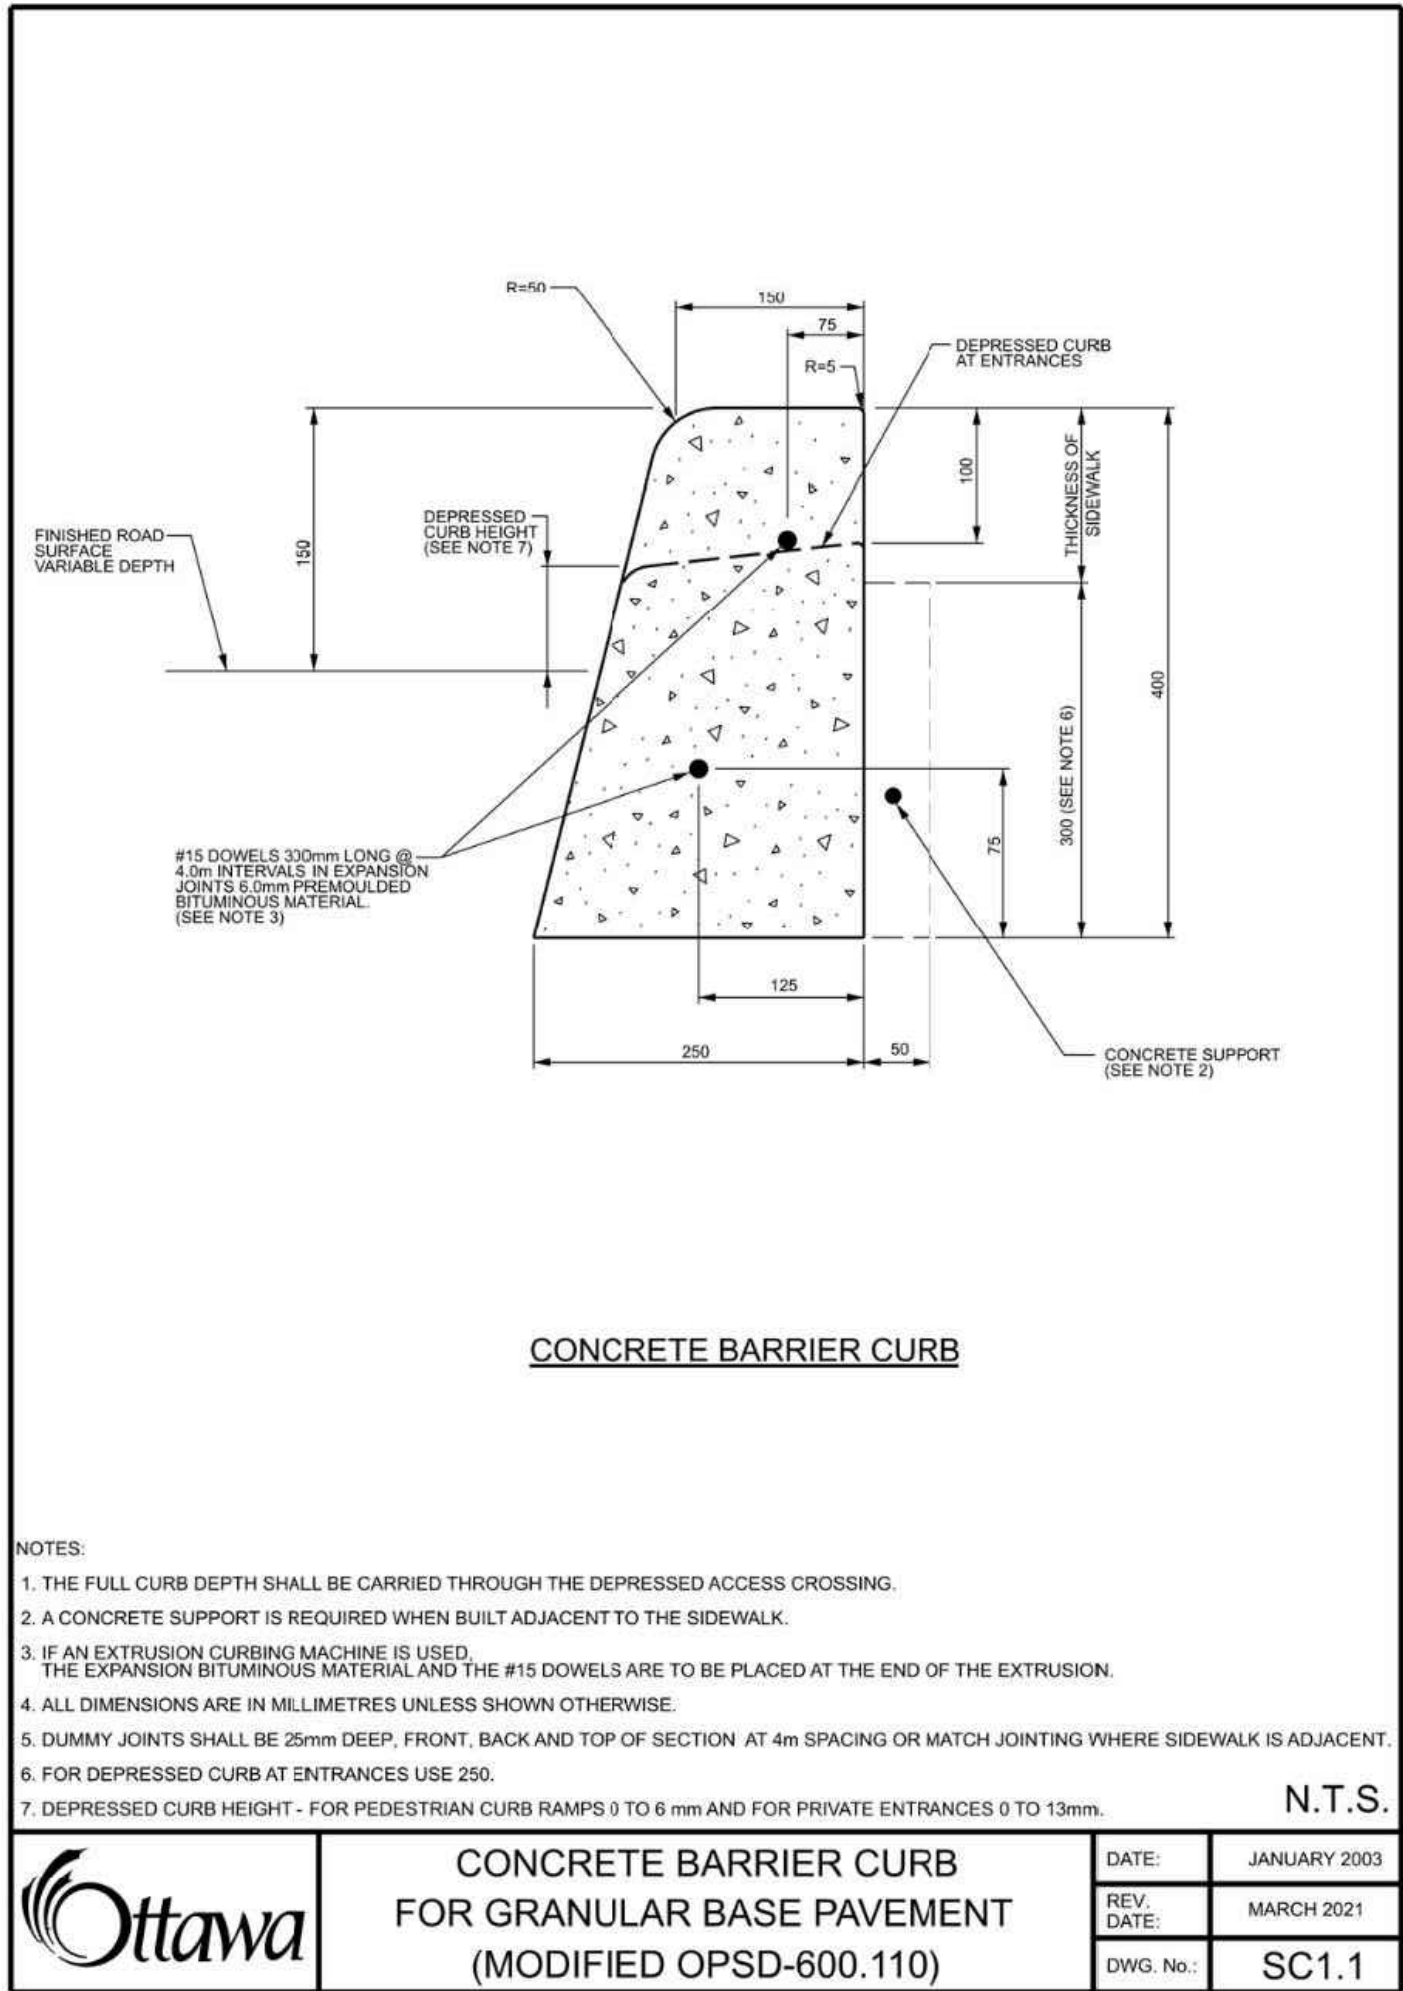


1 CONCRETE BARRIER CURB. SC 1.1
N.T.S.

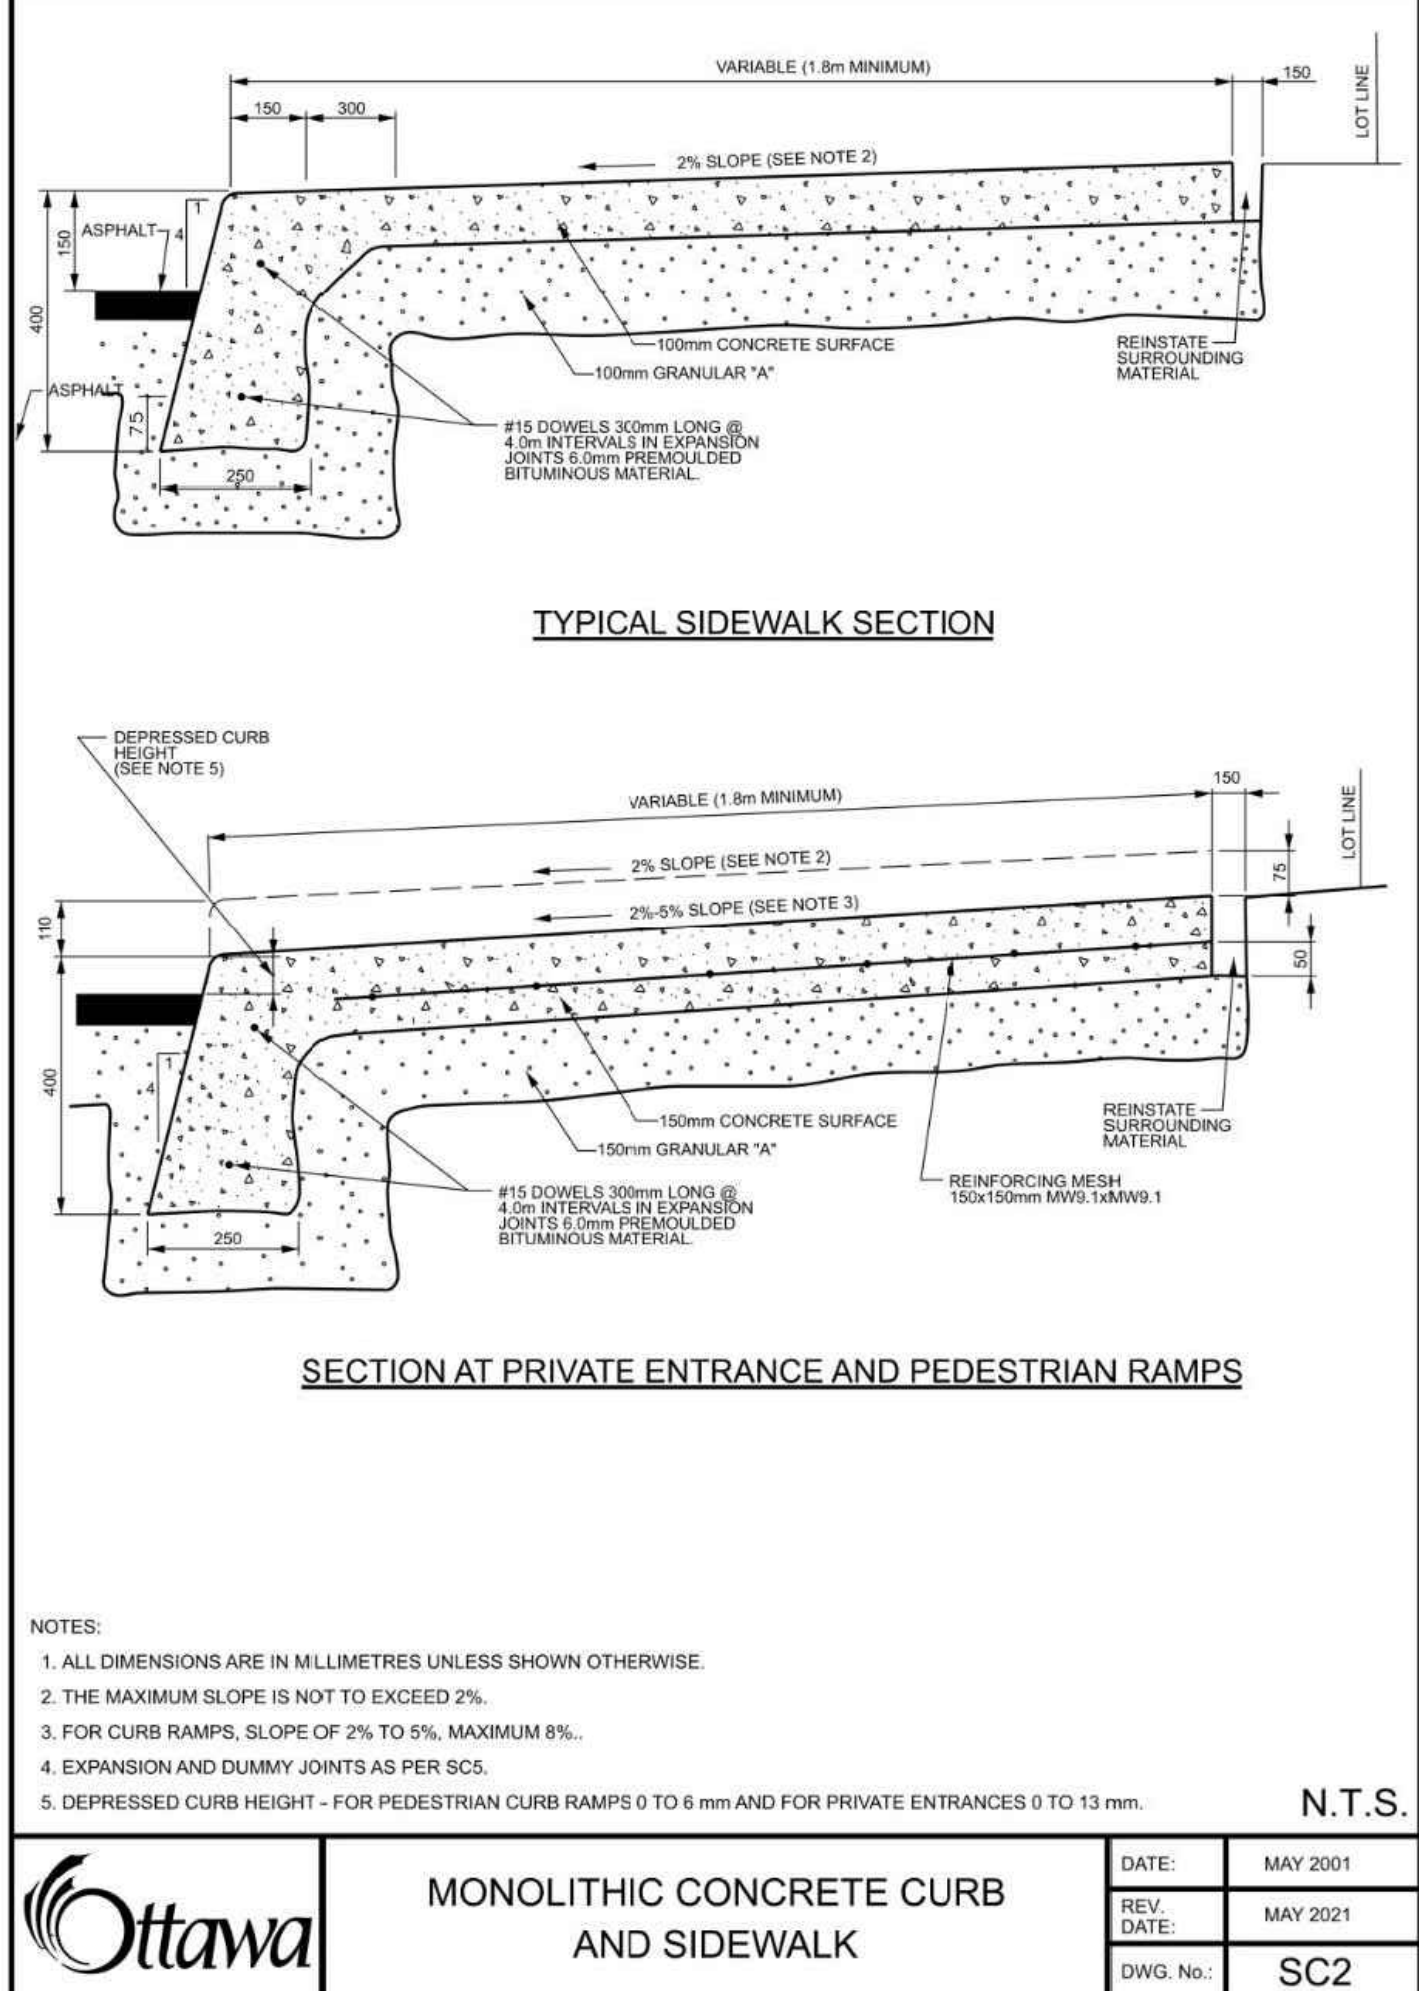


2 MONOLITHIC CONCRETE CURB AND SIDEWALK. SC2
N.T.S.

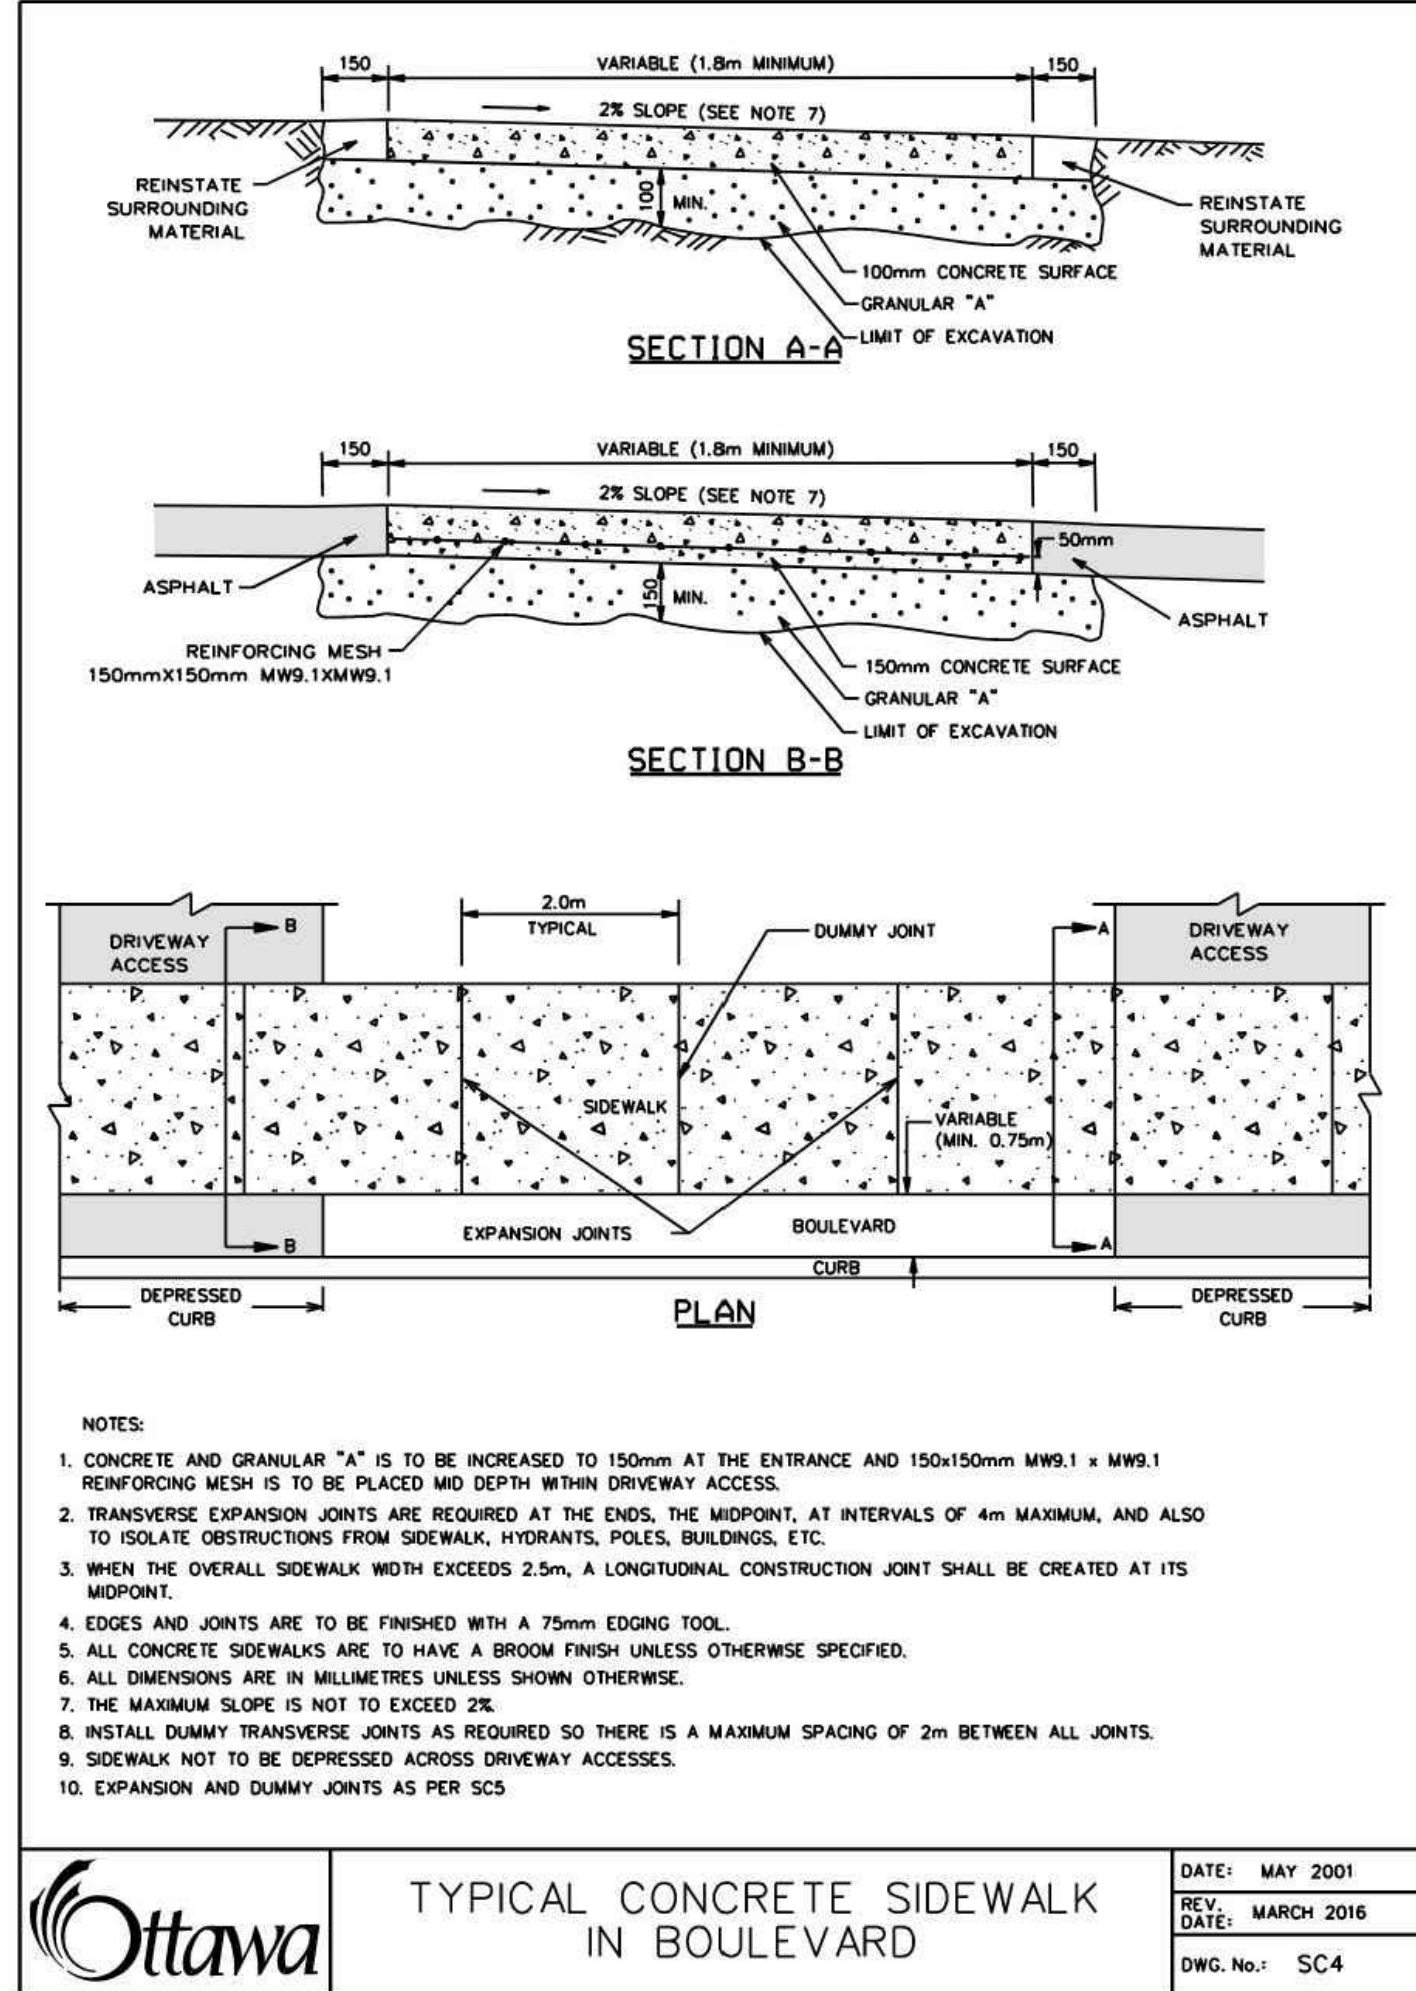


3 TYPICAL CONCRETE SIDEWALK IN BOULEVARD. SC4
N.T.S.

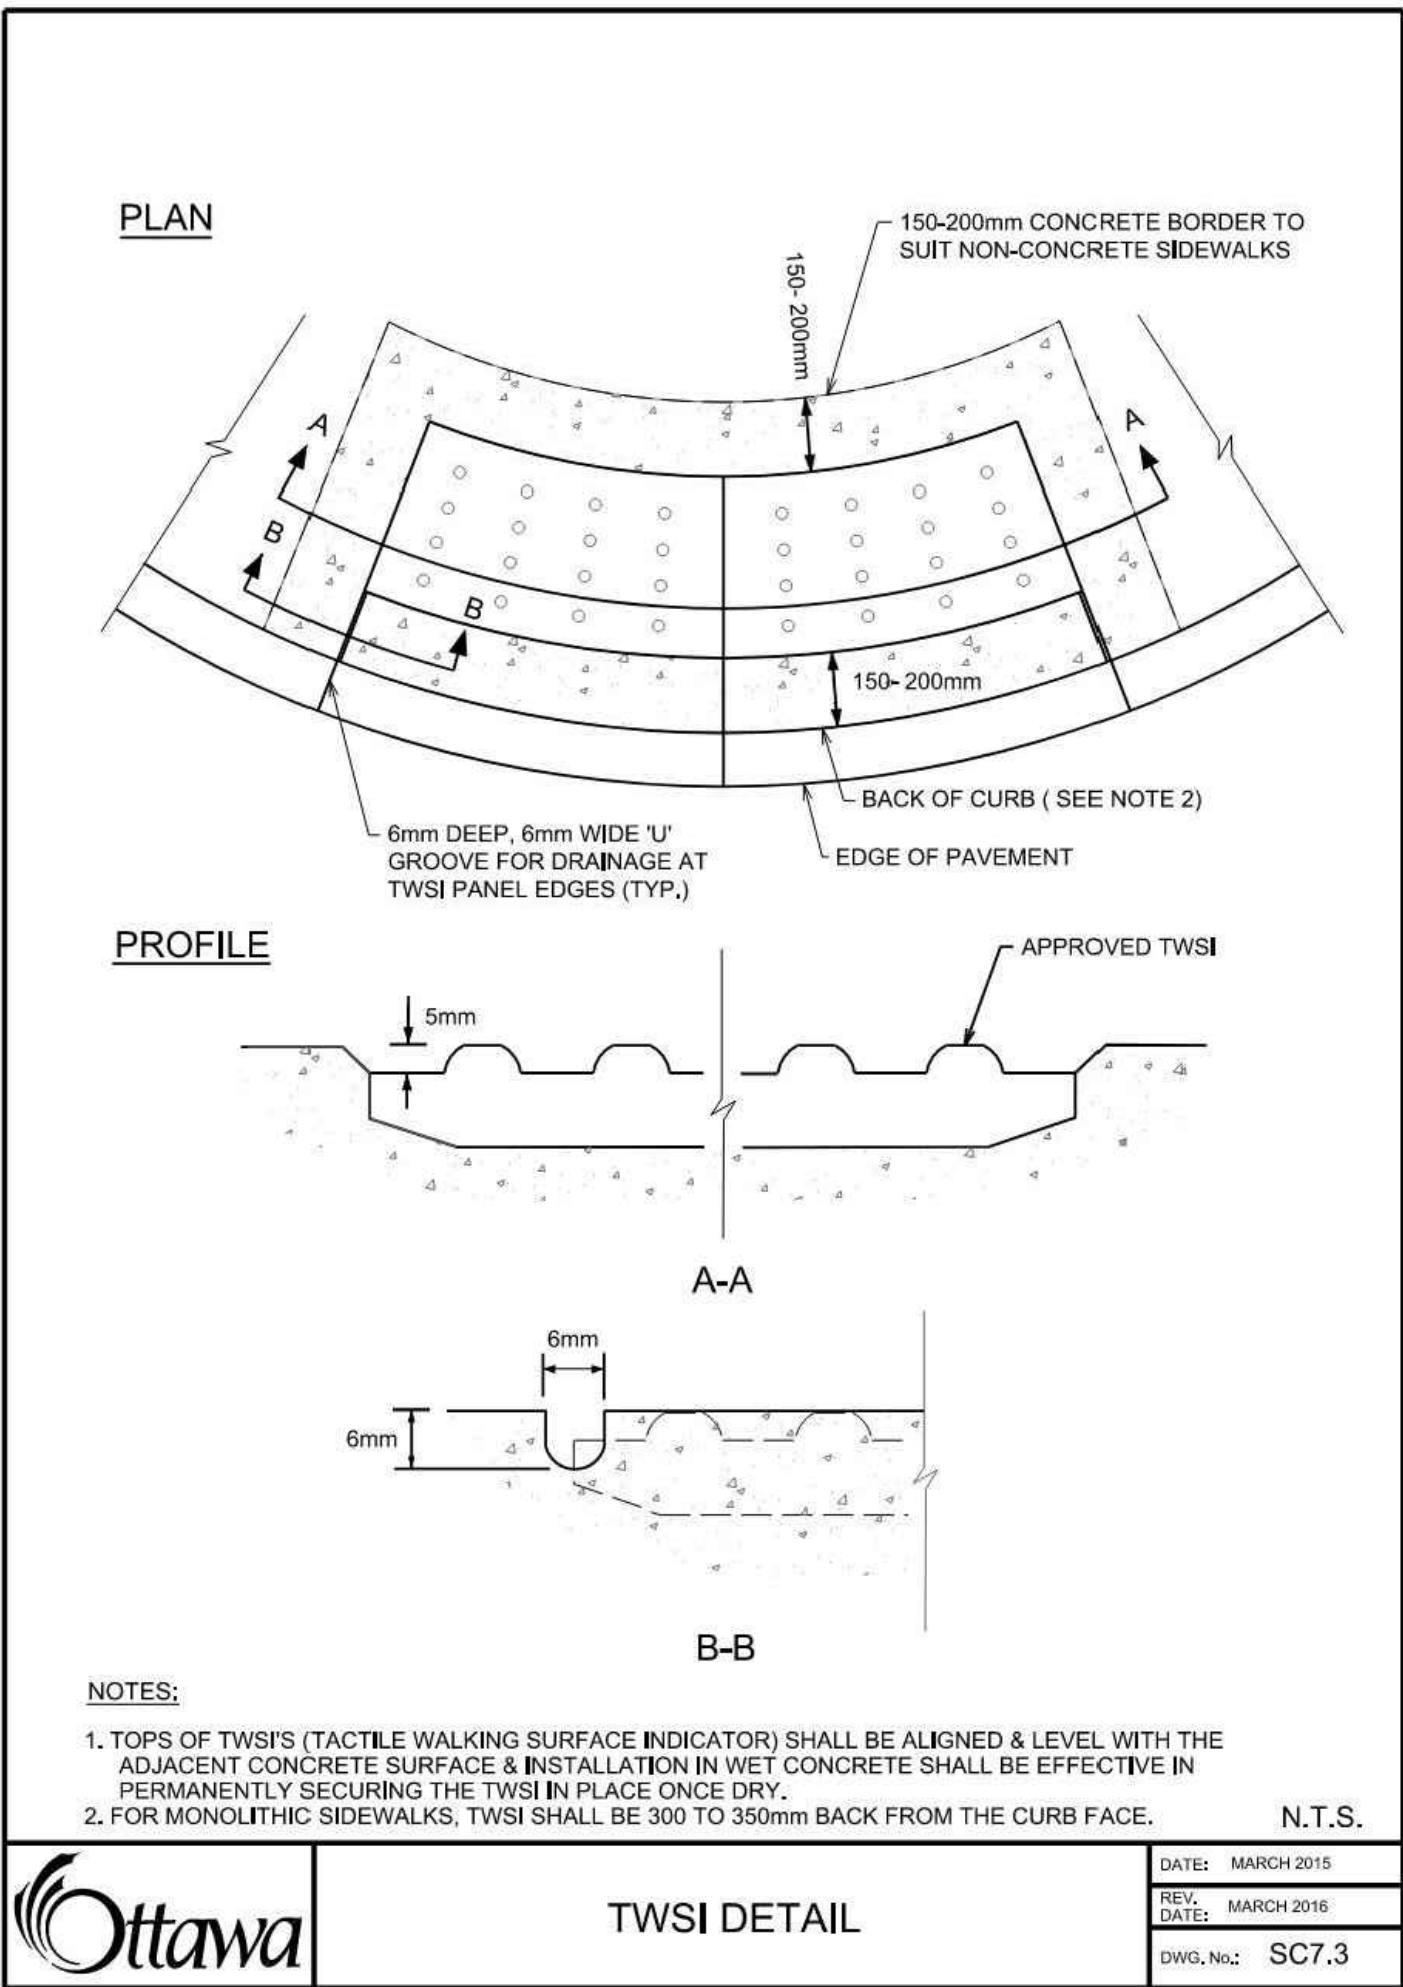

4 TWSI DETAIL. SC 7.3
N.T.S.

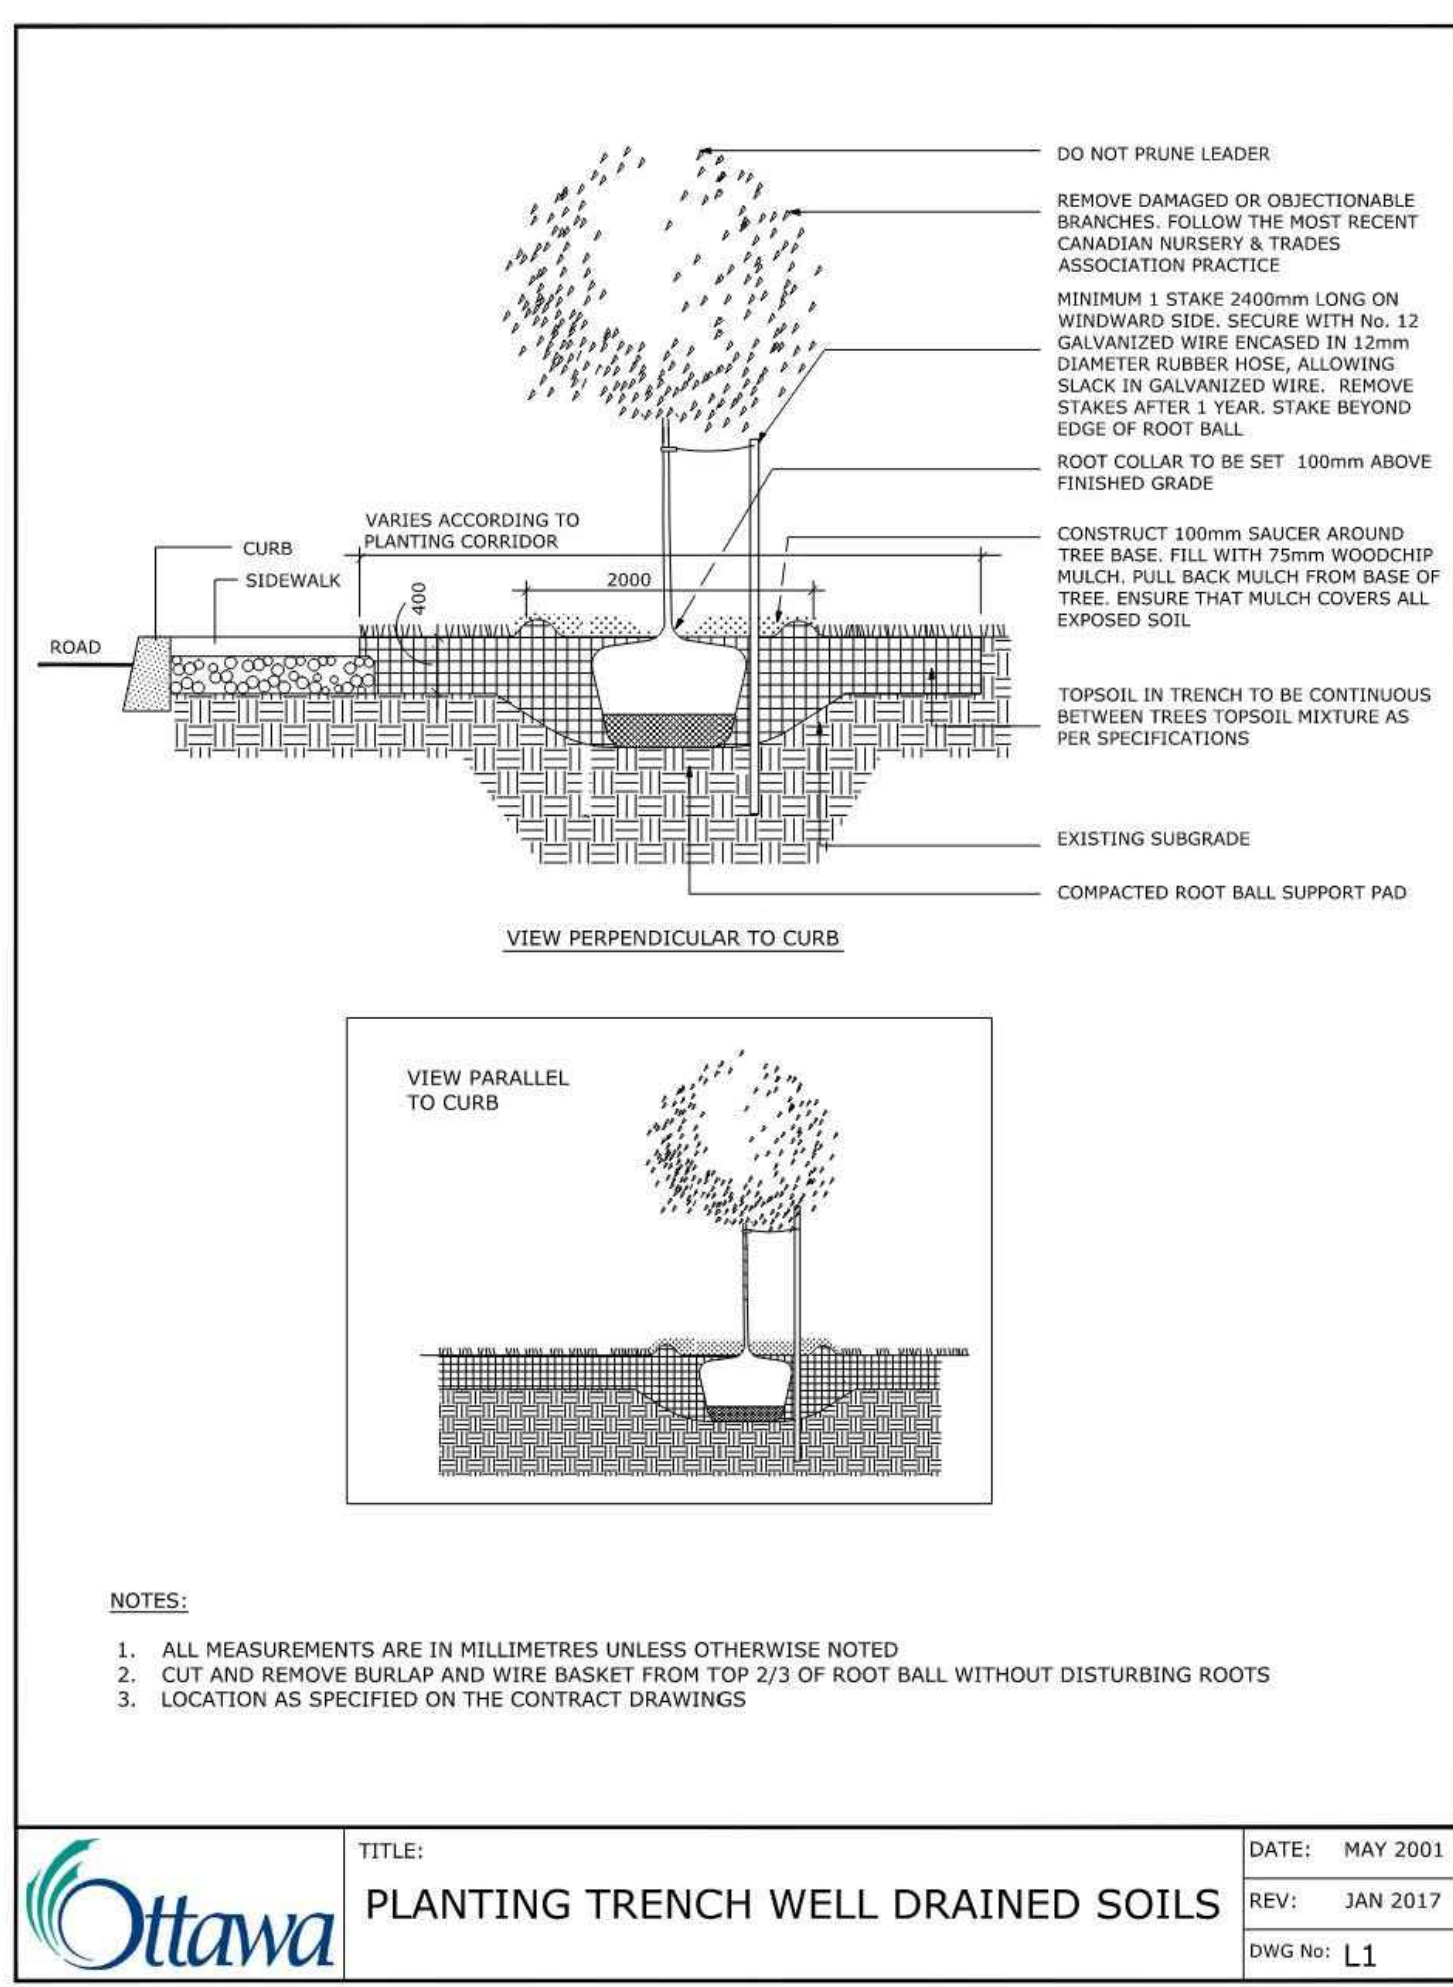


5 PLANTING TRENCH WELL DRAINED SOILS
N.T.S.

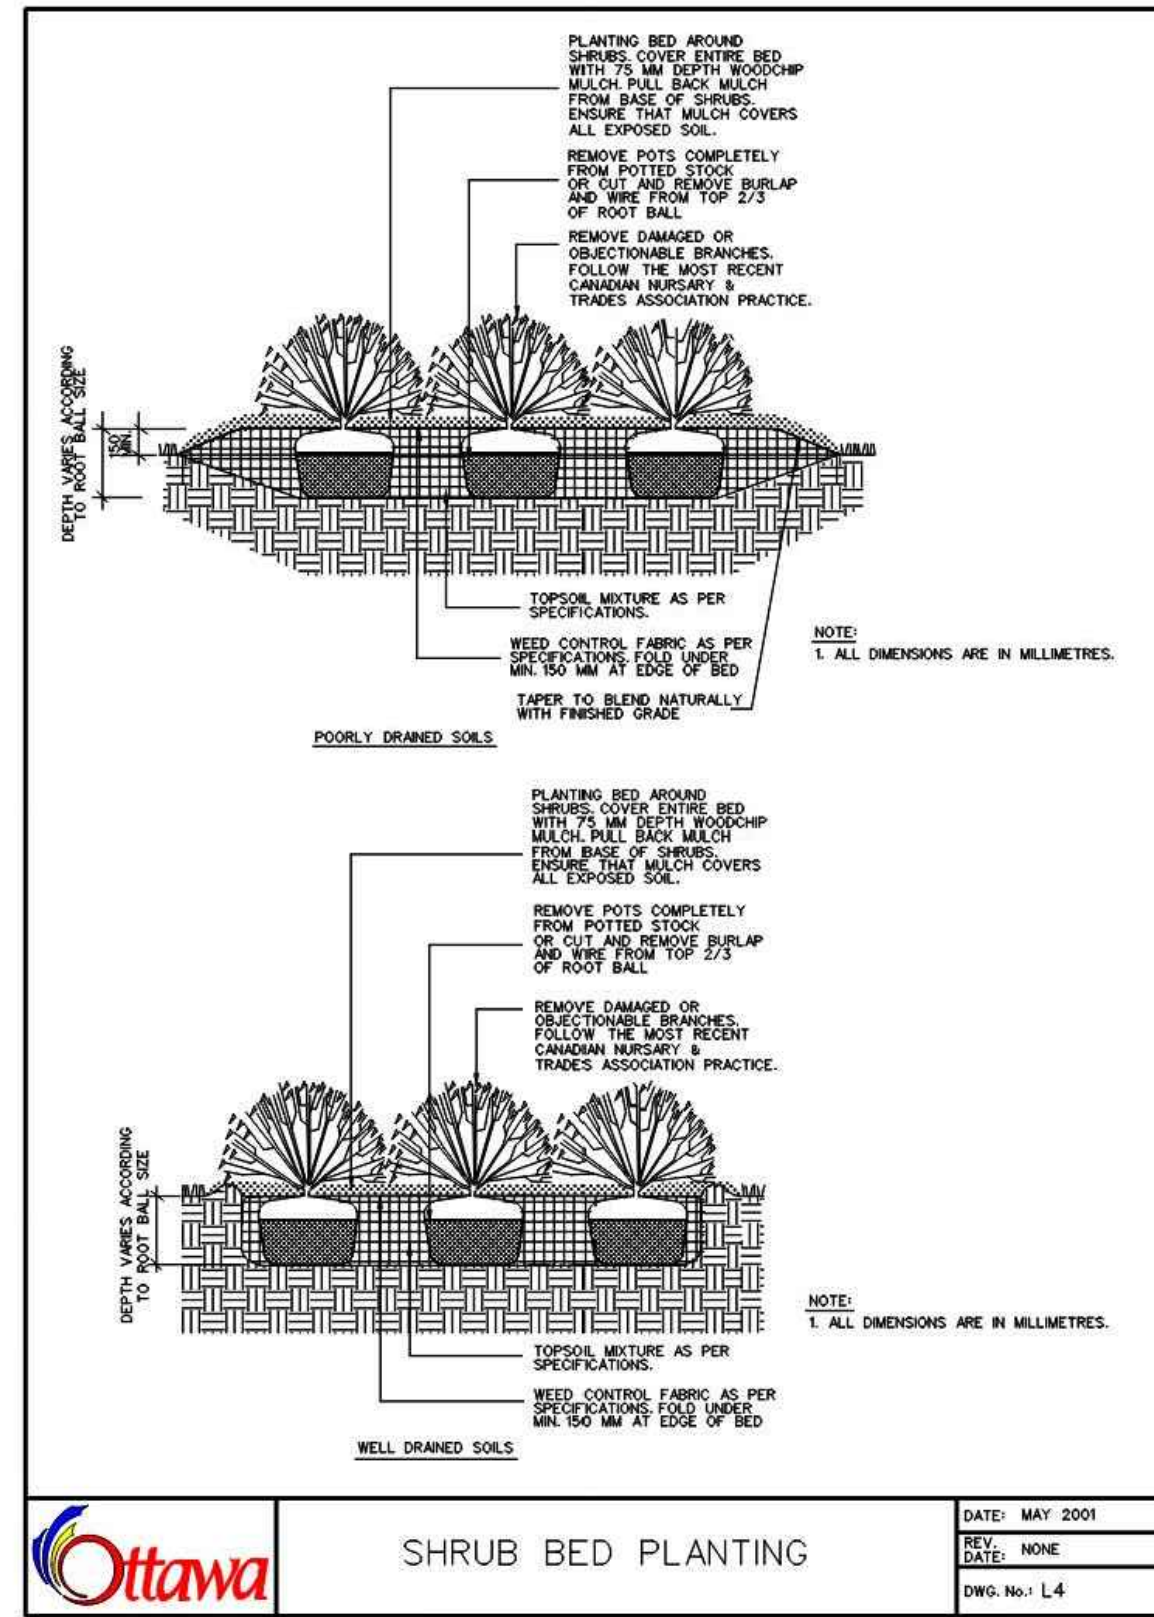

6 SHRUB BED PLANTING
N.T.S.

Revisions

17	ISSUED FOR SPA 5	2025-09-03	AK
16	ISSUED FOR COORDINATION	2025-08-11	AK
15	ISSUED FOR SPA 4	2025-06-25	PR
14	ISSUED FOR COORDINATION	2025-06-05	LG
13	ISSUED FOR SPA 3	2025-04-11	AK
12	ISSUED FOR COORDINATION	2025-01-20	AK
11	ISSUED FOR SPA 2	2024-12-13	AK
10	ISSUED FOR COORDINATION	2024-12-04	AK
9	REISSUED FOR SPA	2024-10-11	AK
8	ISSUED FOR SPA	2024-09-03	AK
7	ISSUED FOR COORDINATION	2024-08-30	AK
6	ISSUED FOR COORDINATION	2024-08-27	AK
5	ISSUED FOR COORDINATION	2024-08-21	AK
4	ISSUED FOR UDRP	2024-07-30	AK
3	ISSUED FOR COORDINATION	2024-07-15	AK
2	ISSUED FOR COORDINATION	2024-07-12	AK
1	ISSUED FOR COORDINATION	2024-07-09	AK

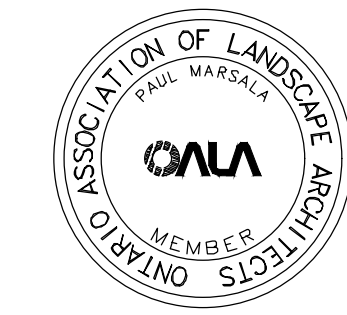

Signature

Date


Keymap



Scale

AS SHOWN

North

 

Phase

SPA3

Date

2025-06-25

Drawing Name


LANDSCAPE DETAILS

Sheet Number


NOT FOR CONSTRUCTION

LS.200


September 3, 2025 4:35 PM 1:01-PROJECTS/2025/22-178 1047 RICHMOND RD, OTTAWA/ CAD/04-CURRENTS SPA IMPL/LOT SHEET TEMPLATES/LS.201 LANDSCAPE DETAILS.DWG

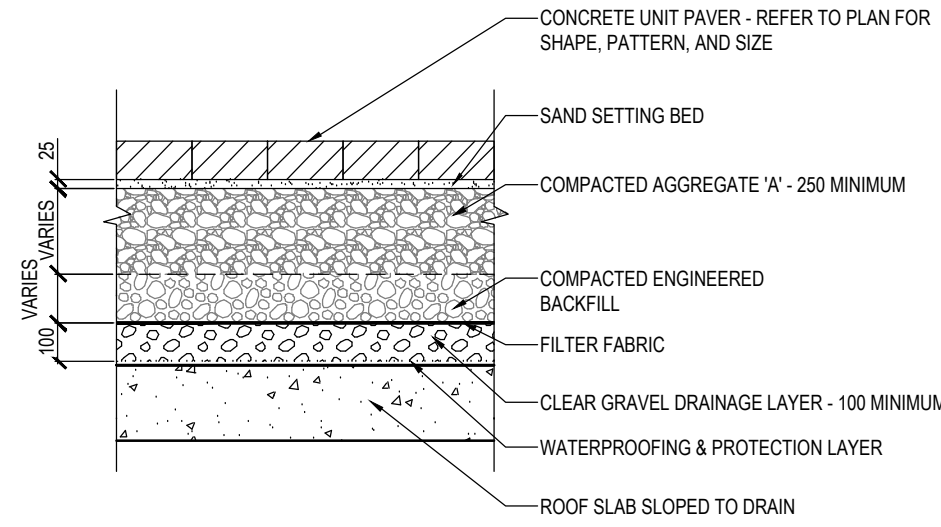


1 HEAVY DUTY UNIT PAVERS ON SLAB
1:20

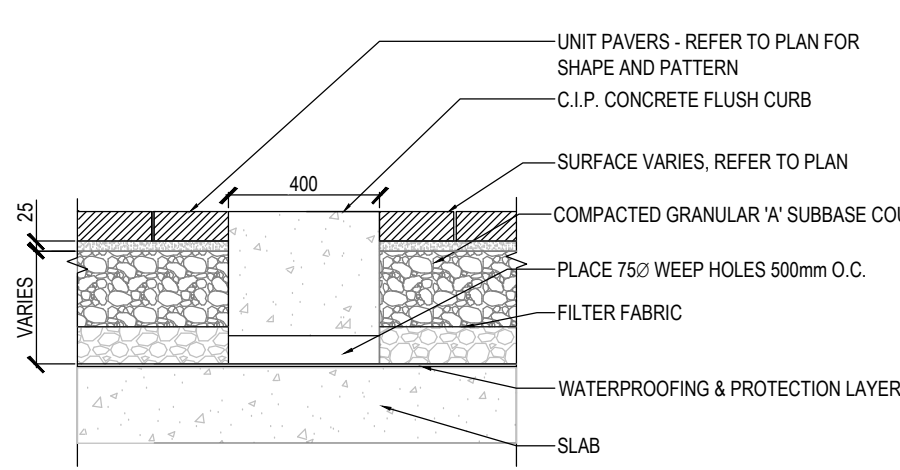


2 UNIT PAVERS ON SLAB
1:20

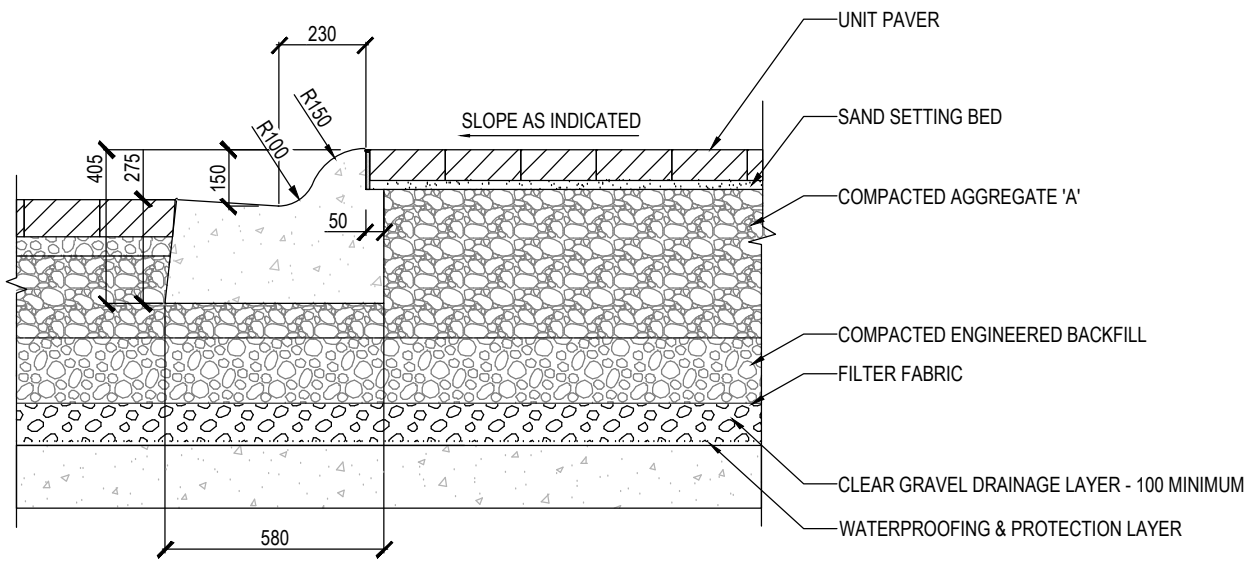


3 STANDARD ROLLED CURB AND GUTTER
1:20

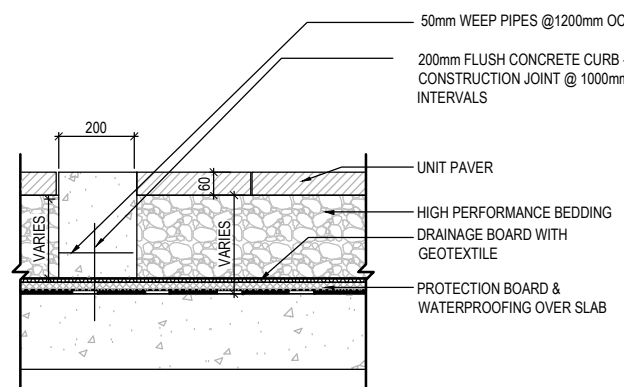


4 FLUSH CONCRETE CURB ON SLAB
1:20

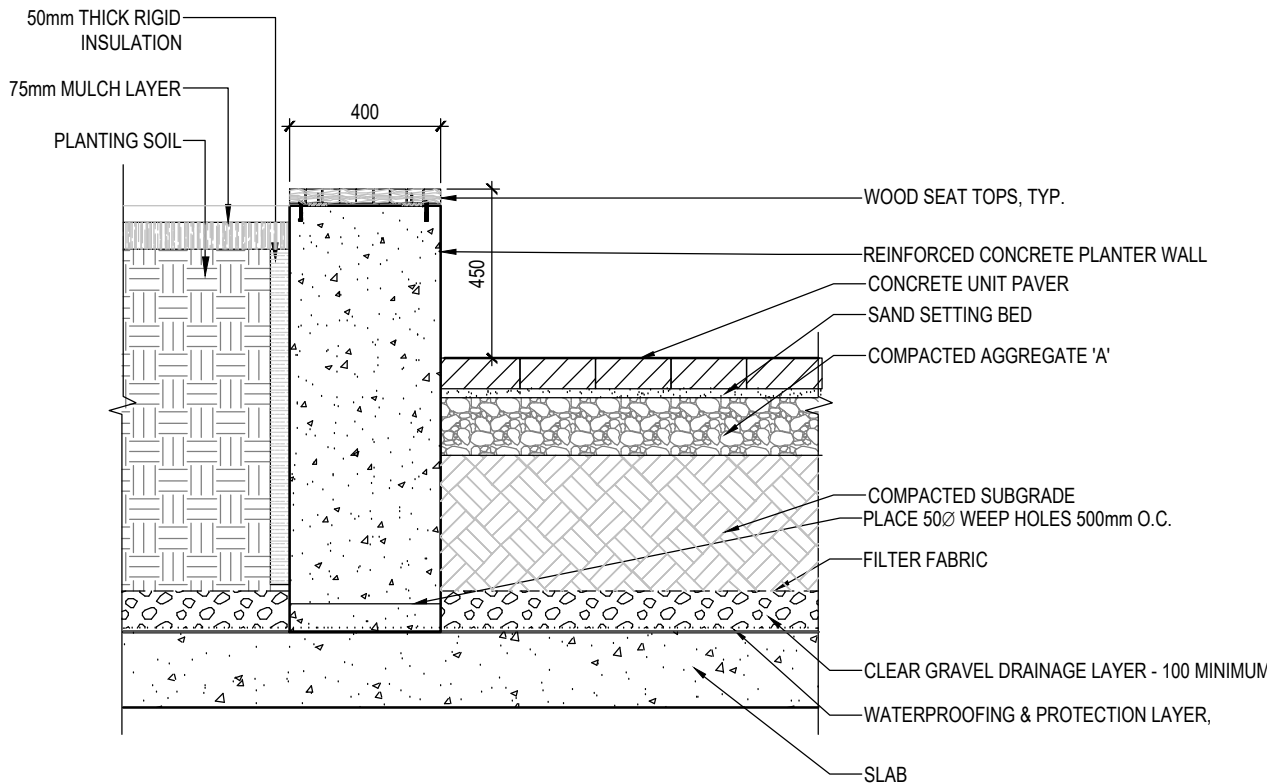


5 WOOD TOP BENCH ON CONCRETE SEAT WALL
N.T.S

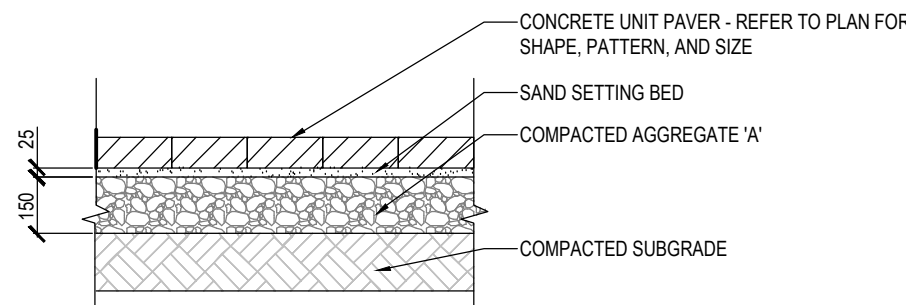



6 UNIT PAVERS ON GRADE
1:20

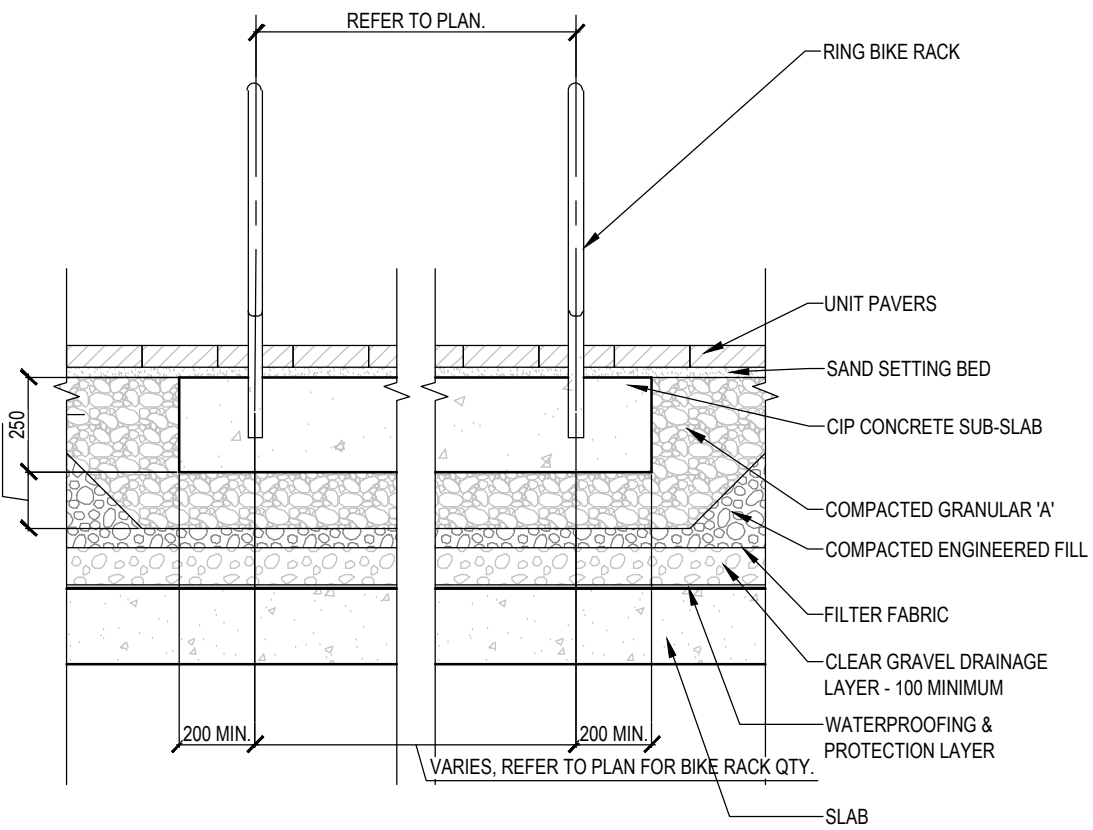

7 BIKE RACK
N.T.S

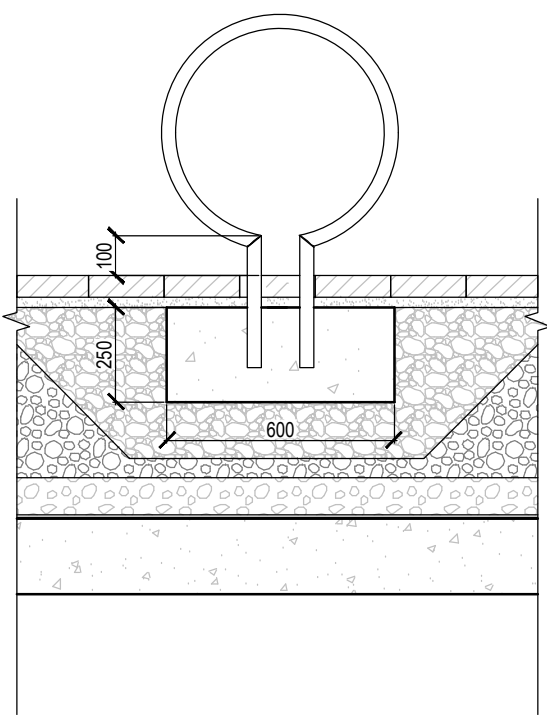

8 CONCRETE PLANTER ON SLAB
N.T.S

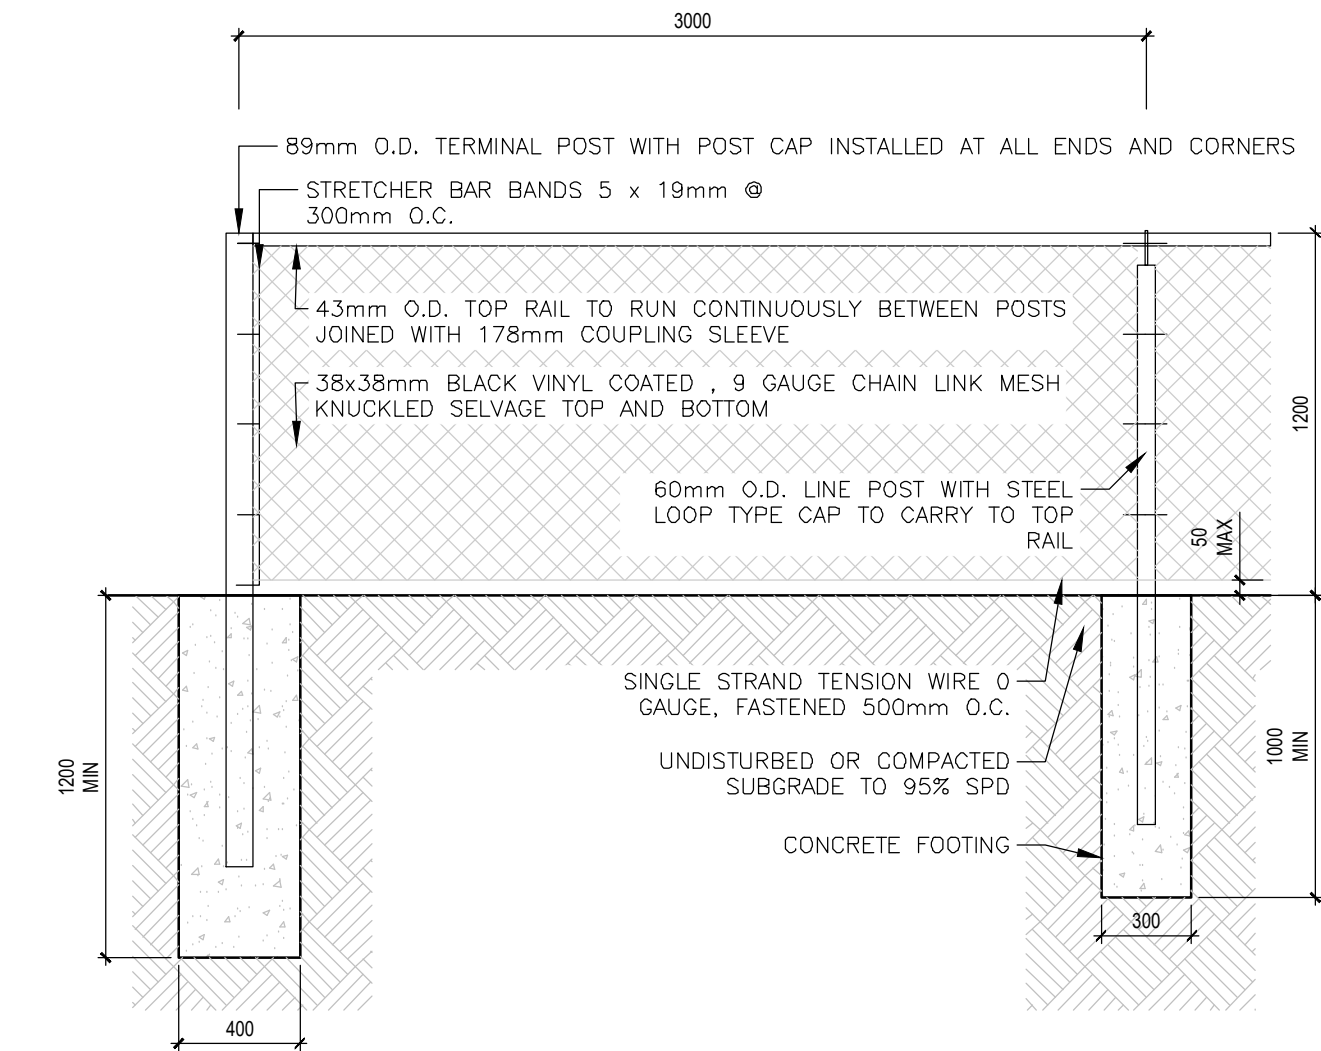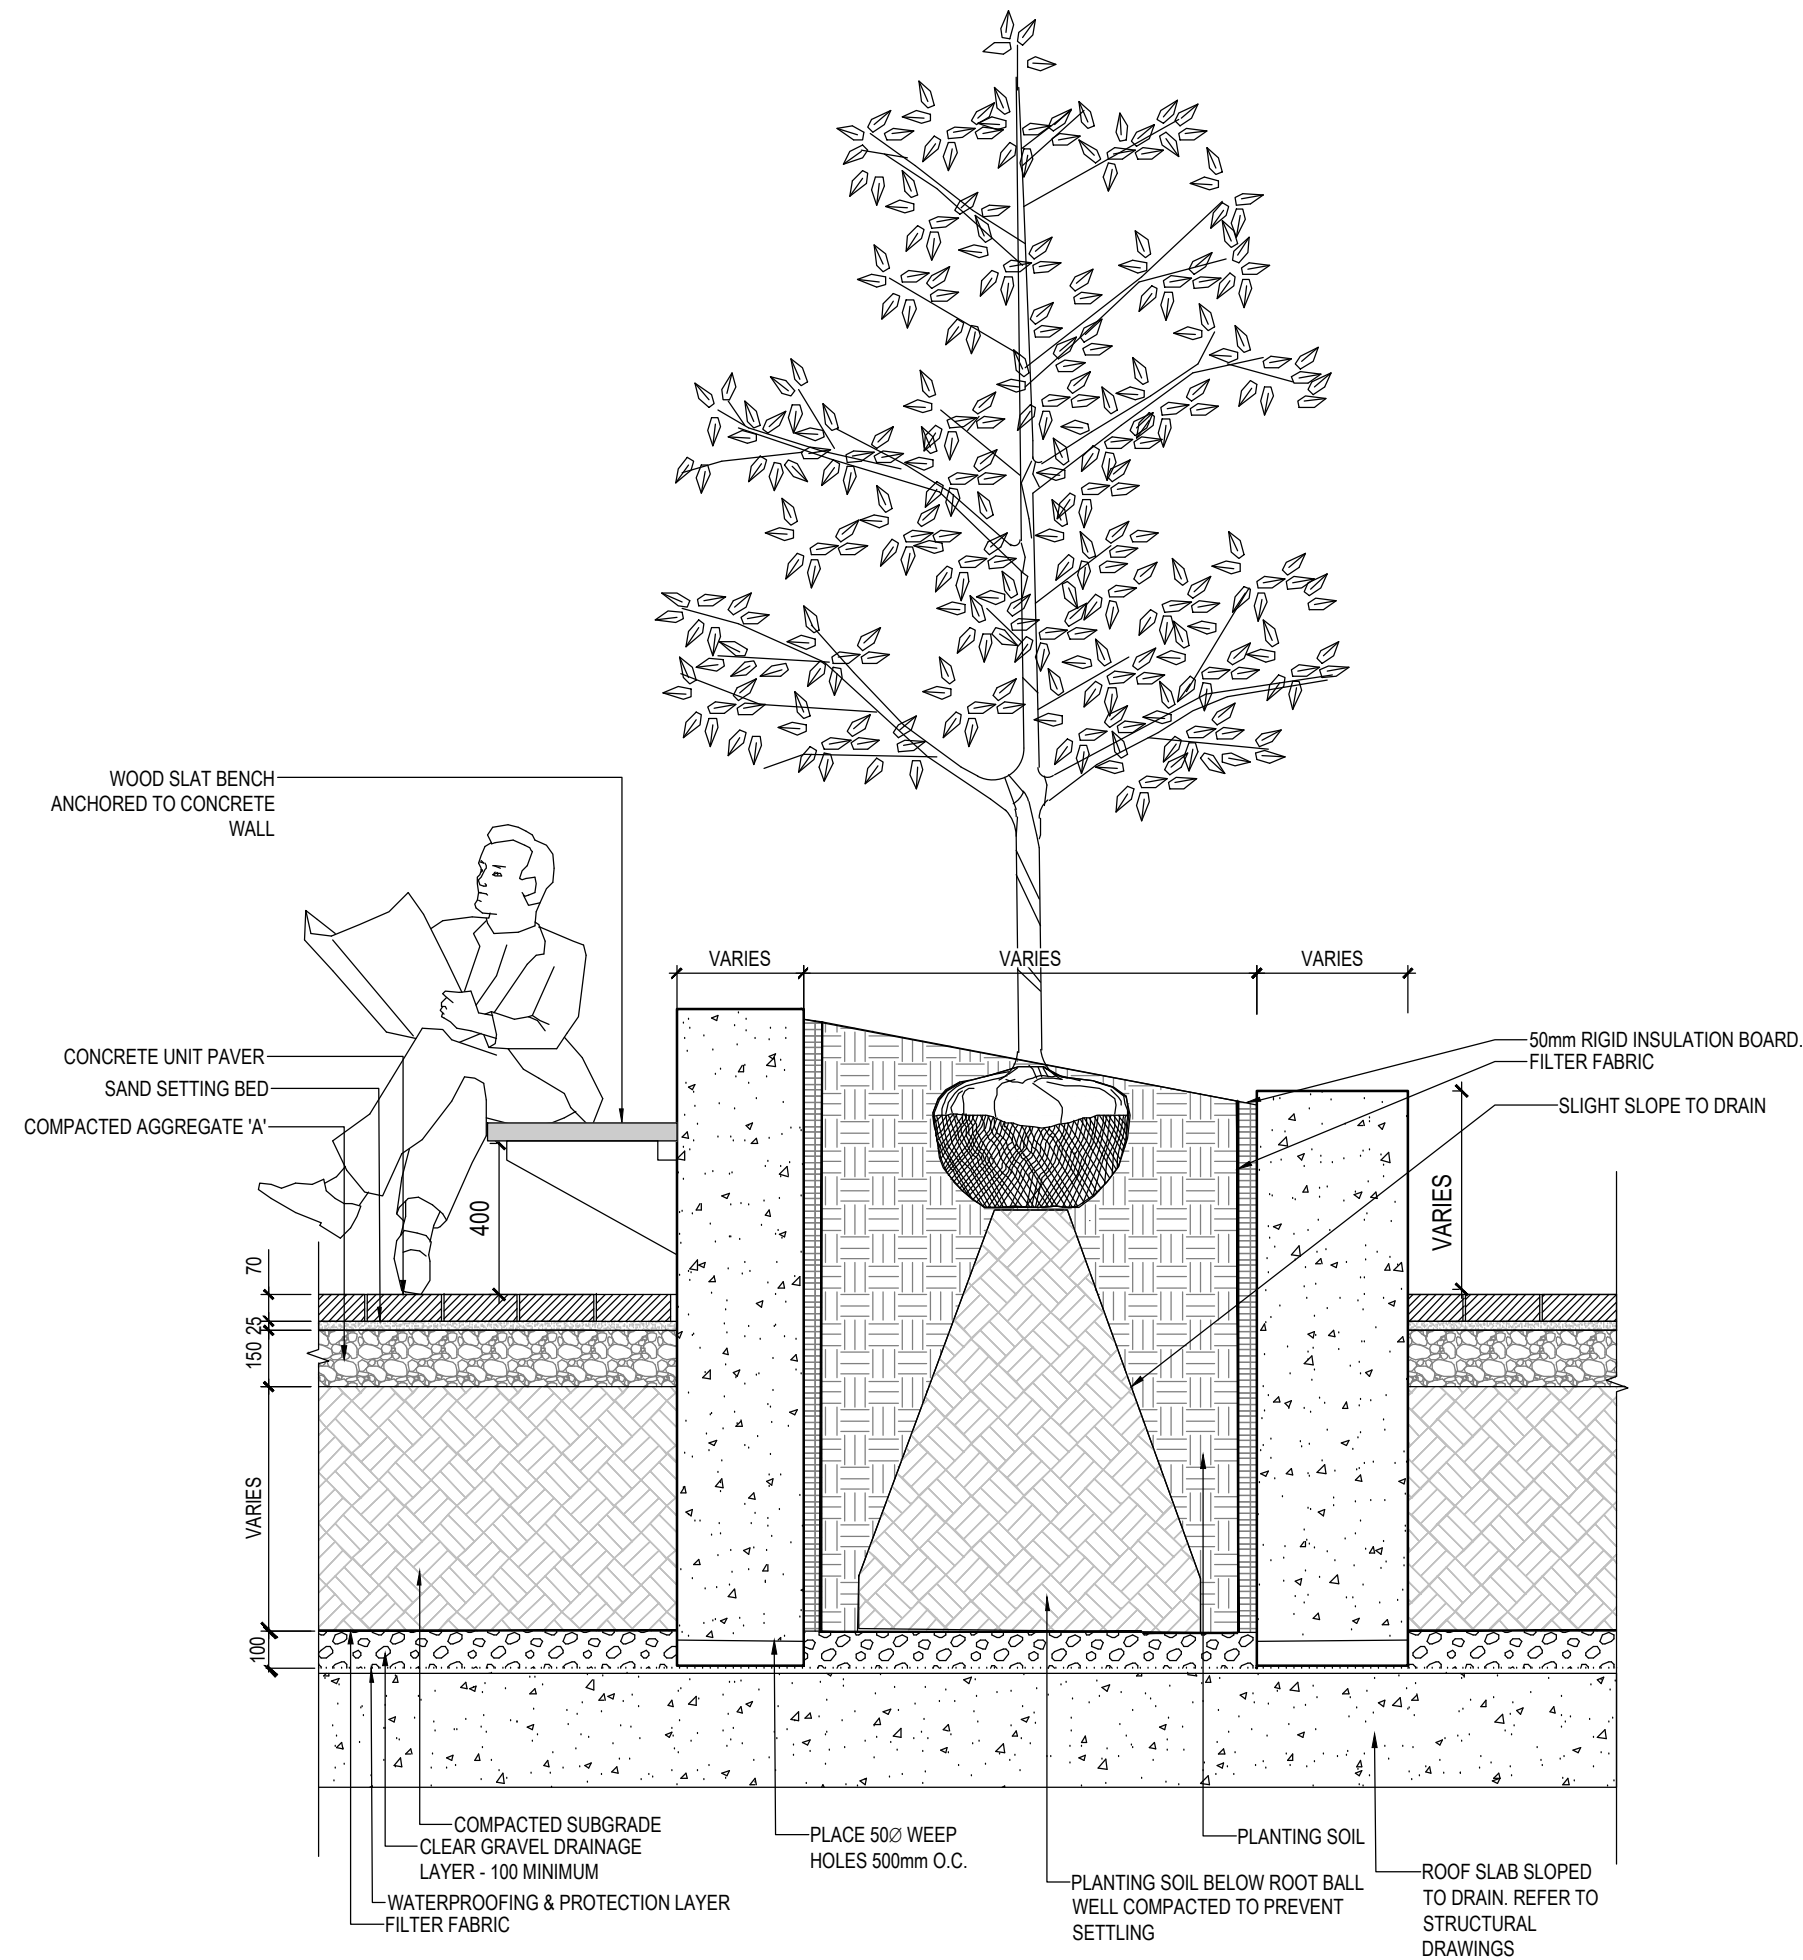

9 CHAIN LINK FENCE
1:25

1047 RICHMOND RD

OTTAWA, ON K2B 6R1

Project Number
22-178


Client
FENGATE
2275 UPPER MIDDLE RD. E.,
SUITE 700
OAKVILLE, ON L6H 0C3

Consultant
ARCHITECTURE
RLA/ARCHITECTURE
56 Beach Street
OTTAWA, ON K1S3J6, CANADA
TEL: 613.724.9932



Revisions

17	ISSUED FOR SPA 5	2025-09-03	AK
16	ISSUED FOR COORDINATION	2025-08-11	AK
15	ISSUED FOR SPA 4	2025-06-25	PR
14	ISSUED FOR COORDINATION	2025-06-05	LG
13	ISSUED FOR SPA 3	2025-04-11	AK
12	ISSUED FOR COORDINATION	2025-01-20	AK
11	ISSUED FOR SPA 2	2024-12-13	AK
10	ISSUED FOR COORDINATION	2024-12-04	AK
9	REISSUED FOR SPA	2024-10-11	AK
8	ISSUED FOR SPA	2024-09-03	AK
7	ISSUED FOR COORDINATION	2024-08-30	AK
6	ISSUED FOR COORDINATION	2024-08-27	AK
5	ISSUED FOR COORDINATION	2024-08-21	AK
4	ISSUED FOR UDRP	2024-07-30	AK
3	ISSUED FOR COORDINATION	2024-07-15	AK
2	ISSUED FOR COORDINATION	2024-07-12	AK
1	ISSUED FOR COORDINATION	2024-07-09	AK

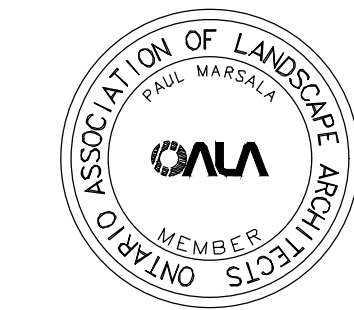

Signature

Date

Key map



Scale

AS SHOWN

North



Phase

SPA3

Date

2025-06-25

Drawing Name

LANDSCAPE DETAILS

Sheet Number


NOT FOR CONSTRUCTION

LS.201

© STUDIO tla


DWG #19186

D07-12-24-0104

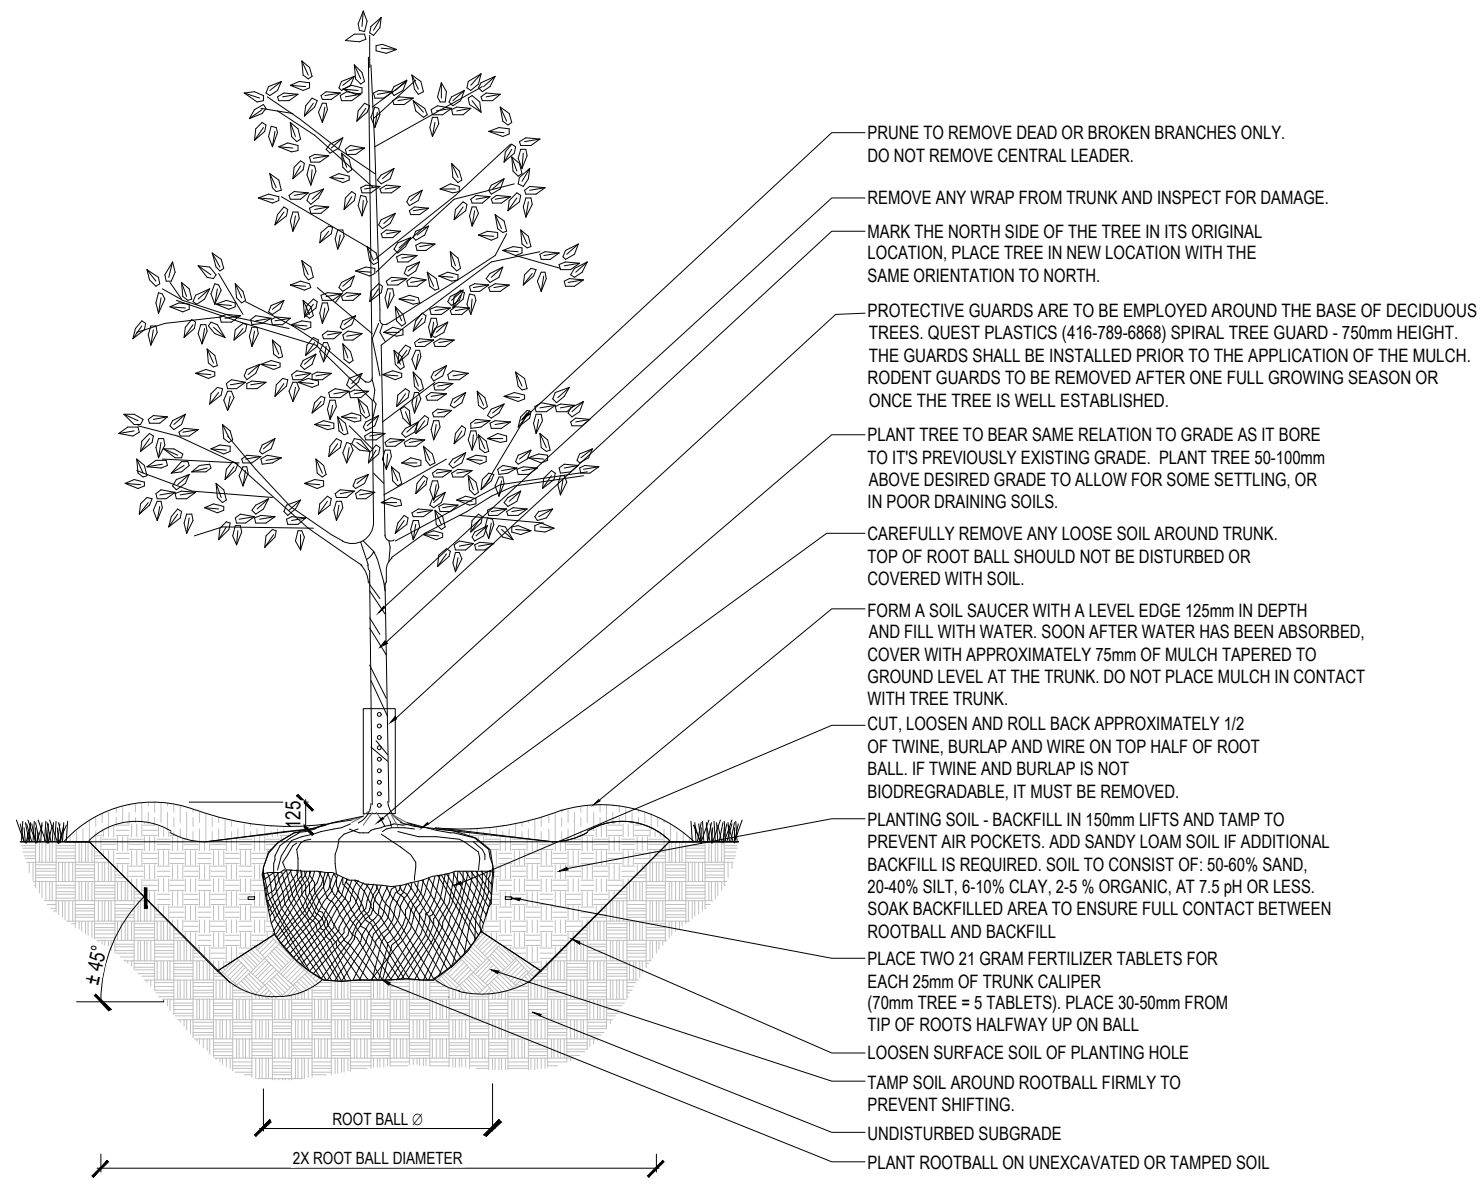


1 B&B DECIDUOUS TREE PLANTING DETAIL

N.T.S

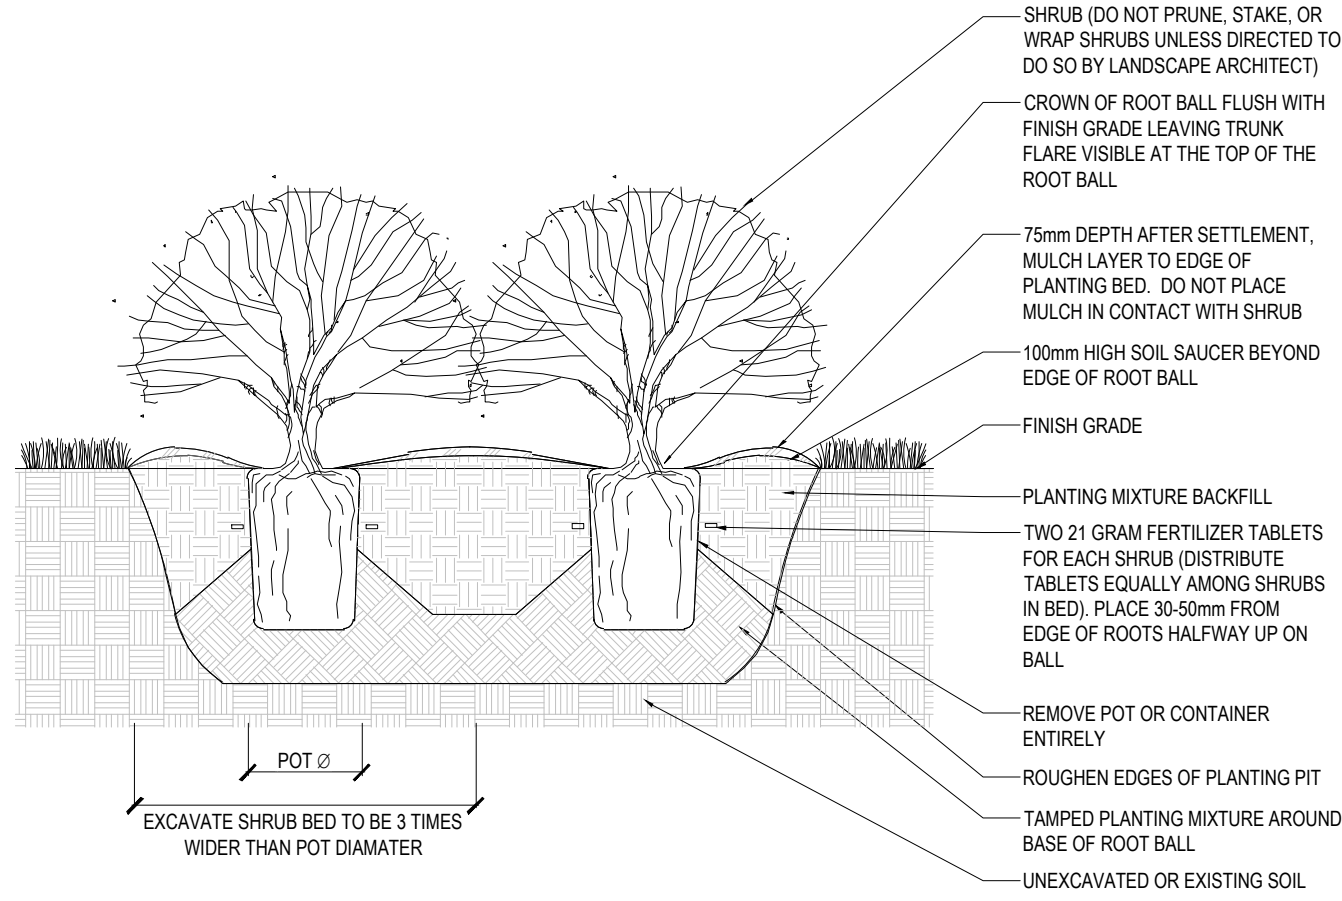

2 POTTED SHRUB BED PLANTING DETAIL

N.T.S

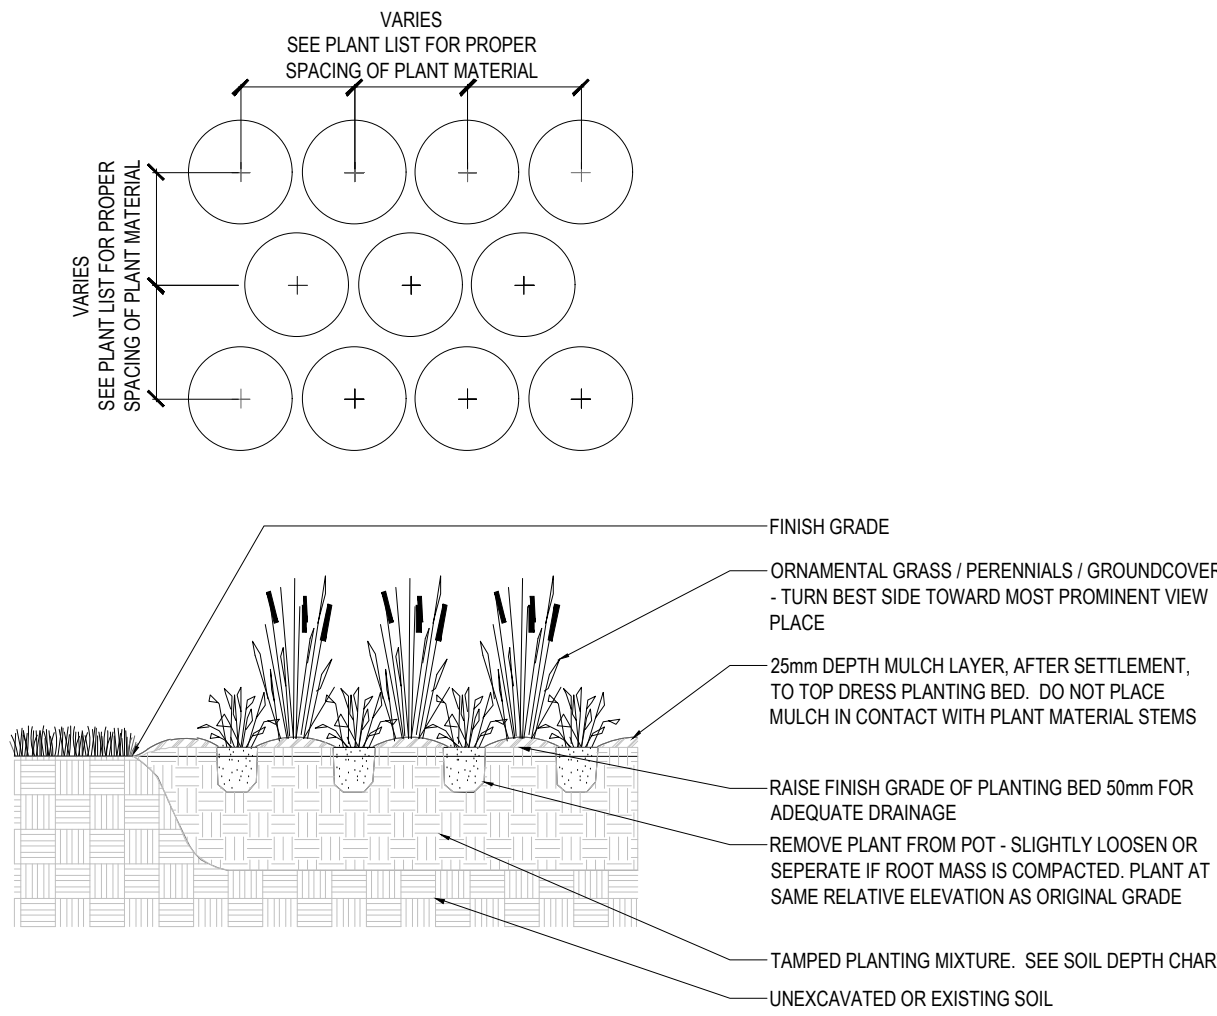

3 GROUND COVER PLANTING

N.T.S

Landscape Architect

STUDIO tla

20 Champlain Blvd, Suite 102 - Toronto ON - M3H 2Z1
(416) 638-4911 - info@studiotla.ca - studiotla.ca

1047 RICHMOND RD

OTTAWA, ON K2B 6R1

Project Number
22-178

Client
FENGATE
2275 UPPER MIDDLE RD. E.,
SUITE 700
OAKVILLE, ON L6H 0C3

Consultant
ARCHITECTURE
RLA/ARCHITECTURE
56 Beach Street
OTTAWA, ON K1S3J6, CANADA
TEL: 613.724.9932

rla/architecture

Revisions

17	ISSUED FOR SPA 5	2025-09-03	AK
16	ISSUED FOR COORDINATION	2025-08-11	AK
15	ISSUED FOR SPA 4	2025-06-25	PR
14	ISSUED FOR COORDINATION	2025-06-05	LG
13	ISSUED FOR SPA 3	2025-04-11	AK
12	ISSUED FOR COORDINATION	2025-01-20	AK
11	ISSUED FOR SPA 2	2024-12-13	AK
10	ISSUED FOR COORDINATION	2024-12-04	AK
9	REISSUED FOR SPA	2024-10-11	AK
8	ISSUED FOR SPA	2024-09-03	AK
7	ISSUED FOR COORDINATION	2024-08-30	AK
6	ISSUED FOR COORDINATION	2024-08-27	AK
5	ISSUED FOR COORDINATION	2024-08-21	AK
4	ISSUED FOR UDRP	2024-07-30	AK
3	ISSUED FOR COORDINATION	2024-07-15	AK
2	ISSUED FOR COORDINATION	2024-07-12	AK
1	ISSUED FOR COORDINATION	2024-07-09	AK



Signature

Date


Keymap



Scale

AS SHOWN

North

 

Phase

SPA3

Date

2025-06-25

Drawing Name

LANDSCAPE DETAILS

Sheet Number

NOT FOR CONSTRUCTION

LS.202

© STUDIO tla

DWG #19186

D07-12-24-0104




1 VIEW TOWARDS WORKING SPACE AND PEDESTRIAN MEWS
N.T.S



2 AERIAL VIEW
N.T.S



3 VIEW TOWARDS WORKING SPACE - OUTDOOR AMENITY
N.T.S

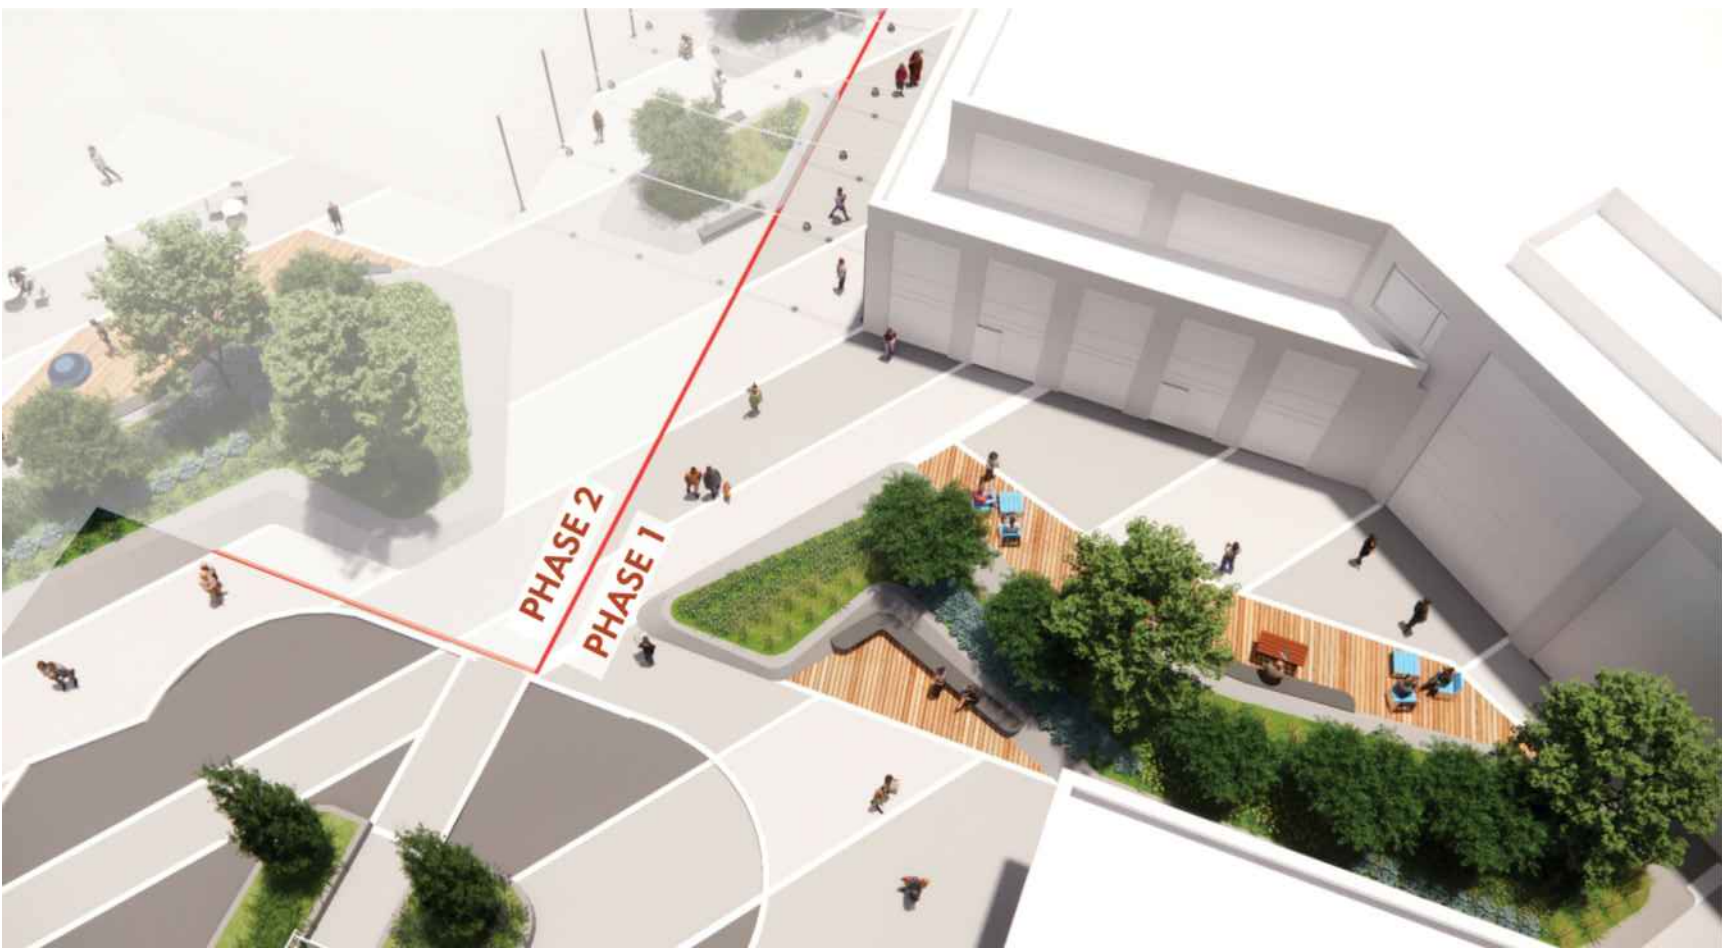

4 VIEW TOWARDS WORKING SPACE -OUTDOOR AMENITY
N.T.S



5 BUILDING FRONTAGE AND PEDESTRIAN ACCESS FROM RICHMOND ROAD
N.T.S



6 WORKING SPACE-OUTDOOR AMENITY
N.T.S



7 SCULPTURAL PLANTER- BUILDING ENTRANCE
N.T.S



8 OUTDOOR AMENITY AREA
N.T.S

1047 RICHMOND RD

OTTAWA, ON K2B 6R1

Project Number
22-178

Client
FENGATE
2275 UPPER MIDDLE RD. E.,
SUITE 700
OAKVILLE, ON L6H 0C3

Consultant
ARCHITECTURE
RLA/ARCHITECTURE
56 Beach Street
OTTAWA, ON K1S3J6, CANADA
TEL: 613.724.9932

FENGATE

rla/architecture

Revisions

17	ISSUED FOR SPA 5	2025-09-03	AK
16	ISSUED FOR COORDINATION	2025-08-11	AK
15	ISSUED FOR SPA 4	2025-06-25	PR
14	ISSUED FOR COORDINATION	2025-06-05	LG
13	ISSUED FOR SPA 3	2025-04-11	AK
12	ISSUED FOR COORDINATION	2025-01-20	AK
11	ISSUED FOR SPA 2	2024-12-13	AK
10	ISSUED FOR COORDINATION	2024-12-04	AK
9	REISSUED FOR SPA	2024-10-11	AK
8	ISSUED FOR SPA	2024-09-03	AK
7	ISSUED FOR COORDINATION	2024-08-30	AK
6	ISSUED FOR COORDINATION	2024-08-27	AK
5	ISSUED FOR COORDINATION	2024-08-21	AK
4	ISSUED FOR UDRP	2024-07-30	AK
3	ISSUED FOR COORDINATION	2024-07-15	AK
2	ISSUED FOR COORDINATION	2024-07-12	AK
1	ISSUED FOR COORDINATION	2024-07-09	AK



Signature

Date


Key map



Scale

AS SHOWN

North

 

Phase

SPA3

Date

2025-06-25

Drawing Name

LANDSCAPE VIEWS


Sheet Number

NOT FOR CONSTRUCTION


LS.203

© STUDIO tla


DWG #19186

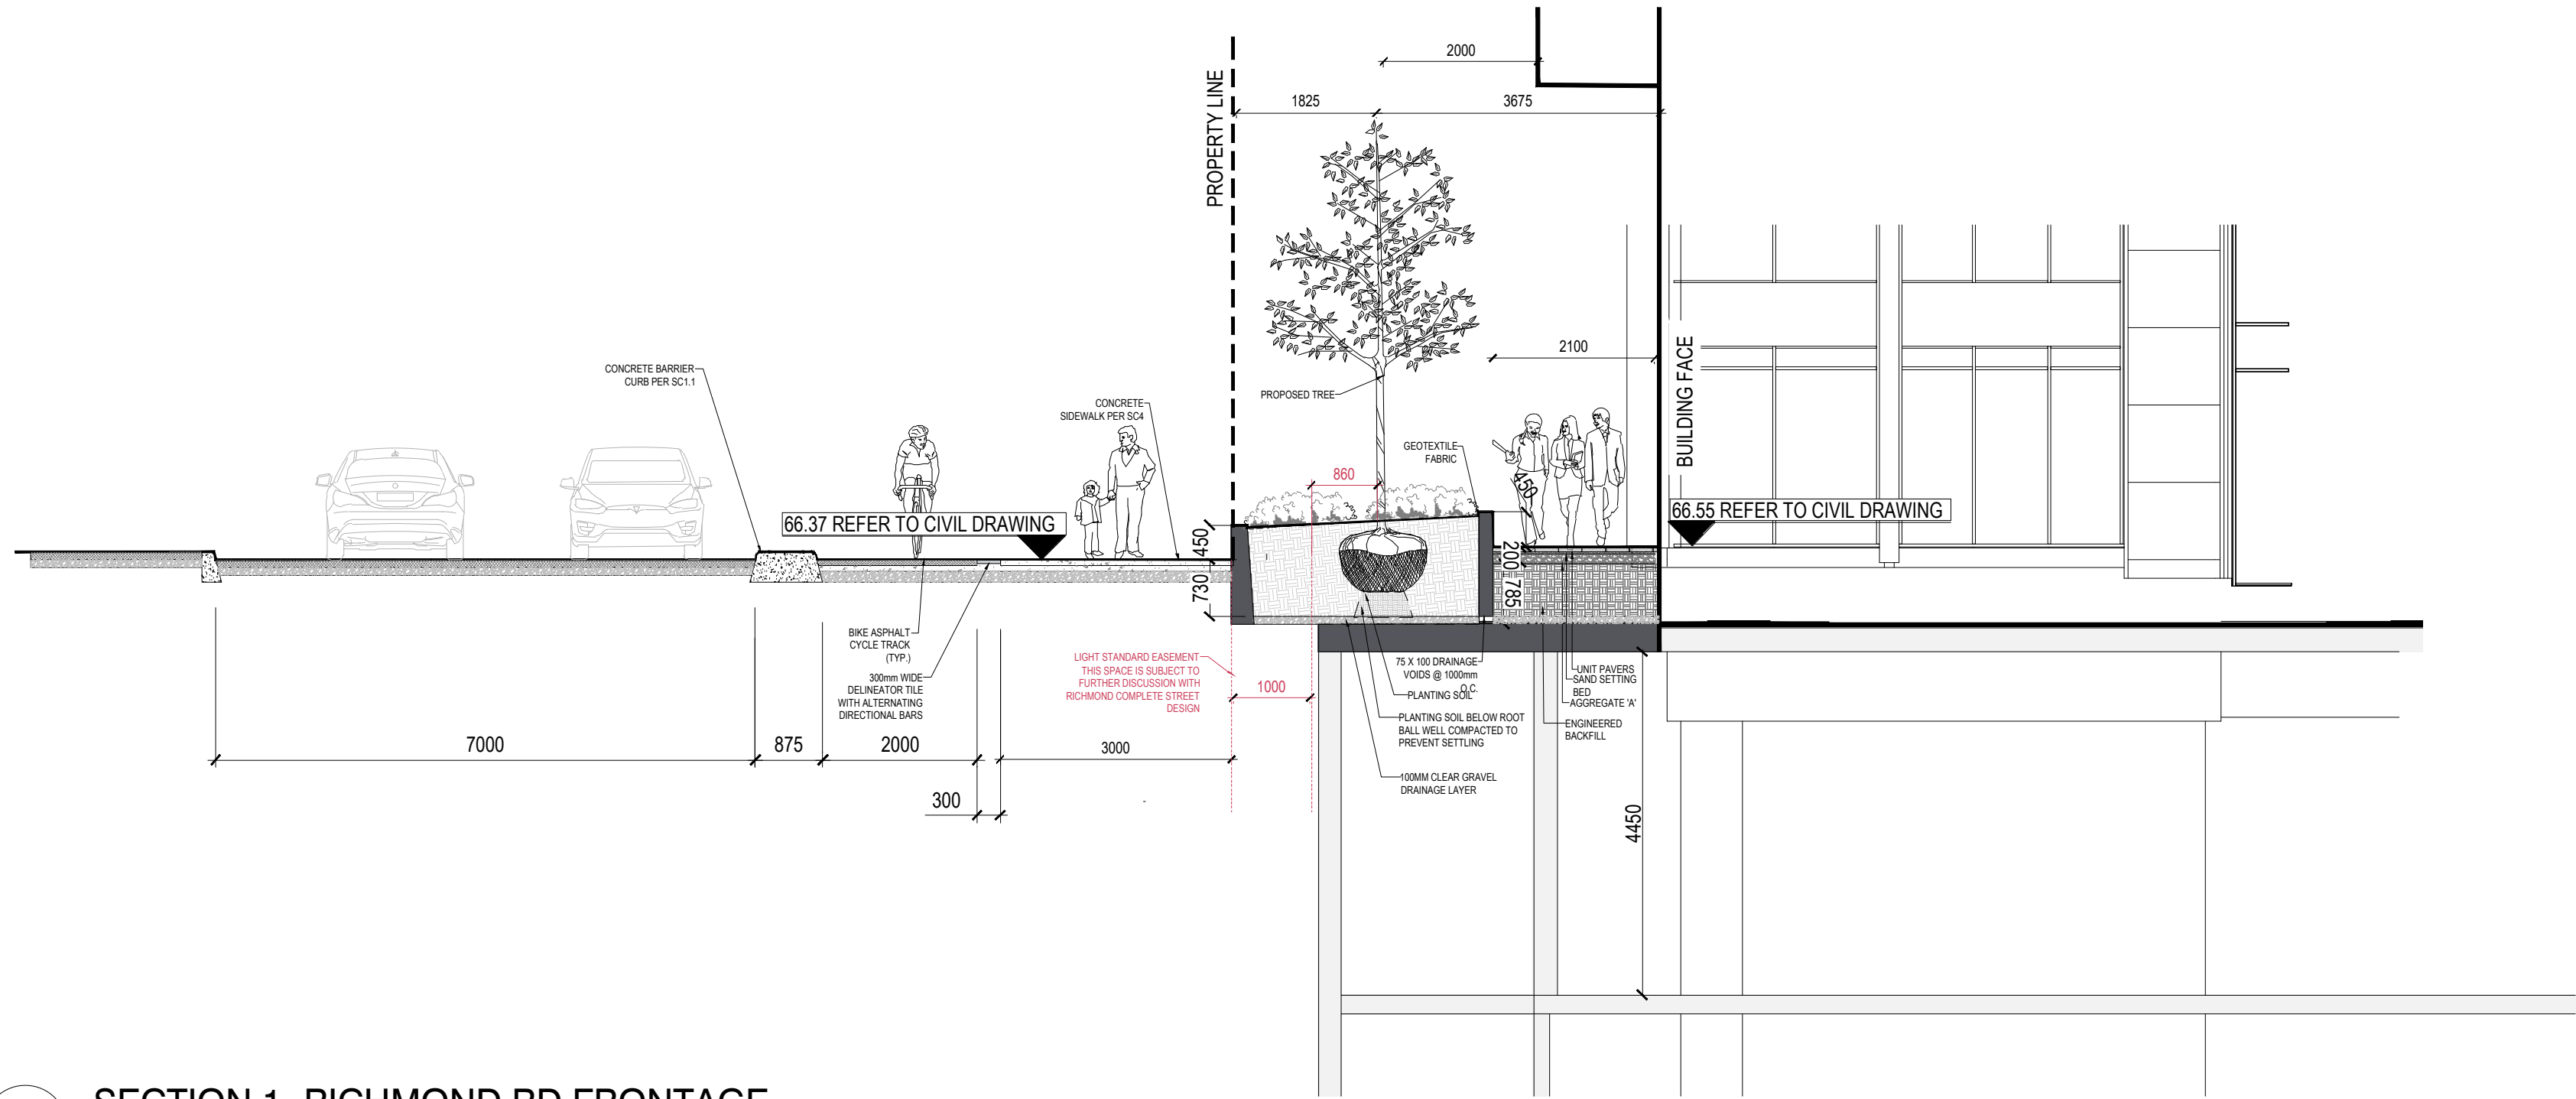


01 SECTION 1- RICHMOND RD FRONTAGE
1:75

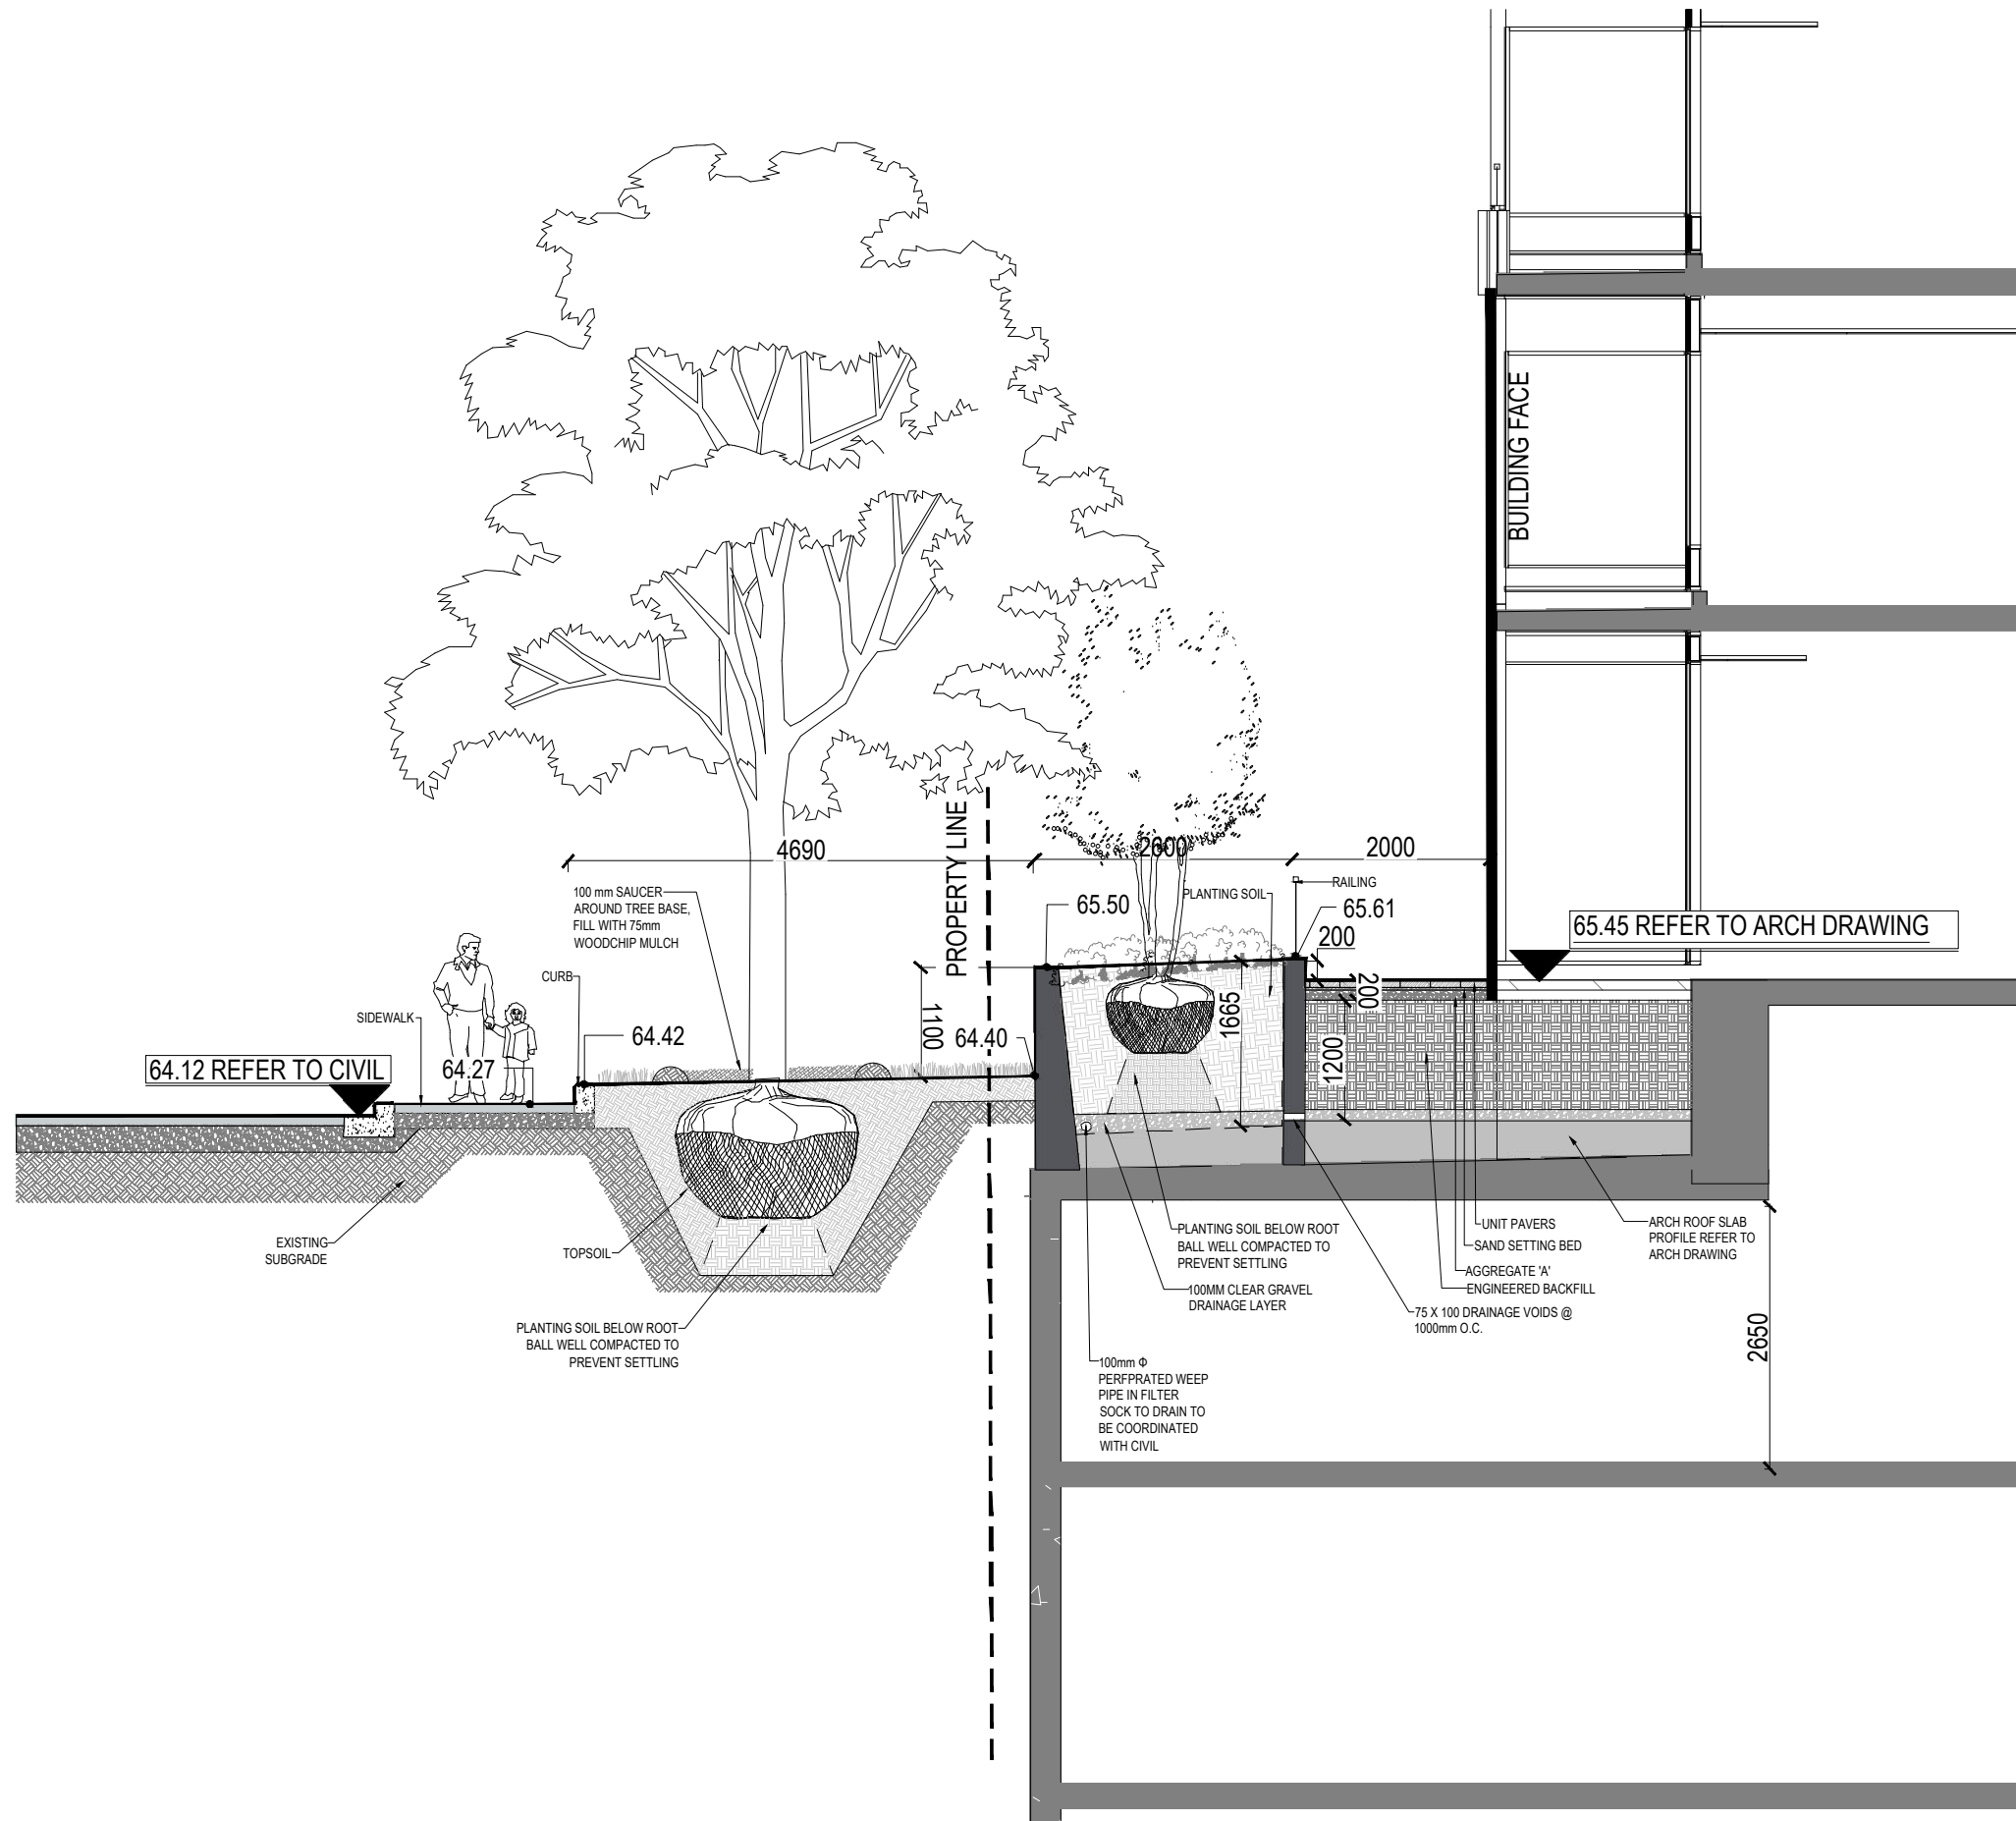

02 SECTION 2- NEW ORCHARD AVE- TOWNHOUSE FRONTAGE
1:75

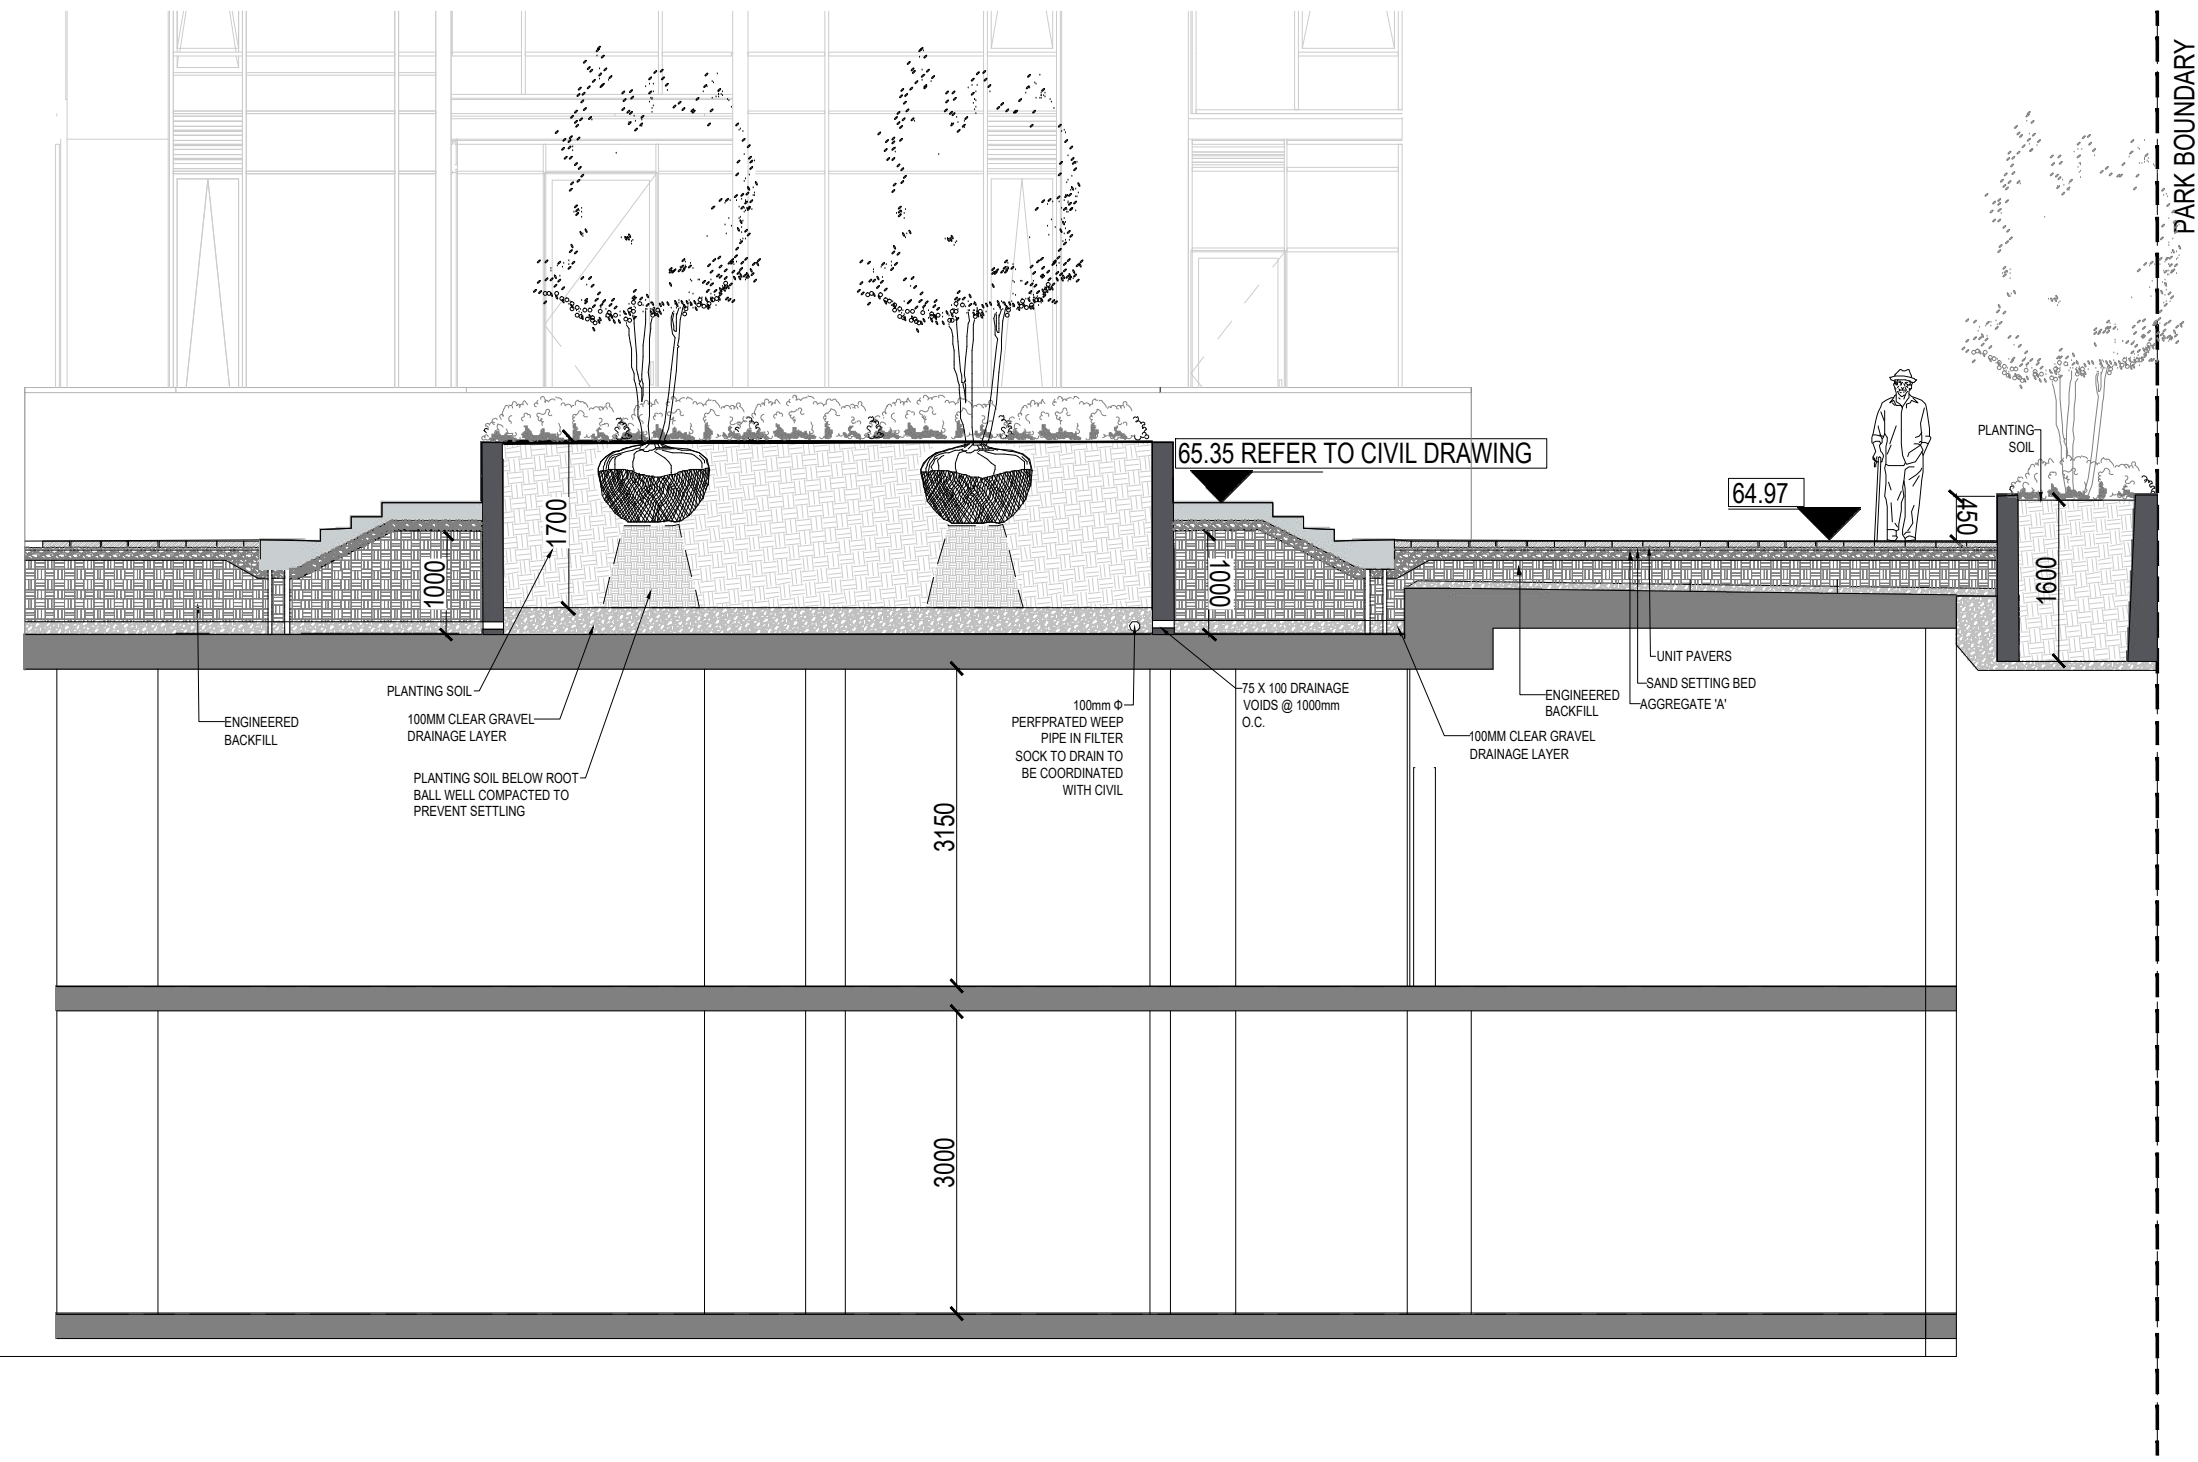

03 SECTION 3- ALONG NEW ORCHARD AVE
1:75

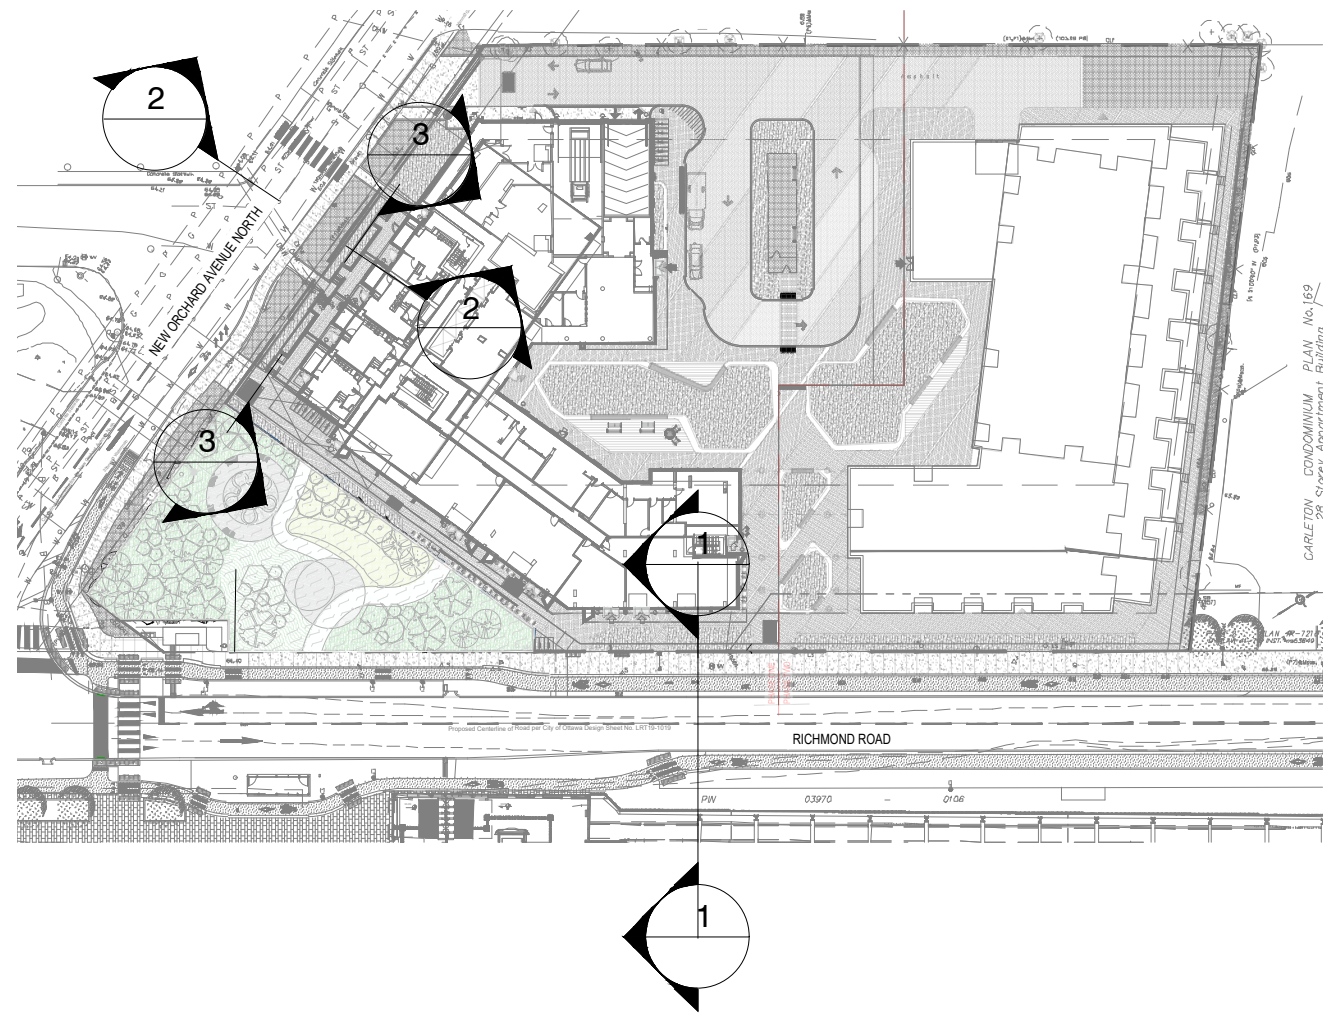

Landscape Architect

STUDIO **fla**
20 Champlain Blvd, Suite 102 - Toronto ON - M3H 2Z1
(416) 638-4911 - info@studiotla.ca - studiotla.ca

1047 RICHMOND RD
OTTAWA, ON K2B 6R1

Project Number
22-178

Client
FENGATE
2275 UPPER MIDDLE RD. E.,
SUITE 700
OAKVILLE, ON L6H 0C3

Consultant
ARCHITECTURE
RLA/ARCHITECTURE
56 Beach Street
OTTAWA, ON K1S3J6, CANADA
TEL: 613.724.9932

FENGATE


rla/architecture

Revisions			
17	ISSUED FOR SPA 5	2025-09-03	AK
16	ISSUED FOR COORDINATION	2025-08-11	AK
15	ISSUED FOR SPA 4	2025-06-25	PR
14	ISSUED FOR COORDINATION	2025-06-05	LG
13	ISSUED FOR SPA 3	2025-04-11	AK
12	ISSUED FOR COORDINATION	2025-01-20	AK
11	ISSUED FOR SPA 2	2024-12-13	AK
10	ISSUED FOR COORDINATION	2024-12-04	AK
9	REISSUED FOR SPA	2024-10-11	AK
8	ISSUED FOR SPA	2024-09-03	AK
7	ISSUED FOR COORDINATION	2024-08-30	AK
6	ISSUED FOR COORDINATION	2024-08-27	AK
5	ISSUED FOR COORDINATION	2024-08-21	AK
4	ISSUED FOR UDPP	2024-07-30	AK
3	ISSUED FOR COORDINATION	2024-07-15	AK
2	ISSUED FOR COORDINATION	2024-07-12	AK
1	ISSUED FOR COORDINATION	2024-07-09	AK



Signature

Date

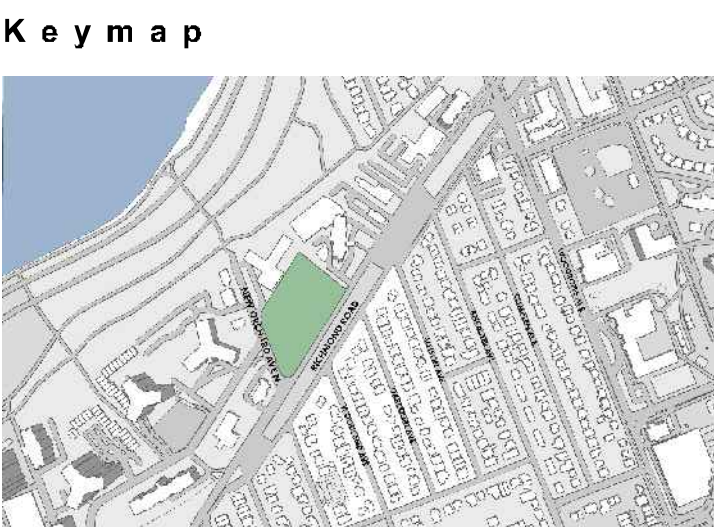

Scale
AS SHOWN

North

Phase
SPA3

Date
2025-06-25

Drawing Name

LANDSCAPE SECTIONS


Sheet Number
NOT FOR CONSTRUCTION

LS.300

© STUDIO fla

DWG #19186

September 3, 2025 4:38 PM I:\01-PROJECTS\2025\22-178 1047 RICHMOND RD, OTTAWA\1-CAD\1-CURRENT\SPA IMPL\01-SHEET TEMPLATES\LS.301 LANDSCAPE SECTIONS.DWG

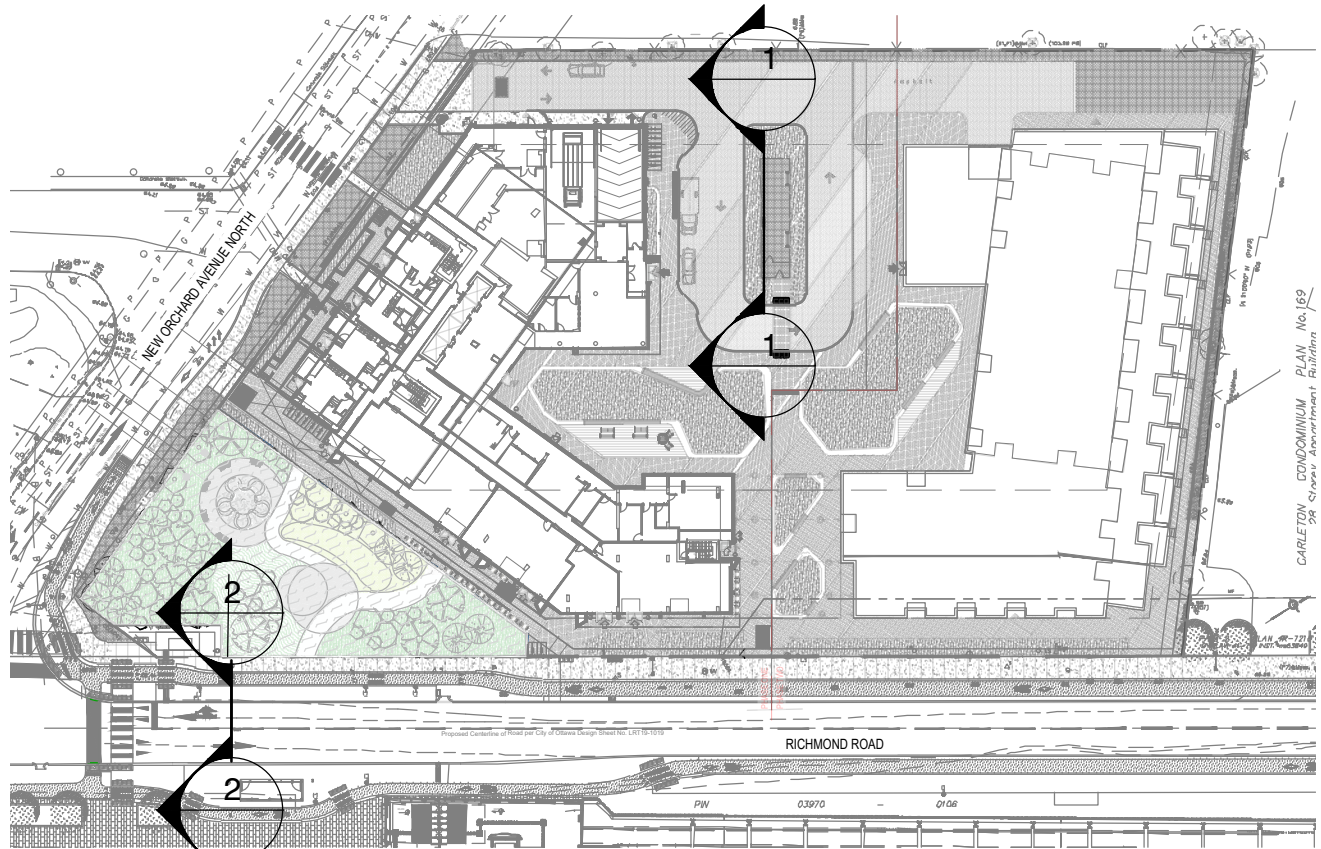

Landscape Architect

STUDIO tla
20 Champlain Blvd, Suite 102 - Toronto ON - M3H 2Z1
(416) 638-4911 - info@studiotla.ca - studiotla.ca

1047 RICHMOND RD

OTTAWA, ON K2B 6R1

Project Number
22-178

Client
FENGATE
2275 UPPER MIDDLE RD. E.,
SUITE 700
OAKVILLE, ON L6H 0C3

Consultant
ARCHITECTURE
RLA/ARCHITECTURE
56 Beach Street
OTTAWA, ON K1S3J6, CANADA
TEL: 613.724.9932

rla/architecture

Revisions

17	ISSUED FOR SPA 5	2025-09-03	AK
16	ISSUED FOR COORDINATION	2025-08-11	AK
15	ISSUED FOR SPA 4	2025-06-25	PR
14	ISSUED FOR COORDINATION	2025-06-05	LG
13	ISSUED FOR SPA 3	2025-04-11	AK
12	ISSUED FOR COORDINATION	2025-01-20	AK
11	ISSUED FOR SPA 2	2024-12-13	AK
10	ISSUED FOR COORDINATION	2024-12-04	AK
9	REISSUED FOR SPA	2024-10-11	AK
8	ISSUED FOR SPA	2024-09-03	AK
7	ISSUED FOR COORDINATION	2024-08-30	AK
6	ISSUED FOR COORDINATION	2024-08-27	AK
5	ISSUED FOR COORDINATION	2024-08-21	AK
4	ISSUED FOR UDRP	2024-07-30	AK
3	ISSUED FOR COORDINATION	2024-07-15	AK
2	ISSUED FOR COORDINATION	2024-07-12	AK
1	ISSUED FOR COORDINATION	2024-07-09	AK



Signature

Date


Key map



Scale

AS SHOWN

North

 

Phase

SPA3

Date

2025-06-25

Drawing Name

LANDSCAPE SECTIONS


Sheet Number

NOT FOR CONSTRUCTION


LS.301

© STUDIO tla

DWG #19186

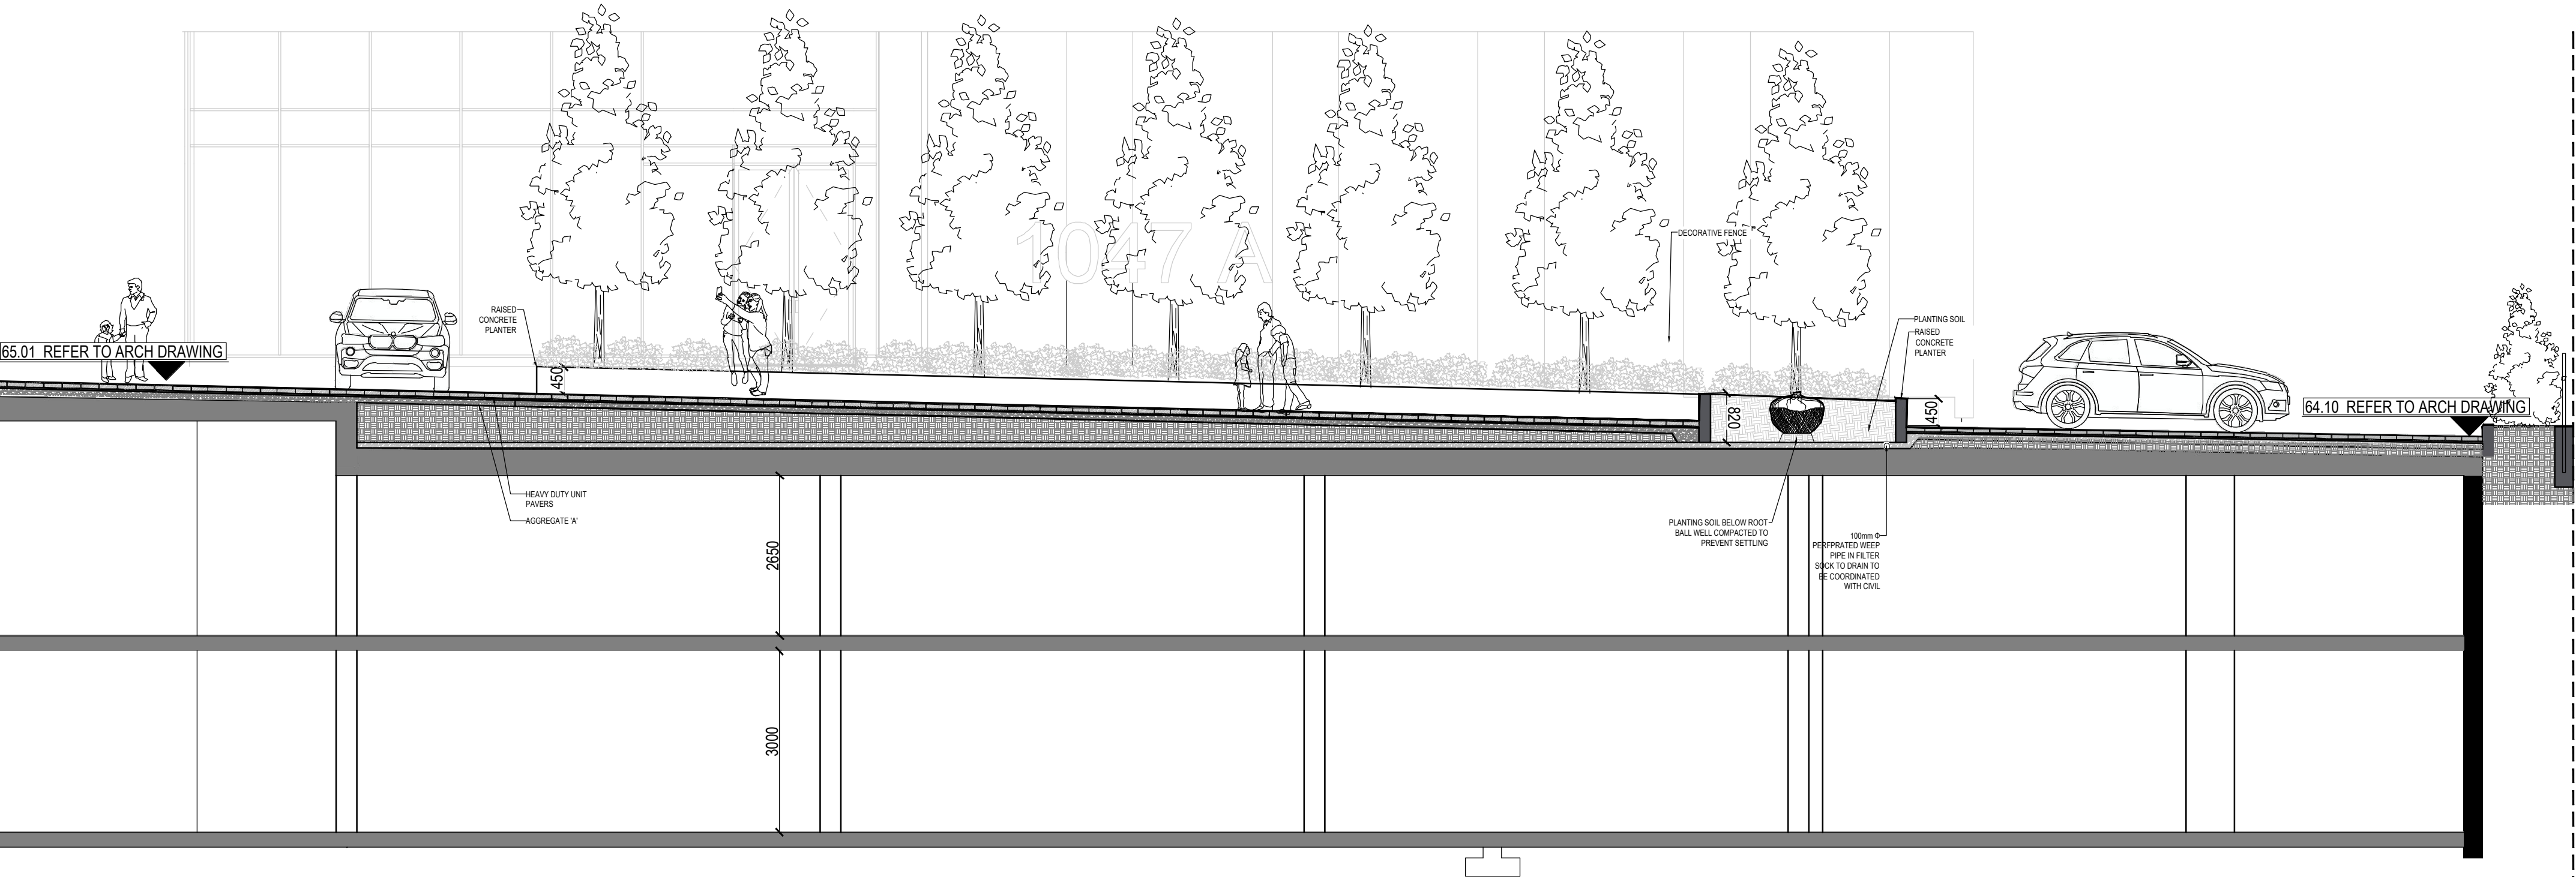

01 SECTION 4- DRIVE WAY AND PET AMENITY: RELIEF AREA
1:75

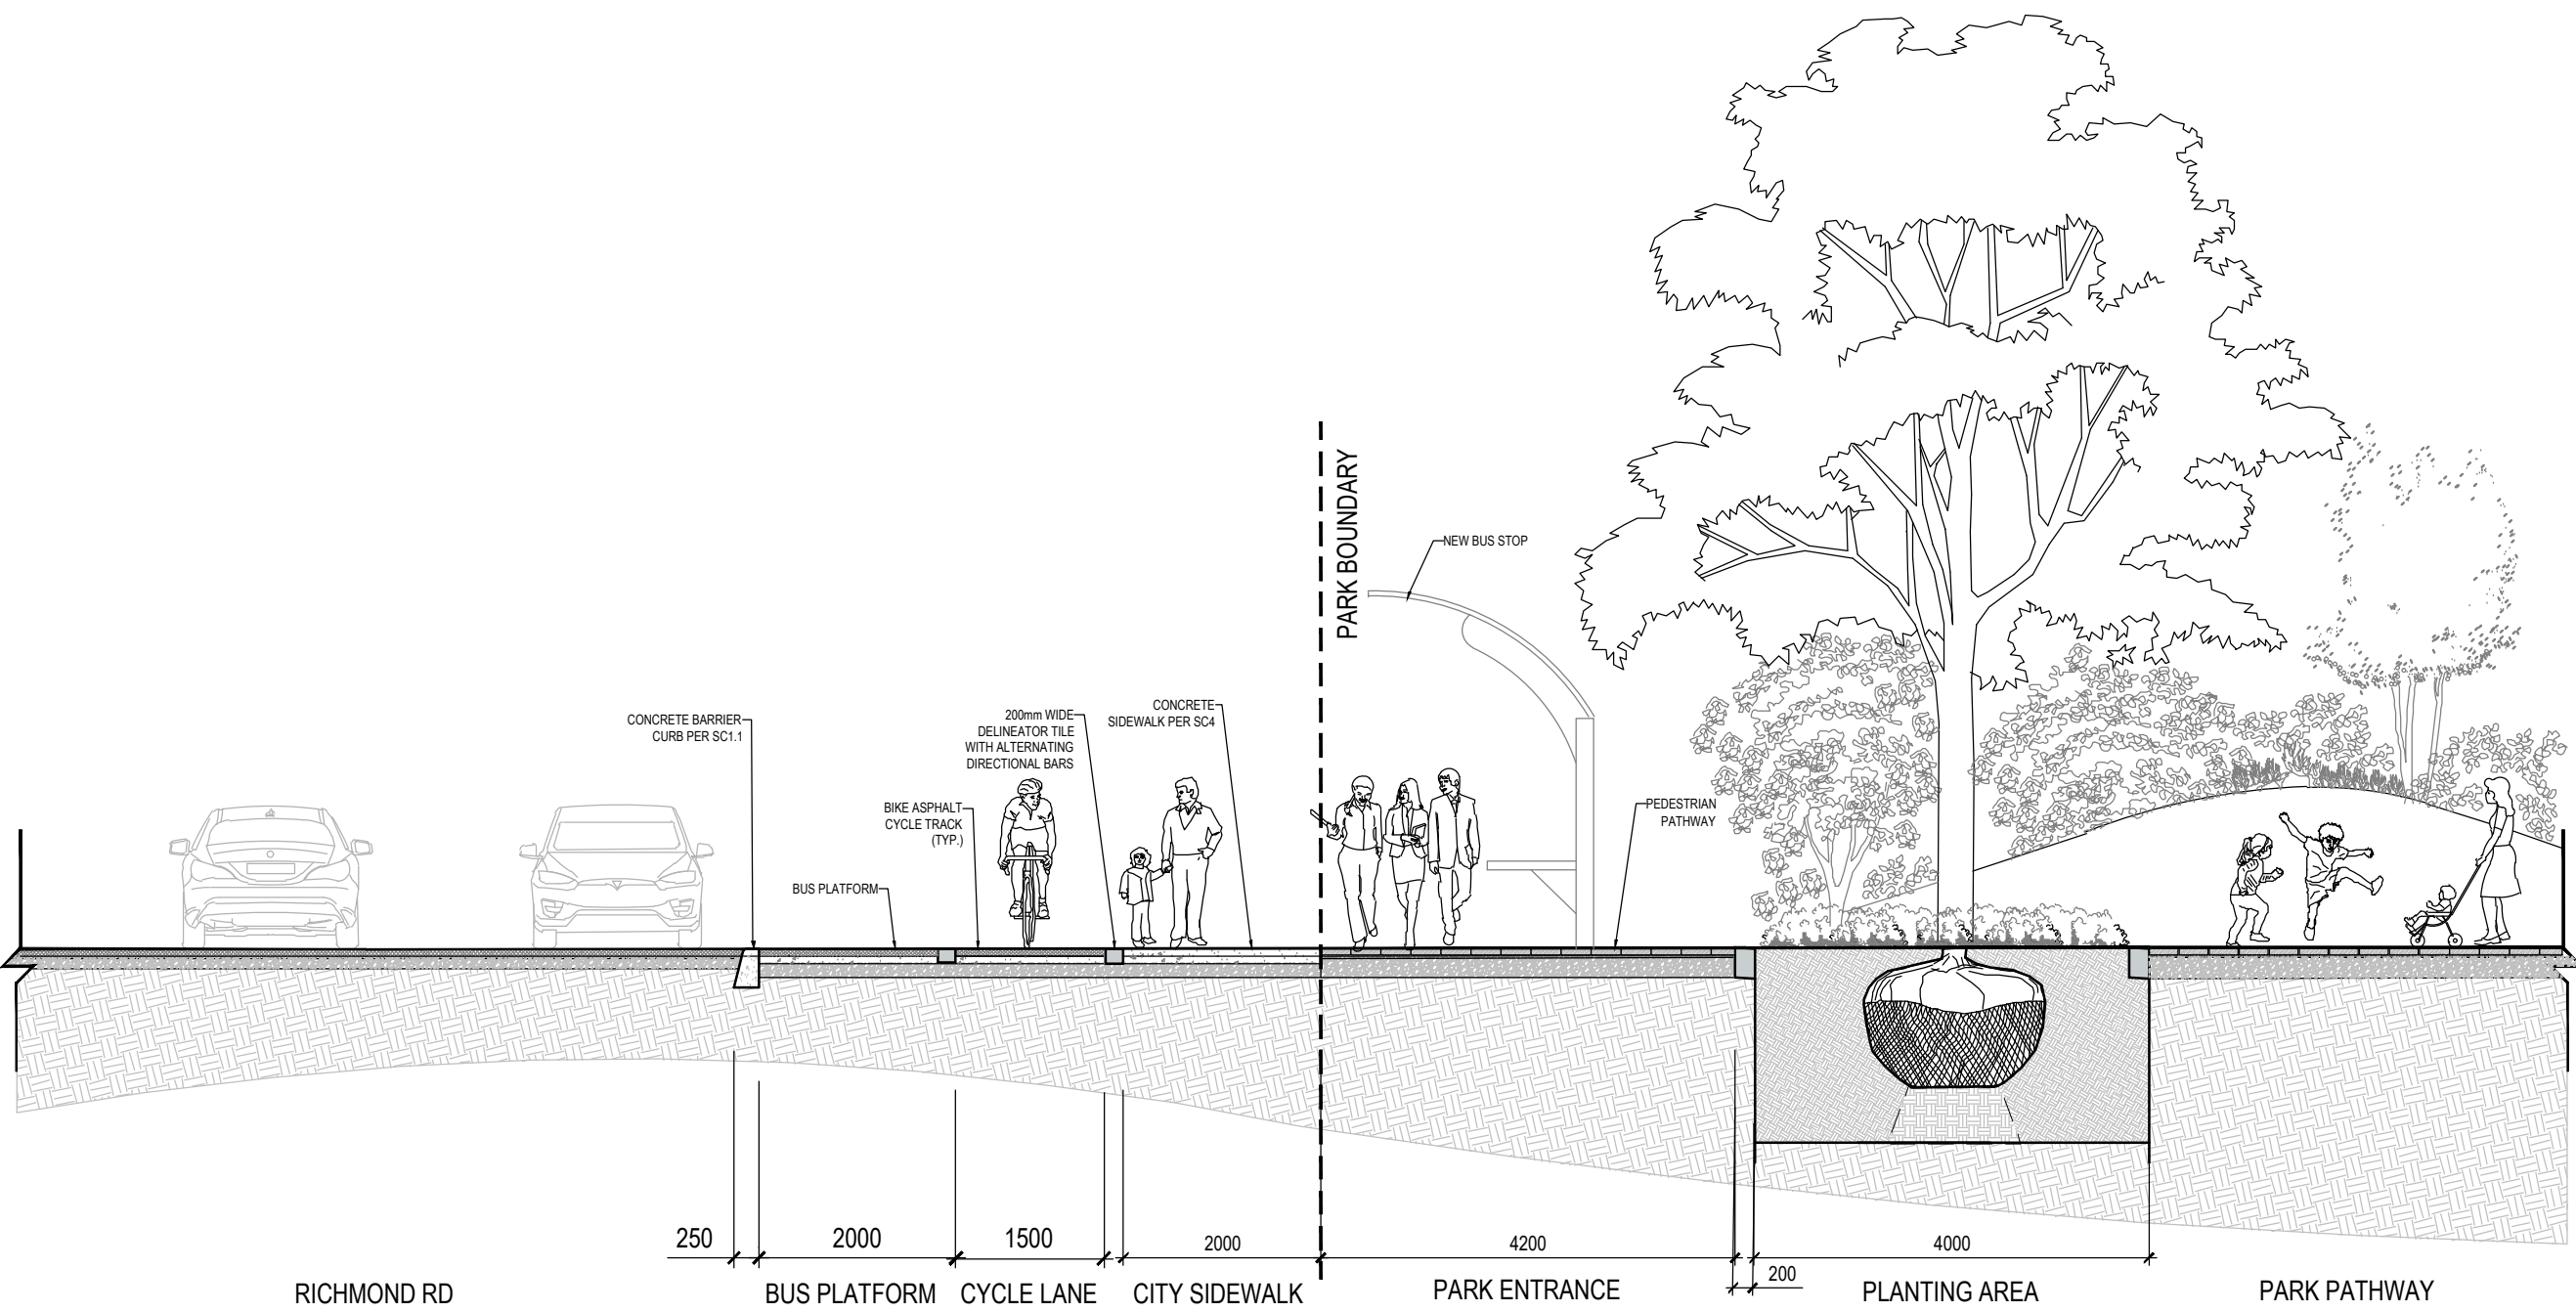

02 PARK SECTION AND R.O.W
1:75