




NEUF

ARCHITECT(E)S

PAGE	TITRE DES DESSINS Drawing Title	REV.	DATE
A000	TITLE PAGE	0	2024 11 29
A101P	GENERAL SITE PLAN - PROJECTED	0	2024 11 29
A102P	RENDERED CONTEXT PLAN	0	2024 11 29
A200P	SPA - BASEMENT - PROJECTED	0	2024 11 29
A201P	SPA - GROUND FLOOR - PROJECTED	0	2024 11 29
A202P	SPA - TYPICAL FLOOR PLAN - PROJECTED	0	2024 11 29
A400P	SOUTH ELEVATION - PROJECTED	0	2024 11 29
A401P	EAST ELEVATION - PROJECTED	0	2024 11 29
A402P	WEST ELEVATION - PROJECTED	0	2024 11 29
A403P	NORTH ELEVATION - PROJECTED	0	2024 11 29
TOTAL: 10			




535 LEGGET DRIVE
535 LEGGET DRIVE, KANATA, ONTARIO
CLIENT : KRP PROPERTIES

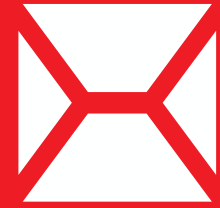

NEUF
ARCHITECT(E)S

- ISSUED FOR SITE PLAN APPROVAL 2024-11-29
- COORDINATION Coordination
- PERMIS Permit
- SOUSSION Tender
- RÉVISION GÉNÉRALE General revision
- CONSTRUCTION Construction
- FIN DES TRAVAUX Record Drawings

 

1 : 300

EXTERIOR BIKE RACK

The diagram shows three orthographic views of a U-shaped bike rack:

- TOP VIEW:** Shows the U-shaped profile from above. The overall width is 2'-0" and the depth is 3'-0".
- FRONT VIEW:** Shows the U-shaped profile from the front. The overall height is 3'-0" and the width at the base is 2'-0".
- SIDE VIEW:** Shows the side profile of the rack. The height is 3'-0" and the width at the base is 1'-0". The label "FRONT" indicates the direction of view.

ZONE PROVISIONS S35 LEGGETT			
ZONING BY-LAW 2008-250			
CURRENT ZONING: IP6 [S01]			
	REQUIRED	PROVIDED	
FRONT & CORNER YARD SETBACK	FRONT MIN. 12 m	25.10 m	
INTERIOR RIGHT SIDE YARD SETBACK	MIN. 7.5 m	61.19 m	
INTERIOR LEFT SIDE YARD SETBACK	MIN. 7.5 m	8.04 m	
REAR YARD SETBACK	MIN. 7.5 m	13.45 m	
BUILDING HEIGHT	44 m (MAX)	11 STOREYS 44 m (MAX)	
AMENITY SPACE	6 m ² X 115 UNITS = 690 m ²	847 m ²	
PRIVATE AMENITY SPACE		145 m ²	
COMMUNAL AMENITY AREA	MINIMUM OF 50% OF REQUIRED TOTAL AMENITY AREA (623 m ² min.)	702 m ²	
BICYCLE PARKING (RESIDENTIAL)	0.5 X 115 UNITS = 58 SPOTS (25% INDOORS)	93	
BICYCLE PARKING (OFFICE)	2 SPOTS (1 LONG-TERM, 1 SHORT-TERM)	2	
NUMBER OF PARKING SPACES			
	REQUIRED	PROVIDED	
PARKING (RESIDENTIAL)	1.2 SPACES X 115 UNITS	138	61 SPACES
PARKING (VISITOR)	0.2 SPACES X 115 UNITS	23	20 SPACES
OFFICE	400 m ²	4 SPACES	
BARRIER FREE PARKING	TYPE A = 1 TYPE B = 1	2	TYPE A = 1 TYPE B = 1
TOTAL PARKING REQUIRED		167	107 SPACES

1. Ces documents d'architecture sont la propriété exclusive de NEUF architecte(s) et ne pourront être utilisés, reproduits ou copiés sans autorisation écrite préalable. / These architectural documents are the exclusive property of NEUF architect(e)s and cannot be used, copied or reproduced without written pre-authorization

2. Les dimensions apparaissant aux documents doivent être vérifiées par l'entrepreneur avant le début des travaux. / All dimensions which appear on the documents must be verified by the contractor before to start the work.

3. Veuillez aviser l'architecte de toute dimension erreur et/ou divergences entre ces documents et ceux des autres professionnels. / The architect must be notified of all errors, omissions and discrepancies between these documents and those of the others professionals.


4. Les dimensions sur ces documents doivent être lues et non mesurées. / The dimensions on these documents must be read and not measured.

200-1550 Carling Ave, Ottawa, ON K1Z 8S8
www.curlfr.ca

URBANISTE ET CIVIL Urban planner and Civil
 Architect
NOVATECH
 240 Michael Cowpland Drive, Suite 200, Ottawa, ON, K2M 1P6
 T 613 234 9643 novatech-eng.com

ARCHITECTES Architect
 DESIGN INTERIEUR Interior design
NEUF architect(e)s Inc.
 630, boulevard René-Lévesque O. 32e étage, Montréal QC H3B 1S3
 T 514 947 1117 NEUFarchitectes.com

SCAFI / Scafi

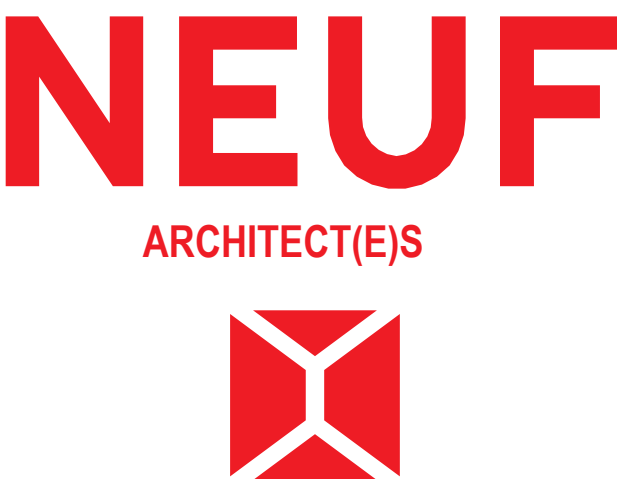

535 LEGGET DRIVE

535 LEGGET DRIVE,
KANATA, ONTARIO

AT MS KP

24.09.18 As

GENERAL SITE PLAN - PROJECTED

Q **14015**

A104B

A101P

11/27/2024 4:33:30 PM

A:\work\113338_535 LEGGET DRIVE\DWG\113338_535 LEGGET DRIVE_11338_ARC_BDD_R24.rvt

555 LEGGET DRIVE
(11 STOREY)

525 LEGGET DRIVE
(BROOKSTREET HOTEL)

CONNECTION TO
BROOKSTREET HOTEL
(1 STOREY)

535 LEGGET DRIVE
(11 STOREY)

LEGGET DRIVE



NOTES GÉNÉRALES / General Notes

1. Ces documents d'architecture sont la propriété exclusive de NEUF architect(e)s et ne pourront être utilisés, reproduits ou copiés sans autorisation écrite préalable. / These architectural documents are the exclusive property of NEUF architect(e)s and cannot be used, copied or reproduced without written pre-authorization.
2. Les dimensions apparaissant aux documents devront être vérifiées par l'entrepreneur avant le début des travaux. / All dimensions which appear on the documents must be verified by the contractor before to start the work.
3. Veuillez aviser l'architecte de toute dimension erreur et/ou divergences entre ces documents et ceux des autres professionnels. / The architect must be notified of all errors, omissions and discrepancies between these documents and those of the others professionals.
4. Les dimensions sur ces documents doivent être lues et non mesurées. / The dimensions on these documents must be read and not measured.

MECHANICAL / Mécanique

ELECTRICAL / Électrique

GOODKEY, WEEDMARK & ASSOCIATES LIMITED

1688 Woodward Dr., Ottawa, ON K2C 3R8

T 613 727 9111 info@gwa.com

STRUCTURE / Structure

CUNLIFF & ASSOCIATES

200-1550 Carling Ave., Ottawa, ON K1Z 8S8

www.cunliffe.ca

URBANISTE ET CIVIL / Urban planner and Civil

ARCHITECTE DE PAYSAGE / Landscape Architect

NOVATECH

260 Michael Coopers Drive, Suite 200, Ottawa, ON, K2M 1P6

T 613 294 9543 info@novatech-eng.com

ARCHITECTES / Architect

DESIGN INTERIOR / Interior Design

NEUF architect(e)s Inc.

630, boul. René-Lévesque O., 32e étage, Montréal QC H3B 1S6

T 514 847 1117 NEUFarchitectes.com

SCEAU / Seal

NEUF
ARCHITECT(E)S




CLIENT / Client



OUVRAGE / Project

535 LEGGET DRIVE

 

EMPLACEMENT / Location

535 LEGGET DRIVE,
KANATA, ONTARIO

NO PROJET No.
13338

NO / RÉVISION

0 / ISSUED FOR SITE PLAN APPROVAL

DATE (aa-mm-jj)
2024 11 29

DESSINÉ PAR / Drawn by

AT MS

DATE (aa-mm-jj)

24.11.29

TITRE DU DESSIN / Drawing Title

**RENDERED CONTEXT
PLAN**

VÉRIFIÉ PAR / Checked by

KP

ÉCHELLE / Scale


REVISION / Revision

0

NO. DESSIN / Dwg Number

A102P

2024-11-29 15:43:35
Autodesk Docs://13338-LEGGET DRIVE_P24/355.LD_13338_ARC_BBD_P24.mxd

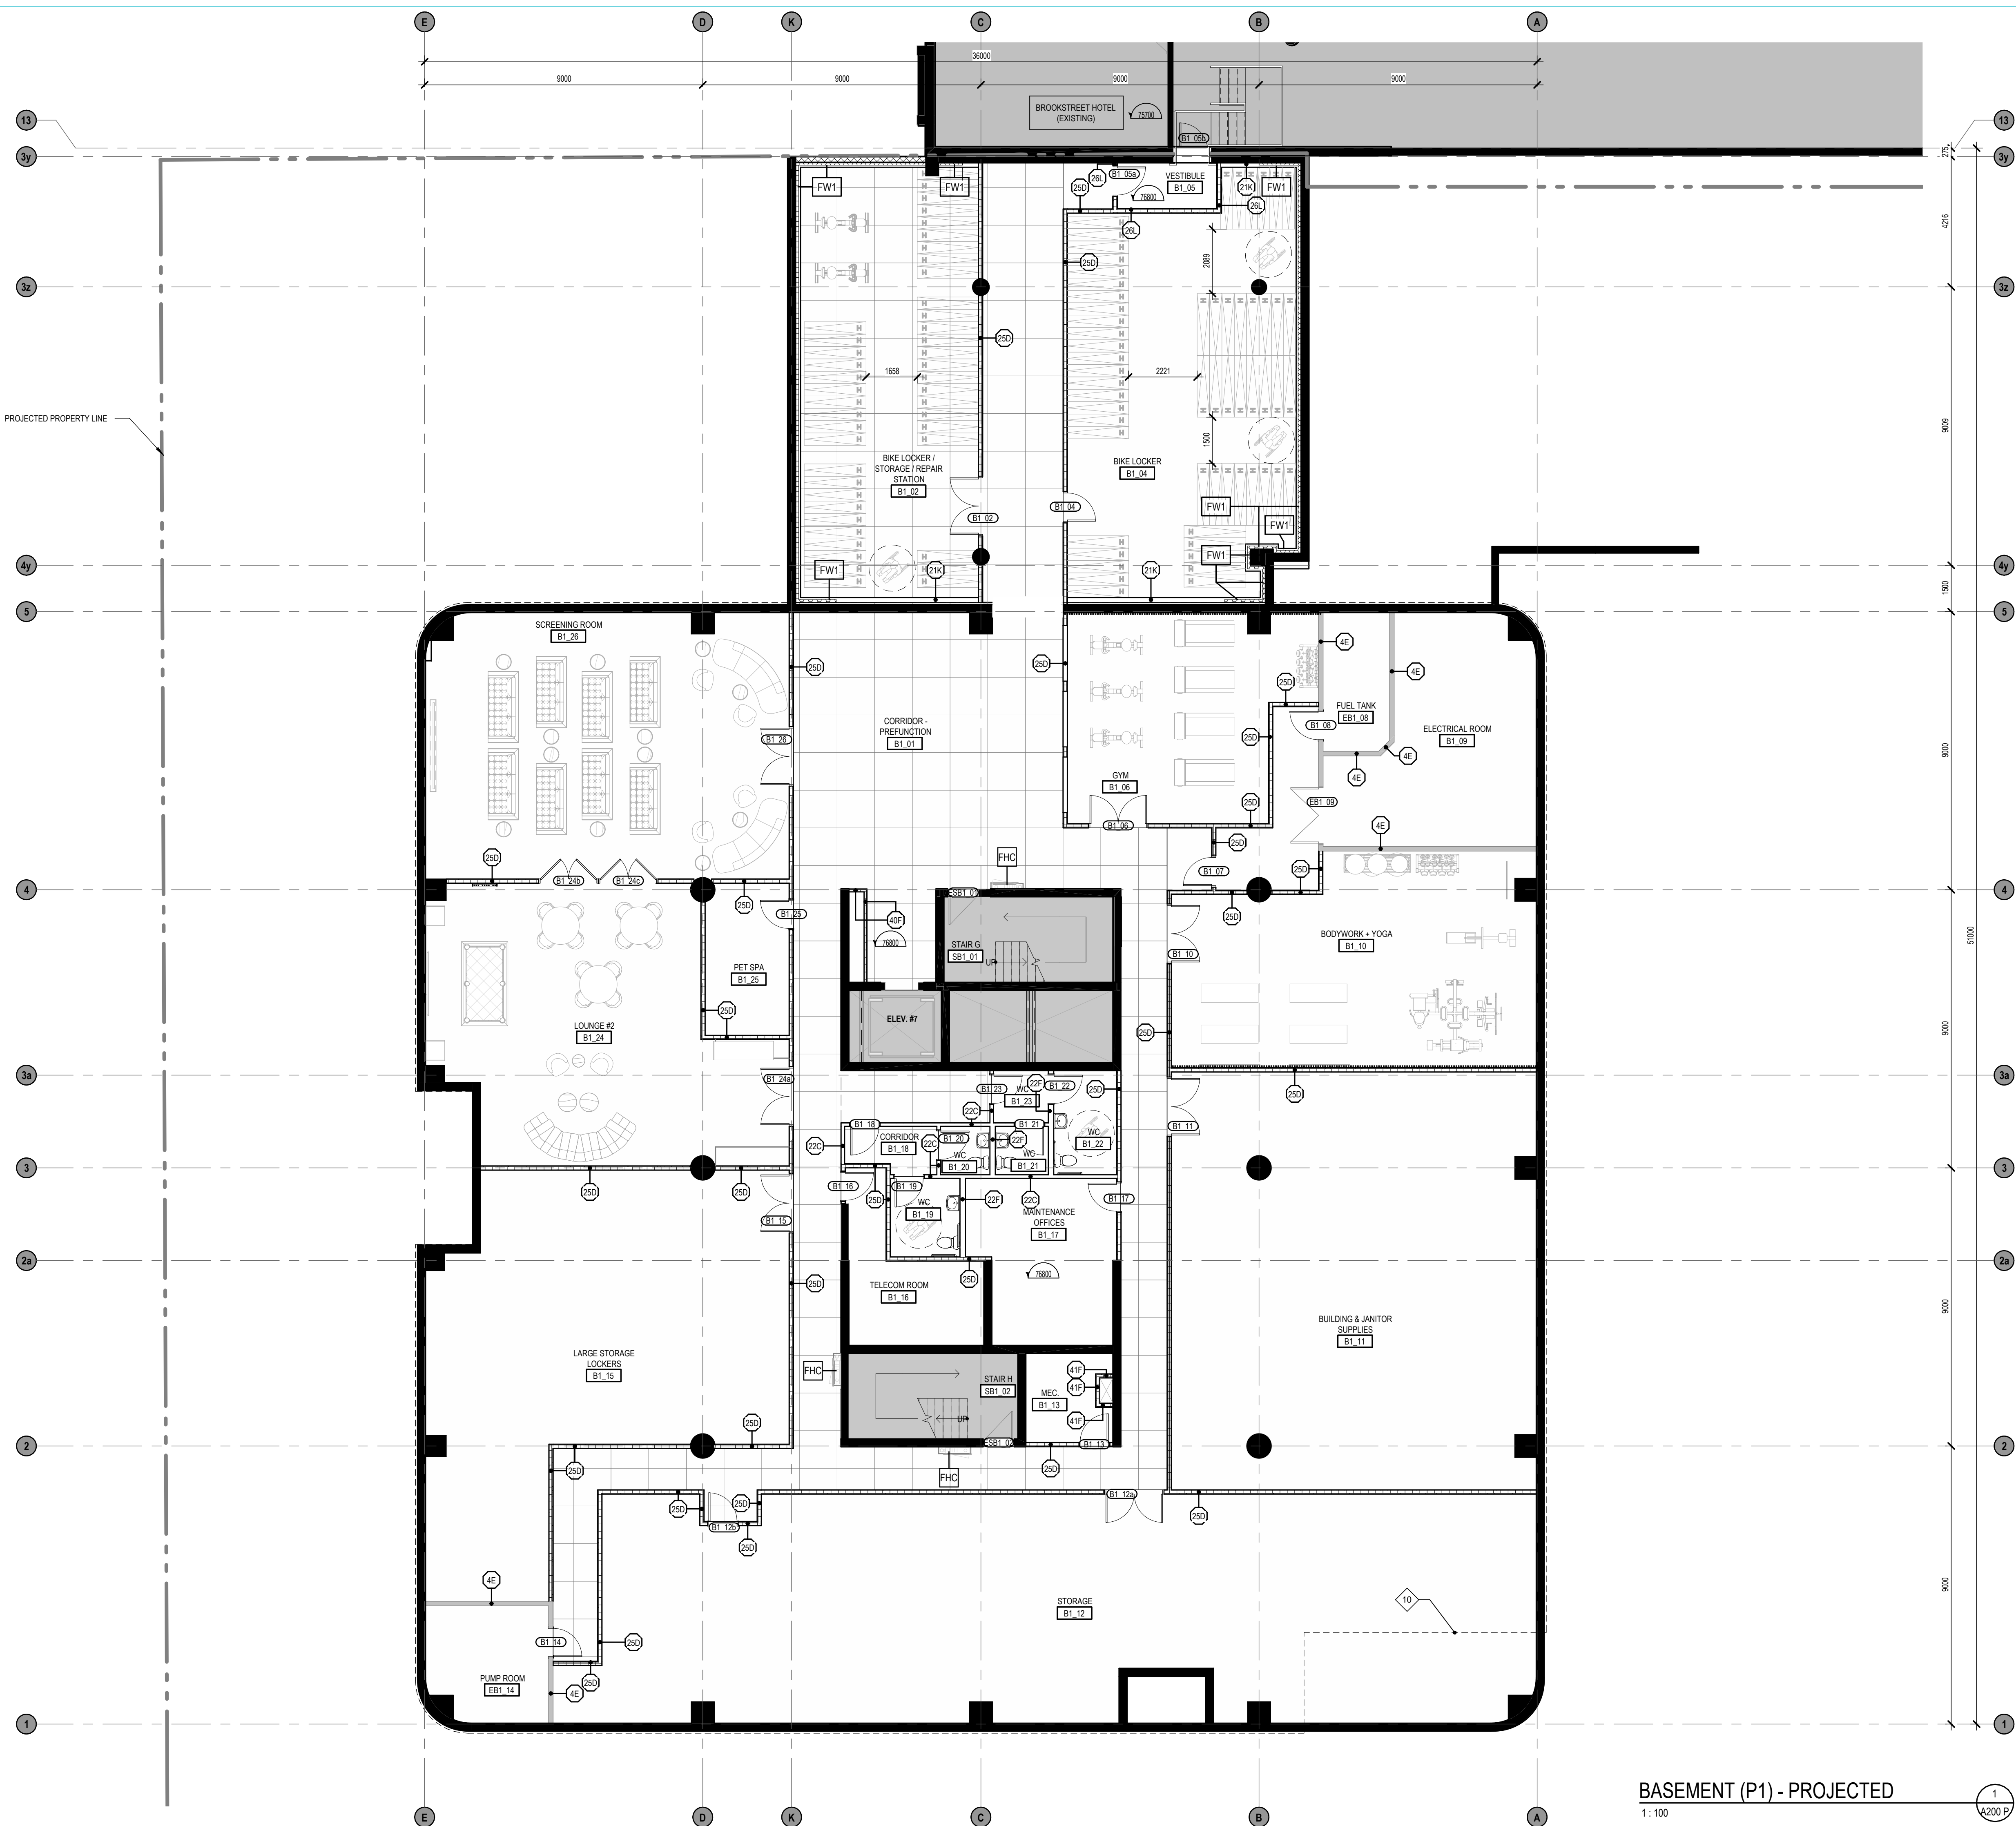

BASEMENT (P1) - PROJECTED
1 : 100

GENERAL NOTES

# NOTE	DESCRIPTION
01	OUTLINE OF CANOPY ON LEVEL 2
02	LINK TO BROOKSTREET HOTEL
03	PROPOSED NEW ENTRANCE CONCRETE PATH
04	PROPOSED NEW VEHICULAR ENTRANCE
05	GRADING TO SLOPE TOWARDS EXISTING LOADING DOCK LEVEL TO FACILITATE MOVE-IN MOVE-OUT AND GARBAGE COLLECTION (8% MAX FOR GARBAGE COLLECTION) SEE CIVIL ENG.
06	PROPOSED EXTERIOR DECK (REFER TO LANDSCAPE ARCHITECT)
07	NEW SIGNAGE
08	ADDITIONAL TREE (REFER TO LANDSCAPE ARCHITECT)
10	PROJECTED BUILDING OUTLINE - GROUND FLOOR
11	MARQUISE OUTLINE
14	PROJECTED BUILDING OUTLINE - SECOND FLOOR
16	CONTACT PANEL (SEE ELECTRICAL ENG.)
17	FIRE PANEL (SEE ELECTRICAL ENG.)
18	PROPOSED EXIT STAIR FROM BROOKSTREET HOTEL (TO BE ADDRESSED UNDER A SEPARATE PERMIT APPLICATION)
19	RELOCATED ROPE GUIDE
20	CONCRETE DRAINAGE SPLASH PAD (REFER TO LANDSCAPE ARCHITECT)
21	FOOT SCRAPER GRILLE (7/A031)
22	ACCESSIBLE ENTRANCE/ EXIT ACCESS (AS REQUIRED FOR RH/FAC)
30	SEATING AREA
31	PROPOSED EXTERIOR BIKE PARKING
32	EXIT TOWARDS BROOKSTREET HOTEL
33	STRUCTURAL REINFORCEMENT (2"x12" TRIPLE ROW) BEHIND DRYWALL AT TOILET AND SHOWER AS REQUIRED FOR RH/FAC
34	STRUCTURAL REINFORCEMENT (2"x12" TRIPLE ROW) IN BEDROOM FOR CLOTHES ROD AS REQUIRED FOR RH/FAC
35	FLOORING FINISH MUST CONTINUE UNDER WASHROOM VANITY AS REQUIRED FOR RH/FAC
36	FLOORING FINISH MUST CONTINUE UNDER KITCHEN CABINETS AS REQUIRED FOR RH/FAC
37	DEPRESSED SIDEWALK / BARRIER FREE TACTILE PAVERS (SEE LANDSCAPE ARCHITECT)
38	PROPOSED PAINTED EGRESS PATH (SEE LANDSCAPE ARCHITECT)
39	EXISTING ELECTRIC VEHICLE CHARGING STATION
40	PROPOSED BOLLARDS (SEE CIVIL ENG.)

MECHANICAL Mécanique
ELECTRICAL Électrique
GOODKEY, WEEDMARK & ASSOCIATES LIMITED
1550 Brookview Dr., Ottawa, ON K2C 3K6
T 613 727 5111 gwa.ca
STRUCTURE Structure
CUNLIFFE & ASSOCIATES

200-1550 Carling Ave., Ottawa, ON K1Z 8S8
www.cunliffe.ca
URBANISTE ET CIVIL Urban planner and Civil
ARCHITECTE DE PAYSAGE Landscape Architect
NOVATECH

240 Michael Cleveland Drive, Suite 200, Ottawa, ON K2M 1P6
T 613 254 9643 novatech-eng.com

ARCHITECTES Architect
DESIGN INTERIOR Interior Design
NEUF architect(e)s Inc.

630, boul. René-Lévesque O. 32e étage, Montréal QC H3B 1S6
T 514 847 1117 NEUFarchitectes.com
SCEAU / Seal

CLIENT Client

OUVRAGE Project

535 LEGGET DRIVE

EMPLACEMENT Location

535 LEGGET DRIVE,
KANATA, ONTARIO

NO PROJET No.

13338

NO REVISION

DATE (aa-mm-jj)

ISSUED FOR SITE PLAN APPROVAL

2024 11 29

DESIGNÉ PAR Drawn by

AT MS

DATE (aa.mm.jj)

24.09.18

TITRE DU DESSIN Drawing Title

SPA - BASEMENT - PROJECTED

VÉRIFIÉ PAR Checked by

KP

ECHELLE Scale


As indicated

NO. DESSIN Dwg Number

A200P

WALL AND DOOR LEGEND

	EXISTING WALL
	EXISTING STRUCTURE
	DEMOLISH WALL
	NEW WALL
	DEMOLISH DOOR
	EXISTING DOOR
	NEW DOOR

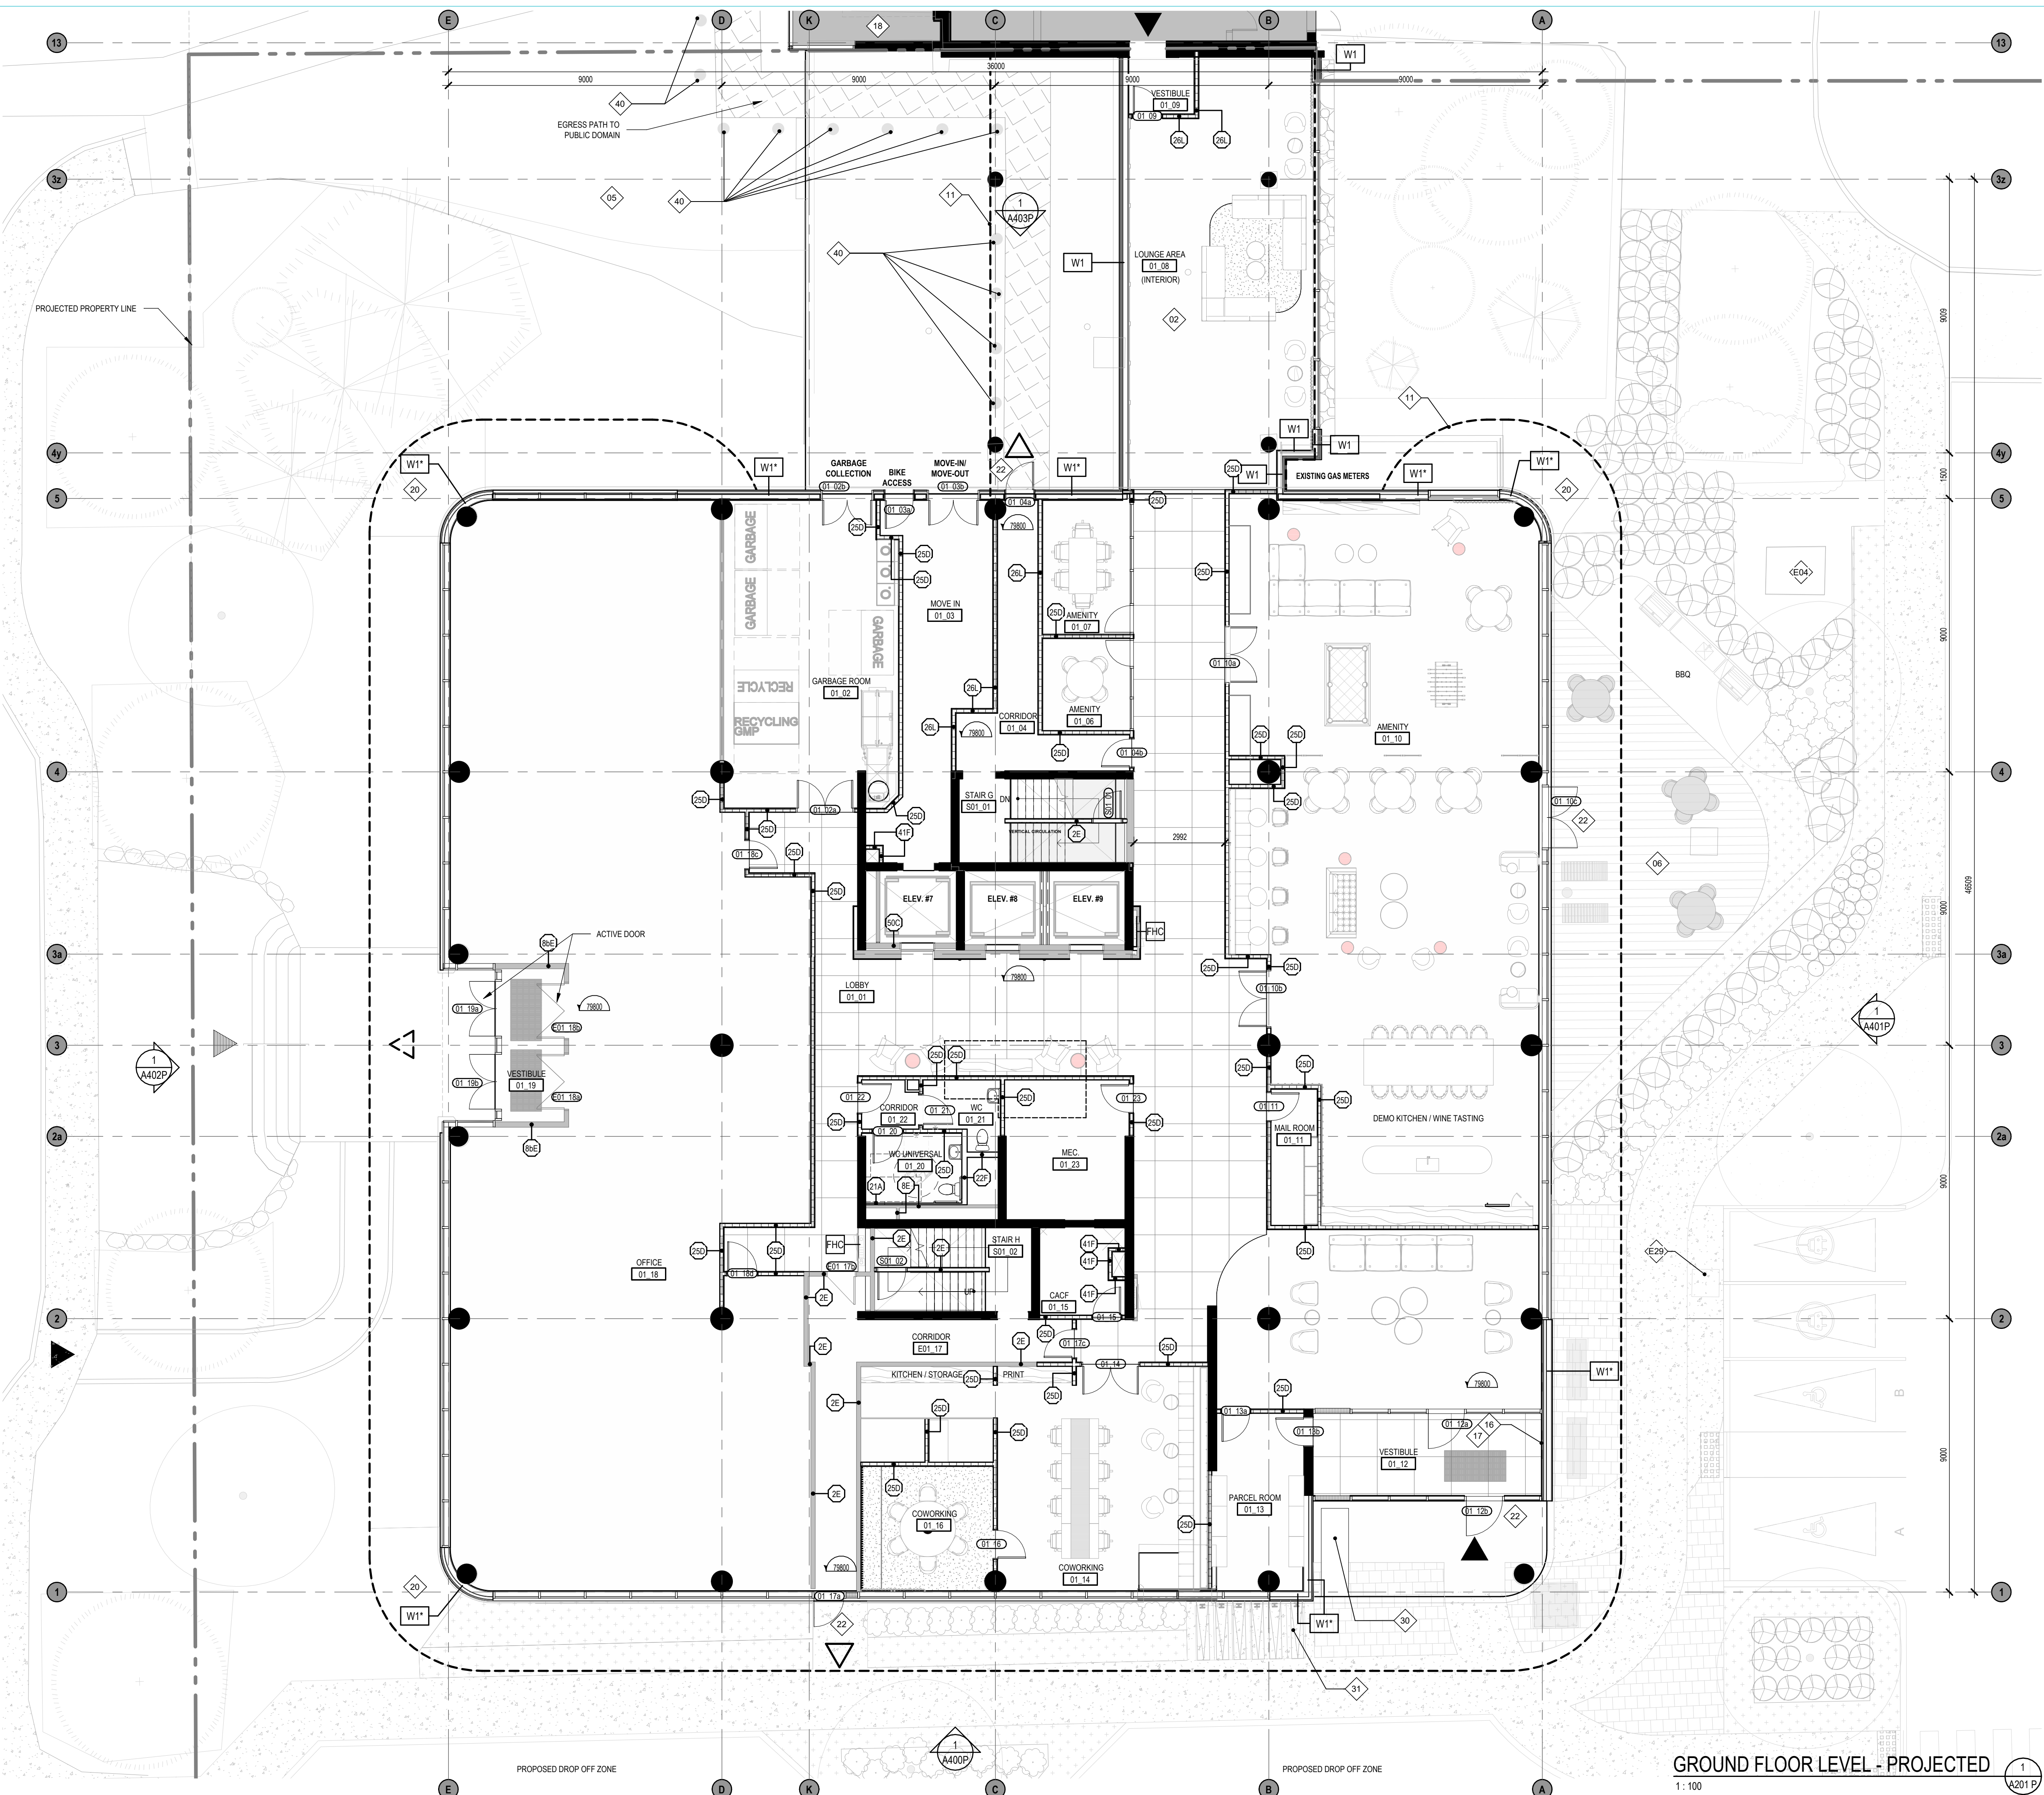

GENERAL NOTES	
# NOTE	DESCRIPTION
01	OUTLINE OF CANOPY ON LEVEL 2
02	LINK TO BROOKSTREET HOTEL
03	PROPOSED NEW ENTRANCE CONCRETE PATH
04	PROPOSED NEW VEHICULAR ENTRANCE
05	GRADING TO SLOPE TOWARDS EXISTING LOADING DOCK LEVEL TO FACILITATE MOVE-IN MOVE-OUT AND GARBAGE COLLECTION (8% MAX FOR GARBAGE COLLECTION) SEE CIVIL ENG.
06	PROPOSED EXTERIOR DECK (REFER TO LANDSCAPE ARCHITECT)
07	NEW SIGNAGE
08	ADDITIONAL TREE (REFER TO LANDSCAPE ARCHITECT)
09	PROJECTED BUILDING OUTLINE - GROUND FLOOR
10	MARQUISE OUTLINE
11	PROJECTED BUILDING OUTLINE - SECOND FLOOR
12	CONTACT PANEL (SEE ELECTRICAL ENG.)
13	FIRE PANEL (SEE ELECTRICAL ENG.)
14	PROPOSED EXIT STAIR FROM BROOKSTREET HOTEL (TO BE ADDRESSED UNDER A SEPARATE PERMIT APPLICATION)
15	RELOCATED ROPE GUIDE
16	CONCRETE DRAINAGE SPLASH PAD (REFER TO LANDSCAPE ARCHITECT)
17	FOOT SCRAPER GRILLE (7/1031)
18	ACCESSIBLE ENTRANCE/ EXIT ACCESS (AS REQUIRED FOR RH/FAC)
19	SEATING AREA
20	PROPOSED EXTERIOR BIKE PARKING
21	EXIT TOWARDS BROOKSTREET HOTEL
22	STRUCTURAL REINFORCEMENT (2"x12" TRIPLE ROW) BEHIND DRYWALL AT TOILET AND SHOWER AS REQUIRED FOR RH/FAC
23	STRUCTURAL REINFORCEMENT (2"x12" TRIPLE ROW) IN BEDROOM FOR CLOTHES ROD AS REQUIRED FOR RH/FAC
24	FLOORING FINISH MUST CONTINUE UNDER WASHROOM VANITY AS REQUIRED FOR RH/FAC
25	FLOORING FINISH MUST CONTINUE UNDER KITCHEN CABINETRY AS REQUIRED FOR RH/FAC
26	DEPRESSED SIDEWALK/ BARRIER FREE TACTILE PAVERS (SEE LANDSCAPE ARCHITECT)
27	PROPOSED PAINTED EGRESS PATH (SEE LANDSCAPE ARCHITECT)
28	EXISTING ELECTRIC VEHICLE CHARGING STATION
29	PROPOSED BOLLARDS (SEE CIVIL ENG.)

NOTES GÉNÉRALES / General Notes


1. Ces documents d'architecture sont la propriété exclusive de l'architecte et ne peuvent être utilisés, reproduits ou copiés sans autorisation écrite préalable. / These architectural documents are the exclusive property of NEUF architect(e)s and cannot be used, copied or reproduced without written pre-authorization.

2. Les dimensions apparaissant aux documents doivent être vérifiées par l'entrepreneur avant le début des travaux. / All dimensions which appear on the documents must be verified by the contractor before to start the work.

3. Veuillez avoir l'architecte de toute dimension erreur et/ou divergences entre ces documents et ceux des autres professionnels. / The architect must be notified of all errors, omissions and discrepancies between these documents and those of the others professionals.

4. Les dimensions sur ces documents doivent être lues et non mesurées. / The dimensions on these documents must be read and not measured.

MECHANICAL / Mécanique
ELECTRICAL / Électrique
GOODKEY, WEEDMARK & ASSOCIATES LIMITED
1588 Woodbine St., Ottawa, ON K2M 3K6
T 613 727 5111, gwa.com
STRUCTURE / Structure
CUNLIFFE & ASSOCIATES
200-1650 Carling Ave., Ottawa, ON K2M 8S8
www.cuncliffe.ca
URBANISTE ET CIVIL / Urban planner and Civil
ARCHITECTE DE PAYSAGE / Landscape Architect
NOVATECH
240 Michael Crawford Drive, Suite 200, Ottawa, ON K2M 1P6
T 613 254 9643 novatech-eng.com
ARCHITECTES / Architect
DESIGN INTERIOR / Interior Design
NEUF architect(e)s Inc.
630, boul. René-Lévesque O. 32e étages, Montréal QC H3B 1S6
T 514 847 1117 NEUFarchitectes.com
SCEAU / Seal

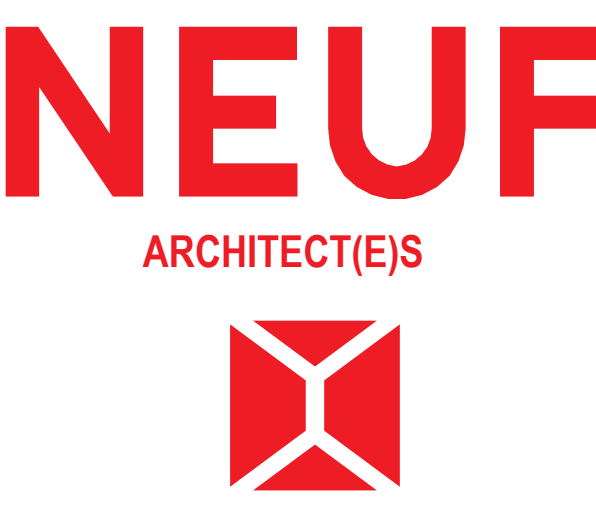

CLIENT / Client
KRP Properties

OUVRAGE / Project
535 LEGGET DRIVE

EMPLACEMENT / Location
535 LEGGET DRIVE,
KANATA, ONTARIO

NO. PROJECT No.
13338

NO. REVISION DATE (aa-mm-jj)
O ISSUED FOR SITE PLAN APPROVAL 2024 10 04

DESIGNÉ PAR / Drawn by
AT MS


DATE (aa-mm-jj)
24.09.18

TITRE DU DESSIN / Drawing Title
SPA - GROUND FLOOR - PROJECTED

VÉRIFIÉ PAR / Checked by
KP

ECHELLE / Scale
As indicated

NO. REVISION Revision NO. DESSIN / Dwg Number
O A201P

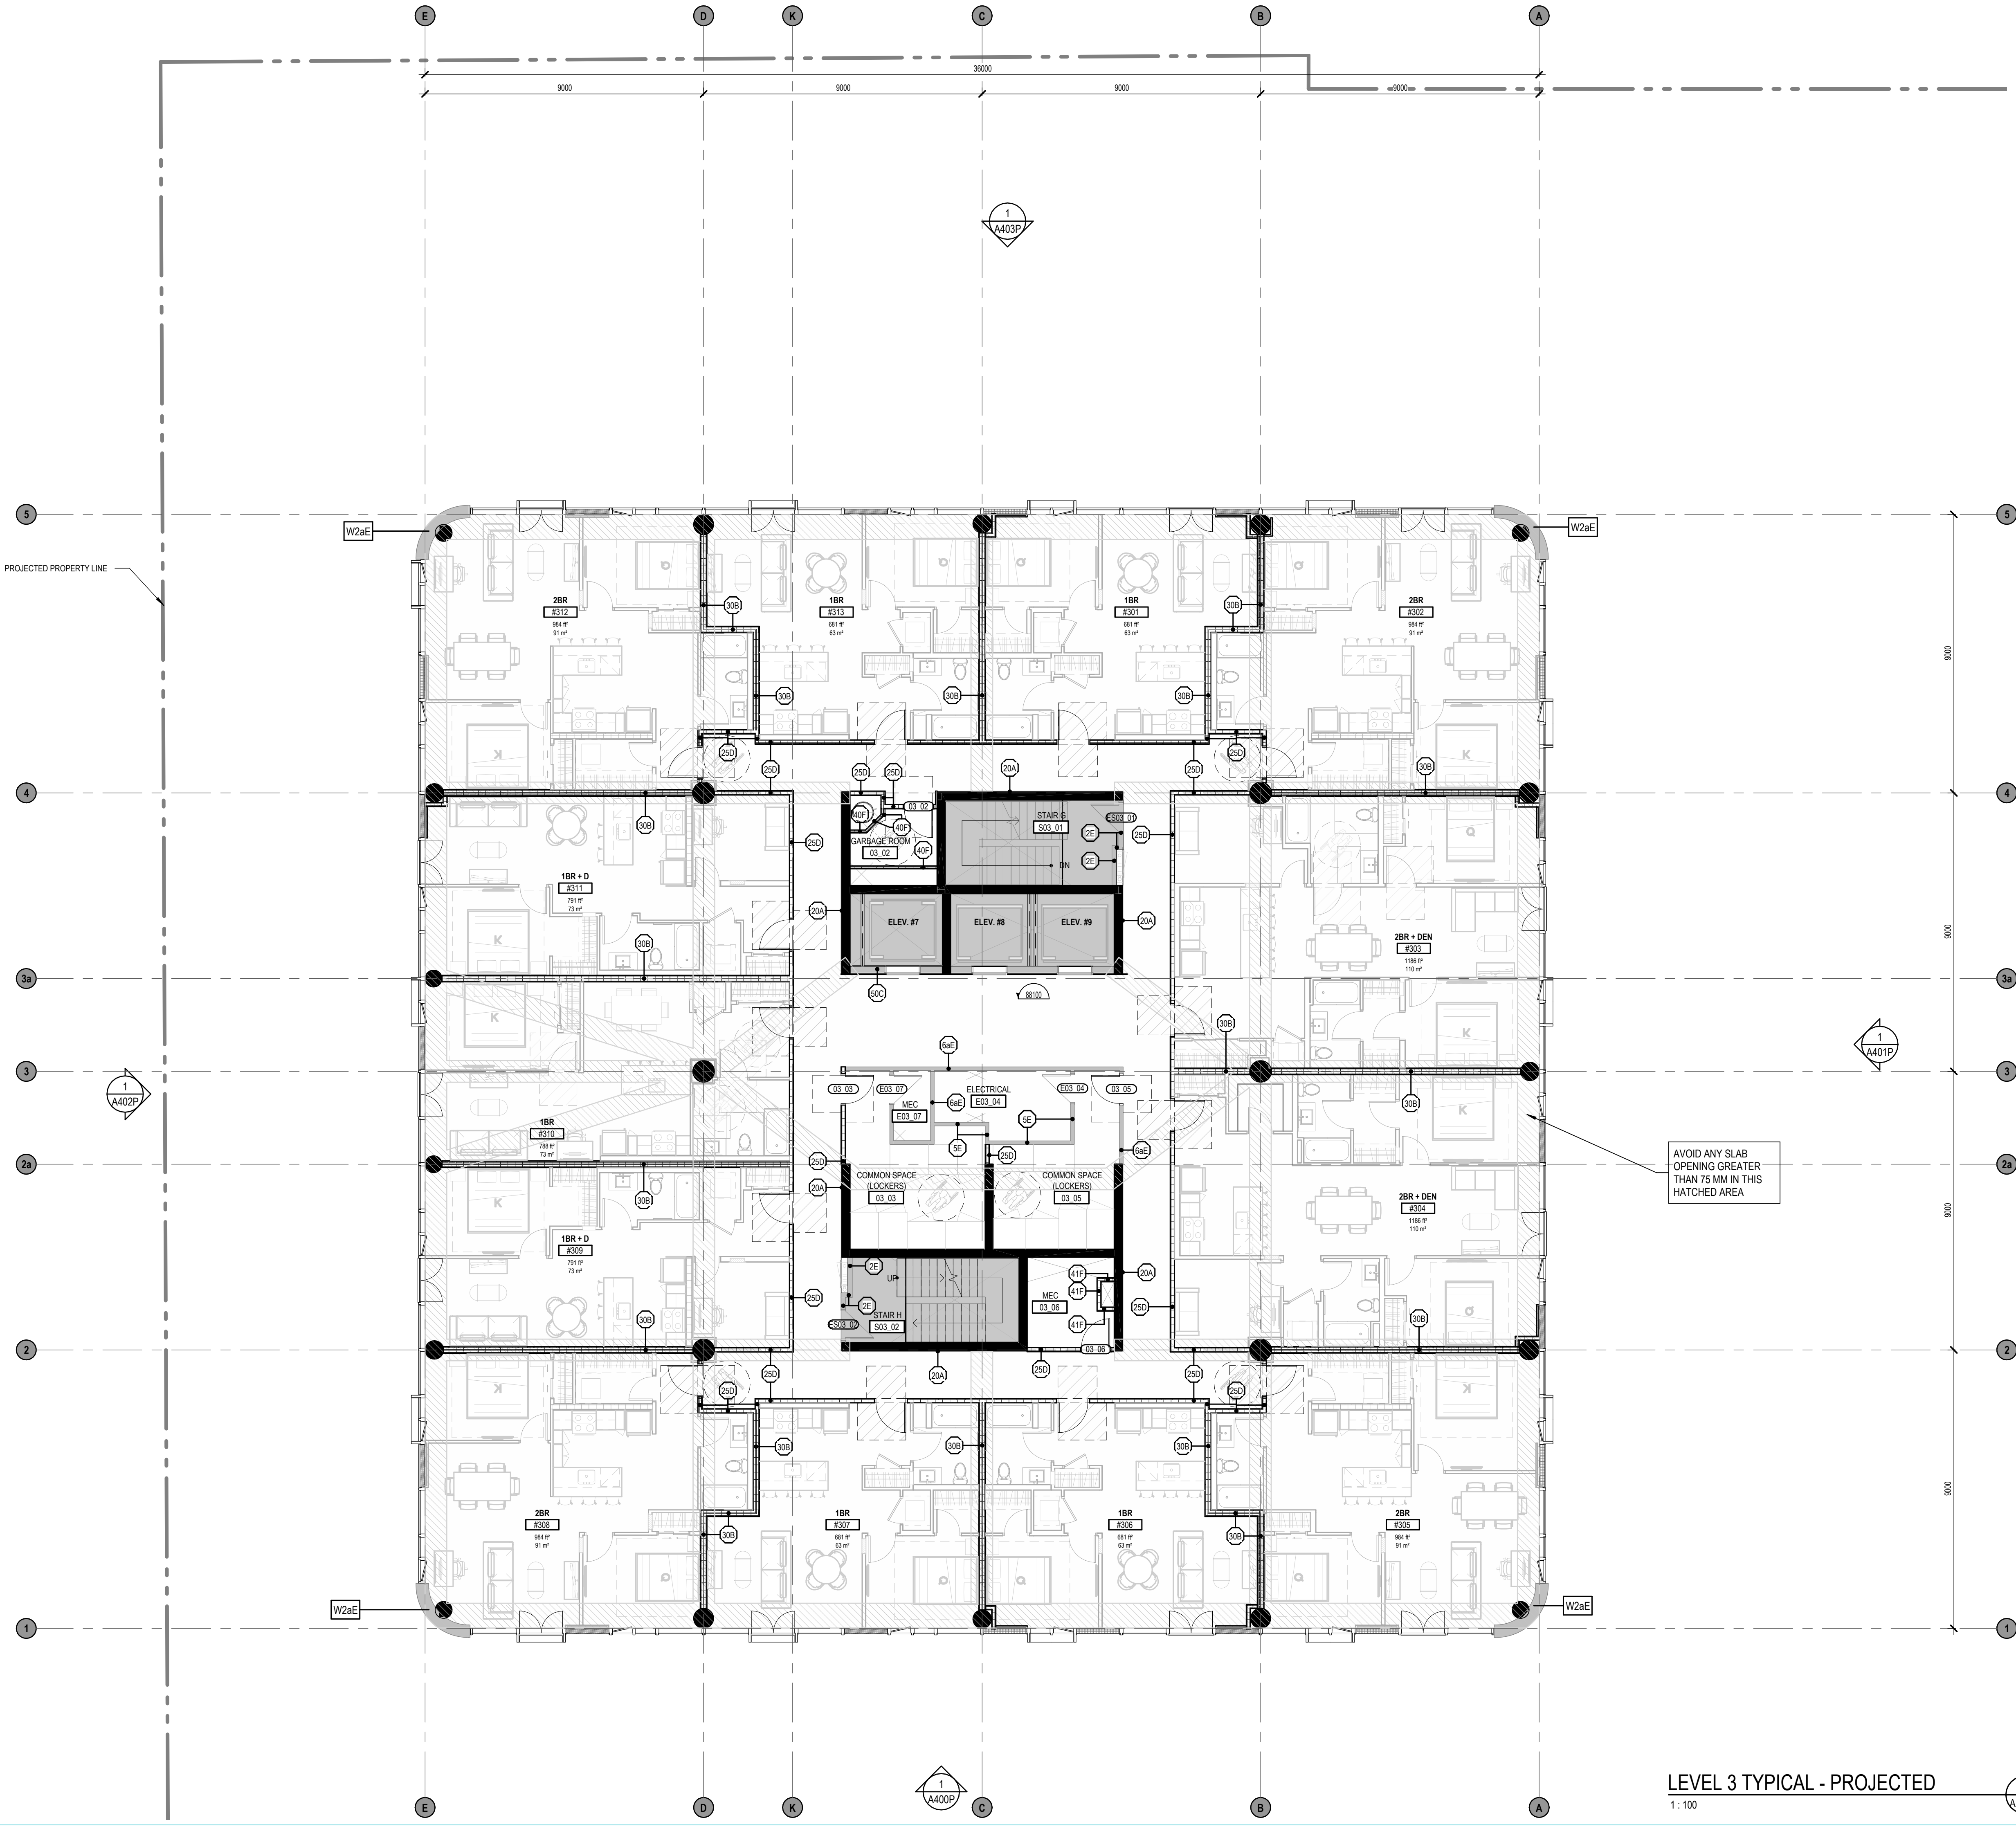

GENERAL NOTES	
# NOTE	DESCRIPTION
01	OUTLINE OF CANOPY ON LEVEL 2
02	LINK TO BROOKSTREET HOTEL
03	PROPOSED NEW ENTRANCE CONCRETE PATH
04	PROPOSED NEW VEHICULAR ENTRANCE
05	GRADING TO SLOPE TOWARDS EXISTING LOADING DOCK LEVEL TO FACILITATE MOVE-IN MOVE-OUT AND GARBAGE COLLECTION (8% MAX FOR GARBAGE COLLECTION) SEE CIVIL ENG.
06	PROPOSED EXTERIOR DECK (REFER TO LANDSCAPE ARCHITECT)
07	NEW SIGNAGE
08	ADDITIONAL TREE (REFER TO LANDSCAPE ARCHITECT)
10	PROJECTED BUILDING OUTLINE - GROUND FLOOR
11	MARQUISE OUTLINE
14	PROJECTED BUILDING OUTLINE - SECOND FLOOR
16	CONTACT PANEL (SEE ELECTRICAL ENG.)
17	FIRE PANEL (SEE ELECTRICAL ENG.)
18	PROPOSED EXIT STAIR FROM BROOKSTREET HOTEL (TO BE ADDRESSED UNDER A SEPARATE PERMIT APPLICATION)
19	RELOCATED ROPE GUIDE
20	CONCRETE DRAINAGE SPLASH PAD (REFER TO LANDSCAPE ARCHITECT)
21	FOOT SCRAPER GRILLE (7/1031)
22	ACCESSIBLE ENTRANCE/ EXIT ACCESS (AS REQUIRED FOR RH/FAC)
30	SEATING AREA
31	PROPOSED EXTERIOR BIKE PARKING
32	EXIT TOWARDS BROOKSTREET HOTEL
33	STRUCTURAL REINFORCEMENT (2"X12" TRIPLE ROW) BEHIND DRYWALL AT TOILET AND SHOWER AS REQUIRED FOR RH/FAC
34	STRUCTURAL REINFORCEMENT (2"X12" TRIPLE ROW) IN BEDROOM FOR CLOTHES ROD AS REQUIRED FOR RH/FAC
35	FLOORING FINISH MUST CONTINUE UNDER WASHROOM VANITY AS REQUIRED FOR RH/FAC
36	FLOORING FINISH MUST CONTINUE UNDER KITCHEN CABINETS AS REQUIRED FOR RH/FAC
37	DEPRESSED SIDEWALK / BARRIER FREE TACTILE PAVERS (SEE LANDSCAPE ARCHITECT)
38	PROPOSED PAINTED EGRESS PATH (SEE LANDSCAPE ARCHITECT)
39	EXISTING ELECTRIC VEHICLE CHARGING STATION
40	PROPOSED BOLLARDS (SEE CIVIL ENG.)

NOTES GÉNÉRALES General Notes

- Ces documents d'architecture sont la propriété exclusive de NEUF architect(e)s et ne pourront être utilisés, reproduits ou copiés sans autorisation écrite préalable. / These architectural documents are the exclusive property of NEUF architect(e)s and cannot be used, copied or reproduced without written pre-authorization.
- Les dimensions apparaissant aux documents devront être vérifiées par l'entrepreneur avant le début des travaux. / All dimensions which appear on the documents must be verified by the contractor before to start the work.
- Veuillez aviser l'architecte de toute dimension erreur et/ou divergences entre ces documents et ceux des autres professionnels. / The architect must be notified of all errors, omissions and discrepancies between these documents and those of the others professionals.
- Les dimensions sur ces documents doivent être lues et non mesurées. / The dimensions on these documents must be read and not measured.

MECHANICAL Mécanique
ELECTRICAL Électrique

GOODKEY, WEEDMARK & ASSOCIATES LIMITED
1558 Woodbine Dr., Ottawa, ON K2C 3K6
T 613 727 5111 gwa@goodkey.com

STRUCTURE Structure

CUNLIFFE & ASSOCIATES

200-1550 Carling Ave., Ottawa, ON K1Z 8S8
www.cuncliffe.ca

URBANISTE ET CIVIL Urban planner and Civil
ARCHITECTE DE PAYSAGE Landscape Architect

NOVATECH

240 Michael Crawford Drive, Suite 200, Ottawa, ON K2M 1P6
T 613 254 9643 novatech-eng.com

ARCHITECTES Architect
DESIGN INTERIOR Interior Design

NEUF architect(e)s Inc.

630, boul. René-Lévesque O. 32e étages, Montréal QC H3B 1S6
T 514 847 1117 NEUFarchitectes.com

SCEAU / Seal

ONTARIO ASSOCIATION
OF
ARCHITECTS
KIM PHAM
LICENCE
9305

NEUF
ARCHITECT(E)S

CLIENT Client

OUVRAGE Project

535 LEGGET DRIVE

EMPLACEMENT Location

535 LEGGET DRIVE,
KANATA, ONTARIO

NO PROJET No.

13338

NO REVISION

G ISSUED FOR SITE PLAN APPROVAL

DATE (aa-mm-jj)

2024 10 04

DATE (aa-mm-jj)

24.09.18

TITRE DU DESSIN Drawing Title

SPA - TYPICAL FLOOR PLAN - PROJECTED

DESSINÉ PAR Drawn by

AT MS

VERIFIÉ PAR Checked by

KP

NO. DESSIN Dwg Number

A202P

REVISION Revision

O

NO. DESSIN Dwg Number

A202P

WALL AND DOOR LEGEND	
	EXISTING WALL
	EXISTING STRUCTURE
	DEMOLISH WALL
	NEW WALL
	DEMOLISH DOOR
	EXISTING DOOR
	NEW DOOR

LEVEL 3 TYPICAL - PROJECTED


1:100

1
A203 F

2024-11-29 15:44:09
Autodesk Docs//13338_LEGGET DRIVE_R24/535 LD_13338_ARC_BRD_R24.rvt



SOUTH ELEVATION - PROJECTED
1 : 100

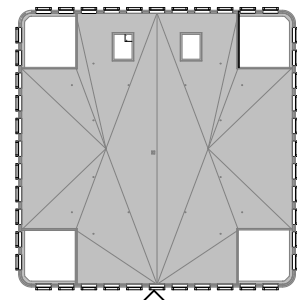

KEY PLAN
1 : 1000

2
A400P

GENERAL NOTES

# NOTE	DESCRIPTION
01	OUTLINE OF CANOPY ON LEVEL 2
02	LINK TO BROOKSTREET HOTEL
03	PROPOSED NEW ENTRANCE CONCRETE PATH
04	PROPOSED NEW VEHICULAR ENTRANCE
05	GRADING TO SLOPE TOWARDS EXISTING LOADING DOCK LEVEL TO FACILITATE MOVE-IN MOVE-OUT AND GARBAGE COLLECTION (85% MAX FOR GARBAGE COLLECTION) SEE CIVIL ENG.
06	PROPOSED EXTERIOR DECK (REFER TO LANDSCAPE ARCHITECT)
07	NEW SIGNAGE
08	ADDITIONAL TREE (REFER TO LANDSCAPE ARCHITECT)
10	PROJECTED BUILDING OUTLINE - GROUND FLOOR
11	MARQUISE OUTLINE
14	PROJECTED BUILDING OUTLINE - SECOND FLOOR
16	CONTACT PANEL (SEE ELECTRICAL ENG.)
17	FIRE PANEL (SEE ELECTRICAL ENG.)
18	PROPOSED EXIT STAIR FROM BROOKSTREET HOTEL (TO BE ADDRESSED UNDER A SEPARATE PERMIT APPLICATION)
19	RELOCATED ROPE GUIDE
20	CONCRETE DRAINAGE SPLASH PAD (REFER TO LANDSCAPE ARCHITECT)
21	FOOT SCRAPER GRILLE (7/A031)
22	ACCESSIBLE ENTRANCE/EXIT ACCESS (AS REQUIRED FOR RH/FAC)
30	SEATING AREA
31	PROPOSED EXTERIOR BIKE PARKING
32	EXIT TOWARDS BROOKSTREET HOTEL
33	STRUCTURAL REINFORCEMENT (2"x12" TRIPLE ROW) BEHIND DRYWALL AT TOILET AND SHOWER AS REQUIRED FOR RH/FAC
34	STRUCTURAL REINFORCEMENT (2"x12" TRIPLE ROW) IN BEDROOM FOR CLOTHES ROD AS REQUIRED FOR RH/FAC
35	FLOORING FINISH MUST CONTINUE UNDER WASHROOM VANITY AS REQUIRED FOR RH/FAC
36	FLOORING FINISH MUST CONTINUE UNDER KITCHEN CABINETS AS REQUIRED FOR RH/FAC
37	DEPRESSED SIDEWALK / BARRIER FREE TACTILE PAVERS (SEE LANDSCAPE ARCHITECT)
38	PROPOSED PAINTED EGRESS PATH (SEE LANDSCAPE ARCHITECT)
39	EXISTING ELECTRIC VEHICLE CHARGING STATION
40	PROPOSED BOLLARDS (SEE CIVIL ENG.)

EXTERIOR MATERIAL LEGEND (PROJECTED)

1P	CLEAR GLASS
2P	GLASS SPANDREL
3P	TEXTURED METALLIC SPANDREL
4P	LINED GLASS (BIRD SAFETY)
5P	LINED GLASS SPANDREL (BIRD SAFETY)
6P	JULIETTE BALCONY FRAME
7P	VENTILATION
8P	PRECAST
9P	METAL CLADDING

GUARDRAIL DETAILS AND SECTIONS LEGEND

For guardrail details and sections refer to A530:

A	GLASS JULIETTE GUARDRAIL
B	GLASS GUARDRAIL ON TERRACES
C	GLASS JULIETTE GUARDRAIL ON LEVEL 2 AND 3 ONLY

ELEVATION LEGEND

—C—	CONSTRUCTION NOTES
—D—	DEMOLITION NOTES
—E—	NOTES ON EXISTING ELEMENTS
W	WINDOW TYPE SYMBOL (REFER TO WINDOW ELEVATIONS SHEET)
WA	CURTAIN WALL ELEVATION SYMBOL (REFER TO WINDOW ELEVATIONS SHEET)
—/—	RADIATION FACADE SURFACE TO BE PROTECTED, 1 H FRR

NOTES GÉNÉRALES General Notes

- Ces documents d'architecture sont la propriété exclusive de NEUF architect(e)s et ne pourront être utilisés, reproduits ou copiés sans autorisation écrite préalable. / These architectural documents are the exclusive property of NEUF architect(e)s and cannot be used, copied or reproduced without written pre-authorization.
- Les dimensions apparaissant aux documents doivent être vérifiées par l'entrepreneur avant le début des travaux. / All dimensions which appear on the documents must be verified by the contractor before to start the work.
- Veuillez avoir l'attention de toute dimension erreur et/ou divergences entre ces documents et/ou des autres professionnels. / The architect must be notified of all errors, omissions and discrepancies between these documents and those of the others professionals.
- Les dimensions sur ces documents doivent être lues et non mesurées. / The dimensions on these documents must be read and not measured.

MECHANICAL Mécanique
ELECTRICAL Electrique
GOODKEY, WEEDMARK & ASSOCIATES LIMITED
1688 Woodbine Dr. Ottawa, ON K2C 3K8
T 613 727-8111 www.gwa.com
STRUCTURE Structure
CUNLIFFE & ASSOCIATES

200-1550 Carling Ave. Ottawa, ON K1Z 8S8
www.cunliffe.ca

URBANISTE ET CIVIL Urban planner and Civil
ARCHITECTE DE PAYSAGE Landscape Architect

NOVATECH

240 Michael Cowland Drive, Suite 200, Ottawa, ON K2M 1P6
T 613 254-5843 novatech-eng.com

ARCHITECTES Architect
DESIGN INTERIOR Interior Design

NEUF architect(e)s Inc.

530, boul. René-Lévesque O. 32e étage, Montréal QC H3B 1S6
T 514 847 1117 NEUFarchitectes.com

SCEAU / Seal



NEUF
ARCHITECT(E)S



CLIENT Client



OUVRAGE Project

535 LEGGET DRIVE

EMPLACEMENT Location
535 LEGGET DRIVE,
KANATA, ONTARIO

NO PROJET No.
13338

NO REVISION DATE (aa-mm-jj)
O ISSUED FOR SITE PLAN APPROVAL 2024 11 29

DESSINÉ PAR Drawn by
AT MS

DATE (aa-mm-jj)
24.06.11

TITRE DU DESSIN Drawing Title

SOUTH ELEVATION - PROJECTED

VÉRIFIÉ PAR Checked by
KP

ÉCHELLE Scale
As



indicated

REVISION Revision

NO. DESSIN Dwg Number

0

A400P

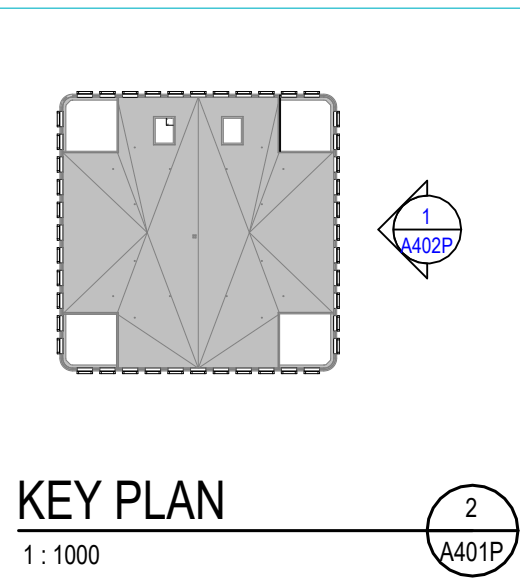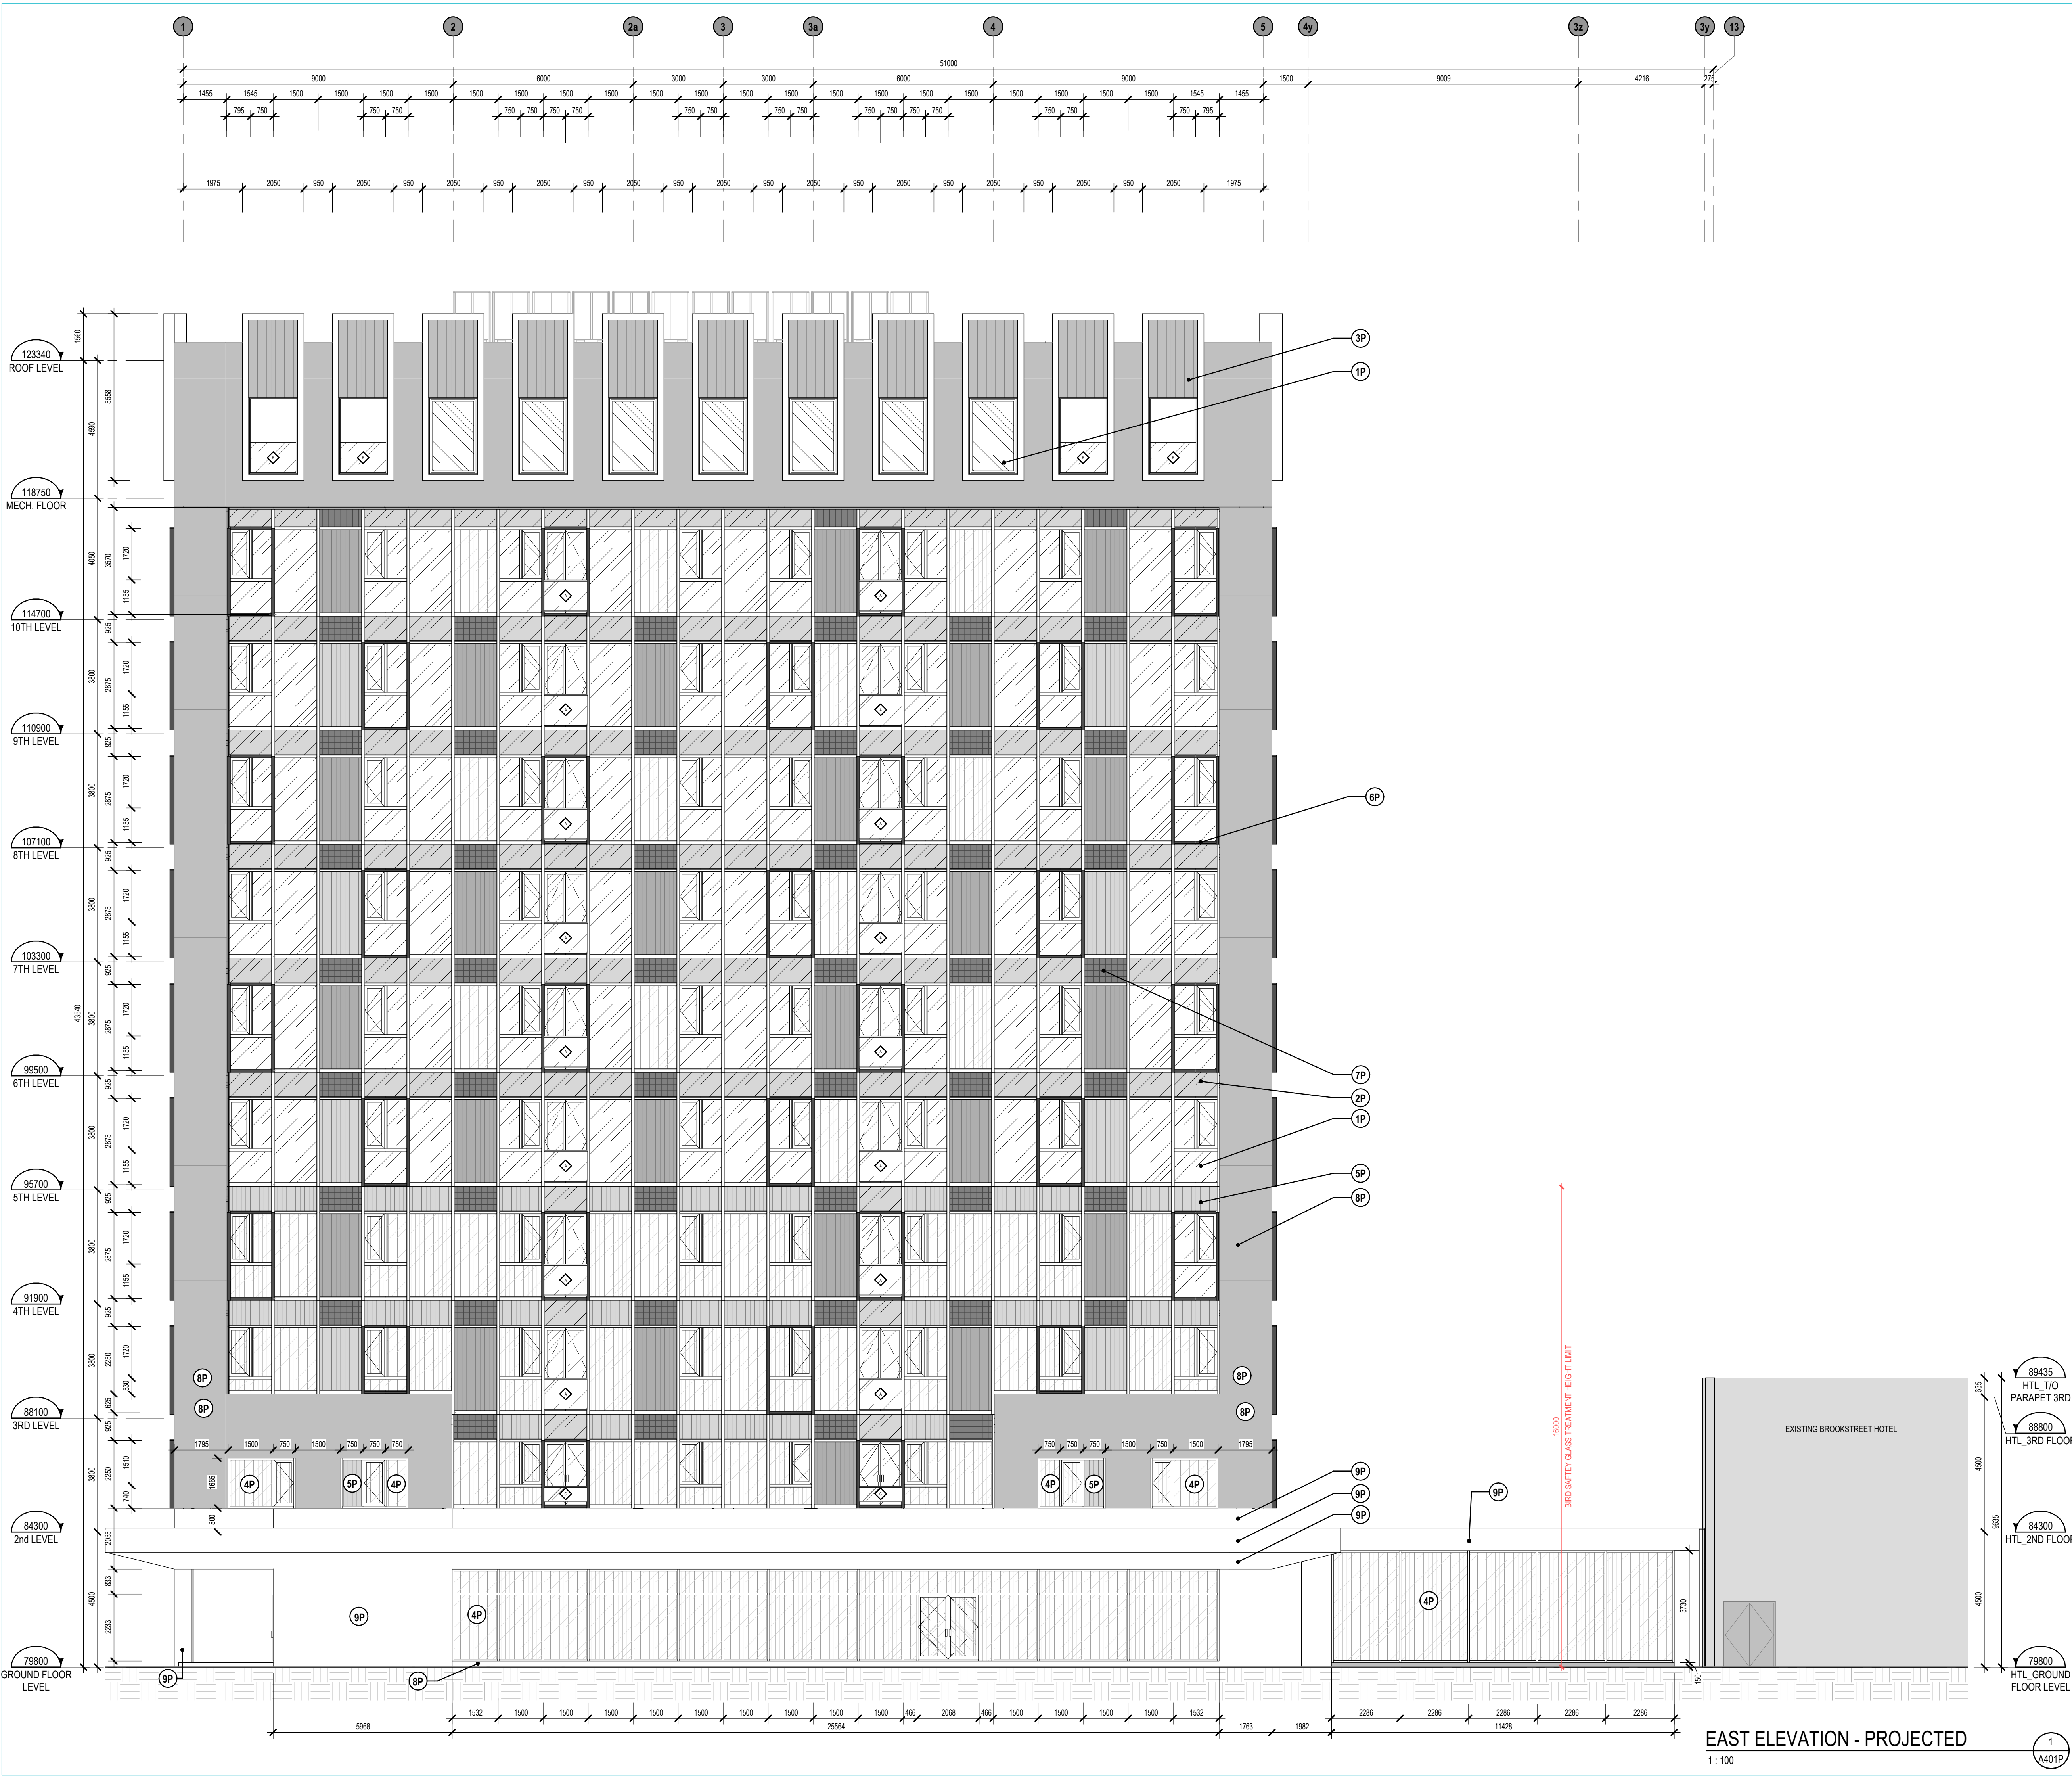

GENERAL NOTES	
# NOTE	DESCRIPTION
01	OUTLINE OF CANOPY ON LEVEL 2
02	LINK TO BROOKSTREET HOTEL
03	PROPOSED NEW ENTRANCE CONCRETE PATH
04	PROPOSED NEW VEHICULAR ENTRANCE
05	GRADING TO SLOPE TOWARDS EXISTING LOADING DOCK LEVEL TO FACILITATE MOVE-IN/ MOVE-OUT AND GARBAGE COLLECTION (85% MAX FOR GARBAGE COLLECTION) SEE CIVIL ENG.
06	PROPOSED EXTERIOR DECK (REFER TO LANDSCAPE ARCHITECT)
07	NEW SIGNAGE
08	ADDITIONAL TREE (REFER TO LANDSCAPE ARCHITECT)
09	PROJECTED BUILDING OUTLINE - GROUND FLOOR
11	MARQUEE OUTLINE
14	PROJECTED BUILDING OUTLINE - SECOND FLOOR
16	CONTACT PANEL (SEE ELECTRICAL ENG.)
17	FIRE PANEL (SEE ELECTRICAL ENG.)
18	PROPOSED EXIT STAIR FROM BROOKSTREET HOTEL (TO BE ADDRESSED UNDER A SEPARATE PERMIT APPLICATION)
19	RELOCATED ROPE GUIDE
20	CONCRETE DRAINAGE SPLASH PAD (REFER TO LANDSCAPE ARCHITECT)
21	FOOT SCRAPER GRILLE (7/1031)
22	ACCESSIBLE ENTRANCE/ EXIT ACCESS (AS REQUIRED FOR RH/FAC)
30	SEATING AREA
31	PROPOSED EXTERIOR BIKE PARKING
32	EXIT TOWARDS BROOKSTREET HOTEL
33	STRUCTURAL REINFORCEMENT (2"x12" TRIPLE ROW) BEHIND DRYWALL AT TOILET AND SHOWER AS REQUIRED FOR RH/FAC.
34	STRUCTURAL REINFORCEMENT (2"x12" TRIPLE ROW) IN BEDROOM FOR CLOTHES ROD AS REQUIRED FOR RH/FAC
35	FLOORING FINISH MUST CONTINUE UNDER WASHROOM VANITY AS REQUIRED FOR RH/FAC
36	FLOORING FINISH MUST CONTINUE UNDER KITCHEN CABINETS AS REQUIRED FOR RH/FAC
37	DEPRESSED SIDEWALK/ BARRIER FREE TACTILE PAVERS (SEE LANDSCAPE ARCHITECT)
38	PROPOSED PAINTED EGRESS PATH (SEE LANDSCAPE ARCHITECT)
39	EXISTING ELECTRIC VEHICLE CHARGING STATION
40	PROPOSED BOLLARDS (SEE CIVIL ENG.)

EXTERIOR MATERIAL LEGEND (PROJECTED)	
1P	CLEAR GLASS
2P	GLASS SPANDREL
3P	TEXTURED METALLIC SPANDREL
4P	LINED GLASS (BIRD SAFETY)
5P	LINED GLASS SPANDREL (BIRD SAFETY)
6P	JULIETTE BALCONY FRAME
7P	VENTILATION
8P	PRECAST
9P	METAL CLADDING

GUARDRAIL DETAILS AND SECTIONS LEGEND	
For guardrail details and sections refer to A538:	
A	GLASS JULIETTE GUARDRAIL
B	GLASS GUARDRAIL ON TERRACES
C	GLASS JULIETTE GUARDRAIL ON LEVEL 2 AND 3 ONLY

ELEVATION LEGEND	
CONSTRUCTION NOTES	
DEMOLITION NOTES	
NOTES ON EXISTING ELEMENTS	
WINDOW TYPE SYMBOL (REFER TO WINDOW ELEVATIONS SHEET)	
CURTAIN WALL ELEVATION SYMBOL (REFER TO WINDOW ELEVATIONS SHEET)	
RADIATION FACADE SURFACE TO BE PROTECTED, 1 H FRR	

NOTES GÉNÉRALES General Notes


1. Ces documents d'architecture sont la propriété exclusive de l'architecte(s) et ne pourront être utilisés, reproduits ou copiés sans autorisation écrite préalable. / These architectural documents are the exclusive property of NEUF architect(e)s and cannot be used, copied or reproduced without written pre-authorization.

2. Les dimensions apparaissant aux documents doivent être vérifiées par l'entrepreneur avant le début des travaux. / The architect must be notified of all errors, omissions and discrepancies between these documents and those of the others professionals.

3. Veuillez aviser l'architecte de toute dimension erreur et/ou divergences entre ces documents et/ou des autres professionnels. / The architect must be notified of all errors, omissions and discrepancies between these documents and those of the others professionals.

4. Les dimensions sur ces documents doivent être lues et non mesurées. / The dimensions on these documents must be read and not measured.

MECHANICAL Mécanique
ELECTRICAL Electrique
GOODKEY, WEEDMARK & ASSOCIATES LIMITED
188 Woodward Dr. Ottawa, ON K2C 3K8
T 613 727 8111 www.gwa.com
STRUCTURE Structure
CUNLIFFE & ASSOCIATES
200-1550 Carling Ave. Ottawa, ON K1Z 8S8
www.cunliffe.ca
URBANISTE ET CIVIL Urban planner and Civil
ARCHITECTE DE PAYSAGE Landscape Architect
NOVATECH
240 Michael Cowland Drive, Suite 200, Ottawa, ON, K2M 1P6
T 613 294 9843 novatech-eng.com
ARCHITECTES Architect
DESIGN INTERIEUR Interior Design
NEUF architect(e)s Inc.
630, boul. René-Lévesque O. 32e étage, Montréal QC H3B 1S6
T 514 847 1117 NEUFarchitectes.com
SCEAU / Seal

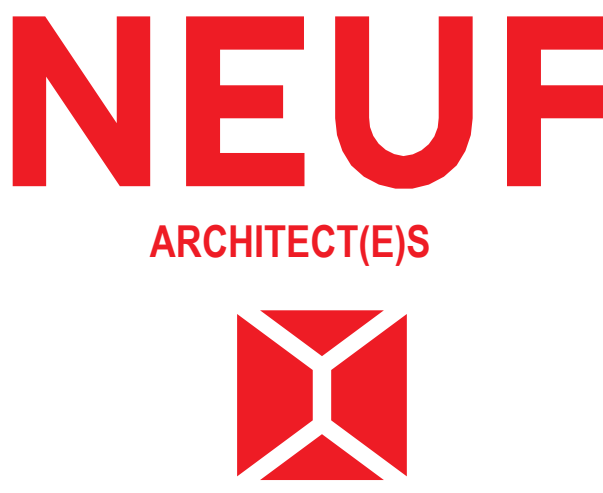

Ouvrage Project
535 LEGGET DRIVE
EMPLACEMENT Location NO PROJET No.
535 LEGGET DRIVE, 13338
KANATA, ONTARIO


NO REVISION DATE (aa-mm-jj)
O ISSUED FOR SITE PLAN APPROVAL 2024 11 29

DESSINÉ PAR Drawn by AT MS VÉRIFIÉ PAR Checked by KP
DATE (aa-mm-jj) 24.06.11 ÉCHELLE Scale As indicated
TITRE DU Dessin Drawing Title

EAST ELEVATION - PROJECTED

REVISION Revision NO. DESSIN Dwg Number
O A401P

2024-11-29 15:44:44
Autodesk Docs://13338_LEGGET DRIVE_R24/535 LD_13338_ARC_BRD_R24.rvt

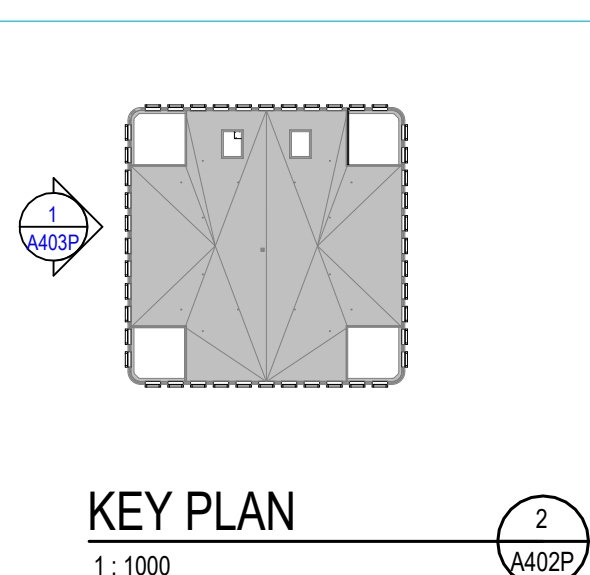

GENERAL NOTES	
# NOTE	DESCRIPTION
01	OUTLINE OF CANOPY ON LEVEL 2
02	LINK TO BROOKSTREET HOTEL
03	PROPOSED NEW ENTRANCE CONCRETE PATH
04	PROPOSED NEW VEHICULAR ENTRANCE
05	GRADING TO SLOPE TOWARDS EXISTING LOADING DOCK LEVEL TO FACILITATE MOVE-IN/ MOVE-OUT AND GARBAGE COLLECTION (85% MAX FOR GARBAGE COLLECTION) SEE CIVIL ENG.
06	PROPOSED EXTERIOR DECK (REFER TO LANDSCAPE ARCHITECT)
07	NEW SIGNAGE
08	ADDITIONAL TREE (REFER TO LANDSCAPE ARCHITECT)
10	PROJECTED BUILDING OUTLINE - GROUND FLOOR
11	MARQUISE OUTLINE
14	PROJECTED BUILDING OUTLINE - SECOND FLOOR
16	CONTACT PANEL (SEE ELECTRICAL ENG.)
17	FIRE PANEL (SEE ELECTRICAL ENG.)
18	PROPOSED EXIT STAIR FROM BROOKSTREET HOTEL (TO BE ADDRESSED UNDER A SEPARATE PERMIT APPLICATION)
19	RELOCATED ROPE GUIDE
20	CONCRETE DRAINAGE SPLASH PAD (REFER TO LANDSCAPE ARCHITECT)
21	FOOT SCRAPER GRILLE (7/10/31)
22	ACCESSIBLE ENTRANCE/ EXIT ACCESS (AS REQUIRED FOR RH/FAC)
30	SEATING AREA
31	PROPOSED EXTERIOR BIKE PARKING
32	EXIT TOWARDS BROOKSTREET HOTEL
33	STRUCTURAL REINFORCEMENT (2"X12" TRIPLE ROW) BEHIND DRYWALL AT TOILET AND SHOWER AS REQUIRED FOR RH/FAC
34	STRUCTURAL REINFORCEMENT (2"X12" TRIPLE ROW) IN BEDROOM FOR CLOTHES ROD AS REQUIRED FOR RH/FAC
35	FLOORING FINISH MUST CONTINUE UNDER WASHROOM VANITY AS REQUIRED FOR RH/FAC
36	FLOORING FINISH MUST CONTINUE UNDER KITCHEN CABINERY AS REQUIRED FOR RH/FAC
37	DEPRESSED SIDEWALK/ BARRIER FREE TACTILE PAVERS (SEE LANDSCAPE ARCHITECT)
38	PROPOSED PAINTED EGRESS PATH (SEE LANDSCAPE ARCHITECT)
39	EXISTING ELECTRIC VEHICLE CHARGING STATION
40	PROPOSED BOLLARDS (SEE CIVIL ENG.)

EXTERIOR MATERIAL LEGEND (PROJECTED)	
1P	CLEAR GLASS
2P	GLASS SPANDREL
3P	TEXTURED METALLIC SPANDREL
4P	LINED GLASS (BIRD SAFETY)
5P	LINED GLASS SPANDREL (BIRD SAFETY)
6P	JULIETTE BALCONY FRAME
7P	VENTILATION
8P	PRECAST
9P	METAL CLADDING

GUARDRAIL DETAILS AND SECTIONS LEGEND	
For guardrail details and sections refer to A530:	
A	GLASS JULIETTE GUARDRAIL
B	GLASS GUARDRAIL ON TERRACES
C	GLASS JULIETTE GUARDRAIL ON LEVEL 2 AND 3 ONLY

ELEVATION LEGEND	
CONSTRUCTION NOTES	
DEMOLITION NOTES	
NOTES ON EXISTING ELEMENTS	
WINDOW TYPE SYMBOL (REFER TO WINDOW ELEVATIONS SHEET)	
CURTAIN WALL ELEVATION SYMBOL (REFER TO WINDOW ELEVATIONS SHEET)	
RADIATION FACADE SURFACE TO BE PROTECTED, 1 H FRR	

NOTES GÉNÉRALES General Notes

1. Ces documents d'architecture sont la propriété exclusive de l'architecte(s) et ne pourront être utilisés, reproduits ou copiés sans autorisation écrite préalable. / These architectural documents are the exclusive property of NEUF architect(e)s and cannot be used, copied or reproduced without written pre-authorization

2. Les dimensions apparaissant aux documents devront être vérifiées par l'entrepreneur avant le début des travaux. / All dimensions which appear on the documents must be verified by the contractor before to start the work.

3. Veuillez aviser l'architecte de toute dimension erreur et/ou divergences entre ces documents et/ou des autres professionnels. / The architect must be notified of all errors, omissions and discrepancies between these documents and those of the others professionals.

4. Les dimensions sur ces documents doivent être lues et non mesurées. / The dimensions on these documents must be read and not measured.

MECHANICAL Mécanique

ELECTRICAL Électrique

GOODKEY, WEEDMARK & ASSOCIATES LIMITED

1666 Woodbine Dr. Ottawa, ON K2C 3K8

T 613 727-8111 weed.com

STRUCTURE Structure

CUNLIFFE & ASSOCIATES

200-1550 Carling Ave. Ottawa, ON K1Z 8S8

www.cunliffe.ca

URBANISTE ET CIVIL Urban planner and Civil

ARCHITECTE DE PAYSAGE Landscape Architect

NOVATECH

240 Michael Cowland Drive, Suite 205, Ottawa, ON, K2M 1P6

T 613 254-5843 novatech-eng.com

ARCHITECTES Architect

DESIGN INTERIOR Interior Design

NEUF architect(e)s Inc.

630, boul. René-Lévesque O. 32e Étages, Montréal QC H3B 1S6

T 514 847 1117 NEUFarchitectes.com

SCEAU / Seal

ONTARIO ASSOCIATION OF ARCHITECTS

KIM/PHAM

LICENCE 9305

NEUF

ARCHITECT(E)S

CLIENT Client

OUVRAGE Project

535 LEGGET DRIVE

EMPLACEMENT Location

535 LEGGET DRIVE, KANATA, ONTARIO

NO PROJET No. 13338

NO REVISION

DATE (aa-mm-jj)

ISSUED FOR SITE PLAN APPROVAL

2024 11 29

DESSINÉ PAR Drawn by AT MS

VERIFIÉ PAR Checked by KP

DATE (aa-mm-jj) 24.06.11

ÉCHELLE Scale As indicated

TITRE DU DESSIN Drawing Title


WEST ELEVATION - PROJECTED

1:100

1 A402P

NO. DESSIN Dwg Number

0 A402P

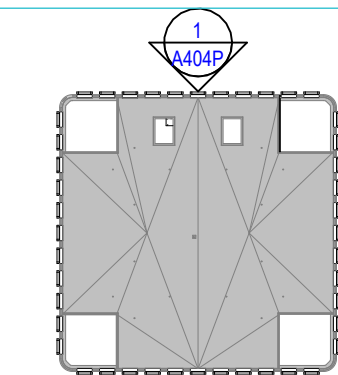

KEY PLAN

1 : 1000

2
A403P

GENERAL NOTES

# NOTE	DESCRIPTION
01	OUTLINE OF CANOPY ON LEVEL 2
02	LINK TO BROOKSTREET HOTEL
03	PROPOSED NEW ENTRANCE CONCRETE PATH
04	PROPOSED NEW VEHICULAR ENTRANCE
05	GRADING TO SLOPE TOWARDS EXISTING LOADING DOCK LEVEL TO FACILITATE MOVE-IN/ MOVE-OUT AND GARBAGE COLLECTION (85% MAX FOR GARBAGE COLLECTION) SEE CIVIL ENG.
06	PROPOSED EXTERIOR DECK (REFER TO LANDSCAPE ARCHITECT)
07	NEW SIGNAGE
08	ADDITIONAL TREE (REFER TO LANDSCAPE ARCHITECT)
10	PROJECTED BUILDING OUTLINE - GROUND FLOOR
11	MARQUEE OUTLINE
14	PROJECTED BUILDING OUTLINE - SECOND FLOOR
16	CONTACT PANEL (SEE ELECTRICAL ENG.)
17	FIRE PANEL (SEE ELECTRICAL ENG.)
18	PROPOSED EXIT STAIR FROM BROOKSTREET HOTEL (TO BE ADDRESSED UNDER A SEPARATE PERMIT APPLICATION)
19	RELOCATED ROPE GUIDE
20	CONCRETE DRAINAGE SPLASH PAD (REFER TO LANDSCAPE ARCHITECT)
21	FOOT SCRAPER GRILLE (7/A031)
22	ACCESSIBLE ENTRANCE/ EXIT ACCESS (AS REQUIRED FOR RH/FAC)
30	SEATING AREA
31	PROPOSED EXTERIOR BIKE PARKING
32	EXIT TOWARDS BROOKSTREET HOTEL
33	STRUCTURAL REINFORCEMENT (2"X12" TRIPLE ROW) BEHIND DRYWALL AT TOILET AND SHOWER AS REQUIRED FOR RH/FAC
34	STRUCTURAL REINFORCEMENT (2"X12" TRIPLE ROW) IN BEDROOM FOR CLOTHES ROD AS REQUIRED FOR RH/FAC
35	FLOORING FINISH MUST CONTINUE UNDER WASHROOM VANITY AS REQUIRED FOR RH/FAC
36	FLOORING FINISH MUST CONTINUE UNDER KITCHEN CABINERY AS REQUIRED FOR RH/FAC
37	DEPRESSED SIDEWALK/ BARRIER FREE TACTILE PAVERS (SEE LANDSCAPE ARCHITECT)
38	PROPOSED PAINTED EGRESS PATH (SEE LANDSCAPE ARCHITECT)
39	EXISTING ELECTRIC VEHICLE CHARGING STATION
40	PROPOSED BOLLARDS (SEE CIVIL ENG.)

EXTERIOR MATERIAL LEGEND (PROJECTED)

1P	CLEAR GLASS
2P	GLASS SPANDREL
3P	TEXTURED METALLIC SPANDREL
4P	LINED GLASS (BIRD SAFETY)
5P	LINED GLASS SPANDREL (BIRD SAFETY)
6P	JULIETTE BALCONY FRAME
7P	VENTILATION
8P	PRECAST
9P	METAL CLADDING

GUARDRAIL DETAILS AND SECTIONS LEGEND

For guardrail details and sections refer to A530:

A	GLASS JULIETTE GUARDRAIL
B	GLASS GUARDRAIL ON TERRACES
C	GLASS JULIETTE GUARDRAIL ON LEVEL 2 AND 3 ONLY

ELEVATION LEGEND

CONSTRUCTION NOTES	DEMOLITION NOTES	NOTES ON EXISTING ELEMENTS
WINDOW TYPE SYMBOL (REFER TO WINDOW ELEVATIONS SHEET)	CURTAIN WALL ELEVATION SYMBOL (REFER TO WINDOW ELEVATIONS SHEET)	RADIATION FACADE SURFACE TO BE PROTECTED, 1 H FRR

NOTES GÉNÉRALES General Notes

- Ces documents d'architecture sont la propriété exclusive de NEUF architect(e)s et ne pourront être utilisés, reproduits ou copiés sans autorisation écrite préalable. / These architectural documents are the exclusive property of NEUF architect(e)s and cannot be used, copied or reproduced without written pre-authorization.
- Les dimensions apparaissant aux documents devront être vérifiées par l'entrepreneur avant le début des travaux. / All dimensions which appear on the documents must be verified by the contractor before to start the work.
- Veuillez aviser l'architecte de toute dimension erreur et/ou divergences entre ces documents et/ou des autres professionnels. / The architect must be notified of all errors, omissions and discrepancies between these documents and those of the others professionals.
- Les dimensions sur ces documents doivent être lues et non mesurées. / The dimensions on these documents must be read and not measured.

MECHANICAL Mécanique
ELECTRICAL Electrique
GOODKEY, WEEDMARK & ASSOCIATES LIMITED
1666 Woodbine Ave. Unit 10, Oakville, ON L6M 3K8
T 905.777.8111 goodkey.com
STRUCTURE Structure
CUNLIFFE & ASSOCIATES

200-1550 Carling Ave. Ottawa, ON K1Z 8S8
www.cunliffe.ca

URBANISTE ET CIVIL Urban planner and Civil
ARCHITECTE DE PAYSAGE Landscape Architect

NOVATECH

240 Michael Cowland Drive, Suite 200, Ottawa, ON K2M 1P6
T 613.254.5843 novatech-eng.com

ARCHITECTES Architect
DESIGN INTERIOR Interior Design
NEUF architect(e)s Inc.

530, boul. René-Lévesque O. 32e Étages, Montréal QC H3B 1S6
T 514 847 1117 NEUFarchitectes.com

SCEAU / Seal



NEUF

ARCHITECT(E)S



CLIENT Client



OUVRAGE Project

535 LEGGET DRIVE

EMPLACEMENT Location
535 LEGGET DRIVE,
KANATA, ONTARIO

NO PROJET No.
13338

NO REVISION DATE (aa-mm-jj)
O ISSUED FOR SITE PLAN APPROVAL 2024 11 29

DESSINÉ PAR Drawn by
AT MS

DATE (aa-mm-jj)
24.06.11

TITRE DU DESSIN Drawing Title

NORTH ELEVATION - PROJECTED

VÉRIFIÉ PAR Checked by
KP

ÉCHELLE Scale
As

indicated

REVISION Revision

NO. DESSIN Dwg Number

O

A403P