


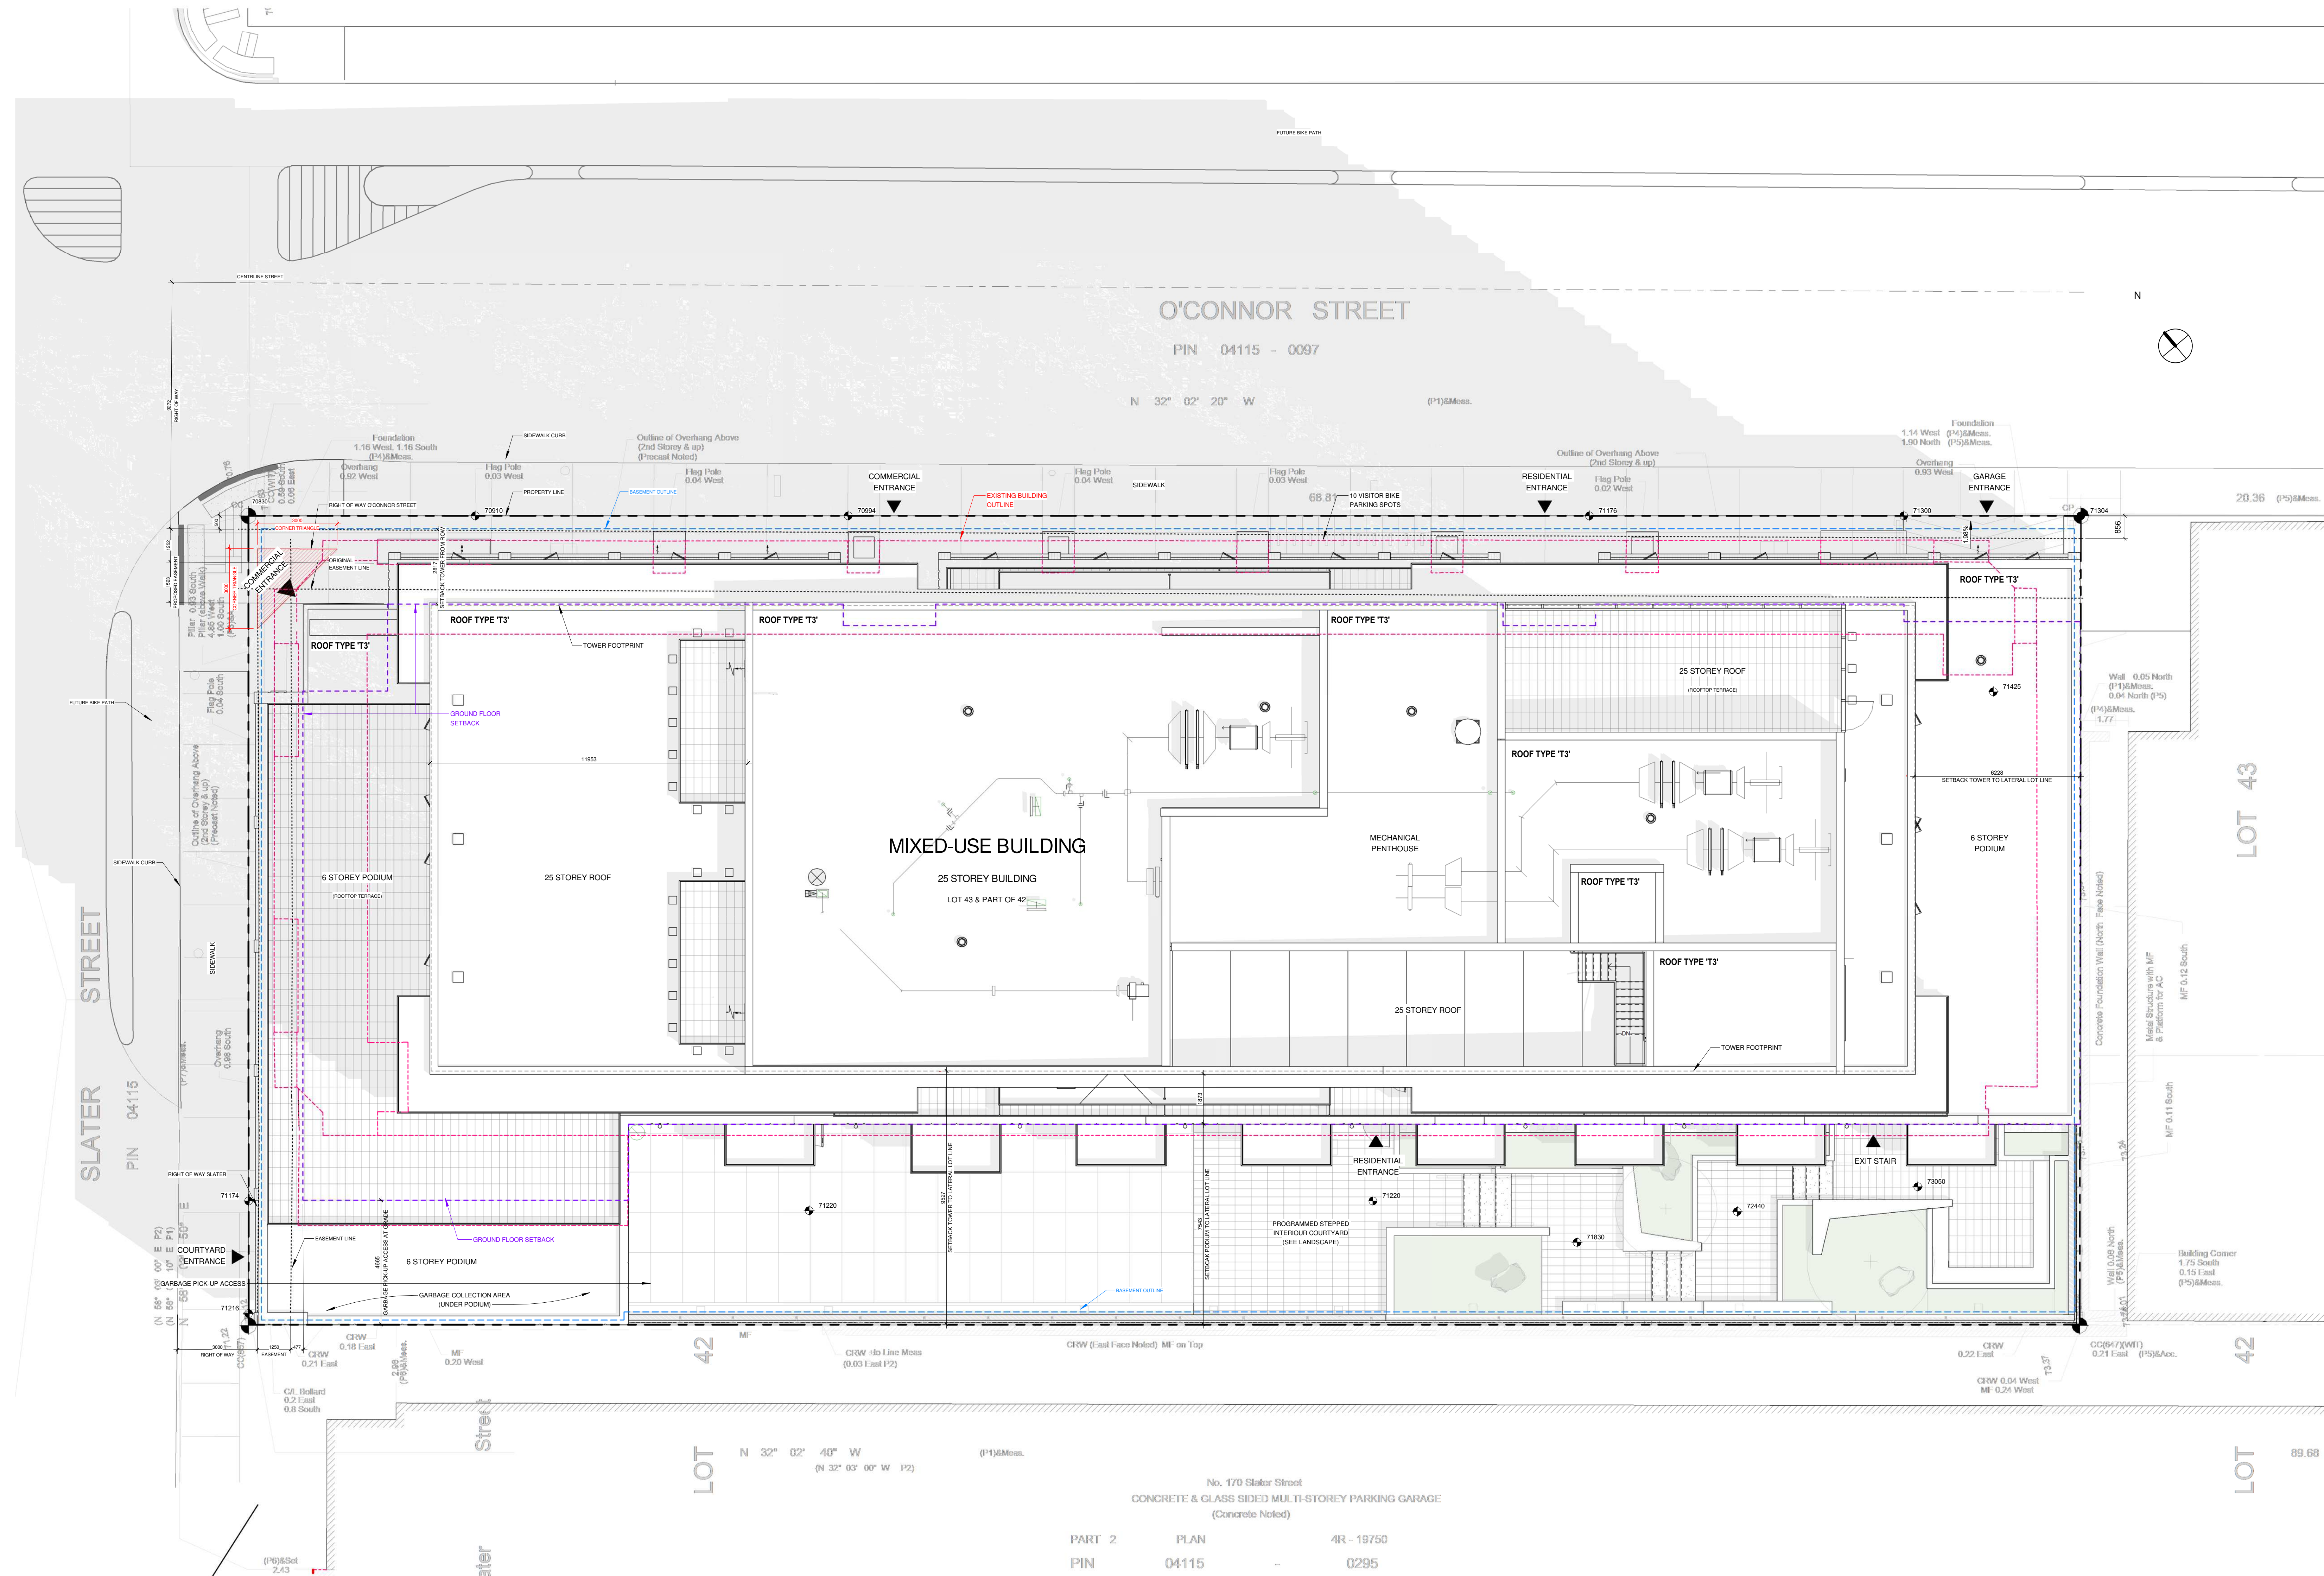

1 IMPLANTATION PLAN
A-001 1 : 100

SYMBOLS

Floor name	ROOM NAME AND NUMBER
101	DOOR NUMBER
101	WINDOW TYPE
101	TYPE OF CLADDING
101	INTERIOR WALL TYPE
101	EXTERIOR WALL TYPE
10000	ELEVATION REFERENCE
B-00000	CONCRETE ELEVATION
F-00000	ELEVATION OF FINISHED FLOOR
101	EXTERIOR ELEVATION REFERENCE
101	INTERIOR ELEVATION REFERENCE
101	SECTION REFERENCE
101	DETAIL REFERENCE

GENERAL

BUILDING	CNB 2015
1. OCCUPANCY	GROUPE C (RESIDENTIAL)
2. TYPE OF CONSTRUCTION	NON COMBUSTIBLE
3. BUILDING HEIGHT	26 STOREYS
4. CNB CLASSIFICATION	SECTION 3.2.2.
5. SPRINKLERED	YES

DENSITY

LOT AREA	2094.4 m ²
DENSITY COEFFICIENT:	
GROSS BUILT AREA	33 959.5 m ²
LOT AREA	2094.4 m ²

SITE COVERAGE

LOT AREA	2092.4 m ²
IMPLANTATION AREA	1494.0 m ²
IMPLANTATION AREA	1494.0m ² x 100% = 71.4%
LOT AREA	2092.4 m ²

PARKING

TOTAL VISITOR PARKING SPOTS REQUIRED :	0
TOTAL PARKING SPOTS OFFERED	59
ELECTRIC PARKING SPOTS	X
VISITOR PARKING SPOTS	0
ACCESSIBLE PARKING SPOTS	1
TOTAL BIKE PARKING SPOTS REQUIRED : 0.5 x 413 =	207
TOTAL BIKE PARKING SPOTS OFFERED	310
INSIDE BIKE PARKING SPOTS	300
OUTSIDE VISITOR BIKE PARKING SPOTS	10

LOCKERS

PRIVATE ROOM LOCKERS	36
REGULAR LOCKERS	383
TOTAL LOCKERS	419

AMENITY AREA

TOTAL AMENITY AREA REQUIRED : 6 m ² x 413 =	2 478 m ²
TOTAL AMENITY AREA OFFERED	4 722 m ²
BALCONY AREA	3 430 m ²
COMMON SPACE (MIN. 3 m ² / UNIT)	1 343 m ²

NO SCALE
PLEASE REFER TO CIVIL PAGE C-201 FOR MORE INFORMATION

NO SCALE
PLEASE REFER TO CIVIL PAGE C-206 FOR MORE INFORMATION

110 O'CONNOR				
Occupant load calculation				
ROOM NAME	Area (m²) or # of bedrooms	Occupant type	occupant load factor (m²/pp)	Occupant Load (persons)
PARKING				
Parking Level P3	1985.32	service	46.00	43
Parking Level P2	1985.32	service	46.00	43
Parking Level P1	1964.64	service	46.00	43
Level 1 (Ground Floor)				
Gym	119.12	Gym	9.30	13
Cardio room	45.87	Gym	fixed seats	9
Lobby	56.78	Lobby	6.40	9
Lounge	39.93	lounge	fixed seats	6
Office	27.95	Office	9.30	3
RETAIL (1)	376.62	Retail	3.70	102
RETAIL (2)	286.3	Retail	3.70	77
Level 2 to 26				
Studio	128	Residential	2p/bedroom	256
1 Bedroom unit	183	Residential	2p/bedroom	366
2 Bedroom unit	80	Residential	2p/bedroom	320
3 Bedroom unit	22	Residential	2p/bedroom	132
Level 7				
Outdoor terrace	162.72	lounge	NOTE 3	30
Lounge	130.83	lounge	NOTE 3	30
Leisure room	53.53	billiard room	9.30	6
Level 25				
Co-working	123.5	reading	NOTE 1	50
Level 26				
Outdoor terrace	59.66	lounge	NOTE 2	10
Lounge	48.29	lounge	NOTE 3	30
Total Project Occupant Load				1578
Note 1 limited the occupancy load to maximum 50 person				
Note 2 limited the occupancy load to maximum 10 person				
Note 3 limited the occupancy load to maximum 30 person				

 OCCUPANCY LOAD

ZONING TABLE			
Current Zoning	MD S32		
Site Area	2,092.4 sq. m ²		
Dwelling Units	413		
Proposed Retail Area	477.1m ²		
Hotel Rooms / GFA	-		
#	REQUIRED	PROPOSED	
Setbacks	Min. Front (O'Connor, Stacey): None Min. Corner Side (O'Connor): None Min. Interior Side Yard: None Min. Rear Yard: None	Front (O'Connor, Stacey): Corner Side (O'Connor) 0m (podium), 6.1m (tower) Interior Side Yard: 0m (podium), 9.5m (tower) Rear Yard: N/A	
Ground Floor Height	Minimum: 4.5m		
Glazing Requirement	A minimum of 50% of the surface area of the ground floor facade, measured from the average grade up to a height of 4.5m, facing a public street must be comprised of transparent glazing and active customer or resident entrance access doors > 90%		
Building Height	Maximum (Schedule 32, C6-B): 149.4m – 155.0m Maximum: 149.4m – 155.0m		
Amenity Area (per unit per lot) The 50% is required to be communal	Total = 2748 m² Communal = 1239 m² Private Amenities: 3388.82 m² Indoor Communal Amenities: 710.28 m² Outdoor Communal Amenities: 633.71 m² Private: Communal: 3388.82 m² 1343.98 m²		
Parking Residential: None Visitor: Minimum: 0.1dwelling unit excluding the first 12 units, up to 30	Residential: Visitor: Retail: Total:	0 spaces 30 spaces 0 spaces 39 spaces	Residential total (Garage): Small Cars: 256 spaces Regular Cars: 219 spaces Visitor Cars: 35 spaces Accessible Cars:
Retail Store: Non-Residential (500m ² or less): None Otherwise: 1:2500m ² of GFA	Total: 65 spaces		
Bicycle Parking Residential: 0.5dwelling unit Retail: 1/2500m ² of GFA 50% can be vertical 25% of residential spaces must be indoors	Residential: Retail: Total:	207 spaces 2 spaces 209 spaces	Residential total (Garage): 298 spaces Exterior: 10 spaces Total: 309 spaces

 ZONING TABLE
1 : 25

Name of Practice:
 Eric Hux, Architect
 GEDGER HUXT Architects
 405, rue Guy, Suite 104, Montreal (QC), H3J 1S8.
 Tel: (514) 935-3338 Fax: (514) 935-3375.

Name of Project:
 110 O'Connor, Ottawa

Location:
 110 O'Connor Street – Ottawa, ON.

Date: 11 November 2024

Ontario Building Code Data Matrix Part 3					Building Code Reference 1
3.00	Building Code Version:	☒ <u>Reg. 332/12</u>		Last Amendment: ☒ <u>O. Reg. 451/12</u>	
3.01	Project Type:	☒ New ☐ Change of use	☐ Addition ☐ Addition and renovation	☐ Renovation	[A] 1.1.2.
	Description: 25 storeys condominium with 3 levels of basement parking's and 1 level of Mechanical Penthouse.				
3.02	Major Occupancy Classification:	☒ <u>Occupancy Group A-2</u> ☐ Group A-2 ☐ Group E ☐ Group F-3		☒ <u>Use Residential Occupancies</u> ☐ Gym, Lounge and Open Terraces ☐ Commercial space ☐ Parking	3.1.2.1(1)
3.03	Superimposed Major Occupancies:	☐ No ☒ Yes	Description: Residential units above a ground floor commercial space and gym and lounge space.		3.2.2.7
3.04	Building Area (m²)	Description:	Existing	New m²	Total m²
	26 storeys residential towers with 2 commercial suites and several amenity spaces		0	1561.16	1561.16
	_____		_____	_____	_____
	_____		_____	_____	_____
	Total		0	1561.16	1561.16

Insert additional lines as needed

Ontario Building Code Data Matrix, Part
© Ontario Association of Architects

October 2018

3.05	Gross Area (m ²)	Description:	Existing	New m2	Total m2	[A] 14.1.2.
		Residential spaces only from Level 01 to 10	0	22468.4	22468.4	
		Insert additional data as needed				
3.06	Mezzanine Area (m ²)	Description:	Existing	New m2	Total m2	3.2.1.1
		N/A	0	0	0	
			0	0	0	
			0	0	0	
			0	0	0	
		Insert additional data as needed				
		Total	0	0	0	
3.07	Building Height	<u>26</u> Storeys above grade	<u>78.50</u>	(m) Above grade		[A] 14.1.2. & 3.2.1.1.
		<u>3</u> Storeys below grade				
3.08	High Building	☐ No ☐ Yes				3.2.6.
3.09	Number of Streets/ Freeway/ access	<u>2</u> streets				3.2.2.10 & 3.2.5.
3.10	Building Classification: (Use and Construction Related to Occupancy)	3.2.2.42	Group Div	C. Any height. Any Area. Sprinklered		3.2.2.20 - 83.
3.11	Sprinkler System	☐ Required <u>Proposed</u>	☐ Not Required ☐ Entire building ☐ Selected floor areas ☐ In lieu of floor rating	☐ Selected compartments ☐ Basement ☐ None		3.2.1.5 & 3.2.2.17.
3.12	Standpipe System	☐ Not required ☐ Required				3.2.9
3.13	Fire Alarm System	☐ Required <u>Proposed</u>	☐ Not required ☐ Single stage	☐ Two stage	☐ None	3.2.4.
3.14	Water Service / Supply is Adequate	☐ No ☐ Yes				
3.15	Construction Type:	<u>Restriction</u> <u>Actual</u> <u>Heavy Timber Construction</u>	☐ Combustible permitted ☐ Combustible ☐ Non-combustible	☐ Non-combustible required ☐ Non-combustible ☐ Combination ☐ Yes		3.2.2.20 - 83 & 3.2.14.

Ontario Building Code Data Matrix, Part 1
© Ontario Association of Architects

October 2011

3.16	Importance Category	☐ Low ☐ Low human occupancy ☐ Post-disaster shelter ☒ B Normal ☐ High ☐ Minor storage building ☐ Explosive or hazardous substance ☐ Post-disaster				4.1.2.1 (A) T4.1.2.1.8																																			
3.17	Seismic Hazard Index:	If Fa > 0.2(g) = _____ see structural engineer's design. Seismic design required per Table A.1.8 Items 2-6: (If Fa (g) ≥ 0.25 or Post-disaster: ☒ No ☐ Yes				4.1.2.1 (3) 4.1.18.2 (2)																																			
3.18	Occupant Load	<table><tr><td>Floor Level/Use</td><td>Occupancy Type</td><td>Based On m²(sq)</td><td>Occupant Load (Persons)</td></tr><tr><td colspan="4">Please refer to the Occupant Load Calculation table</td></tr></table>				Floor Level/Use	Occupancy Type	Based On m ² (sq)	Occupant Load (Persons)	Please refer to the Occupant Load Calculation table				3.1.17.																											
Floor Level/Use	Occupancy Type	Based On m ² (sq)	Occupant Load (Persons)																																						
Please refer to the Occupant Load Calculation table	
3.19	Barrier-free design as needed:	X Yes Barrier-free design is applied to all entrances of the building, to the parking garage at LTR, LR and CR, indoor courts at LTR, LR and CR, library, washroom, assembly spaces at levels 1, 7, 25, and roof. There are 15% of barrier-free units in total of 453 units out of 453 units distributed from level 2 to level 25. X No				3.6.																																			
3.20	Hazardous Substances:	☒ Yes X No				3.3.1.2 & 3.3.1.19.																																			
3.21	Reserved Fire Resistance Ratings	<table><tr><th>Horizontal Assembly</th><th>Status</th><th>Supporting Assembly</th><th>Non-combustible in lieu of rating?</th></tr><tr><td>Floors over basement</td><td>2</td><td>2</td><td>☒ No ☐ Yes N/A</td></tr><tr><td>Floors</td><td>2</td><td>2</td><td>☒ No ☐ Yes N/A</td></tr><tr><td>Mezzanine</td><td></td><td></td><td>☐ No ☐ Yes N/A</td></tr><tr><td>Roof</td><td></td><td></td><td>☐ No ☒ Yes N/A</td></tr></table>				Horizontal Assembly	Status	Supporting Assembly	Non-combustible in lieu of rating?	Floors over basement	2	2	☒ No ☐ Yes N/A	Floors	2	2	☒ No ☐ Yes N/A	Mezzanine			☐ No ☐ Yes N/A	Roof			☐ No ☒ Yes N/A	3.2.2.20 - #3 & 3.2.1.4.															
Horizontal Assembly	Status	Supporting Assembly	Non-combustible in lieu of rating?																																						
Floors over basement	2	2	☒ No ☐ Yes N/A																																						
Floors	2	2	☒ No ☐ Yes N/A																																						
Mezzanine			☐ No ☐ Yes N/A																																						
Roof			☐ No ☒ Yes N/A																																						
3.22	Spatial Separation	<table><tr><th>Wall</th><th>EBF Area (m²)</th><th>L.O. (m)</th><th>L/H or NA</th><th>Required PRR (m)</th><th>Construction Type Required</th><th>Closing Type Required</th></tr><tr><td>N</td><td>1525</td><td>20'-</td><td>3'-1</td><td>0</td><td>NA Noncombustible</td><td>Noncombustible</td></tr><tr><td>E</td><td>4591</td><td>20'-</td><td>>3'-1</td><td>0</td><td>NA Noncombustible</td><td>Noncombustible</td></tr><tr><td>S</td><td>1554</td><td>0.62</td><td>3'-1</td><td>1.0</td><td>NA Noncombustible</td><td>Noncombustible</td></tr><tr><td>W</td><td>4550</td><td>0.75 0.5</td><td>>3'-1</td><td>1.0</td><td>NA Noncombustible</td><td>Noncombustible</td></tr></table>				Wall	EBF Area (m ²)	L.O. (m)	L/H or NA	Required PRR (m)	Construction Type Required	Closing Type Required	N	1525	20'-	3'-1	0	NA Noncombustible	Noncombustible	E	4591	20'-	>3'-1	0	NA Noncombustible	Noncombustible	S	1554	0.62	3'-1	1.0	NA Noncombustible	Noncombustible	W	4550	0.75 0.5	>3'-1	1.0	NA Noncombustible	Noncombustible	3.2.3.
Wall	EBF Area (m ²)	L.O. (m)	L/H or NA	Required PRR (m)	Construction Type Required	Closing Type Required																																			
N	1525	20'-	3'-1	0	NA Noncombustible	Noncombustible																																			
E	4591	20'-	>3'-1	0	NA Noncombustible	Noncombustible																																			
S	1554	0.62	3'-1	1.0	NA Noncombustible	Noncombustible																																			
W	4550	0.75 0.5	>3'-1	1.0	NA Noncombustible	Noncombustible																																			
	Stair O'Connor	
	Interior fire-rated doors as needed	

Ontario Building Code Data Matrix, Part
© Ontario Association of Architects


October 2015

[illegible]

Ontario Building Code Data Matrix, Part 1
© Ontario Association of Architects

0-9

GENERAL NOTES:

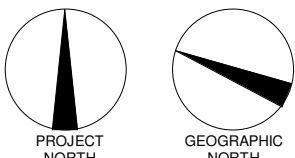

REVISIONS		
#	DESCRIPTION	DATE
1	ISSUED FOR PERMIT	29 NOV 2016

[illegible]

110 O'CONNOR - GFT TABLE																	
FLOOR LEVEL	MECH. / ELEC. / SHAFTS m ²	ELEVATOR SHAFT m ²	LOBBY, RECP. m ²	MAIL ROOM m ²	GARAGE m ²	STAIRS m ²	CORRIDOR m ²	AMENITY m ²	JANITOR ROOM m ²	SUBTOTAL m ²	NO. OF FLOOR	TOTAL DEDUCTION		TOTAL GROSS FLOOR		TOTAL GFA (GROSS AREA - DEDUCTION)	
												f ²	m ²			f ²	
GROUND FLOOR	50.66	30.63	56.73	47.02		29.57	93.67	234.30	0.00	542.58	1	5840.28	542.58	13213.33	1227.56	684.98	
LEVEL 2	8.01	18.70	0.00	0.00	0.00	29.80	115.16	0.00	0.00	171.67	1	1847.84	171.67	15977.88	1479.75	14080.04	
LEVELS 3 to 6 (x4)	8.01	18.70	0.00	0.00	0.00	29.80	115.16	0.00	0.00	171.67	4	7391.35	686.68	5960.80	56770.10	5274.13	
LEVEL 7	34.53	18.70	0.00	0.00	0.00	29.89	81.60	203.78	0.00	368.50	1	3966.50	368.50	10538.61	979.07	6572.11	
LEVELS 8 to 24 (x17)	7.80	18.70	0.00	0.00	0.00	29.69	80.79	0.00	0.00	136.98	17	25065.46	2328.66	179088.69	16637.90	154023.23	
LEVEL 25	8.19	18.70	0.00	0.00	0.00	29.69	128.64	138.11	0.00	323.33	1	3480.29	323.33	10538.93	979.10	7058.64	
ROOF	149.03	18.70	0.00	0.00	0.00	49.44	12.61	63.88	0.00	293.66	1	3160.93	293.66	6303.77	585.04	3142.84	
OTTAWA ZONING GFA												26.00	50752.65	4715.08	299772.68	27849.82	249020.03
																	23134.74

Note : Retail uses is calculated based on the Development Charge definition of GFA

GFT TABLE
1 : 25


GROSS AREAS		
TYPE	AREA	
CIRCULATION	2,316.71 m ²	
COMMERCIAL	662.92 m ²	
COMMON SPACES	1710.79 m ²	
ELEVATOR	542.3 m ²	
PARKING	5,785.01 m ²	
RENTAL	22,448.4 m ²	
SHAFT	210.61 m ²	
STAIRS	880.99 m ²	
UTILITIES	124.19 m ²	
	33,794.93 m ²	

GROSS AREAS - ABOVE GROUND		
TYPE	AREA	
CIRCULATION	2,316.71 m ²	
COMMERCIAL	662.92 m ²	
COMMON SPACES	1,710.79 m ²	
ELEVATOR	542.3 m ²	
RENTAL	22,448.4 m ²	
SHAFT	210.61 m ²	
STAIRS	880.99 m ²	
UTILITIES	124.19 m ²	
	27,849.78 m ²	


GROSS AREAS ABOVE GROUND - EFFICIENCY		
TYPE	AREA	
CIRCULATION	2,316.71 m ²	
COMMON SPACES	1,710.79 m ²	
RENTAL	22,448.4 m ²	
STAIRS	880.99 m ²	
UTILITIES	124.19 m ²	
	26,581.08 m ²	

TOTAL LEASABLE AREAS			
TYPE	NUMBER	AREA	
1BD	150	7,506.23 m ²	
1BD+	33	2,081.34 m ²	
2BD	80	5,837.39 m ²	
3BD	22	2,286.94 m ²	
MICRO STUDIO	64	17,125.92 m ²	
STUDIO	64	2,010.95 m ²	
415	63	22,448.4 m ²	


AMENITY AREA			
LEVEL	LOCATION	TYPE	AREA
GROUND FLOOR	COMMON SPACES	FITNESS CENTER	119.74 m ²
GROUND FLOOR	COMMON SPACES	LOUNGE	39.93 m ²
GROUND FLOOR	COMMON SPACES	CARDIO ROOM	46.86 m ²
GROUND FLOOR	COMMON SPACES	OFFICE	27.95 m ²
GROUND FLOOR	COMMON SPACES	LOBBY	58.73 m ²
GROUND FLOOR	COMMON SPACES	BATHROOM	13.99 m ²
LEVEL 7	COMMON SPACES	LOUNGE	130.83 m ²
LEVEL 7	COMMON SPACES	LOUNGE	53.53 m ²
LEVEL 7	COMMON SPACES	BATHROOM	4.38 m ²
LEVEL 7	COMMON SPACES	BATHROOM	15.04 m ²
LEVEL 25	COMMON SPACES	CO-WORKING	123.5 m ²
LEVEL 25	COMMON SPACES	BATHROOM	14.61 m ²
ROOF	COMMON SPACES	URBAN CHALET	48.29 m ²
ROOF	COMMON SPACES	BATHROOM	15.59 m ²
COMMON SPACES: 14			710.79 m ²
GROUND FLOOR	COMMON SPACES EXTERIOR	COURTYARD	411.32 m ²
LEVEL 7	COMMON SPACES EXTERIOR	TERRACE	182.72 m ²
ROOF	COMMON SPACES EXTERIOR	TERRACE	58.66 m ²
COMMON SPACES EXTERIOR: 3			633.71 m ²
			1,344.49 m ²

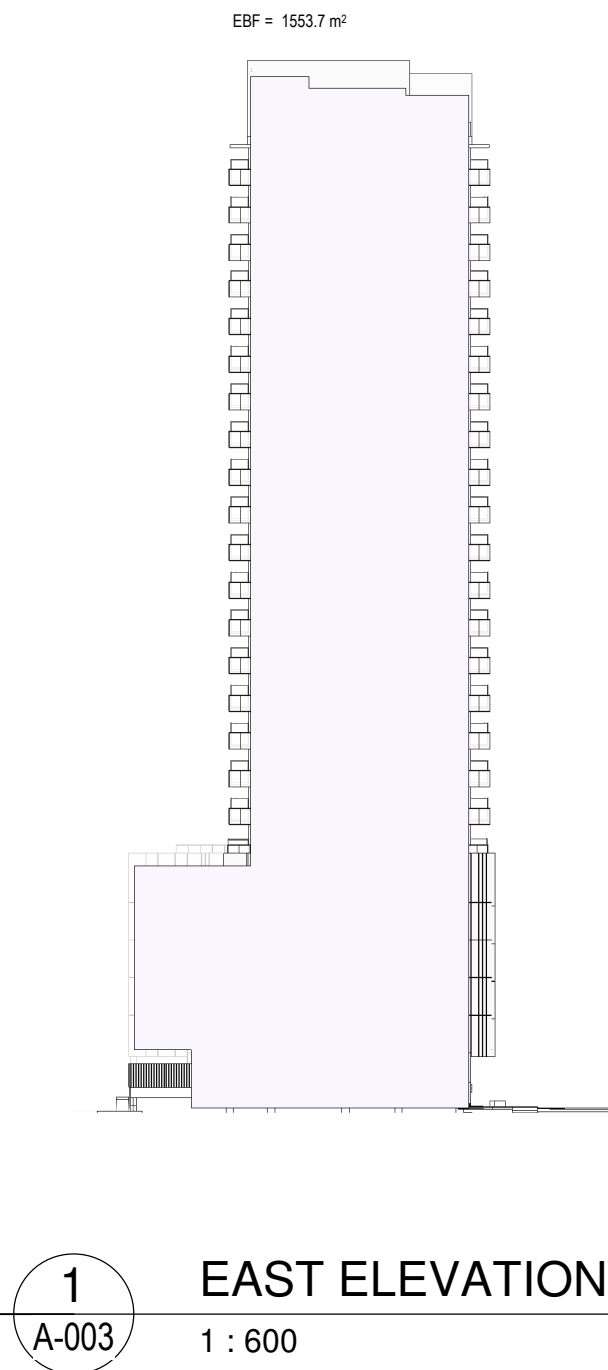


1 EAST ELEVATION - EBF
1 : 600

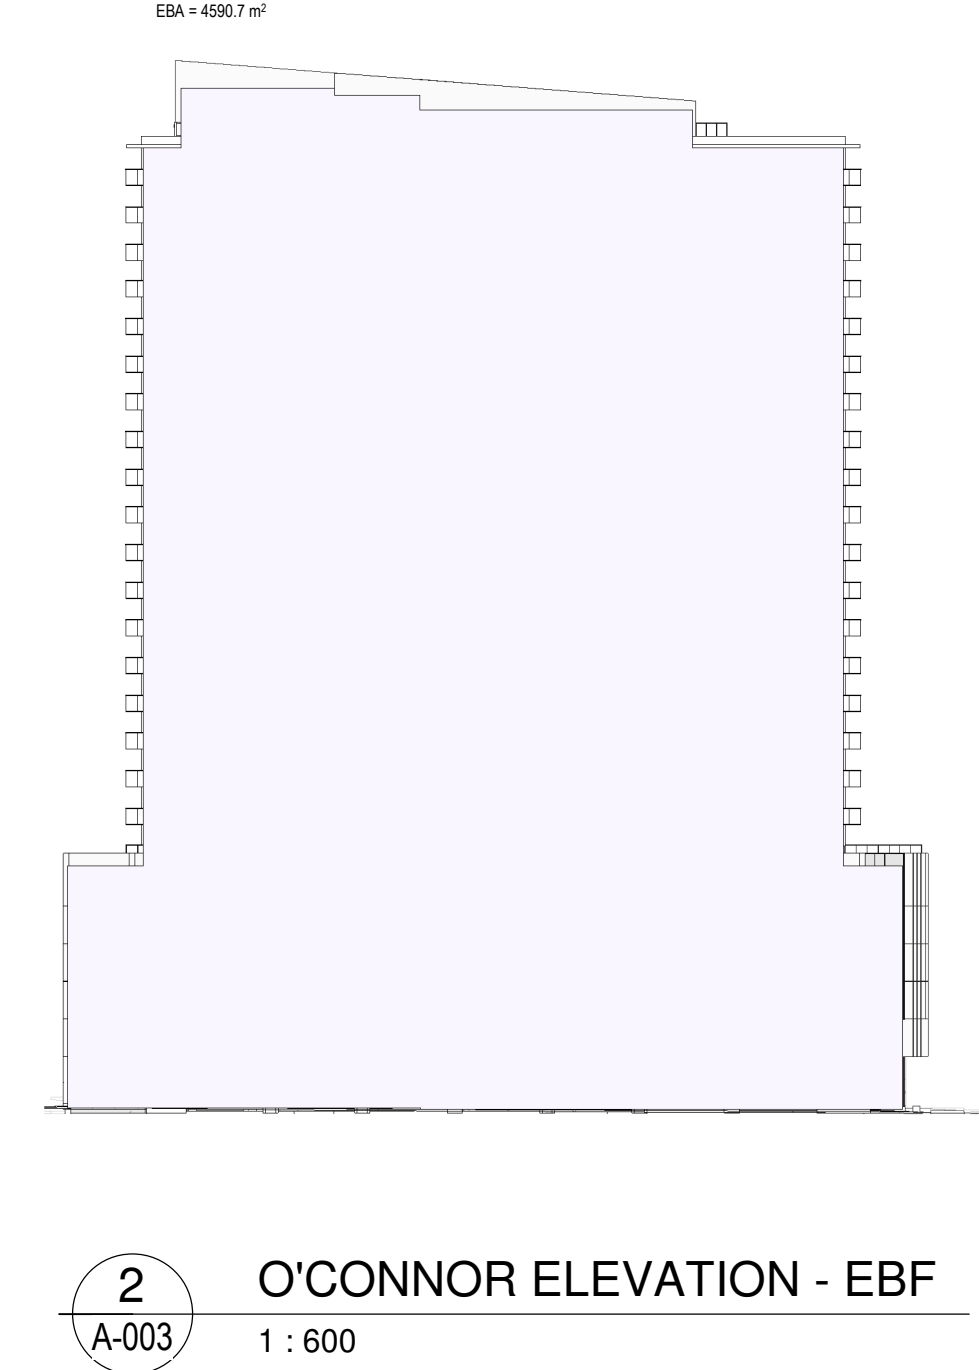

2 O'CONNOR ELEVATION - EBF
1 : 600

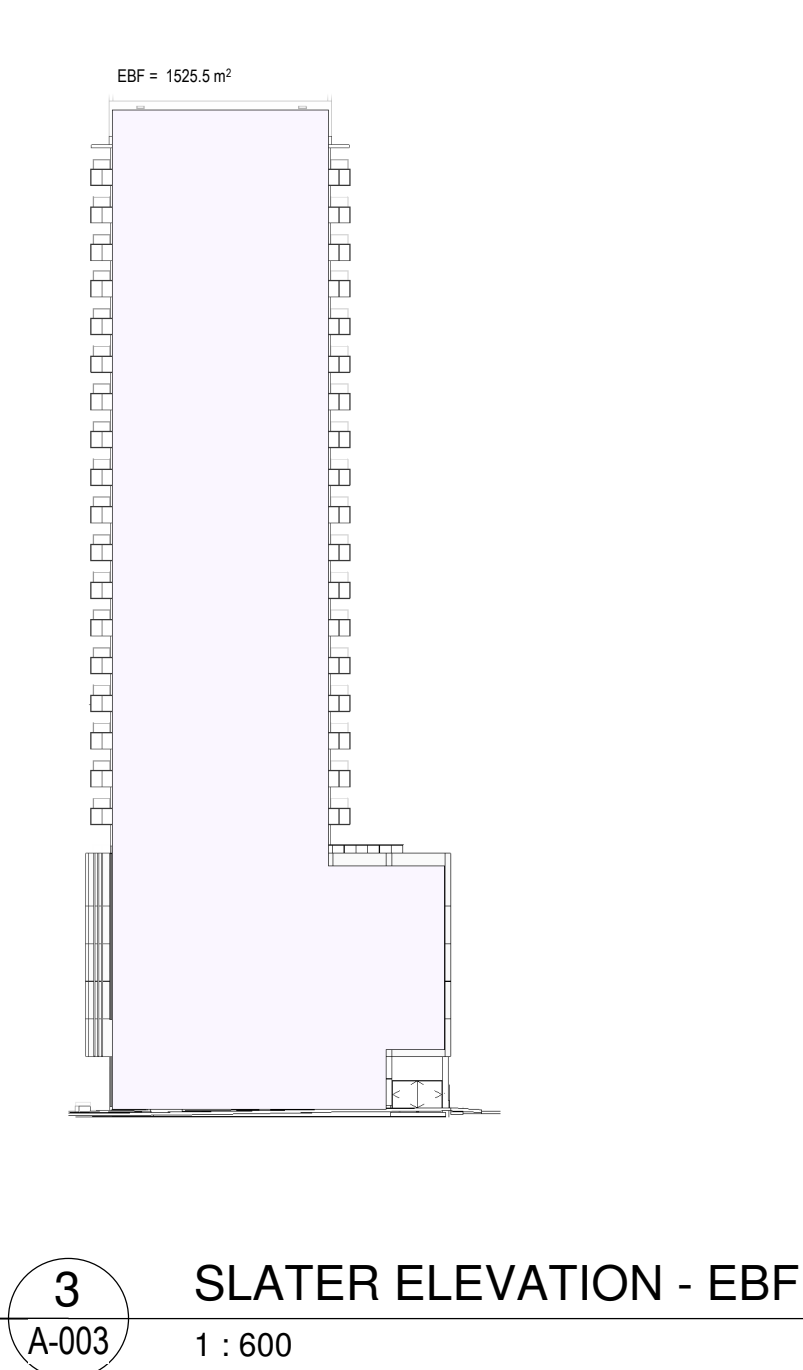

3 SLATER ELEVATION - EBF
1 : 600

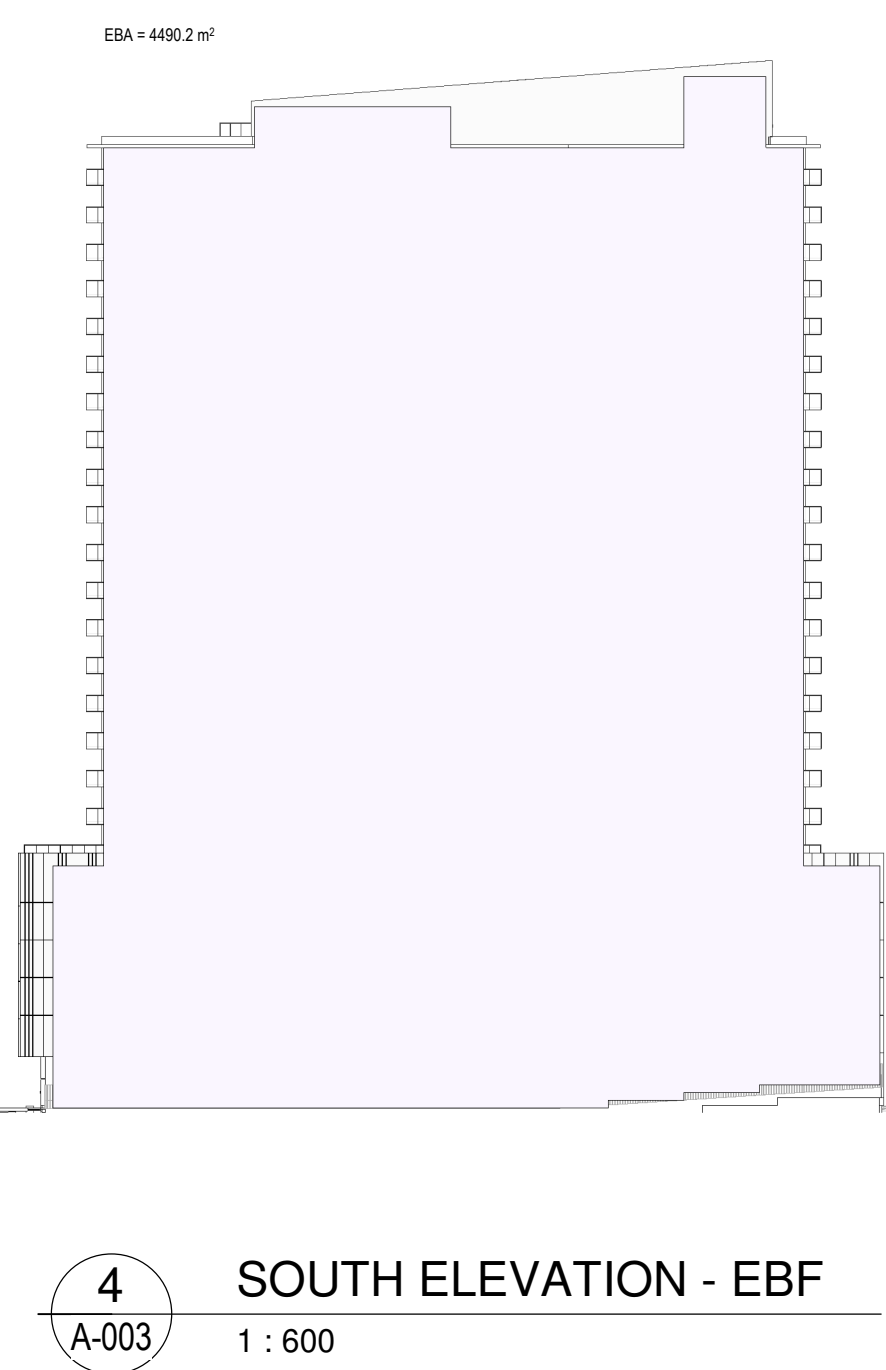


4 SOUTH ELEVATION - EBF
1 : 600

AREA PER FLOOR		
LEVEL	TYPE	AREA
BASEMENT 3	ELEVATOR	18.7 m ²
BASEMENT 3	PARKING	1,941.5 m ²
BASEMENT 3	STAIRS	29.5 m ²
BASEMENT 2	ELEVATOR	1,939.69 m ²
BASEMENT 2	PARKING	1,937.05 m ²
BASEMENT 2	SHAFT	2.76 m ²
BASEMENT 2	STAIRS	1,988.04 m ²
BASEMENT	ELEVATOR	18.7 m ²
BASEMENT	PARKING	1,916.47 m ²
BASEMENT	SHAFT	2.77 m ²
BASEMENT	STAIRS	29.47 m ²
GROUND FLOOR	CIRCULATION	1,967.41 m ²
GROUND FLOOR	COMMERCIAL	143.86 m ²
GROUND FLOOR	COMMON SPACES	305.02 m ²
GROUND FLOOR	ELEVATOR	18.7 m ²
GROUND FLOOR	SHAFT	11.42 m ²
GROUND FLOOR	STAIRS	29.57 m ²
GROUND FLOOR	UTILITIES	65.25 m ²
LEVEL 2	CIRCULATION	1,227.56 m ²
LEVEL 2	ELEVATOR	18.7 m ²
LEVEL 2	RENTAL	1,324.08 m ²
LEVEL 2	SHAFT	8.01 m ²
LEVEL 2	STAIRS	29.8 m ²
LEVEL 3	CIRCULATION	1,155.44 m ²
LEVEL 3	ELEVATOR	18.7 m ²
LEVEL 3	RENTAL	1,318.2 m ²
LEVEL 3	SHAFT	8.08 m ²
LEVEL 3	STAIRS	29.75 m ²
LEVEL 4	CIRCULATION	1,155.41 m ²
LEVEL 4	ELEVATOR	18.7 m ²
LEVEL 4	RENTAL	1,318.25 m ²
LEVEL 4	SHAFT	8.08 m ²
LEVEL 4	STAIRS	29.75 m ²
LEVEL 5	CIRCULATION	1,155.4 m ²
LEVEL 5	ELEVATOR	18.7 m ²
LEVEL 5	RENTAL	1,318.23 m ²
LEVEL 5	SHAFT	8.08 m ²
LEVEL 5	STAIRS	29.81 m ²
LEVEL 6	CIRCULATION	1,155.43 m ²
LEVEL 6	ELEVATOR	18.7 m ²
LEVEL 6	RENTAL	1,318.15 m ²
LEVEL 6	SHAFT	8.09 m ²
LEVEL 6	STAIRS	29.81 m ²
LEVEL 7	CIRCULATION	81 m ²
LEVEL 7	COMMON SPACES	203.78 m ²
LEVEL 7	ELEVATOR	978.7 m ²
LEVEL 7	RENTAL	1,010.56 m ²
LEVEL 7	SHAFT	8.51 m ²
LEVEL 7	STAIRS	29.89 m ²
LEVEL 7	UTILITIES	26.83 m ²
LEVEL 8	CIRCULATION	80.79 m ²
LEVEL 8	ELEVATOR	18.7 m ²
LEVEL 8	RENTAL	841.71 m ²
LEVEL 8	SHAFT	7.8 m ²
LEVEL 8	STAIRS	29.7 m ²
LEVEL 9	CIRCULATION	80.79 m ²
LEVEL 9	ELEVATOR	18.7 m ²
LEVEL 9	RENTAL	841.71 m ²
LEVEL 9	SHAFT	7.8 m ²
LEVEL 9	STAIRS	29.7 m ²
LEVEL 10	CIRCULATION	80.79 m ²
LEVEL 10	ELEVATOR	18.7 m ²
LEVEL 10	RENTAL	841.71 m ²
LEVEL 10	SHAFT	7.8 m ²
LEVEL 10	STAIRS	29.7 m ²
LEVEL 11	CIRCULATION	80.79 m ²
LEVEL 11	ELEVATOR	18.7 m ²
LEVEL 11	RENTAL	841.71 m ²
LEVEL 11	SHAFT	7.8 m ²
LEVEL 11	STAIRS	29.7 m ²
LEVEL 12	CIRCULATION	80.79 m ²
LEVEL 12	ELEVATOR	18.7 m ²
LEVEL 12	RENTAL	841.71 m ²
LEVEL 12	SHAFT	7.8 m ²
LEVEL 12	STAIRS	29.7 m ²

AREA PER FLOOR		
LEVEL	TYPE	AREA
LEVEL 13	CIRCULATION	80.79 m ²
LEVEL 13	ELEVATOR	18.7 m ²
LEVEL 13	RENTAL	841.71 m ²
LEVEL 13	SHAFT	7.8 m ²
LEVEL 13	STAIRS	29.7 m ²
LEVEL 14	CIRCULATION	80.79 m ²
LEVEL 14	ELEVATOR	18.7 m ²
LEVEL 14	RENTAL	841.71 m ²
LEVEL 14	SHAFT	7.8 m ²
LEVEL 14	STAIRS	29.7 m ²
LEVEL 15	CIRCULATION	80.79 m ²
LEVEL 15	ELEVATOR	18.7 m ²
LEVEL 15	RENTAL	841.71 m ²
LEVEL 15	SHAFT	7.8 m ²
LEVEL 15	STAIRS	29.7 m ²
LEVEL 16	CIRCULATION	80.79 m ²
LEVEL 16	ELEVATOR	18.7 m ²
LEVEL 16	RENTAL	841.71 m ²
LEVEL 16	SHAFT	7.8 m ²
LEVEL 16	STAIRS	29.7 m ²
LEVEL 17	CIRCULATION	97.8 m ²
LEVEL 17	ELEVATOR	18.7 m ²
LEVEL 17	RENTAL	841.71 m ²
LEVEL 17	SHAFT	7.8 m ²
LEVEL 17	STAIRS	29.7 m ²
LEVEL 18	CIRCULATION	80.79 m ²
LEVEL 18	ELEVATOR	18.7 m ²
LEVEL 18	RENTAL	841.71 m ²
LEVEL 18	SHAFT	7.8 m ²
LEVEL 18	STAIRS	29.7 m ²
LEVEL 19	CIRCULATION	80.79 m ²
LEVEL 19	ELEVATOR	18.7 m ²
LEVEL 19	RENTAL	841.71 m ²
LEVEL 19	SHAFT	7.8 m ²
LEVEL 19	STAIRS	29.7 m ²
LEVEL 20	CIRCULATION	80.79 m ²
LEVEL 20	ELEVATOR	18.7 m ²
LEVEL 20	RENTAL	841.71 m ²
LEVEL 20	SHAFT	7.8 m ²
LEVEL 20	STAIRS	29.7 m ²
LEVEL 21	CIRCULATION	80.79 m ²
LEVEL 21	ELEVATOR	18.7 m ²
LEVEL 21	RENTAL	841.74 m ²
LEVEL 21	SHAFT	7.8 m ²
LEVEL 21	STAIRS	29.7 m ²
LEVEL 22	CIRCULATION	80.79 m ²
LEVEL 22	ELEVATOR	18.7 m ²
LEVEL 22	RENTAL	841.71 m ²
LEVEL 22	SHAFT	7.8 m ²
LEVEL 22	STAIRS	29.7 m ²
LEVEL 23	CIRCULATION	80.79 m ²
LEVEL 23	ELEVATOR	18.7 m ²
LEVEL 23	RENTAL	841.71 m ²
LEVEL 23	SHAFT	7.8 m ²
LEVEL 23	STAIRS	29.7 m ²
LEVEL 24	CIRCULATION	80.79 m ²
LEVEL 24	ELEVATOR	18.7 m ²
LEVEL 24	RENTAL	841.71 m ²
LEVEL 24	SHAFT	7.8 m ²
LEVEL 24	STAIRS	29.7 m ²
LEVEL 25	CIRCULATION	97.8 m ²
LEVEL 25	COMMON SPACES	138.11 m ²
LEVEL 25	ELEVATOR	18.7 m ²
LEVEL 25	RENTAL	655.75 m ²
LEVEL 25	SHAFT	8.2 m ²
LEVEL 25	STAIRS	29.7 m ²
ROOF	CIRCULATION	97.8 m ²
ROOF	COMMON SPACES	63.88 m ²
ROOF	ELEVATOR	18.7 m ²
ROOF	RENTAL	291.99 m ²
ROOF	SHAFT	7.11 m ²
ROOF	STAIRS	49.44 m ²
ROOF	UTILITIES	141.91 m ²
Grand total		33,794.93 m ²


UNIT AREAS			
NIVEAU	NUMÉRO	TYPE	AREA
LEVEL 2	201	MICRO STUDIO	33.18 m ²
LEVEL 2	202	STUDIO	40.53 m ²
LEVEL 2	203	STUDIO	40.17 m ²
LEVEL 2	204	STUDIO	39.96 m ²
LEVEL 2	205	1BD+	69.19 m ²
LEVEL 2	206	1BD+	66.87 m ²
LEVEL 2	207	1BD	50.45 m ²
LEVEL 2	208	1BD	53.61 m ²
LEVEL 2	209	1BD	49.12 m ²
LEVEL 2	210	ADA 1BD+	59.95 m ²
LEVEL 2	211	ADA 1BD+	61.11 m ²
LEVEL 2	212	UN 1STUDIO	61.98 m ²
LEVEL 2	213	1BD	63.06 m ²
LEVEL 2	214	3BD	101.11 m ²
LEVEL 2	215	1BD+	58.91 m ²
LEVEL 2	216	STUDIO	40.98 m ²
LEVEL 2	217	1BD	64.29 m ²
LEVEL 2	218	STUDIO	38.96 m ²
LEVEL 2	219	STUDIO	40.14 m ²
LEVEL 2	220	STUDIO	40.52 m ²
LEVEL 2	221	MICRO STUDIO	33.12 m ²
LEVEL 2	222	STUDIO	40.52 m ²
LEVEL 2	223	STUDIO	40.17 m ²
LEVEL 2	224	STUDIO	40.13 m ²
LEVEL 2	225	STUDIO	39.57 m ²
LEVEL 2	226	STUDIO	40.53 m ²
26			1,308.08 m ²
LEVEL 3	301	MICRO STUDIO	33.18 m ²
LEVEL 3	302	STUDIO	40.53 m ²
LEVEL 3	303	STUDIO	40.17 m ²
LEVEL 3	304	STUDIO	39.96 m ²
LEVEL 3	305	1BD+	69.19 m ²
LEVEL 3	306	1BD+	66.87 m ²
LEVEL 3	307	1BD	50.45 m ²
LEVEL 3	308	1BD	51.26 m ²
LEVEL 3	309	1BD	51.98 m ²
LEVEL 3	310	ADA 1BD	59.96 m ²
LEVEL 3	311	ADA 1BD+	61.11 m ²
LEVEL 3	312	UN 1STUDIO	61.98 m ²
LEVEL 3	313	1BD	63.06 m ²
LEVEL 3	314	3BD	101.11 m ²
LEVEL 3	315	1BD+	58.89 m ²
LEVEL 3	316	STUDIO	40.98 m ²
LEVEL 3	317	1BD	74.29 m ²
LEVEL 3	318	STUDIO	39.96 m ²
LEVEL 3	319	STUDIO	40.14 m ²
LEVEL 3	320	STUDIO	40.52 m ²
LEVEL 3	321	MICRO STUDIO	33.17 m ²
LEVEL 3	322	STUDIO	40.52 m ²
LEVEL 3	323	STUDIO	40.17 m ²
LEVEL 3	324	STUDIO	40.13 m ²
LEVEL 3	325	STUDIO	39.57 m ²
LEVEL 3	326	STUDIO	40.53 m ²
26			1,318.2 m ²
LEVEL 4	401	MICRO STUDIO	33.18 m ²
LEVEL 4	402	STUDIO	40.53 m ²
LEVEL 4	403	STUDIO	40.17 m ²
LEVEL 4	404	STUDIO	39.96 m ²
LEVEL 4	405	1BD+	69.19 m ²
LEVEL 4	406	1BD+	66.86 m ²
LEVEL 4	407	1BD	50.47 m ²
LEVEL 4	408	1BD	53.68 m ²
LEVEL 4	409	1BD	48.79 m ²
LEVEL 4	410	ADA 1BD+	59.95 m ²
LEVEL 4	411	ADA 1BD+	61.11 m ²
LEVEL 4	412	ADA 1BD+	61.98 m ²
LEVEL 4	413	1BD+	63.08 m ²
LEVEL 4	414	3BD	101.11 m ²
LEVEL 4	415	1BD+	58.91 m ²
LEVEL 4	416	STUDIO	40.98 m ²
LEVEL 4	417	2BD	74.74 m ²
LEVEL 4	418	STUDIO	39.96 m ²
LEVEL 4	419	STUDIO	40.14 m ²
LEVEL 4	420	STUDIO	40.53 m ²
LEVEL 4	421	MICRO STUDIO	33.17 m ²
LEVEL 4	422	STUDIO	40.52 m ²
LEVEL 4	423	STUDIO	40.17 m ²
LEVEL 4	424	STUDIO	40.13 m ²
LEVEL 4	425	STUDIO	39.57 m ²
LEVEL 4	426	STUDIO	40.53 m ²
26			1,318.25 m ²

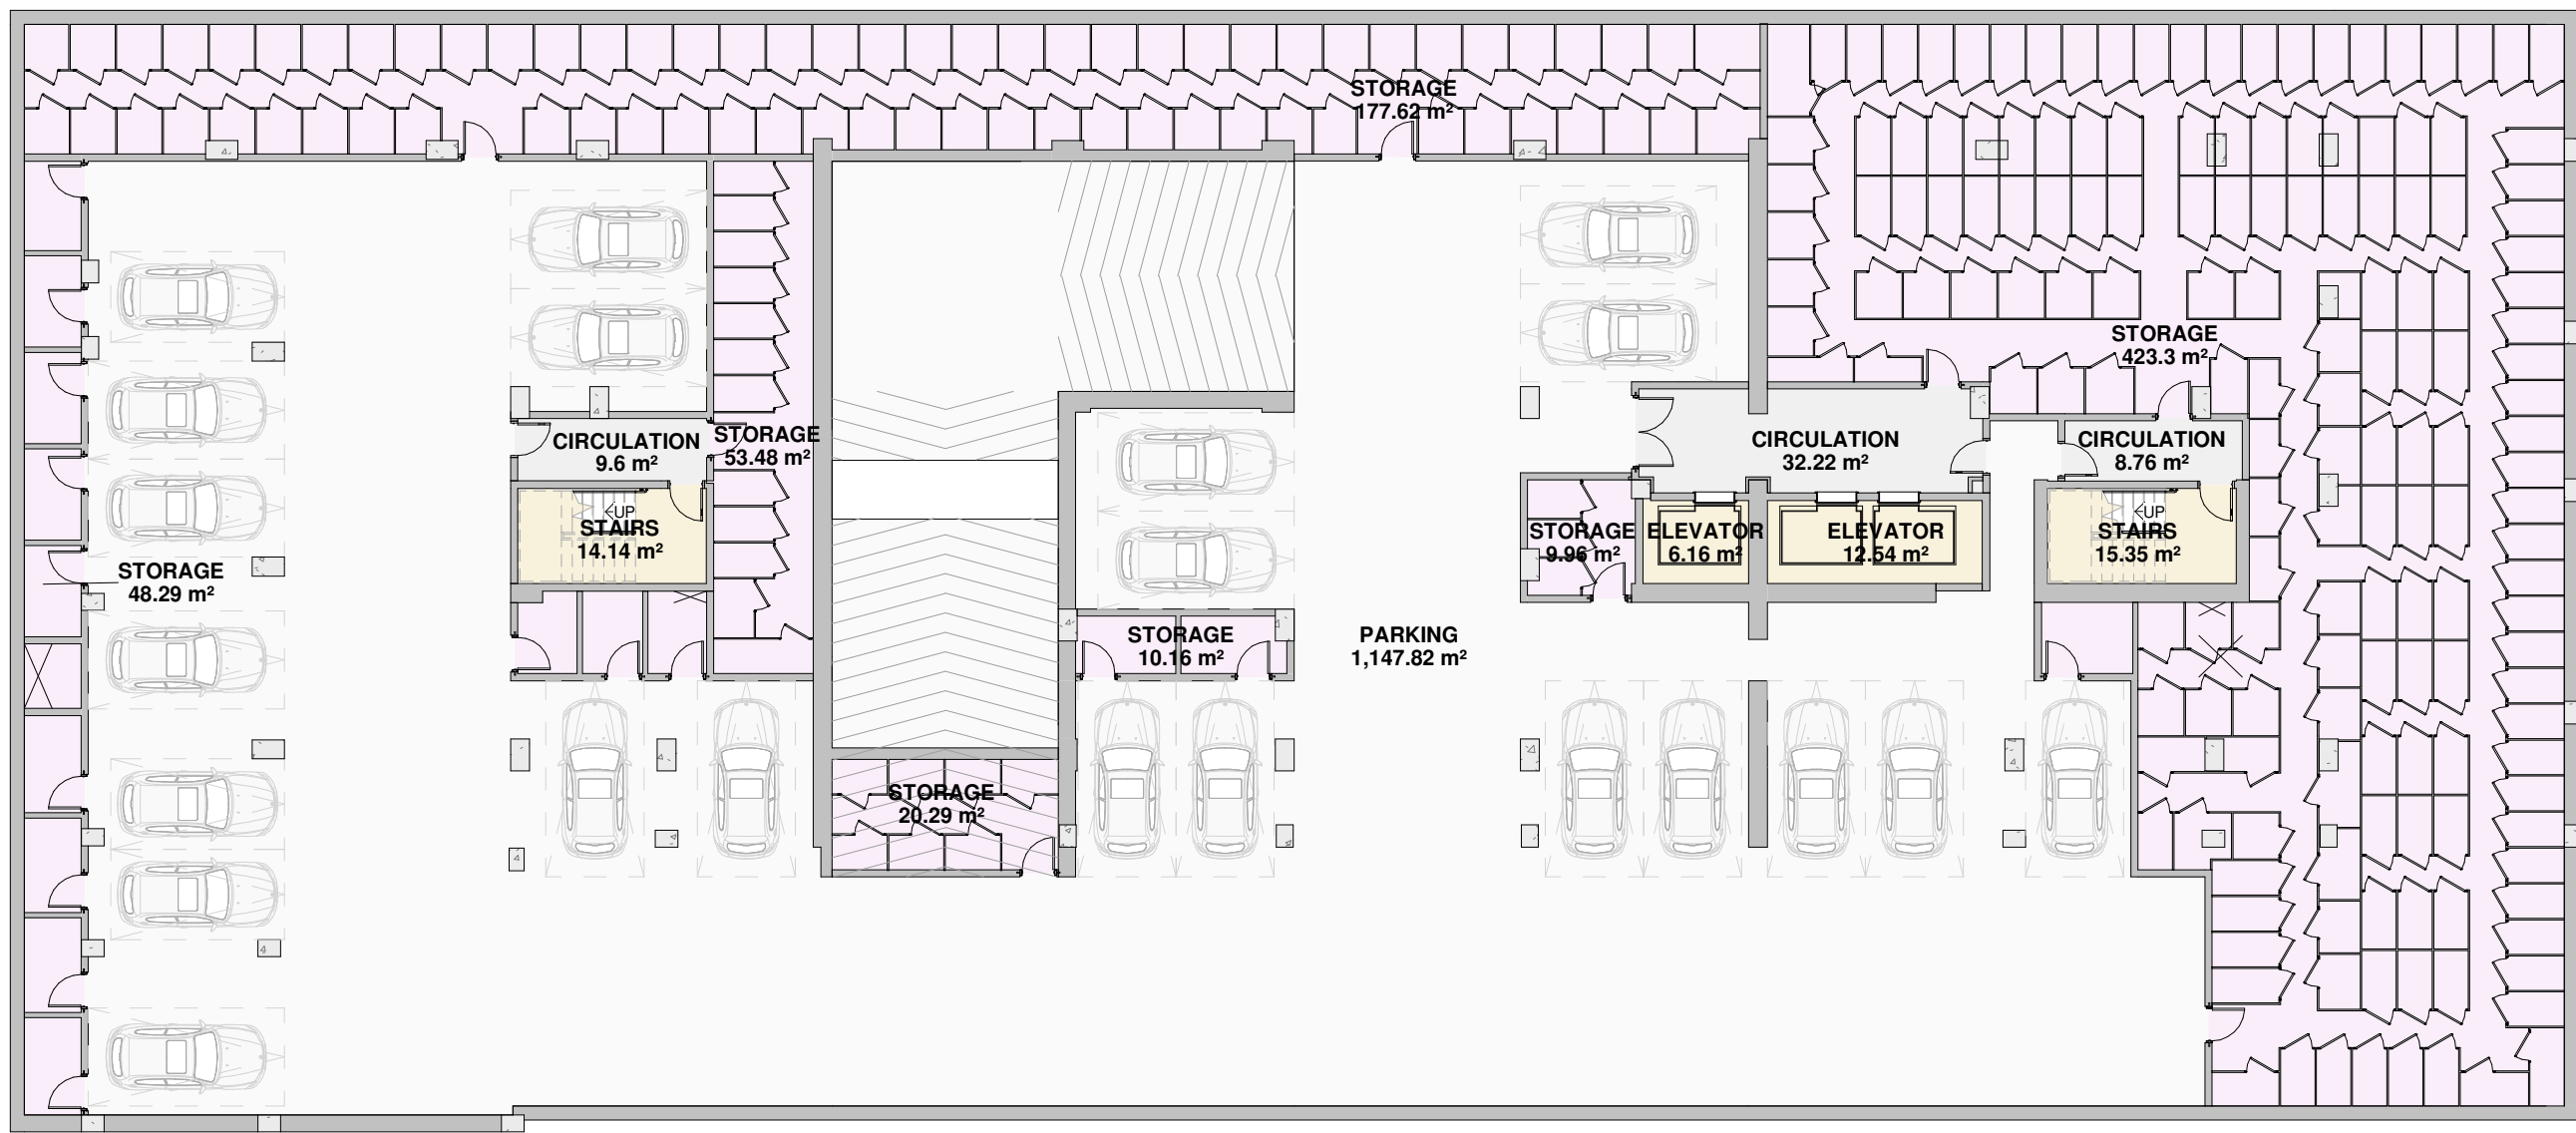

AREA LEGEND

- CIRCULATION
- ELEVATOR
- PARKING
- STAIRS
- STORAGE

GROSS AREAS - 3RD BASEMENT	
TYPE	AREA
ELEVATOR	6.16 m²
ELEVATOR	12.54 m²
CIRCULATION	9.61 m²
CIRCULATION	32.23 m²
CIRCULATION	7.86 m²
STORAGE	9.31 m²
STORAGE	133.53 m²
PARKING	1,301.94 m²
BICYCLE	224.56 m²
STORAGE	101.33 m²
STORAGE	10.16 m²
STORAGE	53.47 m²
STORAGE	47.04 m²
SHAFT	1.27 m²
SHAFT	0.25 m²
SHAFT	1.25 m²
STAIRS	15.35 m²
STAIRS	14.18 m²
	1,988.04 m²

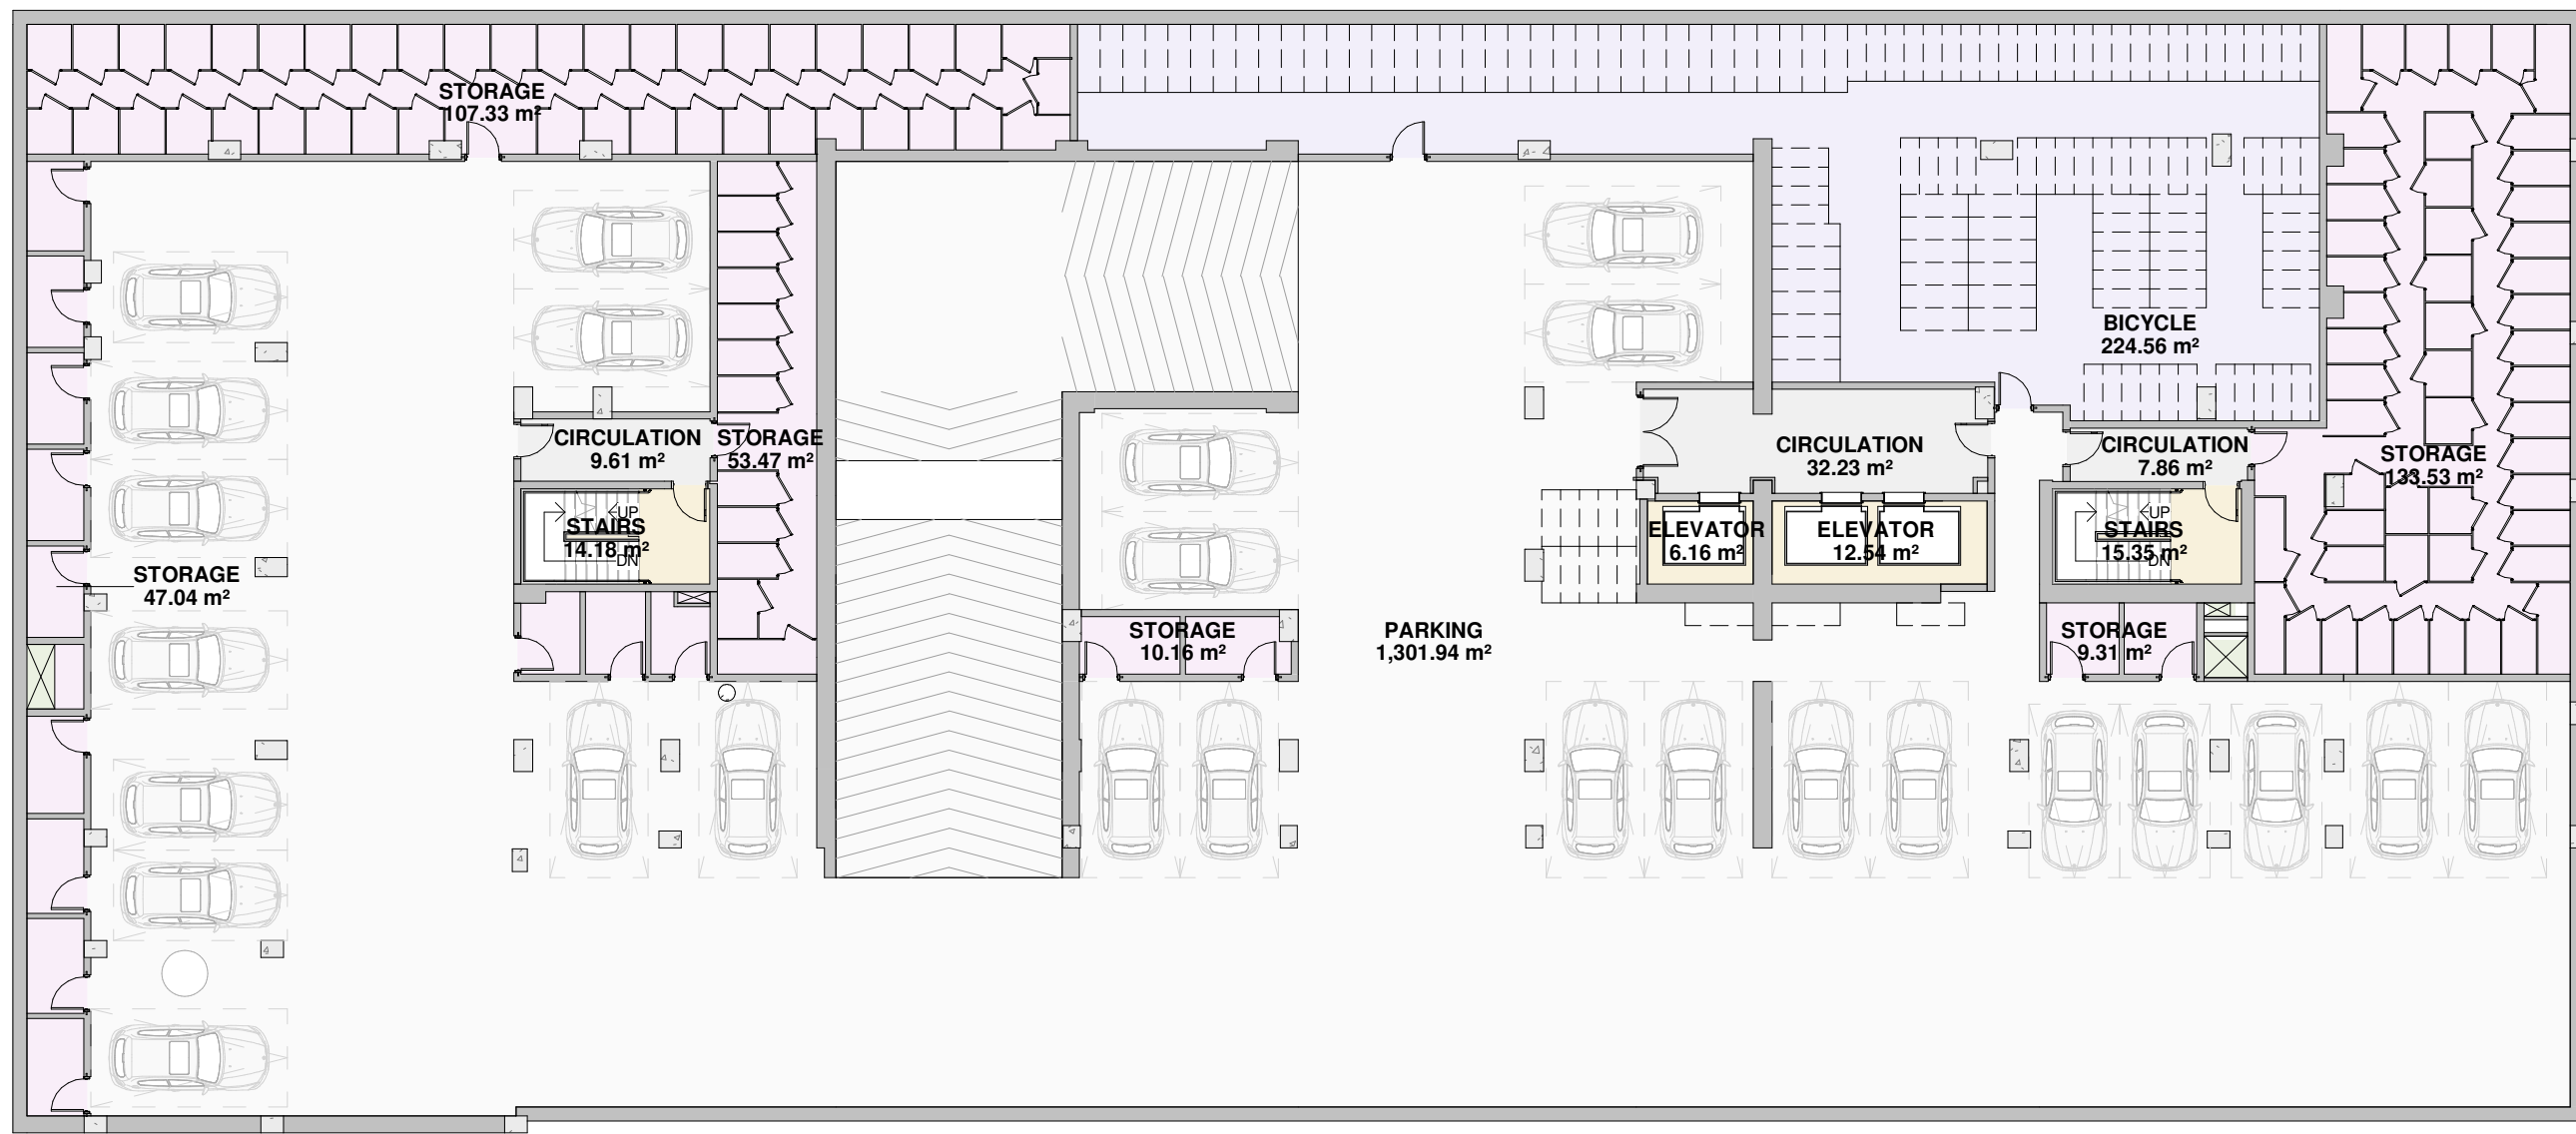


AREA LEGEND

- BICYCLE
- CIRCULATION
- ELEVATOR
- PARKING
- SHAFT
- STAIRS
- STORAGE

GROSS AREAS - 2ND BASEMENT	
TYPE	AREA
ELEVATOR	6.16 m²
ELEVATOR	12.54 m²
CIRCULATION	9.61 m²
CIRCULATION	32.23 m²
CIRCULATION	7.86 m²
STORAGE	9.31 m²
STORAGE	133.53 m²
PARKING	1,301.94 m²
BICYCLE	224.56 m²
STORAGE	101.33 m²
STORAGE	10.16 m²
STORAGE	53.47 m²
STORAGE	47.04 m²
SHAFT	1.27 m²
SHAFT	0.25 m²
SHAFT	1.25 m²
STAIRS	15.35 m²
STAIRS	14.18 m²
	1,988.04 m²

1 3RD BASEMENT
A-010 1 : 200


2 2ND BASEMENT
A-010 1 : 200

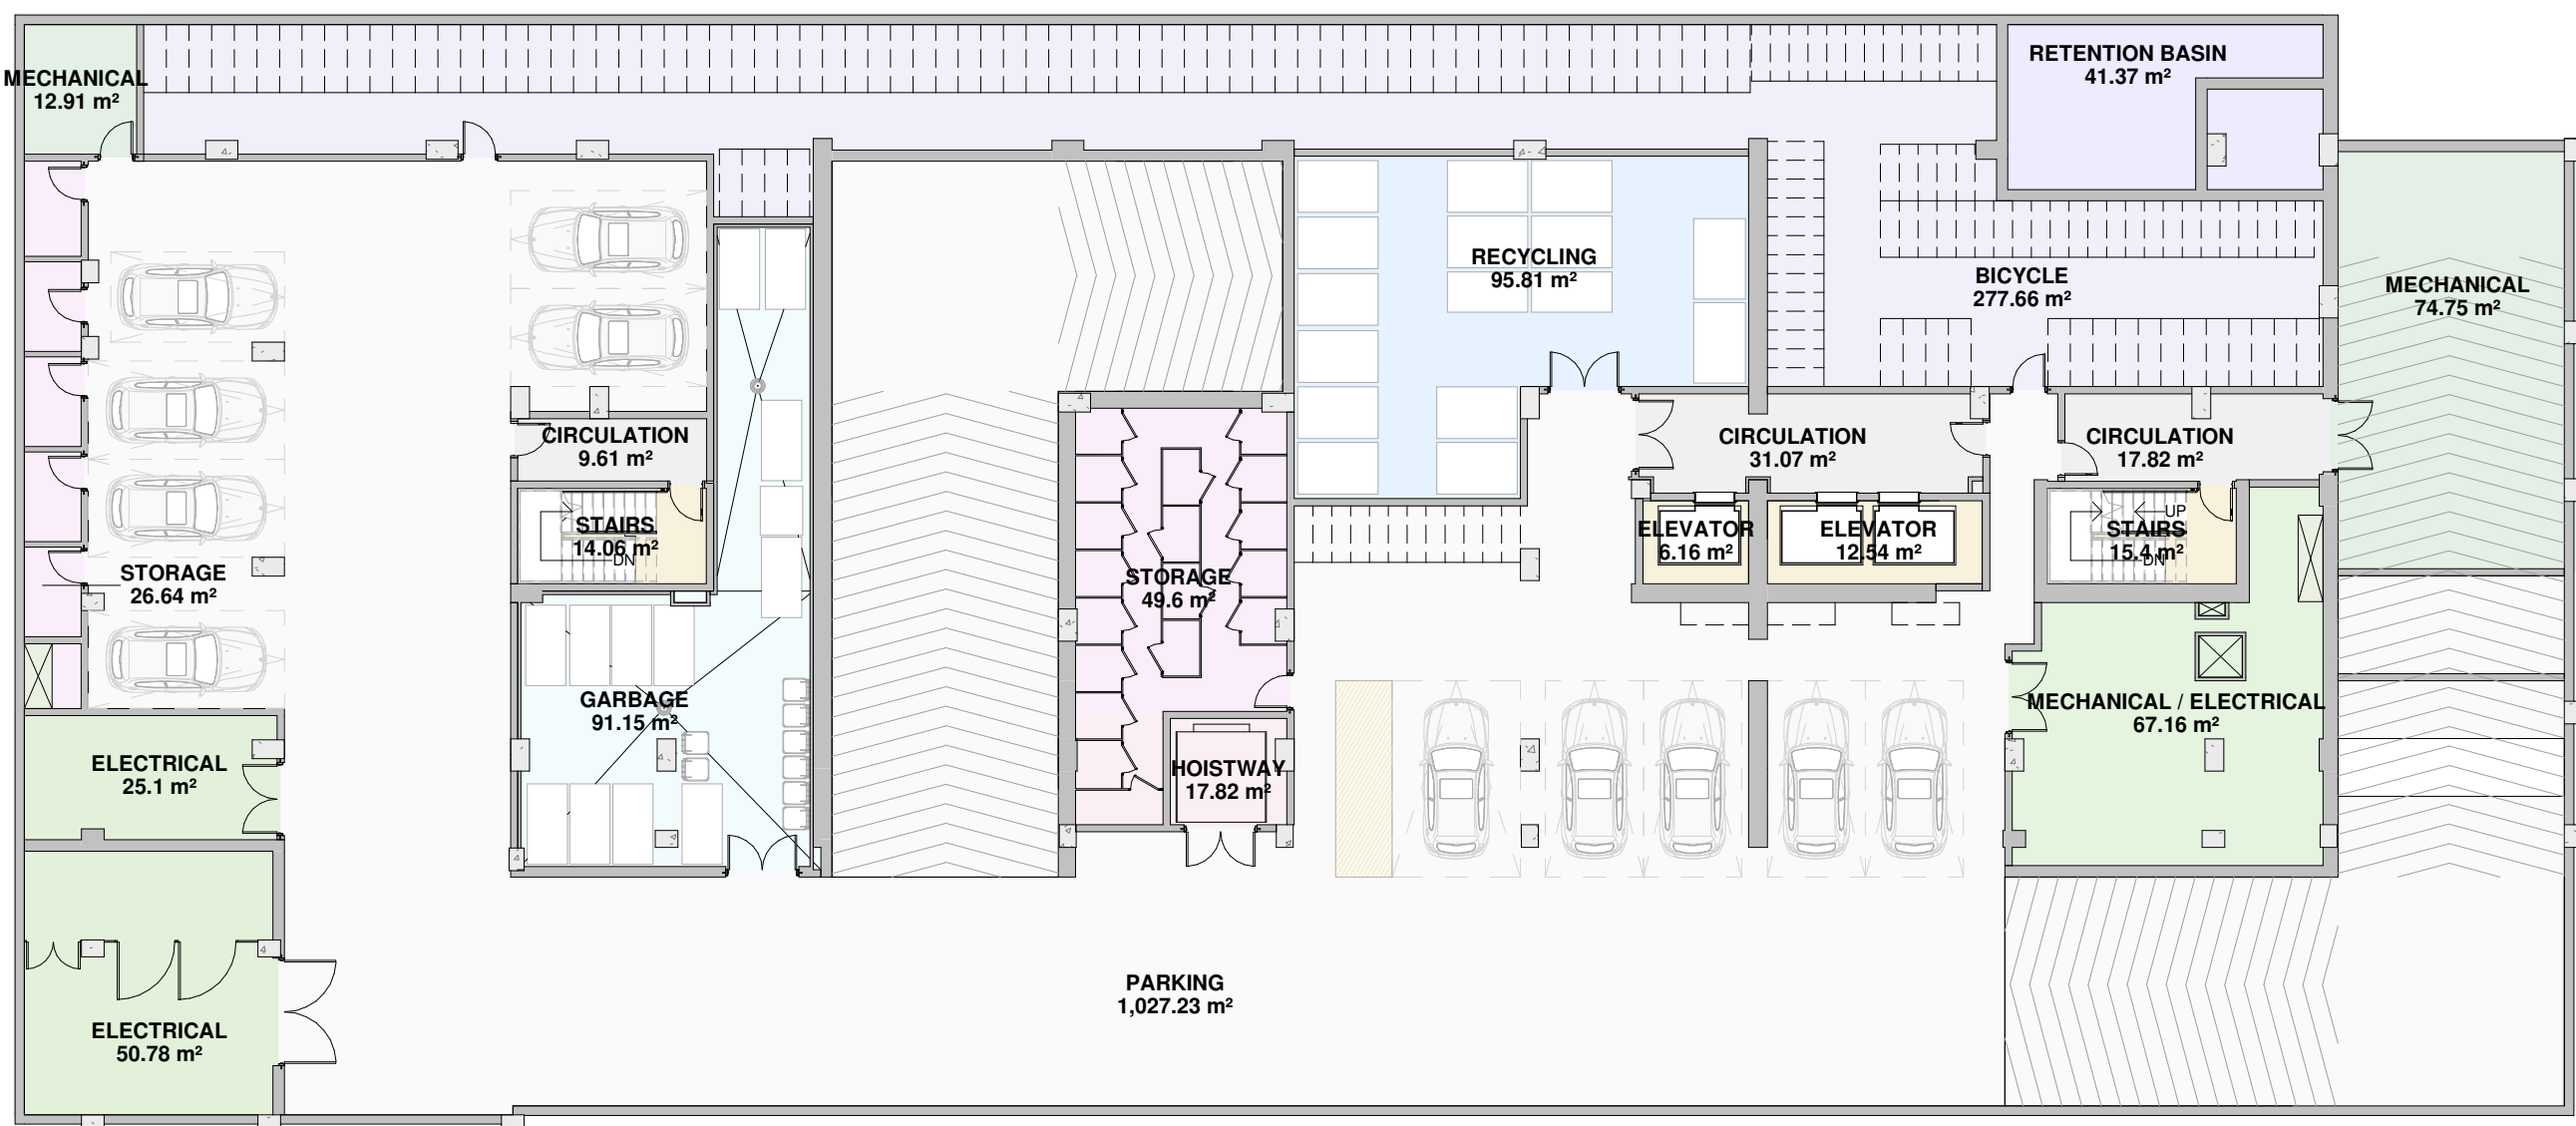

AREA LEGEND

- BICYCLE
- CIRCULATION
- ELECTRICAL
- ELEVATOR
- GARAGE
- HOISTWAY
- MECHANICAL
- MECHANICAL / ELECTRICAL
- PARKING
- RECYCLING
- RETENTION BASIN
- SHAFT
- STAIRS
- STORAGE

GROSS AREAS - BASEMENT	
TYPE	AREA
ELEVATOR	6.16 m²
ELEVATOR	12.54 m²
CIRCULATION	9.61 m²
CIRCULATION	31.07 m²
CIRCULATION	17.82 m²
BICYCLE	277.66 m²
MECHANICAL / ELECTRICAL	67.16 m²
PARKING	1,027.23 m²
RETENTION BASIN	41.37 m²
MECHANICAL	74.75 m²
MECHANICAL	12.21 m²
HOISTWAY	17.82 m²
GARAGE	91.15 m²
STORAGE	26.64 m²
ELECTRICAL	50.78 m²
ELECTRICAL	25.1 m²
RECYCLING	95.81 m²
STORAGE	49.6 m²
SHAFT	1.25 m²
SHAFT	1.52 m²
STAIRS	14.06 m²
STAIRS	15.4 m²
	1,967.41 m²

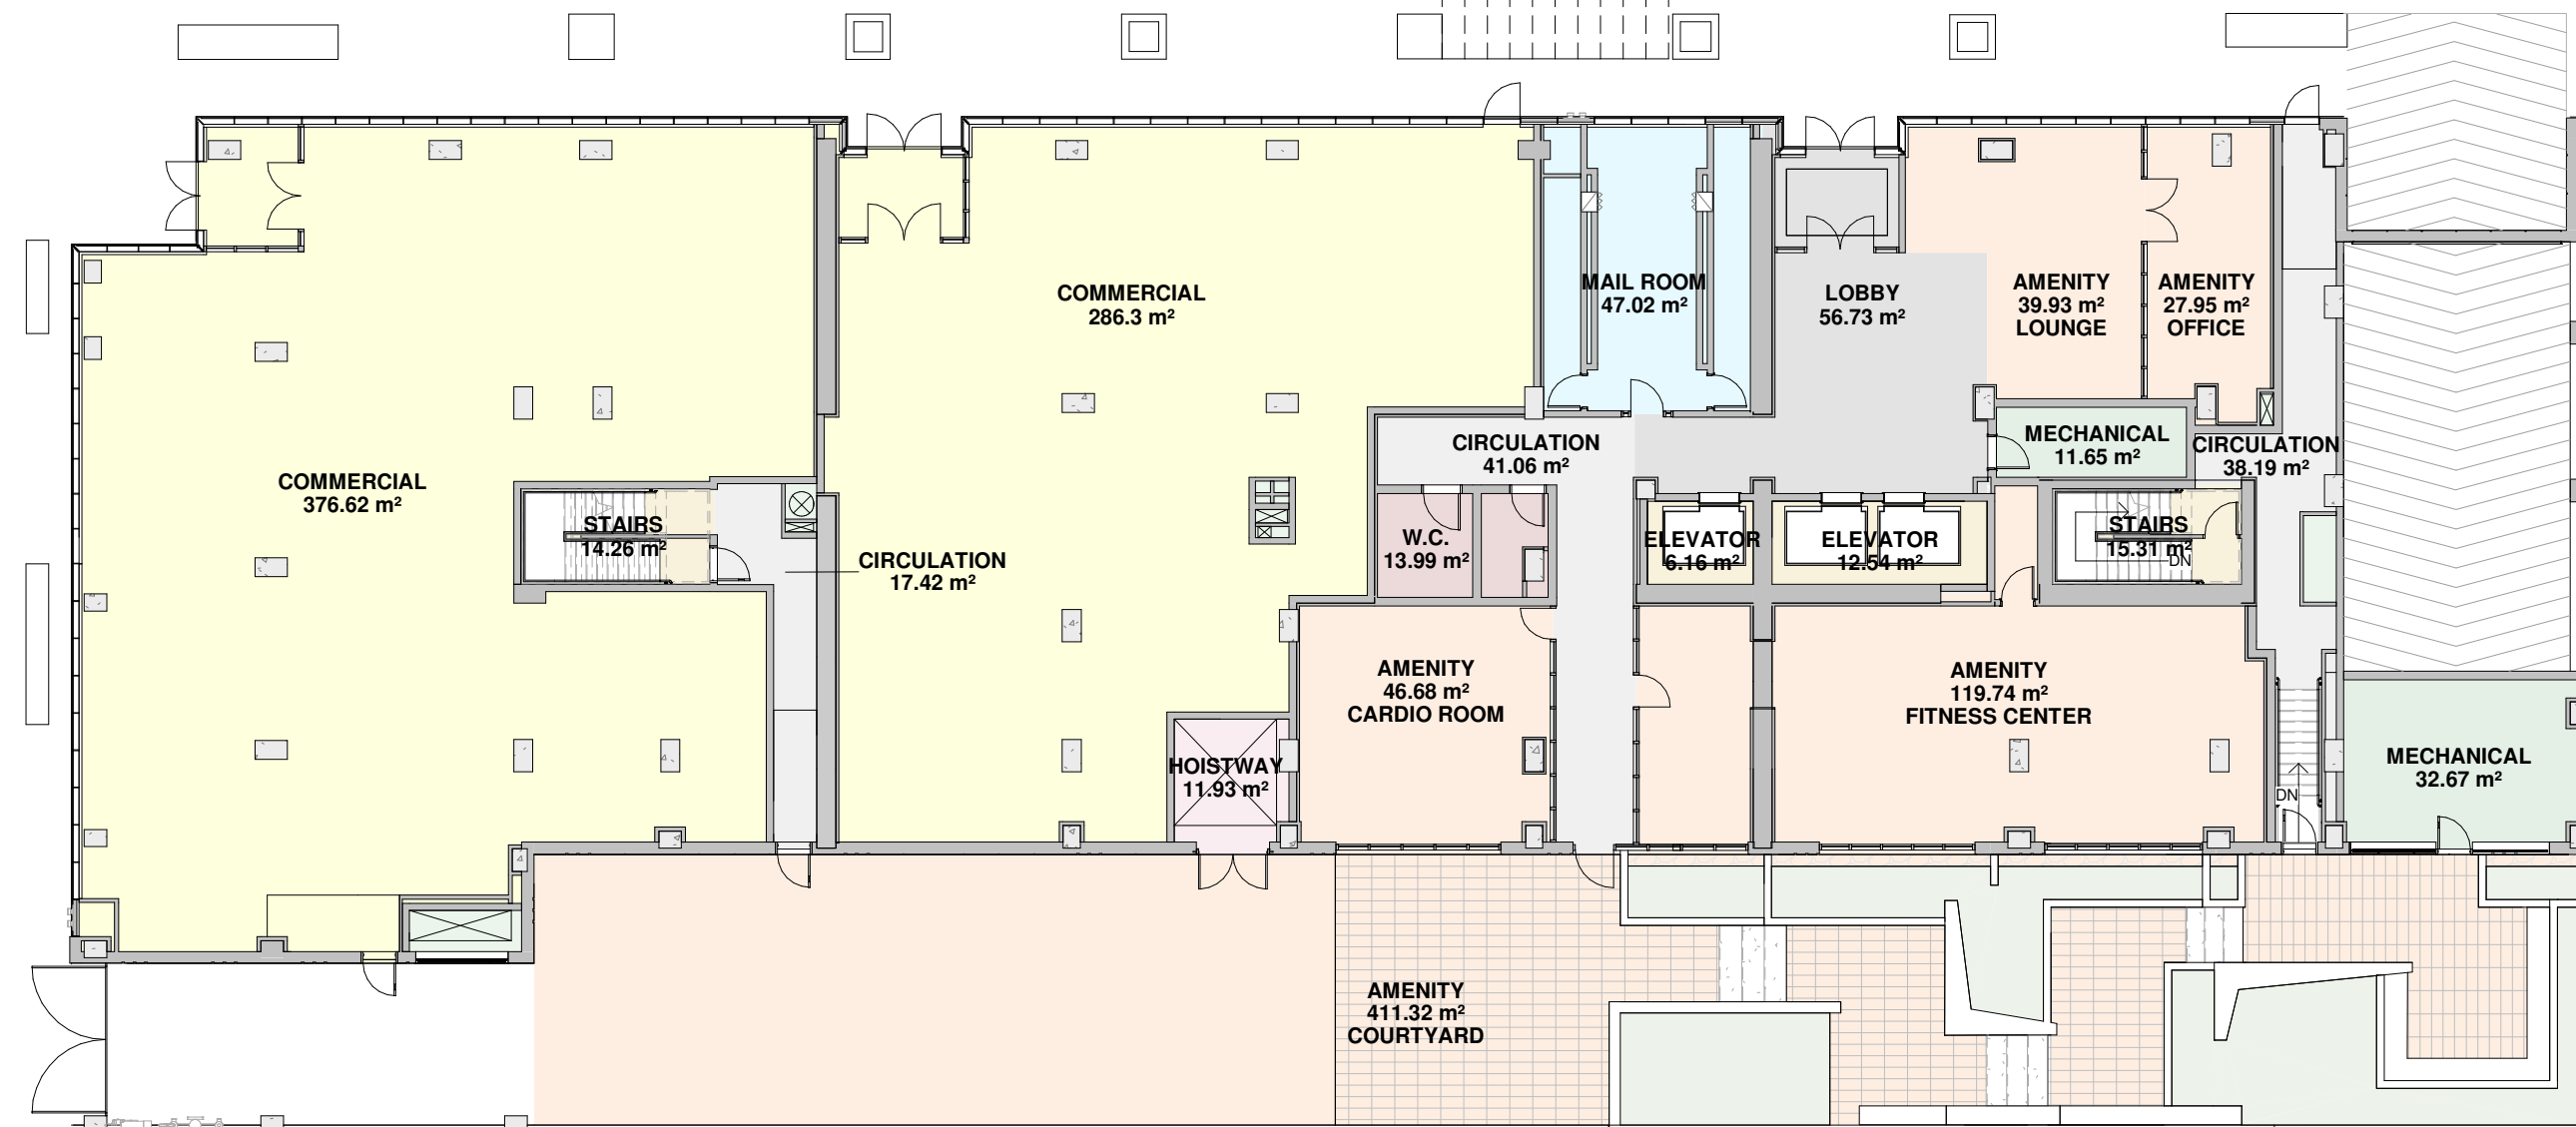



AREA LEGEND

- AMENITY
- CIRCULATION
- ELEVATOR
- COMMERCIAL
- HOISTWAY
- MAIL ROOM
- LOBBY
- MECHANICAL
- SHAFT
- STAIRS
- W.C.

GROSS AREAS - GROUND FLOOR		
NAME	TYPE	AREA
STAIR S1	CIRCULATION	17.42 m²
HALLWAY	CIRCULATION	41.56 m²
STAIR S2	CIRCULATION	38.19 m²
MAIL ROOM	MAIL ROOM	47.02 m²
COMMERCIAL	COMMERCIAL	276.92 m²
COMMERCIAL	COMMERCIAL	286.3 m²
FITNESS CENTER	AMENITY	119.74 m²
LOBBY	LOBBY	56.73 m²
LOUNGE	AMENITY	39.53 m²
CARDIO ROOM	AMENITY	46.68 m²
OFFICE	AMENITY	27.95 m²
BATHROOM	W.C.	13.39 m²
ELEVATOR	ELEVATOR	6.16 m²
ELEVATOR	ELEVATOR	12.54 m²
SHAFT	SHAFT	1.78 m²
SHAFT	SHAFT	2.44 m²
SHAFT	SHAFT	0.53 m²
SHAFT	SHAFT	5.08 m²
SHAFT	SHAFT	1.59 m²
STAIR S2	STAIRS	14.06 m²
STAIR S1	STAIRS	15.31 m²
FIREMAN ROOM	MECHANICAL	11.65 m²
MECHANICAL	MECHANICAL	32.67 m²
RECYCLING	HOISTWAY	11.93 m²
		1,227.56 m²

3 BASEMENT
A-010 1 : 200

4 GROUND FLOOR
A-010 1 : 200

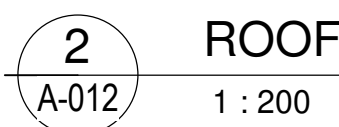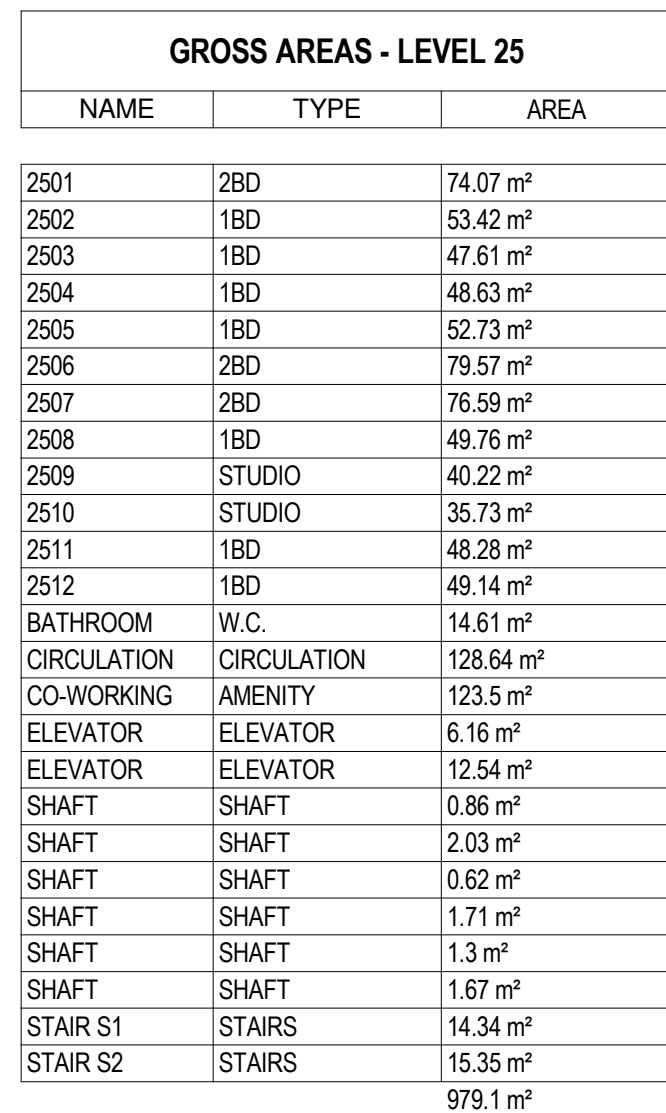

AMENITY AREA				GROSS AREAS	
LEVEL	LOCATION	TYPE	AREA/TYPE	AREA	
GROUND FLOOR	COMMON SPACES	FITNESS CENTER	CHAFFOLATION	2,316.71 m ²	
GROUND FLOOR	COMMON SPACES	LOUNGE	COMMON AREA	662.92 m ²	
GROUND FLOOR	COMMON SPACES	CARDIO ROOM	COMMON SPACES	710.70 m ²	
GROUND FLOOR	COMMON SPACES	OFFICE	RECEPTION	546.23 m ²	
GROUND FLOOR	COMMON SPACES	LOBBY	RECEPTION	5,795.01 m ²	
GROUND FLOOR	COMMON SPACES	BATHROOM	RESTROOM	22,448.4 m ²	
LEVEL 7	COMMON SPACES	LOUNGE	LOBBY	21,681 m ²	
LEVEL 7	COMMON SPACES	LOUNGE	LOBBY	698.89 m ²	
LEVEL 7	COMMON SPACES	BATHROOM	LOBBY	274.95 m ²	
LEVEL 7	COMMON SPACES	BATHROOM	LOBBY	33,794.93 m ²	
LEVEL 25	COMMON SPACES	CO WORKING	LOBBY	123.5 m ²	
LEVEL 25	COMMON SPACES	BATHROOM	LOBBY	14.4 m ²	
ROOF	COMMON SPACES	URBAN CHALET	LOBBY	48.29 m ²	
ROOF	COMMON SPACES	BATHROOM	LOBBY	15.59 m ²	
COMMON SPACES 14				710.70 m ²	
GROUND FLOOR	COMMON SPACES EXTERIOR	COURTYARD		1,411.32 m ²	
LEVEL 7	COMMON SPACES EXTERIOR	TERRACE		162.72 m ²	
ROOF	COMMON SPACES EXTERIOR	TERRACE		59.66 m ²	
COMMON SPACES EXTERIOR 3				633.71 m ²	
				1,344.49 m ²	

[illegible]



1 TYPICAL PODIUM FLOOR
A-013 1 : 100


GENERAL NOTES:

Do not measure directly on the plans.

All dimensions and general conditions are to be verified before the beginning of work.

Never proceed with uncertainty.

This drawing must be read carefully with the architectural specifications as well as the general notes.

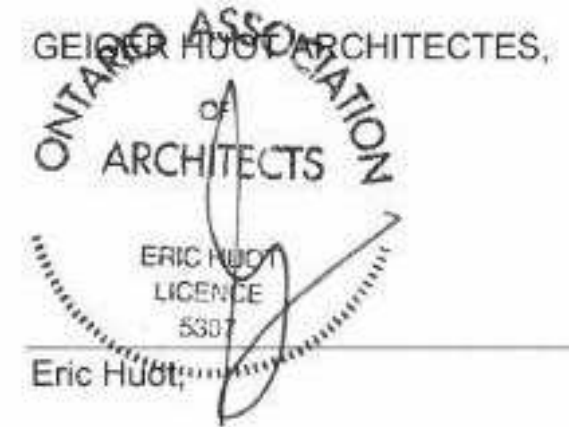


Stamp



GROUPE MACH
681 rue Saint-Paul, Suite 500
Montreal, QC H2C 1L8
Tel: 514-274-6506 Fax: 514-274-5561

Client

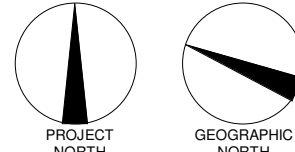

REVISIONS		
#	DESCRIPTION	DATE
1	ISSUED FOR PERMIT	20 NOV 2024

2024-08-13	POUR COORDINATION	O.P.
2024-08-18	POUR COORDINATION	O.P.
2024-08-27	POUR COORDINATION	O.P.
2024-10-04	POUR COORDINATION	O.P.
2024-10-28	POUR COORDINATION	O.P.
2024-11-12	POUR COORDINATION	O.P.
2024-11-18	POUR COORDINATION	O.P.
2024-11-29	ISSUED FOR PERMIT	O.P.

Revision



Civil Engineer



Structural Engineer



Mechanical/Electrical Engineer



Interior Designer

110 O'CONNOR


O'CONNOR STREET
OTTAWA, ONTARIO

Sheet name:


RESIDENTIAL ROOM SIZES

0000	1 : 100	drawn by :	E.H.	
000	date	approved by :	E.H.	
0000	23-03-2024	drawing		

A-014

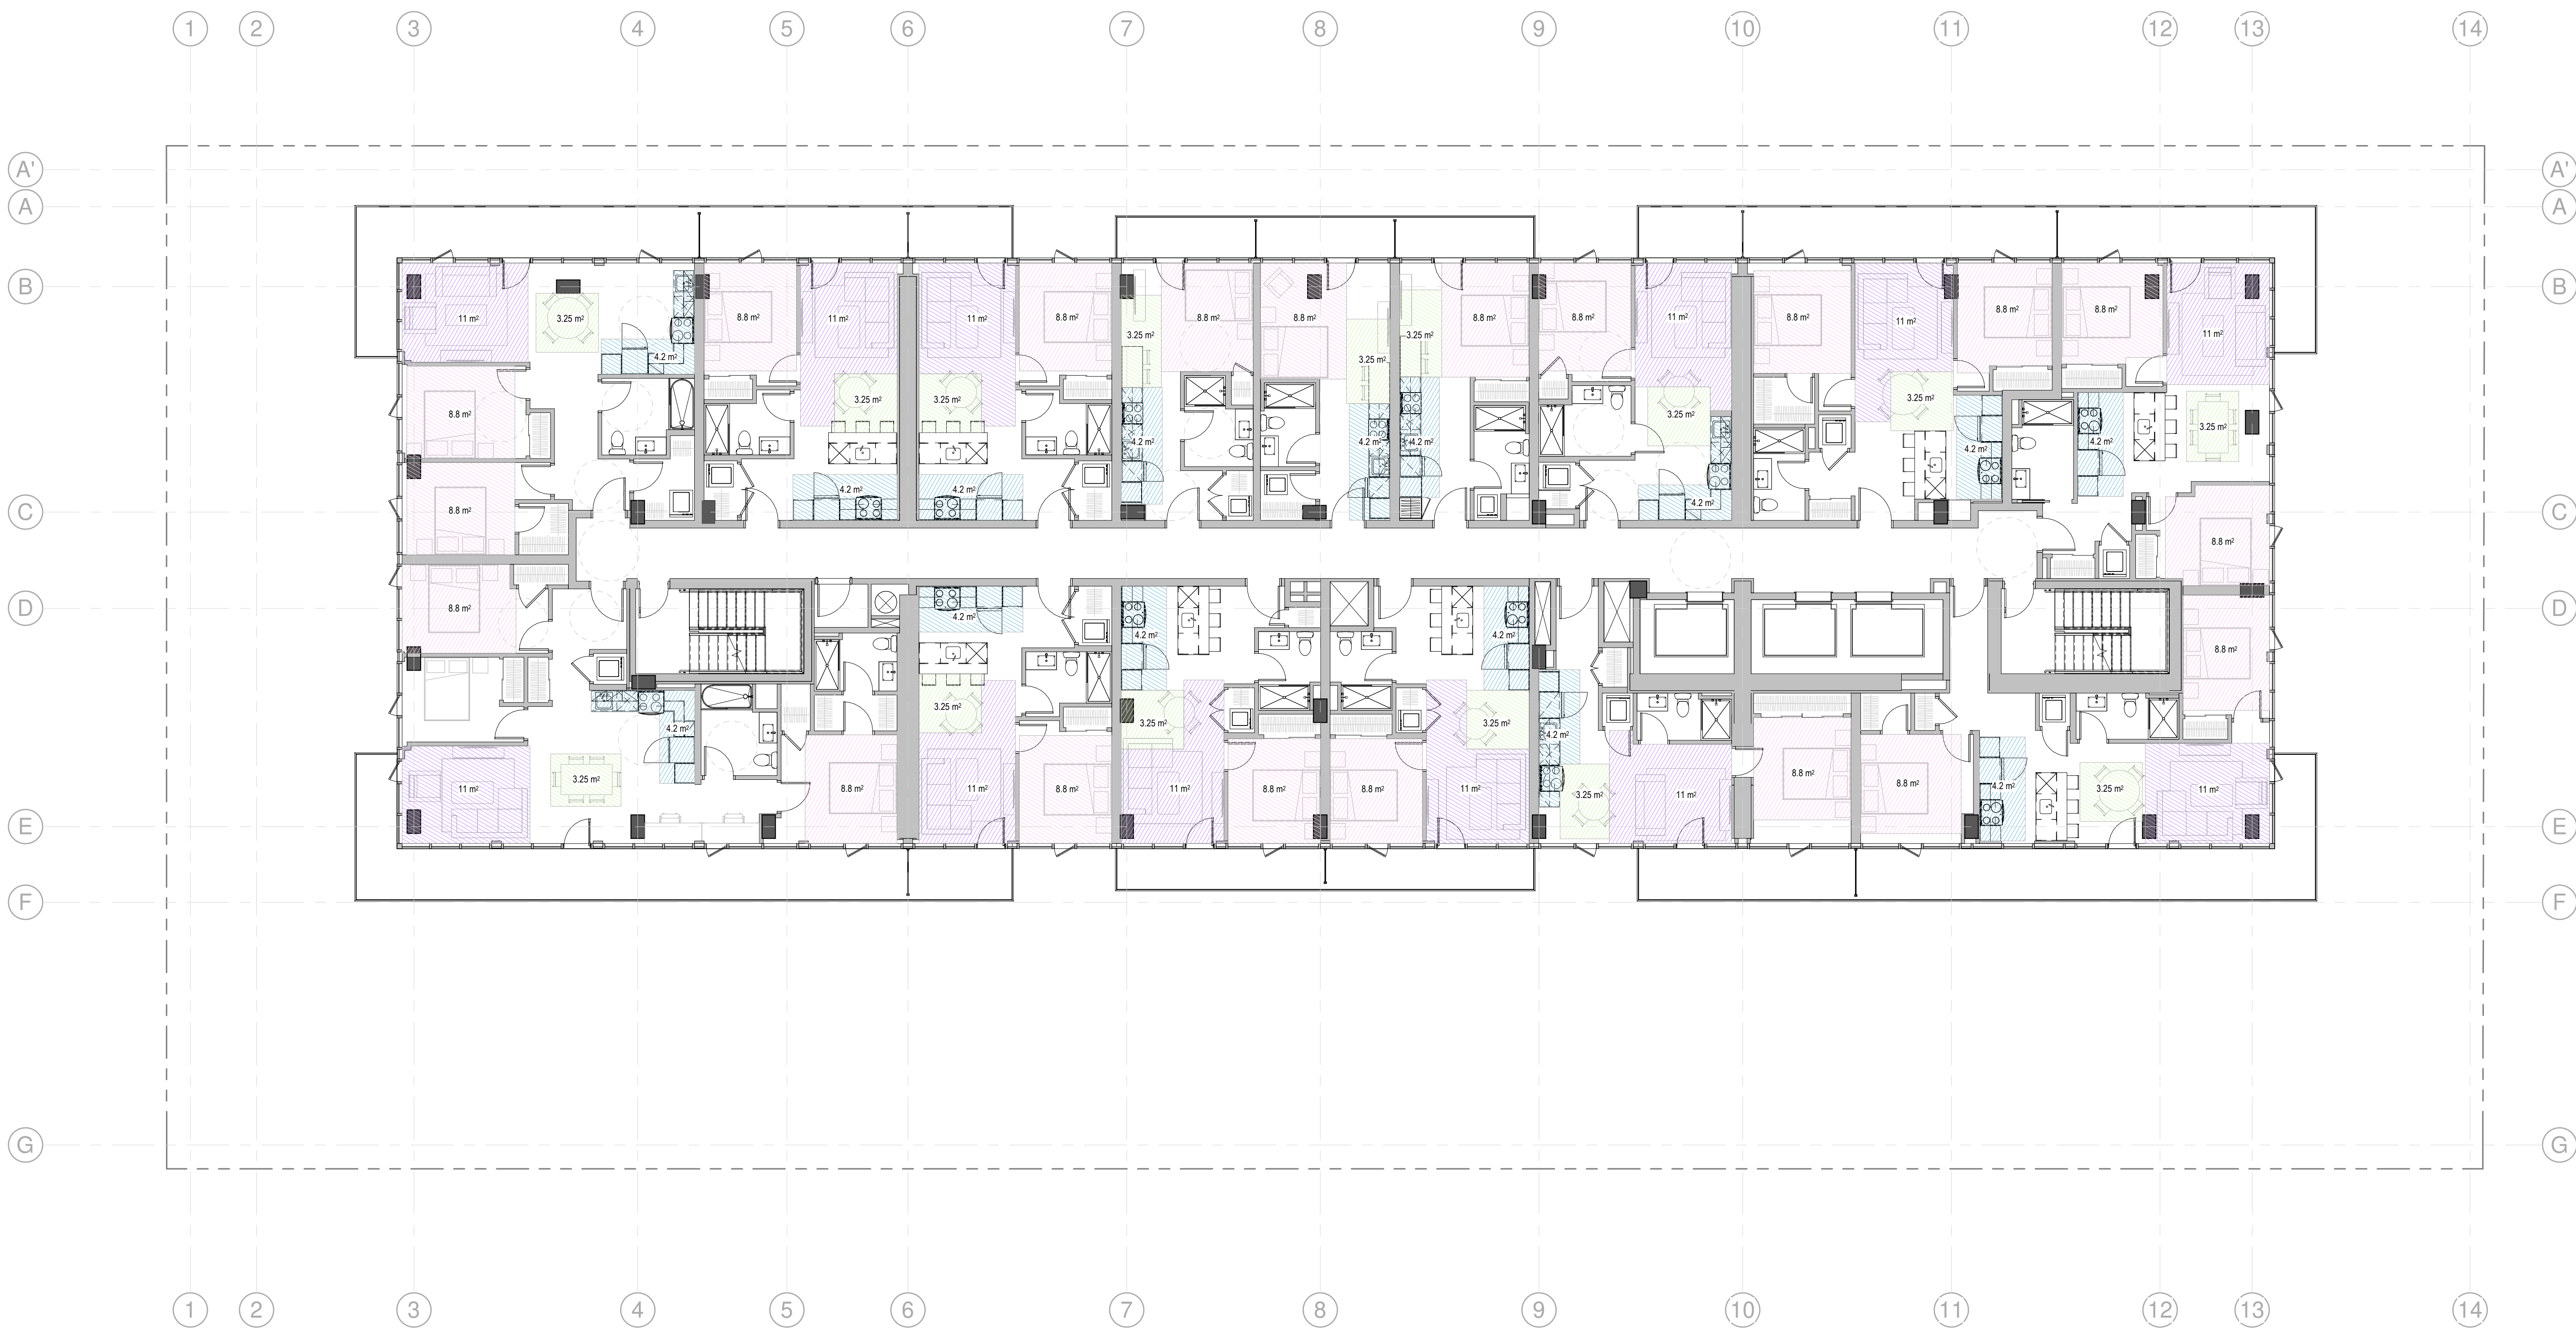

1
A-014
TYPICAL TOWER FLOOR
1 : 100

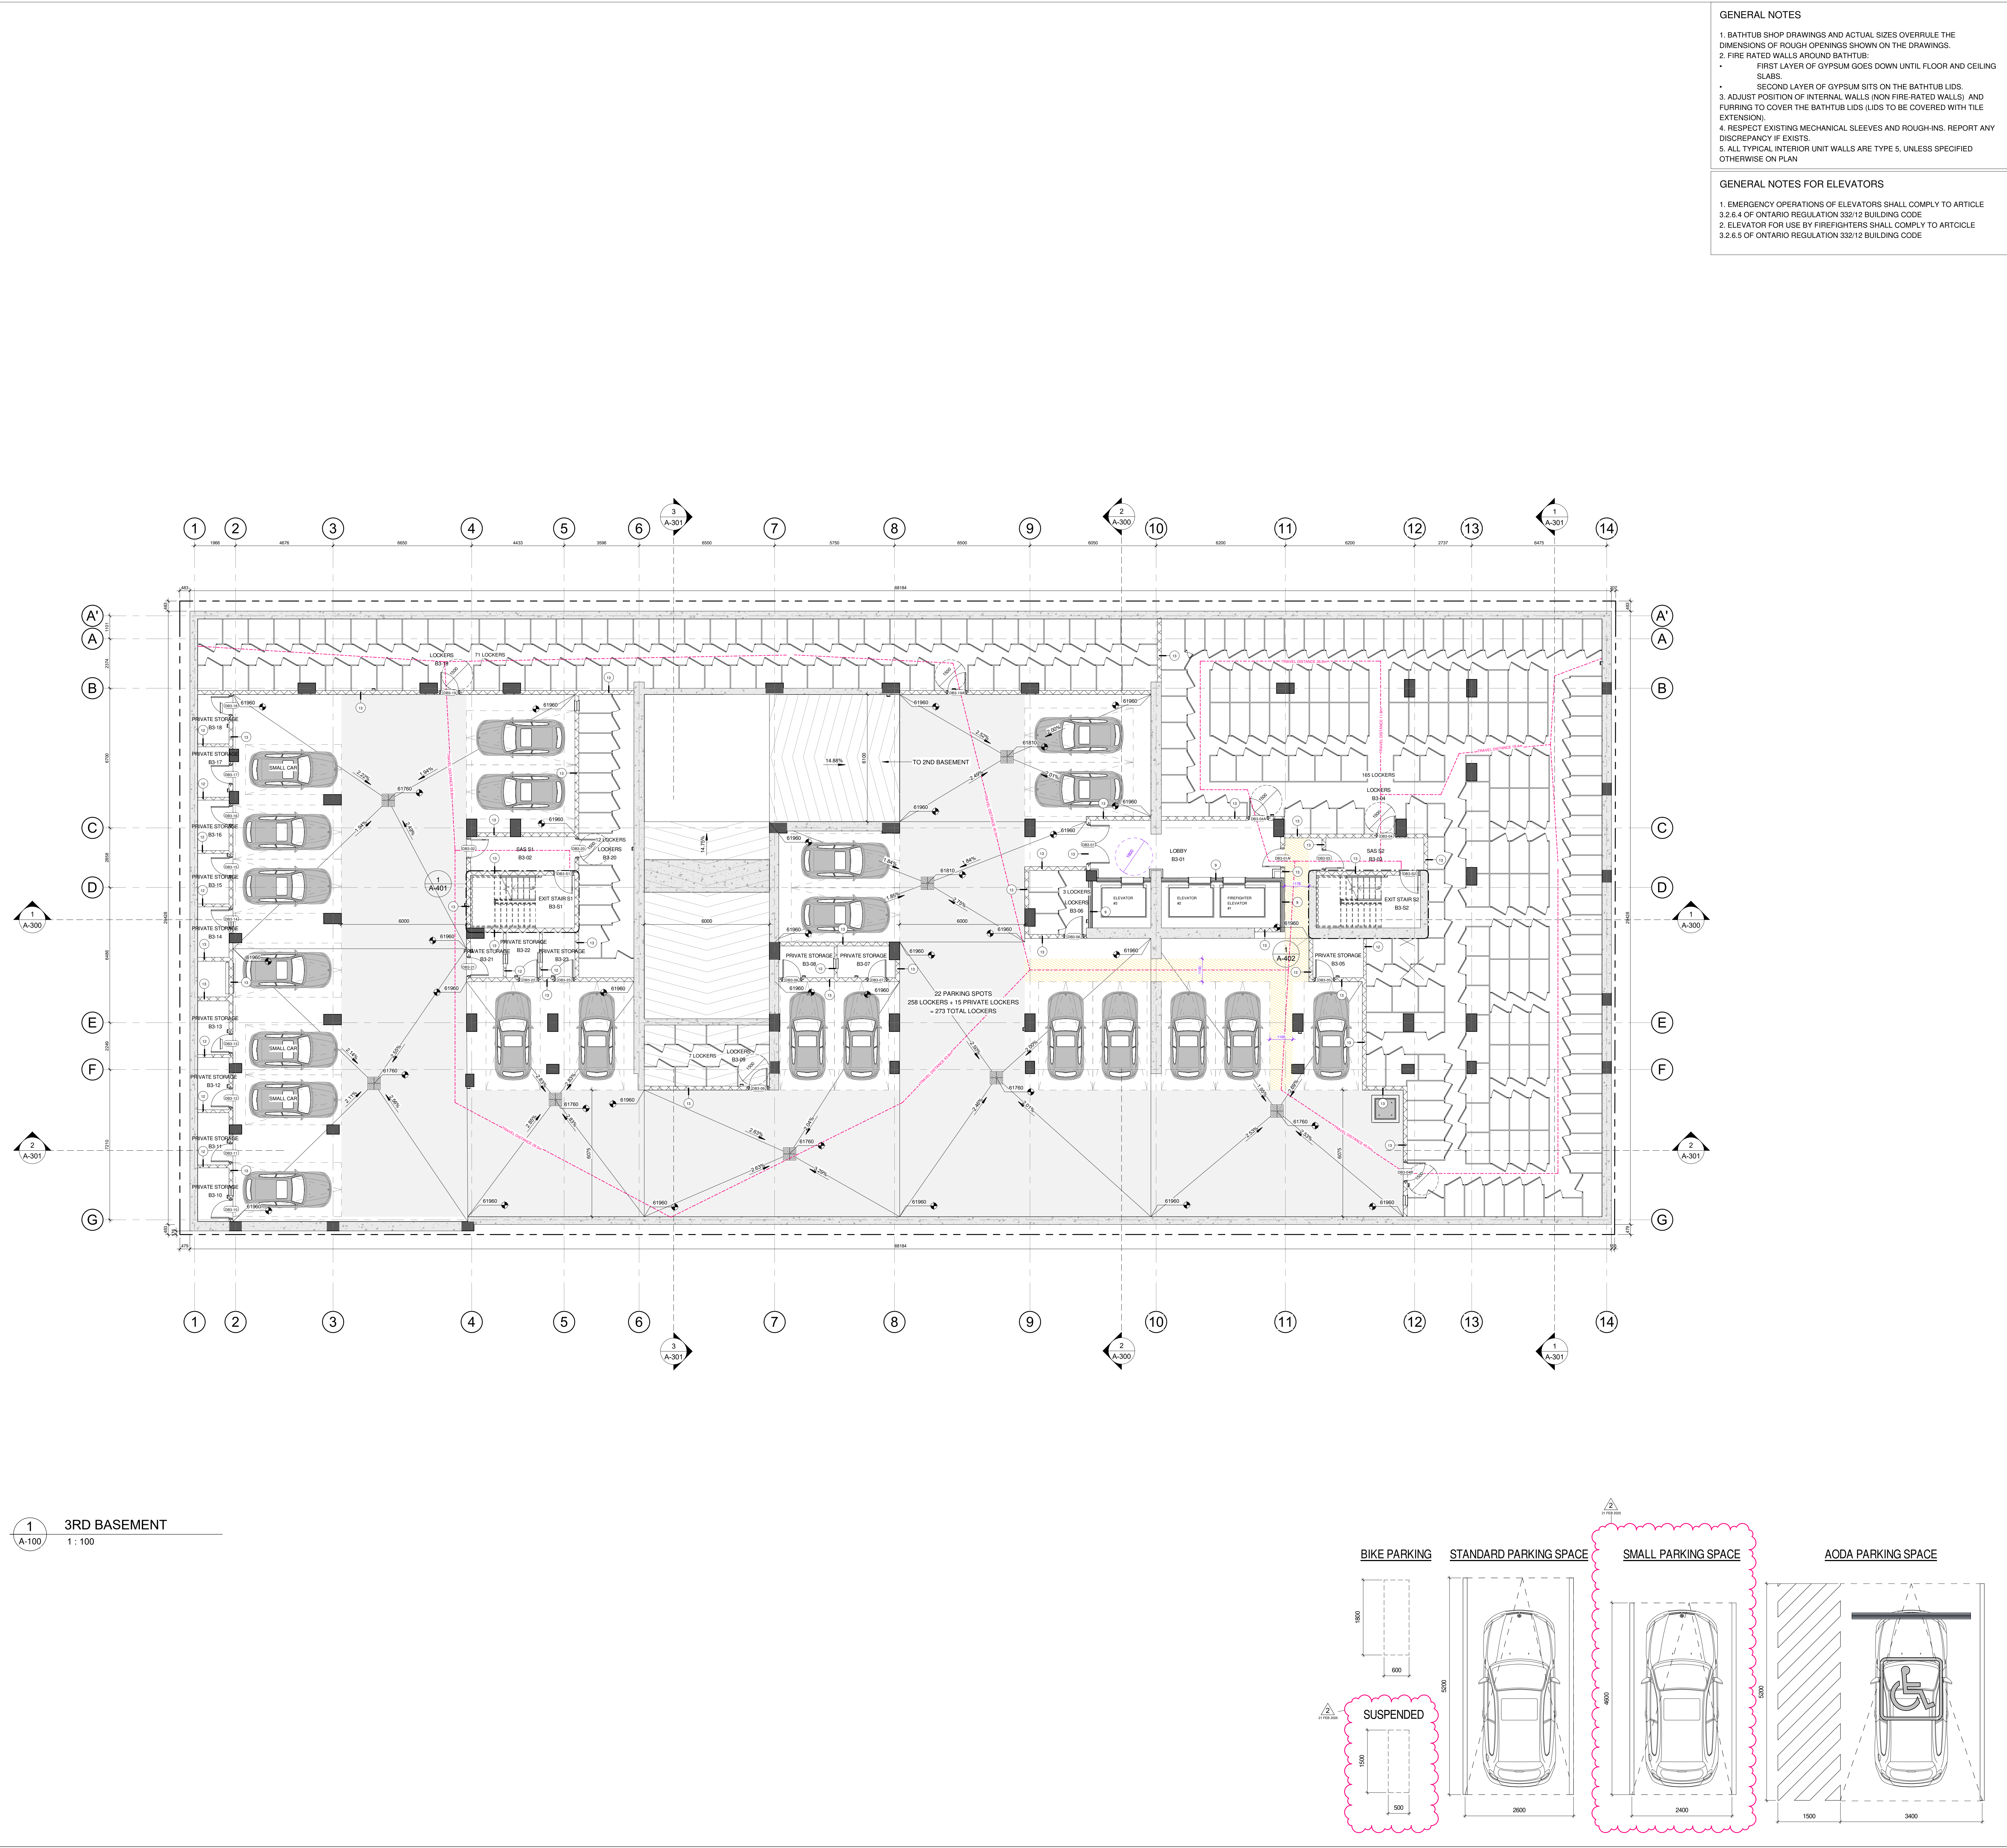

GENERAL NOTES

1. BATHTUB SHOP DRAWINGS AND ACTUAL SIZES OVERRULE THE DIMENSIONS OF ROUGH OPENINGS SHOWN ON THE DRAWINGS.
2. FIRE RATED WALLS AROUND BATHTUB:
 - FIRST LAYER OF GYPSUM GOES DOWN UNTIL FLOOR AND CEILING SLABS.
 - SECOND LAYER OF GYPSUM SITS ON THE BATHTUB LIDS.
3. ADJUST POSITION OF INTERNAL WALLS (NON FIRE-RATED WALLS) AND FURRING TO COVER THE BATHTUB LIDS (LIDS TO BE COVERED WITH TILE EXTENSION).
4. RESPECT EXISTING MECHANICAL SLEEVES AND ROUGH-INS. REPORT ANY DISCREPANCY IF EXISTS.
5. ALL TYPICAL INTERIOR UNIT WALLS ARE TYPE 5, UNLESS SPECIFIED OTHERWISE ON PLAN

1. EMERGENCY OPERATIONS OF ELEVATORS SHALL COMPLY TO ARTICLE 3.2.6.4 OF ONTARIO REGULATION 332/12 BUILDING CODE

2. ELEVATOR FOR USE BY FIREFIGHTERS SHALL COMPLY TO ARTICLE 3.2.6.5 OF ONTARIO REGULATION 332/12 BUILDING CODE

324 rue Guy, bureau 104, Montreal, QC, H3J 1S6
tel 514-800-3238
fax 514-800-3275
info@guyonnet.ca

GENERAL NOTES:

1. Do not measure directly on the plans.

2. All dimensions and general conditions are to be verified before the beginning of work.

3. Never proceed with uncertainty.


4. This drawing must be read conjointly with the architectural specifications as well as the general notes.

GEORGE ASSOCIATES ARCHITECTS,
of
ONTARIO ASSOCIATION
of ARCHITECTS

ERIC HODGSON
LICENCE
5303

Eric Hodgson

GROUPE MACH
30 rue Saint Paul, Suite 600
Montreal, QC, H3C 1L9
tel: 514-374-6224, Fax: 514-374-5561

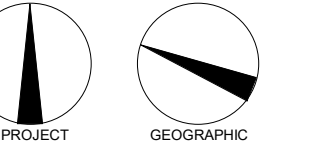


REVISIONS		
#	DESCRIPTION	DATE
1	ISSUED FOR PERMIT	20 NOV 2024
2	REVISION 01	21 FEB 2025

[illegible]


Sheet name :

2ND BASEMENT PLAN

scale :	As indicated	drawn by :	E.H.	
date :	date	approved by :	E.H.	
order :	23-032	drawing :	A-101	

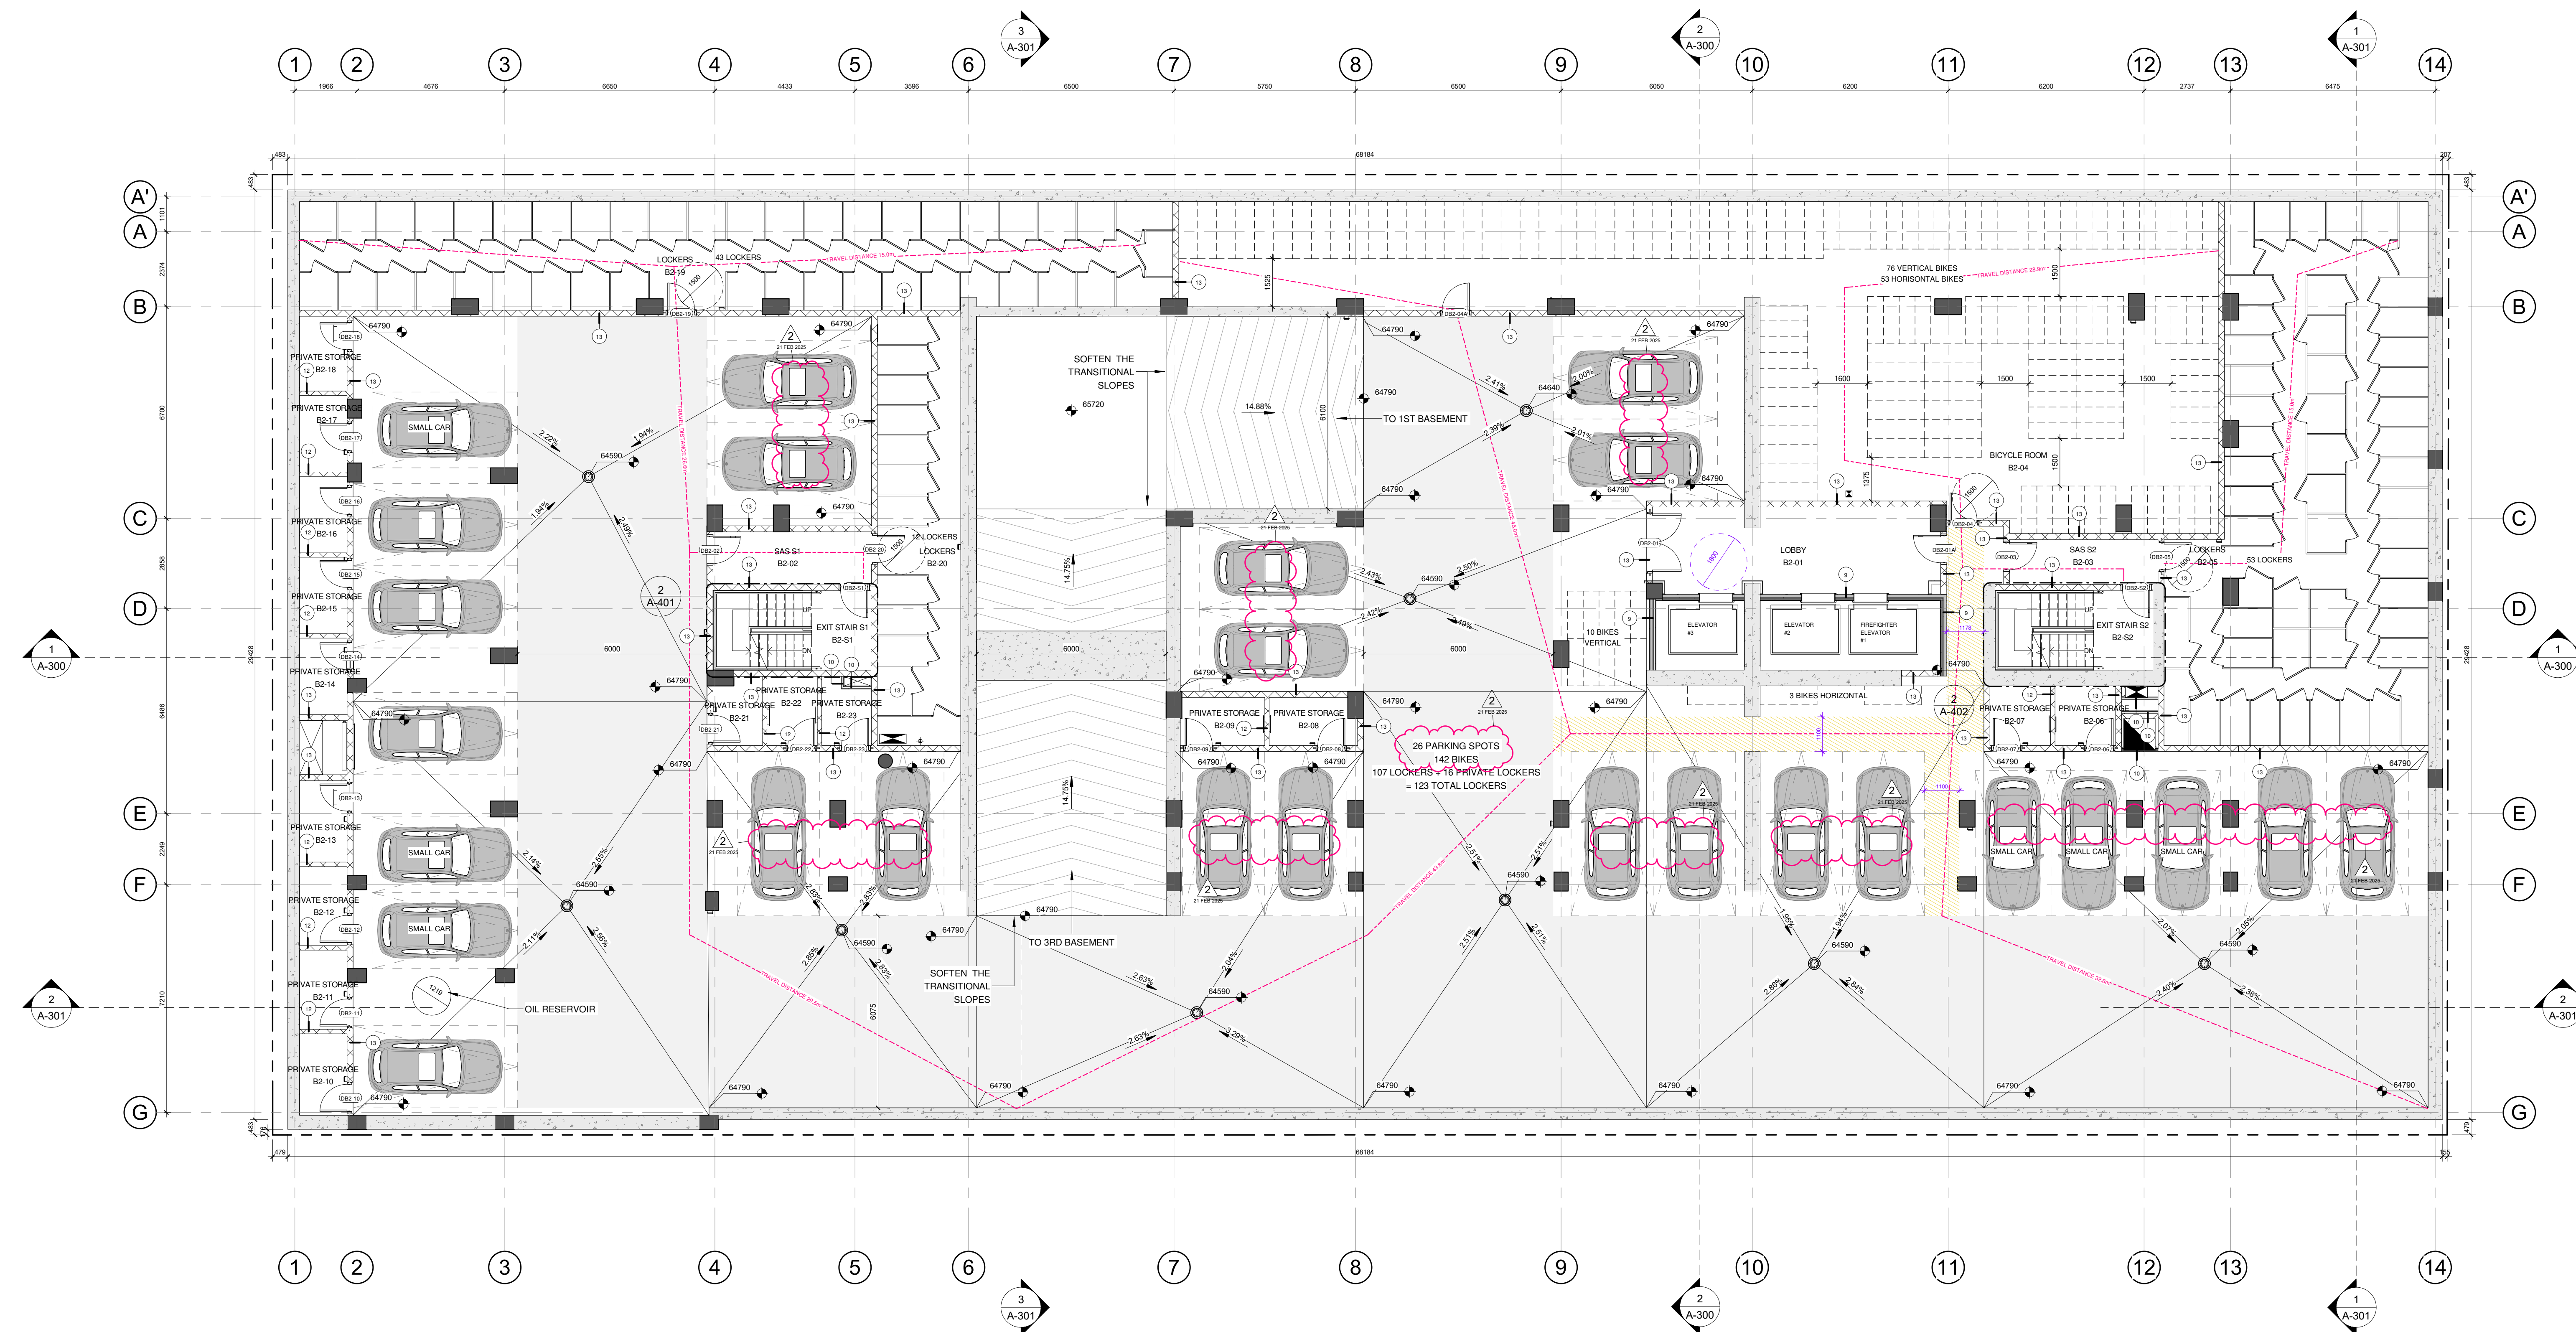

1 2ND BASEMENT
A-101 1 : 100

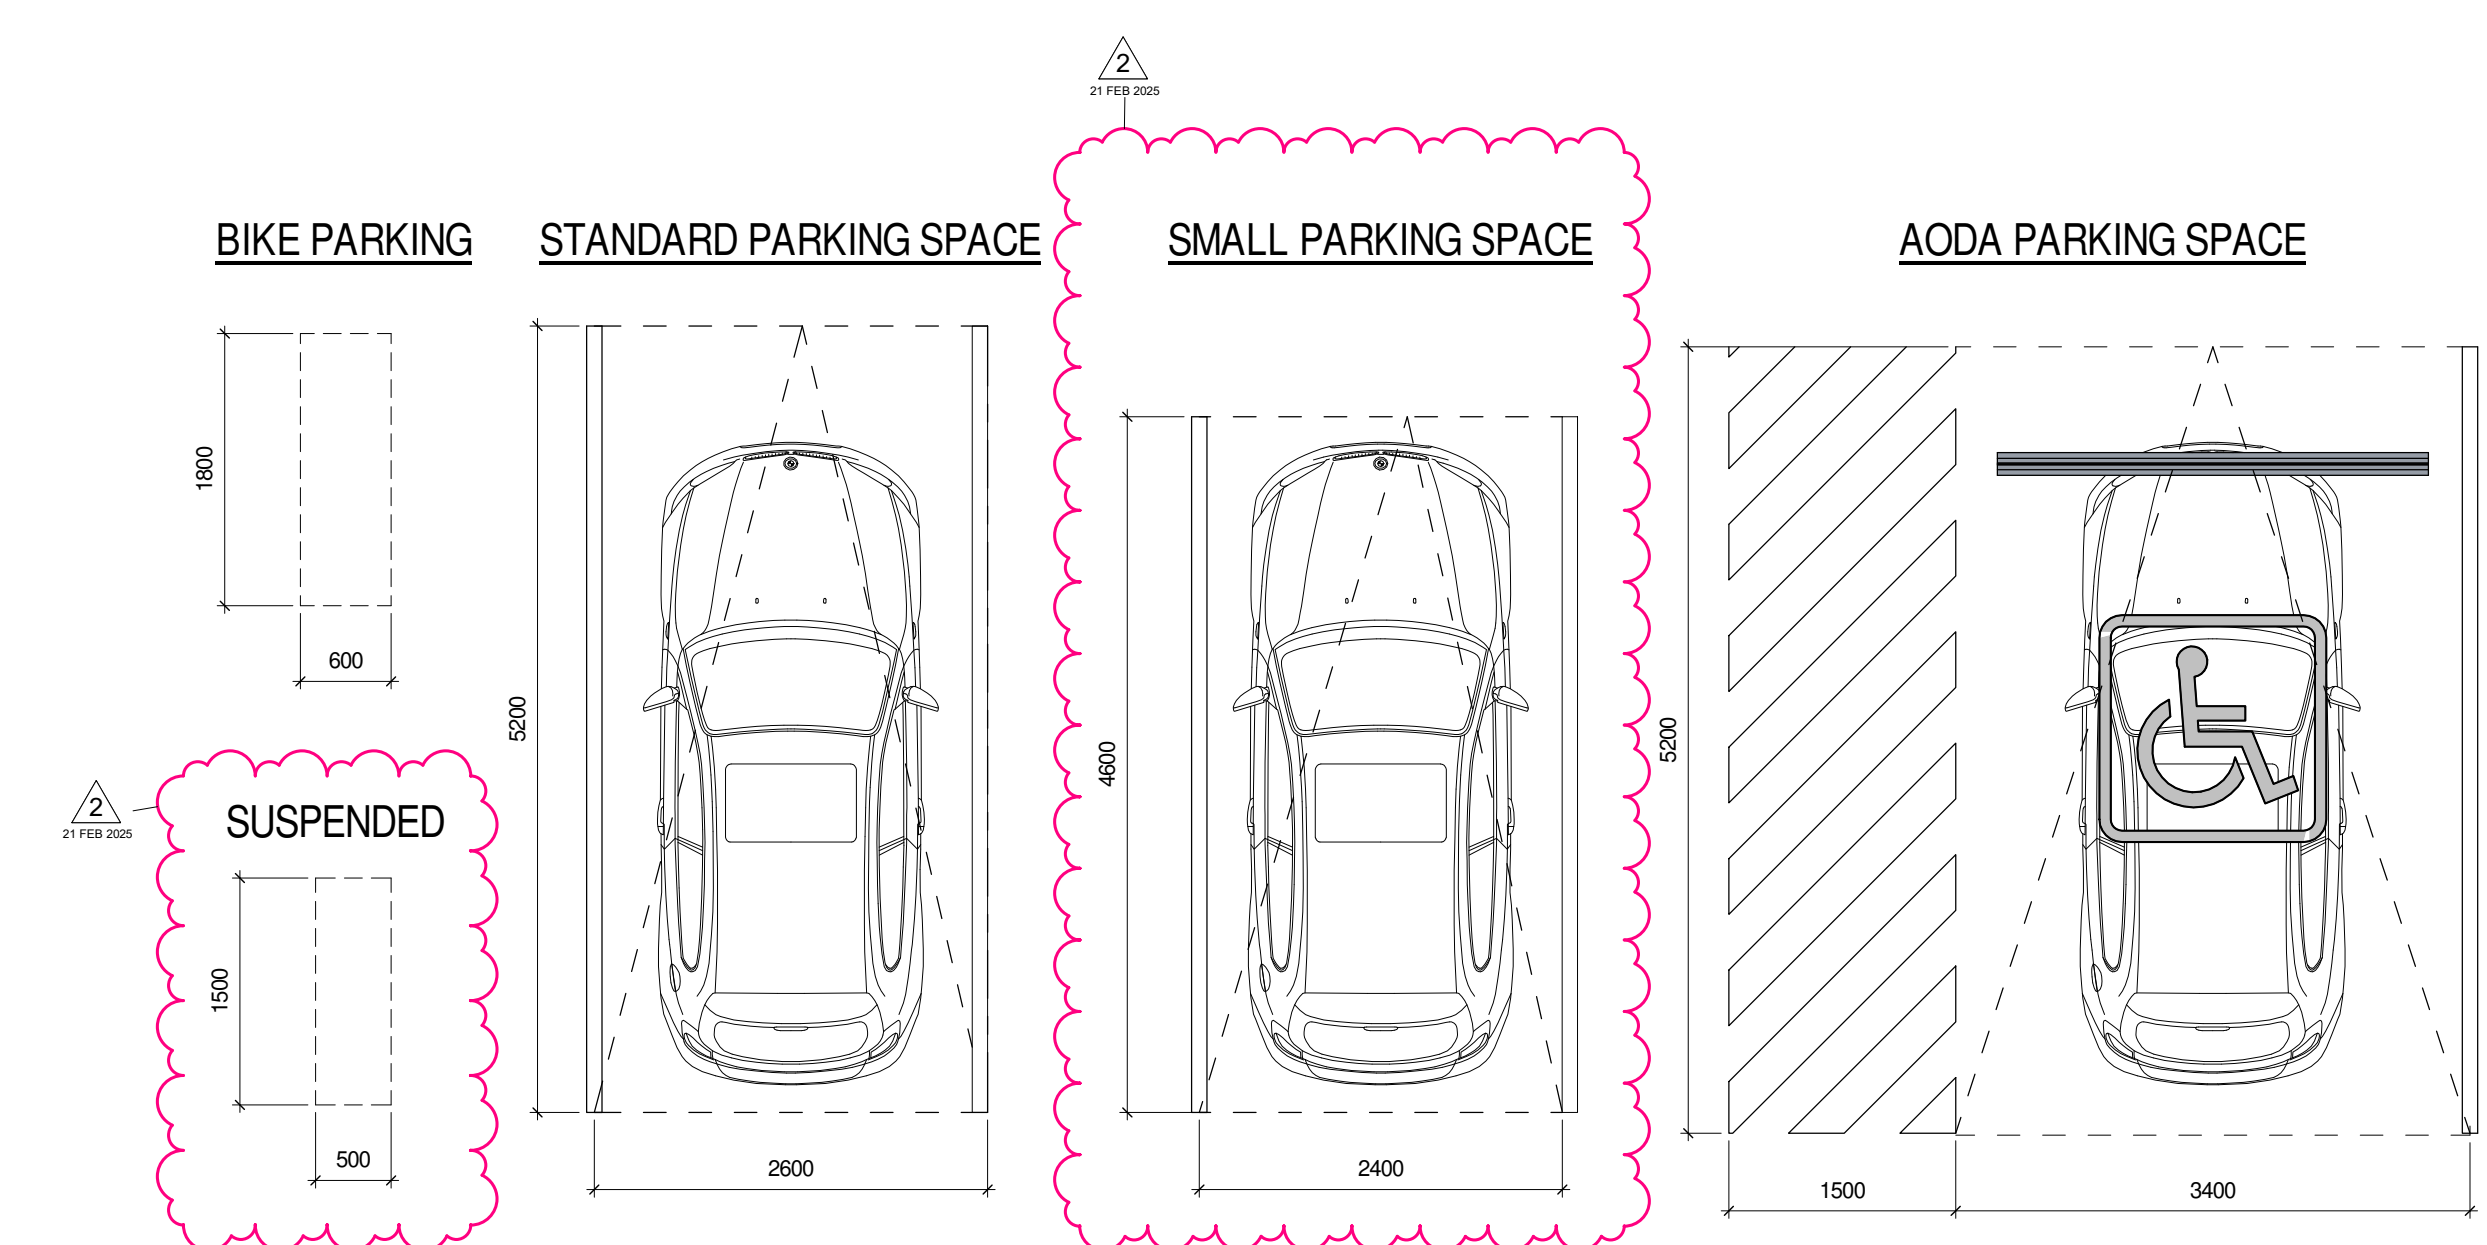


GENERAL NOTES

- BATHTUB SHOP DRAWINGS AND ACTUAL SIZES OVERRULE THE DIMENSIONS OF ROUGH OPENINGS SHOWN ON THE DRAWINGS.
- FIRE RATED WALLS AROUND BATHTUB:
 - FIRST LAYER OF GYPSUM GOES DOWN UNTIL FLOOR AND CEILING SLABS.
 - SECOND LAYER OF GYPSUM SITS ON THE BATHTUB LIDS.
- ADJUST POSITION OF INTERNAL WALLS (NON FIRE-RATED WALLS) AND FURRING TO COVER THE BATHTUB LIDS (LIDS TO BE COVERED WITH TILE EXTENSION).
- RESPECT EXISTING MECHANICAL SLEEVES AND ROUGH-INS. REPORT ANY DISCREPANCY IF EXISTS.
- ALL TYPICAL INTERIOR UNIT WALLS ARE TYPE 5, UNLESS SPECIFIED OTHERWISE ON PLAN.

GENERAL NOTES FOR ELEVATORS

- EMERGENCY OPERATIONS OF ELEVATORS SHALL COMPLY TO ARTICLE 3.2.6.4 OF ONTARIO REGULATION 332/12 BUILDING CODE.
- ELEVATOR FOR USE BY FIREFIGHTERS SHALL COMPLY TO ARTICLE 3.2.6.5 OF ONTARIO REGULATION 332/12 BUILDING CODE

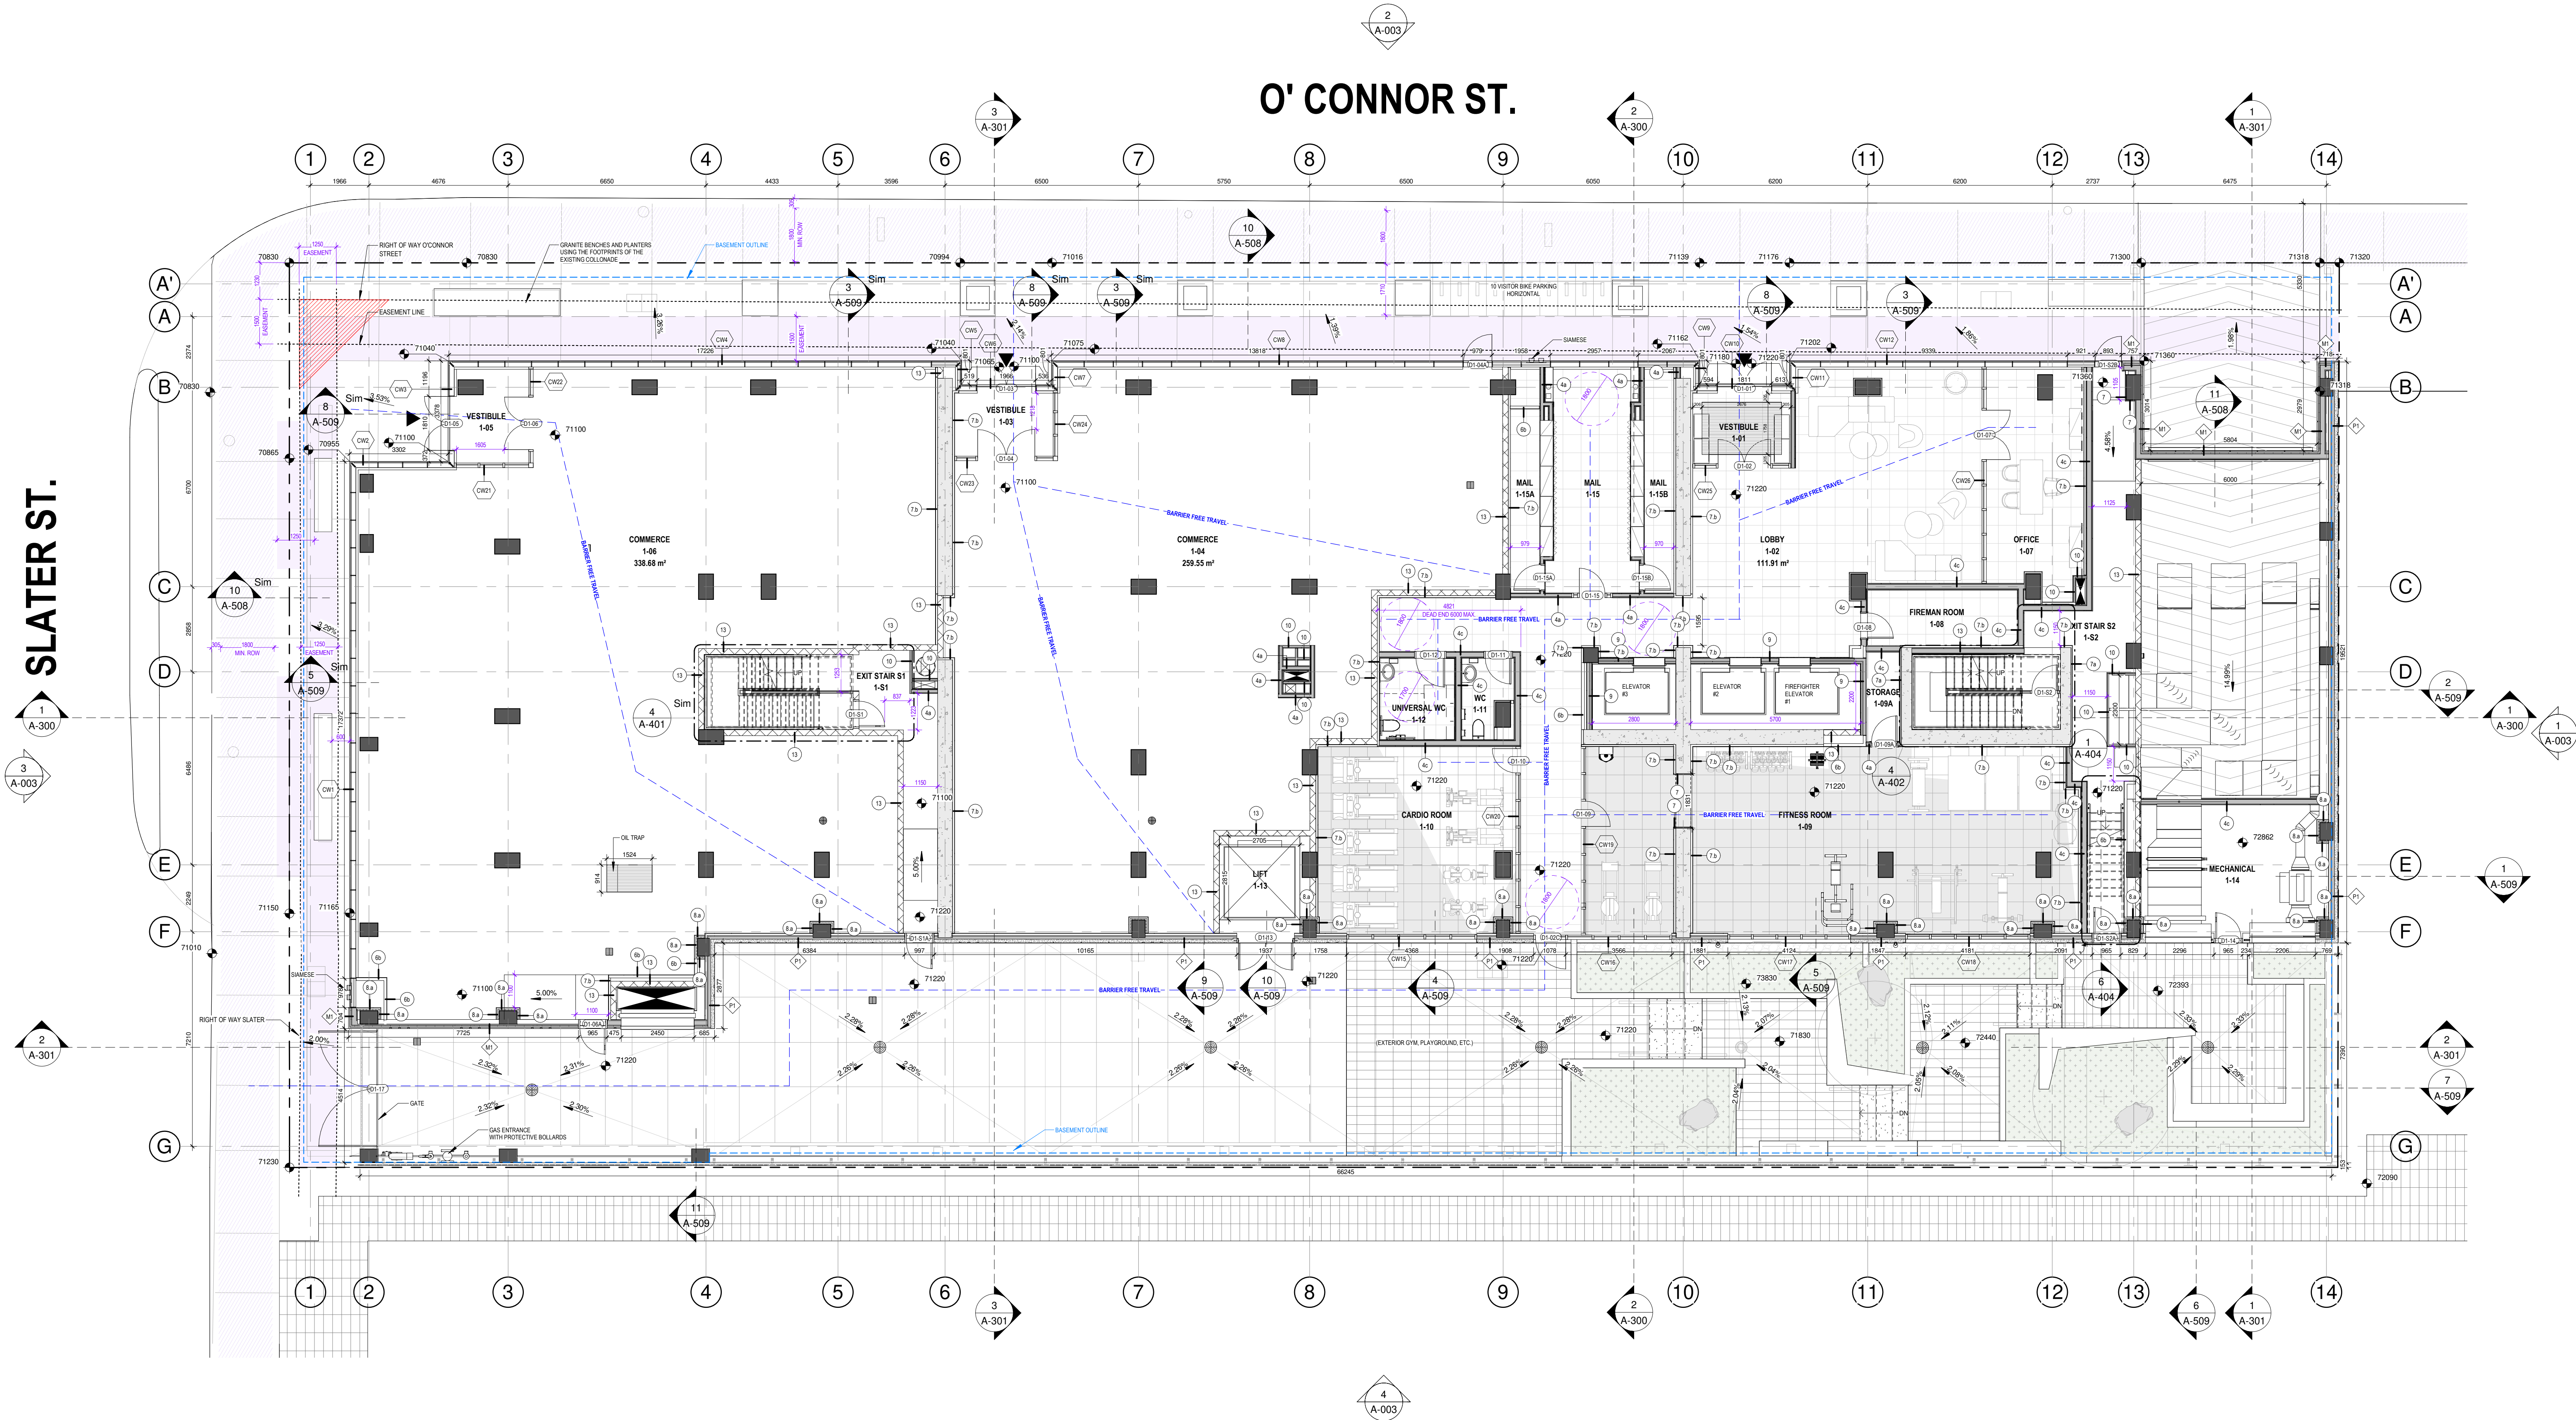

1 GROUND FLOOR
1 : 100

[illegible]


GENERAL NOTES

1. BATHTUB SHOP DRAWINGS AND ACTUAL SIZES OVERRULE THE DIMENSIONS OF ROUGH OPENINGS SHOWN ON THE DRAWINGS.
2. FIRE RATED WALLS AROUND BATHTUB:
 - * FIRST LAYER OF GYPSUM GOWS DOWN UNTIL FLOOR AND CEILING SLABS.
 - * SECOND LAYER OF GYPSUM SITS ON THE BATHTUB LIDS.
3. ADJUST POSITION OF INTERNAL WALLS (NON FIRE-RATED WALLS) AND FURRING TO COVER THE BATHTUB LIDS (LIDS TO BE COVERED WITH TILE EXTENSION).
4. RESPECT EXISTING MECHANICAL SLEEVES AND ROUGH-INS. REPORT ANY DISCREPANCY IF EXISTS.
5. ALL TYPICAL INTERIOR UNIT WALLS ARE TYPE S, UNLESS SPECIFIED OTHERWISE ON PLAN

1. EMERGENCY OPERATIONS OF ELEVATORS SHALL COMPLY TO ARTICLE 3.2.6.4 OF ONTARIO REGULATION 332/12 BUILDING CODE
2. ELEVATOR FOR USE BY FIREFIGHTERS SHALL COMPLY TO ARTICLE 3.2.6.5 OF ONTARIO REGULATION 332/12 BUILDING CODE





2ND FLOOR PLAN

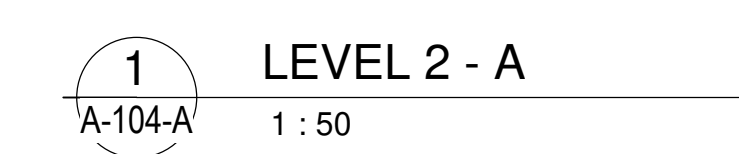

1. EMERGENCY OPERATIONS OF ELEVATORS SHALL COMPLY TO ARTICLE 3.2.6.4 OF ONTARIO REGULATION 332/12 BUILDING CODE


2. ELEVATOR FOR USE BY FIREFIGHTERS SHALL COMPLY TO ARTICLE 3.2.6.5 OF ONTARIO REGULATION 332/12 BUILDING CODE

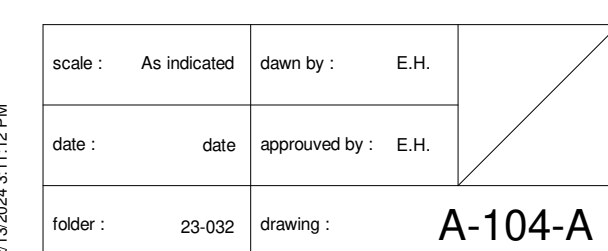

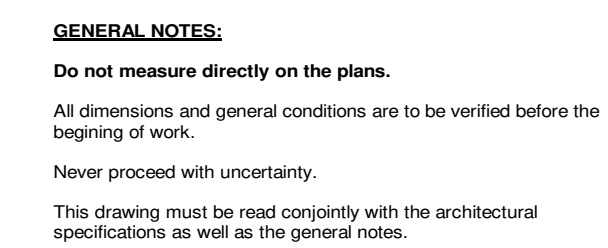

GEIGER HUBBARD ARCHITECTES,
 ONTARIO ASSOCIATION
 of
 ARCHITECTS
 ERIC HUBBARD
 LICENCE
 5307
 Eric Hubbard

GROUPE MACH
630 rue Saint Paul, Suite 600
Montréal, QC, H3C 1L9
Tel: 514-374-6224, Fax: 514-374-5561

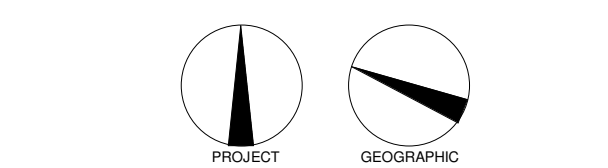

REVISIONS		
#	DESCRIPTION	DATE
1	ISSUED FOR PERMIT	29 NOV 2008

2024.09.13	POUR COORDINATION	O.P.
2024.09.18	POUR COORDINATION	O.P.
2024.09.27	POUR COORDINATION	O.P.
2024.10.04	POUR COORDINATION	O.P.
2024.10.20	POUR COORDINATION	O.P.
2024.11.12	POUR COORDINATION	O.P.
2024.11.19	POUR COORDINATION	O.P.
2024.11.29	POUR COORDINATION	O.P.



The reduced business



Mechanical/Electrical Engineer

siteform

London, Ontario

110 O'CONNOR


O'CONNOR STREET
OTTAWA, ONTARIO

Sheet name :

2ND FLOOR PLAN - B

scale : As indicated	dwn by : E.H.	
date : date	approved by : E.H.	
folder : 23-032	drawing : A-104-B	



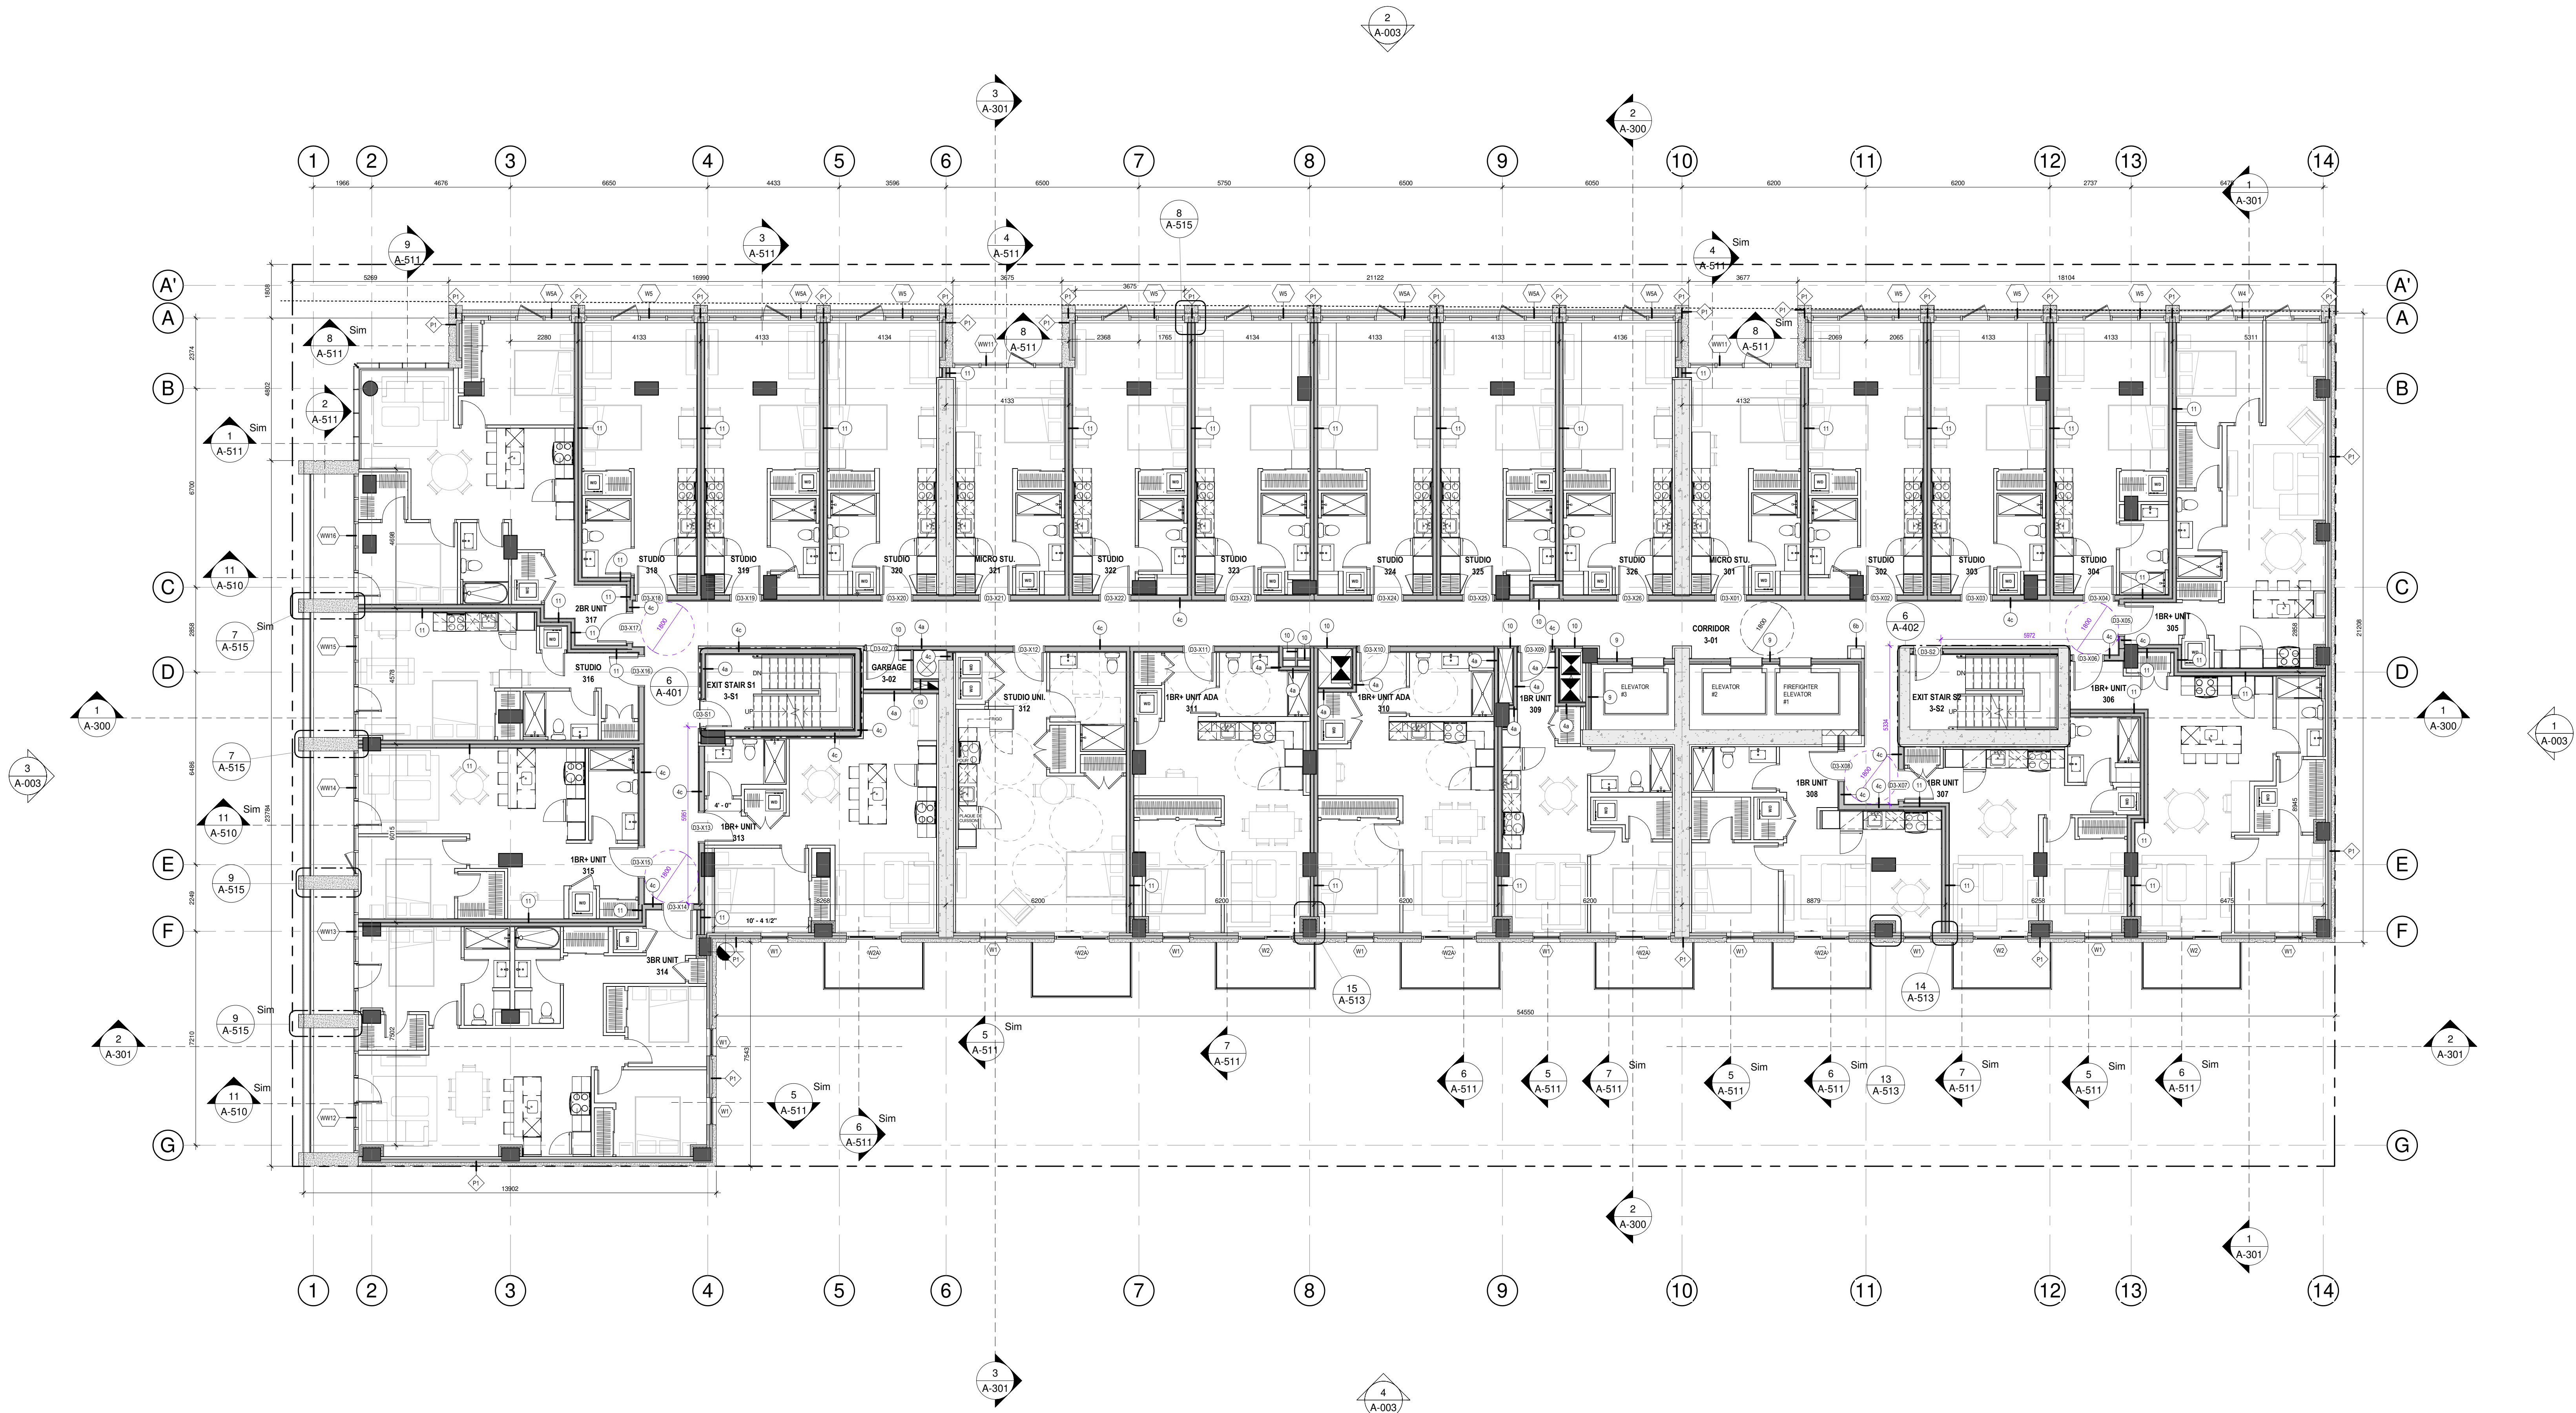



1 LEVEL 3
1 : 100

GENERAL NOTES

1. BATHTUB SHOP DRAWINGS AND ACTUAL SIZES OVERRULE THE DIMENSIONS OF ROUGH OPENINGS SHOWN ON THE DRAWINGS.
2. FIRE RATED WALLS AROUND BATHTUB:
 - FIRST LAYER OF GYPSUM GOES DOWN UNTIL FLOOR AND CEILING SLABS.
 - SECOND LAYER OF GYPSUM SITS ON THE BATHTUB LIDS.
3. ADJUST POSITION OF INTERNAL WALLS (NON FIRE-RATED WALLS) AND FURRING TO COVER THE BATHTUB LIDS (LIDS TO BE COVERED WITH TILE EXTENSION).
4. RESPECT EXISTING MECHANICAL SLEEVES AND ROUGH-INS. REPORT ANY DISCREPANCY IF EXISTS.
5. ALL TYPICAL INTERIOR UNIT WALLS ARE TYPE 5, UNLESS SPECIFIED OTHERWISE ON PLAN.

GENERAL NOTES FOR ELEVATORS

1. EMERGENCY OPERATIONS OF ELEVATORS SHALL COMPLY TO ARTICLE 3.2.6.4 OF ONTARIO REGULATION 332/12 BUILDING CODE.
2. ELEVATOR FOR USE BY FIREFIGHTERS SHALL COMPLY TO ARTICLE 3.2.6.5 OF ONTARIO REGULATION 332/12 BUILDING CODE.

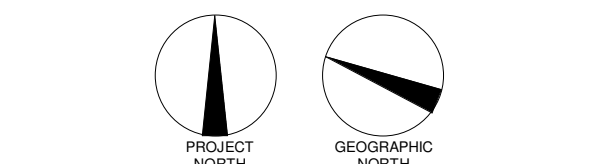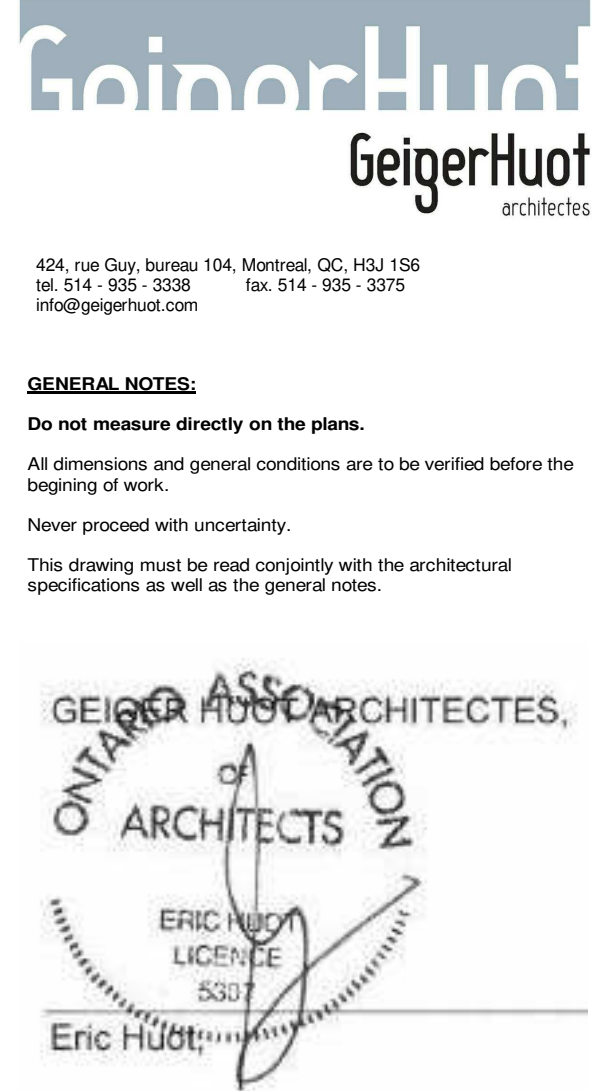

REVISIONS		
#	DESCRIPTION	DATE
1	ISSUED FOR PERMIT	28 NOV 2024

2024.08.13	POUR COORDINATION	O.P.
2024.08.18	POUR COORDINATION	O.P.
2024.08.27	POUR COORDINATION	O.P.
2024.10.04	POUR COORDINATION	O.P.
2024.10.28	POUR COORDINATION	O.P.
2024.11.12	POUR COORDINATION	O.P.
2024.11.18	POUR COORDINATION	O.P.
2024.11.29	ISSUED FOR PERMIT	O.P.



110 O'CONNOR
O'CONNOR STREET
OTTAWA, ONTARIO

3RD FLOOR PLAN

0000	As indicated	0000	E.H.
0000	data	0000	E.H.
0000	0000	0000	A-105

GENERAL NOTES

1. BATHTUB SHOP DRAWINGS AND ACTUAL SIZES OVERRULE THE DIMENSIONS OF ROUGH OPENINGS SHOWN ON THE DRAWINGS.

2. FIRE RATED WALLS AROUND BATHTUB:

- FIRST LAYER OF GYPSUM GOES DOWN UNTIL FLOOR AND CEILING SLABS.
- SECOND LAYER OF GYPSUM SITS ON THE BATHTUB LIDS.

3. ADJUST POSITION OF INTERNAL WALLS (NON FIRE-RATED WALLS) AND FURRING TO COVER THE BATHTUB LIDS (LIDS TO BE COVERED WITH TILE EXTENSION).

4. RESPECT EXISTING MECHANICAL SLEEVES AND ROUGH-INS. REPORT ANY DISCREPANCY IF EXISTS.

5. ALL TYPICAL INTERIOR UNIT WALLS ARE TYPE 5, UNLESS SPECIFIED OTHERWISE ON PLAN

GENERAL NOTES FOR ELEVATORS

1. EMERGENCY OPERATIONS OF ELEVATORS SHALL COMPLY TO ARTICLE 3.2.6.4 OF ONTARIO REGULATION 332/12 BUILDING CODE

2. ELEVATOR FOR USE BY FIREFIGHTERS SHALL COMPLY TO ARTICLE 3.2.6.5 OF ONTARIO REGULATION 332/12 BUILDING CODE

GeigerHuot
architects

434 rue Des Rues, 104, Montreal, QC H4J 1H9
tel. 514 955-5338 fax. 514 955-5375
info@geigerhuot.com

GENERAL NOTES:

Do not measure directly on the plans.

All dimensions and general conditions are to be verified before the beginning of work.

Never proceed with uncertainty.

This drawing must be read carefully with the architectural specifications as well as the general notes.

GEIGER ASSOCIATION
OF ARCHITECTS
ERIC HUOT
Licence 5531
Eric Huot

Stamp

MACH

GROUPE MACH
881 rue Saint-Paul, Suite 600
Montreal, QC H2C 1L2
Tel. 514-274-5555 Fax. 514-274-5561

Client

PROJECT
NORTH

ORIENTATION
NORTH

REVISIONS		
#	DESCRIPTION	DATE
1	ISSUED FOR PERMIT	28 NOV 2024

2024.08.13	POUR COORDINATION	O.P.
2024.08.18	POUR COORDINATION	O.P.
2024.08.27	POUR COORDINATION	O.P.
2024.10.04	POUR COORDINATION	O.P.
2024.10.08	POUR COORDINATION	O.P.
2024.11.12	POUR COORDINATION	O.P.
2024.11.18	POUR COORDINATION	O.P.
2024.11.29	ISSUED FOR PERMIT	O.P.

Revision

LAU
RE
CE
MECANIQUE CIVILE

Civil Engineer

LC

Structural Engineer

GROUPE
cme
SERVICES D'INGENIERIE

Mechanical/Electrical Engineer

siteform

Landscapes Architect


DG
GAUVREAU
D. E. S. I. C. N.

Interior Designer

110 O'CONNOR
O'CONNOR STREET
OTTAWA, ONTARIO


Sheet name:			
3RD FLOOR PLAN - A			
posh:	As indicated	drawn by:	E.H.
date:		approved by:	E.H.
drawn:	23-03-2024	drawing:	A-105-A

4
A-003

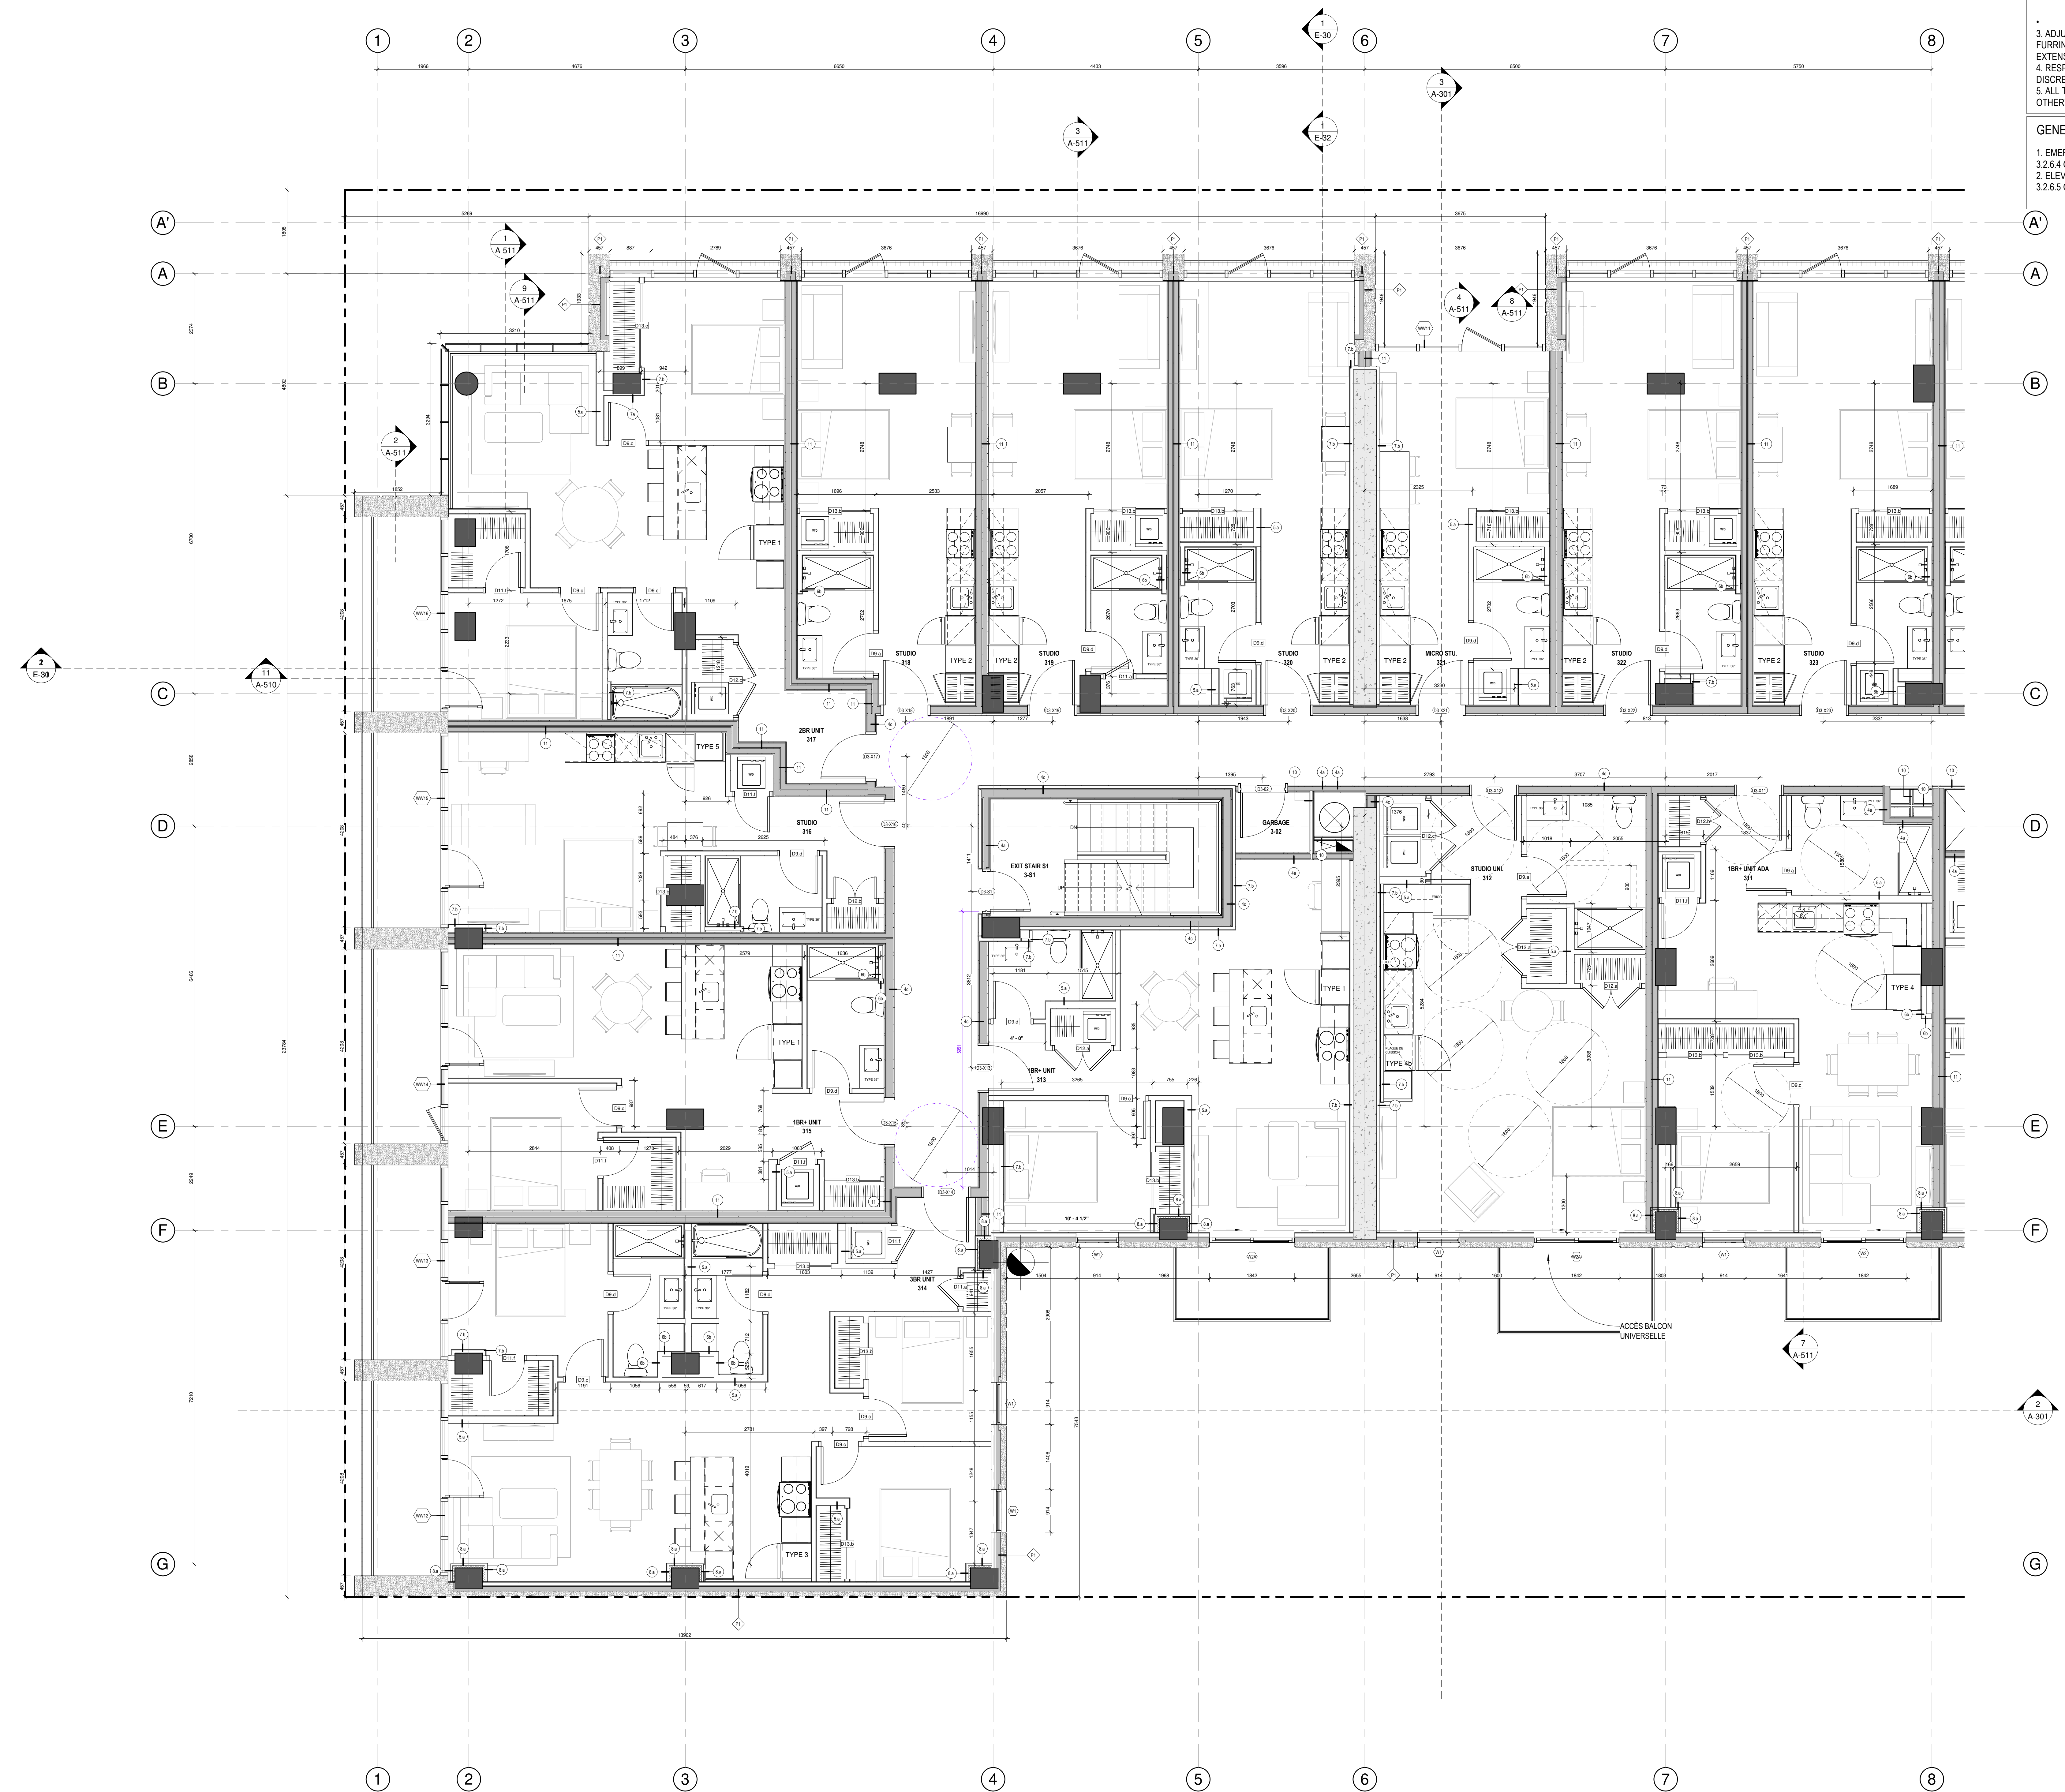


1
A-105-A

LEVEL 3 - A
1 : 50

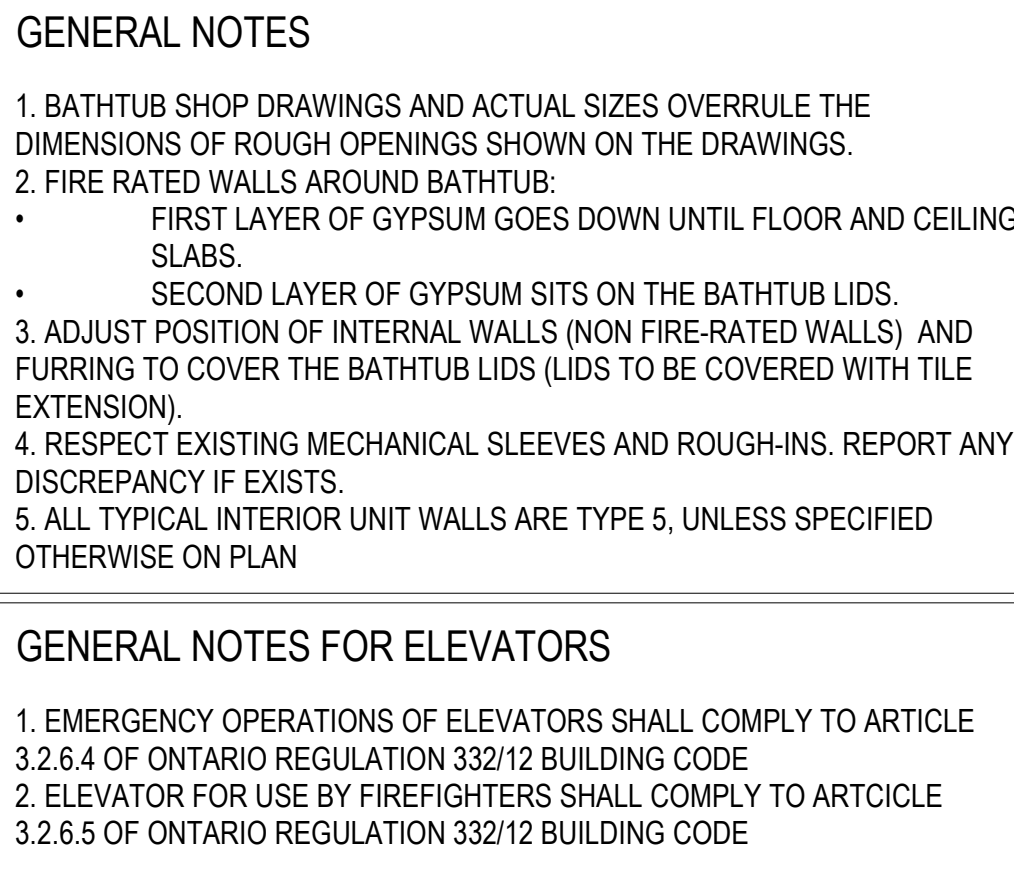

MACH

GROUPE MACH
830 rue Saint Paul, Suite 600
Montreal, QC, H3C 1L9
Tel: 514-374-6224, Fax: 514-374-5561

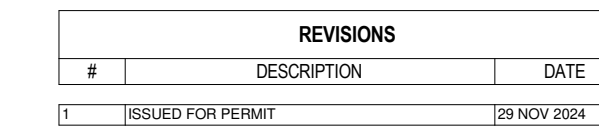

Sheet name :

3RD FLOOR PLAN - B

scale : As indicated	drawn by : E.H.	
date :	approved by : E.H.	
folder : 23 032	drawing : A-105-B	

REVISIONS		
#	DESCRIPTION	DATE
1	ISSUED FOR PERMIT	29 NOV 2018


2024.09.13	POUR COORDINATION	O.P.
2024.09.18	POUR COORDINATION	O.P.
2024.09.27	POUR COORDINATION	O.P.
2024.10.04	POUR COORDINATION	O.P.
2024.10.28	POUR COORDINATION	O.P.
2024.11.12	POUR COORDINATION	O.P.
2024.11.19	POUR COORDINATION	O.P.
2024.11.29	ISSUED FOR PERMIT	O.P.

scale : As indicated	drawn by : E.H.	
date : date	approved by : E.H.	
folder : 23 032	drawing :	A-106

1. BATHTUB SHOP DRAWINGS AND ACTUAL SIZES OVERRULE THE DIMENSIONS OF ROUGH OPENINGS SHOWN ON THE DRAWINGS.
2. FIRE RATED WALLS AROUND BATHTUB:
 - FIRST LAYER OF GYPSUM GOES DOWN UNTIL FLOOR AND CEILING SLABS.
 - SECOND LAYER OF GYPSUM SITS ON THE BATHTUB LIDS.
3. ADJUST POSITION OF INTERNAL WALLS (NON FIRE-RATED WALLS) AND FURRING TO COVER THE BATHTUB LIDS (LIDS TO BE COVERED WITH TILE EXTENSION).
4. REPORT ANY EXISTING MECHANICAL SLEEVES AND ROUGH-INS. REPORT ANY DISCREPANCY IF EXISTS.
5. ALL TYPICAL INTERIOR UNIT WALLS ARE TYPE 5, UNLESS SPECIFIED OTHERWISE ON PLAN

1. EMERGENCY OPERATIONS OF ELEVATORS SHALL COMPLY TO ARTICLE 3.2.6.4 OF ONTARIO REGULATION 332/12 BUILDING CODE

2. ELEVATOR FOR USE BY FIREFIGHTERS SHALL COMPLY TO ARTICLE 3.2.6.5 OF ONTARIO REGULATION 332/12 BUILDING CODE

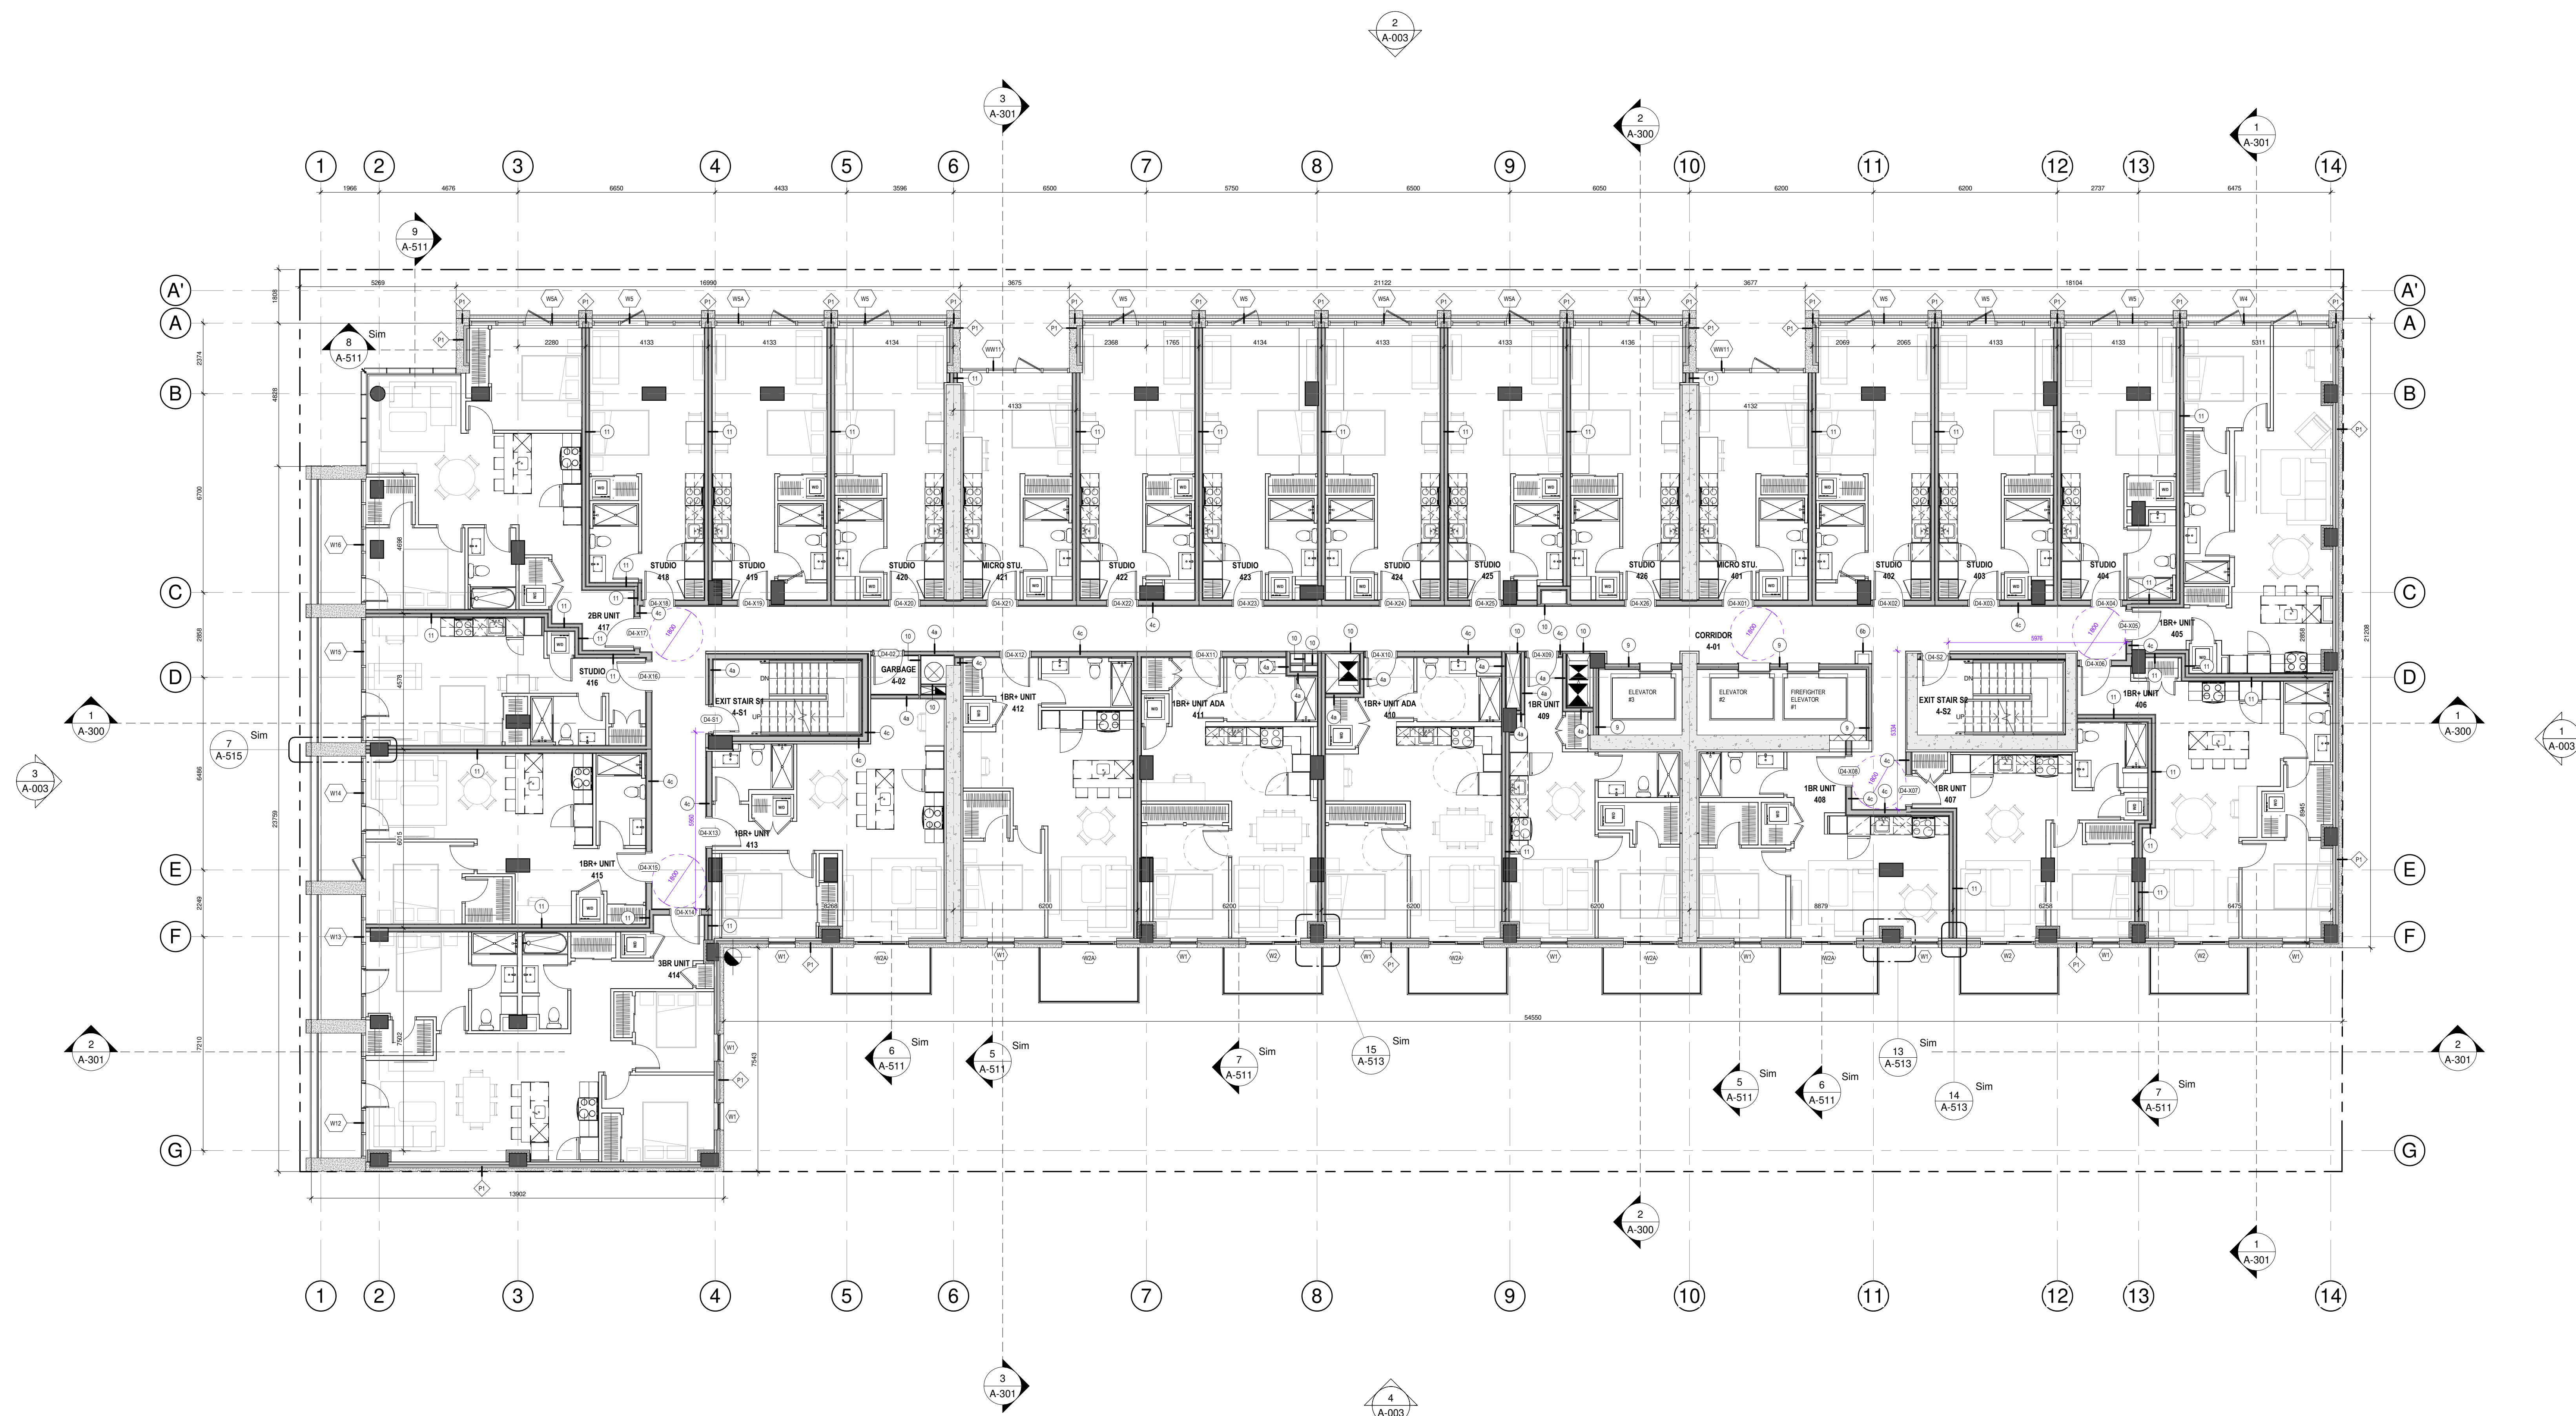


1 LEVEL 4
A-106 1 : 100


GENERAL NOTES

- BATHUB SHOP DRAWINGS AND ACTUAL SIZES OVERRULE THE DIMENSIONS OF ROUGH OPENINGS SHOWN ON THE DRAWINGS.
- FIRE RATED WALLS AROUND BATHTUB:
 - FIRST LAYER OF GYPSUM GOES DOWN UNTIL FLOOR AND CEILING SLABS.
 - SECOND LAYER OF GYPSUM SITS ON THE BATHTUB LIDS.
- ADJUST POSITION OF INTERNAL WALLS (NON FIRE-RATED WALLS) AND FURRING TO COVER THE BATHTUB LIDS (LIDS TO BE COVERED WITH TILE EXTENSION).
- RESPECT EXISTING MECHANICAL SLEEVES AND ROUGH-INS. REPORT ANY DISCREPANCY IF EXISTS.
- ALL TYPICAL INTERIOR UNIT WALLS ARE TYPE 5, UNLESS SPECIFIED OTHERWISE ON PLAN.

GENERAL NOTES FOR ELEVATORS

- EMERGENCY OPERATIONS OF ELEVATORS SHALL COMPLY TO ARTICLE 3.2.6.4 OF ONTARIO REGULATION 332/12 BUILDING CODE.
- ELEVATOR FOR USE BY FIREFIGHTERS SHALL COMPLY TO ARTICLE 3.2.6.5 OF ONTARIO REGULATION 332/12 BUILDING CODE.

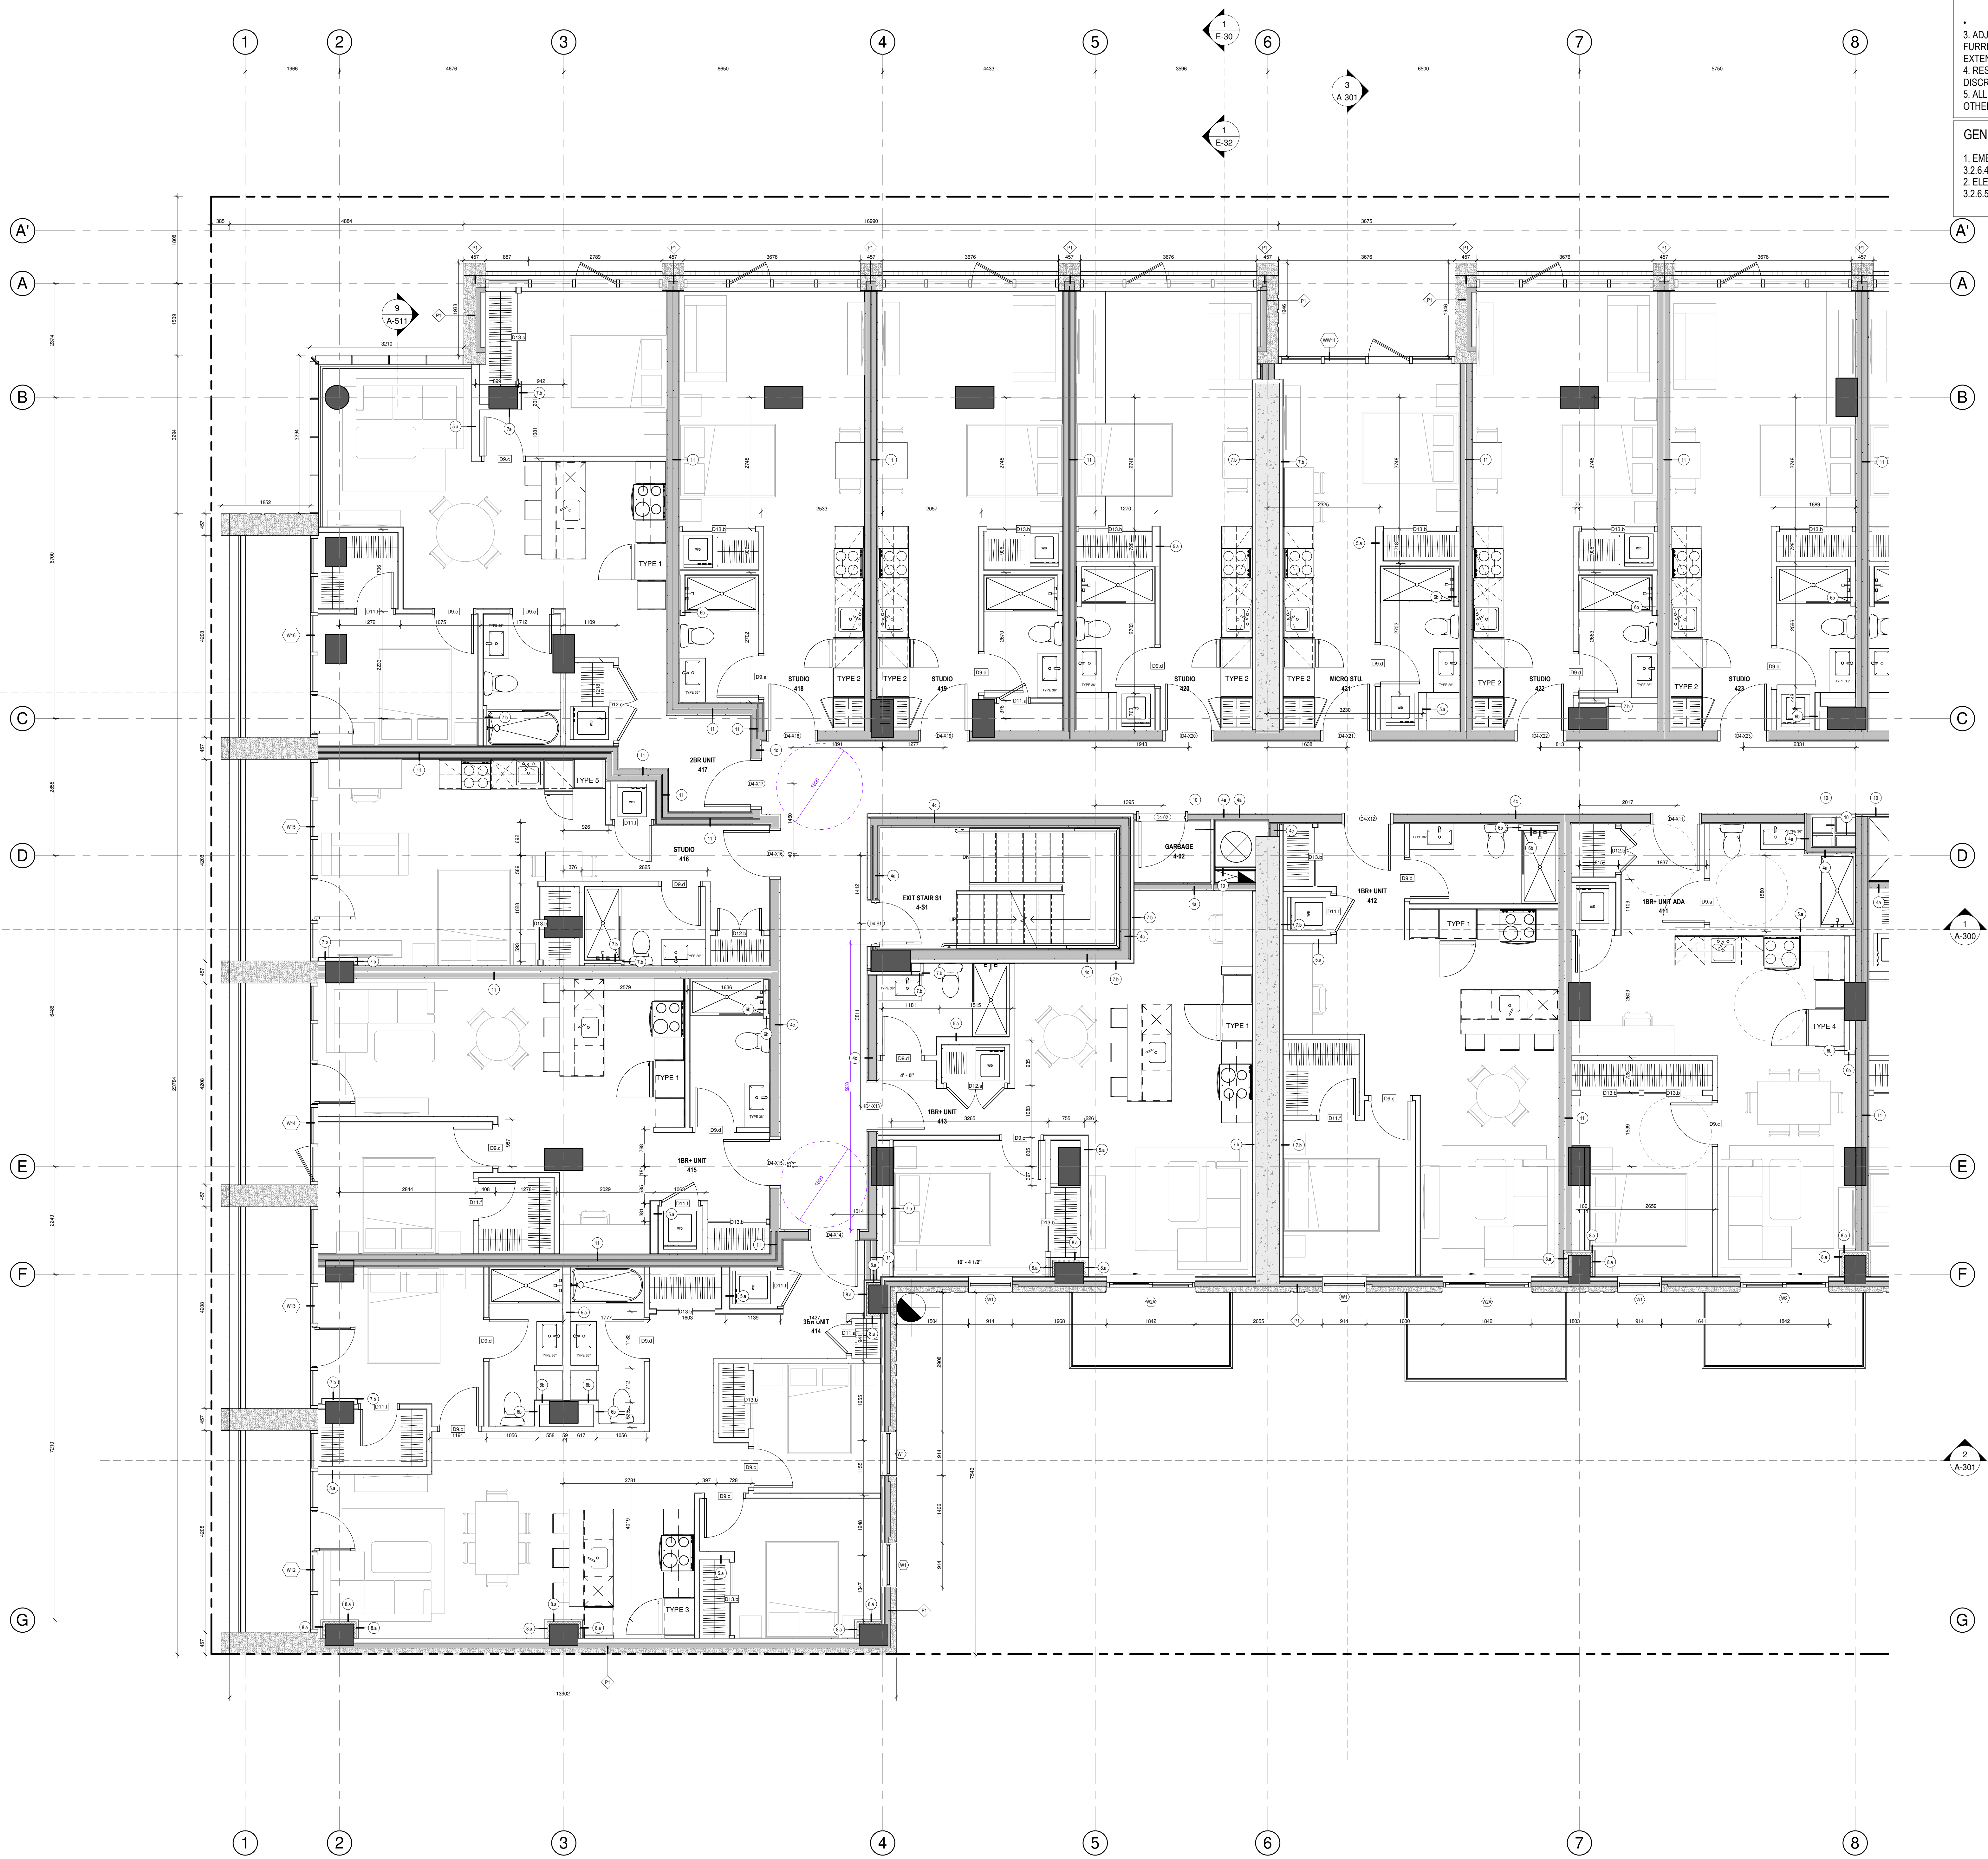


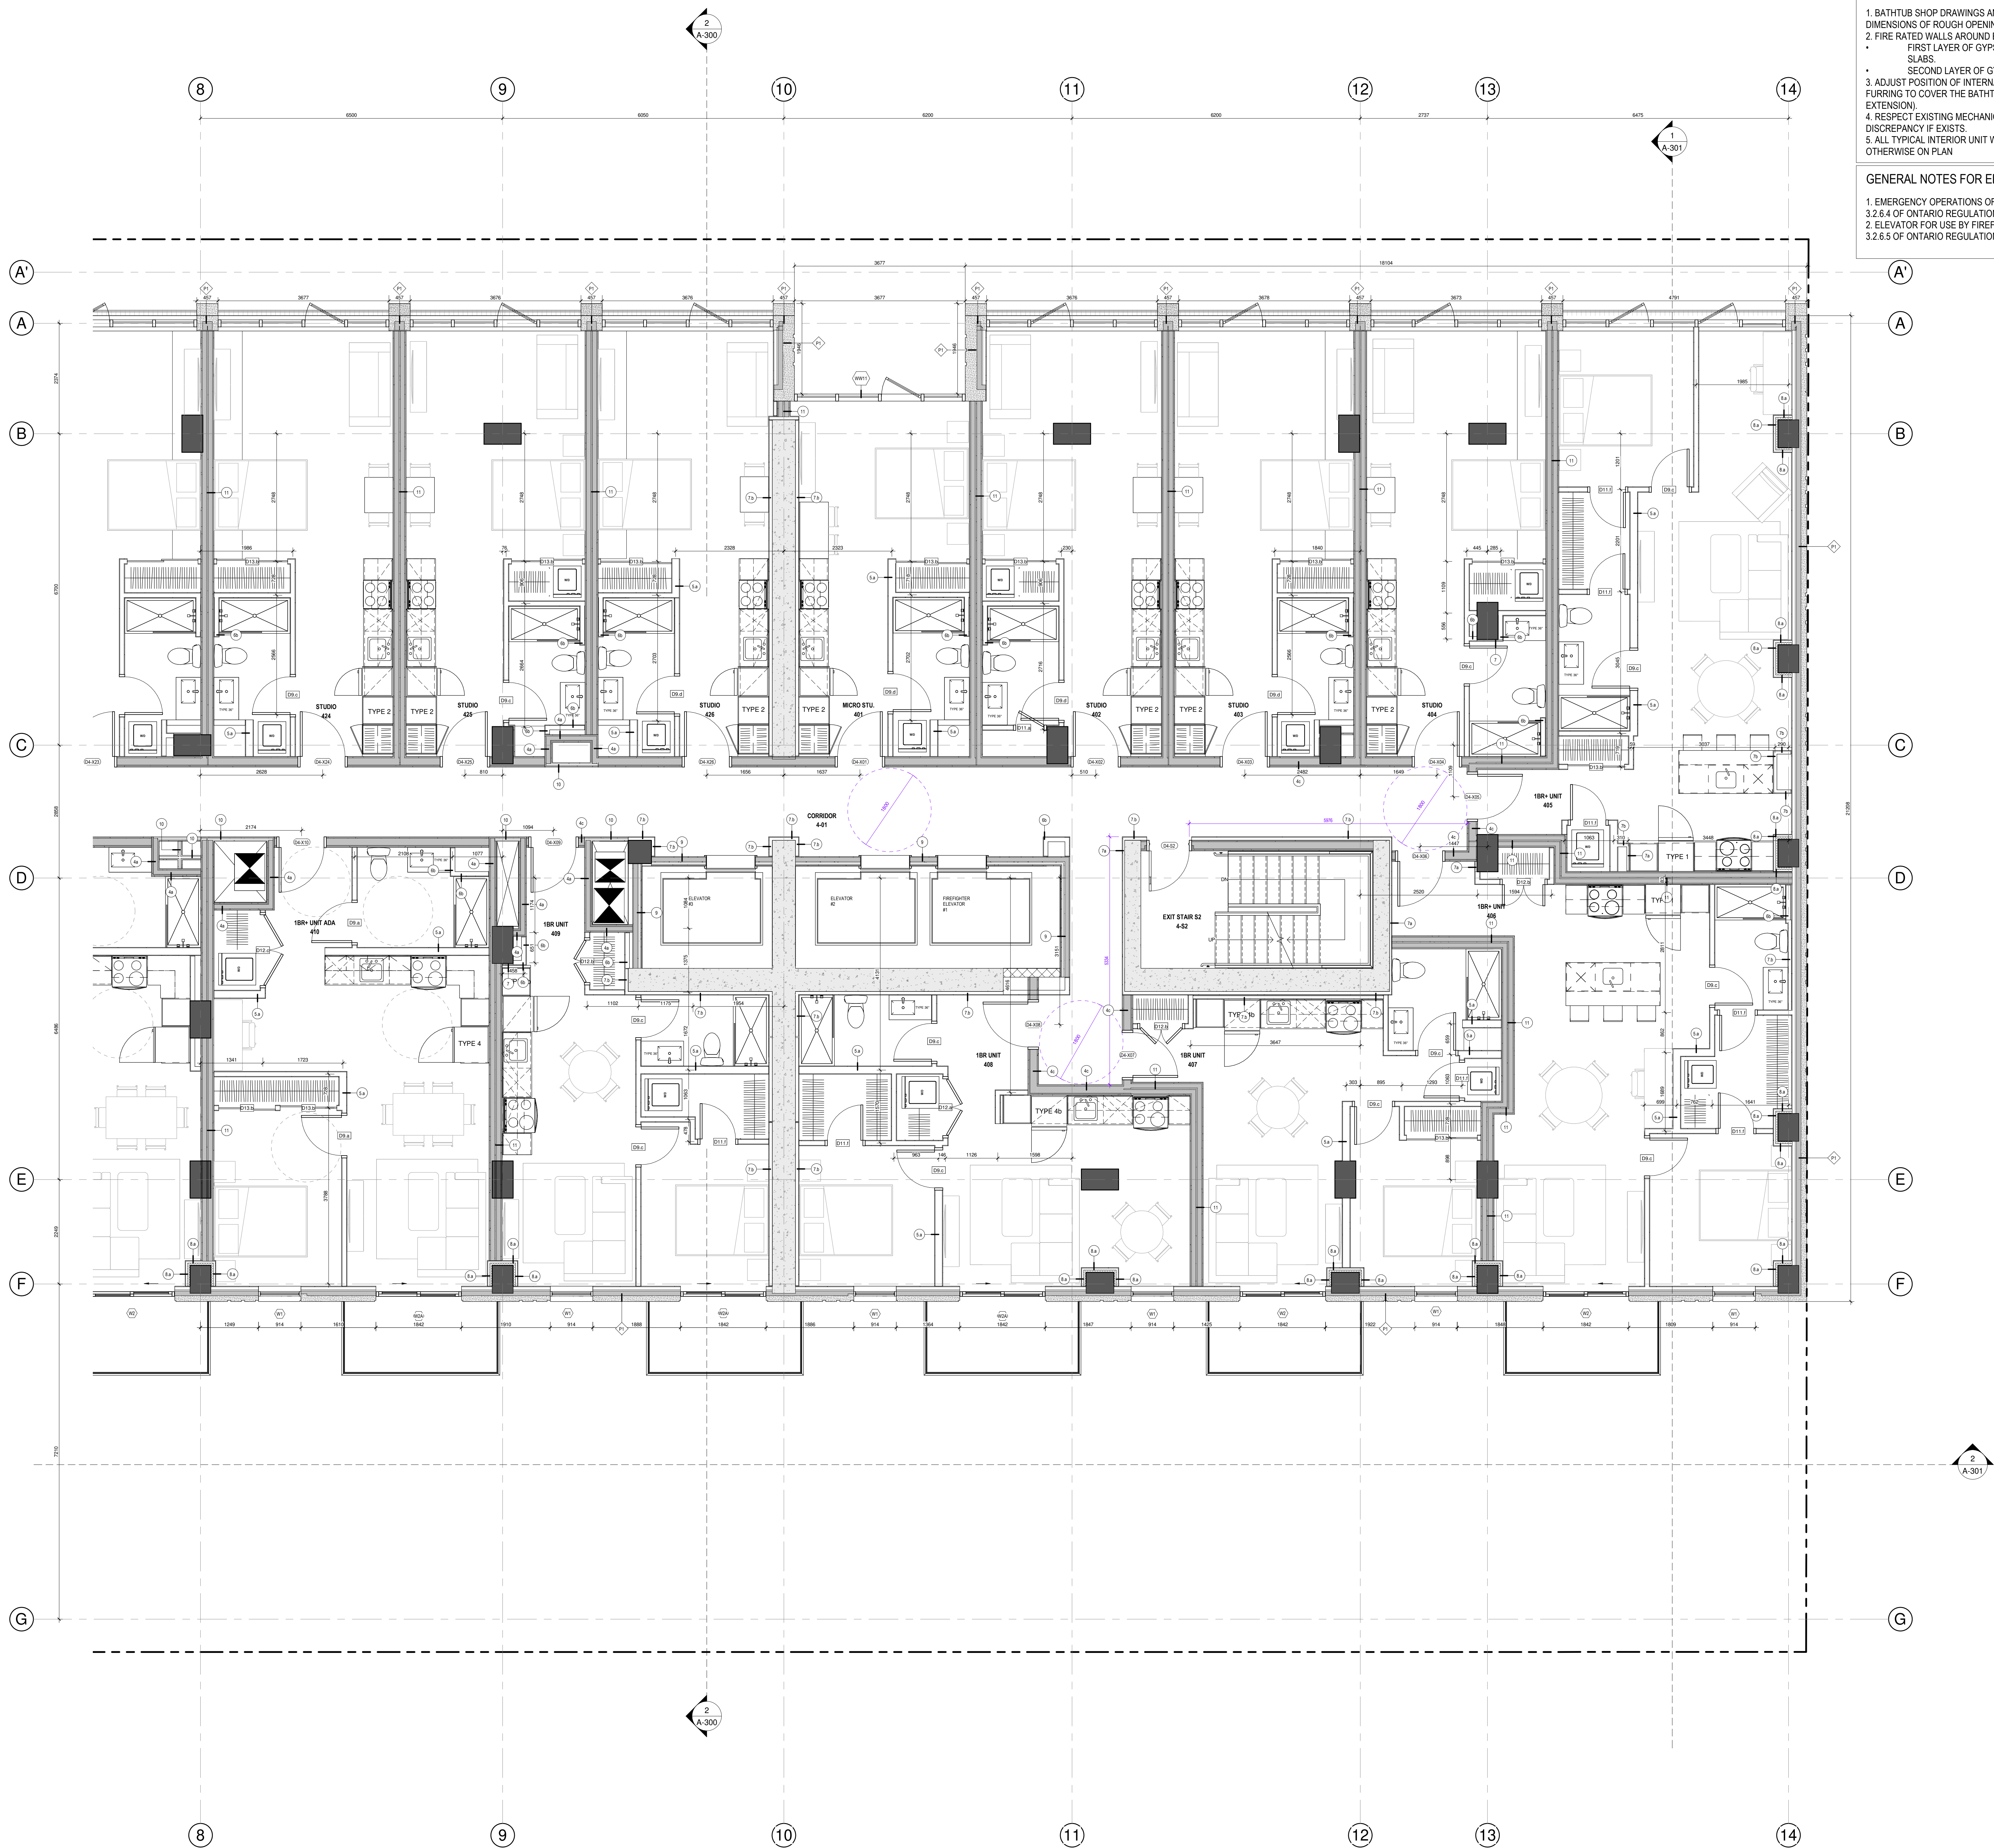


GENERAL NOTES

1. BATHTUB SHOP DRAWINGS AND ACTUAL SIZES OVERRULE THE DIMENSIONS OF ROUGH OPENINGS SHOWN ON THE DRAWINGS.
2. FIRE RATED WALLS AROUND BATHTUB:
 - FIRST LAYER OF GYPSUM GOES DOWN UNTIL FLOOR AND CEILING SLABS.
 - SECOND LAYER OF GYPSUM SITS ON THE BATHTUB LIDS.
3. ADJUST POSITION OF INTERNAL WALLS (NON FIRE-RATED WALLS) AND FURRING TO COVER THE BATHTUB LIDS (LIDS TO BE COVERED WITH TILE EXTENSION).
4. RESPECT EXISTING MECHANICAL SLEEVES AND ROUGH-INS. REPORT ANY DISCREPANCY IF EXISTS.
5. ALL TYPICAL INTERIOR UNIT WALLS ARE TYPE 5, UNLESS SPECIFIED OTHERWISE ON PLAN.


GENERAL NOTES FOR ELEVATORS

1. EMERGENCY OPERATIONS OF ELEVATORS SHALL COMPLY TO ARTICLE 3.2.6.4 OF ONTARIO REGULATION 332/12 BUILDING CODE.
2. ELEVATOR FOR USE BY FIREFIGHTERS SHALL COMPLY TO ARTICLE 3.2.6.5 OF ONTARIO REGULATION 332/12 BUILDING CODE.

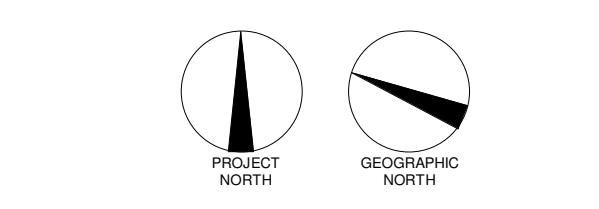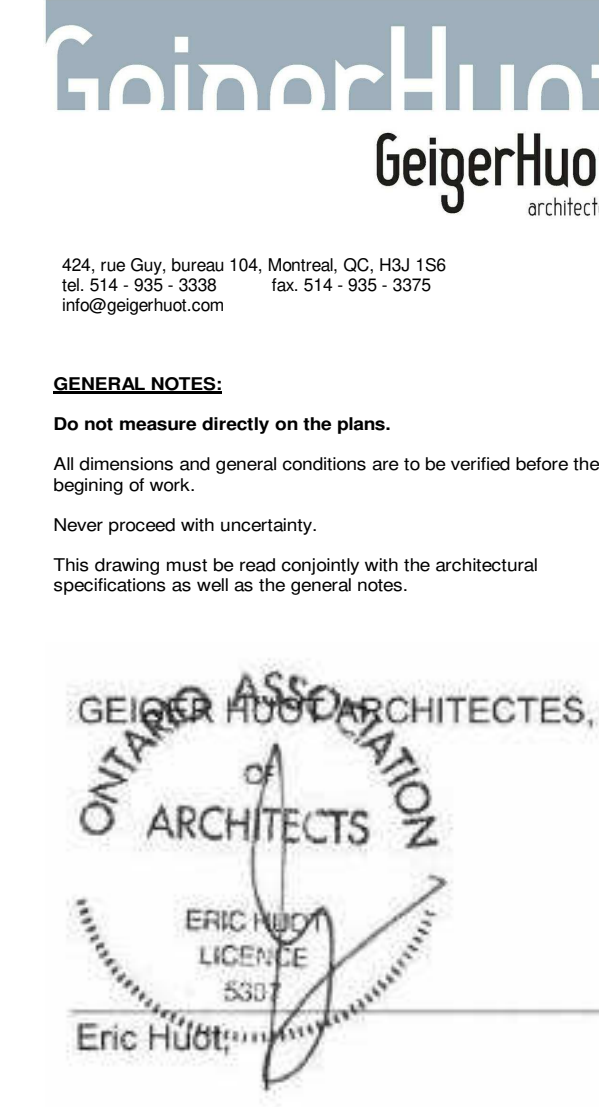

REVISIONS		
#	DESCRIPTION	DATE
1	ISSUED FOR PERMIT	18 NOV 2024

2024.08.13	POUR COOPERATION	O.P.
2024.08.18	POUR COOPERATION	O.P.
2024.08.27	POUR COOPERATION	O.P.
2024.10.04	POUR COOPERATION	O.P.
2024.10.08	POUR COOPERATION	O.P.
2024.11.12	POUR COOPERATION	O.P.
2024.11.18	POUR COOPERATION	O.P.
2024.11.29	ISSUED FOR PERMIT	O.P.

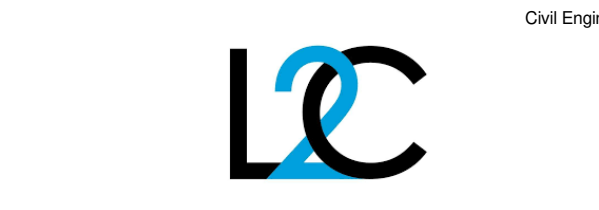

110 O'CONNOR
O'CONNOR STREET
OTTAWA, ONTARIO

Sheet name:

4TH-5TH FLOOR PLAN - B



code:	As indicated	drawn by:	E.H.
date:		approved by:	E.H.
date:	23.02.2024	drawing:	A-106-B

GENERAL NOTES

- BATHTUB SHOP DRAWINGS AND ACTUAL SIZES OVERRULE THE DIMENSIONS OF ROUGH OPENINGS SHOWN ON THE DRAWINGS.
- FIRE RATED WALLS AROUND BATHTUB:
 - FIRST LAYER OF GYPSUM GOES DOWN UNTIL FLOOR AND CEILING SLABS.
 - SECOND LAYER OF GYPSUM SITS ON THE BATHTUB LIDS.
- ADJUST POSITION OF INTERNAL WALLS (NON FIRE-RATED WALLS) AND FURRING TO COVER THE BATHTUB LIDS (LIDS TO BE COVERED WITH TILE EXTENSION).
- RESPECT EXISTING MECHANICAL SLEEVES AND ROUGH-INS. REPORT ANY DISCREPANCY IF EXISTS.
- ALL TYPICAL INTERIOR UNIT WALLS ARE TYPE 5, UNLESS SPECIFIED OTHERWISE ON PLAN.

GENERAL NOTES FOR ELEVATORS

- EMERGENCY OPERATIONS OF ELEVATORS SHALL COMPLY TO ARTICLE 3.2.6.4 OF ONTARIO REGULATION 332/12 BUILDING CODE.
- ELEVATOR FOR USE BY FIREFIGHTERS SHALL COMPLY TO ARTICLE 3.2.6.5 OF ONTARIO REGULATION 332/12 BUILDING CODE.

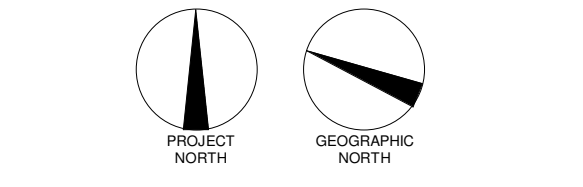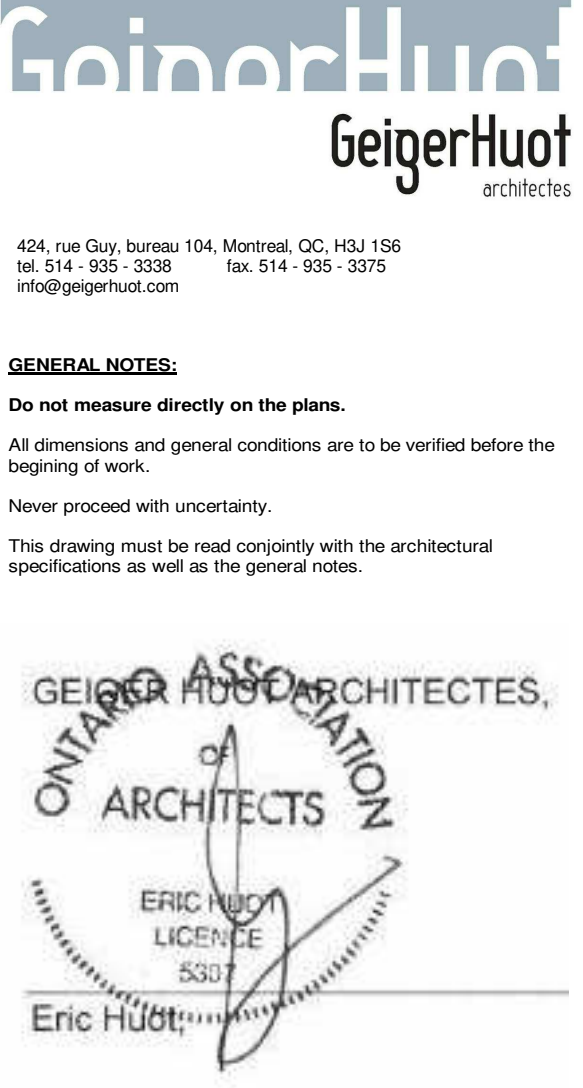

REVISIONS		
#	DESCRIPTION	DATE
1	ISSUED FOR PERMIT	20 NOV 2024


2024.08.13	POUR COORDINATION	O.P.
2024.08.18	POUR COORDINATION	O.P.
2024.08.27	POUR COORDINATION	O.P.
2024.10.04	POUR COORDINATION	O.P.
2024.10.08	POUR COORDINATION	O.P.
2024.11.12	POUR COORDINATION	O.P.
2024.11.18	POUR COORDINATION	O.P.
2024.11.29	ISSUED FOR PERMIT	O.P.




110 O'CONNOR
O'CONNOR STREET
OTTAWA, ONTARIO

6TH FLOOR PLAN - A

scale:	As indicated	drawn by:	E.H.
date:		approved by:	E.H.
drawn:	23.03.2024	drawing:	A-108-A

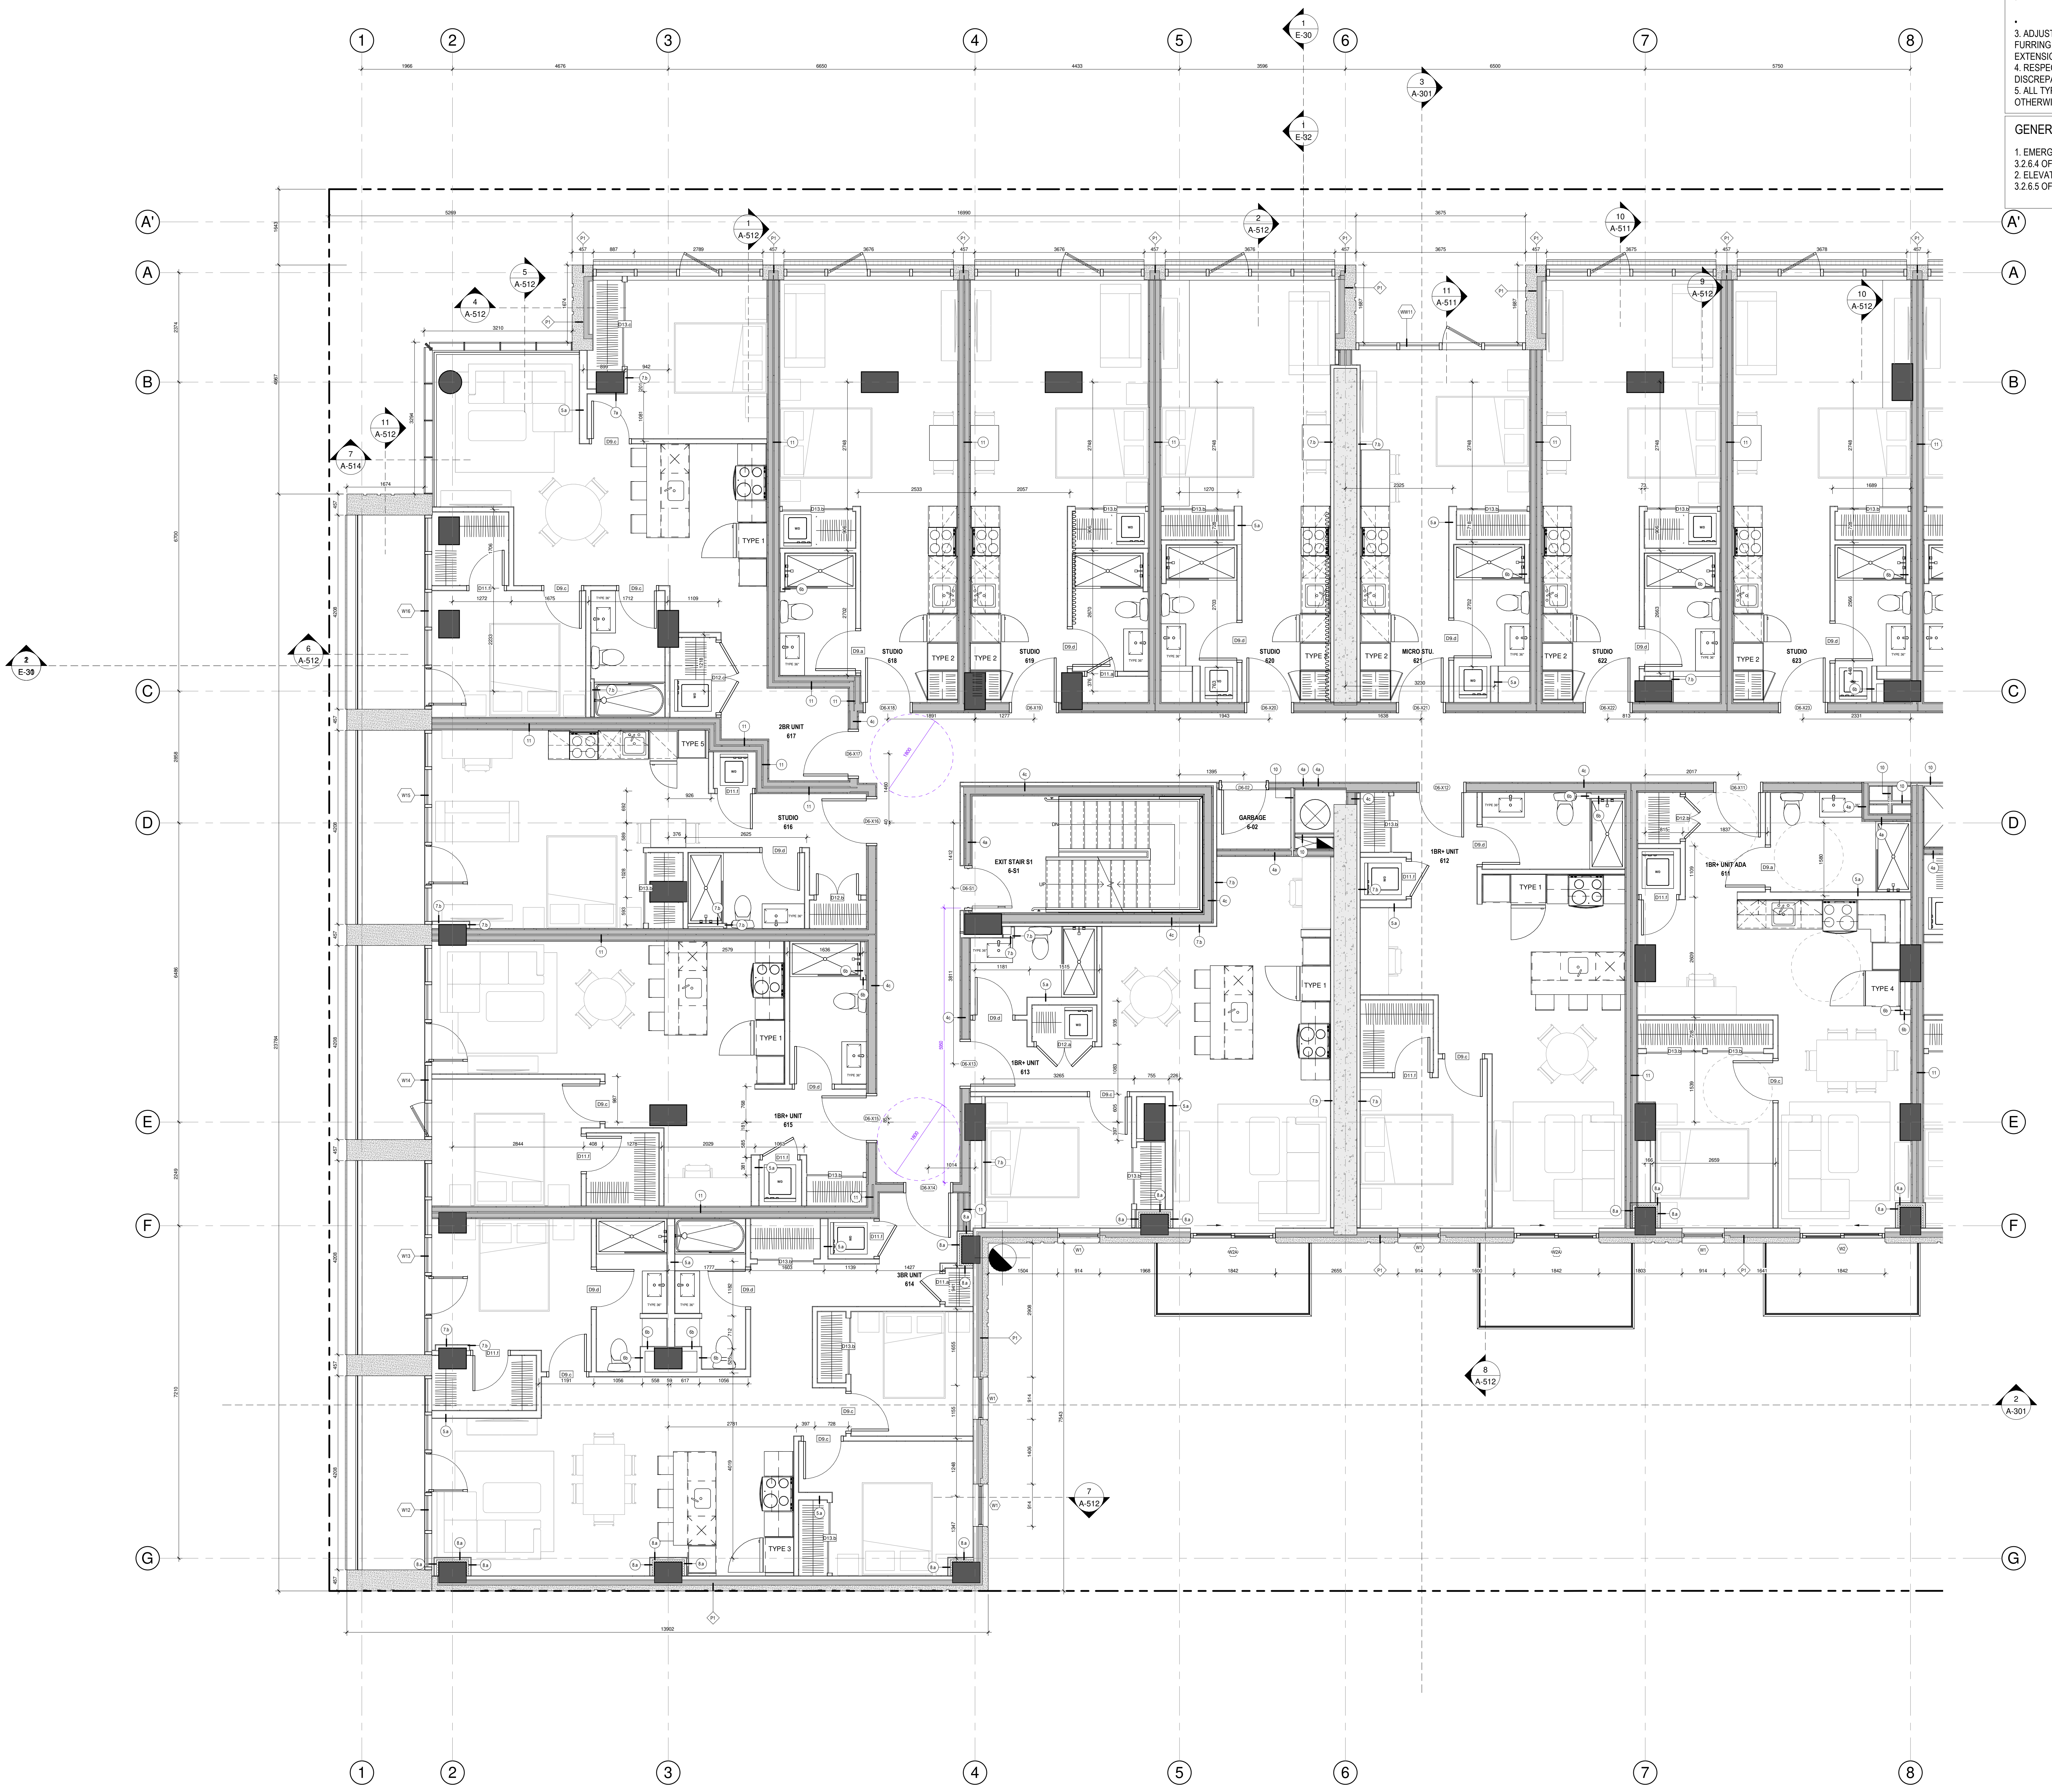

1 LEVEL 6 - A
A-108-A
1:50

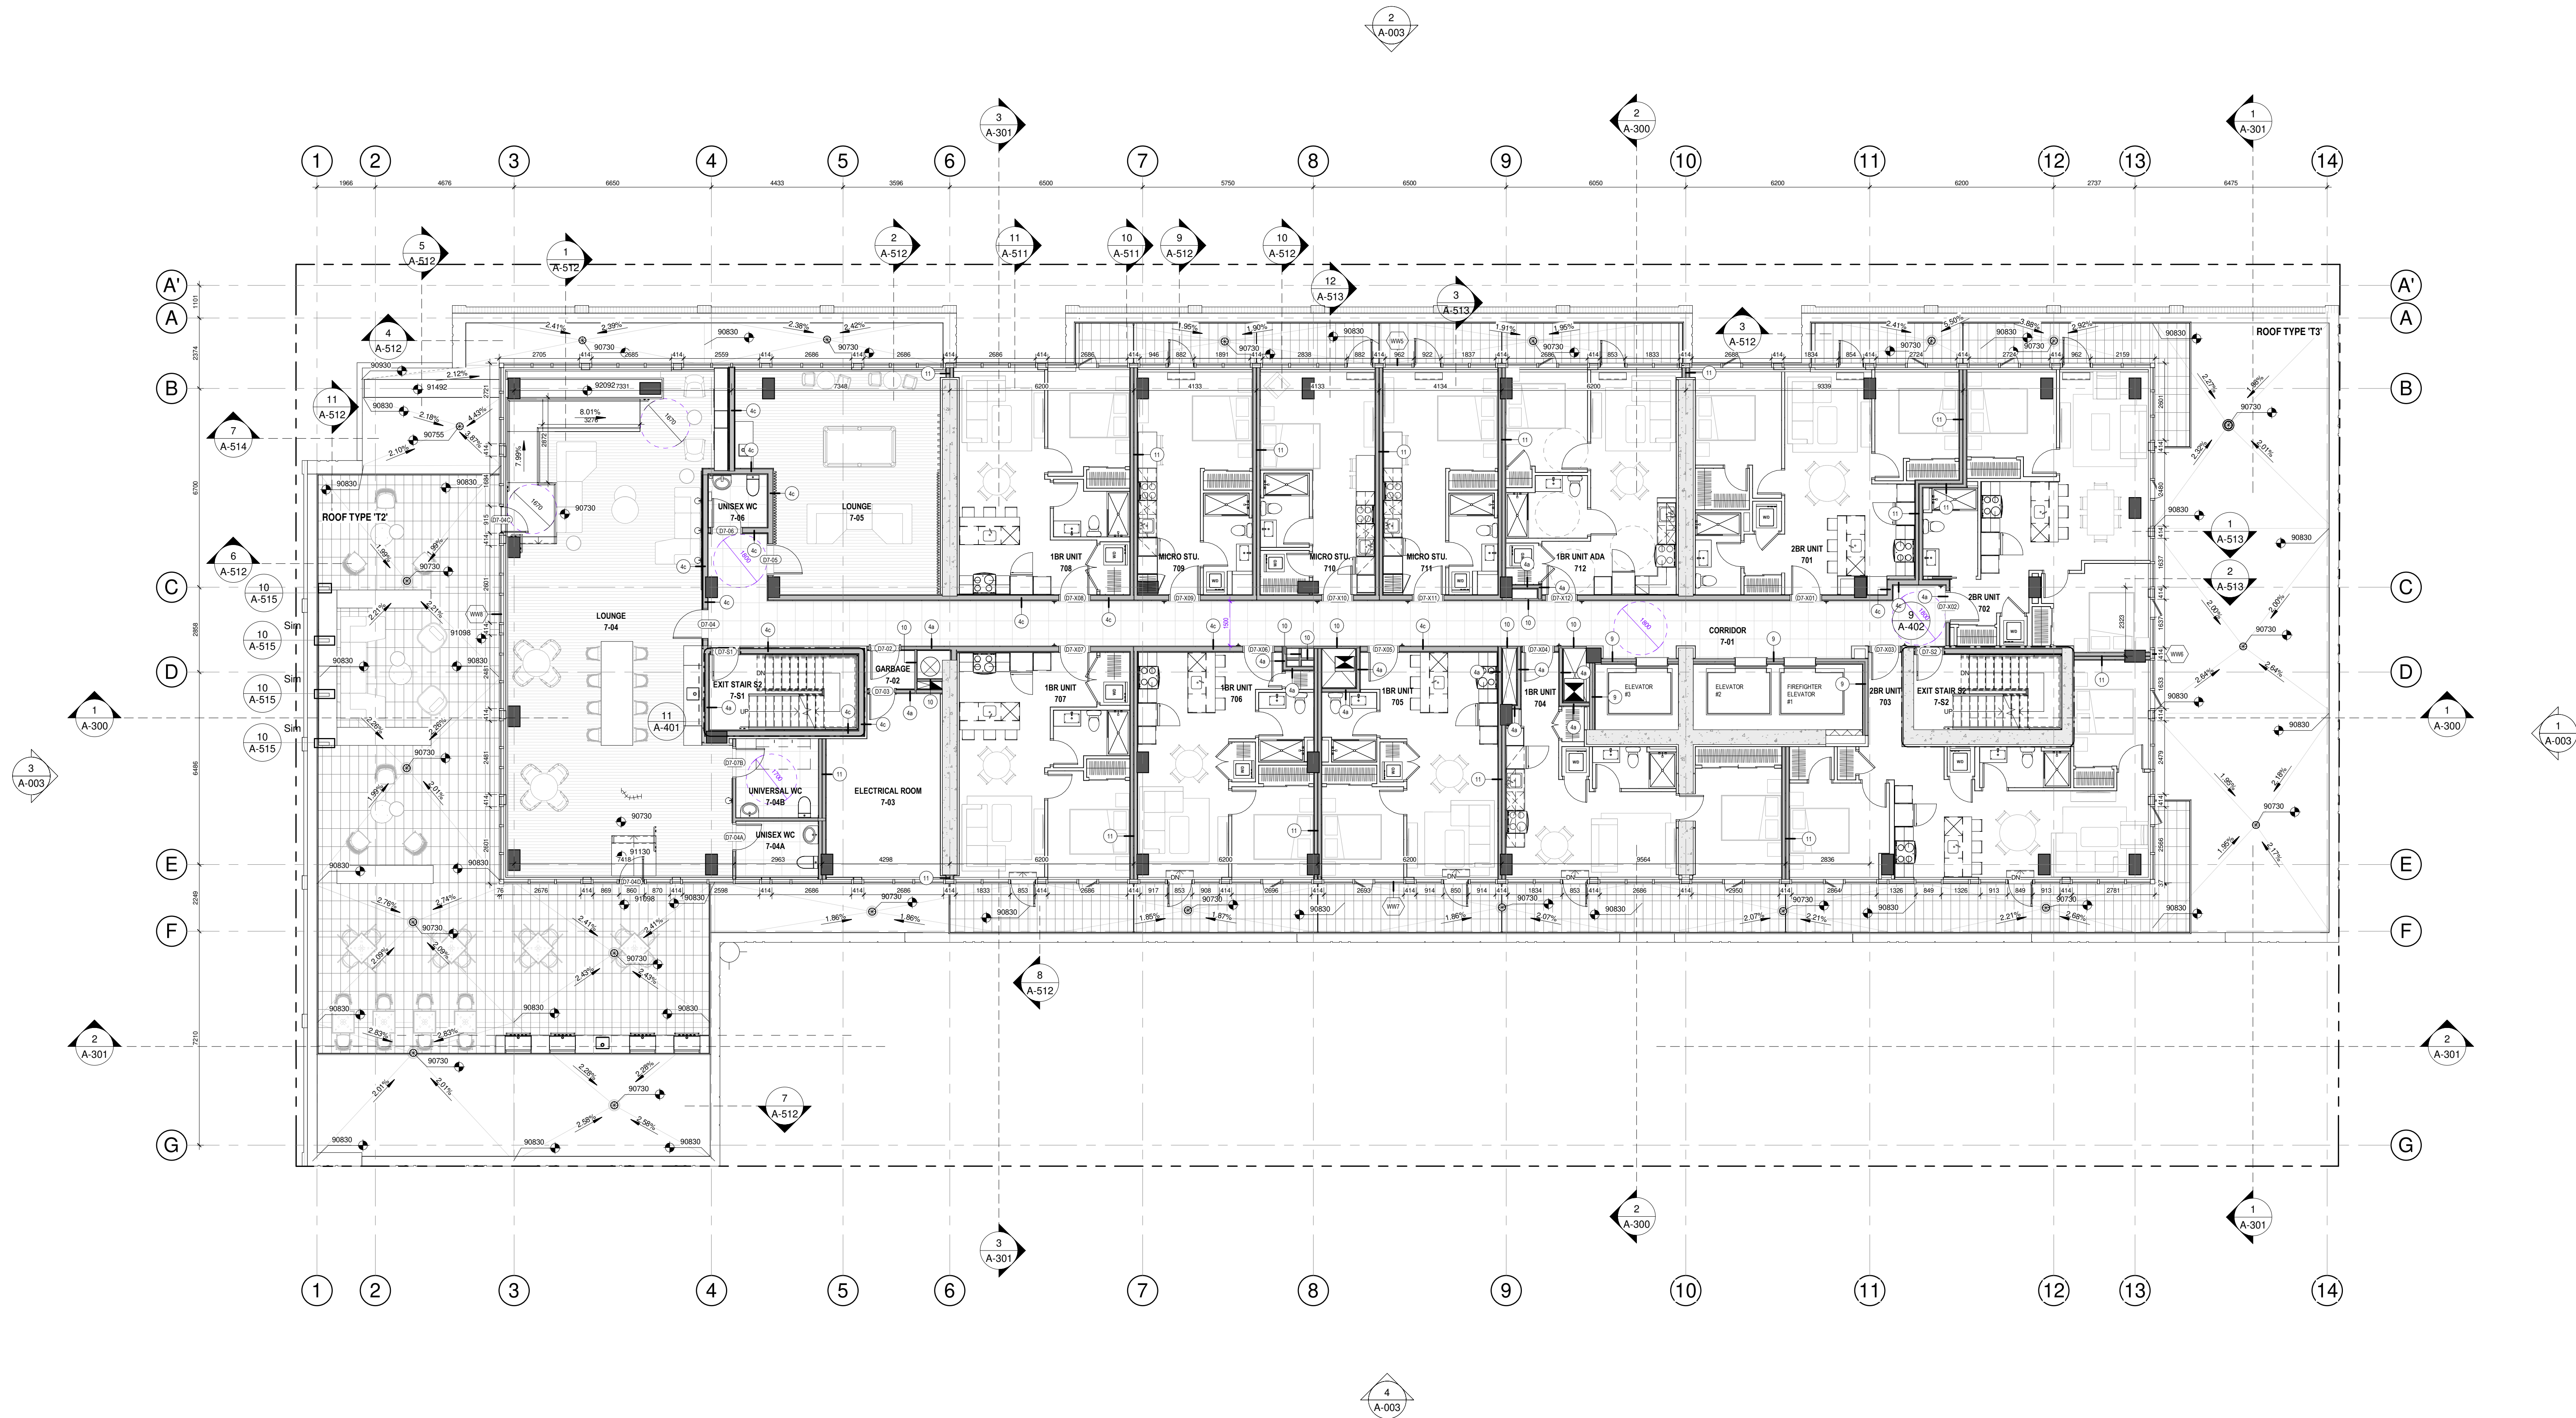

1 LEVEL 7
1 : 100

GENERAL NOTES

1. BATHTUB SHOP DRAWINGS AND ACTUAL SIZES OVERRULE THE DIMENSIONS OF ROUGH OPENINGS SHOWN ON THE DRAWINGS.

2. FIRE RATED WALLS AROUND BATHTUB:

- FIRST LAYER OF GYPSUM GOES DOWN UNTIL FLOOR AND CEILING SLABS.
- SECOND LAYER OF GYPSUM SITS ON THE BATHTUB LIDS.

3. ADJUST POSITION OF INTERNAL WALLS (NON FIRE-RATED WALLS) AND FURRING TO COVER THE BATHTUB LIDS (LIDS TO BE COVERED WITH TILE EXTENSION).


4. RESPECT EXISTING MECHANICAL SLEEVES AND ROUGH-INS. REPORT ANY DISCREPANCY IF EXISTS.

5. ALL TYPICAL INTERIOR UNIT WALLS ARE TYPE 5, UNLESS SPECIFIED OTHERWISE ON PLAN

GENERAL NOTES FOR ELEVATORS

1. EMERGENCY OPERATIONS OF ELEVATORS SHALL COMPLY TO ARTICLE 3.2.6.4 OF ONTARIO REGULATION 332/12 BUILDING CODE

2. ELEVATOR FOR USE BY FIREFIGHTERS SHALL COMPLY TO ARTICLE 3.2.6.5 OF ONTARIO REGULATION 332/12 BUILDING CODE

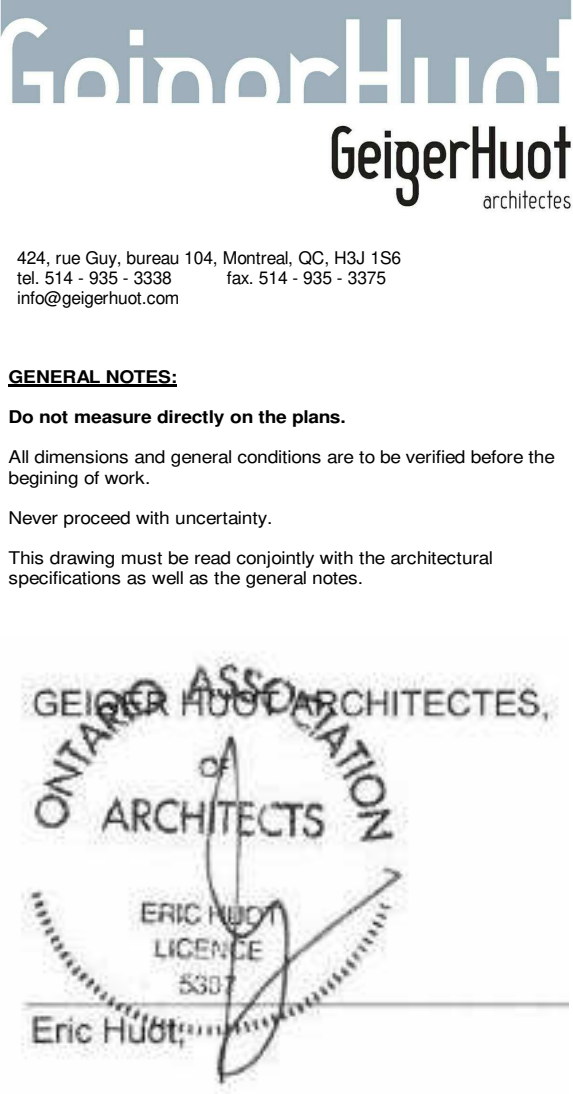

REVISIONS		
#	DESCRIPTION	DATE
1	ISSUED FOR PERMIT	28 NOV 2024


2024.08.13	POUR COOPERATION	O.P.
2024.08.18	POUR COOPERATION	O.P.
2024.08.27	POUR COOPERATION	O.P.
2024.10.04	POUR COOPERATION	O.P.
2024.10.08	POUR COOPERATION	O.P.
2024.11.12	POUR COOPERATION	O.P.
2024.11.18	POUR COOPERATION	O.P.
2024.11.29	ISSUED FOR PERMIT	O.P.



110 O'CONNOR
O'CONNOR STREET
OTTAWA, ONTARIO

7TH FLOOR PLAN

scale:	As indicated	drawn by:	E.H.
date:		approved by:	E.H.
drawn:	23.02.2024	drawing:	A-109

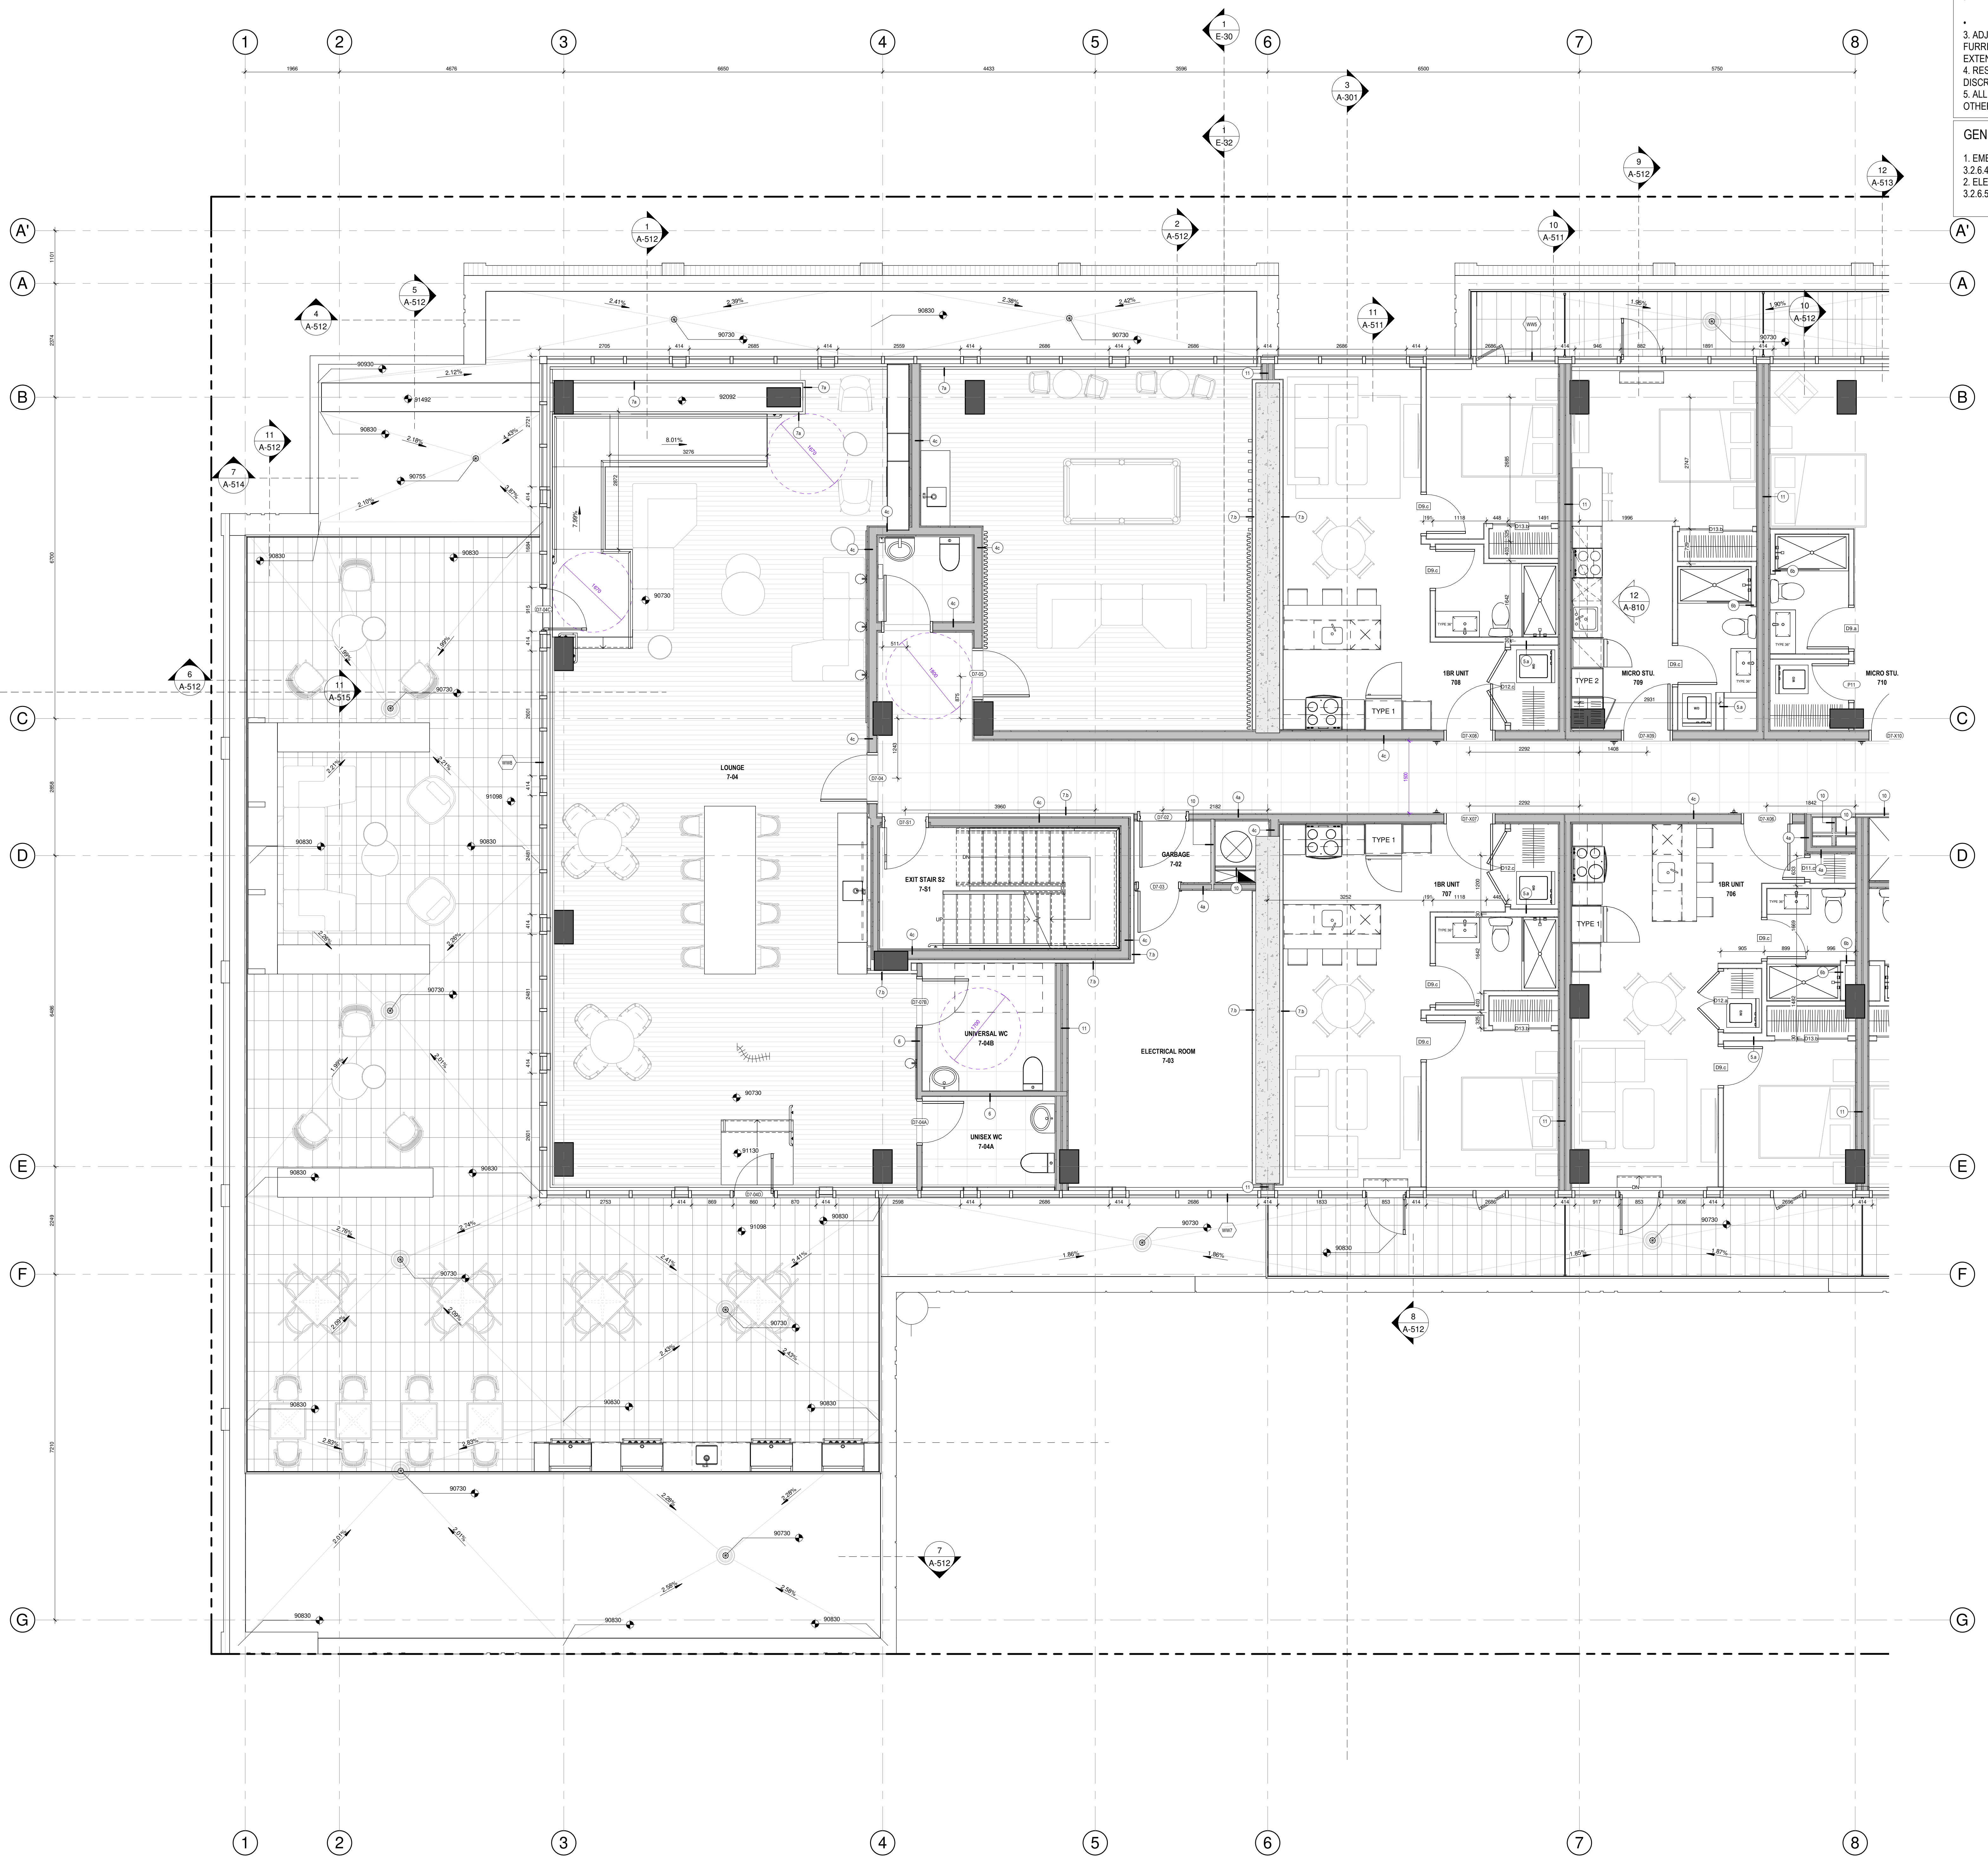

GENERAL NOTES

1. BATHTUB SHOP DRAWINGS AND ACTUAL SIZES OVERRULE THE DIMENSIONS OF ROUGH OPENINGS SHOWN ON THE DRAWINGS.
2. FIRE RATED WALLS AROUND BATHTUB:
 - FIRST LAYER OF GYPSUM GOES DOWN UNTIL FLOOR AND CEILING SLABS.
 - SECOND LAYER OF GYPSUM SITS ON THE BATHTUB LIDS.
3. ADJUST POSITION OF INTERNAL WALLS (NON FIRE-RATED WALLS) AND FURRING TO COVER THE BATHTUB LIDS (LIDS TO BE COVERED WITH TILE EXTENSION).
4. RESPECT EXISTING MECHANICAL SLEEVES AND ROUGH-INS. REPORT ANY DISCREPANCY IF EXISTS.
5. ALL TYPICAL INTERIOR UNIT WALLS ARE TYPE 5, UNLESS SPECIFIED OTHERWISE ON PLAN.

GENERAL NOTES FOR ELEVATORS

1. EMERGENCY OPERATIONS OF ELEVATORS SHALL COMPLY TO ARTICLE 3.2.6.4 OF ONTARIO REGULATION 332/12 BUILDING CODE.
2. ELEVATOR FOR USE BY FIREFIGHTERS SHALL COMPLY TO ARTICLE 3.2.6.5 OF ONTARIO REGULATION 332/12 BUILDING CODE.

GeigerHuot
architects

434 rue des Rues, 104, Montreal, QC H2L 1H9
Tel: 514 955-3338 Fax: 514 955-3375
info@geigerhuot.com

GENERAL NOTES:

Do not measure directly on the plans.
All dimensions and general conditions are to be verified before the beginning of work.
Never proceed with uncertainty.
This drawing must be read carefully with the workmanship specifications as well as the general notes.

GEIGER ASSOCIATION of ARCHITECTS
ERIC HUOT
Licence 5531
Eric Huot

Stamp

MACH

GROUPE MACH
1011 rue Saint-Jacques, Suite 500
Montreal, QC H2Y 1J1
Tel: 514 374-5551 Fax: 514 374-5551

Client

PROJECT NORTH
ORIENTATION NORTH

REVISIONS		
#	DESCRIPTION	DATE
1	ISSUED FOR PERMIT	28 NOV 2024

2024.08.13	POUR COOPERATION	O.P.
2024.08.18	POUR COOPERATION	O.P.
2024.08.27	POUR COOPERATION	O.P.
2024.10.04	POUR COOPERATION	O.P.
2024.10.28	POUR COOPERATION	O.P.
2024.11.12	POUR COOPERATION	O.P.
2024.11.18	POUR COOPERATION	O.P.
2024.11.29	ISSUED FOR PERMIT	O.P.

Revision

LAU RE
MECANIQUE COULE

Civil Engineer

LC
Structural Engineer

GROUPE cme
SERVICES D'INGENIERIE
Mechanical/Electrical Engineer

siteform
Landscape Architect

DG
GAUVREAU
D. E. S. I. C. N.
Interior Designer


110 O'CONNOR

O'CONNOR STREET
OTTAWA, ONTARIO

Sheet name:

7TH FLOOR PLAN - A

drawn	As indicated	drawn by	E.H.
date		approved by	E.H.
date	22.02.2025	drawing	A-109-A

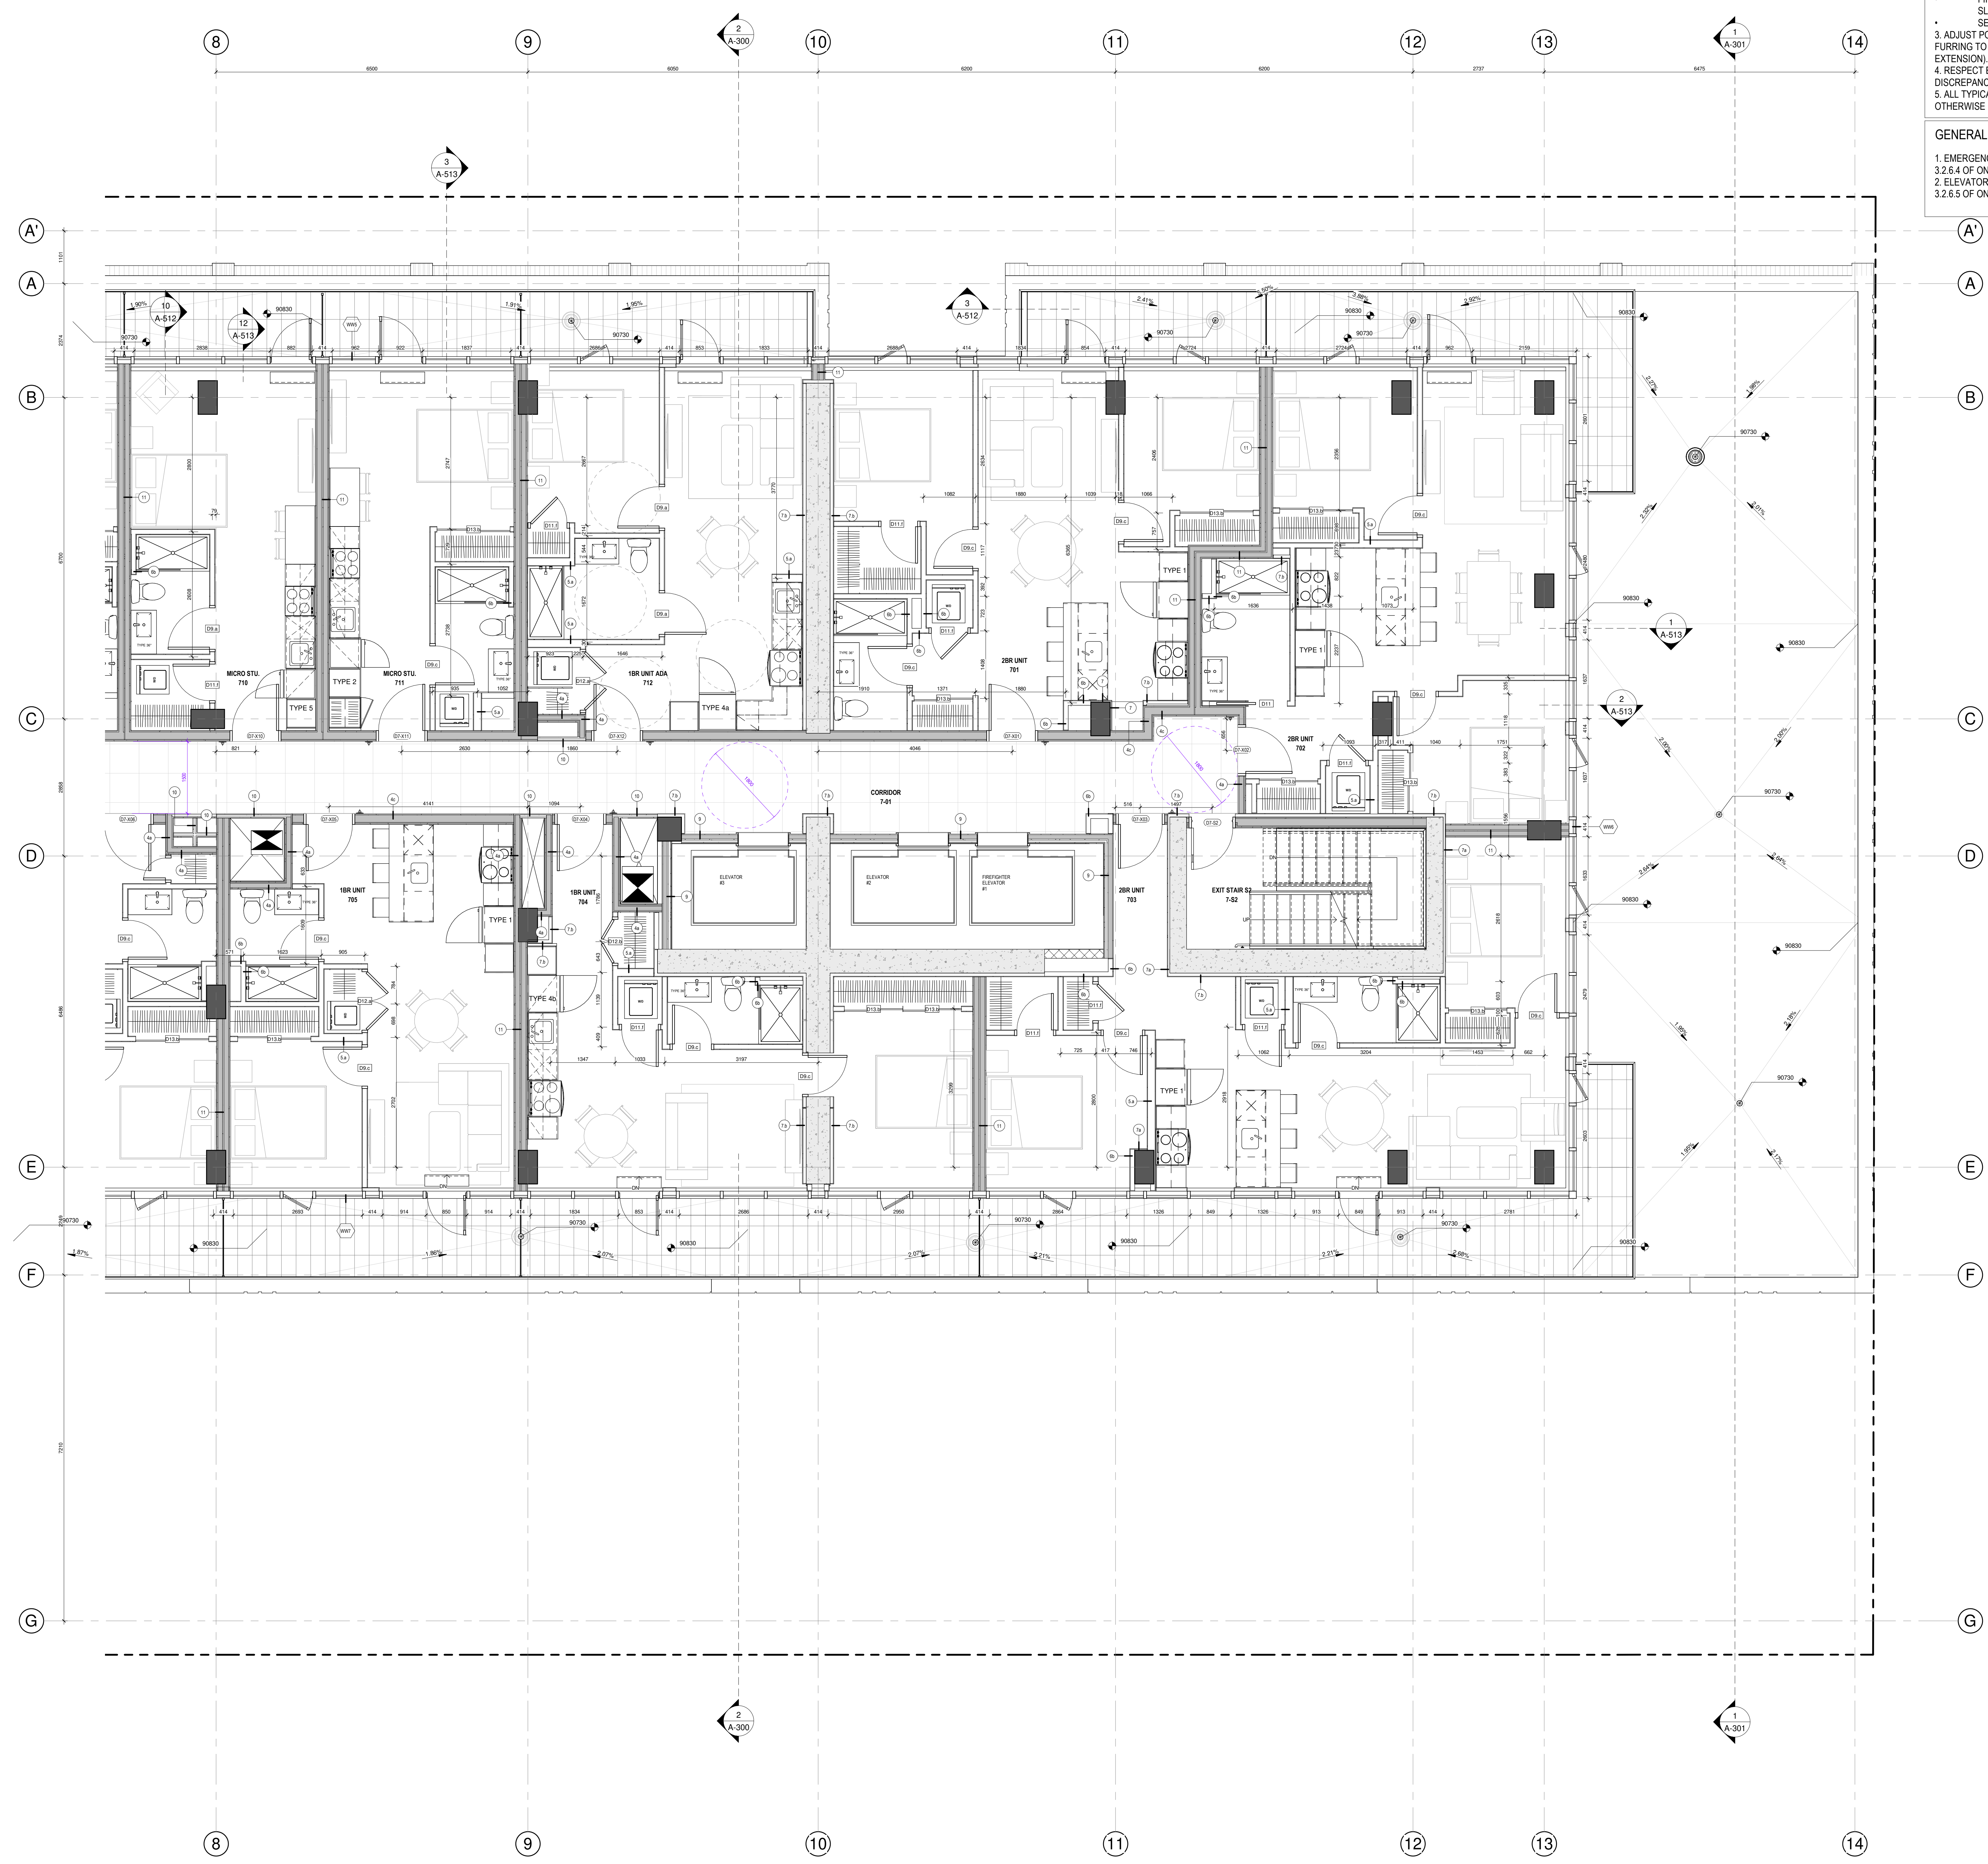

GENERAL NOTES

1. BATHTUB SHOP DRAWINGS AND ACTUAL SIZES OVERRULE THE DIMENSIONS OF ROUGH OPENINGS SHOWN ON THE DRAWINGS.
2. FIRE RATED WALLS AROUND BATHTUB:
FIRST LAYER OF GYPSUM GOES DOWN UNTIL FLOOR AND CEILING SLABS.
3. SECOND LAYER OF GYPSUM SITS ON THE BATHTUB LIDS.
4. ADJUST POSITION OF INTERNAL WALLS (NON FIRE-RATED WALLS) AND FURRING TO COVER THE BATHTUB LIDS (LIDS TO BE COVERED WITH TILE EXTENSION).
5. RESPECT EXISTING MECHANICAL SLEEVES AND ROUGH-INS. REPORT ANY DISCREPANCY IF EXISTS.
6. ALL TYPICAL INTERIOR UNIT WALLS ARE TYPE 5, UNLESS SPECIFIED OTHERWISE ON PLAN.

GENERAL NOTES FOR ELEVATORS

1. EMERGENCY OPERATIONS OF ELEVATORS SHALL COMPLY TO ARTICLE 3.2.6.4 OF ONTARIO REGULATION 332/12 BUILDING CODE.
2. ELEVATOR FOR USE BY FIREFIGHTERS SHALL COMPLY TO ARTICLE 3.2.6.5 OF ONTARIO REGULATION 332/12 BUILDING CODE.

GeigerHuo
architects

434 rue Bay Street, 10th Floor, Toronto, ON M5G 1S9
Tel: 416-593-3338 Fax: 416-593-3375
info@geigerhuo.com

GENERAL NOTES:
Do not measure directly on the plans.
All dimensions and general conditions are to be verified before the beginning of work.
Never proceed with uncertainty.
This drawing must be read concurrently with the architectural specifications as well as the general notes.

GEIGER ASSOCIATION OF ARCHITECTS
ERIC HUO
Licence No. 5531
Stamp

MACH

GROUPE MACH
100 rue Saint-Paul, Suite 500
Montreal, QC H2Y 1Y1
Tel: 514-374-5555 Fax: 514-374-5551

Client

REVISIONS		
#	DESCRIPTION	DATE
1	ISSUED FOR PERMIT	28 NOV 2024

2024-08-13	POUR COOPERATION	O.P.
2024-08-18	POUR COOPERATION	O.P.
2024-08-27	POUR COOPERATION	O.P.
2024-10-04	POUR COOPERATION	O.P.
2024-10-08	POUR COOPERATION	O.P.
2024-11-12	POUR COOPERATION	O.P.
2024-11-18	POUR COOPERATION	O.P.
2024-11-29	ISSUED FOR PERMIT	O.P.

LAU RE
MECHANICAL CONSULTING

LC
Structural Engineer

GROUPE cme
SERVICES D'INGENIERIE
Mechanical/Electrical Engineer

siteform
Landscape Architect

DG
GAUVREAU
D. E. S. I. C. N.
Interior Designer


110 O'CONNOR

O'CONNOR STREET
OTTAWA, ONTARIO

Sheet name:

7TH FLOOR PLAN - B

scale:	As indicated	drawn by:	E.H.
date:		approved by:	E.H.
drawn by:	23-03-2024	drawing:	A-109-B

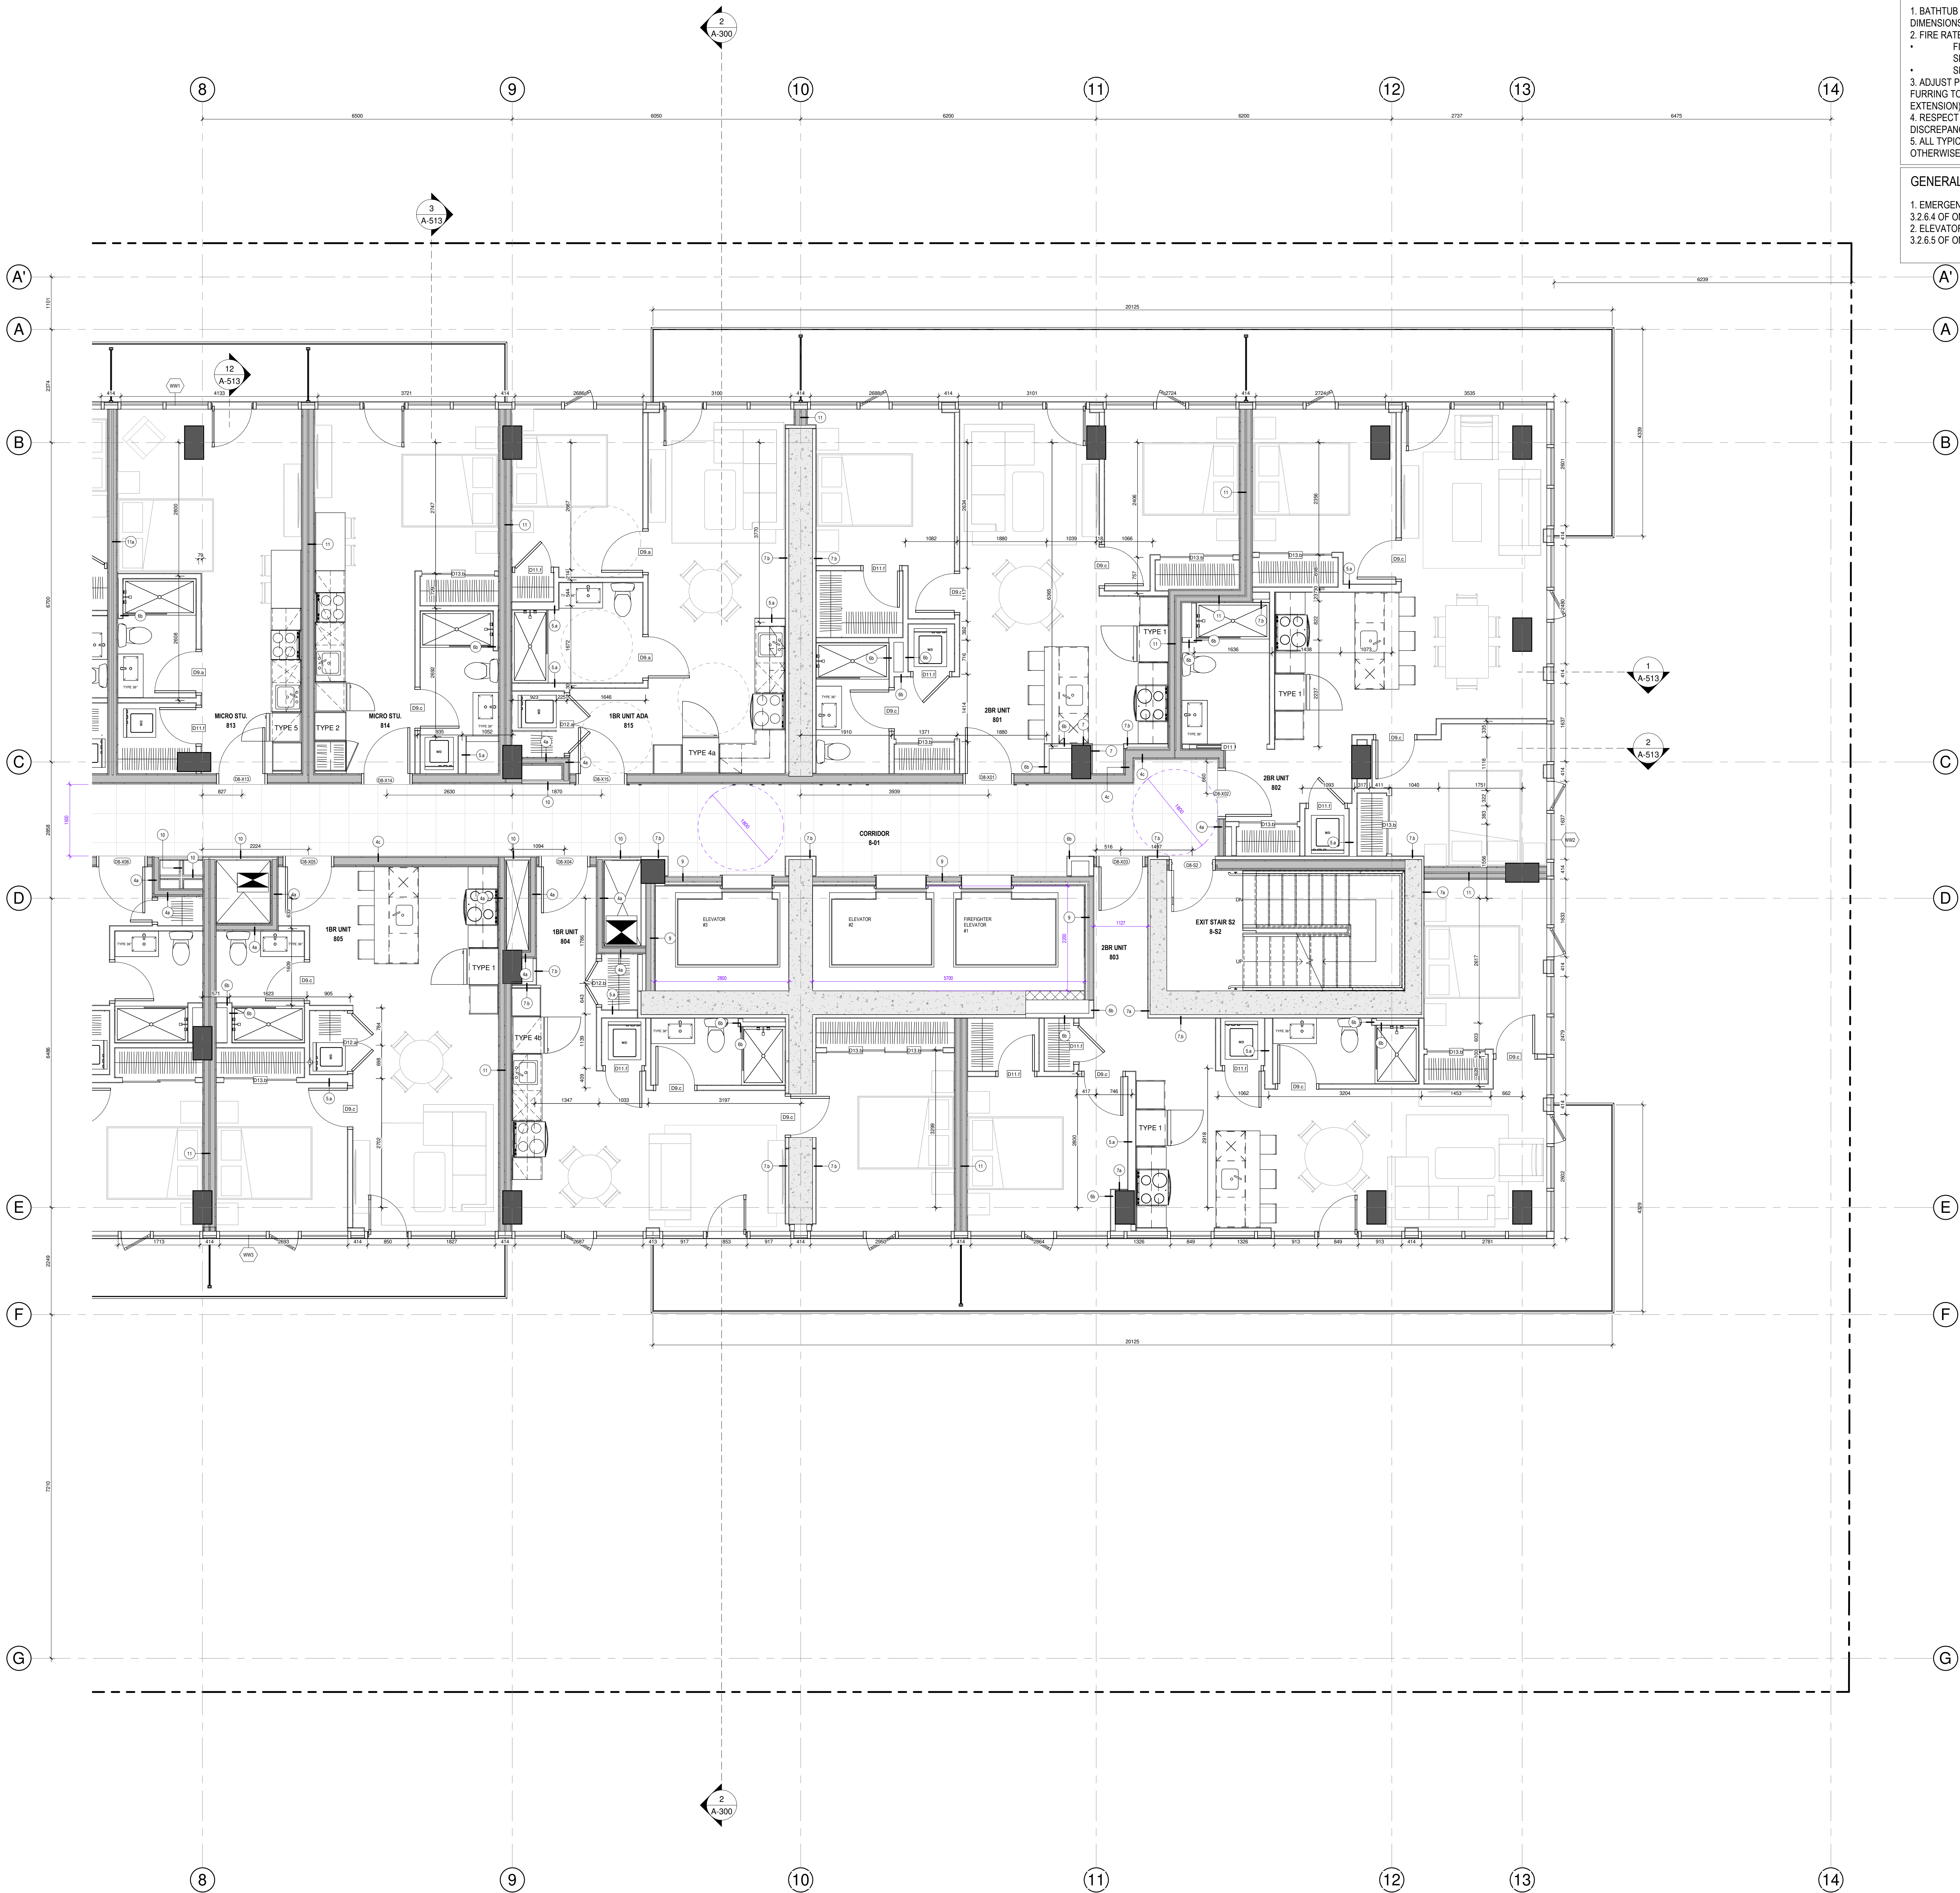


1 LEVEL 8 - B
1 : 50

GENERAL NOTES


- BATHUB SHOP DRAWINGS AND ACTUAL SIZES OVERRULE THE DIMENSIONS OF ROUGH OPENINGS SHOWN ON THE DRAWINGS.
- FIRE RATED WALLS AROUND BATHTUB:
 - FIRST LAYER OF GYPSUM GOES DOWN UNTIL FLOOR AND CEILING SLABS.
 - SECOND LAYER OF GYPSUM SITS ON THE BATHTUB LIDS.
- ADJUST POSITION OF INTERNAL WALLS (NON FIRE-RATED WALLS) AND FURRING TO COVER THE BATHTUB LIDS (LIDS TO BE COVERED WITH TILE EXTENSION).
- RESPECT EXISTING MECHANICAL SLEEVES AND ROUGH-INS. REPORT ANY DISCREPANCY IF EXISTS.
- ALL TYPICAL INTERIOR UNIT WALLS ARE TYPE 5, UNLESS SPECIFIED OTHERWISE ON PLAN.

GENERAL NOTES FOR ELEVATORS

- EMERGENCY OPERATIONS OF ELEVATORS SHALL COMPLY TO ARTICLE 3.2.6.4 OF ONTARIO REGULATION 332/12 BUILDING CODE.
- ELEVATOR FOR USE BY FIREFIGHTERS SHALL COMPLY TO ARTICLE 3.2.6.5 OF ONTARIO REGULATION 332/12 BUILDING CODE.

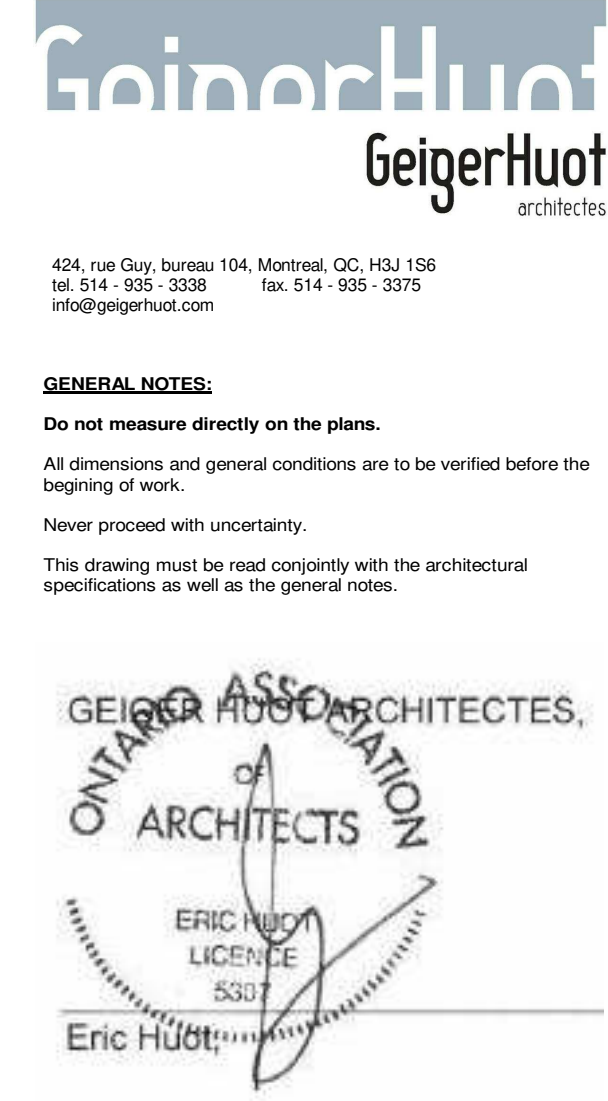

Client

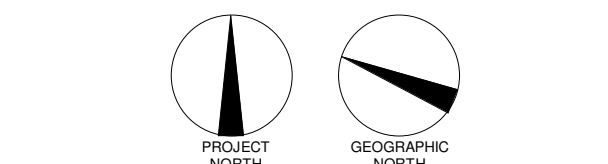

REVISIONS		
#	DESCRIPTION	DATE
1	ISSUED FOR PERMIT	28 NOV 2024

2024-08-13	POUR COORDINATION	O.P.
2024-08-18	POUR COORDINATION	O.P.
2024-08-27	POUR COORDINATION	O.P.
2024-10-04	POUR COORDINATION	O.P.
2024-10-28	POUR COORDINATION	O.P.
2024-11-12	POUR COORDINATION	O.P.
2024-11-18	POUR COORDINATION	O.P.
2024-11-29	ISSUED FOR PERMIT	O.P.




110 O'CONNOR
O'CONNOR STREET
OTTAWA, ONTARIO

Sheet name:

8TH FLOOR PLAN - B

date:	As indicated	drawn by:	E.H.
date:	date	approved by:	E.H.
date:	23-02-2025	drawing:	A-110-B

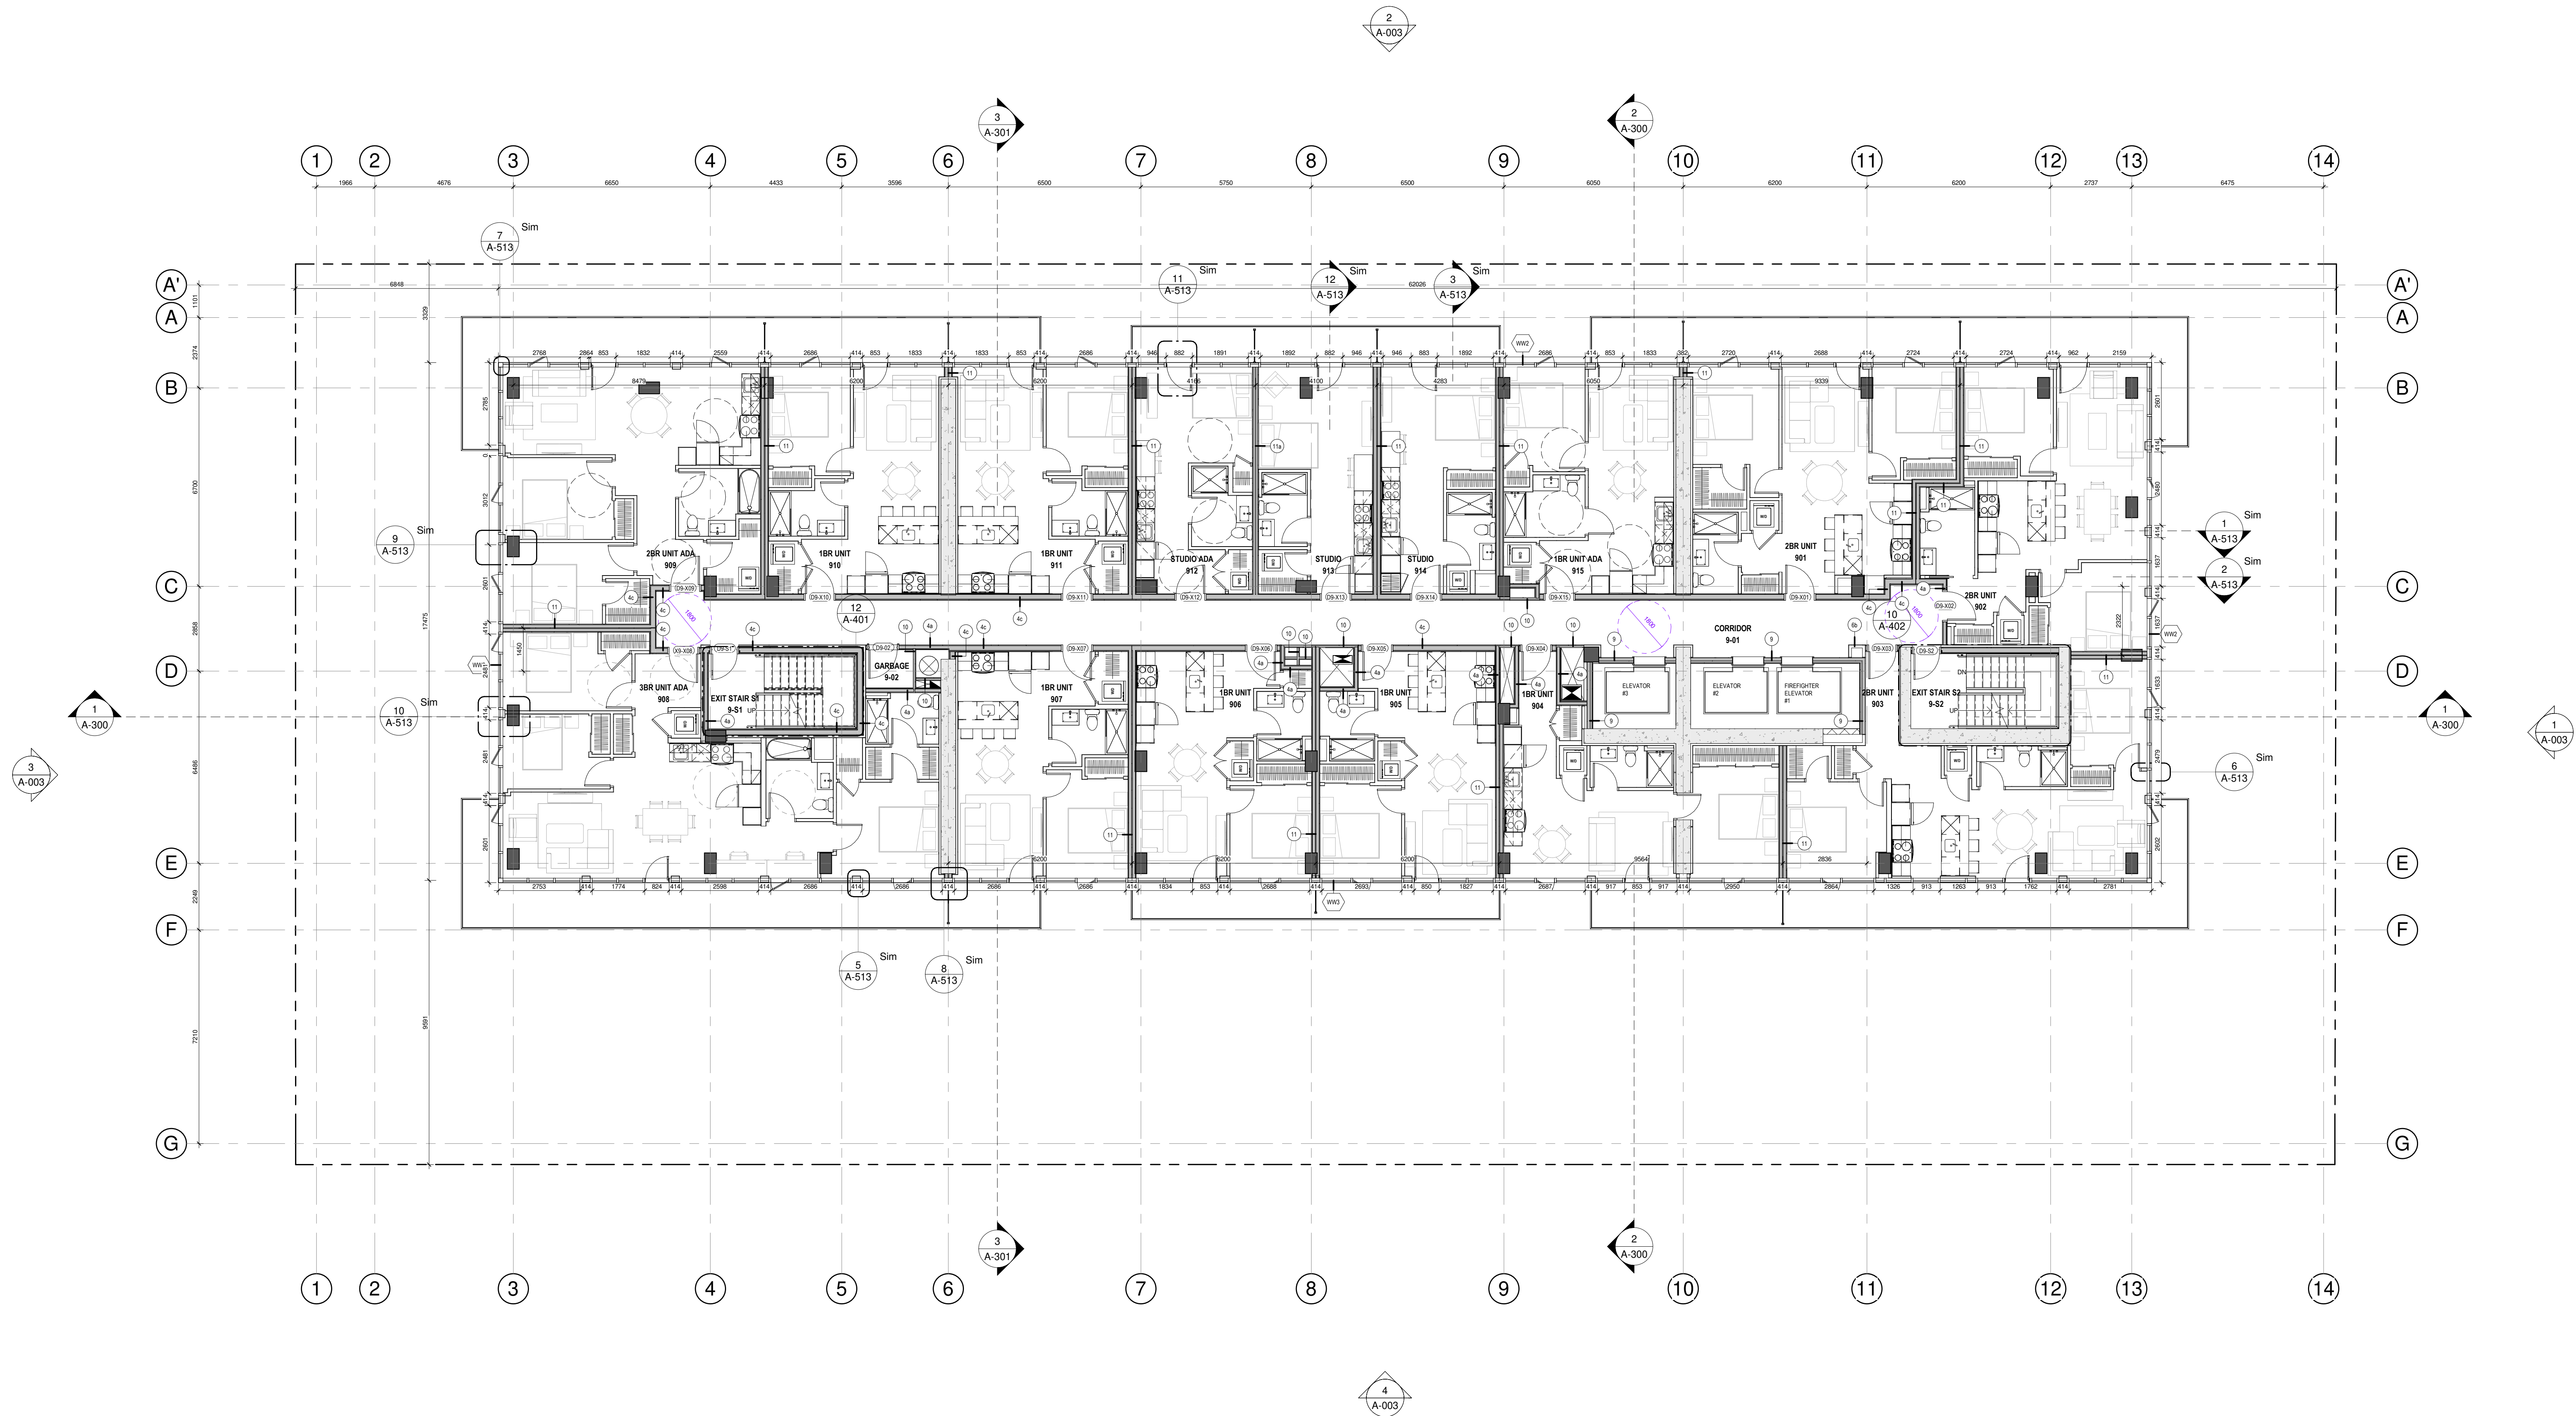

1 LEVEL 9
1 : 100

GENERAL NOTES

1. BATHTUB SHOP DRAWINGS AND ACTUAL SIZES OVERRULE THE DIMENSIONS OF ROUGH OPENINGS SHOWN ON THE DRAWINGS.
2. FIRE RATED WALLS AROUND BATHTUB:
 - FIRST LAYER OF GYPSUM GOES DOWN UNTIL FLOOR AND CEILING SLABS.
 - SECOND LAYER OF GYPSUM SITS ON THE BATHTUB LIDS.
3. ADJUST POSITION OF INTERNAL WALLS (NON FIRE-RATED WALLS) AND FURRING TO COVER THE BATHTUB LIDS (LIDS TO BE COVERED WITH TILE EXTENSION).
4. RESPECT EXISTING MECHANICAL SLEEVES AND ROUGH-INS. REPORT ANY DISCREPANCY IF EXISTS.
5. ALL TYPICAL INTERIOR UNIT WALLS ARE TYPE 5, UNLESS SPECIFIED OTHERWISE ON PLAN.

GENERAL NOTES FOR ELEVATORS

1. EMERGENCY OPERATIONS OF ELEVATORS SHALL COMPLY TO ARTICLE 3.2.6.4 OF ONTARIO REGULATION 332/12 BUILDING CODE.
2. ELEVATOR FOR USE BY FIREFIGHTERS SHALL COMPLY TO ARTICLE 3.2.6.5 OF ONTARIO REGULATION 332/12 BUILDING CODE.

GeigerHuot
architects

438, rue Des Rues, 104, Montreal, QC H2V 1G9
tel. 514 935-5338 fax. 514 935-5375
info@geigerhuot.com

GENERAL NOTES:
Do not measure directly on the plans.
All dimensions and general conditions are to be verified before the beginning of work.
Have proceed with uncertainty.
This drawing must be read carefully with the architectural specifications as well as the general notes.

GEIGER ASSOCIATION of ARCHITECTS
ERIC HUOT
LICENCE 5531
Eric HUOT

Stamp

MACH

GROUPE MACH
381 rue Saint-Paul, Suite 500
Montreal, QC H2C 1L9
Tel. 514 274-6500 Fax. 514 274-5561

Client

PROJECT NORTH
ORIENTATION NORTH

REVISIONS

#	DESCRIPTION	DATE
1	ISSUED FOR PERMIT	28 NOV 2024

2024.08.13	POUR COORDINATION	O.P.
2024.08.18	POUR COORDINATION	O.P.
2024.08.27	POUR COORDINATION	O.P.
2024.10.04	POUR COORDINATION	O.P.
2024.10.28	POUR COORDINATION	O.P.
2024.11.12	POUR COORDINATION	O.P.
2024.11.18	POUR COORDINATION	O.P.
2024.11.29	ISSUED FOR PERMIT	O.P.

Revision

LAU REE
MECHANICAL ENGINEER

Civil Engineer

LC

Structural Engineer

GROUPE cme
SERVICES D'INGENIERIE

Mechanical/Electrical Engineer

siteform

Landscape Architect

DG GAUVREAU
D. E. S. I. G. N.

Interior Designer

110 O'CONNOR

O'CONNOR STREET
OTTAWA, ONTARIO

Sheet name:

9TH-10TH FLOOR PLAN


posh:	As indicated	drawn by:	E.H.
date:	date	approved by:	E.H.
drawn:	23.02.2024	drawing:	A-111

11/11/2024 10:10 AM




scale : As indicated	drawn by : E.H.	
date :	approved by : E.H.	
folder : 23-032	drawing :	A-111-A

date :	date	approved by : E.H.
folder :	23-032	drawing : A-111-A

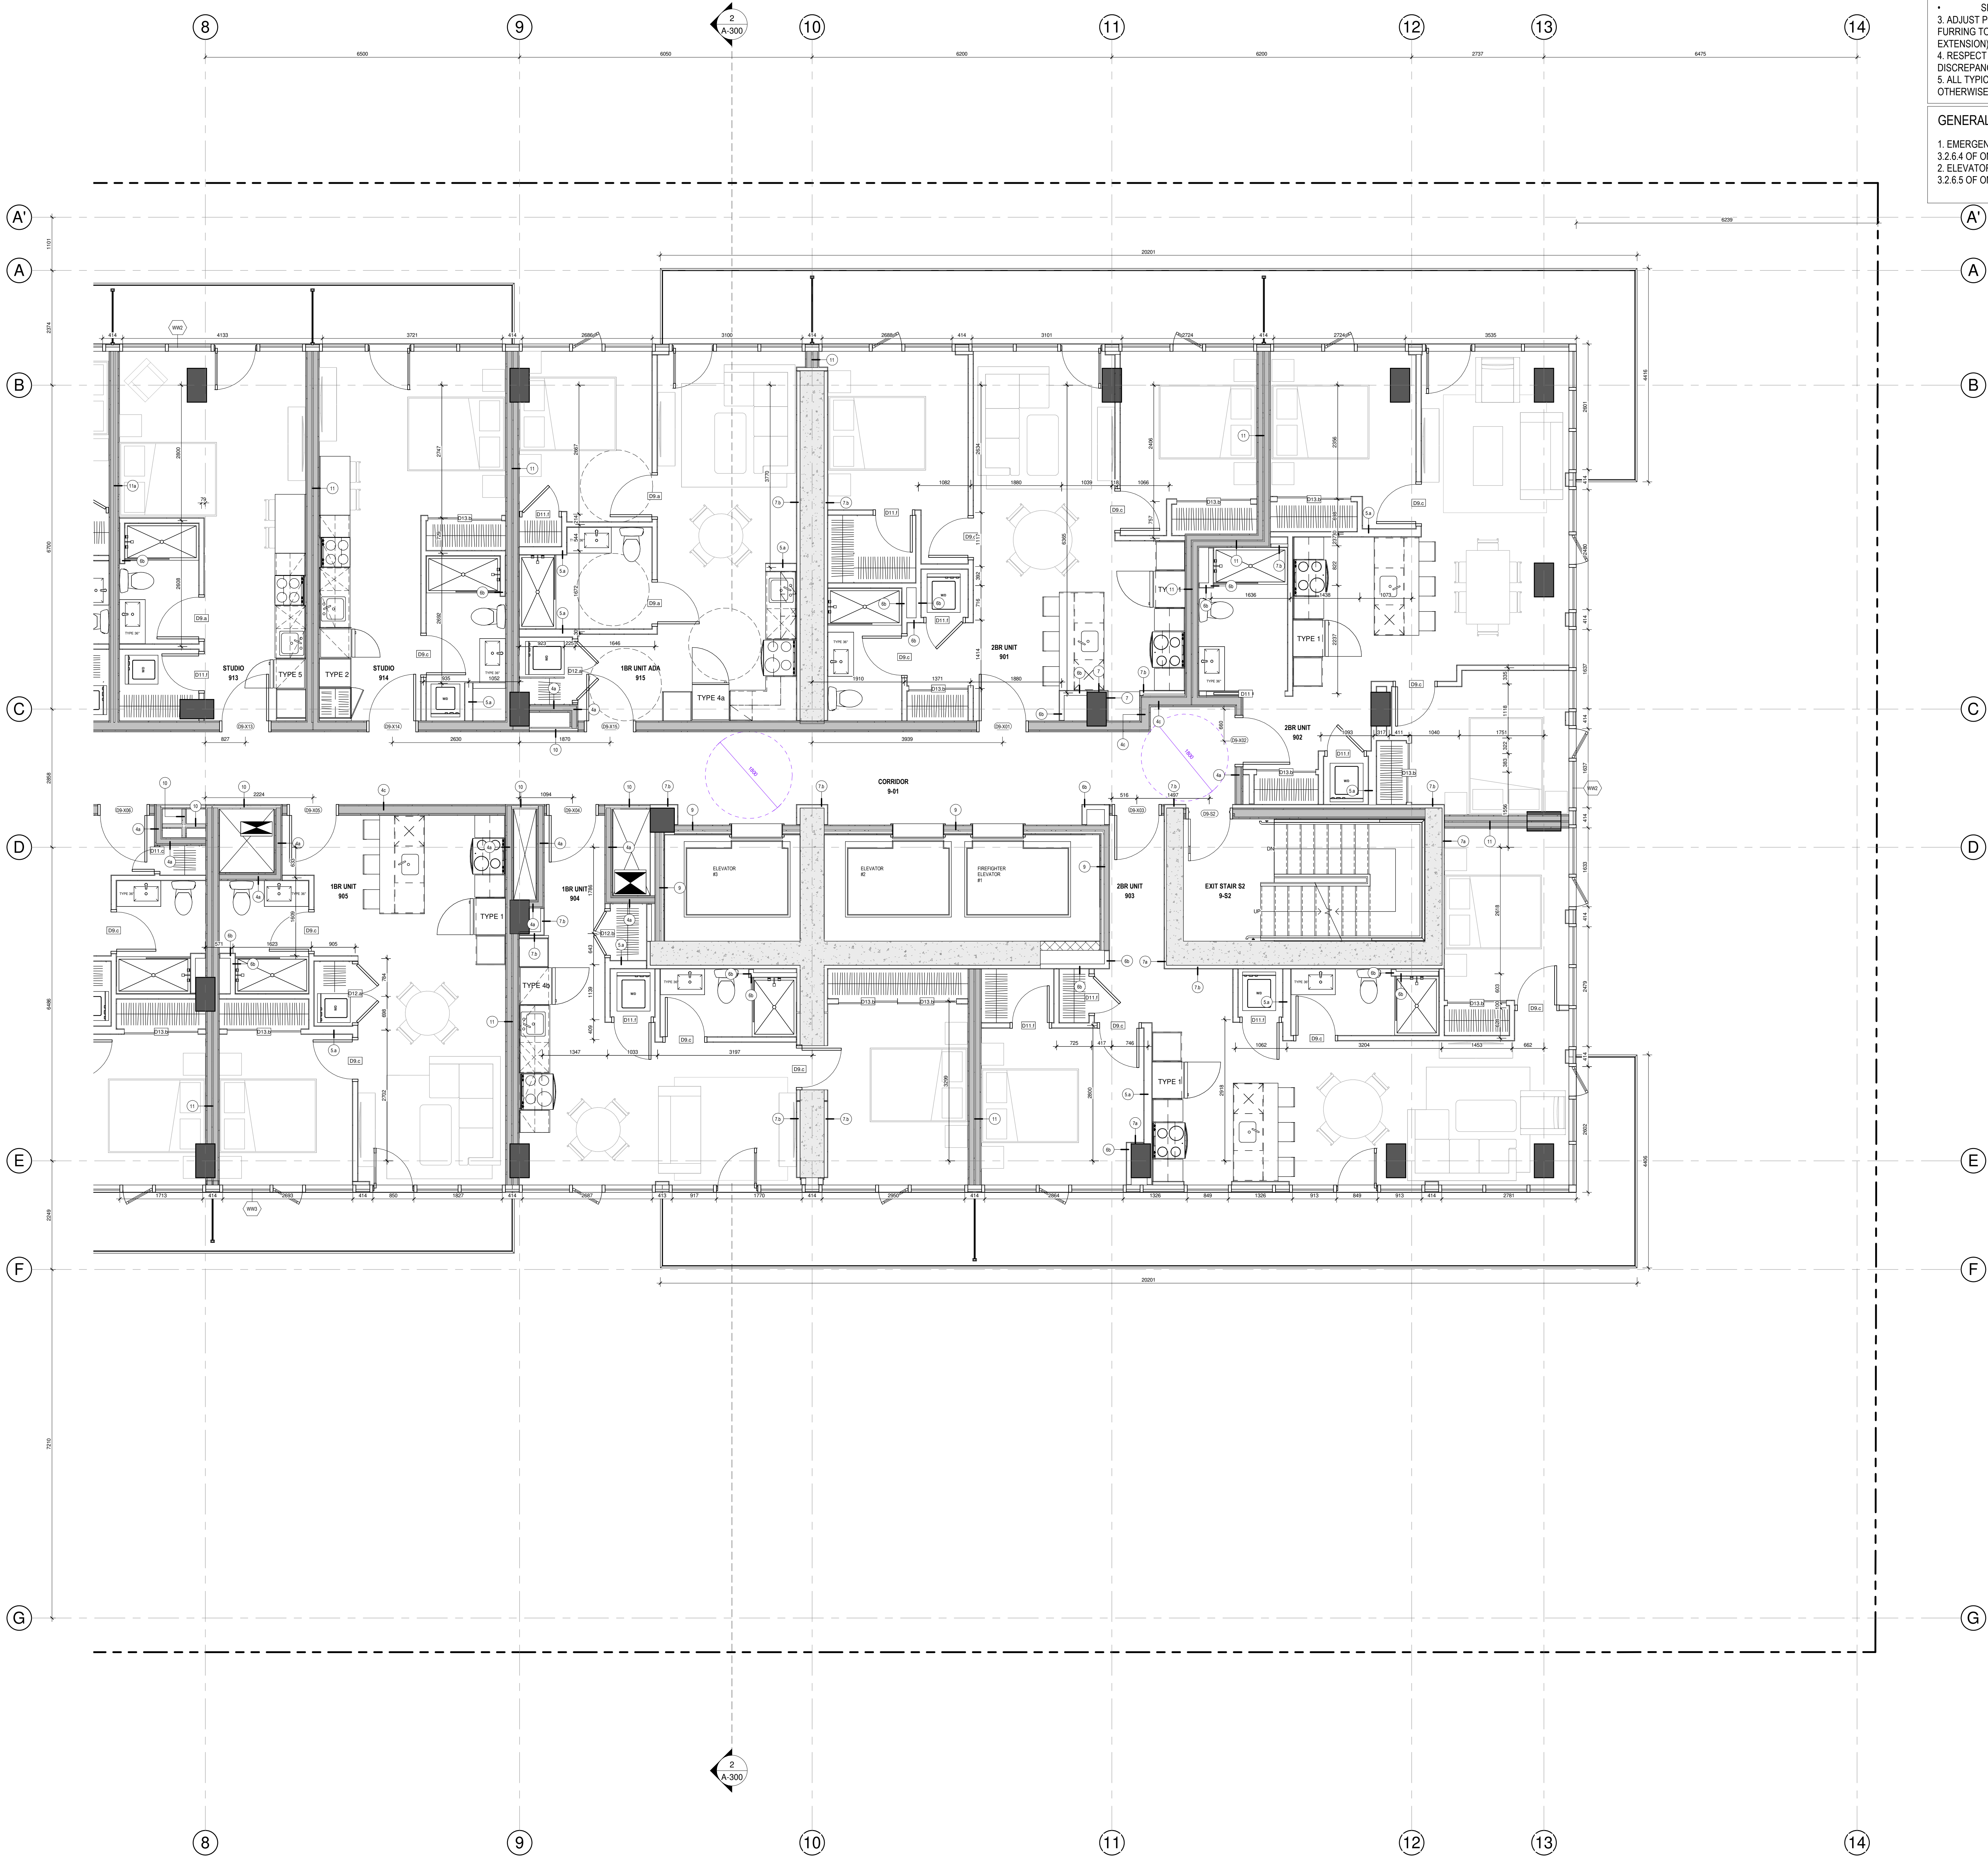

1 LEVEL 9-10 - B
A-111-B 1 : 50

 


GENERAL NOTES

1. BATHTUB SHOP DRAWINGS AND ACTUAL SIZES OVERRULE THE DIMENSIONS OF ROUGH OPENINGS SHOWN ON THE DRAWINGS.
2. FIRE RATED WALLS AROUND BATHTUB:
 - FIRST LAYER OF GYPSUM GOES DOWN UNTIL FLOOR AND CEILING SLABS.
 - SECOND LAYER OF GYPSUM SITS ON THE BATHTUB LIDS.
3. ADJUST POSITION OF INTERNAL WALLS (NON FIRE-RATED WALLS) AND FURRING TO COVER THE BATHTUB LIDS (LIDS TO BE COVERED WITH TILE EXTENSION).
4. RESPECT EXISTING MECHANICAL SLEEVES AND ROUGH-INS. REPORT ANY DISCREPANCY IF EXISTS.
5. ALL TYPICAL INTERIOR UNIT WALLS ARE TYPE 5, UNLESS SPECIFIED OTHERWISE ON PLAN.

GENERAL NOTES FOR ELEVATORS

1. EMERGENCY OPERATIONS OF ELEVATORS SHALL COMPLY TO ARTICLE 3.2.6.4 OF ONTARIO REGULATION 332/12 BUILDING CODE.
2. ELEVATOR FOR USE BY FIREFIGHTERS SHALL COMPLY TO ARTICLE 3.2.6.5 OF ONTARIO REGULATION 332/12 BUILDING CODE.

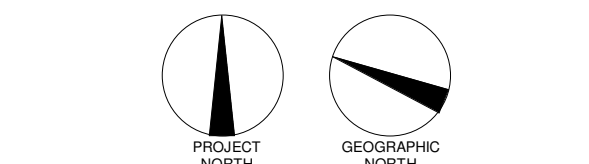

REVISIONS		
#	DESCRIPTION	DATE
1	ISSUED FOR PERMIT	28 NOV 2024


2024-08-13	POUR COOPERATION	O.P.
2024-08-18	POUR COOPERATION	O.P.
2024-08-27	POUR COOPERATION	O.P.
2024-10-04	POUR COOPERATION	O.P.
2024-10-28	POUR COOPERATION	O.P.
2024-11-12	POUR COOPERATION	O.P.
2024-11-18	POUR COOPERATION	O.P.
2024-11-29	ISSUED FOR PERMIT	O.P.



110 O'CONNOR
O'CONNOR STREET
OTTAWA, ONTARIO

Sheet name:
9TH-10TH FLOOR PLAN - B

scale:	As indicated	drawn by:	E.H.
date:	22-02-2025	approved by:	E.H.
drawn by:	22-02-2025	drawing:	A-111-B

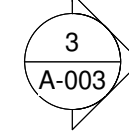

4
A-003

scale : As indicated	drawn by : E.H.	
date : date	approved by : E.H.	
folder : 23-032	drawing :	A-113-A

1. BATHTUB SHOP DRAWINGS AND ACTUAL SIZES OVERRULE THE DIMENSIONS OF ROUGH OPENINGS SHOWN ON THE DRAWINGS.
2. FIRE RATED WALLS AROUND BATHTUB:
 - FIRST LAYER OF GYPSUM GOES DOWN UNTIL FLOOR AND CEILING SLABS.
 - SECOND LAYER OF GYPSUM SITS ON THE BATHTUB LIDS.
3. ADJUST POSITION OF INTERNAL WALLS (NON FIRE-RATED WALLS) AND FURRING TO COVER THE BATHTUB LIDS (LIDS TO BE COVERED WITH TILE EXTENSION).
4. RE-EXIST EXISTING MECHANICAL SLEEVES AND ROUGH-INS. REPORT ANY DISCREPANCY IF EXISTS.
5. ALL TYPICAL INTERIOR UNIT WALLS ARE TYPE 5, UNLESS SPECIFIED OTHERWISE ON PLAN

1. EMERGENCY OPERATIONS OF ELEVATORS SHALL COMPLY TO ARTICLE 3.2.6.4 OF ONTARIO REGULATION 332/12 BUILDING CODE
2. ELEVATOR FOR USE BY FIREFIGHTERS SHALL COMPLY TO ARTICLE 3.2.6.5 OF ONTARIO REGULATION 332/12 BUILDING CODE

1 LEVEL 20-24 - B
A-126-B 1 : 50


1. BATHTUB SHOP DRAWINGS AND ACTUAL SIZES OVERRULE THE DIMENSIONS OF ROUGH OPENINGS SHOWN ON THE DRAWINGS.
2. FIRE RATED WALLS AROUND BATHTUB:
 - FIRST LAYER OF GYPSUM GOES DOWN UNTIL FLOOR AND CEILING SLABS.
 - SECOND LAYER OF GYPSUM SITS ON THE BATHTUB LIDS.
3. ADJUST POSITION OF INTERNAL WALLS (NON FIRE-RATED WALLS) AND FLOORING TO COVER THE BATHTUB LIDS (LIDS TO BE COVERED WITH TILE EXTENSION)
4. RESPECT EXISTING MECHANICAL SLEEVES AND ROUGH-INS. REPORT ANY DISCREPANCY IF EXISTS.
5. ALL TYPICAL INTERIOR UNIT WALLS ARE TYPE 5, UNLESS SPECIFIED OTHERWISE ON PLAN

1. EMERGENCY OPERATIONS OF ELEVATORS SHALL COMPLY TO ARTICLE 3.2.6.4 OF ONTARIO REGULATION 332/12 BUILDING CODE

2. ELEVATOR FOR USE BY FIREFIGHTERS SHALL COMPLY TO ARTICLE 3.2.6.5 OF ONTARIO REGULATION 332/12 BUILDING CODE

MACH

GROUPE MACH
630 rue Saint Paul, Suite 600
Montreal, QC H3C 1L9
Tel: 514-374-6224, Fax: 514-374-5561

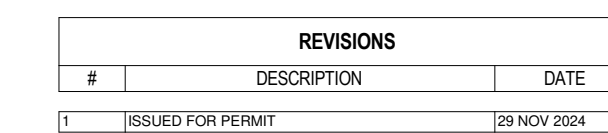

2024.09.13	FOUR COORDINATION	O.P.
2024.09.18	FOUR COORDINATION	O.P.
2024.09.27	FOUR COORDINATION	O.P.
2024.10.04	FOUR COORDINATION	O.P.
2024.10.29	FOUR COORDINATION	O.P.
2024.11.12	FOUR COORDINATION	O.P.
2024.11.19	FOUR COORDINATION	O.P.
2024.11.29	ISSUED FOR PERMIT	O.P.



GROUPE
cme
 SERVICES D'INGÉNIERIE

siteform

GAUVREAU
DESIGN


110 O'CONNOR

O'CONNOR STREET
OTTAWA, ONTARIO


Sheet name :

25TH FLOOR PLAN

scale :	As indicated	drawn by :	E.H.	
date :	date	approved by :	E.H.	
folder :	23-032	drawing :		A-127

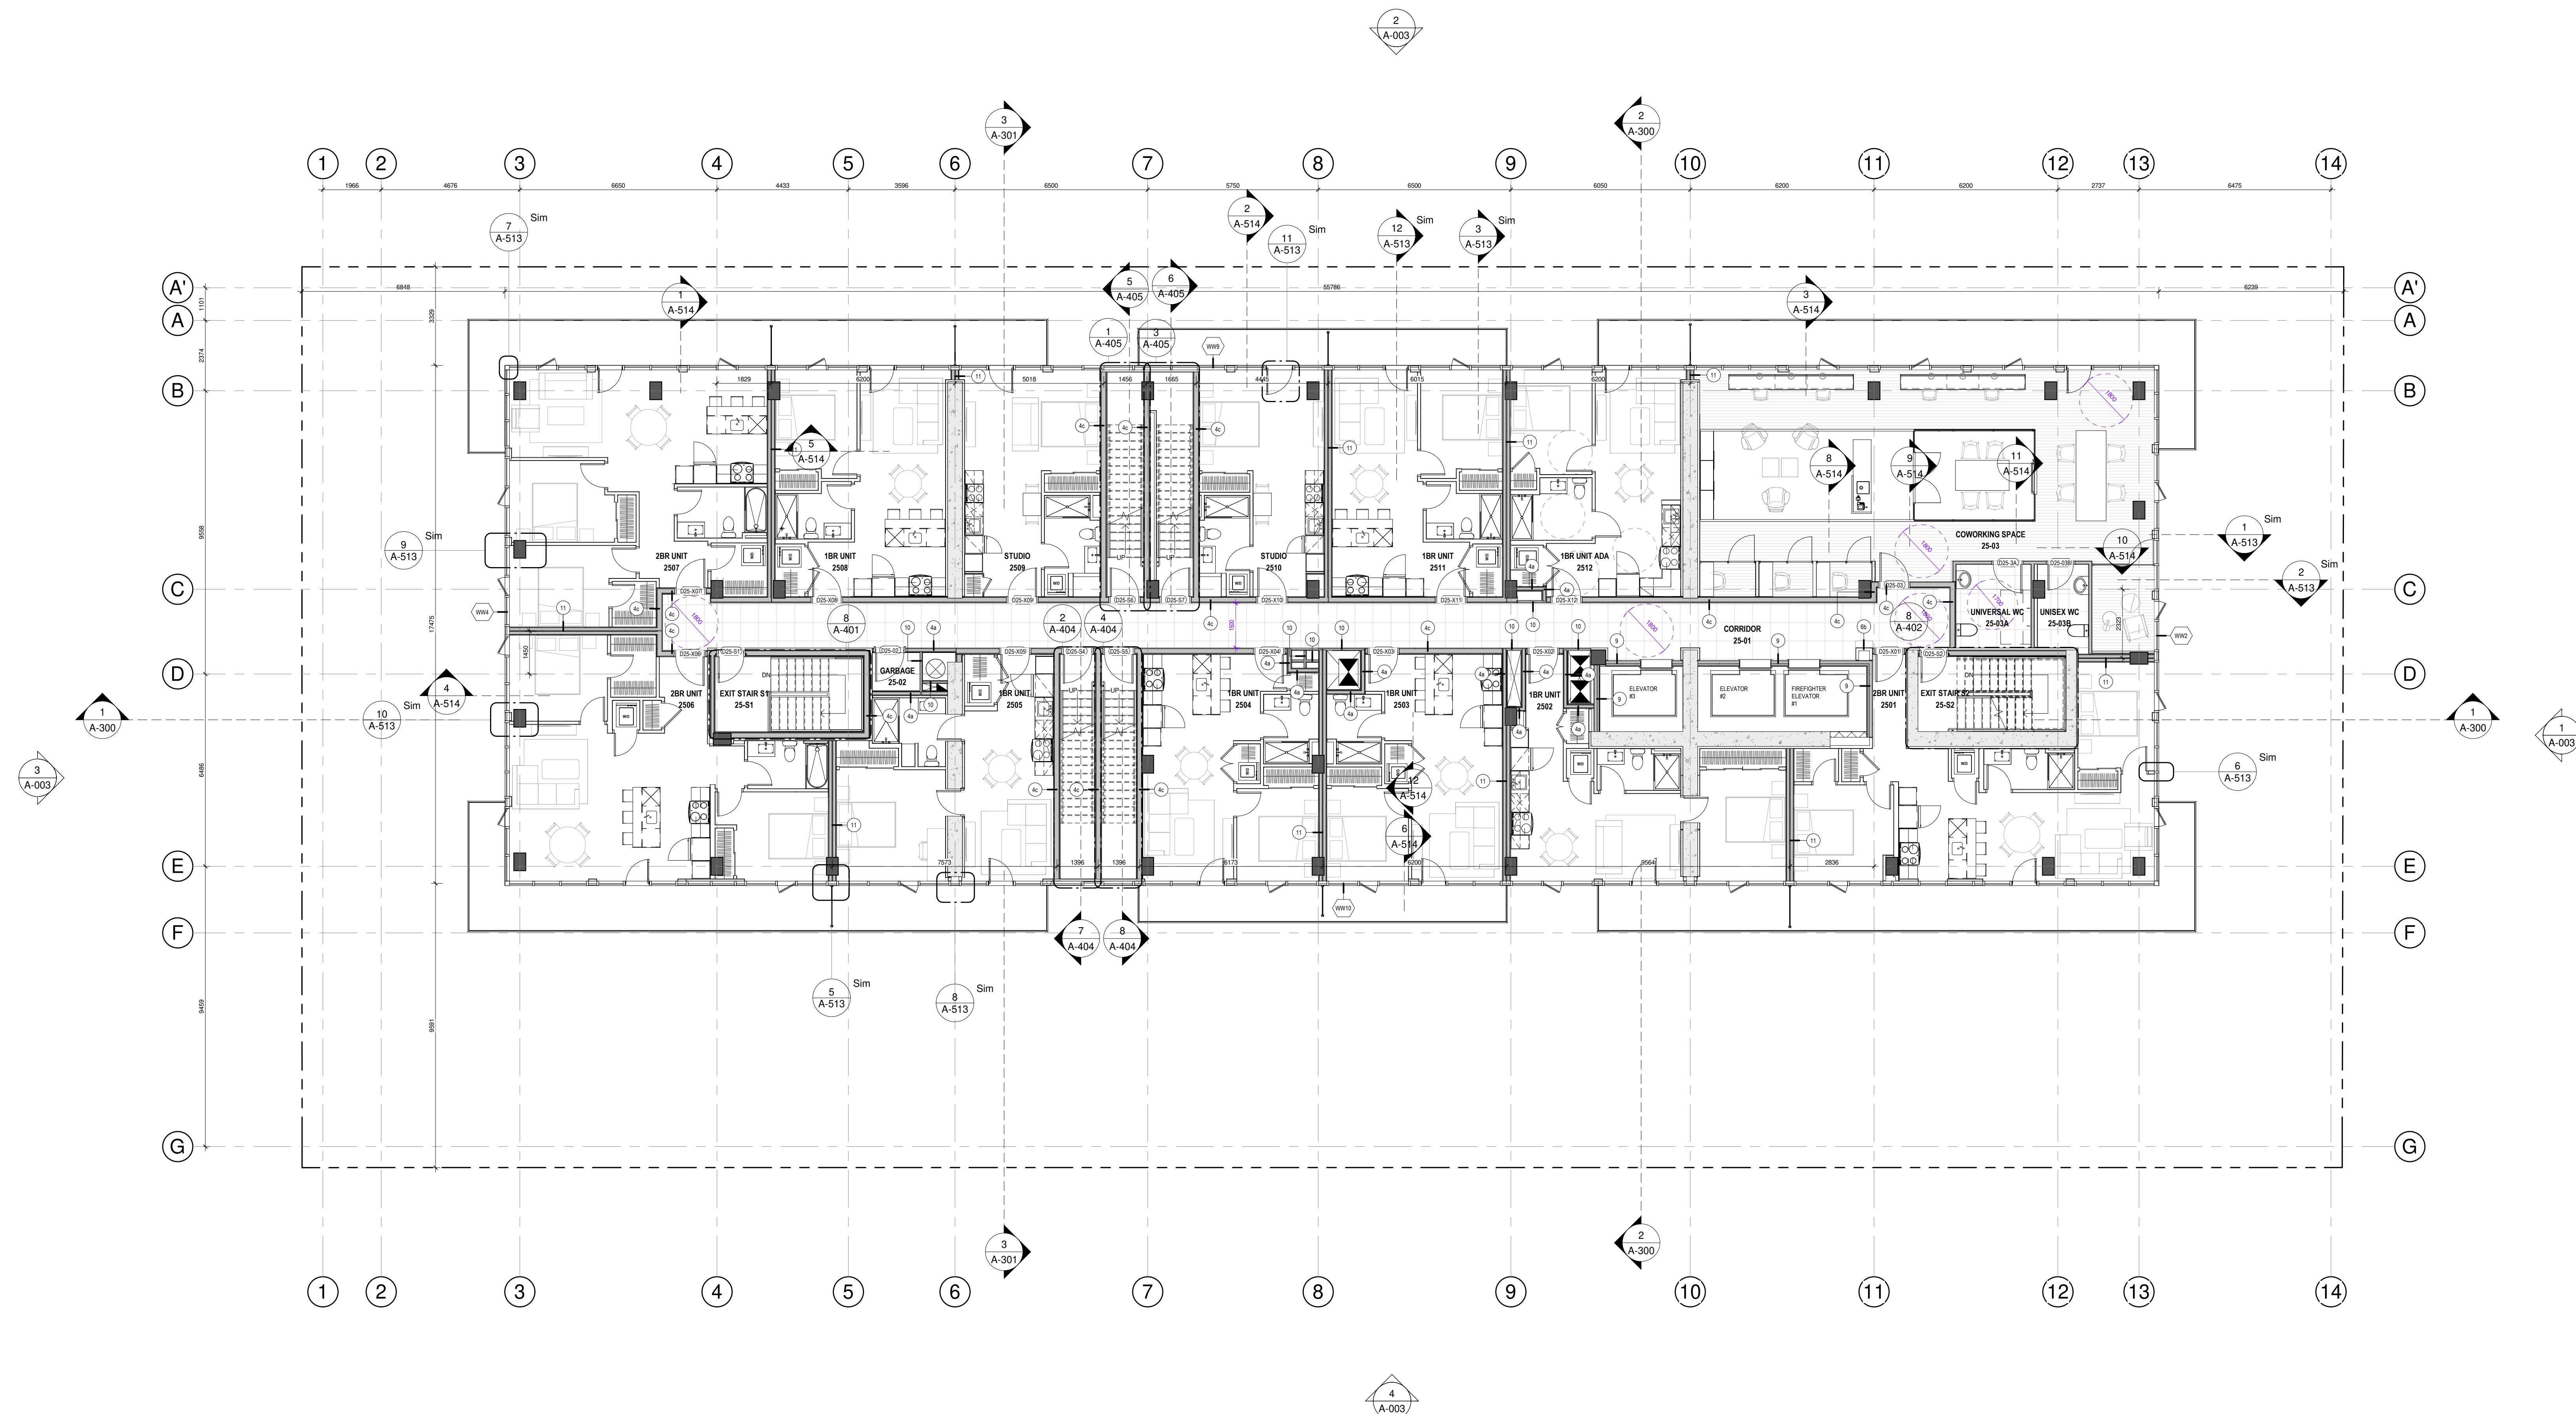

1 LEVEL 25
A-127 1 : 100

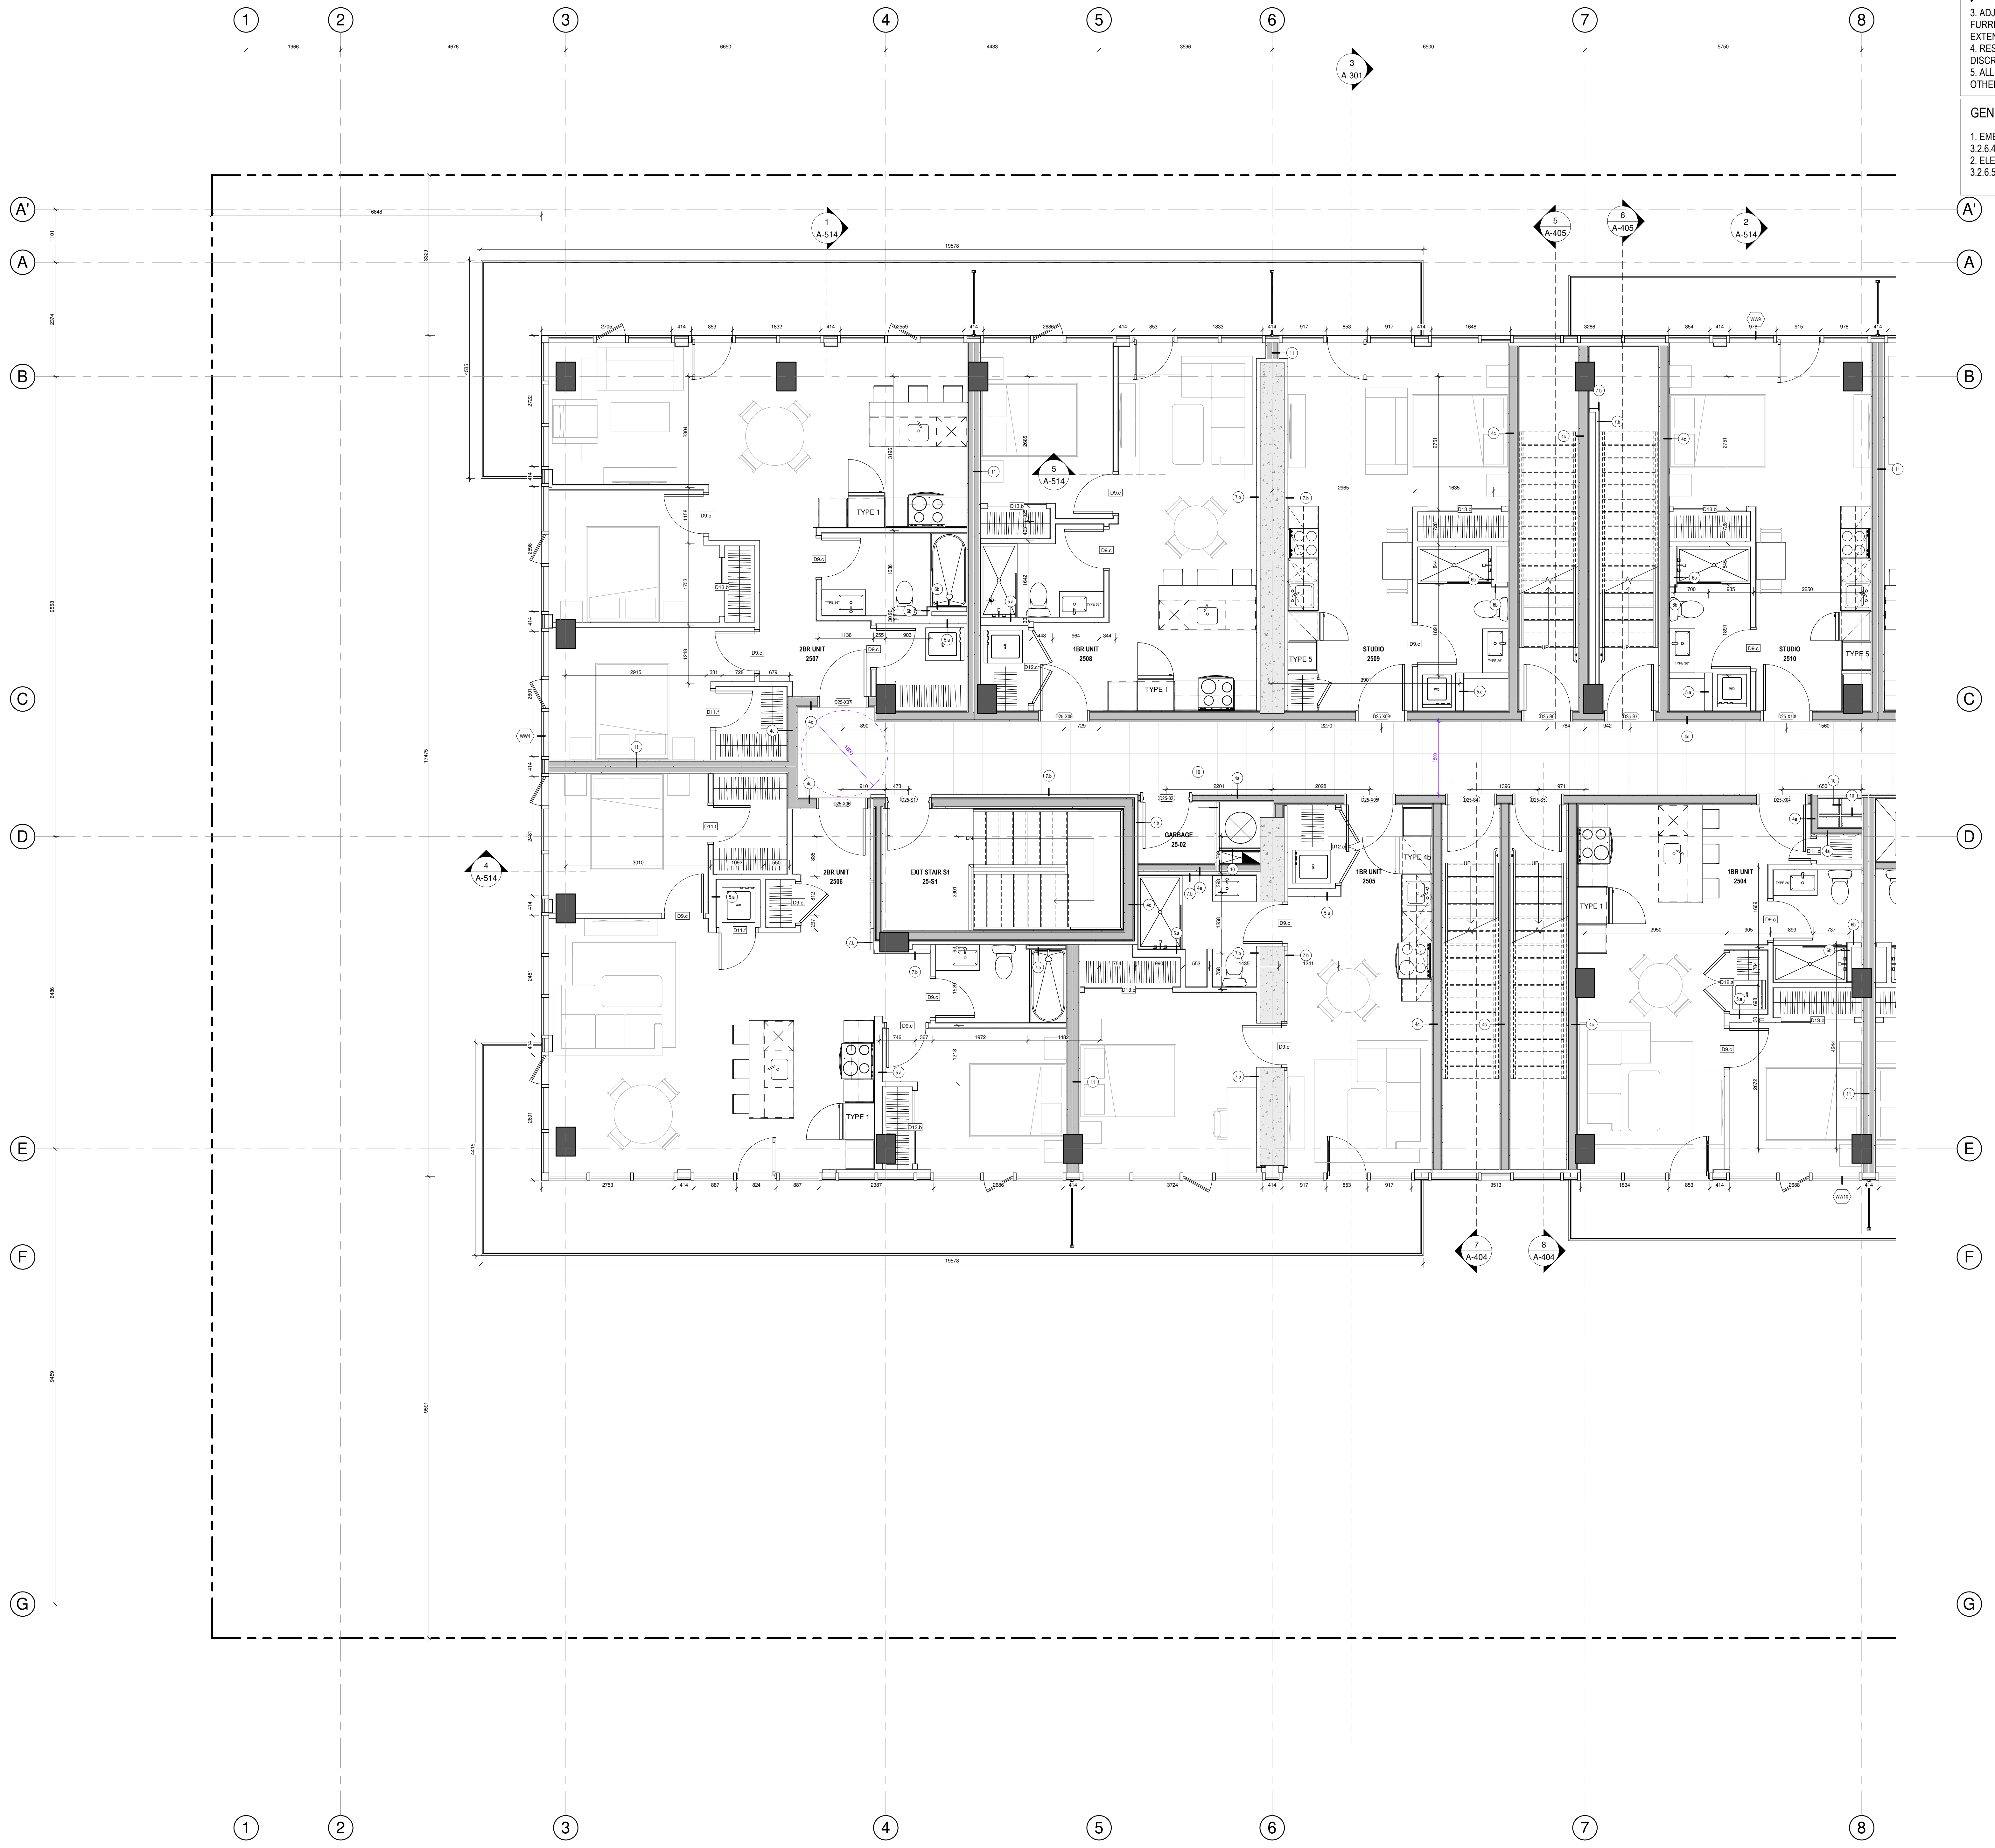

GENERAL NOTES

- BATHUB SHOP DRAWINGS AND ACTUAL SIZES OVERRULE THE DIMENSIONS OF ROUGH OPENINGS SHOWN ON THE DRAWINGS.
- FIRE RATED WALLS AROUND BATHTUB:
 - FIRST LAYER OF GYPSUM GOES DOWN UNTIL FLOOR AND CEILING SLABS.
 - SECOND LAYER OF GYPSUM SITS ON THE BATHTUB LIDS.
- ADJUST POSITION OF INTERNAL WALLS (NON FIRE-RATED WALLS) AND FURRING TO COVER THE BATHTUB LIDS (LIDS TO BE COVERED WITH TILE EXTENSION).
- RESPECT EXISTING MECHANICAL SLEEVES AND ROUGH-INS. REPORT ANY DISCREPANCY IF EXISTS.
- ALL TYPICAL INTERIOR UNIT WALLS ARE TYPE 5, UNLESS SPECIFIED OTHERWISE ON PLAN.

GENERAL NOTES FOR ELEVATORS

- EMERGENCY OPERATIONS OF ELEVATORS SHALL COMPLY TO ARTICLE 3.2.6.4 OF ONTARIO REGULATION 332/12 BUILDING CODE.
- ELEVATOR FOR USE BY FIREFIGHTERS SHALL COMPLY TO ARTICLE 3.2.6.5 OF ONTARIO REGULATION 332/12 BUILDING CODE.

GeigerHuo
architects

434 rue Bay Street, 104 Montreal, QC H4Y 1H9
tel. 514 935-3338 fax. 514 935-3375
info@geigerhuo.com

GENERAL NOTES:
Do not measure directly on the plans.
All dimensions and general conditions are to be verified before the beginning of work.
Have proceed with uncertainty.
This drawing must be read carefully with the architectural specifications as well as the general notes.

GEIGER ASSOCIATION of ARCHITECTS
ERIC HUO
Licence 5531
Eric Huo

MACH

GROUPE MACH
101 rue Saint-Paul, Suite 500
Montreal, QC H2Y 1Y1
Tel. 514 374-5555 Fax. 514 374-5551

REVISIONS

#	DESCRIPTION	DATE
1	ISSUED FOR PERMIT	28 NOV 2024

2024.08.13	POUR COOPERATION	O.P.
2024.08.18	POUR COOPERATION	O.P.
2024.08.27	POUR COOPERATION	O.P.
2024.10.04	POUR COOPERATION	O.P.
2024.10.28	POUR COOPERATION	O.P.
2024.11.12	POUR COOPERATION	O.P.
2024.11.18	POUR COOPERATION	O.P.
2024.11.29	ISSUED FOR PERMIT	O.P.

L'AU REVE
MECANIQUE CIVILE

LC
Structural Engineer

GROUPE cme
SERVICES D'INGENIERIE
Mechanical/Electrical Engineer

siteform
Landscape Architect

DG
GAUVREAU
D. E. S. I. C. N.
Interior Designer

110 O'CONNOR

O'CONNOR STREET
OTTAWA, ONTARIO

Sheet name:
25TH FLOOR PLAN - A

date	As indicated	drawn by	E.H.
date		approved by	E.H.
date	23.02.2024	drawing	A-127-A

- 1. BATHTUB SHOP DRAWINGS AND ACTUAL SIZES OVERRULE THE DIMENSIONS OF ROUGH OPENINGS SHOWN ON THE DRAWINGS.
- 2. FIRE RATED WALLS AROUND BATHTUB:
 - * FIRST LAYER OF GYPSUM GOES DOWN UNTIL FLOOR AND CEILING SLABS.
 - * SECOND LAYER OF GYPSUM SITS ON THE BATHTUB LIDS.
 - * ADJUST POSITION OF INTERNAL WALLS (NON FIRE-RATED WALLS) AND FURRING TO COVER THE BATHTUB LIDS (LIDS TO BE COVERED WITH TILE EXTENSION).
- 4. RESPECT EXISTING MECHANICAL SLEEVES AND ROUGH-INS. REPORT ANY DISCREPANCY IF EXISTS.
- 5. ALL TYPICAL INTERIOR UNIT WALLS ARE TYPE 5, UNLESS SPECIFIED OTHERWISE ON PLAN

1. EMERGENCY OPERATIONS OF ELEVATORS SHALL COMPLY TO ARTICLE 3.2.6.4 OF ONTARIO REGULATION 332/12 BUILDING CODE

2. ELEVATOR FOR USE BY FIREFIGHTERS SHALL COMPLY TO ARTICLE 3.2.6.5 OF ONTARIO REGULATION 332/12 BUILDING CODE



REVISIONS		
#	DESCRIPTION	DATE
1	ISSUED FOR PERMIT	29 NOV 2024


2024.09.13	FOUR COORDINATION	O.P.
2024.09.18	FOUR COORDINATION	O.P.
2024.09.27	FOUR COORDINATION	O.P.
2024.10.04	FOUR COORDINATION	O.P.
2024.10.28	FOUR COORDINATION	O.P.
2024.11.12	FOUR COORDINATION	O.P.
2024.11.19	FOUR COORDINATION	O.P.
2024.11.29	ISSUED FOR PERMIT	O.P.



A-128-B 1 : 50

scale :	As indicated	drawn by :	E.H.	
date :	date	approved by :	E.H.	
order :	23-032	drawing :	A-128-B	

date :	date	approved by : E.H.	
order :	23-032	drawing :	A-128-B

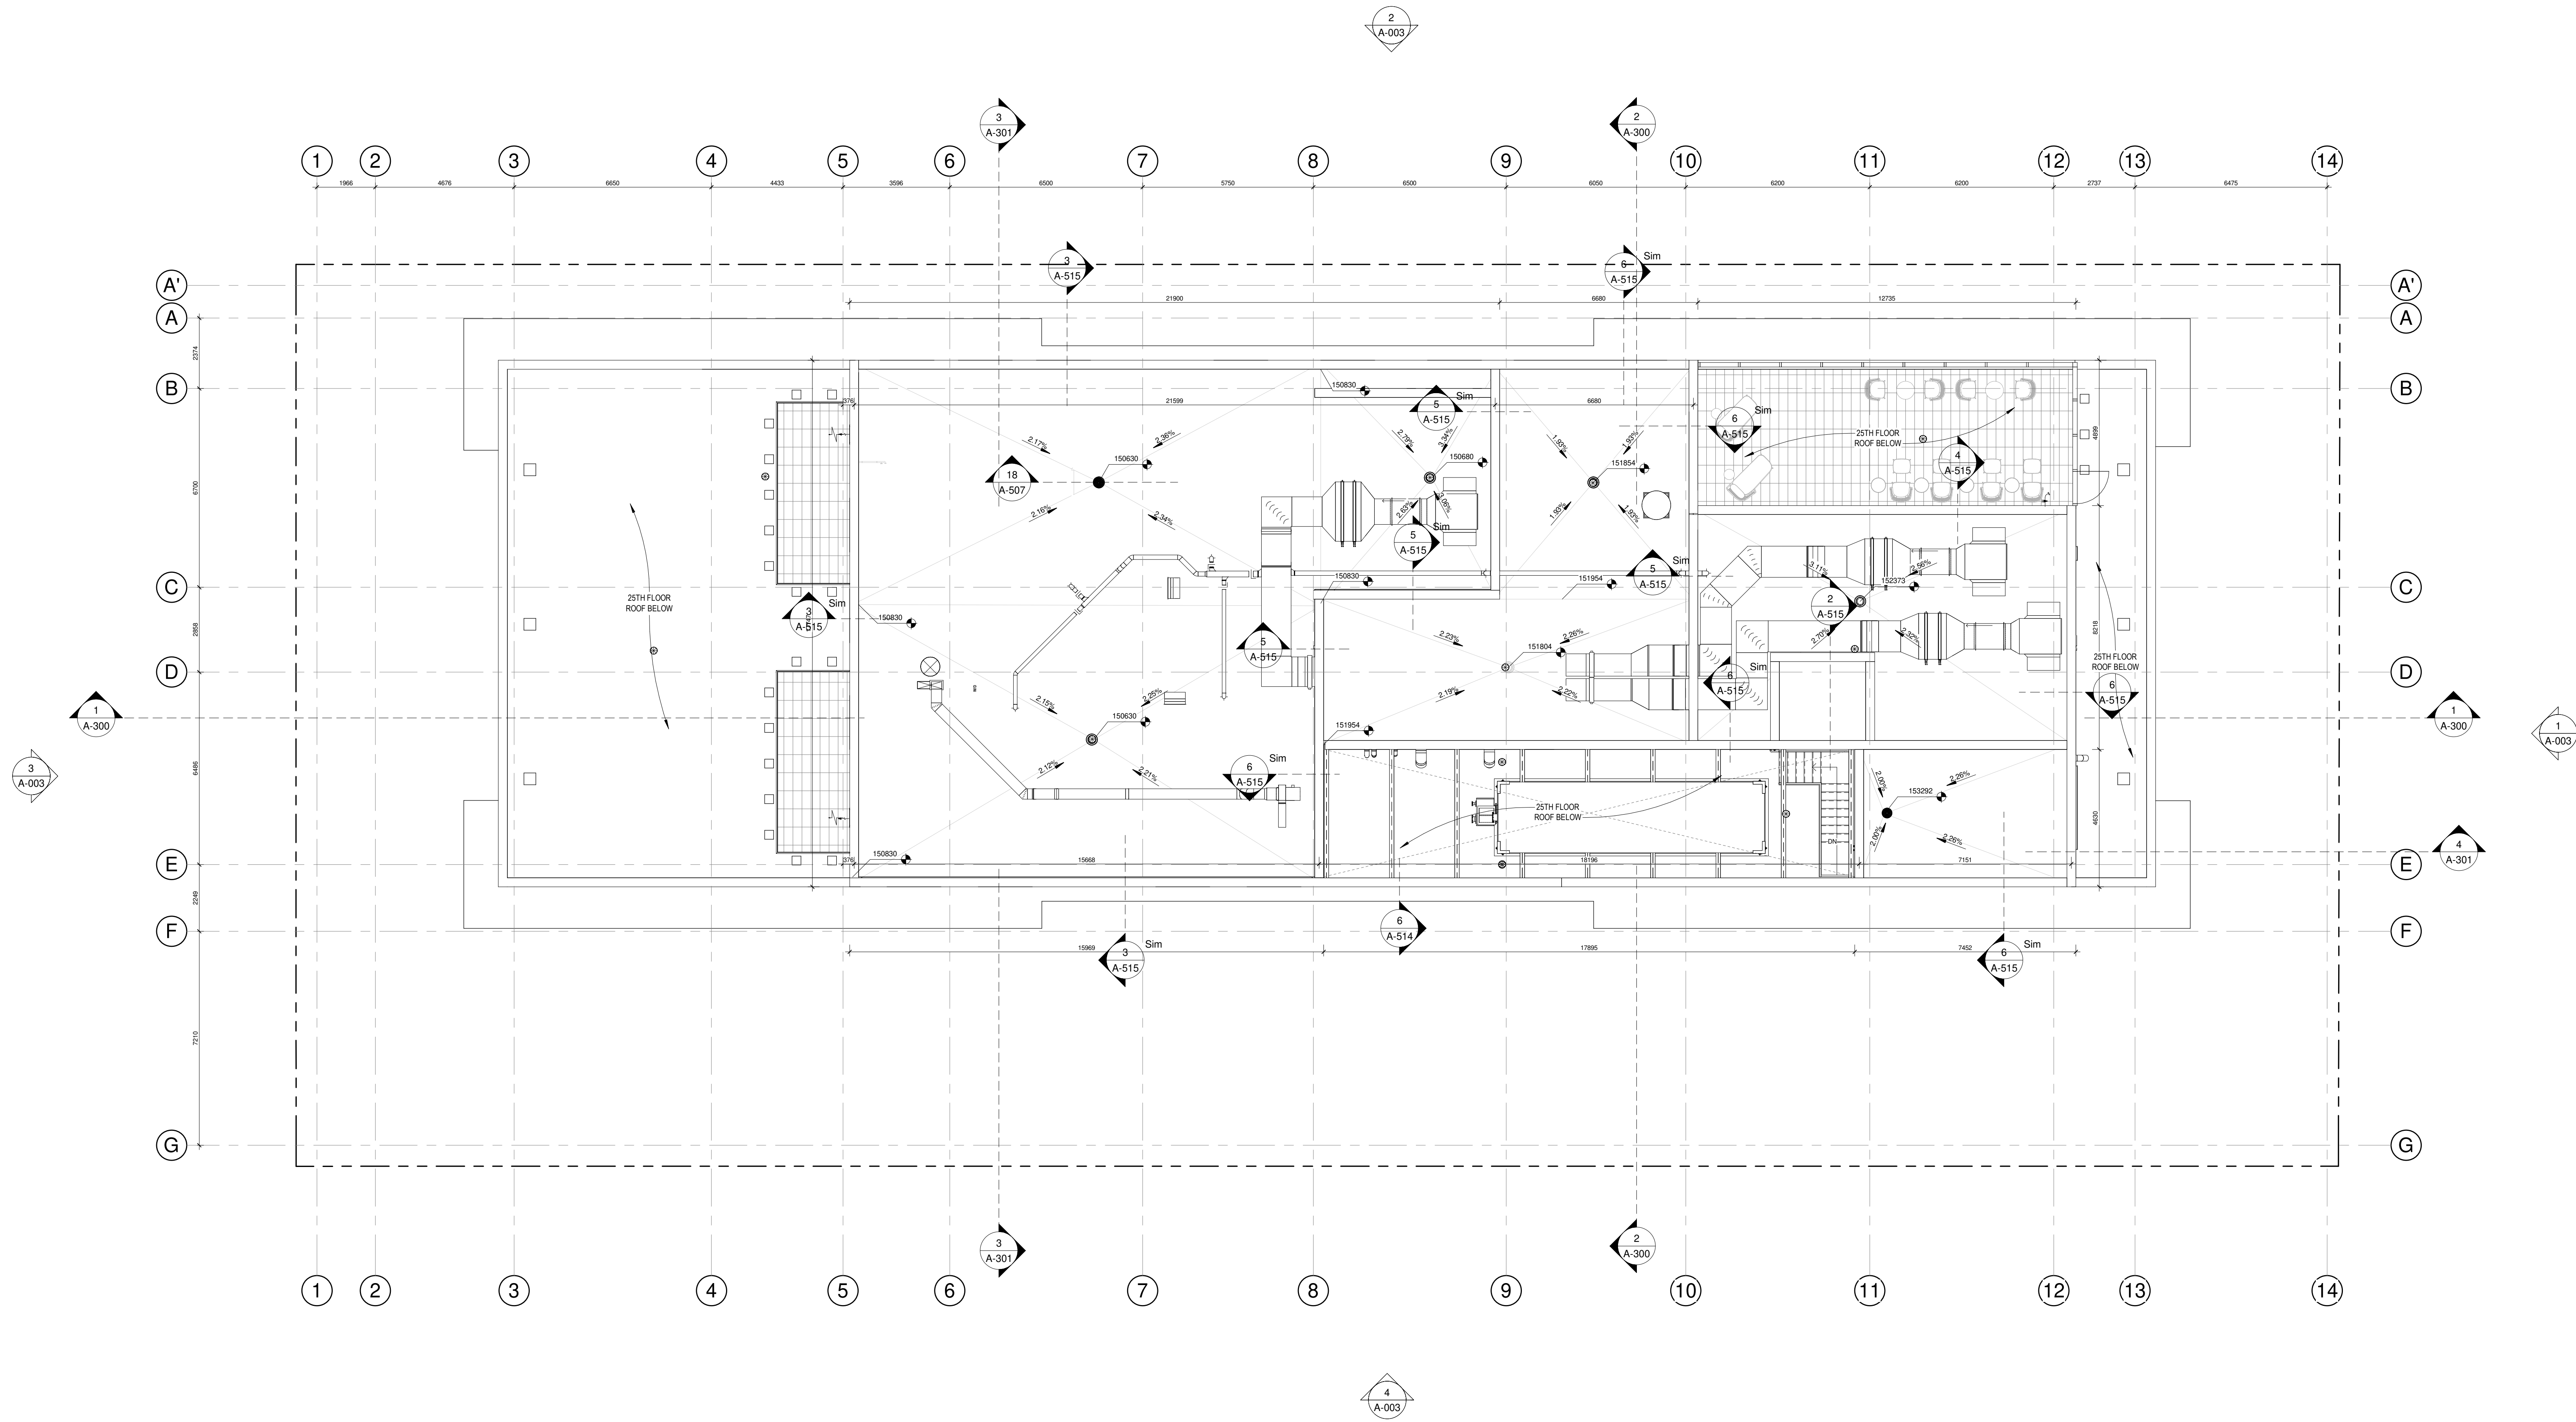

1 MECHANICAL PH
A-129 1 : 100



1 BASEMENT 3
1 : 100

LIGHTING LEGEND

- RECESSED LIGHT
- SUSPENDED / SURFACE MOUNTED LIGHT (UNITS AND COMMON AREAS)
- WALL MOUNTED LIGHT
- JUNCTION BOX
- RAIL LIGHT (UNITS)
- LED BAND LIGHT (COMMON AREAS)
- LINEAR LIGHT (COMMON AREAS)
- ACCESS PANEL

CEILING LEGEND

- C1 GYPSUM CEILING
- C2 FIRE-RATED CEILING
- C3 INSULATED CEILING
- C4 ACOUSTIC CEILING
- C5 INSULATED CEILING
- EC EXPOSED CONCRETE
- S1 HEATED CLADDING SOFFIT
- S2 HEATED BLACK ALUMINUM SOFFIT

GENERAL NOTES

IN GENERAL, METALLIC CORROSION RESISTANT AT 10' FROM THE SLAB LEVEL.
METALLIC BATHROOM AND KITCHEN CEILING AT 8' FROM THE SLAB LEVEL.
ROUT ALL UNIT SPRINKLER PIPES INSIDE THE UNITS.
LEAVE EXPOSED CONCRETE CEILING IN THE BASEMENTS UNLESS OTHERWISE INDICATED ON PLAN.
SEE MECHANICAL PLANS FOR LIGHTING SPECIFICATIONS.
COORDINATE WITH MECHANICAL AND ELECTRICAL PLANS BEFORE BEGINNING THE WORK.

GeigerHuot
ARCHITECTS
404, rue des Buis, 104, Montreal, QC H2L 1G9
Tel: 514 305-3338 Fax: 514 305-3375
info@geigerhuot.com

GEIGER ASSOCIATION OF ARCHITECTS
ERIC HUOT
Licence 5531
Stamp

MACH
GROUPE MACH
381 rue Saint-Paul, Suite 500
Montreal, QC H2C 1L8
Tel: 514 374-6506 Fax: 514 374-5561
Client

REVISIONS

#	DESCRIPTION	DATE
1	ISSUED FOR PERMIT	20 NOV 2024

2024.08.13	POUR COORDINATION	O.P.
2024.08.18	POUR COORDINATION	O.P.
2024.08.27	POUR COORDINATION	O.P.
2024.10.04	POUR COORDINATION	O.P.
2024.10.20	POUR COORDINATION	O.P.
2024.11.12	POUR COORDINATION	O.P.
2024.11.18	POUR COORDINATION	O.P.
2024.11.29	ISSUED FOR PERMIT	O.P.

LAU REE
MECHANICAL ENGINEER
Civil Engineer

LC
Structural Engineer

GROUPE cme
SERVICES D'INGENIERIE
Mechanical/Electrical Engineer


siteform
Landscape Architect

DG
GAUVREAU
D. E. S. I. C. N.
Interior Designer

110 O'CONNOR
O'CONNOR STREET
OTTAWA, ONTARIO

Sheet name:
3RD BASEMENT CEILING PLAN

drawn	As indicated	drawn by	E.H.
date		approved by	E.H.
date	22.02.2025	drawing	A-150

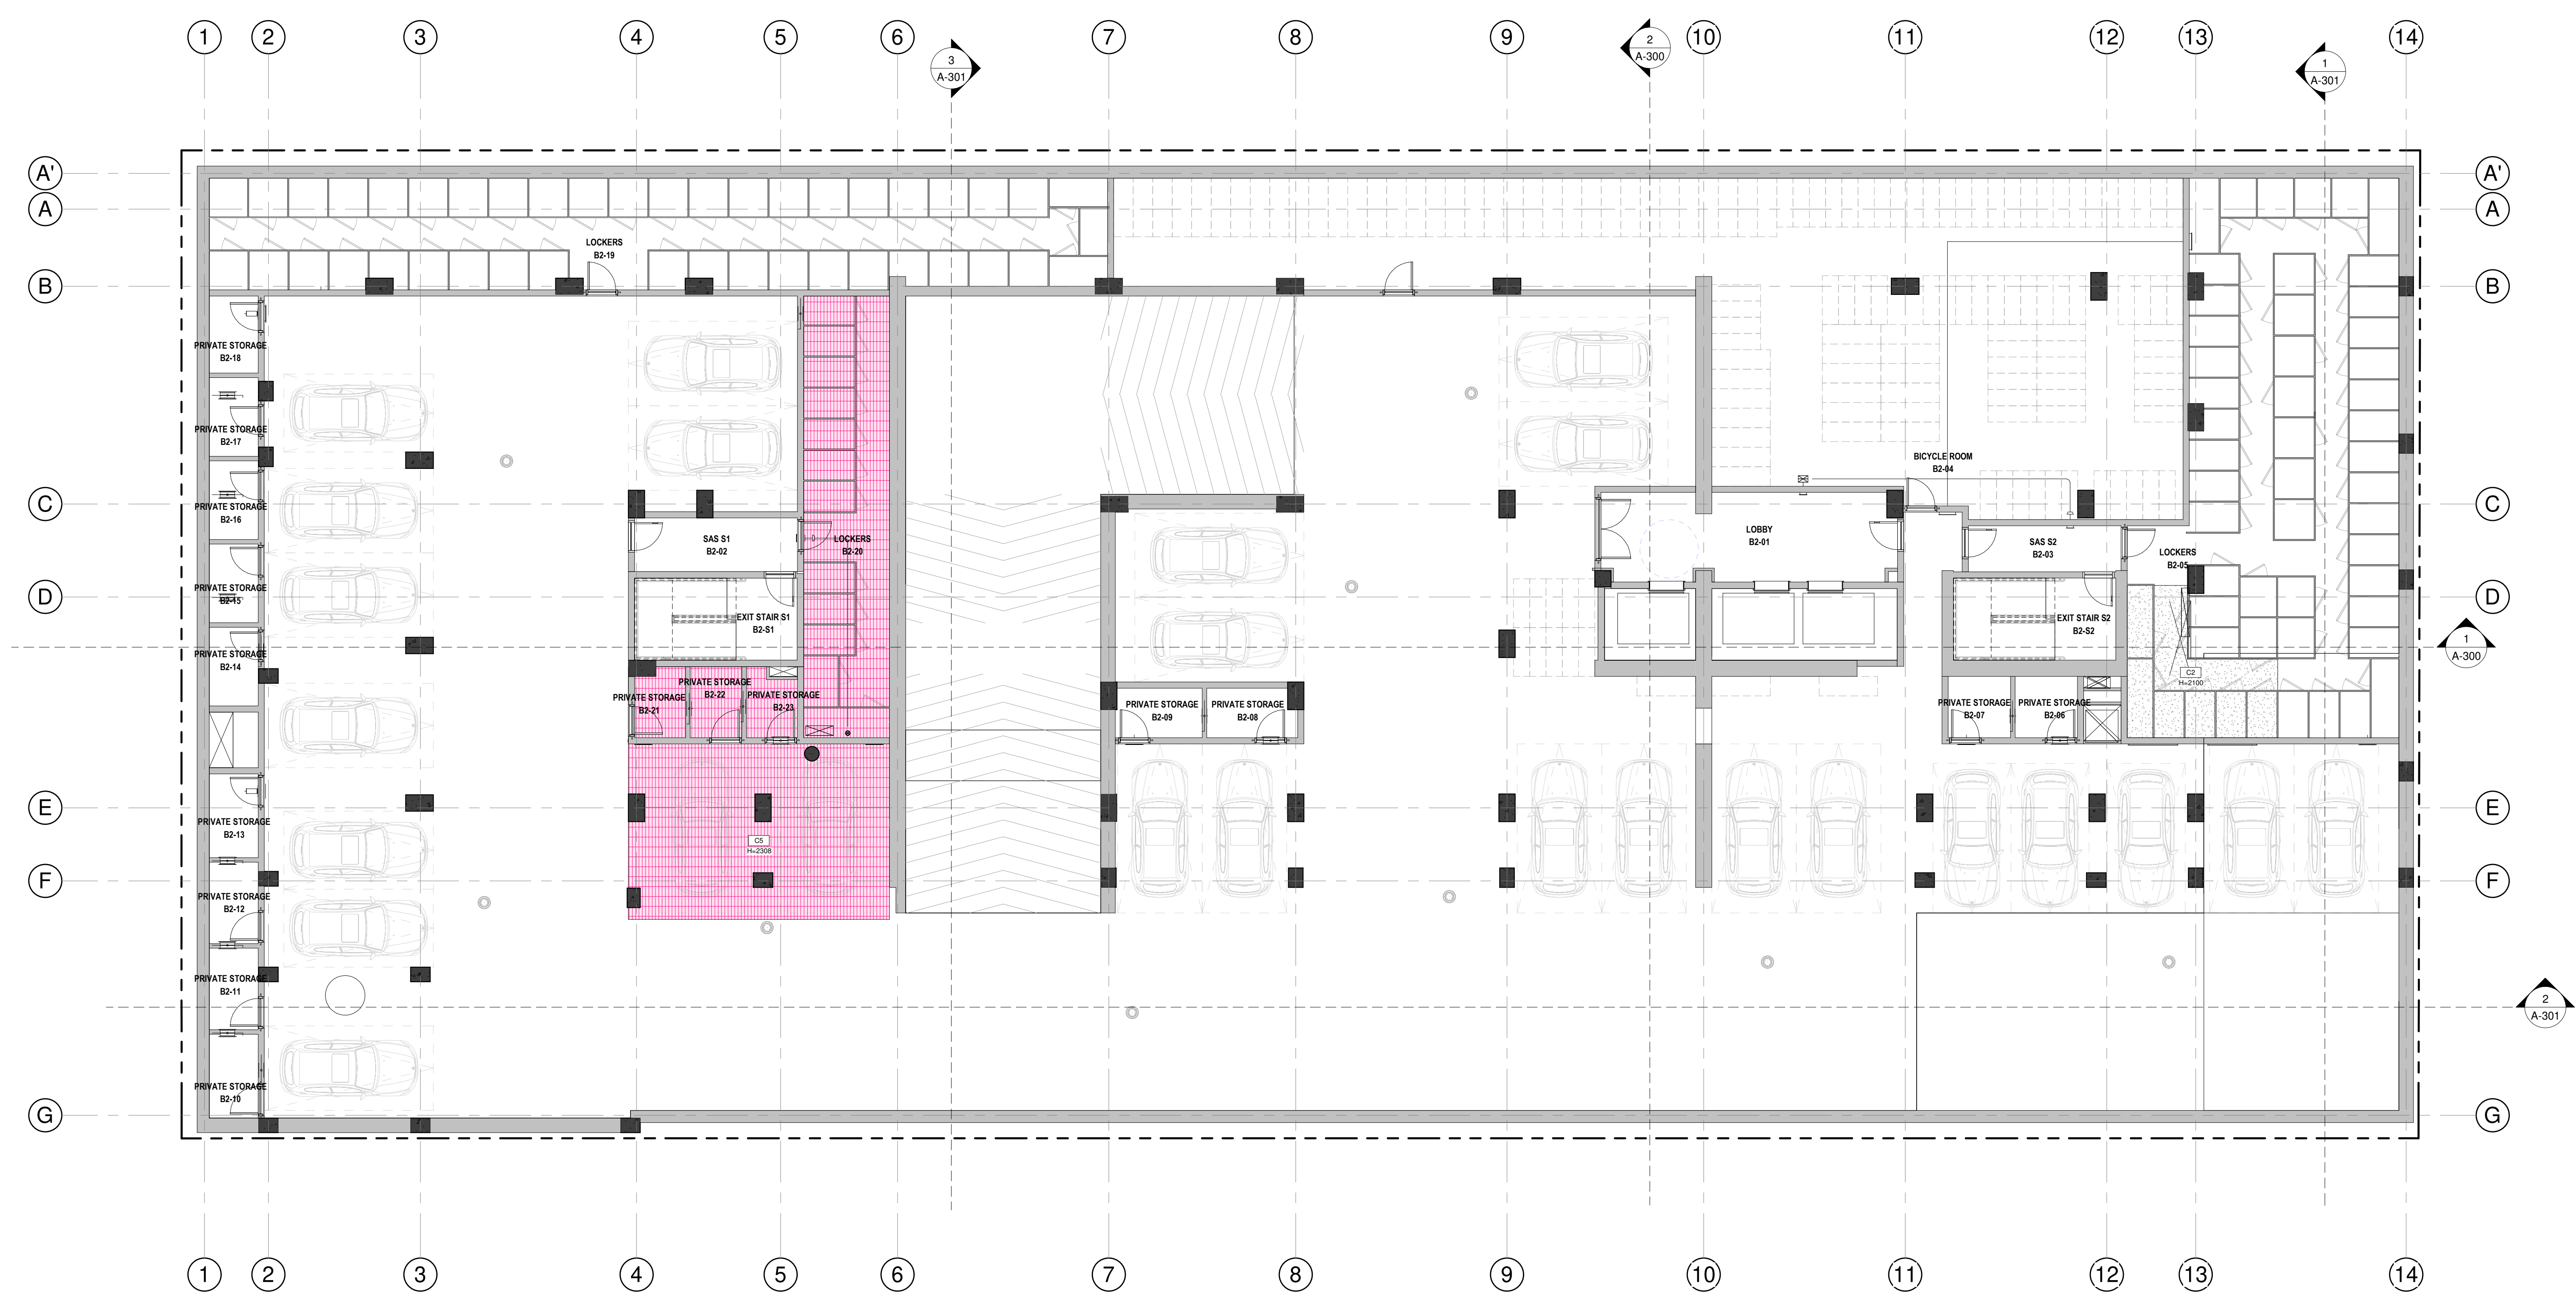

1 BASEMENT 2
1 : 100

LIGHTING LEGEND

- RECESSED LIGHT
- SUSPENDED / SURFACE MOUNTED LIGHT (UNITS AND COMMON AREAS)
- WALL MOUNTED LIGHT
- JUNCTION BOX
- RAIL LIGHT (UNITS)
- LED BAND LIGHT (COMMON AREAS)
- LINEAR LIGHT (COMMON AREAS)
- ACCESS PANEL

CEILING LEGEND

- C1 GYPSUM CEILING
- C2 FIRE-RATED CEILING
- C3 INSULATED CEILING
- C4 ACOUSTIC CEILING
- C5 INSULATED CEILING
- EC EXPOSED CONCRETE
- S1 HEATED CLADDING SOFFIT
- S2 HEATED BLACK ALUMINUM SOFFIT

GENERAL NOTES

IN GENERAL, METALLIC CORROSION RESISTANT AT 10' FROM THE SLAB LEVEL.
METALLIC BATHROOM AND KITCHEN CEILING AT 10' FROM THE SLAB LEVEL.
ROUT ALL UNIT SPRINKLER PIPES INSIDE THE UNITS.
LEAVE EXPOSED CONCRETE CEILING IN THE BASEMENTS UNLESS OTHERWISE INDICATED ON PLAN.
SEE MECHANICAL PLANS FOR LIGHTING SPECIFICATIONS.
COORDINATE WITH MECHANICAL AND ELECTRICAL PLANS BEFORE BEGINNING THE WORK.

GeigerHuot
ARCHITECTS

434 rue Des Rues, 104, Montreal, QC H2V 1G9
Tel: 514 355-3338
info@geigerhuot.com

GENERAL NOTES:
Do not measure directly on the plans.
All dimensions and general conditions are to be verified before the beginning of work.
Never proceed with uncertainty.
This drawing must be read carefully with the architectural specifications as well as the general notes.

GEIGER ASSOCIATION OF ARCHITECTS
ERIC HUOT
Licence 5531
Eric Huot

Stamp

MACH

GRUPE MACH
101 rue Saint-Paul, Suite 500
Montreal, QC H2C 1L8
Tel: 514 374-5555 Fax: 514 374-5551

Client

North Arrow
Project North
Occupancy North

REVISIONS	
#	DESCRIPTION
1	ISSUED FOR PERMIT
2	10 NOV 2024

2024.08.13	POUR COORDINATION	O.P.
2024.08.18	POUR COORDINATION	O.P.
2024.08.27	POUR COORDINATION	O.P.
2024.10.04	POUR COORDINATION	O.P.
2024.10.28	POUR COORDINATION	O.P.
2024.11.12	POUR COORDINATION	O.P.
2024.11.18	POUR COORDINATION	O.P.
2024.11.29	ISSUED FOR PERMIT	O.P.

LAU REE
MECHANICAL ENGINEER

Civil Engineer

LC

Structural Engineer

GRUPE cme
SERVICES D'INGENIERIE

Mechanical/Electrical Engineer

siteform

Landscape Architect

DG
GAUVREAU
D. E. S. I. G. N.

Interior Designer

110 O'CONNOR

O'CONNOR STREET
OTTAWA, ONTARIO

Sheet name:

2ND BASEMENT CEILING PLAN

0048	As indicated	drawn by:	E.H.
0049	date	approved by:	E.H.
0049	23.03.2024	drawing	A-151



1 BASEMENT
A-152
1 : 100

LIGHTING LEGEND

- RECESSED LIGHT
- SUSPENDED / SURFACE MOUNTED LIGHT (UNITS AND COMMON AREAS)
- WALL MOUNTED LIGHT
- JUNCTION BOX
- RAIL LIGHT (UNITS)
- LED BAND LIGHT (COMMON AREAS)
- LINEAR LIGHT (COMMON AREAS)
- ACCESS PANEL

CEILING LEGEND

- C1 GYPSUM CEILING
- C2 FIRE-RATED CEILING
- C3 INSULATED CEILING
- C4 ACOUSTIC CEILING
- C5 INSULATED CEILING
- EC EXPOSED CONCRETE
- S1 HEATED CLADDING SOFFIT
- S2 HEATED BLACK ALUMINUM SOFFIT

GENERAL NOTES

IN GENERAL, INTERNAL CORRIDOR CEILING IS AT 8'0" FROM THE SLAB LEVEL.
INTERNAL BATHROOM AND KITCHEN CEILING IS AT 8'0" FROM THE SLAB LEVEL.
ROUT ALL UNIT SPRINKLER PIPES INSIDE THE UNITS.
LEAVE EXPOSED CONCRETE CEILING IN THE BASEMENTS UNLESS OTHERWISE INDICATED ON PLAN.
SEE MECHANICAL PLANS FOR LIGHTING SPECIFICATIONS.
COORDINATE WITH MECHANICAL AND ELECTRICAL PLANS BEFORE BEGINNING THE WORK.

GeigerHuot
ARCHITECTS

434 rue Des Rues 104 Montreal, QC H2J 1K9
tel. 514 305-3338 fax. 514 305-3375
info@geigerhuot.com

GENERAL NOTES:
Do not measure directly on the plans.
All dimensions and general conditions are to be verified before the beginning of work.
Never proceed with uncertainty.
This drawing must be read carefully with the architectural specifications as well as the general notes.

GEIGER ASSOCIATION OF ARCHITECTS
ERIC HUOT
LICENCE 5531
Eric Huot

MACH

GRUPE MACH
381 rue Saint-Paul, Suite 500
Montreal, QC H2C 1L8
Tel. 514 374-5556 Fax. 514 374-5561

Stamp

North Arrow
Project North
Geographic North

REVISIONS

#	DESCRIPTION	DATE
1	ISSUED FOR PERMIT	20 NOV 2024

2024.08.13	POUR COORDINATION	O.P.
2024.08.18	POUR COORDINATION	O.P.
2024.08.27	POUR COORDINATION	O.P.
2024.10.04	POUR COORDINATION	O.P.
2024.10.28	POUR COORDINATION	O.P.
2024.11.12	POUR COORDINATION	O.P.
2024.11.18	POUR COORDINATION	O.P.
2024.11.29	ISSUED FOR PERMIT	O.P.

LAU REE
MECHANICAL ENGINEER

Civil Engineer

LC

Structural Engineer

GRUPE cme
SERVICES D'INGENIERIE

Mechanical/Electrical Engineer

siteform

Landscape Architect


DG GAUVREAU
D. E. S. I. C. N.

Interior Designer

110 O'CONNOR
O'CONNOR STREET
OTTAWA, ONTARIO

BASEMENT CEILING PLAN

0000	As indicated	drawn by:	E.H.
0001	date	approved by:	E.H.
0002	23.03.2024	drawing	A-152

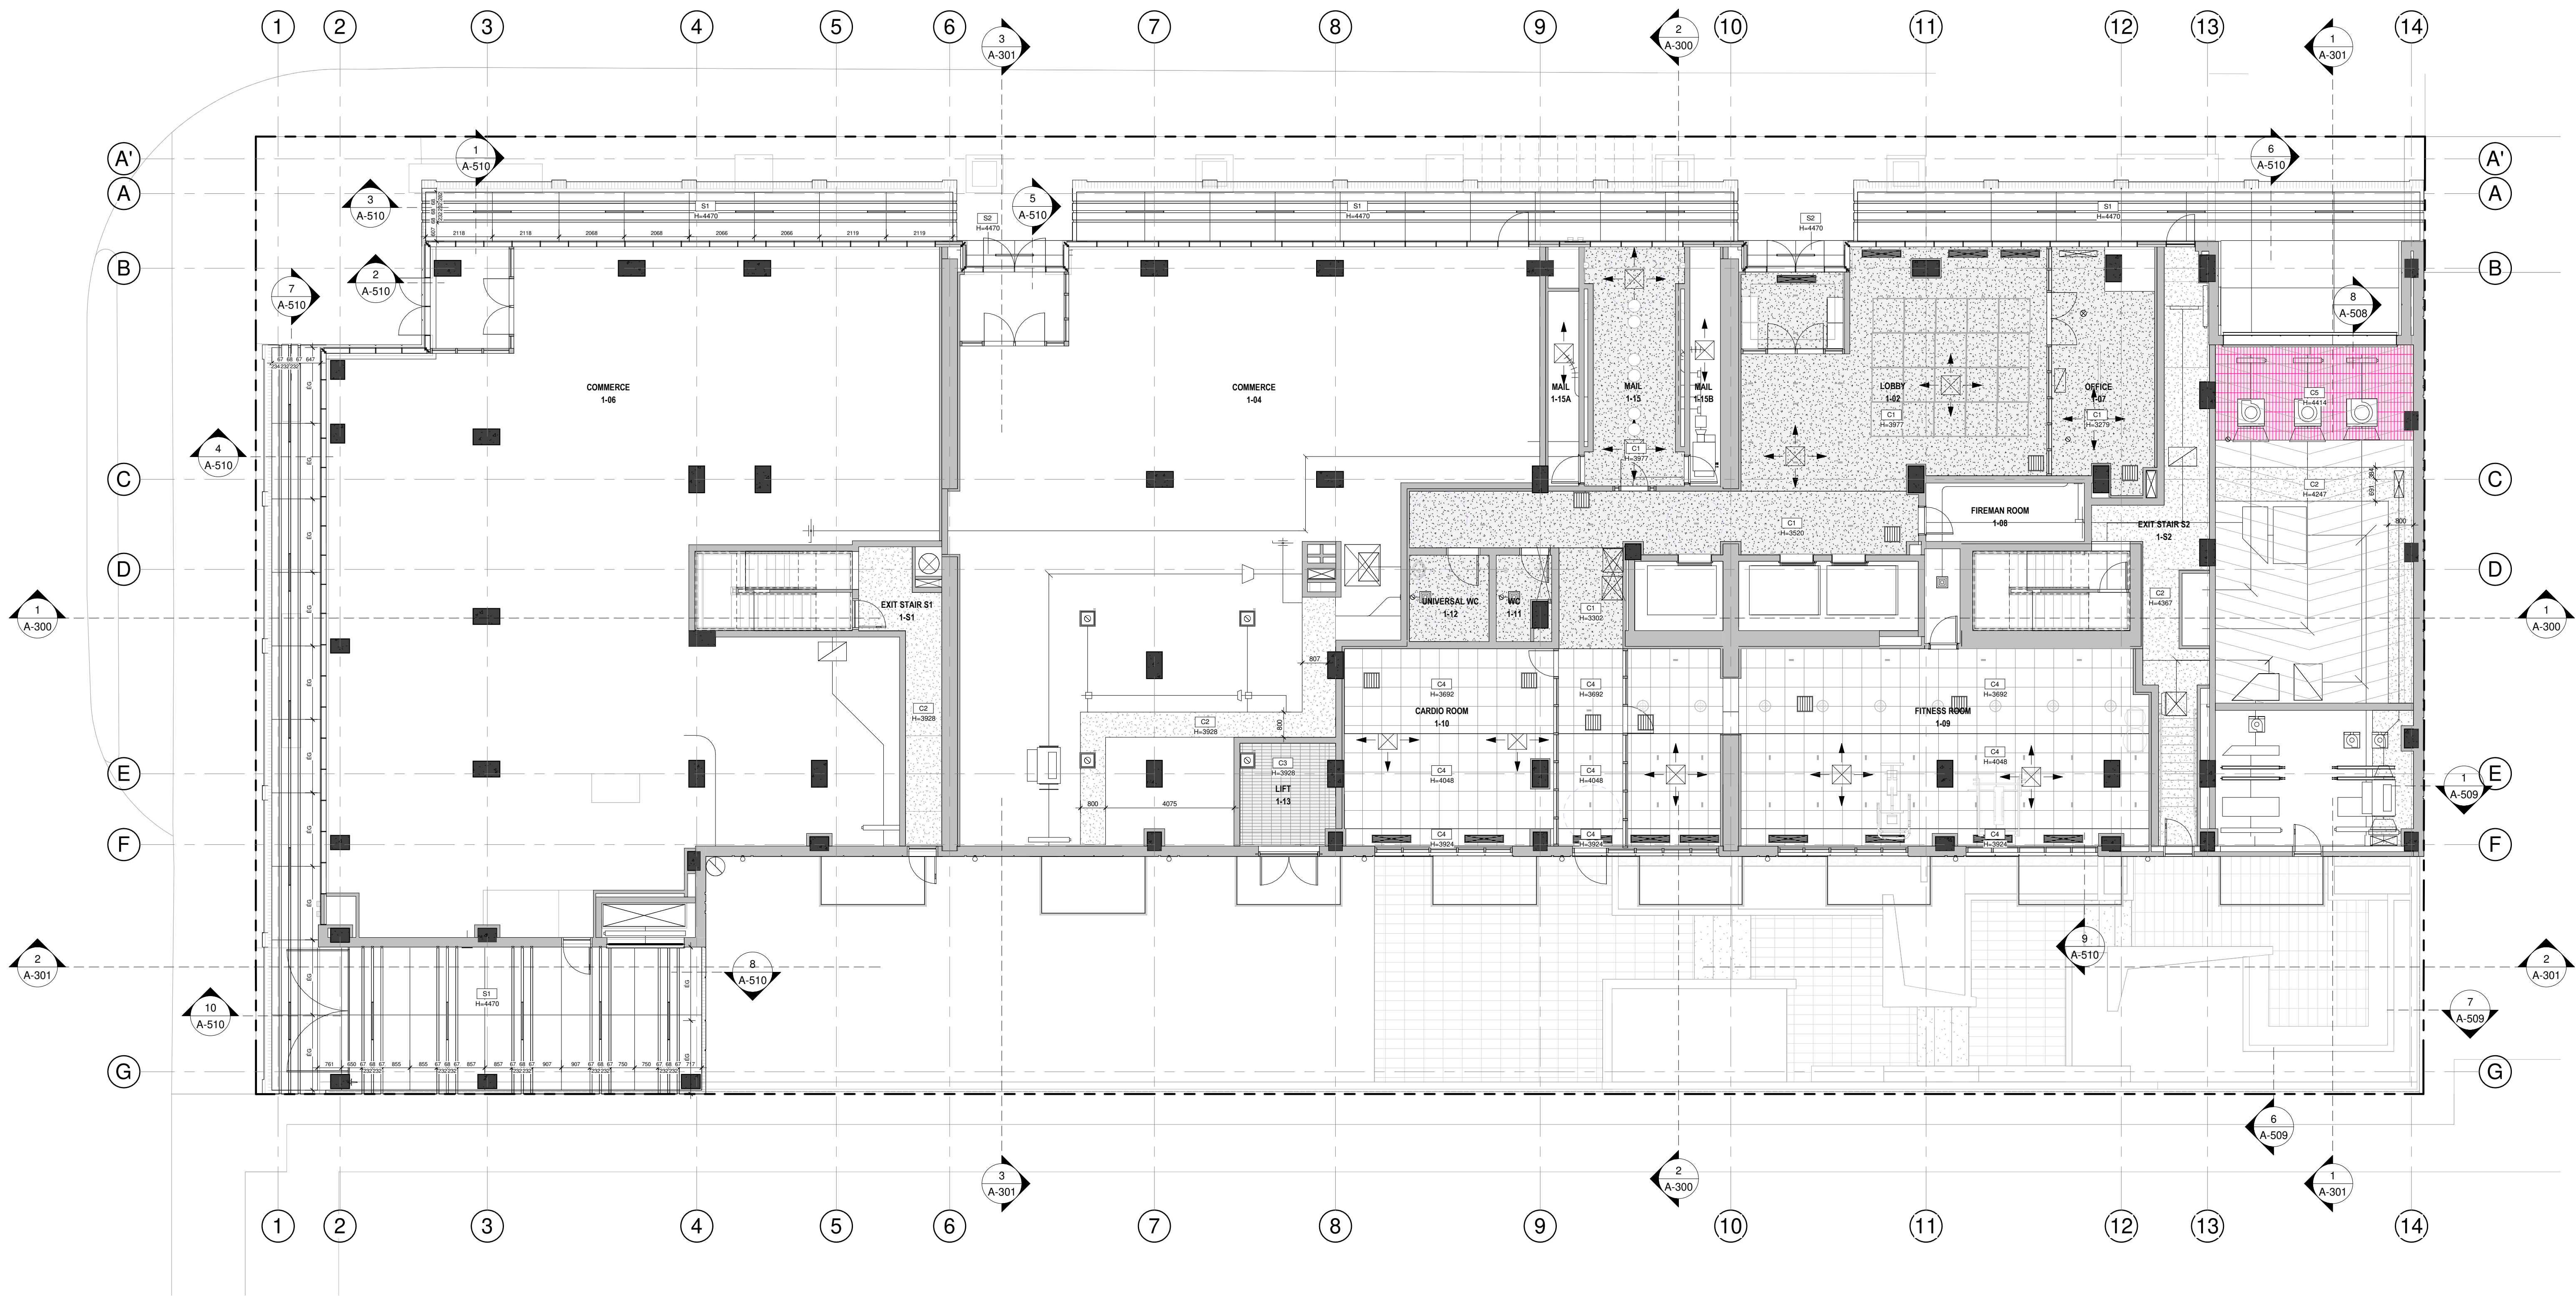

1 GROUND FLOOR
1 : 100

LIGHTING LEGEND

- RECESSED LIGHT
- SUSPENDED / SURFACE MOUNTED LIGHT (UNITS AND COMMON AREAS)
- WALL MOUNTED LIGHT
- JUNCTION BOX
- RAIL LIGHT (UNITS)
- LED BAND LIGHT (COMMON AREAS)
- LINEAR LIGHT (COMMON AREAS)
- ACCESS PANEL

CEILING LEGEND

- C1 GYPSUM CEILING
- C2 FIRE-RATED CEILING
- C3 INSULATED CEILING
- C4 ACOUSTIC CEILING
- C5 INSULATED CEILING
- EC EXPOSED CONCRETE
- S1 HEATED CLADDING SOFFIT
- S2 HEATED BLACK ALUMINUM SOFFIT

GENERAL NOTES

IN GENERAL, INSTALL CORRIDOR CEILING AT 8' FROM THE SLAB LEVEL.
INSTALL BATHROOM AND KITCHEN CEILING AT 8' FROM THE SLAB LEVEL.
ROUT ALL UNIT SPRINKLER PIPES INSIDE THE UNITS.
LEAVE EXPOSED CONCRETE CEILING IN THE BASEMENTS UNLESS OTHERWISE INDICATED ON PLAN.
SEE MECHANICAL PLANS FOR LIGHTING SPECIFICATIONS.
COORDINATE WITH MECHANICAL AND ELECTRICAL PLANS BEFORE BEGINNING THE WORK.

GeigerHuot
ARCHITECTS

434 rue Des Rues 104 Montreal, QC H2V 1G9
tel. 514 355-3338
info@geigerhuot.com

GENERAL NOTES:
Do not measure directly on the plans.
All dimensions and general conditions are to be verified before the beginning of work.
Have proceed with uncertainty.
This drawing must be read carefully with the architectural specifications as well as the general notes.

GEIGER ASSOCIATION
OF ARCHITECTS

ERIC HUOT
LICENCE
5531

Eric HUOT

MACH

GROUP MACH
381 rue Saint-Paul, Suite 500
Montreal, QC H2C 1L8
Tel. 514 374-5555 Fax. 514 374-5561

Stamp

North Arrow

Project North

Geographic North

REVISIONS

#	DESCRIPTION	DATE
1	ISSUED FOR PERMIT	20 NOV 2024

2024.08.13	POUR COORDINATION	O.P.
2024.08.18	POUR COORDINATION	O.P.
2024.08.27	POUR COORDINATION	O.P.
2024.10.04	POUR COORDINATION	O.P.
2024.10.28	POUR COORDINATION	O.P.
2024.11.12	POUR COORDINATION	O.P.
2024.11.18	POUR COORDINATION	O.P.
2024.11.29	ISSUED FOR PERMIT	O.P.

LAU REE
MECHANICAL ENGINEER

Civil Engineer

LC

Structural Engineer

GROUPE cme
SERVICES D'INGENIERIE

Mechanical/Electrical Engineer

siteform

Landscape Architect

DG
GAUVREAU
D. E. S. I. G. N.

Interior Designer

110 O'CONNOR
O'CONNOR STREET
OTTAWA, ONTARIO

Sheet name:
GROUND FLOOR CEILING PLAN

0048	As indicated	drawn by:	E.H.
0049	data	approved by:	E.H.
0049	23.03.22	drawing:	A-153

11/11/2024 14:45 PM



1 LEVEL 2
1 : 100

LIGHTING LEGEND

RECESSED LIGHT

SUSPENDED / SURFACE MOUNTED LIGHT
(UNITS AND COMMON AREAS)

WALL MOUNTED LIGHT

JUNCTION BOX

RAIL LIGHT
(UNITS)

LED BAND LIGHT
(COMMON AREAS)

LINEAR LIGHT
(COMMON AREAS)

ACCESS PANEL

CEILING LEGENDC1 GYPSUM CEILINGC2 FIRE-RATED CEILINGC3 INSULATED CEILINGC4 ACOUSTIC CEILINGC5 INSULATED CEILINGEC EXPOSED CONCRETES1 HEATED CLADDING SOFFITS2 HEATED BLACK ALUMINUM SOFFIT**GENERAL NOTES**

IN GENERAL, INSTALL CORRIDOR CEILING AT 8' FROM THE SLAB LEVEL.
INSTALL BATHROOM AND KITCHEN CEILING AT 8' 6" FROM THE SLAB LEVEL.

ROUT ALL UNIT SPRINKLER PIPES INSIDE THE UNITS.

LEAVE EXPOSED CONCRETE CEILING IN THE BASEMENTS UNLESS OTHERWISE INDICATED ON PLAN.

SEE MECHANICAL PLANS FOR LIGHTING SPECIFICATIONS.

COORDINATE WITH MECHANICAL AND ELECTRICAL PLANS BEFORE BEGINNING THE WORK.

GeigerHuot
ARCHITECTS

434 rue Bay Street, 10th Floor, Montreal, QC H2V 1G9
tel: 514 355-3338
info@geigerhuot.com

GENERAL NOTES:

Do not measure directly on the plans.

All dimensions and general conditions are to be verified before the beginning of work.

Never proceed with uncertainty.

This drawing must be read carefully with the architectural specifications as well as the general notes.

**GEIGER ASSOCIATION
OF ARCHITECTS**

Eric HUOT

MACH

GRUPE MACH
381 rue Saint-Paul, Suite 500
Montreal, QC H2C 1L8
Tel: 514 374-5561 Fax: 514 374-5561

REVISIONS

#	DESCRIPTION	DATE
1	ISSUED FOR PERMIT	28 NOV 2024

2024.08.13	POUR COORDINATION	O.P.
2024.08.18	POUR COORDINATION	O.P.
2024.08.27	POUR COORDINATION	O.P.
2024.10.04	POUR COORDINATION	O.P.
2024.10.28	POUR COORDINATION	O.P.
2024.11.12	POUR COORDINATION	O.P.
2024.11.18	POUR COORDINATION	O.P.
2024.11.29	ISSUED FOR PERMIT	O.P.

GRUPE cme
SERVICES D'INGENIERIE

GAUVREAU
D. E. S. I. G. N.

110 O'CONNOR
O'CONNOR STREET
OTTAWA, ONTARIO

2ND FLOOR CEILING PLAN

posh:	As indicated	drawn by:	E.H.
date:		approved by:	E.H.
drawn:	23.03.22	drawing:	A-154



1 LEVEL 3
A-155 1 : 100

RECESSED LIGHT

SUSPENDED / SURFACE MOUNTED LIGHT
(UNITS AND COMMON AREAS)

WALL MOUNTED LIGHT

JUNCTION BOX

RAIL LIGHT
(UNITS)

LED BAND LIGHT
(COMMON AREAS)

LINEAR LIGHT
(COMMON AREAS)

ACCESS PANEL

C1

GYPSON CEILING

C2

FIRE-RATED CEILING

C3

INSULATED CEILING

C4

ACOUSTIC CEILING

C5

INSULATED CEILING

EC

EXPOSED CONCRETE

S1

HEATED CLADDING SOFFIT

S2

HEATED BLACK ALUMINUM SOFFIT

GENERAL NOTES

IN GENERAL, INSTALL CORRIDOR CEILING AT 8' FROM THE SLAB LEVEL.
INSTALL BATHROOM AND KITCHEN CEILING AT 8' 6" FROM THE SLAB LEVEL.
ROOT ALL UNIT SPRINKLER PIPES INSIDE THE UNITS.
LEAVE EXPOSED CONCRETE CEILING IN THE BASEMENTS UNLESS OTHERWISE INDICATED ON PLAN.
SEE MECHANICAL PLANS FOR LIGHTING SPECIFICATIONS.
COORDINATE WITH MECHANICAL AND ELECTRICAL PLANS BEFORE BEGINNING THE WORK.

GeigerHuot

GeigerHuot

ARCHITECTS

434 rue des Remparts, 104, Montreal, QC H2V 1G9
tel. 514 355-3338
info@geigerhuot.com

GENERAL NOTES:

Do not measure directly on the plans.
All dimensions and general conditions are to be verified before the beginning of work.
Have proceed with uncertainty.
This drawing must be read carefully with the architectural specifications as well as the general notes.

GEIGER ASSOCIATION

OF ARCHITECTS

ERIC HUOT

LICENCE

5531

Stamp

MACH

GRUPE MACH

381 rue Saint-Paul, Suite 500
Montreal, QC H2C 1L8
Tel. 514 274-5555 Fax. 514 274-5551

Client

PROJECT

NORTH

ORIENTATION

SOUTH

REVISIONS

#	DESCRIPTION	DATE
1	ISSUED FOR PERMIT	20 NOV 2024

2024.08.13

POUR COORDINATION

O.P.

2024.08.18

POUR COORDINATION

O.P.

2024.08.27

POUR COORDINATION

O.P.

2024.10.04

POUR COORDINATION

O.P.

2024.10.28

POUR COORDINATION

O.P.

2024.11.12

POUR COORDINATION

O.P.

2024.11.18

POUR COORDINATION

O.P.

2024.11.29

ISSUED FOR PERMIT

O.P.

LAU

RECE

MECHANICAL ENGINEERING

Civil Engineer

LC

Structural Engineer

GRUPE

cme

SERVICES D'INGENIERIE

Mechanical/Electrical Engineer

siteform

Landscaping Architect

DG

GAUVREAU

D. E. S. I. G. N.

Interior Designer

110 O'CONNOR

O'CONNOR STREET

OTTAWA, ONTARIO

Sheet name:

3RD FLOOR CEILING PLAN

posh:

As indicated

drawn by:

E.H.

date:

22.10.22

approved by:

E.H.

date:

22.10.22

drawing:

A-155



1 LEVEL 6
A-158 1 : 100

RECESSED LIGHT

SUSPENDED / SURFACE MOUNTED LIGHT (UNITS AND COMMON AREAS)

WALL MOUNTED LIGHT

JUNCTION BOX

RAIL LIGHT (UNITS)

LED BAND LIGHT (COMMON AREAS)

LINEAR LIGHT (COMMON AREAS)

ACCESS PANEL

C1

GYPSON CEILING

C2

FIRE-RATED CEILING

C3

INSULATED CEILING

C4

ACOUSTIC CEILING

C5

INSULATED CEILING

EC

EXPOSED CONCRETE

S1

HEATED CLADDING SOFFIT

S2

HEATED BLACK ALUMINUM SOFFIT

GENERAL NOTES

IN GENERAL, INSTALL CORRIDOR CEILING AT 8' FROM THE SLAB LEVEL.
INSTALL BATHROOM AND KITCHEN CEILING AT 8' FROM THE SLAB LEVEL.
ROUT ALL UNIT SPRINKLER PIPES INSIDE THE UNITS.
LEAVE EXPOSED CONCRETE CEILING IN THE BASEMENTS UNLESS OTHERWISE INDICATED ON PLAN.
SEE MECHANICAL PLANS FOR LIGHTING SPECIFICATIONS.
COORDINATE WITH MECHANICAL AND ELECTRICAL PLANS BEFORE BEGINNING THE WORK.

GeigerHuot

GeigerHuot

ARCHITECTS

434 rue Bay Street, 10th Floor, Montreal, QC H2Y 1H9
Tel: 514 393 3338 Fax: 514 393 3375
info@geigerhuot.com

GENERAL NOTES:

Do not measure directly on the plans.
All dimensions and general conditions are to be verified before the beginning of work.
Never proceed with uncertainty.
This drawing must be read carefully with the architectural specifications as well as the general notes.

GEIGER ASSOCIATION

OF ARCHITECTS

ERIC HUOT

LICENCE 5531

Stamp

MACH

GROUPE MACH

381 rue Saint-Paul, Suite 500
Montreal, QC H2C 1L8
Tel: 514 374-5555 Fax: 514 374-5551

Client

Project

North

Orientation

REVISIONS		
#	DESCRIPTION	DATE
1	ISSUED FOR PERMIT	20 NOV 2024

2024.08.13	POUR COORDINATION	O.P.
2024.08.18	POUR COORDINATION	O.P.
2024.08.27	POUR COORDINATION	O.P.
2024.10.04	POUR COORDINATION	O.P.
2024.10.28	POUR COORDINATION	O.P.
2024.11.12	POUR COORDINATION	O.P.
2024.11.18	POUR COORDINATION	O.P.
2024.11.29	ISSUED FOR PERMIT	O.P.

LAU

RECE

MECHANICAL ENGINEER

Revision

Civil Engineer

LC

Structural Engineer

GROUPE

cme

SERVICES D'INGENIERIE

Mechanical/Electrical Engineer

siteform

Landscape Architect

DG

GAUVREAU

D. E. S. I. G. N.

Interior Designer

110 O'CONNOR
O'CONNOR STREET
OTTAWA, ONTARIO

6TH FLOOR CEILING PLAN

scale:	As indicated	drawn by:	E.H.
date:		approved by:	E.H.
drawn:	23.03.22	drawing:	A-158



GeigerHuot
architects

424, rue Gay, bureau 104, Montreal, QC, H3L 1S6
tel. 514 399-1030 fax 514 399-3075
info@geigerhuot.com

GENERAL NOTES:



Do not measure directly on the plans.

All dimensions and general conditions are to be verified before the beginning of work.

Never proceed with uncertainty.

This drawing must be read carefully with the architectural specifications as well as the general notes.

GEIGER HUOT ASSOCIATES,
ONITARIO REGISTRATION
ARCHITECTS
ERIC HUOT
LICENTIE
5037
Eric Huot

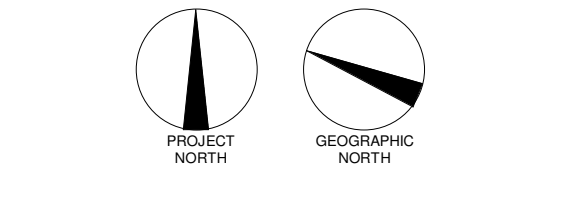 

REVISIONS		
#	DESCRIPTION	DATE
1	ISSUED FOR PERMIT	29 NOV 2024

IN GENERAL, INSTALL CONCRETE CEILINGS AT 8" FROM THE SLAB LEVEL.
INSTALL BATHROOM AND KITCHEN CEILINGS AT 8" FROM THE SLAB LEVEL.

ROUT ALL UNIT SPRINKLER PIPES INSIDE THE UNITS.

LEAVE EXPOSED CONCRETE CEILINGS IN THE BASEMENTS UNLESS OTHERWISE INDICATED ON PLAN.

SEE MECHANICAL PLANS FOR LIGHTING SPECIFICATIONS.

COORDINATE WITH MECHANICAL AND ELECTRICAL PLANS BEFORE BEGINNING THE WORK.

2024.06.13	POUR COORDINATION	Q.P.
2024.06.18	POUR COORDINATION	Q.P.
2024.06.27	POUR COORDINATION	Q.P.
2024.10.04	POUR COORDINATION	Q.P.
2024.10.28	POUR COORDINATION	Q.P.
2024.11.12	POUR COORDINATION	Q.P.
2024.11.19	POUR COORDINATION	Q.P.
2024.11.29	ISSUED FOR PERMIT	Q.P.

[illegible]


110 O'CONNOR

O'CONNOR STREET
OTTAWA, ONTARIO

Sheet name

8TH FLOOR CEILING PLAN

scale :	As indicated	drawn by :	E.H.	
date :	date	approved by :	E.H.	
folder :	23 032	drawing :	A-160	

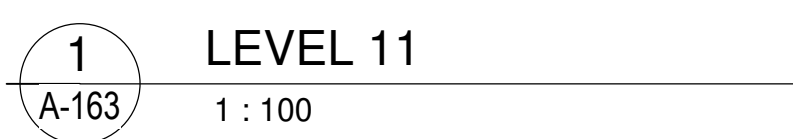

GeigerHuot
architects

424, rue Gay, bureau 104, Montreal, QC, H3L 1S6
tel. 514 399-1030 fax 514 399-3075
info@geigerhuot.com

GENERAL NOTES:



Do not measure directly on the plans.

All dimensions and general conditions are to be verified before the beginning of work.

Never proceed with uncertainty.

This drawing must be read carefully with the architectural specifications as well as the general notes.



GEIGER HUOT ASSOCIATES,
ONITARIO REGISTRATION
ARCHITECTS
ERIC HUOT
LICENCE
5037
Eric Huot

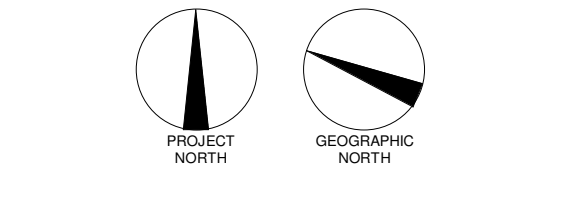 

REVISIONS		
#	DESCRIPTION	DATE
1	ISSUED FOR PERMIT	29 NOV 2018

IN GENERAL, INSTALL CORRIDOR CEILINGS AT 8'0" FROM THE SLAB LEVEL.
INSTALL BATHROOM AND KITCHEN CEILINGS AT A 6'0" FROM THE SLAB LEVEL.
ROUT ALL UNIT SPRINKLER PIPES INSIDE THE UNITS.
LEAVE EXPOSED CONCRETE CEILINGS IN THE BASEMENTS UNLESS OTHERWISE
INDICATED ON PLAN.
SEE MECHANICAL PLANS FOR LIGHTING SPECIFICATIONS.
COORDINATE WITH MECHANICAL AND ELECTRICAL PLANS BEFORE BEGINNING THE

2024.09.13	FOUR COORDINATION	Q.P.
2024.09.18	FOUR COORDINATION	Q.P.
2024.09.27	FOUR COORDINATION	Q.P.
2024.10.04	FOUR COORDINATION	Q.P.
2024.10.28	FOUR COORDINATION	Q.P.
2024.11.12	FOUR COORDINATION	Q.P.
2024.11.19	FOUR COORDINATION	Q.P.
2024.11.29	ISSUED FOR PERMIT	Q.P.

  
[illegible]

O'CONNOR STREET
OTTAWA, ONTARIO

Short name

**11TH-19TH FLOOR CEILING
PLAN**

scale : As indicated	drawn by : E.H.	
date : date	approved by : E.H.	
folder : 23 032	drawing :	A-163

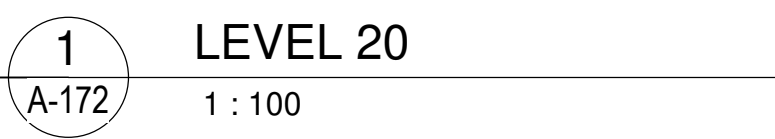

GeigerHuot
architects

424, rue Gay, bureau 104, Montreal, QC, H3L 1S6
tel. 514 399-1030 fax 514 399-3075
info@geigerhuot.com

GENERAL NOTES:



Do not measure directly on the plans.

All dimensions and general conditions are to be verified before the beginning of work.

Never proceed with uncertainty.

This drawing must be read carefully with the architectural specifications as well as the general notes.

GEIGER HUOT ASSOCIATES,
ONITARIAN ARCHITECTS
ERIC HUOT
LICENCE
5037
Eric Huot

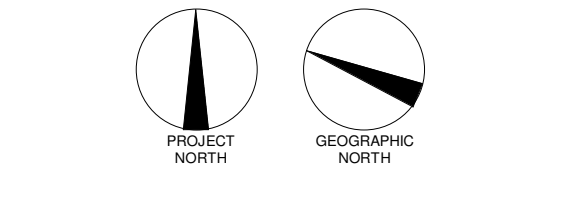 

REVISIONS		
#	DESCRIPTION	DATE
1	ISSUED FOR PERMIT	29 NOV 2024


IN GENERAL, INSTALL CORRIDOR CEILINGS AT 8'0" FROM THE SLAB LEVEL.
INSTALL BATHROOM AND KITCHEN CEILINGS AT A 6'0" FROM THE SLAB LEVEL.

ROUT ALL UNIT SPRINKLER PIPES INSIDE THE UNITS.

LEAVE EXPOSED CONCRETE CEILINGS IN THE BASEMENTS UNLESS OTHERWISE INDICATED ON PLAN.

SEE MECHANICAL PLANS FOR LIGHTING SPECIFICATIONS.

2024.06.13	POUR COORDINATION	Q.P.
2024.06.18	POUR COORDINATION	Q.P.
2024.06.27	POUR COORDINATION	Q.P.
2024.10.04	POUR COORDINATION	Q.P.
2024.10.28	POUR COORDINATION	Q.P.
2024.11.12	POUR COORDINATION	Q.P.
2024.11.19	POUR COORDINATION	Q.P.
2024.11.29	ISSUED FOR PERMIT	Q.P.

 [illegible]

O'CONNOR STREET
OTTAWA, ONTARIO

Sheet name :

scale :	As indicated	drawn by :	E.H.	
date :	date	approved by :	E.H.	
folder :	23 032	drawing :	A-172	



1 LEVEL 25
A-177 1 : 100

RECESSED LIGHT

SUSPENDED / SURFACE MOUNTED LIGHT (UNITS AND COMMON AREAS)

WALL MOUNTED LIGHT

JUNCTION BOX

RAIL LIGHT (UNITS)

LED BAND LIGHT (COMMON AREAS)

LINEAR LIGHT (COMMON AREAS)

ACCESS PANEL

C1

GYPSON CEILING

C2

FIRE-RATED CEILING

C3

INSULATED CEILING

C4

ACOUSTIC CEILING

C5

INSULATED CEILING

EC

EXPOSED CONCRETE

S1

HEATED CLADDING SOFFIT

S2

HEATED BLACK ALUMINUM SOFFIT

GENERAL NOTES

IN GENERAL, METALL CORRIDOR CEILING AT 8' FROM THE SLAB LEVEL.
METALL BATHROOM AND KITCHEN CEILING AT 8' FROM THE SLAB LEVEL.
ROUT ALL UNIT SPRINKLER PIPES INSIDE THE UNITS.
LEAVE EXPOSED CONCRETE CEILING IN THE BASEMENTS UNLESS OTHERWISE INDICATED ON PLAN.
SEE MECHANICAL PLANS FOR LIGHTING SPECIFICATIONS.
COORDINATE WITH MECHANICAL AND ELECTRICAL PLANS BEFORE BEGINNING THE WORK.

GeigerHuot

GeigerHuot

ARCHITECTS

434 rue Bay Street, 10th Floor, Montreal, QC H2V 1G9
Tel: 514 305-3338 Fax: 514 305-3375
info@geigerhuot.com

GENERAL NOTES:

Do not measure directly on the plans.
All dimensions and general conditions are to be verified before the beginning of work.
Never proceed with uncertainty.
This drawing must be read carefully with the architectural specifications as well as the general notes.

GEIGER ASSOCIATION

ONTARIO ASSOCIATION

OF ARCHITECTS

ERIC HUOT

LICENCE

5531

Eric Huot

Stamp

MACH

GROUPE MACH

381 rue Saint-Paul, Suite 500
Montreal, QC H2C 1L8
Tel: 514 374-5555 Fax: 514 374-5551

Client

PROJECT

NORTH

ORIENTATION

NORTH

REVISIONS

#	DESCRIPTION	DATE
1	ISSUED FOR PERMIT	20 NOV 2025

2024.08.13	POUR COORDINATION	O.P.
2024.08.18	POUR COORDINATION	O.P.
2024.08.27	POUR COORDINATION	O.P.
2024.10.04	POUR COORDINATION	O.P.
2024.10.20	POUR COORDINATION	O.P.
2024.11.12	POUR COORDINATION	O.P.
2024.11.18	POUR COORDINATION	O.P.
2024.11.29	ISSUED FOR PERMIT	O.P.

Revision

LAU

REL

EE

MECHANICAL ENGINEER

Civil Engineer

LC

Structural Engineer

GROUPE

cme

SERVICES D'INGENIERIE

Mechanical/Electrical Engineer

siteform

Landscapes Architect

DG

GAUVREAU

D. E. S. I. G. N.

Interior Designer

110 O'CONNOR

O'CONNOR STREET

OTTAWA, ONTARIO

Sheet name:

25TH FLOOR CEILING PLAN

scale:	As indicated	drawn by:	E.H.
date:		approved by:	E.H.
drawn:	23.02.2025	drawing:	A-177



2024.06.13	POUR COORDINATION	Q.P.
2024.06.18	POUR COORDINATION	Q.P.
2024.06.27	POUR COORDINATION	Q.P.
2024.10.04	POUR COORDINATION	Q.P.
2024.10.28	POUR COORDINATION	Q.P.
2024.11.12	POUR COORDINATION	Q.P.
2024.11.19	POUR COORDINATION	Q.P.
2024.11.29	ISSUED FOR PERMIT	Q.P.


LAURENCE
 INGENIERIE CHIMIE



GROUPE
cme
 SERVICES D'INGÉNIERIE

Structural Engineer


siteform

GAUVREAU
DESIGN


110 O'CONNOR
O'CONNOR STREET
OTTAWA, ONTARIO

ROOF CEILING PLAN


scale : As indicated	drawn by : E.H.	
date : date	approved by : E.H.	
folder : 23-032	drawing : A-178	

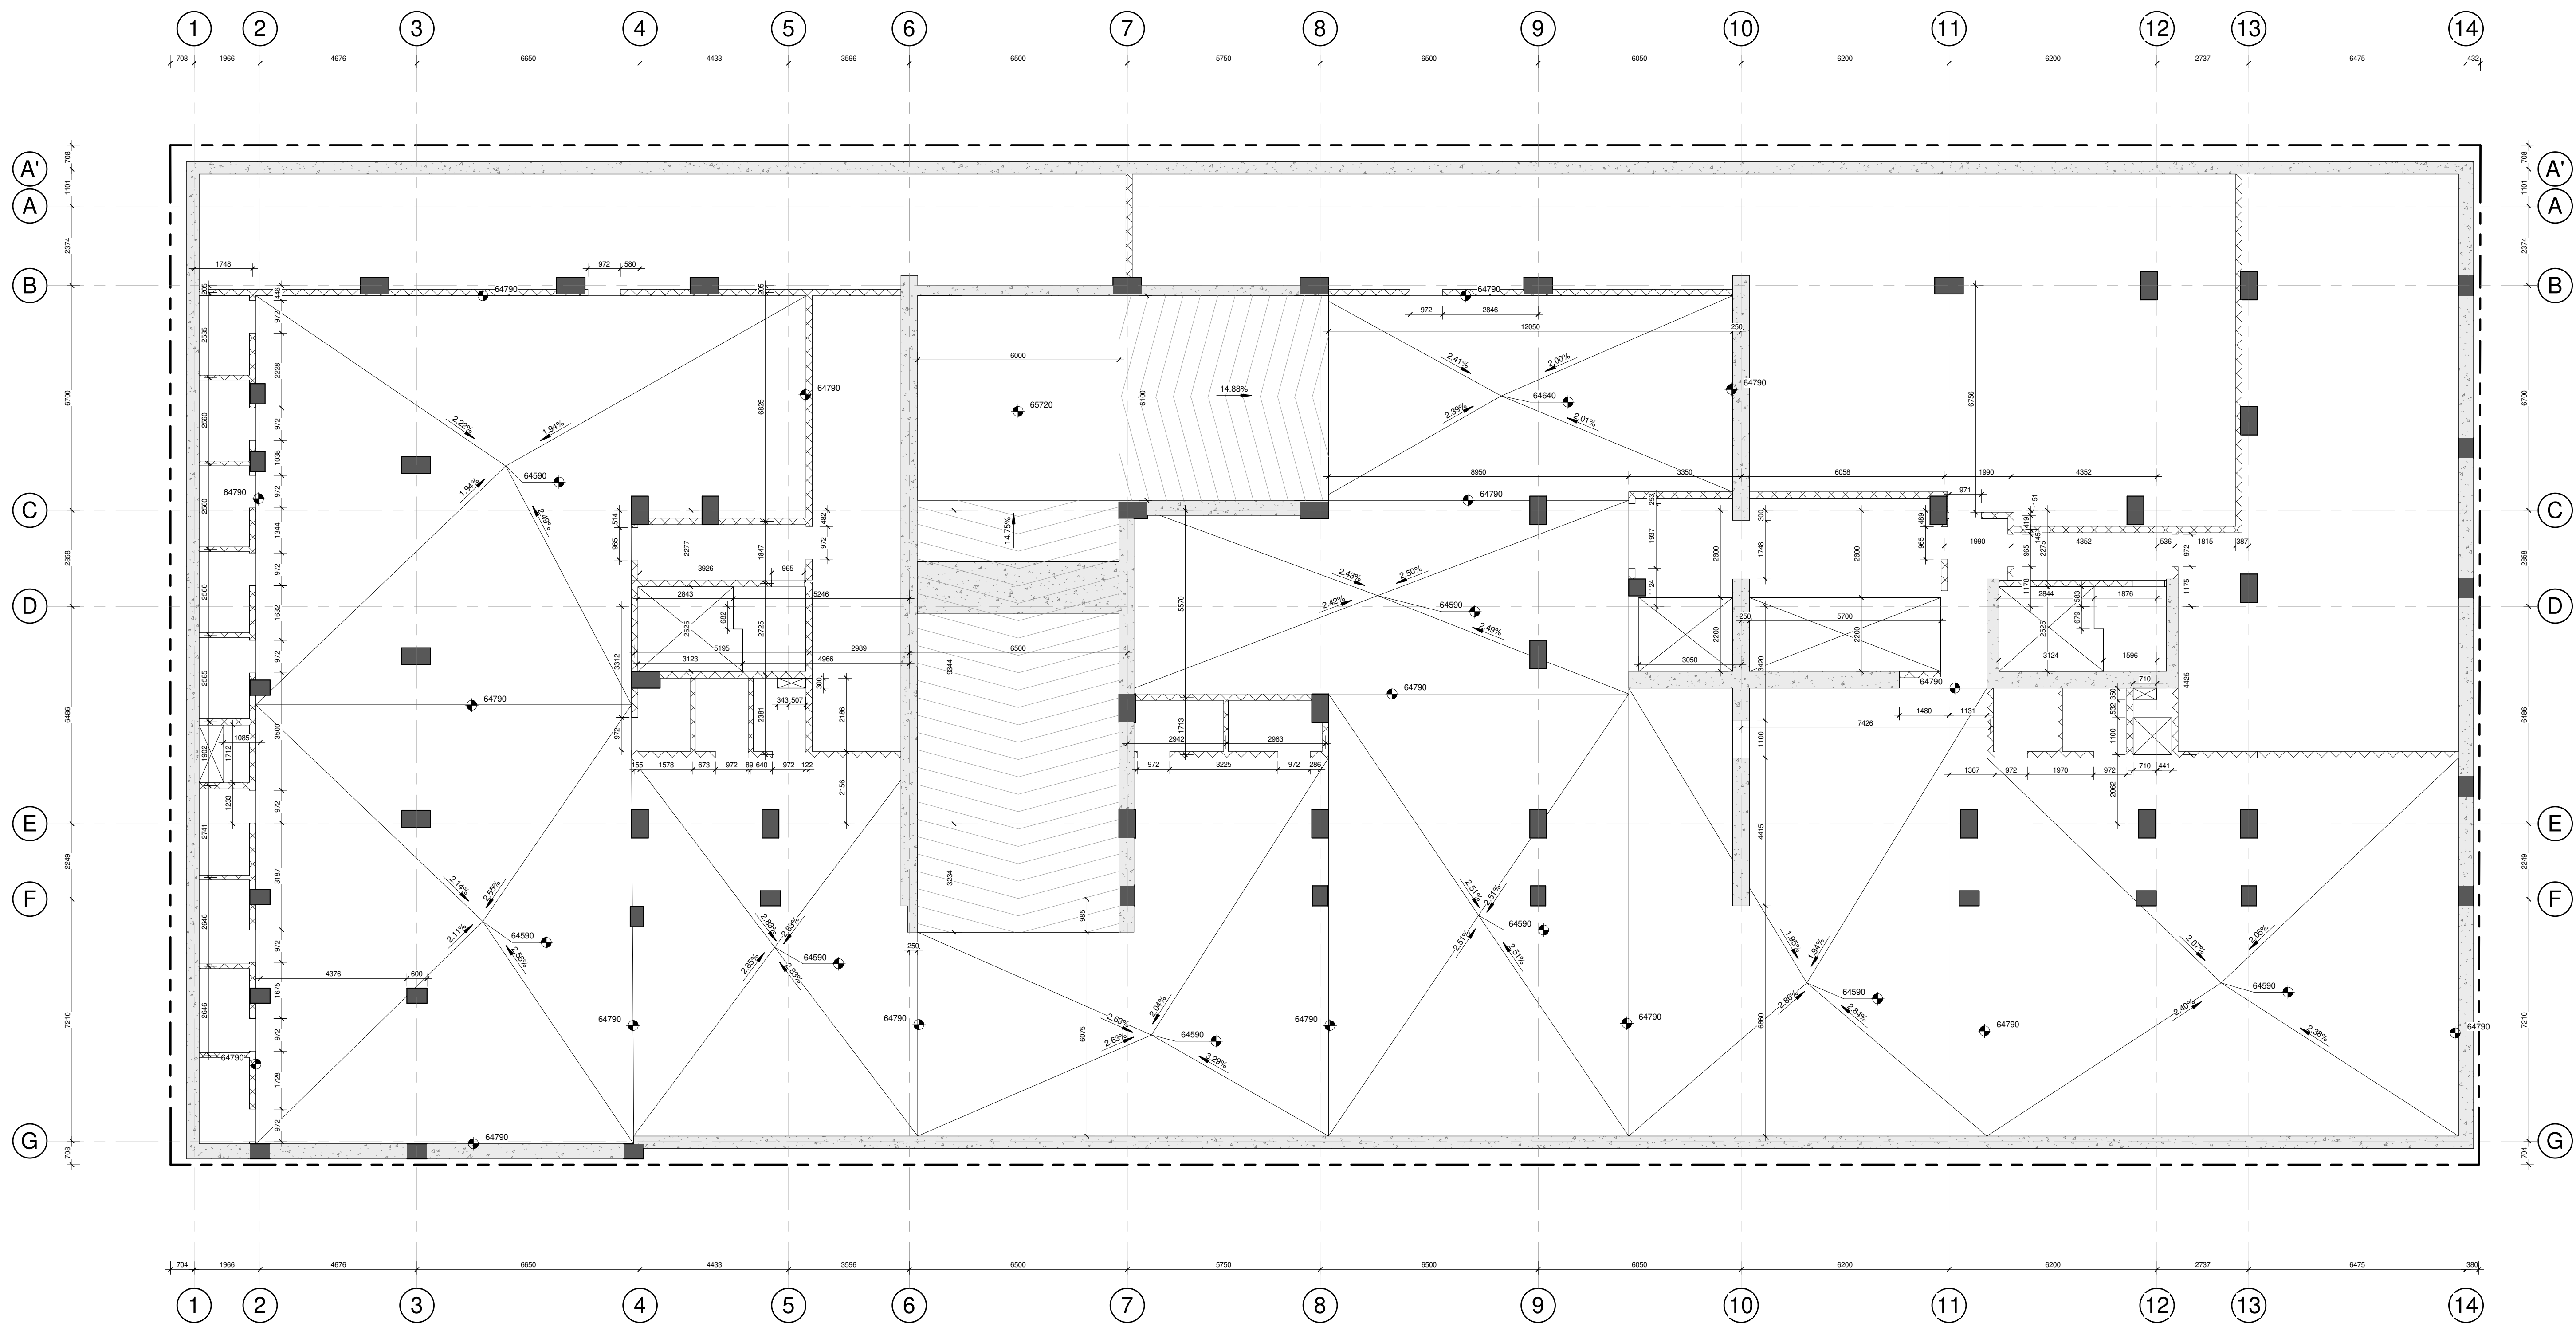


1 BASEMENT 2
A-181 1:100

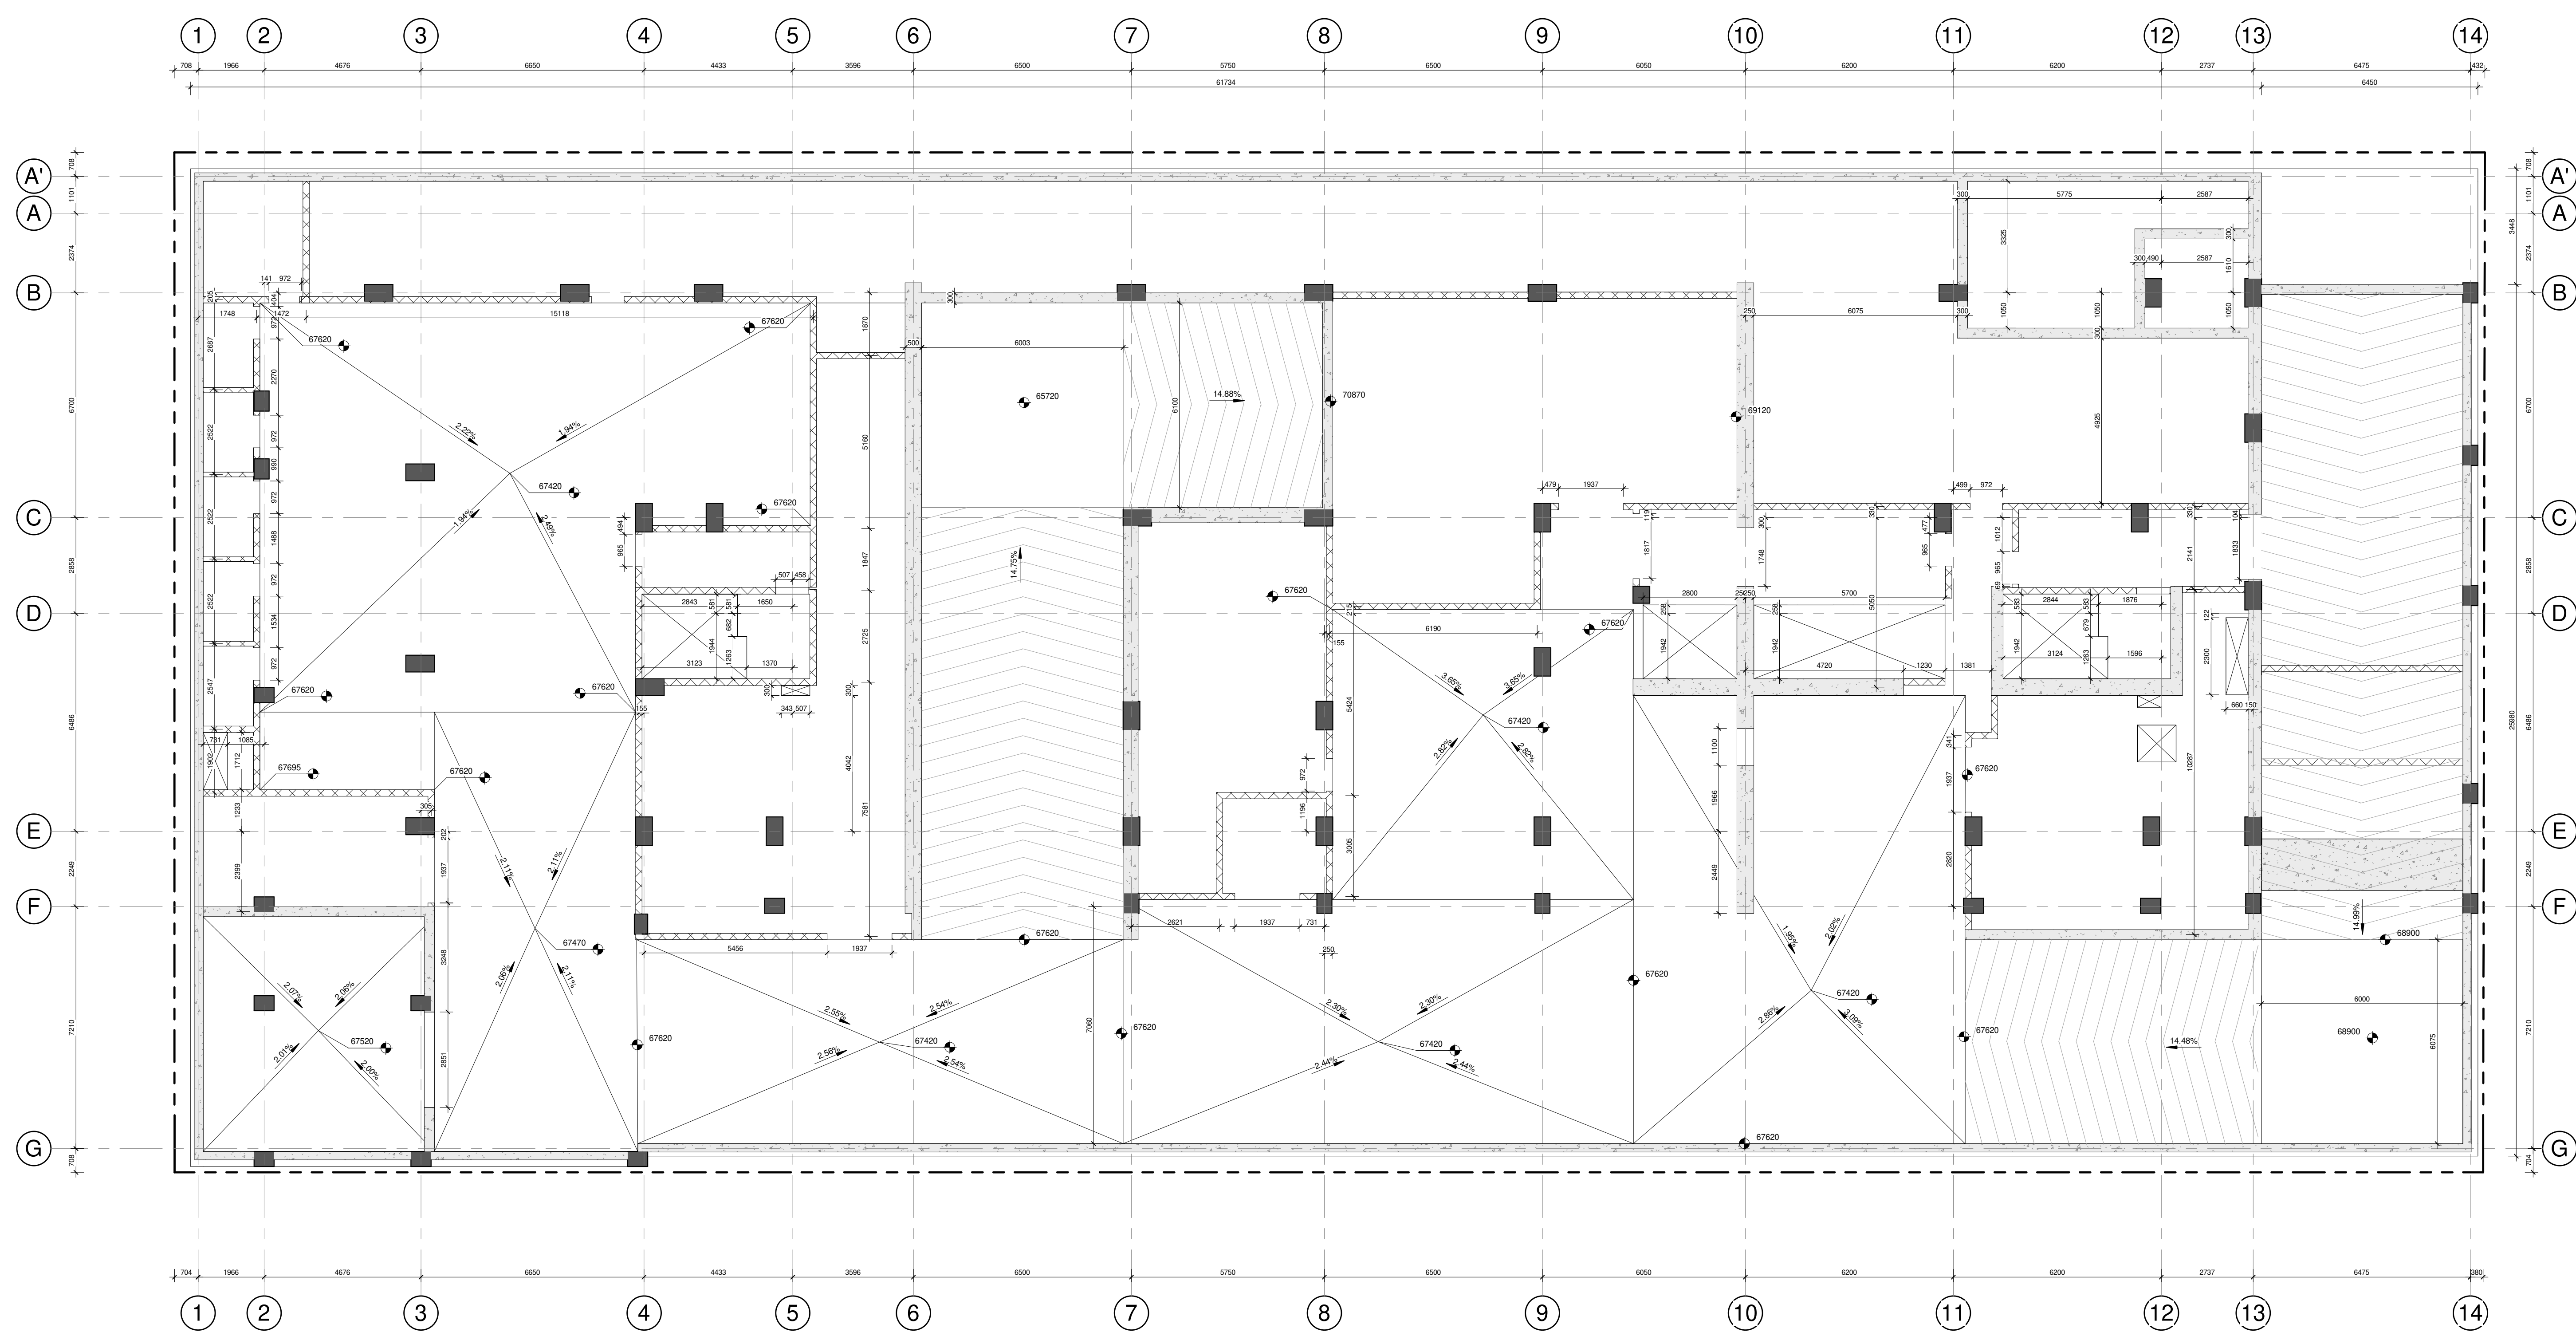

1 BASEMENT
A-182 1:100

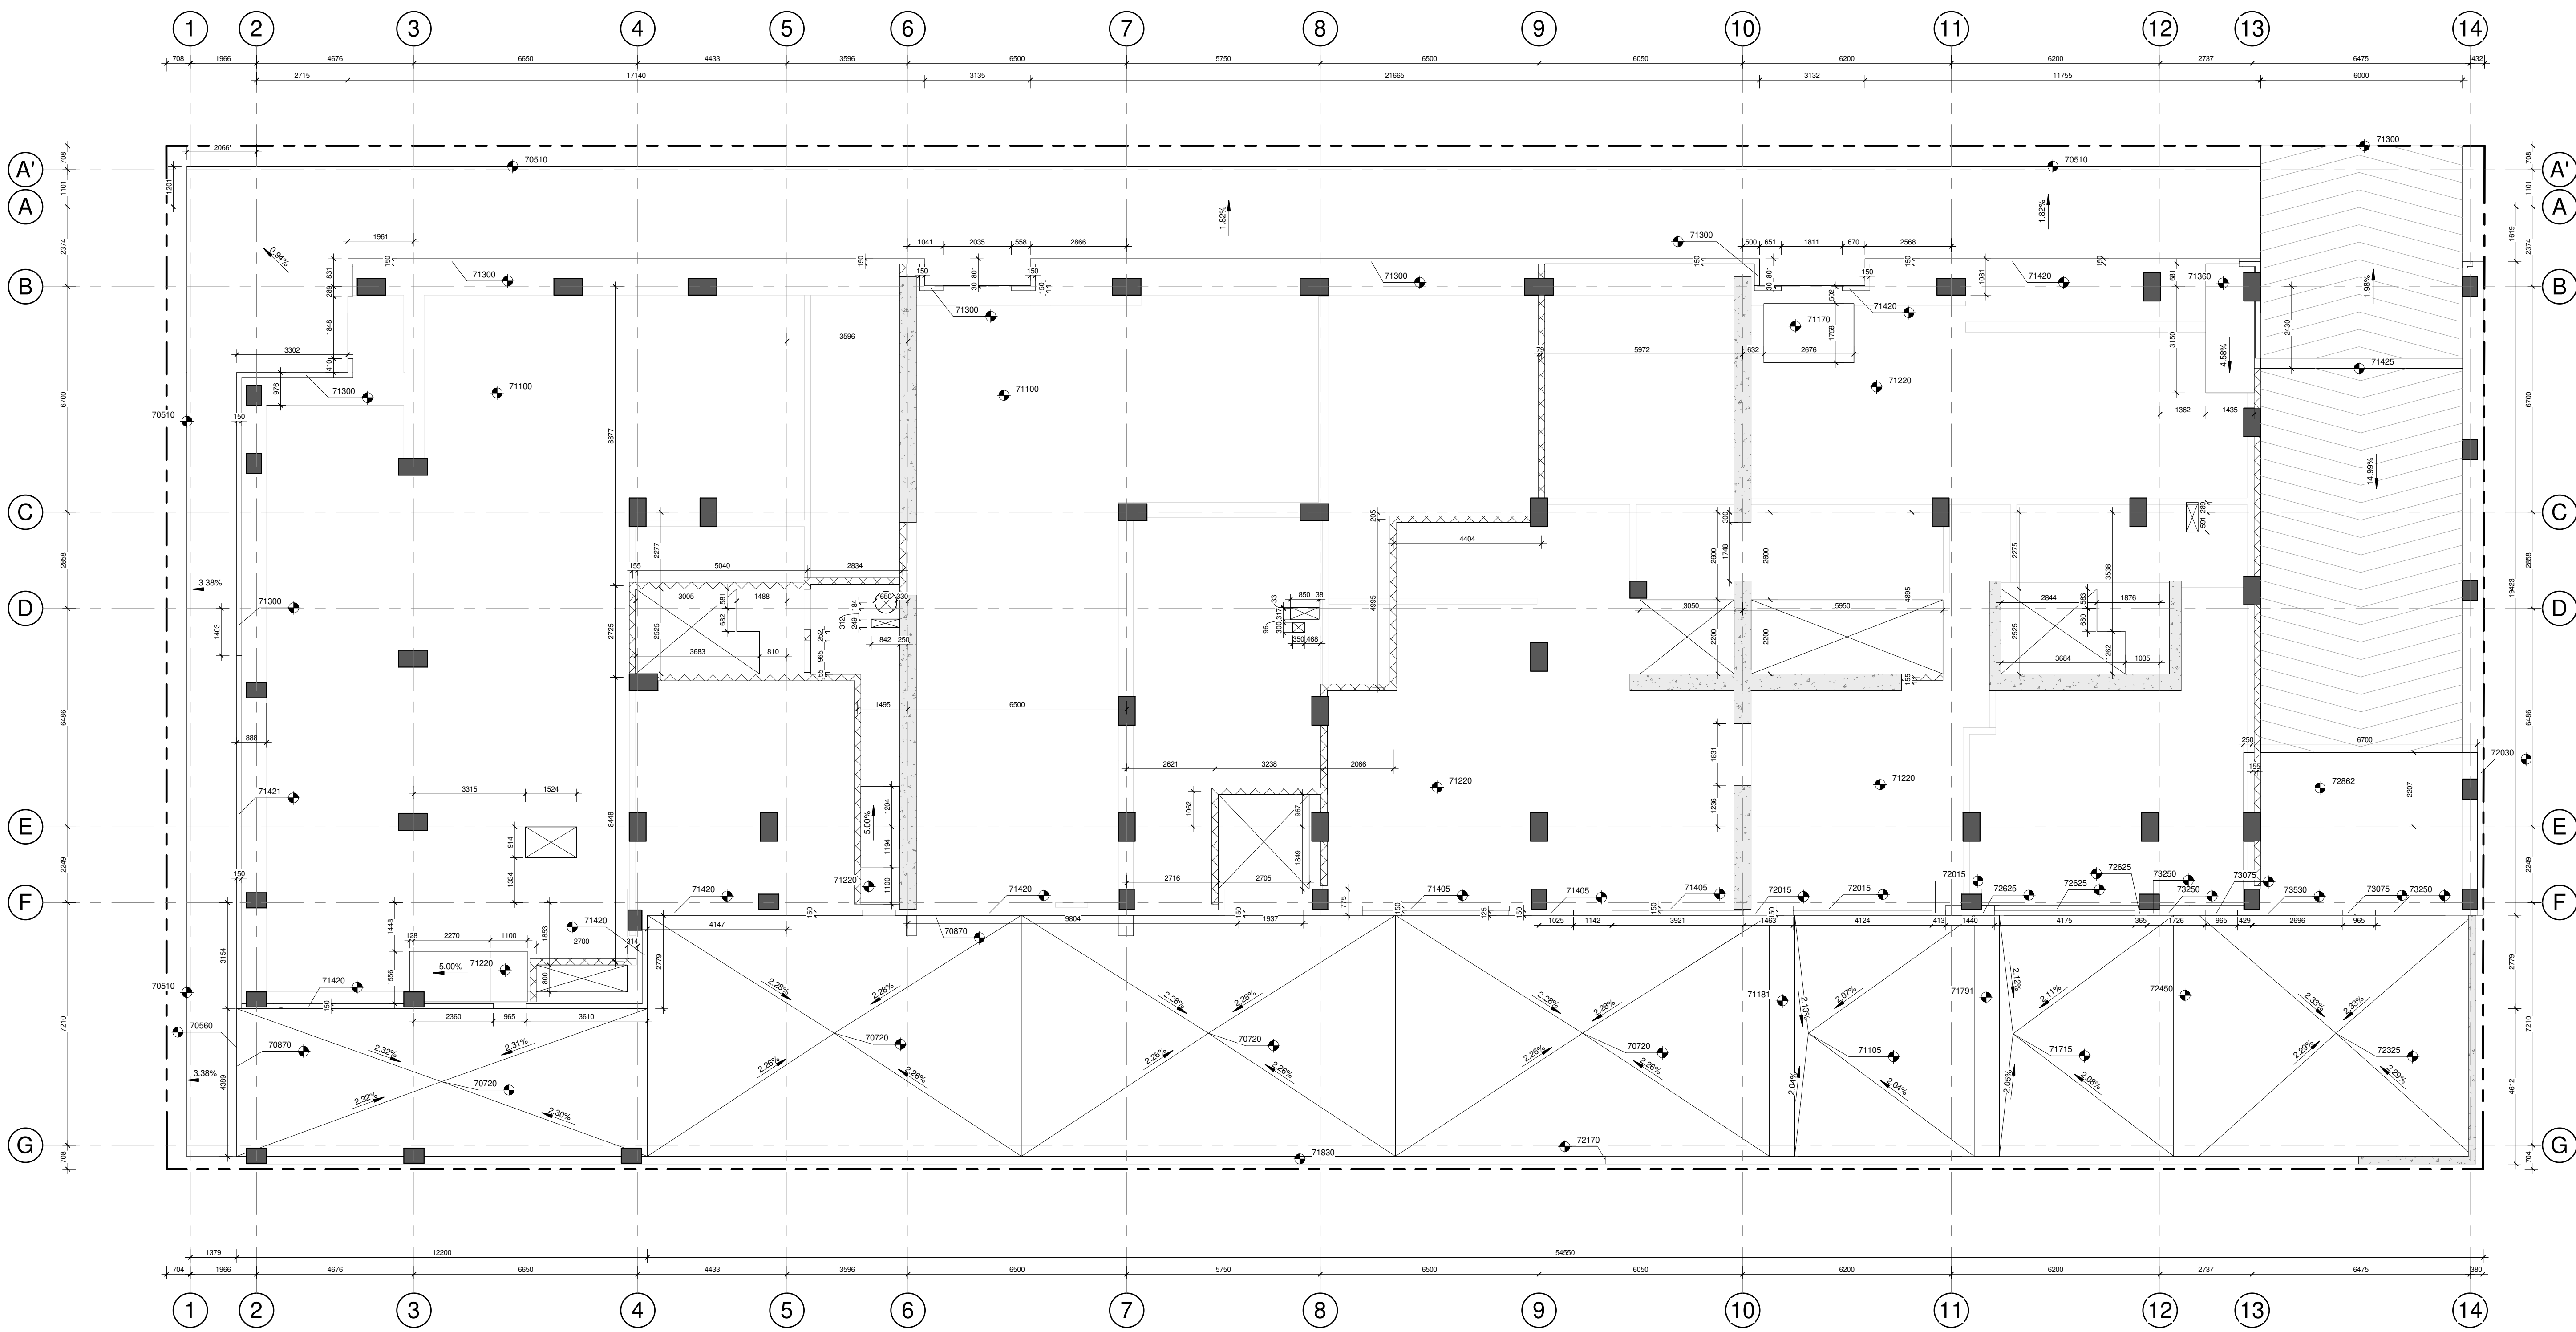

1 GROUND FLOOR
A-183 1:100

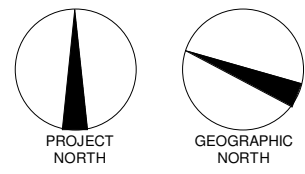

REVISIONS		
#	DESCRIPTION	DATE
1	ISSUED FOR PERMIT	28 NOV 2024

2024.08.13	POUR COOPERATION	O.D.
2024.08.18	POUR COOPERATION	O.D.
2024.08.27	POUR COOPERATION	O.D.
2024.10.04	POUR COOPERATION	O.D.
2024.10.28	POUR COOPERATION	O.D.
2024.11.12	POUR COOPERATION	O.D.
2024.11.18	POUR COOPERATION	O.D.
2024.11.29	ISSUED FOR PERMIT	O.D.




110 O'CONNOR
O'CONNOR STREET
OTTAWA, ONTARIO


Sheet name:


STRUCTURAL PLAN -
GROUND FLOOR

scale:	1:100	drawn by:	E.H.
date:		approved by:	E.H.
drawn:	23.03.22	drawing:	A-183

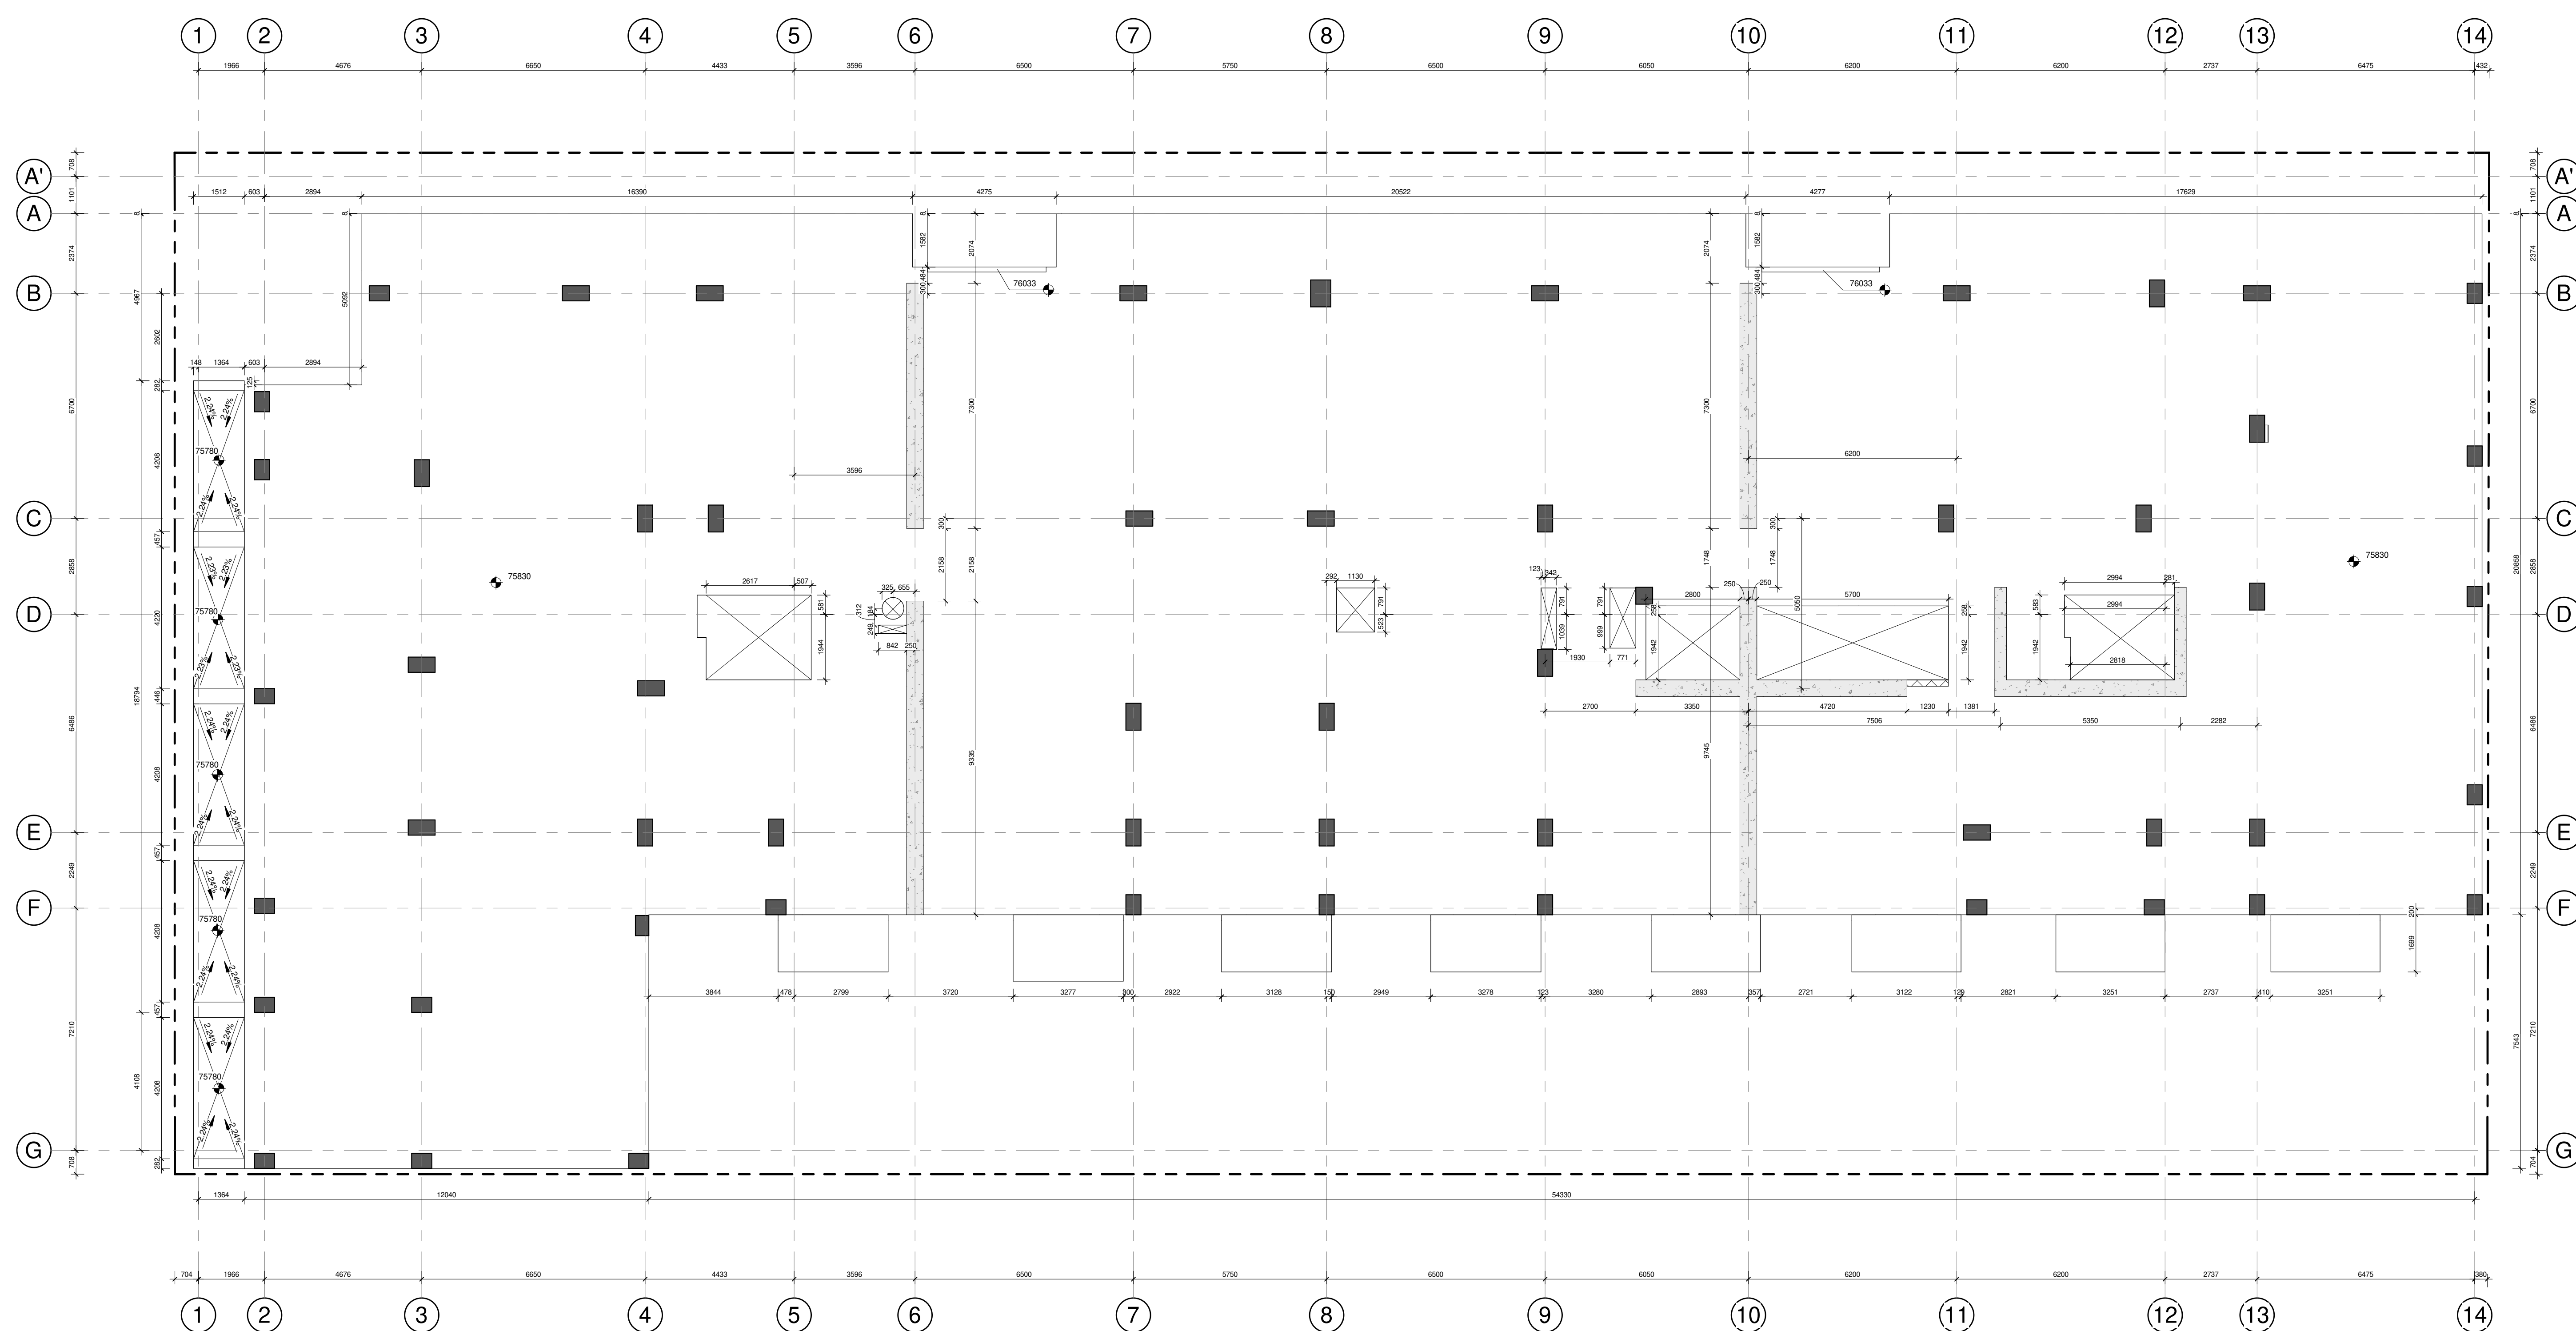


1 LEVEL 2
A-184 1:100

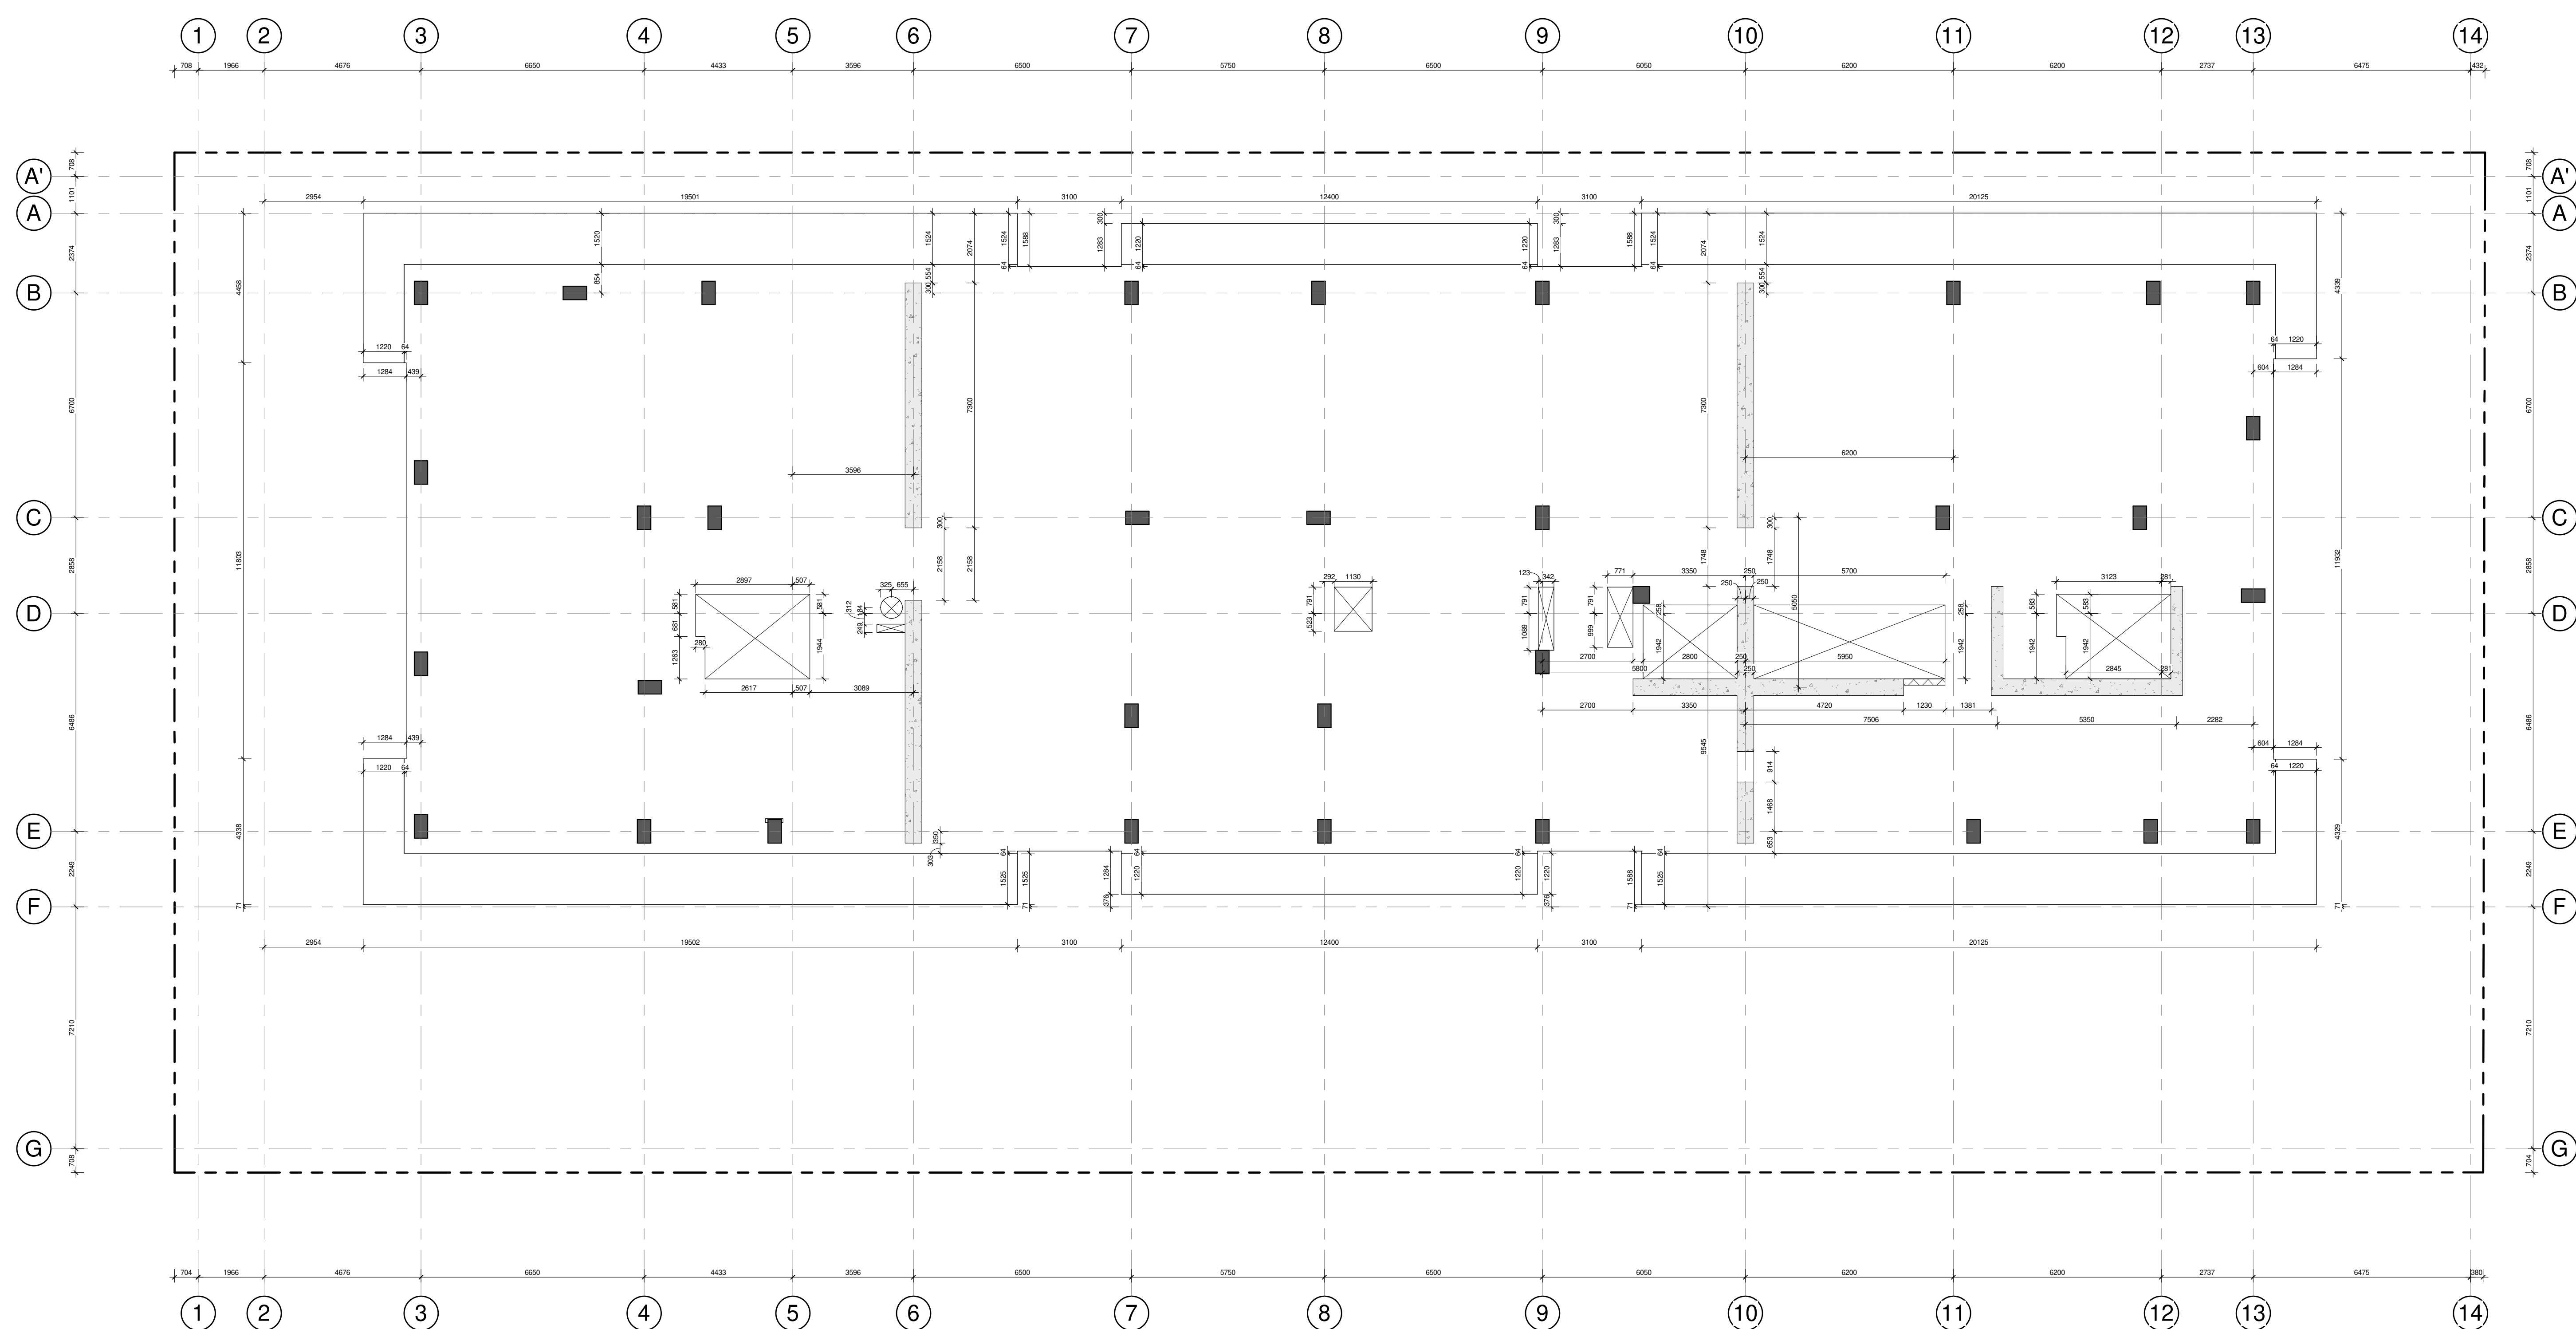

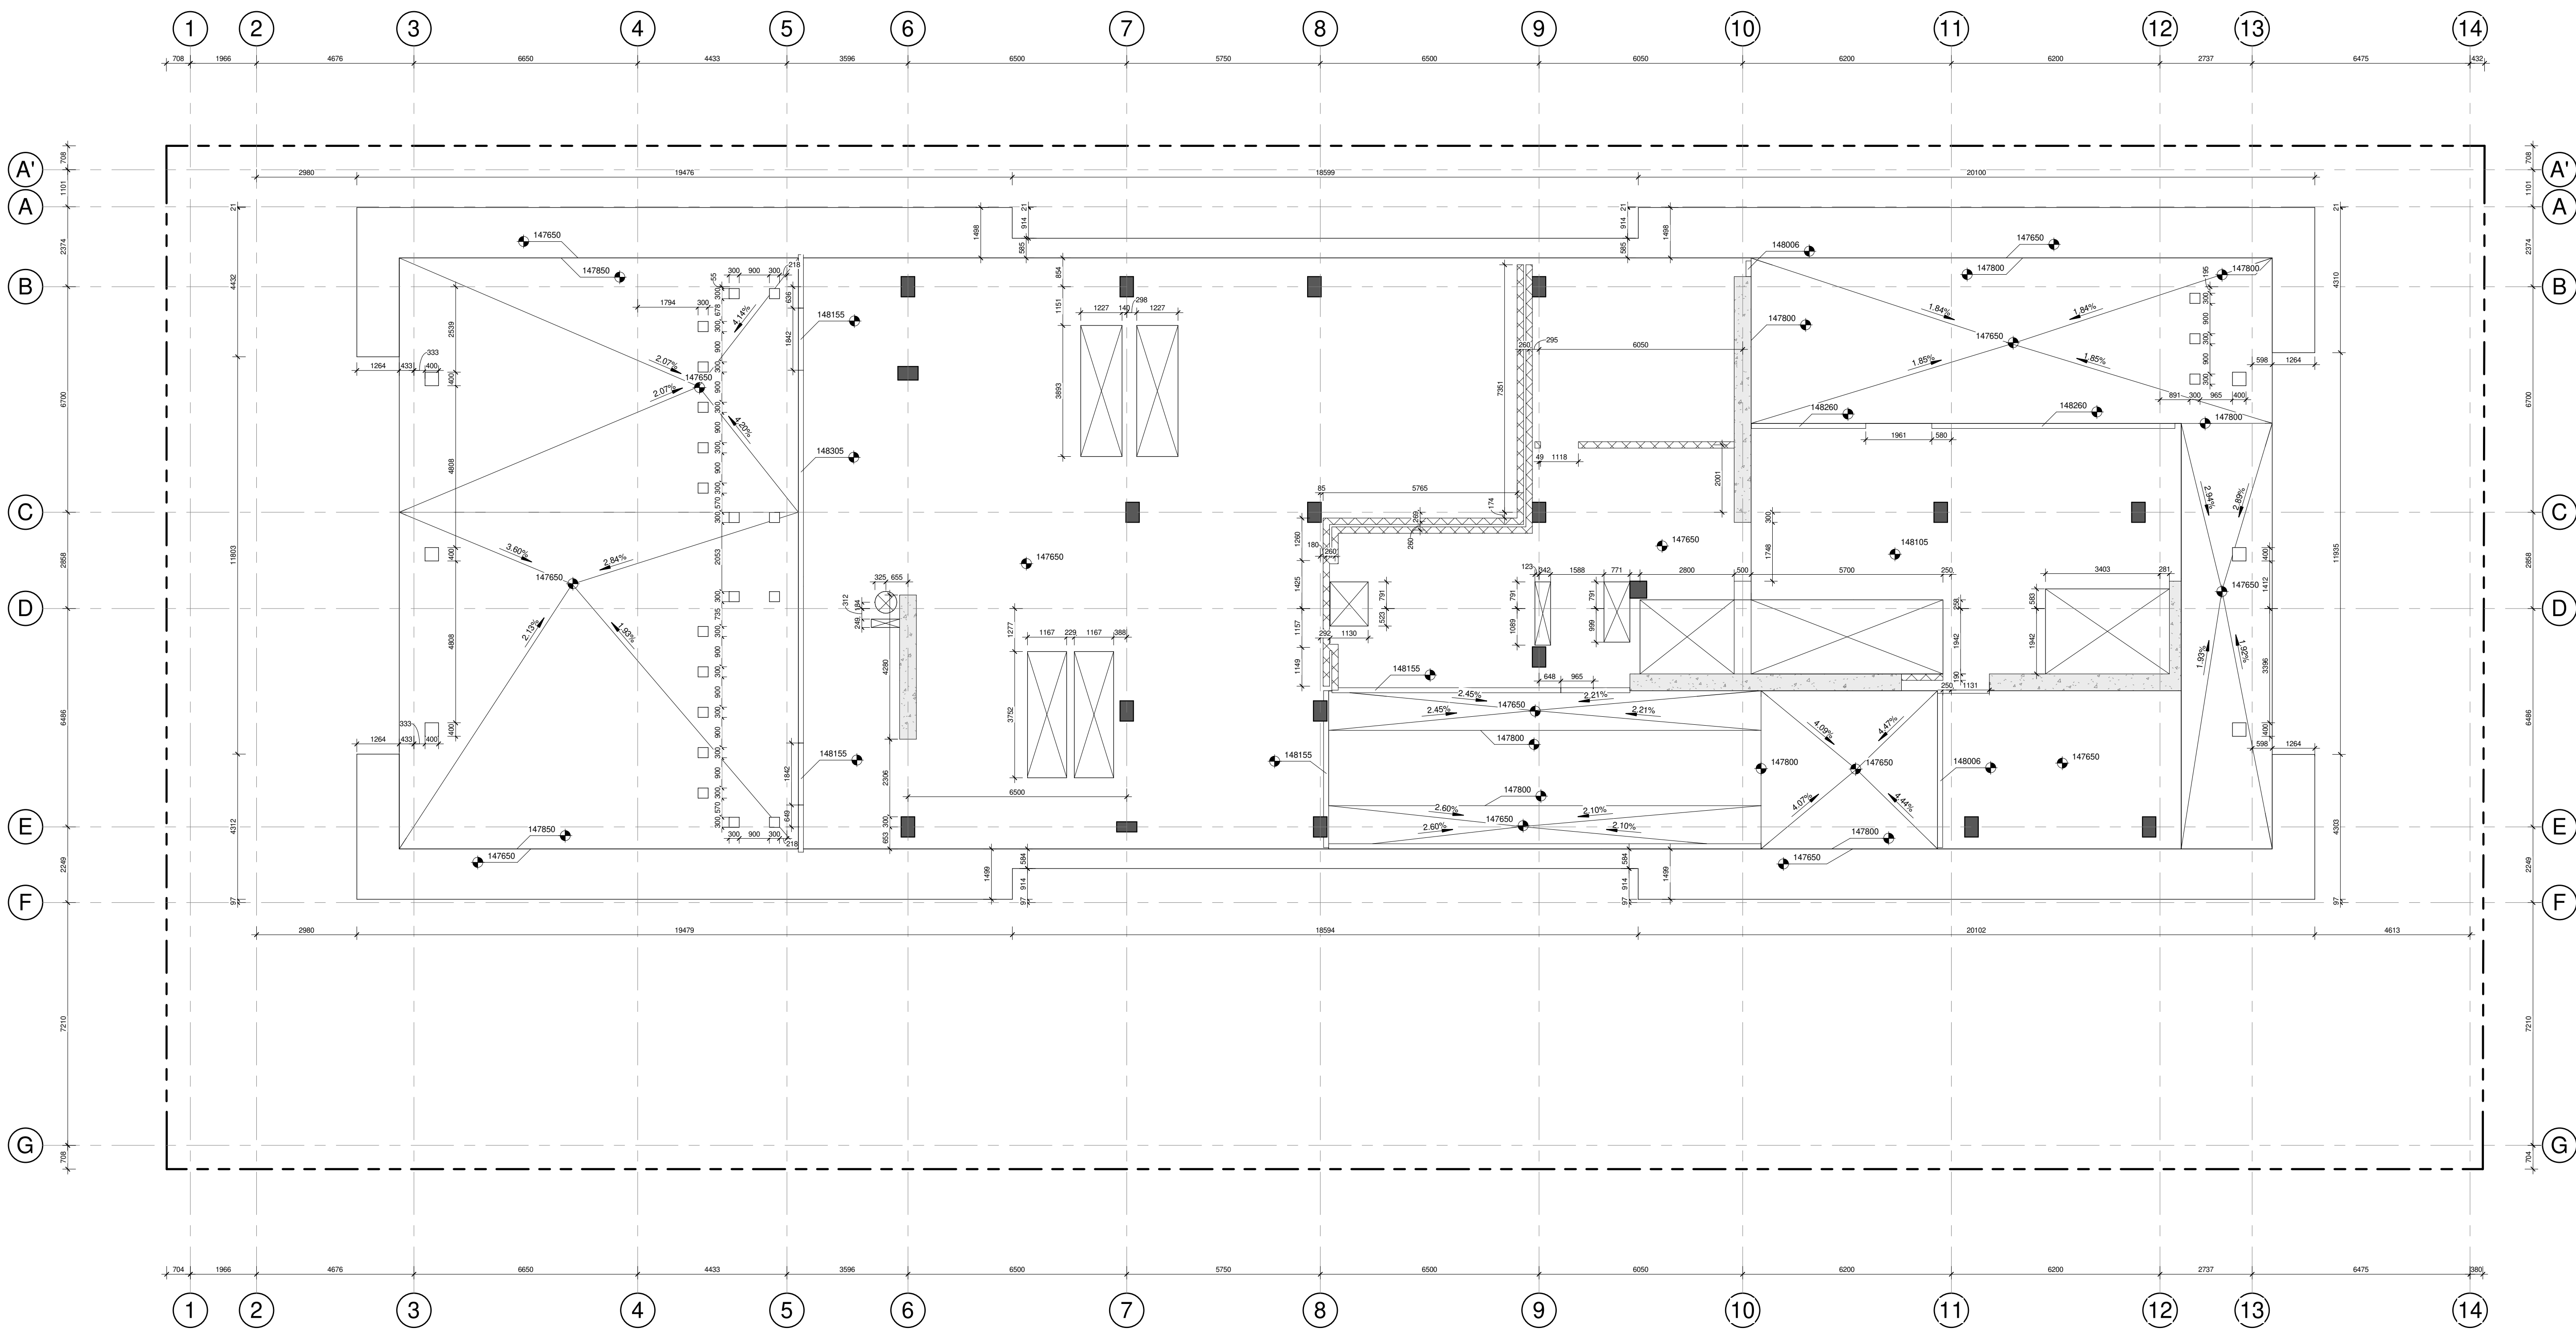

1 ROOF
A-188
1 : 100

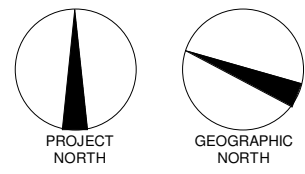

REVISIONS		
#	DESCRIPTION	DATE
1	ISSUED FOR PERMIT	28 NOV 2024

2024-08-13	POUR COORDINATION	O.P.
2024-08-18	POUR COORDINATION	O.P.
2024-08-27	POUR COORDINATION	O.P.
2024-10-04	POUR COORDINATION	O.P.
2024-10-30	POUR COORDINATION	O.P.
2024-11-12	POUR COORDINATION	O.P.
2024-11-18	POUR COORDINATION	O.P.
2024-11-29	ISSUED FOR PERMIT	O.P.




110 O'CONNOR
O'CONNOR STREET
OTTAWA, ONTARIO


Sheet name:

STRUCTURAL PLAN - ROOF


scale:	1 : 100	drawn by:	E.H.
date:		approved by:	E.H.
drawn:	23-03-2024	drawing:	A-188

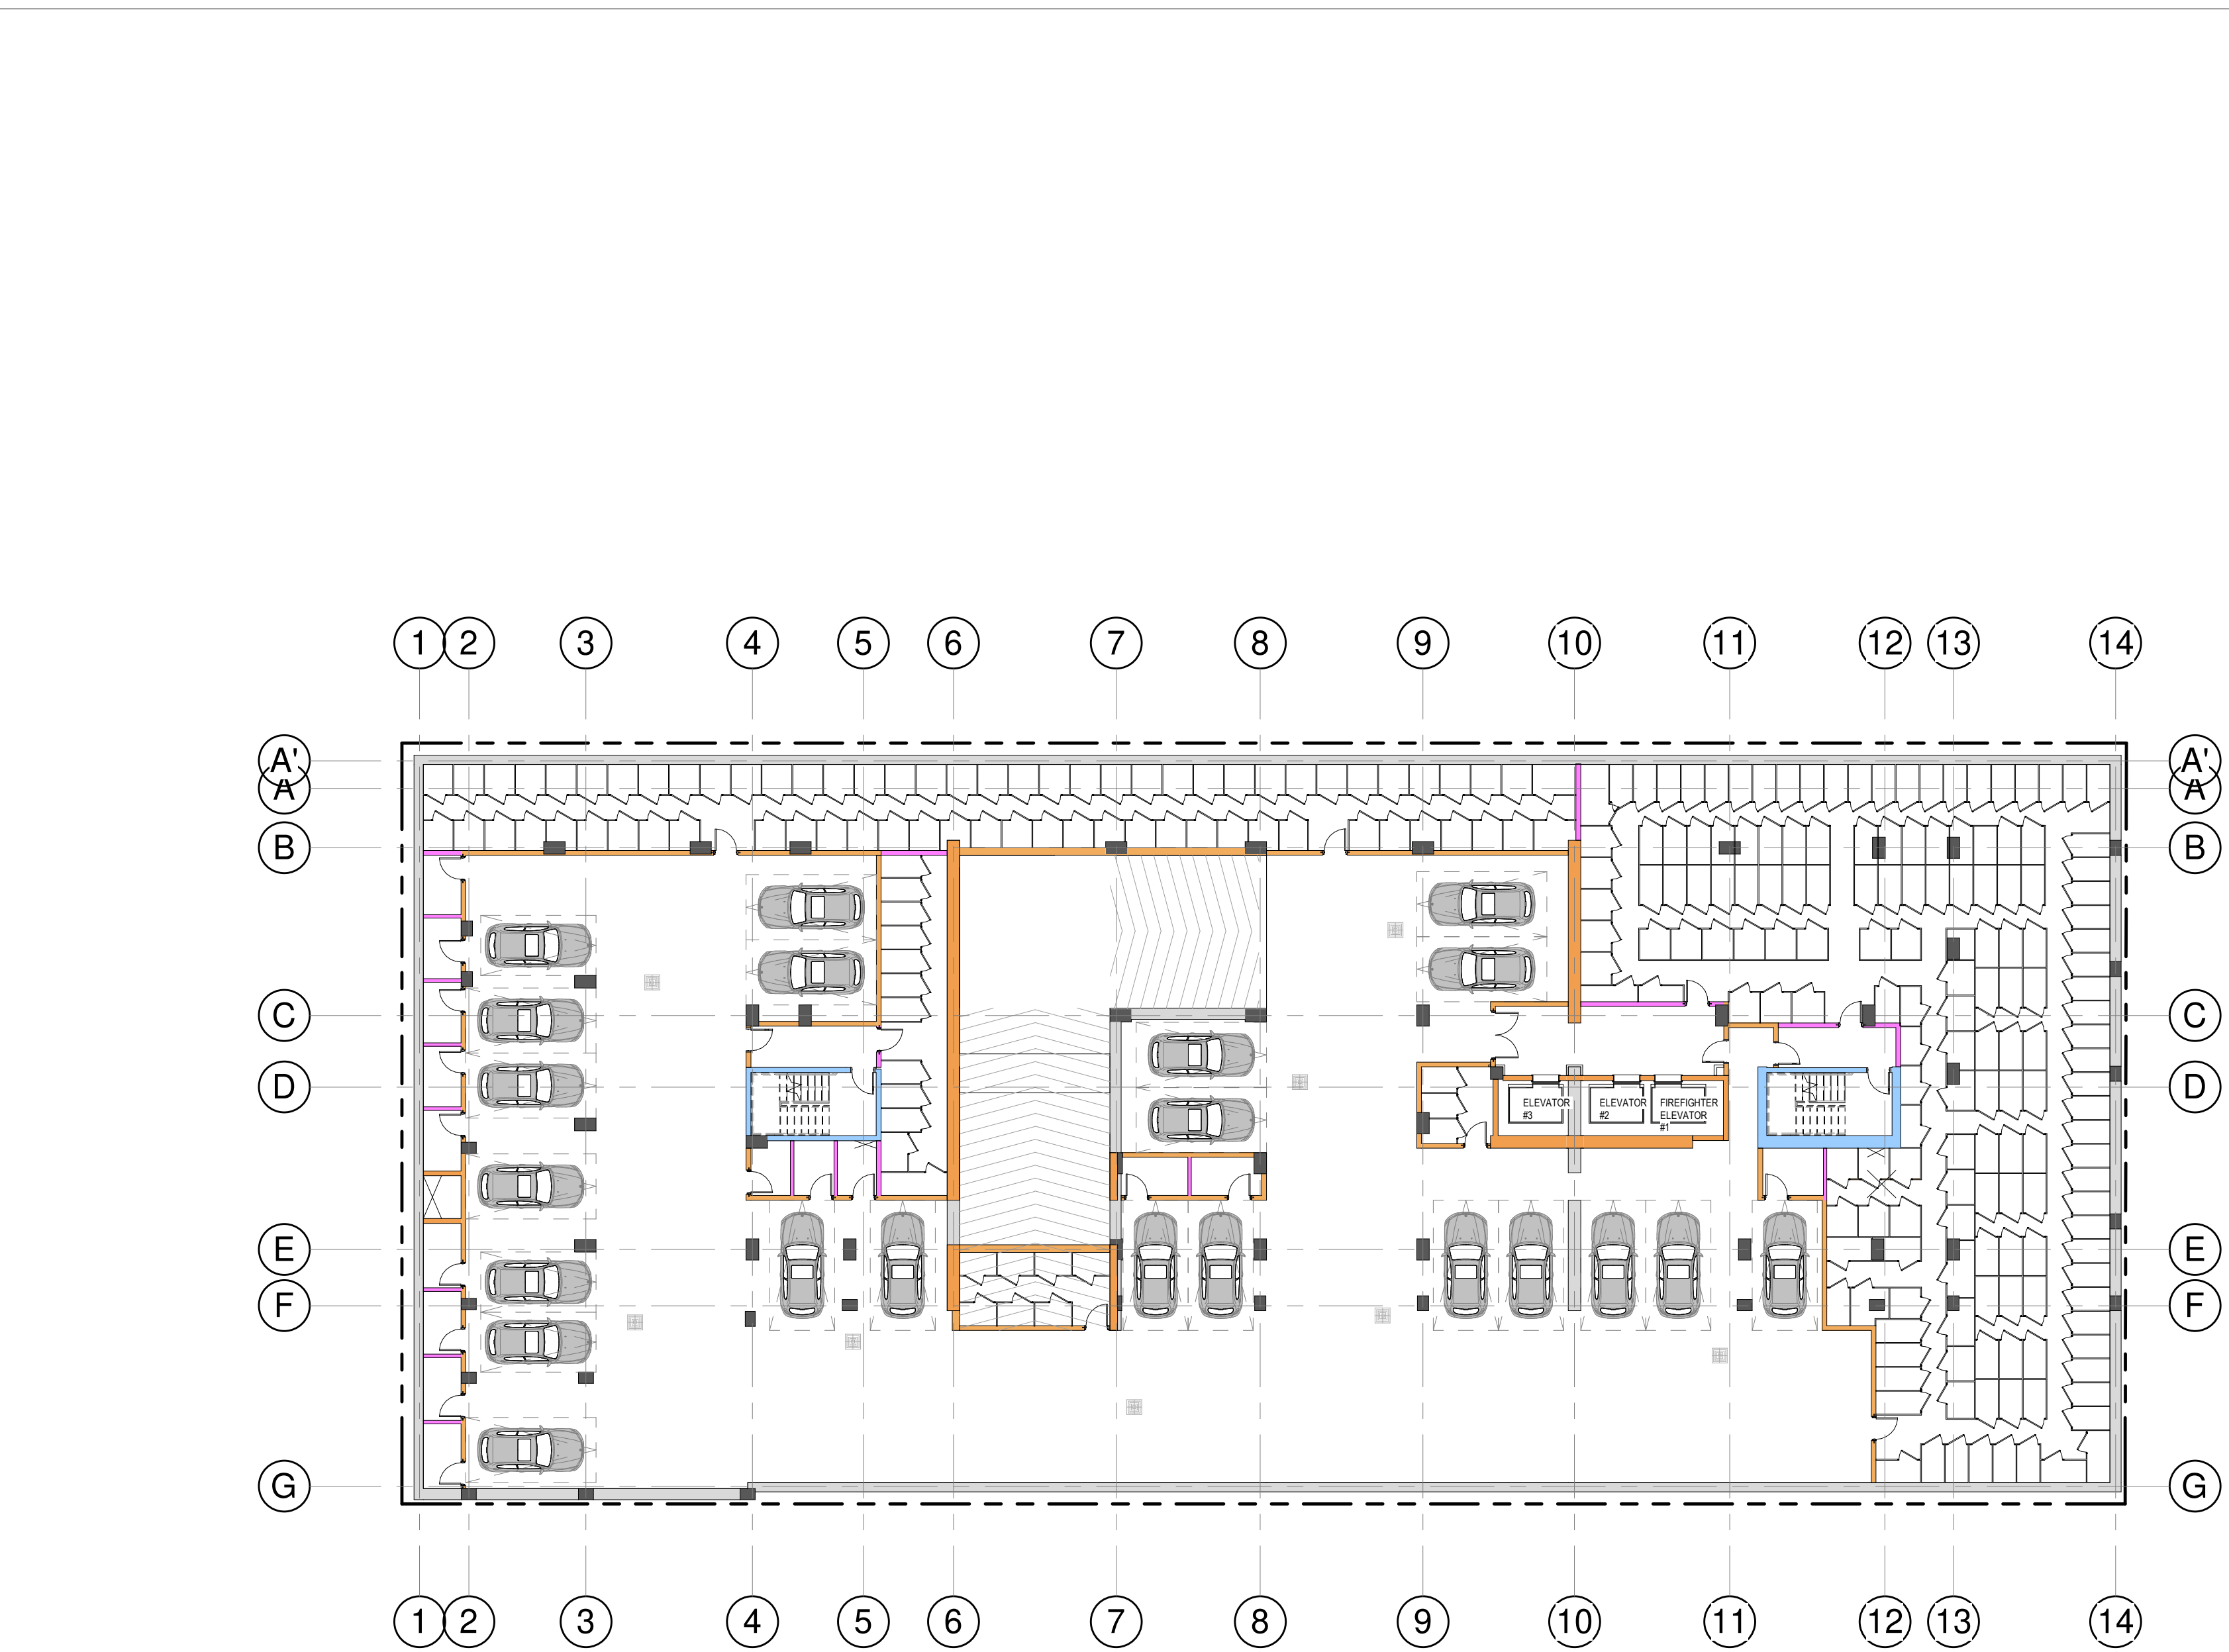


1 3RD BASEMENT - FR
A-190 1:200

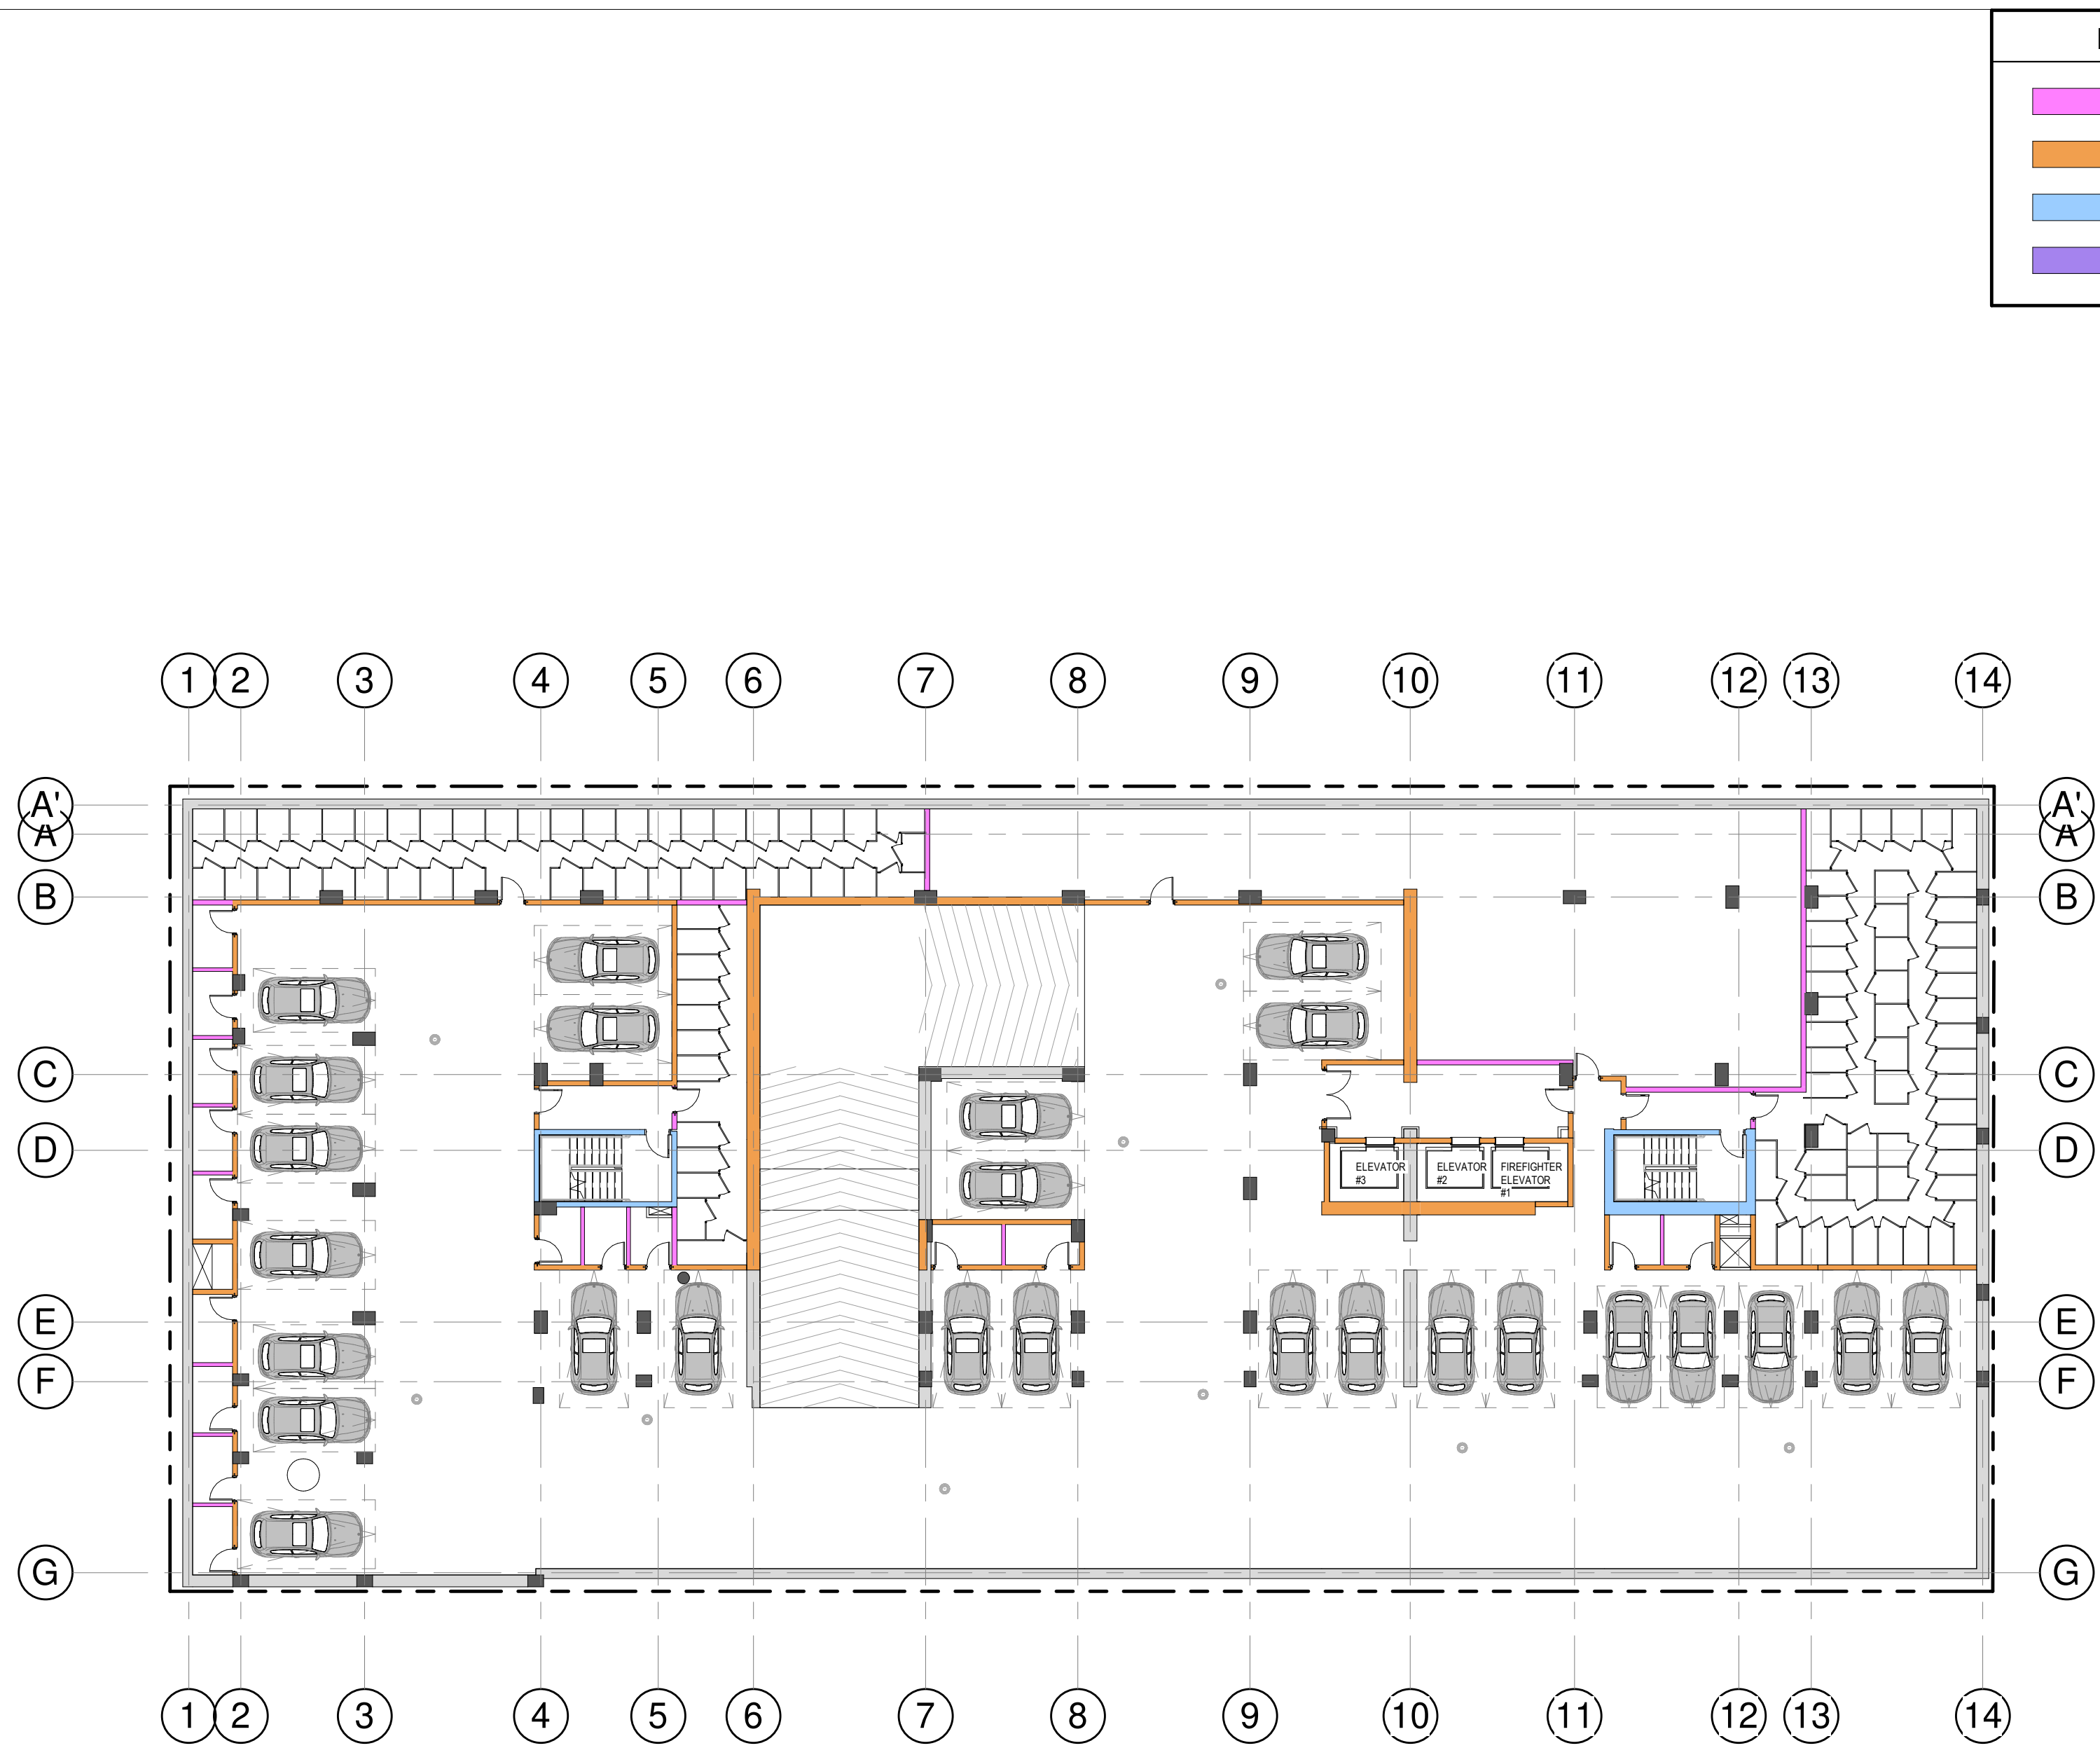

2 2ND BASEMENT
A-190 1:200

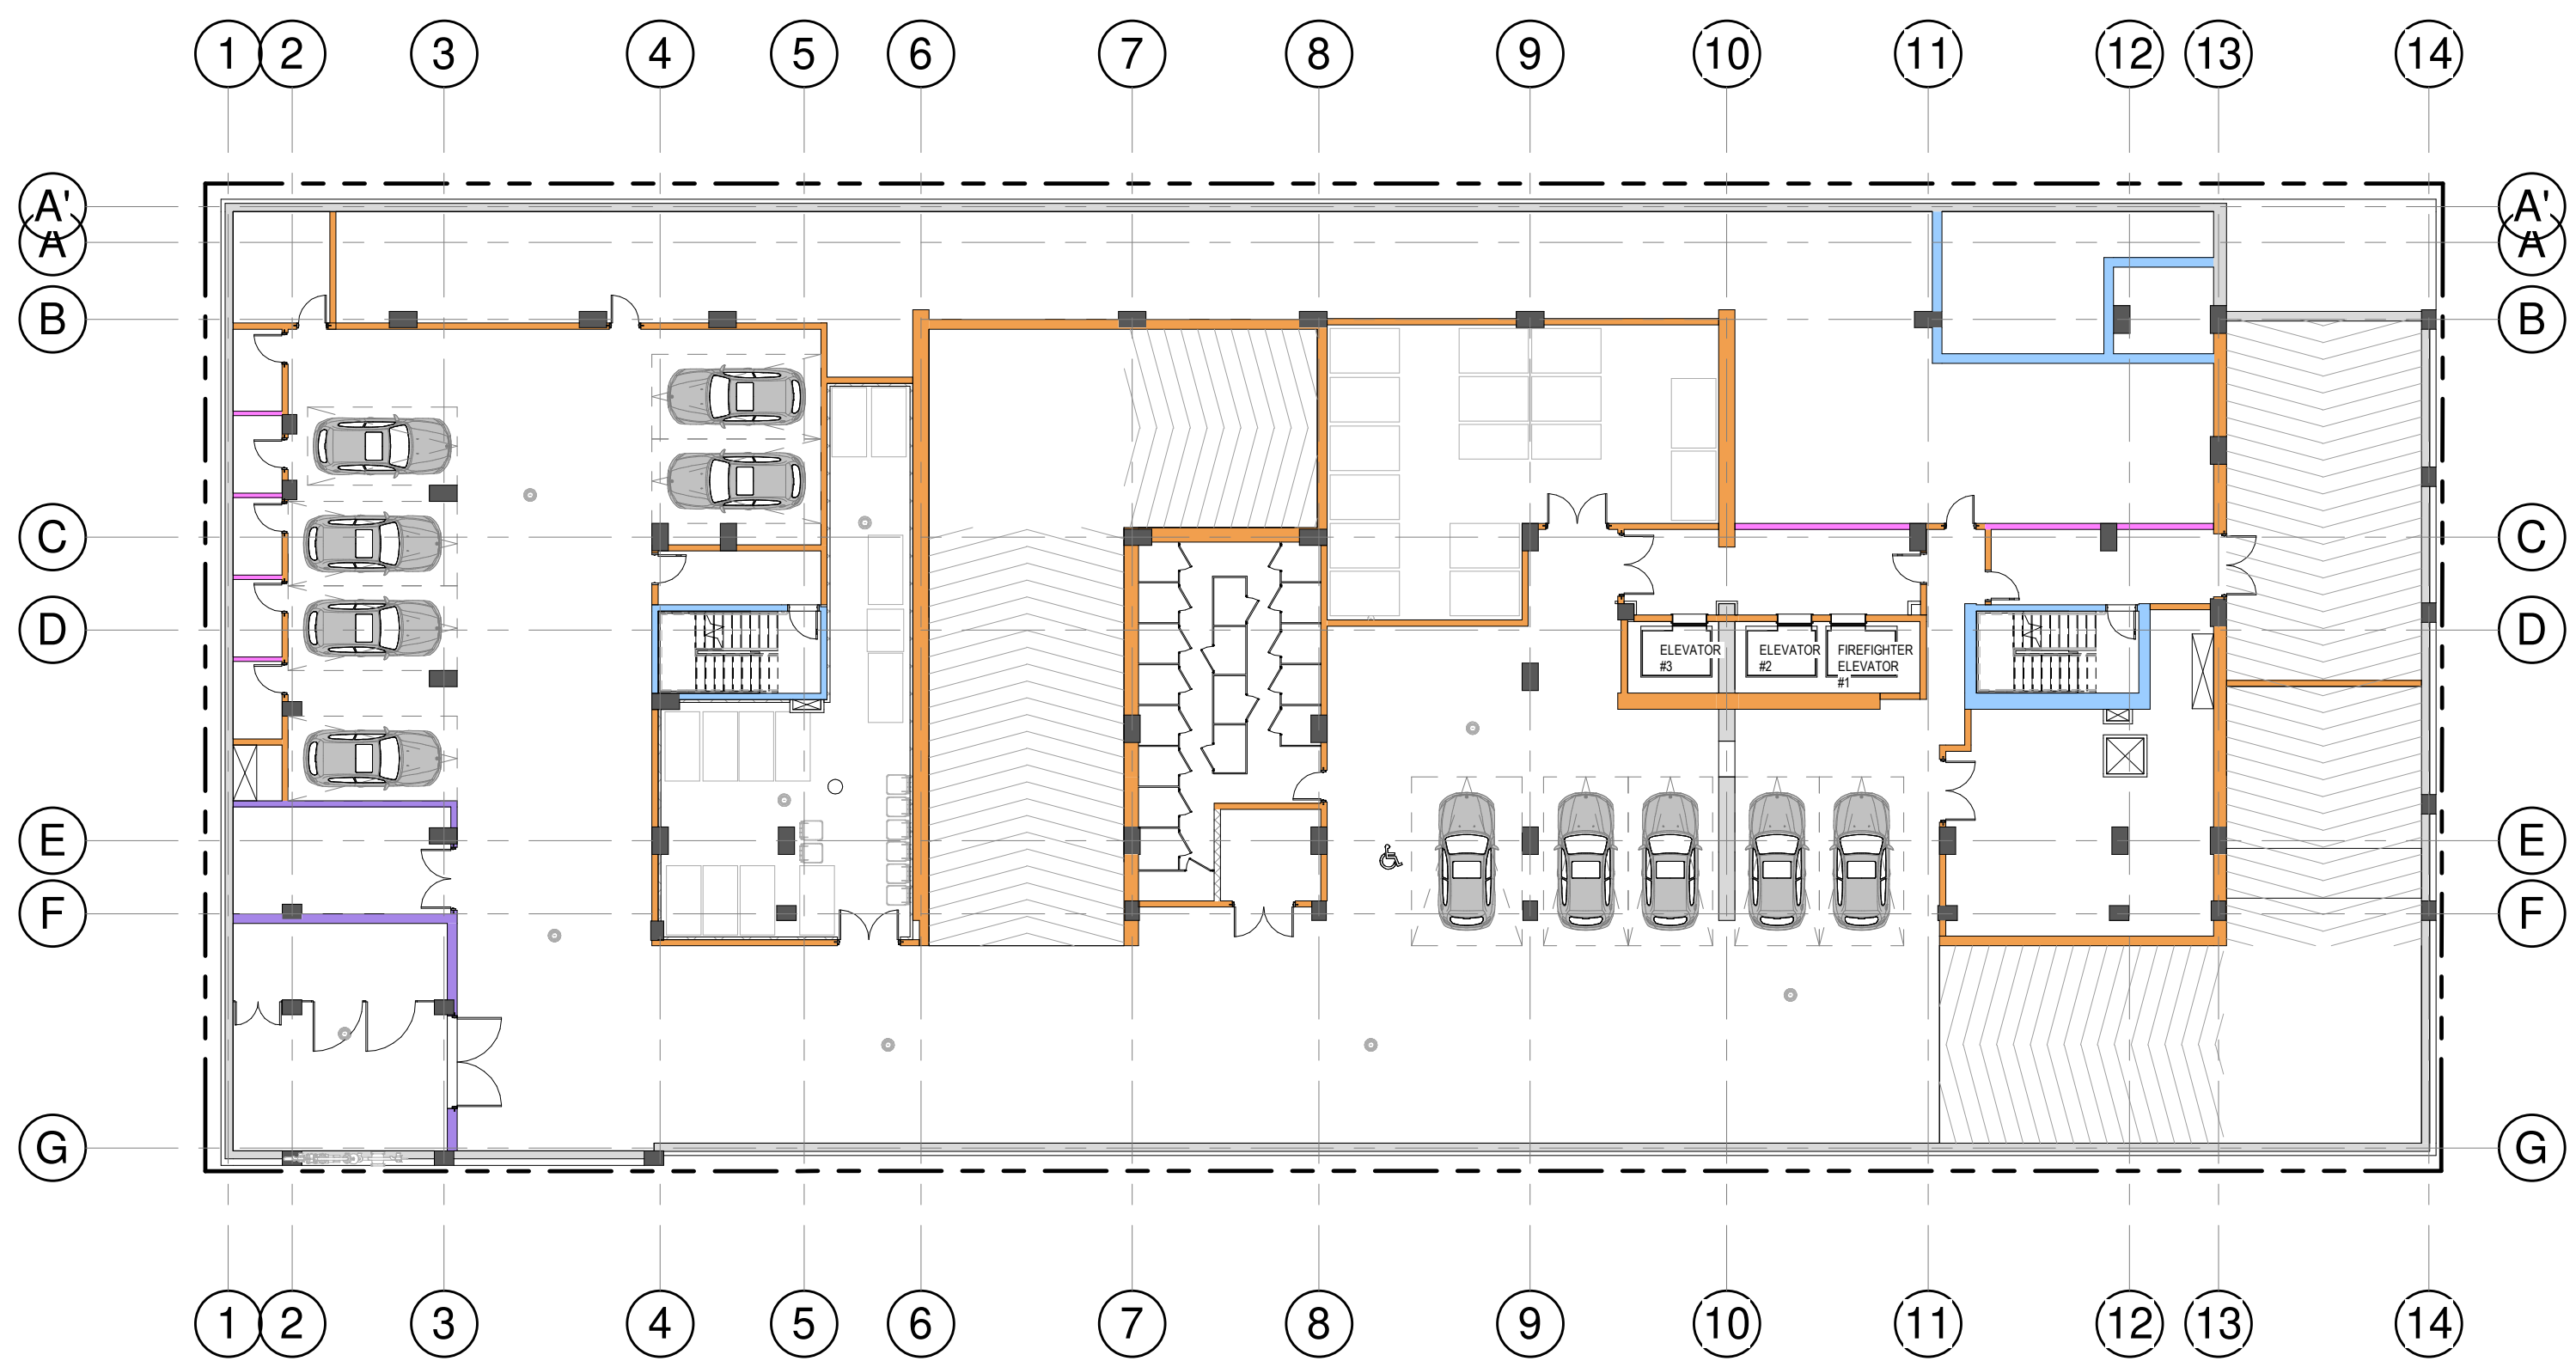

3 1ST BASEMENT
A-190 1:200

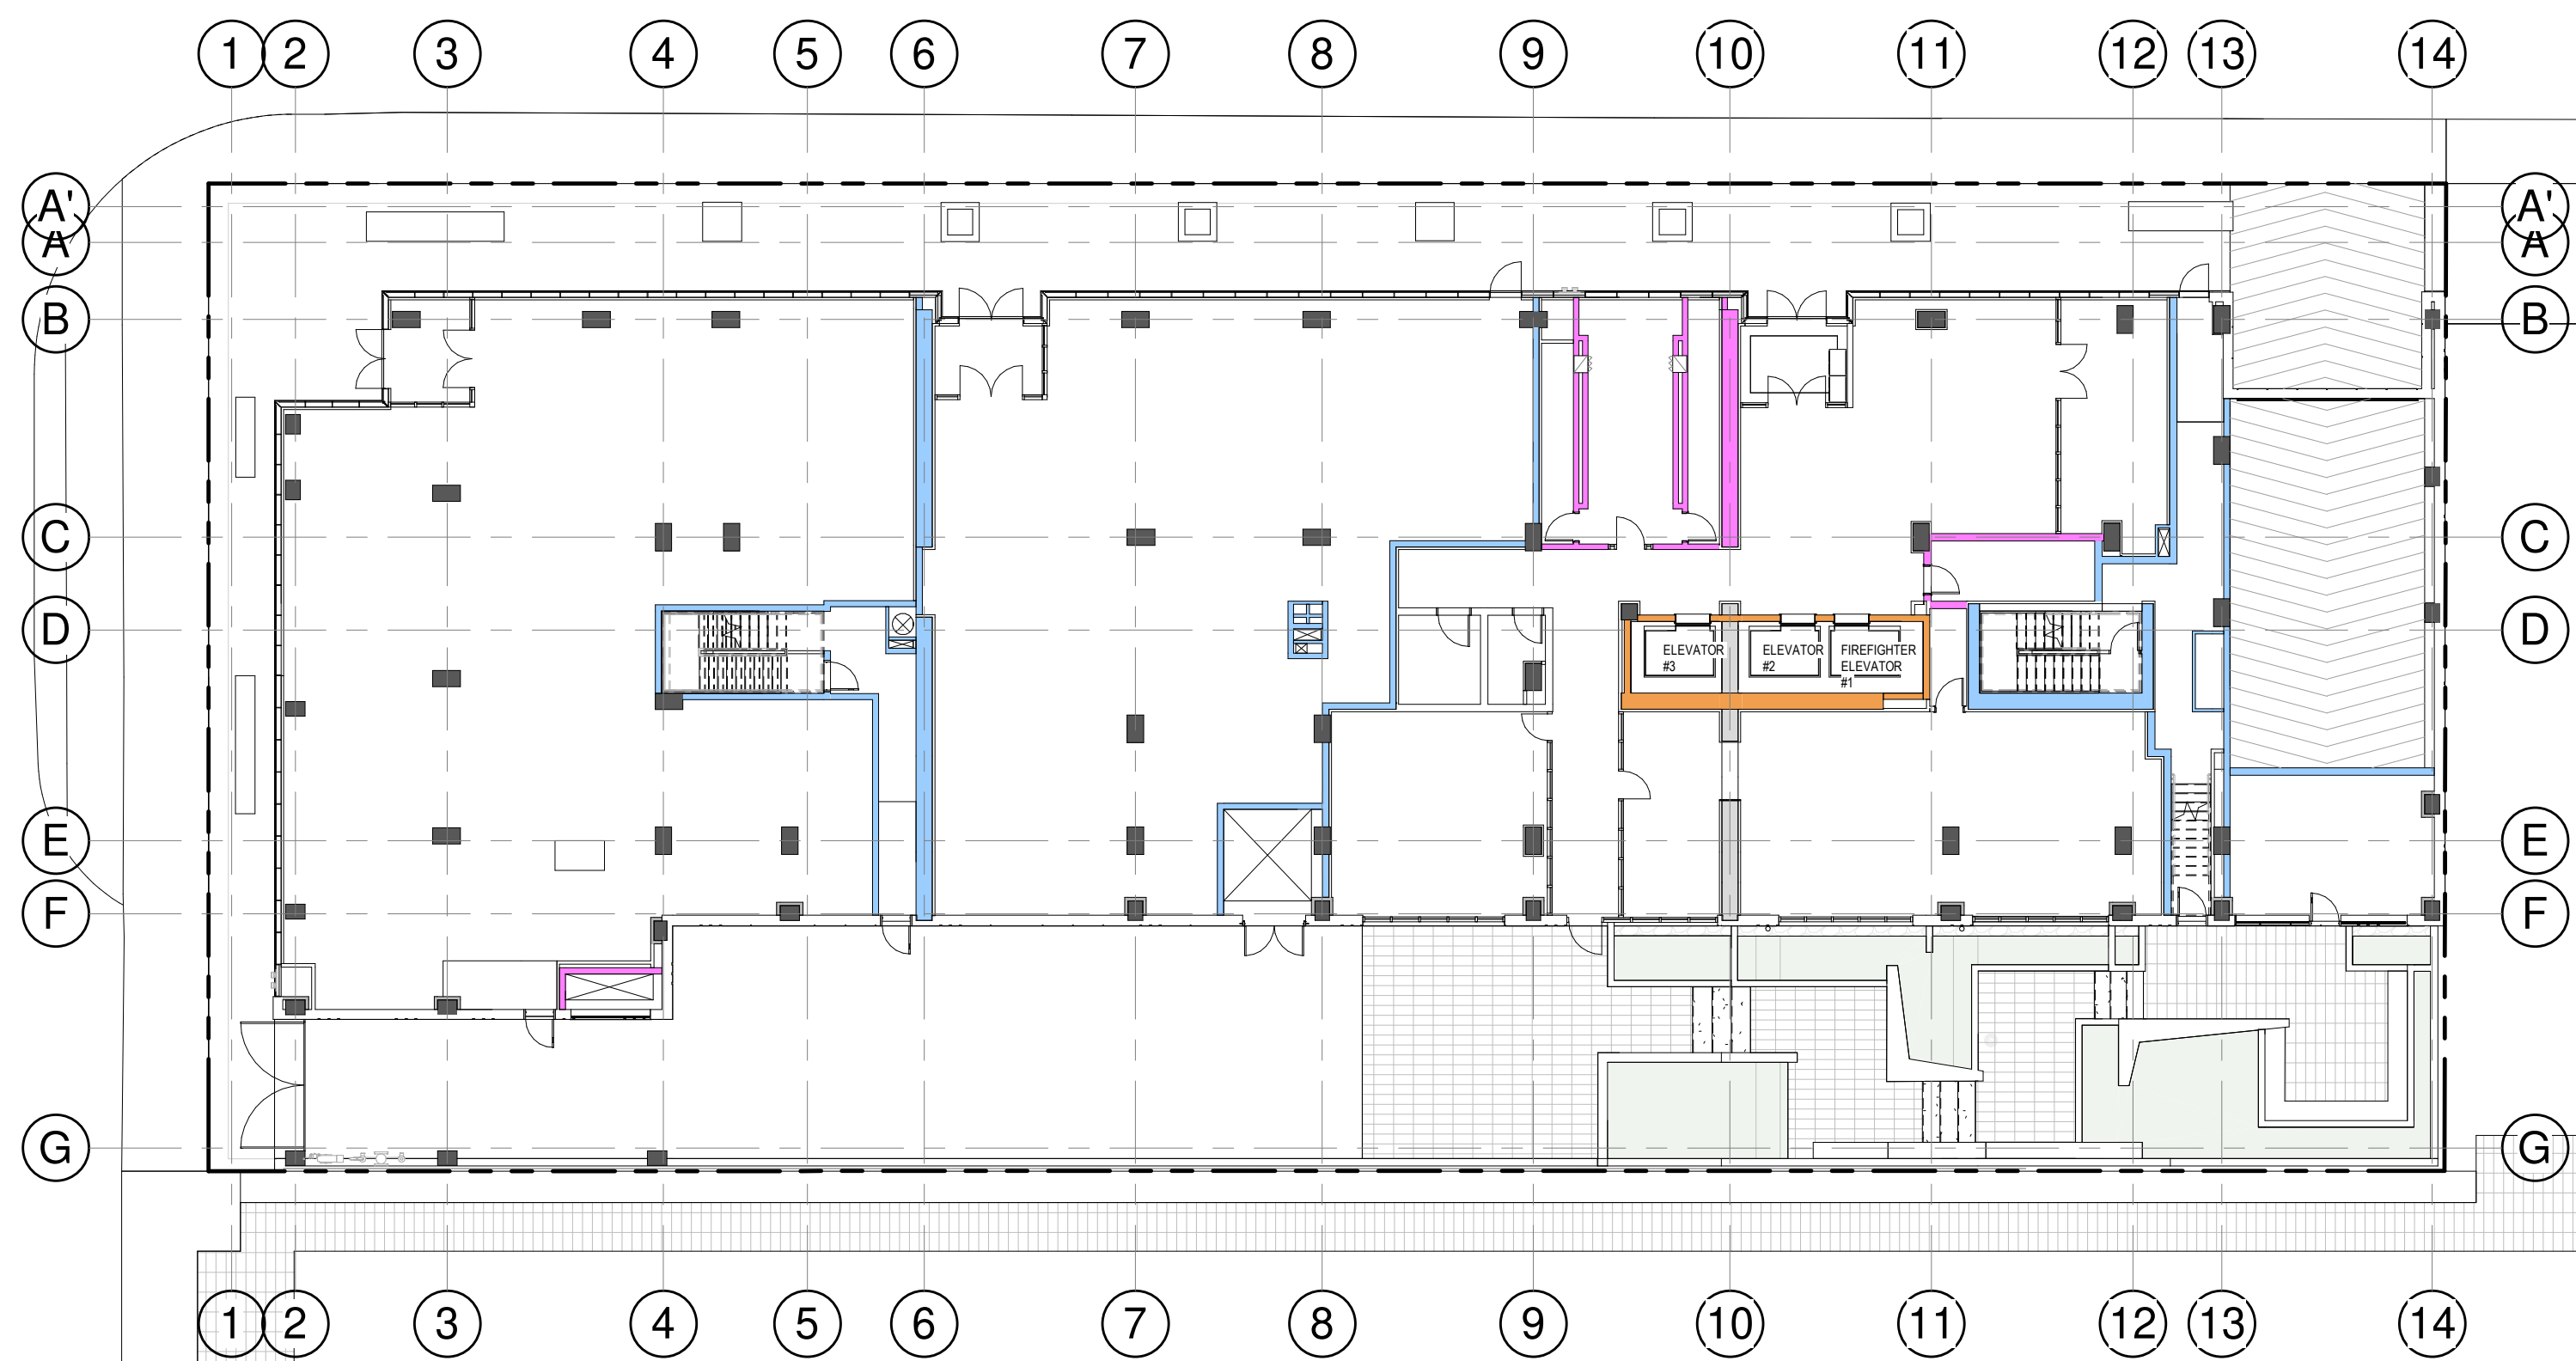

4 GROUND FLOOR
A-190 1:200

FIRE RESISTANCE RATING LEGEND	
1 HR	
1.5 HR	
2 HR	
3 HR	

GeigerHuot
GeigerHuot
ARCHITECTS

434, rue des Remparts, 104, Montreal, QC, H2J 1K9
Tel: 514-935-3338 Fax: 514-935-3375
info@geigerhuot.com

GENERAL NOTES:
Do not measure directly on the plans.
All dimensions and general conditions are to be verified before the beginning of work.
Never proceed with uncertainty.
This drawing must be read carefully with the architectural specifications as well as the general notes.

GEIGER ASSOCIATION
ONTARIO ASSOCIATION
OF ARCHITECTS
ERIC HUOT
Licence No. 11111111
Eric Huot

MACH

GROUPE MACH
3811 rue Saint-Paul, Suite 500
Montreal, QC, H2S 1L2
Tel: 514-374-5555 Fax: 514-374-5551

REVISIONS	
#	DATE
1	ISSUED FOR PERMIT 28 NOV 2024

2024-08-13	POUR COORDINATION	O.P.
2024-08-18	POUR COORDINATION	O.P.
2024-08-27	POUR COORDINATION	O.P.
2024-10-04	POUR COORDINATION	O.P.
2024-10-28	POUR COORDINATION	O.P.
2024-11-12	POUR COORDINATION	O.P.
2024-11-18	POUR COORDINATION	O.P.
2024-11-29	ISSUED FOR PERMIT	O.P.

LAU REE
ARCHITECTURE

LC
Structural Engineer

GROUPE cme
SERVICES D'INGENIERIE
Mechanical/Electrical Engineer

siteform
Landscape Architect


DG
GAUVREAU
D. E. S. I. G. N.
Interior Designer

110 O'CONNOR
O'CONNOR STREET
OTTAWA, ONTARIO


Sheet name:

FIRE RESISTANCE PLANS


scale:	As indicated	drawn by:	E.H.
date:		approved by:	E.H.
drawn:	23-03-2024	drawing:	A-190

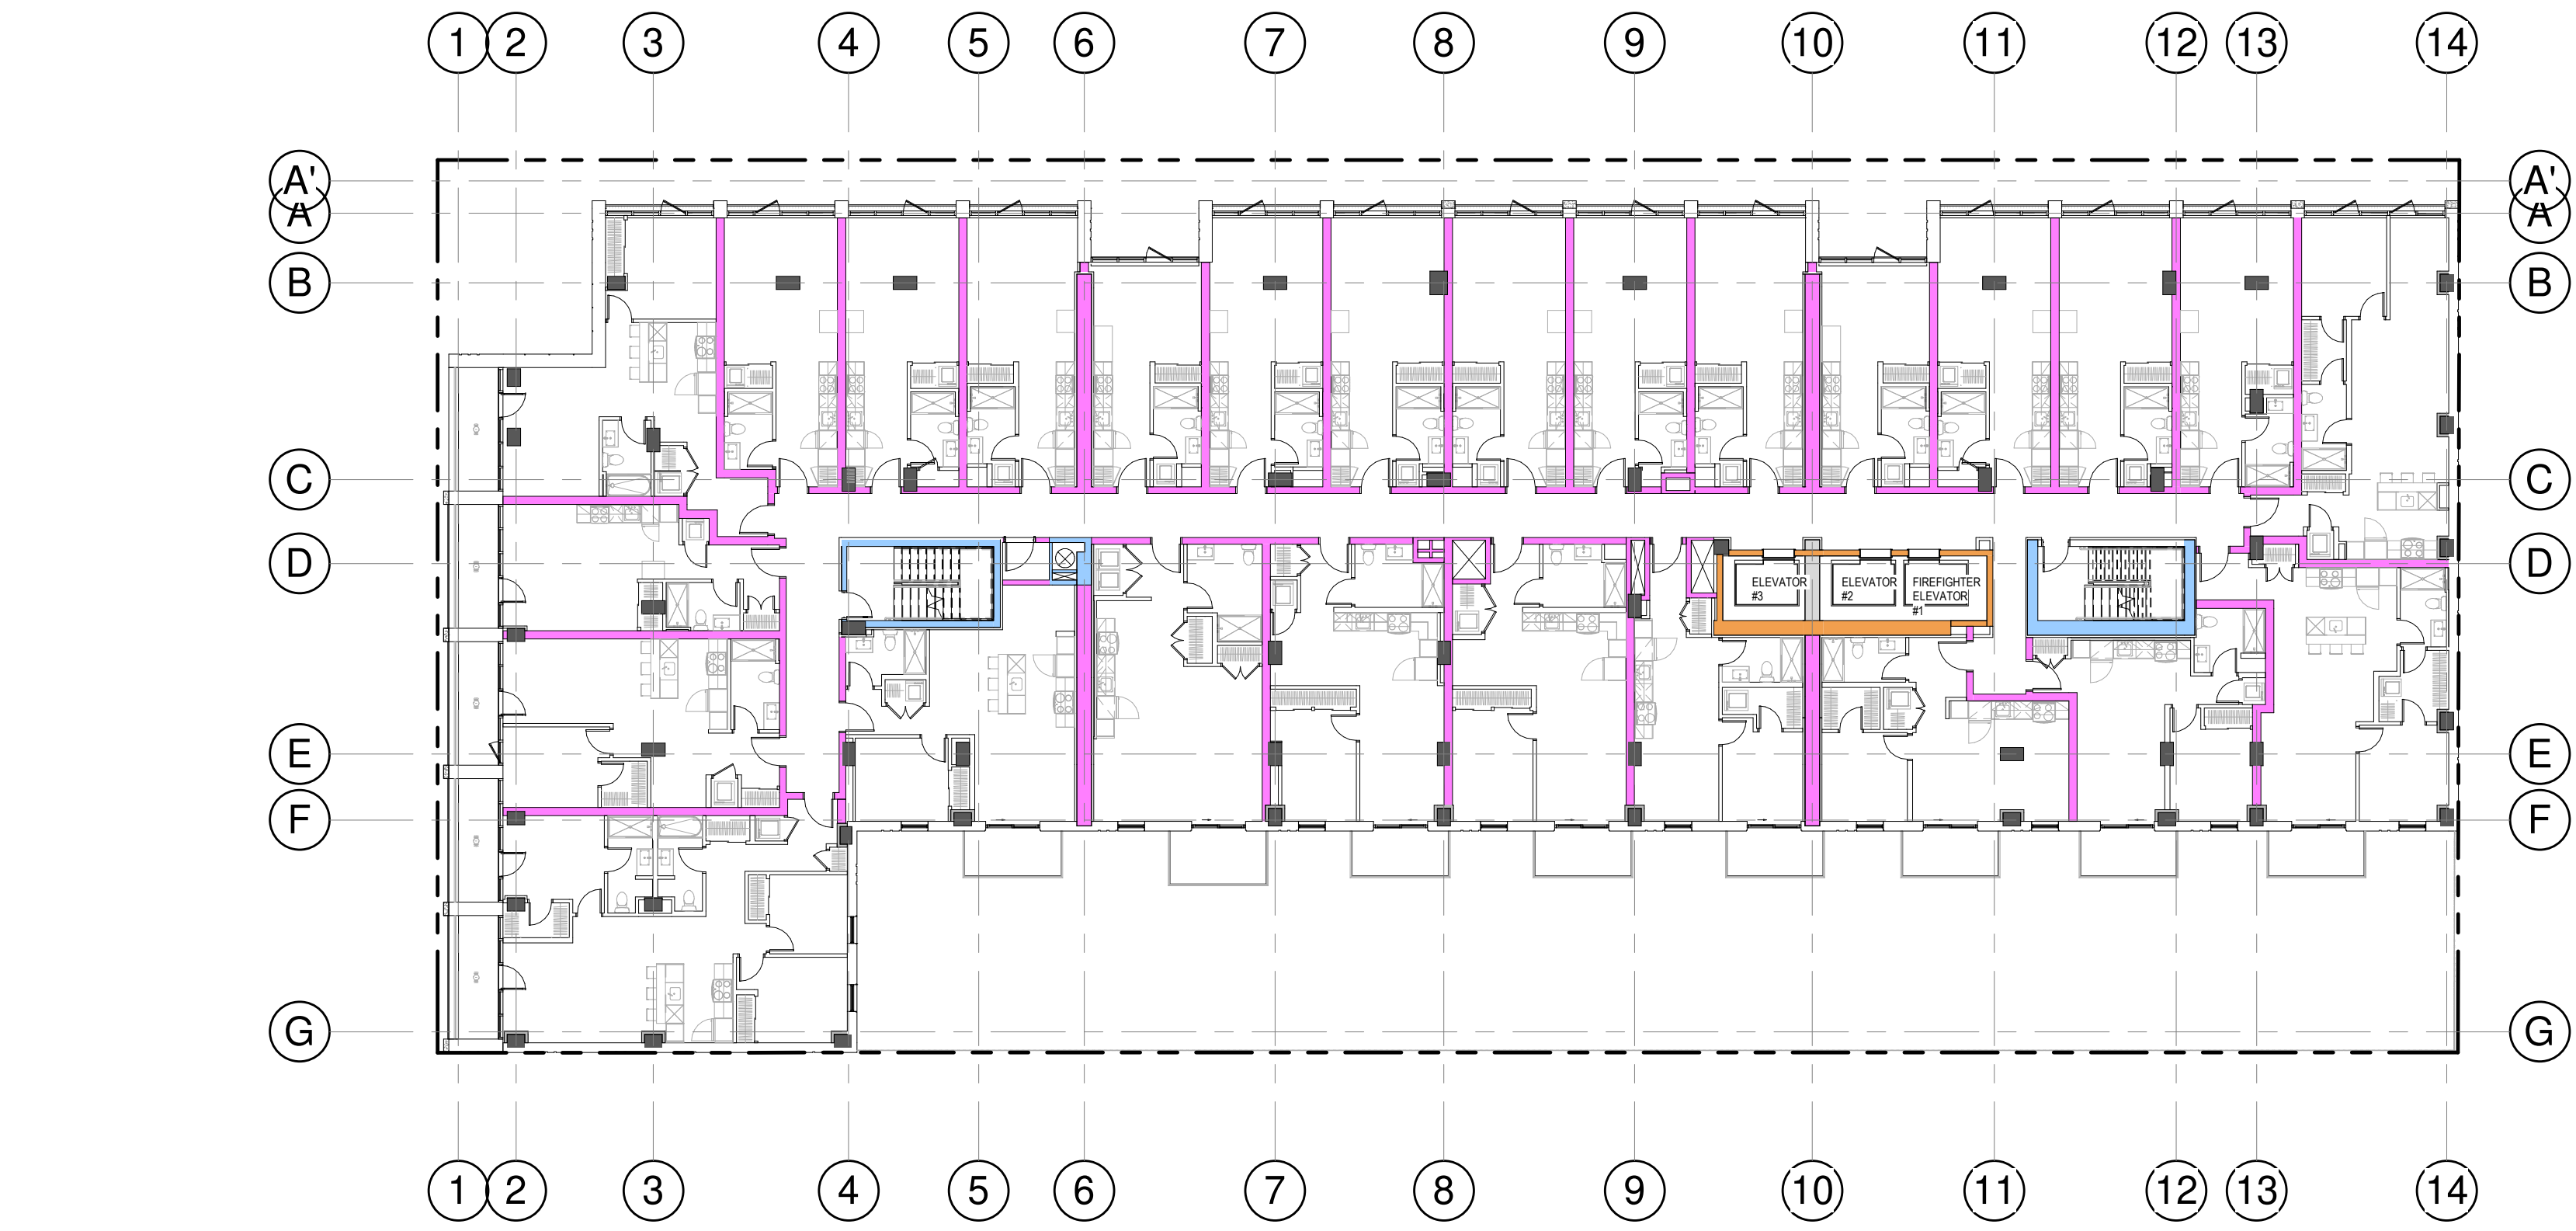

1 LEVEL 2 - FR
A-191 1 : 200

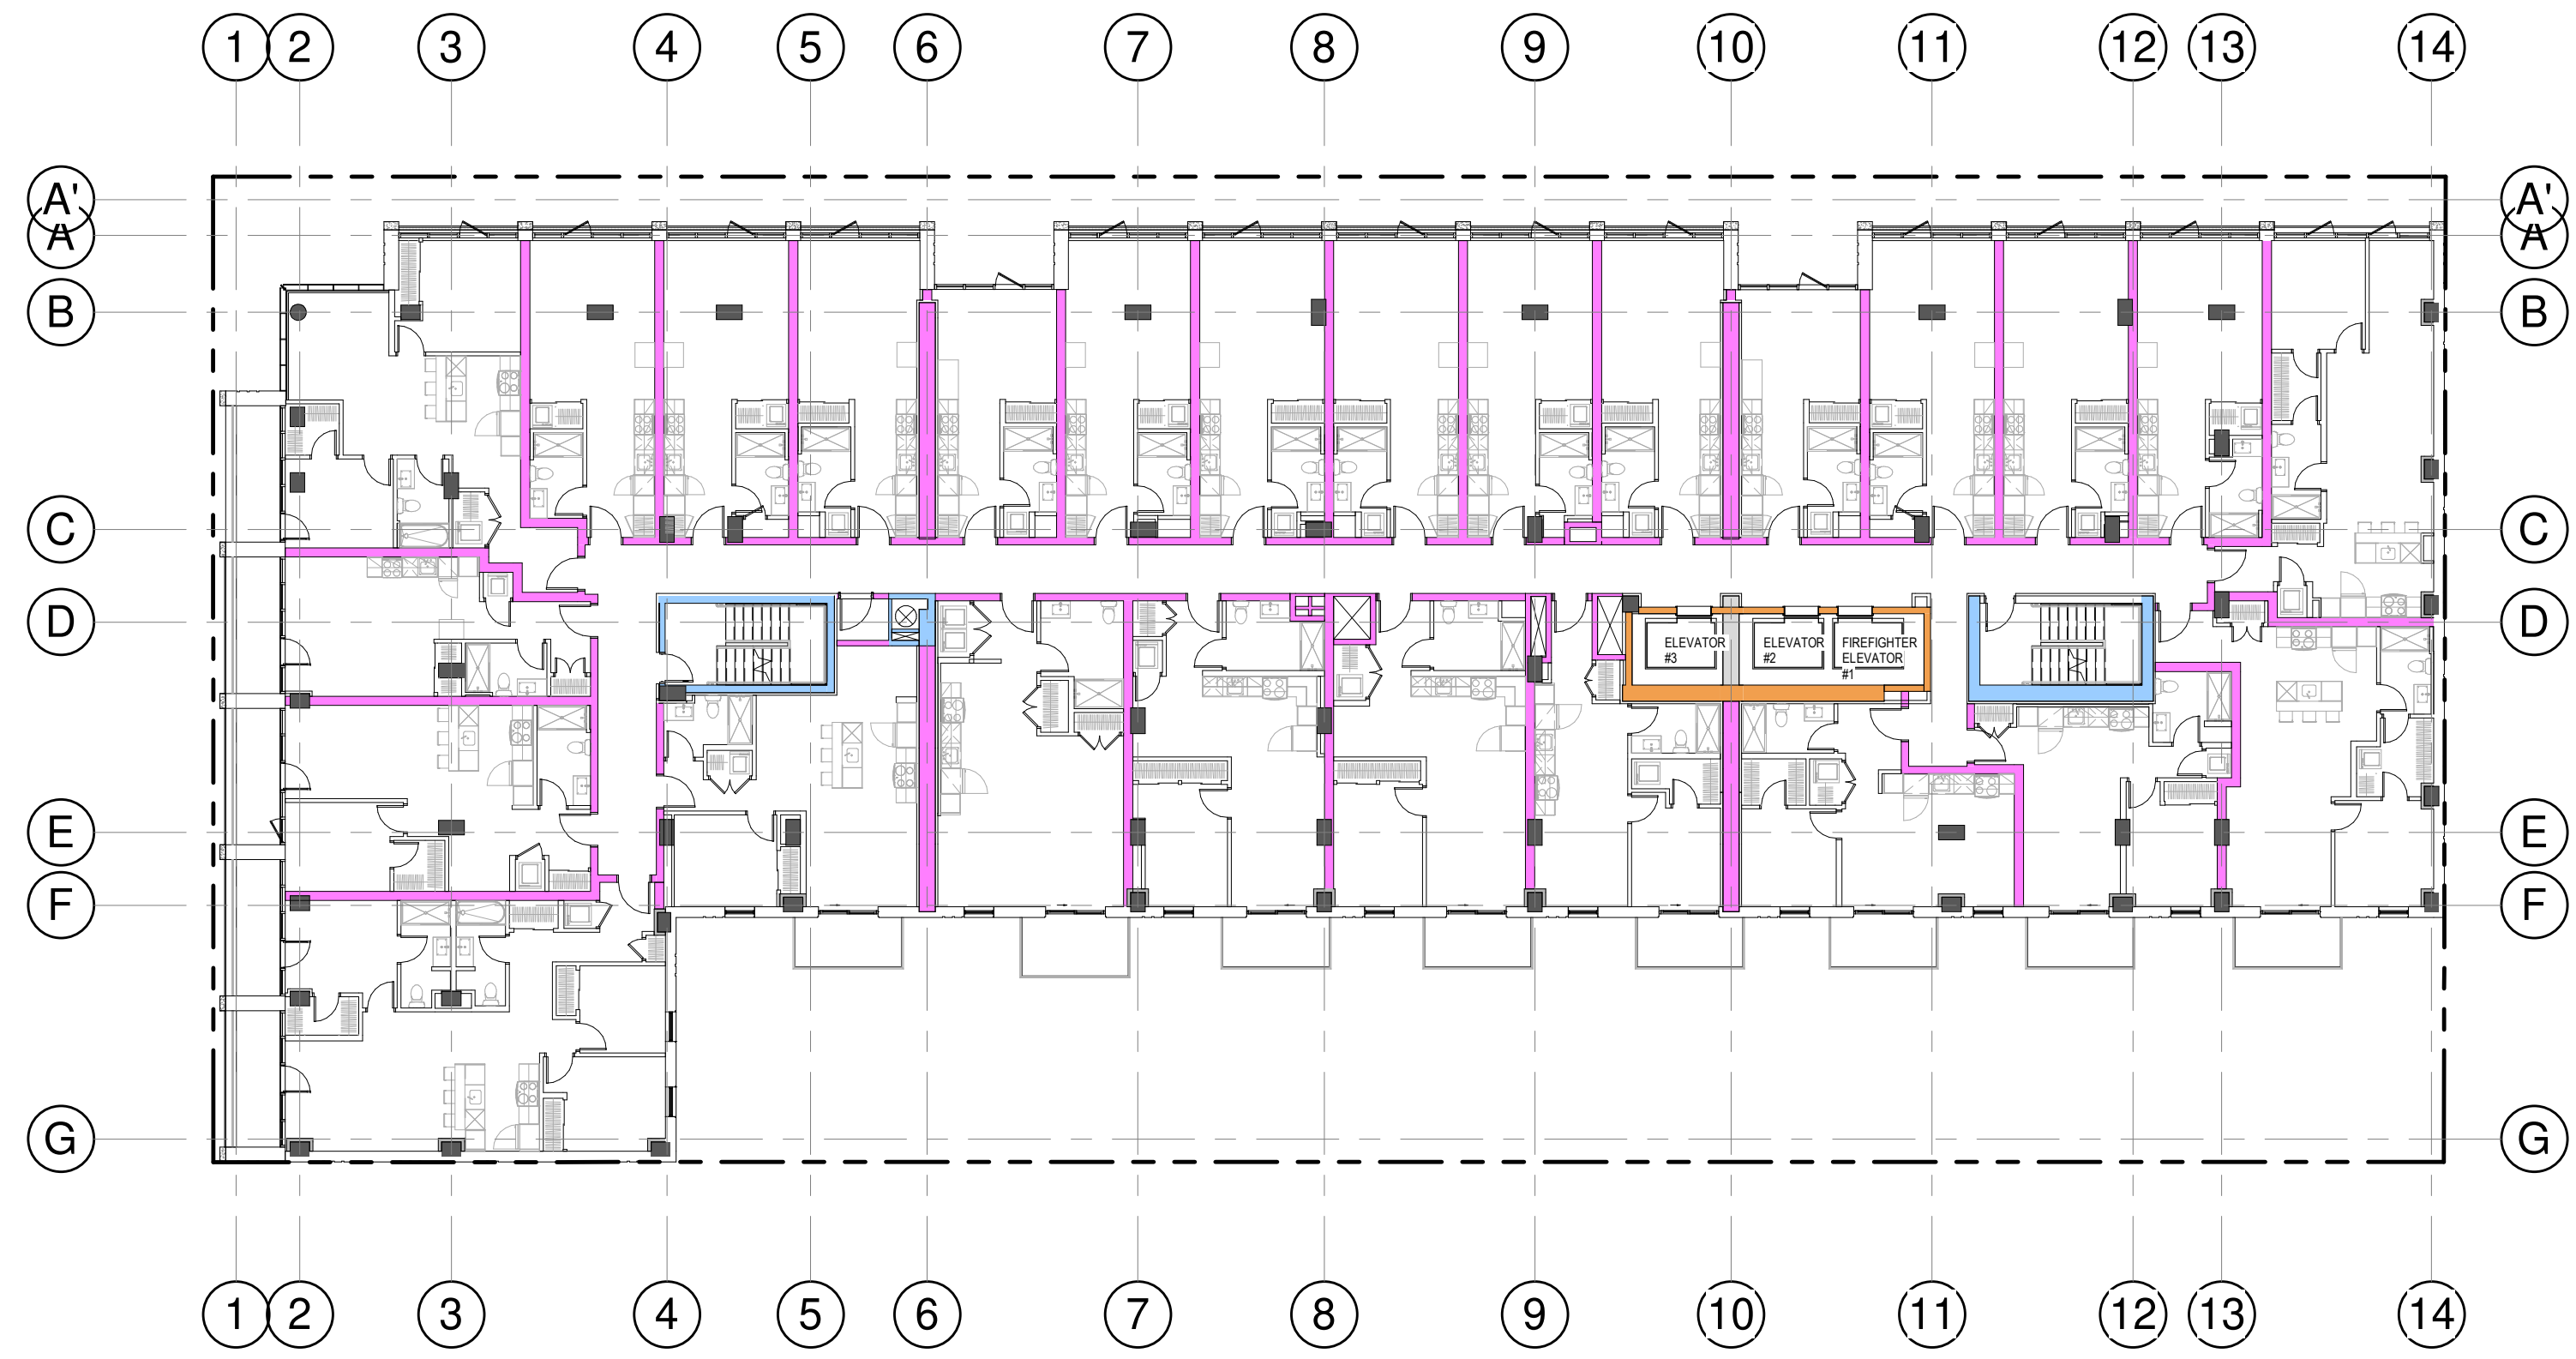

2 LEVEL 3 TO 6 - FR
A-191 1 : 200

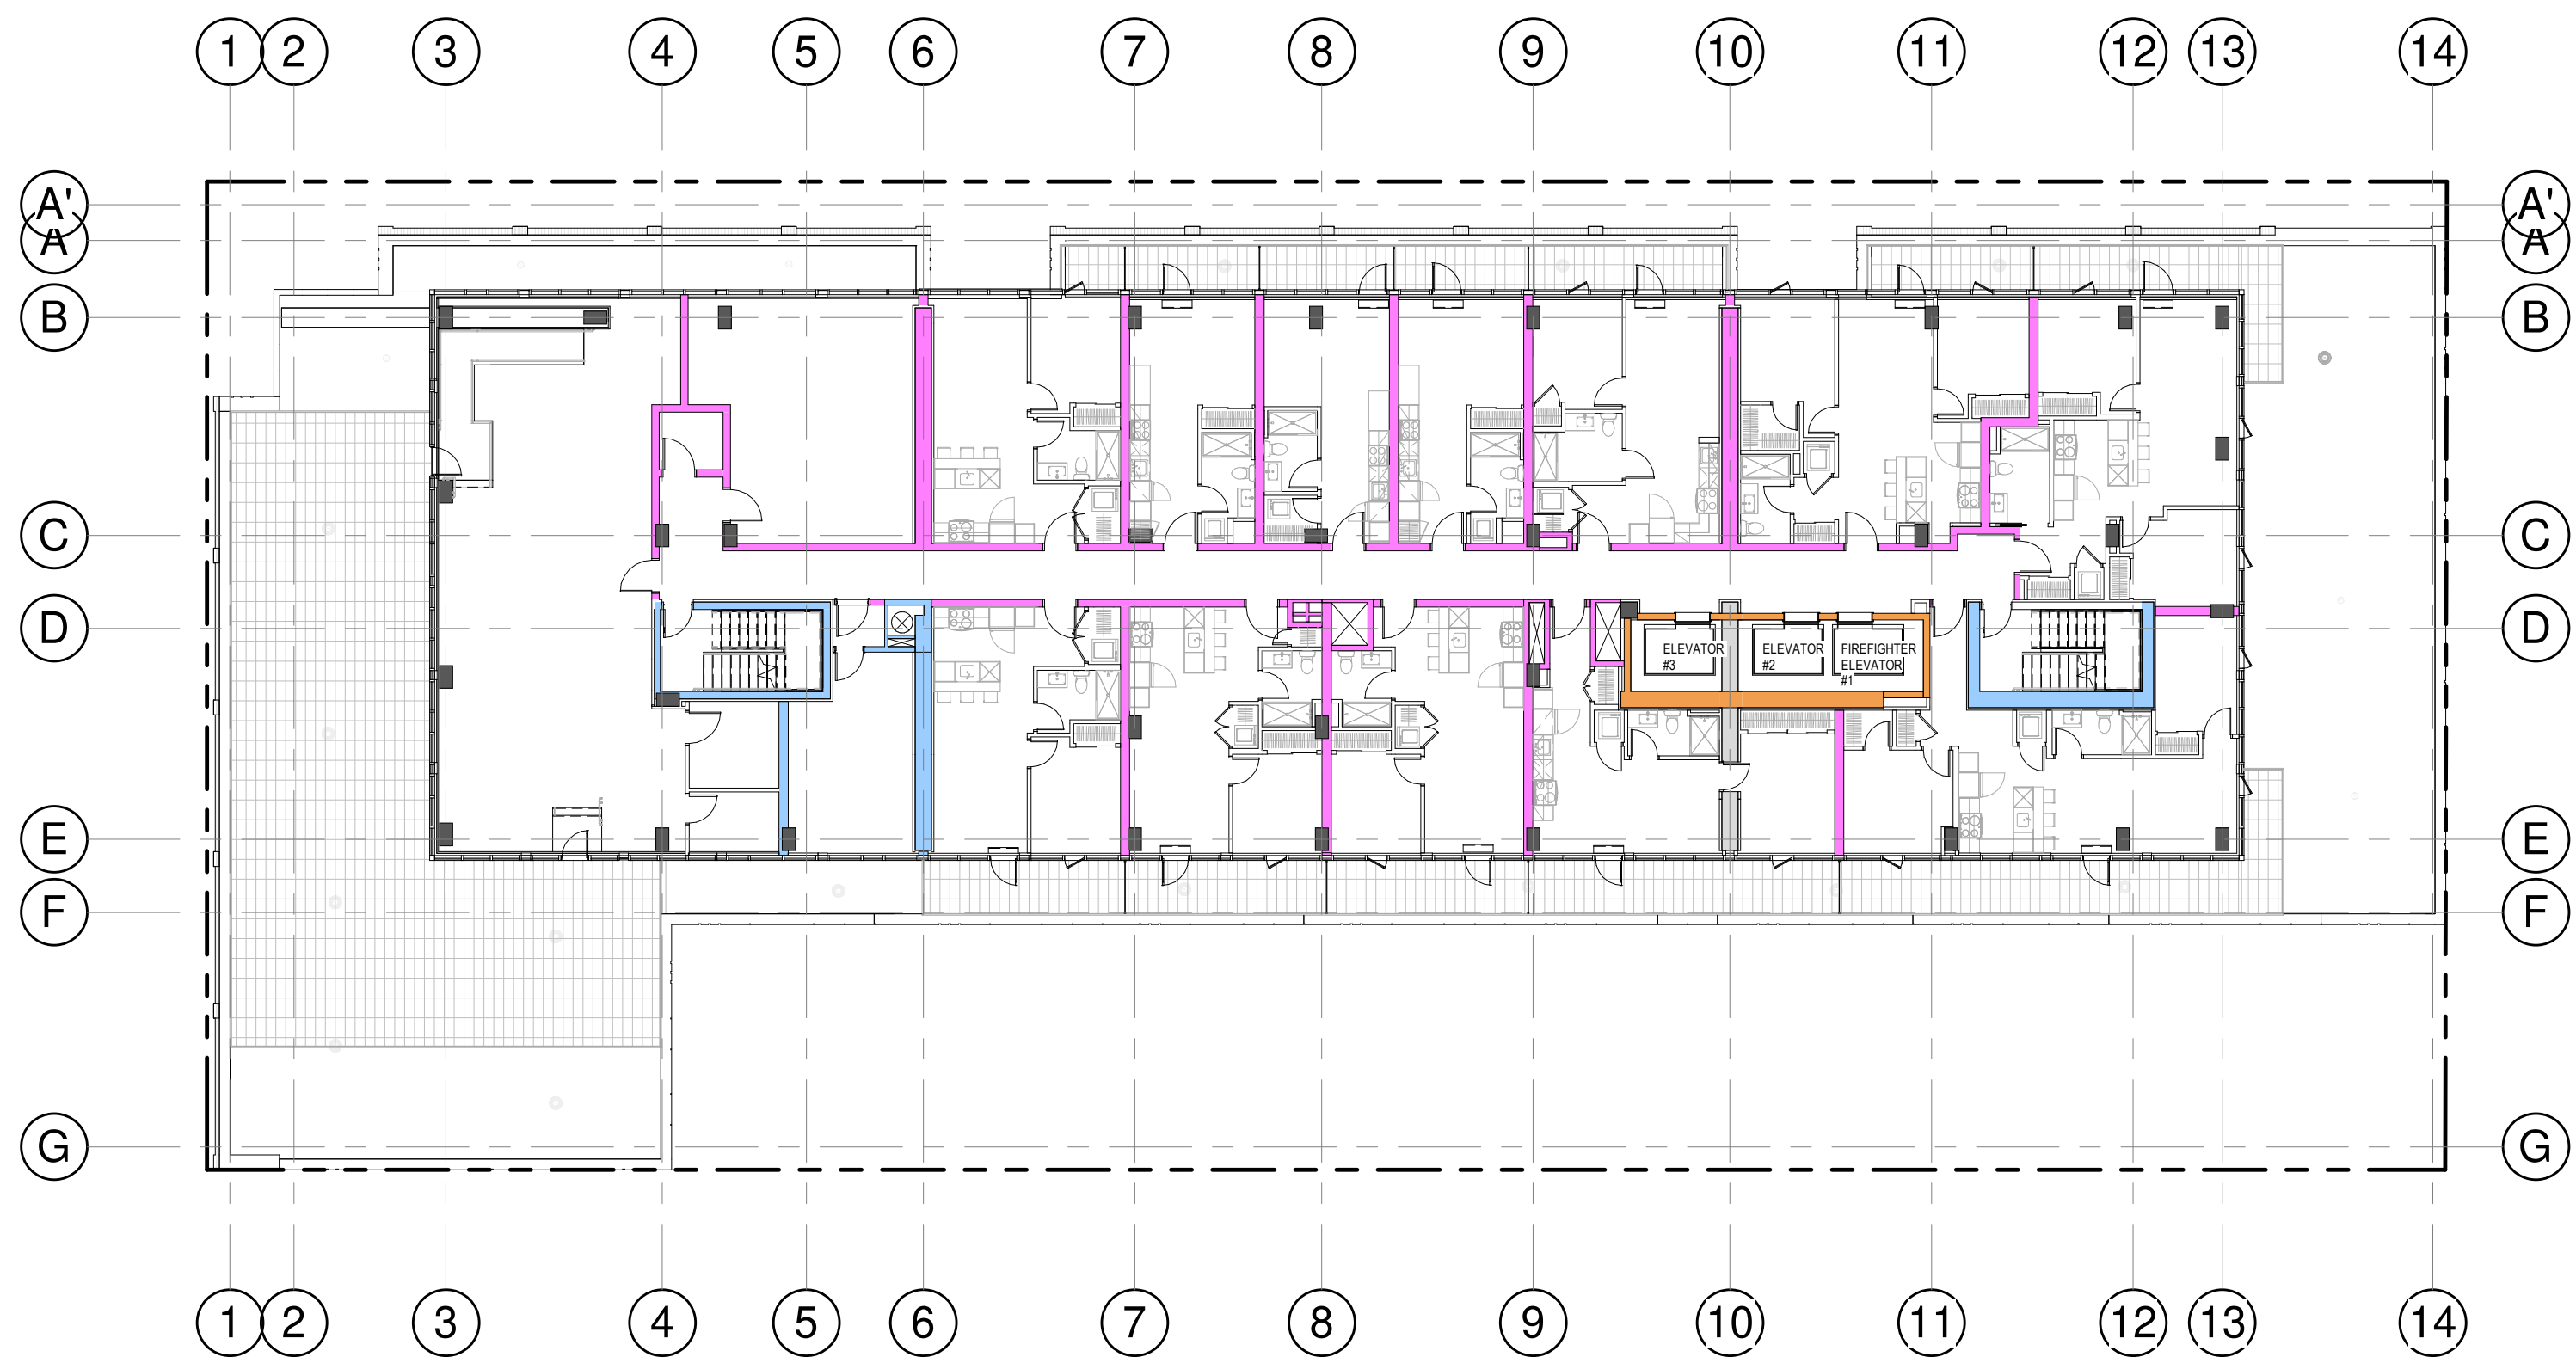

3 LEVEL 7 - FR
A-191 1 : 200



4 LEVEL 8 TO 24 - FR
A-191 1 : 200

FIRE RESISTANCE RATING LEGEND	
1 HR	1.5 HR
2 HR	3 HR

REVISIONS	
#	DATE
1	ISSUED FOR PERMIT

2024-08-13	POUR COORDINATION	O.P.
2024-08-18	POUR COORDINATION	O.P.
2024-08-27	POUR COORDINATION	O.P.
2024-10-04	POUR COORDINATION	O.P.
2024-10-28	POUR COORDINATION	O.P.
2024-11-12	POUR COORDINATION	O.P.
2024-11-18	POUR COORDINATION	O.P.
2024-11-29	ISSUED FOR PERMIT	O.P.

scale:	As indicated	drawn by:	E.H.
date:		approved by:	E.H.
drawn:	23-03-2024	drawing:	A-191



GeigerHut
architects

1234 N. 4th Avenue / 1544, Marietta, GA 30066
tel. 514 505 3328 fax. 514 505 3375
info@geigerhut.com

[GENERAL NOTES:
We do not measure directly on the plans.
All dimensions and general conditions are to be verified before the
beginning of work.
We proceed with uncertainty.
The drawing must be read carefully with the architectural
provisions as well as the general notes.

GEIGER ASSOCIATES
OF ARCHITECTS
ERIC HUST
5017
ERIC HUST

[illegible]

Revision

Civil Engineer

Structural Engineer

Mechanical/Electrical Engineer

Landscape Architect

Interior Designer

110 O'CONNOR

O'CONNOR STREET
OTTAWA, ONTARIO

FIRE RESISTANCE PLANS

scale :	As indicated	drawn by :	E.H.	
date :	date	approved by :	E.H.	
order :	23 032	drawing :	A-192	

date :	date	approved by : E.H.	
number :	23-032	drawing :	

GeigerHunt
architects

4361 rue Desjardins, Suite 104, Montreal, QC, H3L 1S6
tel 514 350-3338 fax 514 350-3379
info@geigerhunt.com

GENERAL NOTES:

Do not measure directly on the plans.

All dimensions and general conditions are to be verified before the beginning of work.

Never proceed with uncertainty.

This drawing must be read concurrently with the architectural specifications as well as the general notes.

GEIGER HUNT ARCHITECTS,
ONLINE ASSOCIATION
OF ARCHITECTS
ERIC HUNT
LICENSE
5337
Eric Hunt

[illegible]

GROUPE
cme
 SERVICES D'INGÉNIERIE



Landscape Architect


GAUVREAU
DESIGN

Sheet name :


ELEVATIONS

scale : As indicated	drawn by : E.H.	
date : date	approved by : E.H.	
folder : 23-032	drawing :	A-200



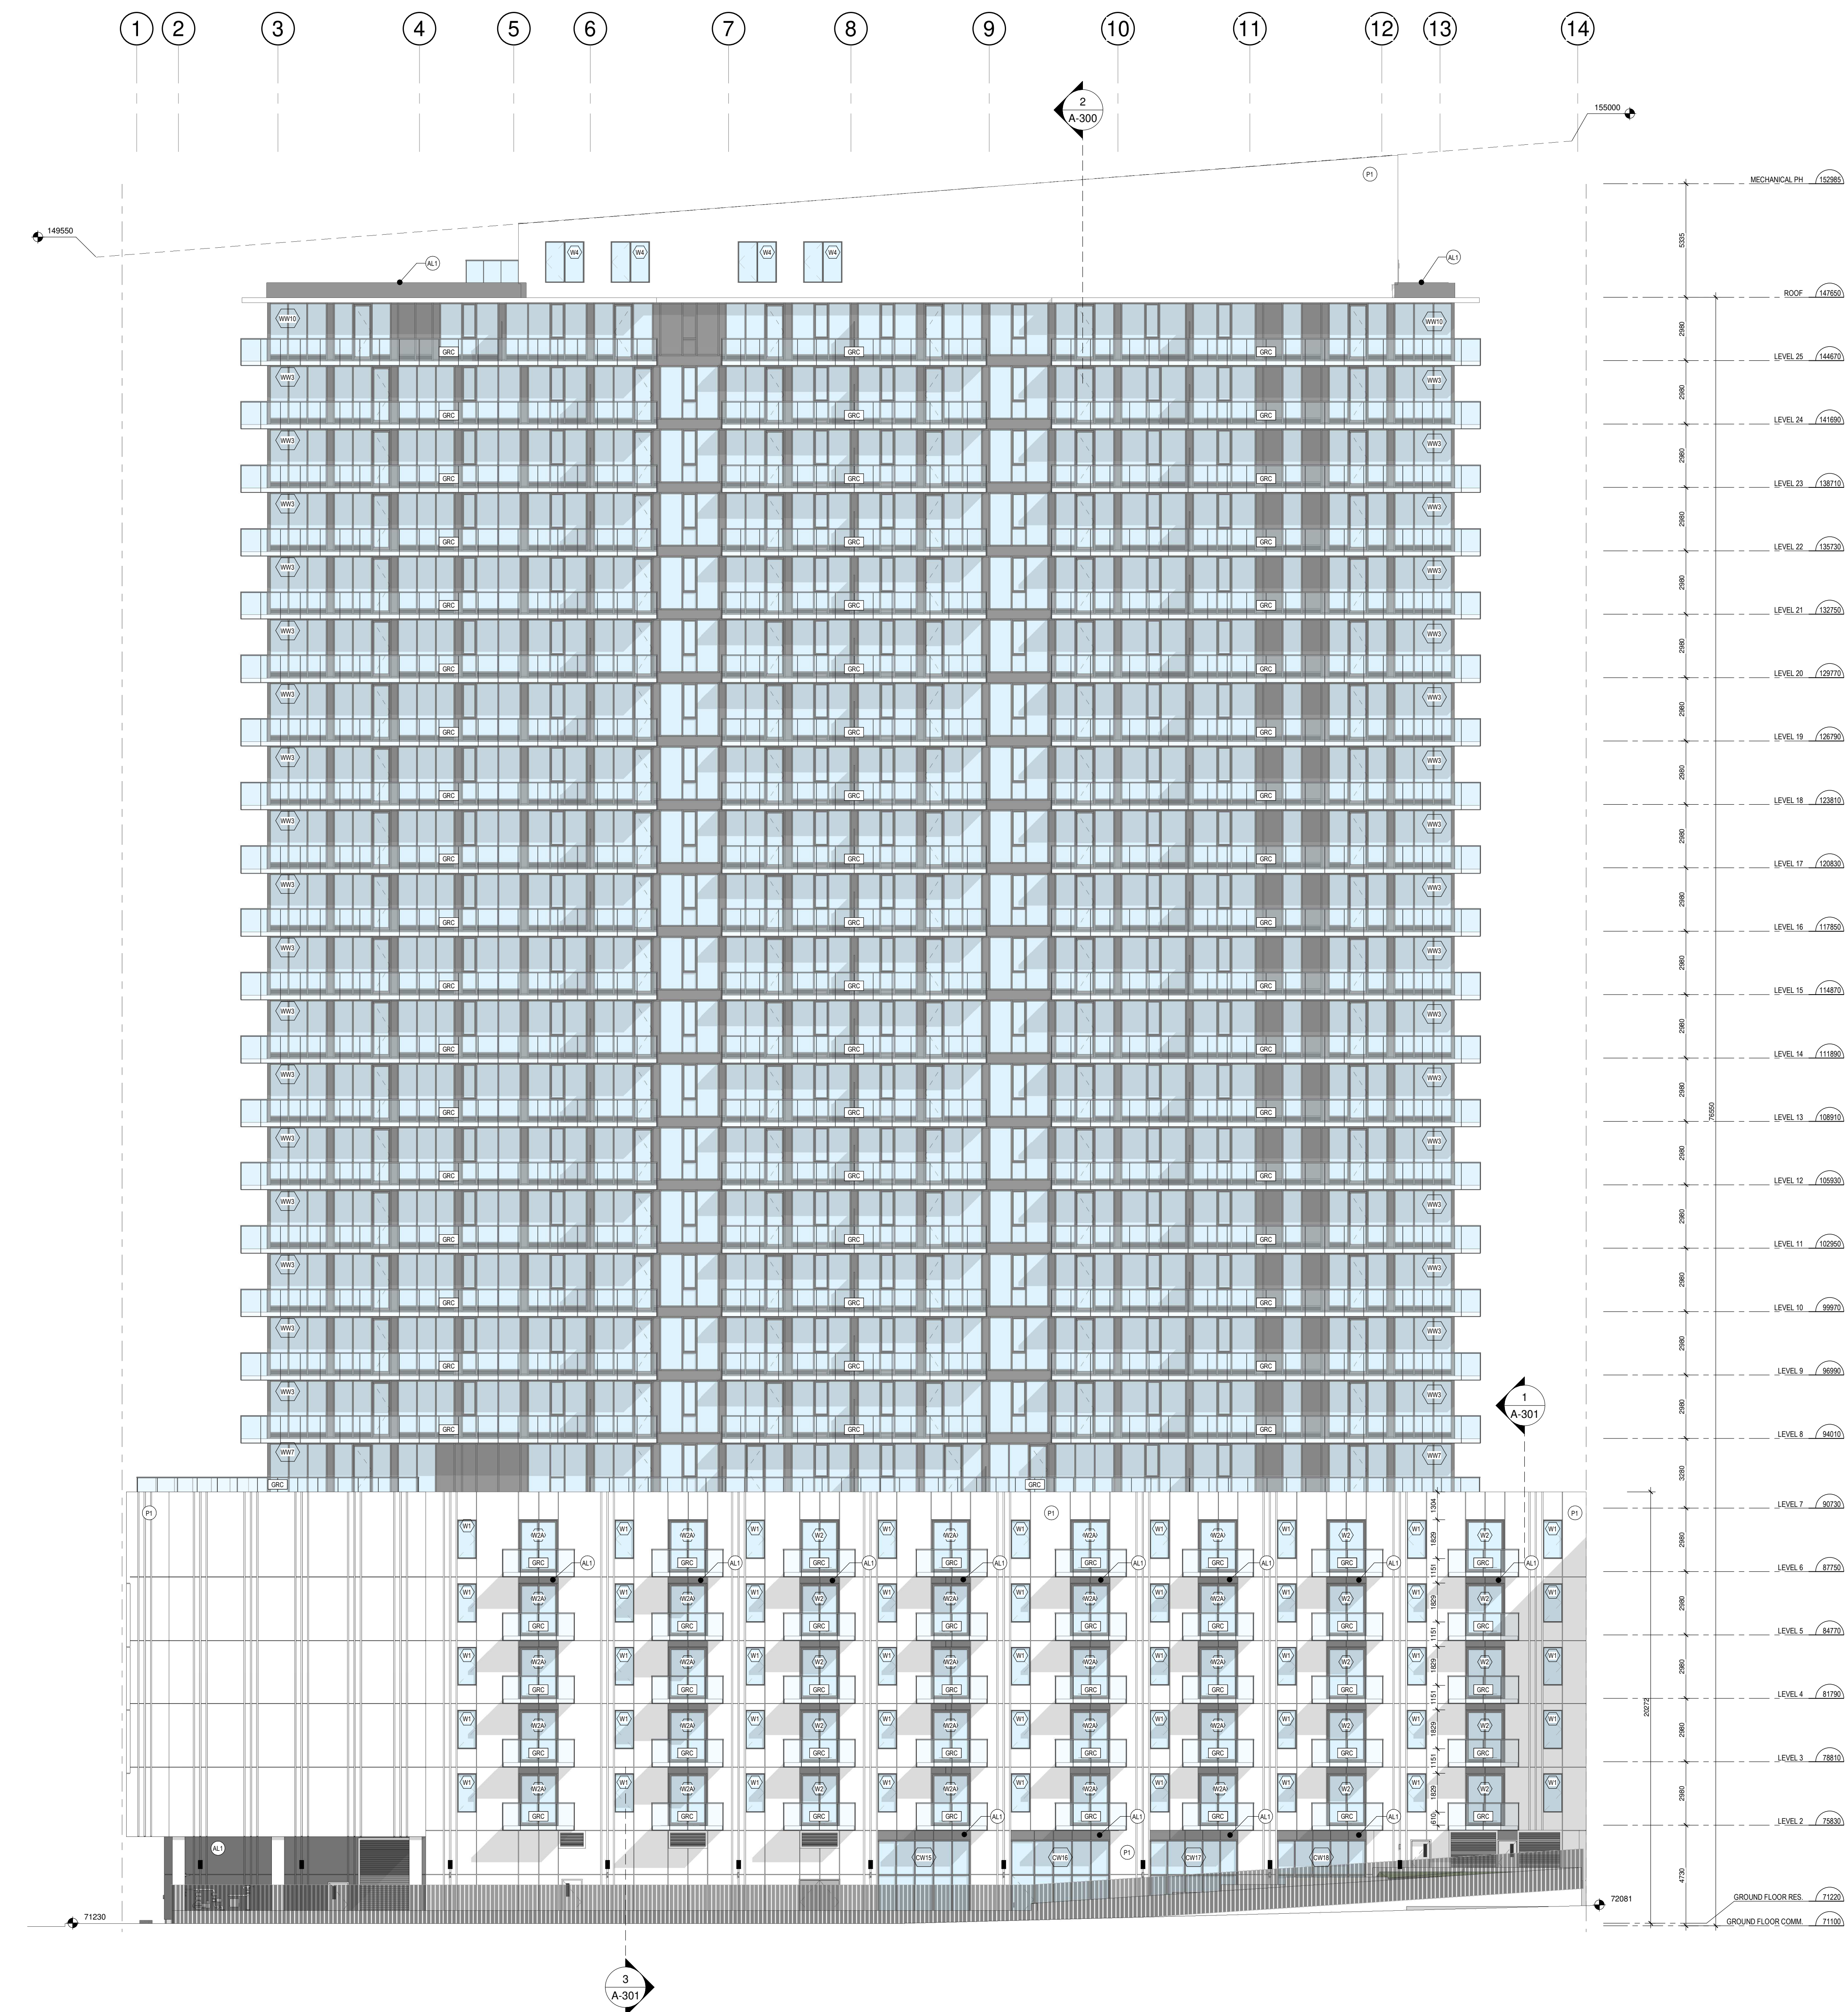

1
A-201
ÉLEVATION SUD
1 : 150

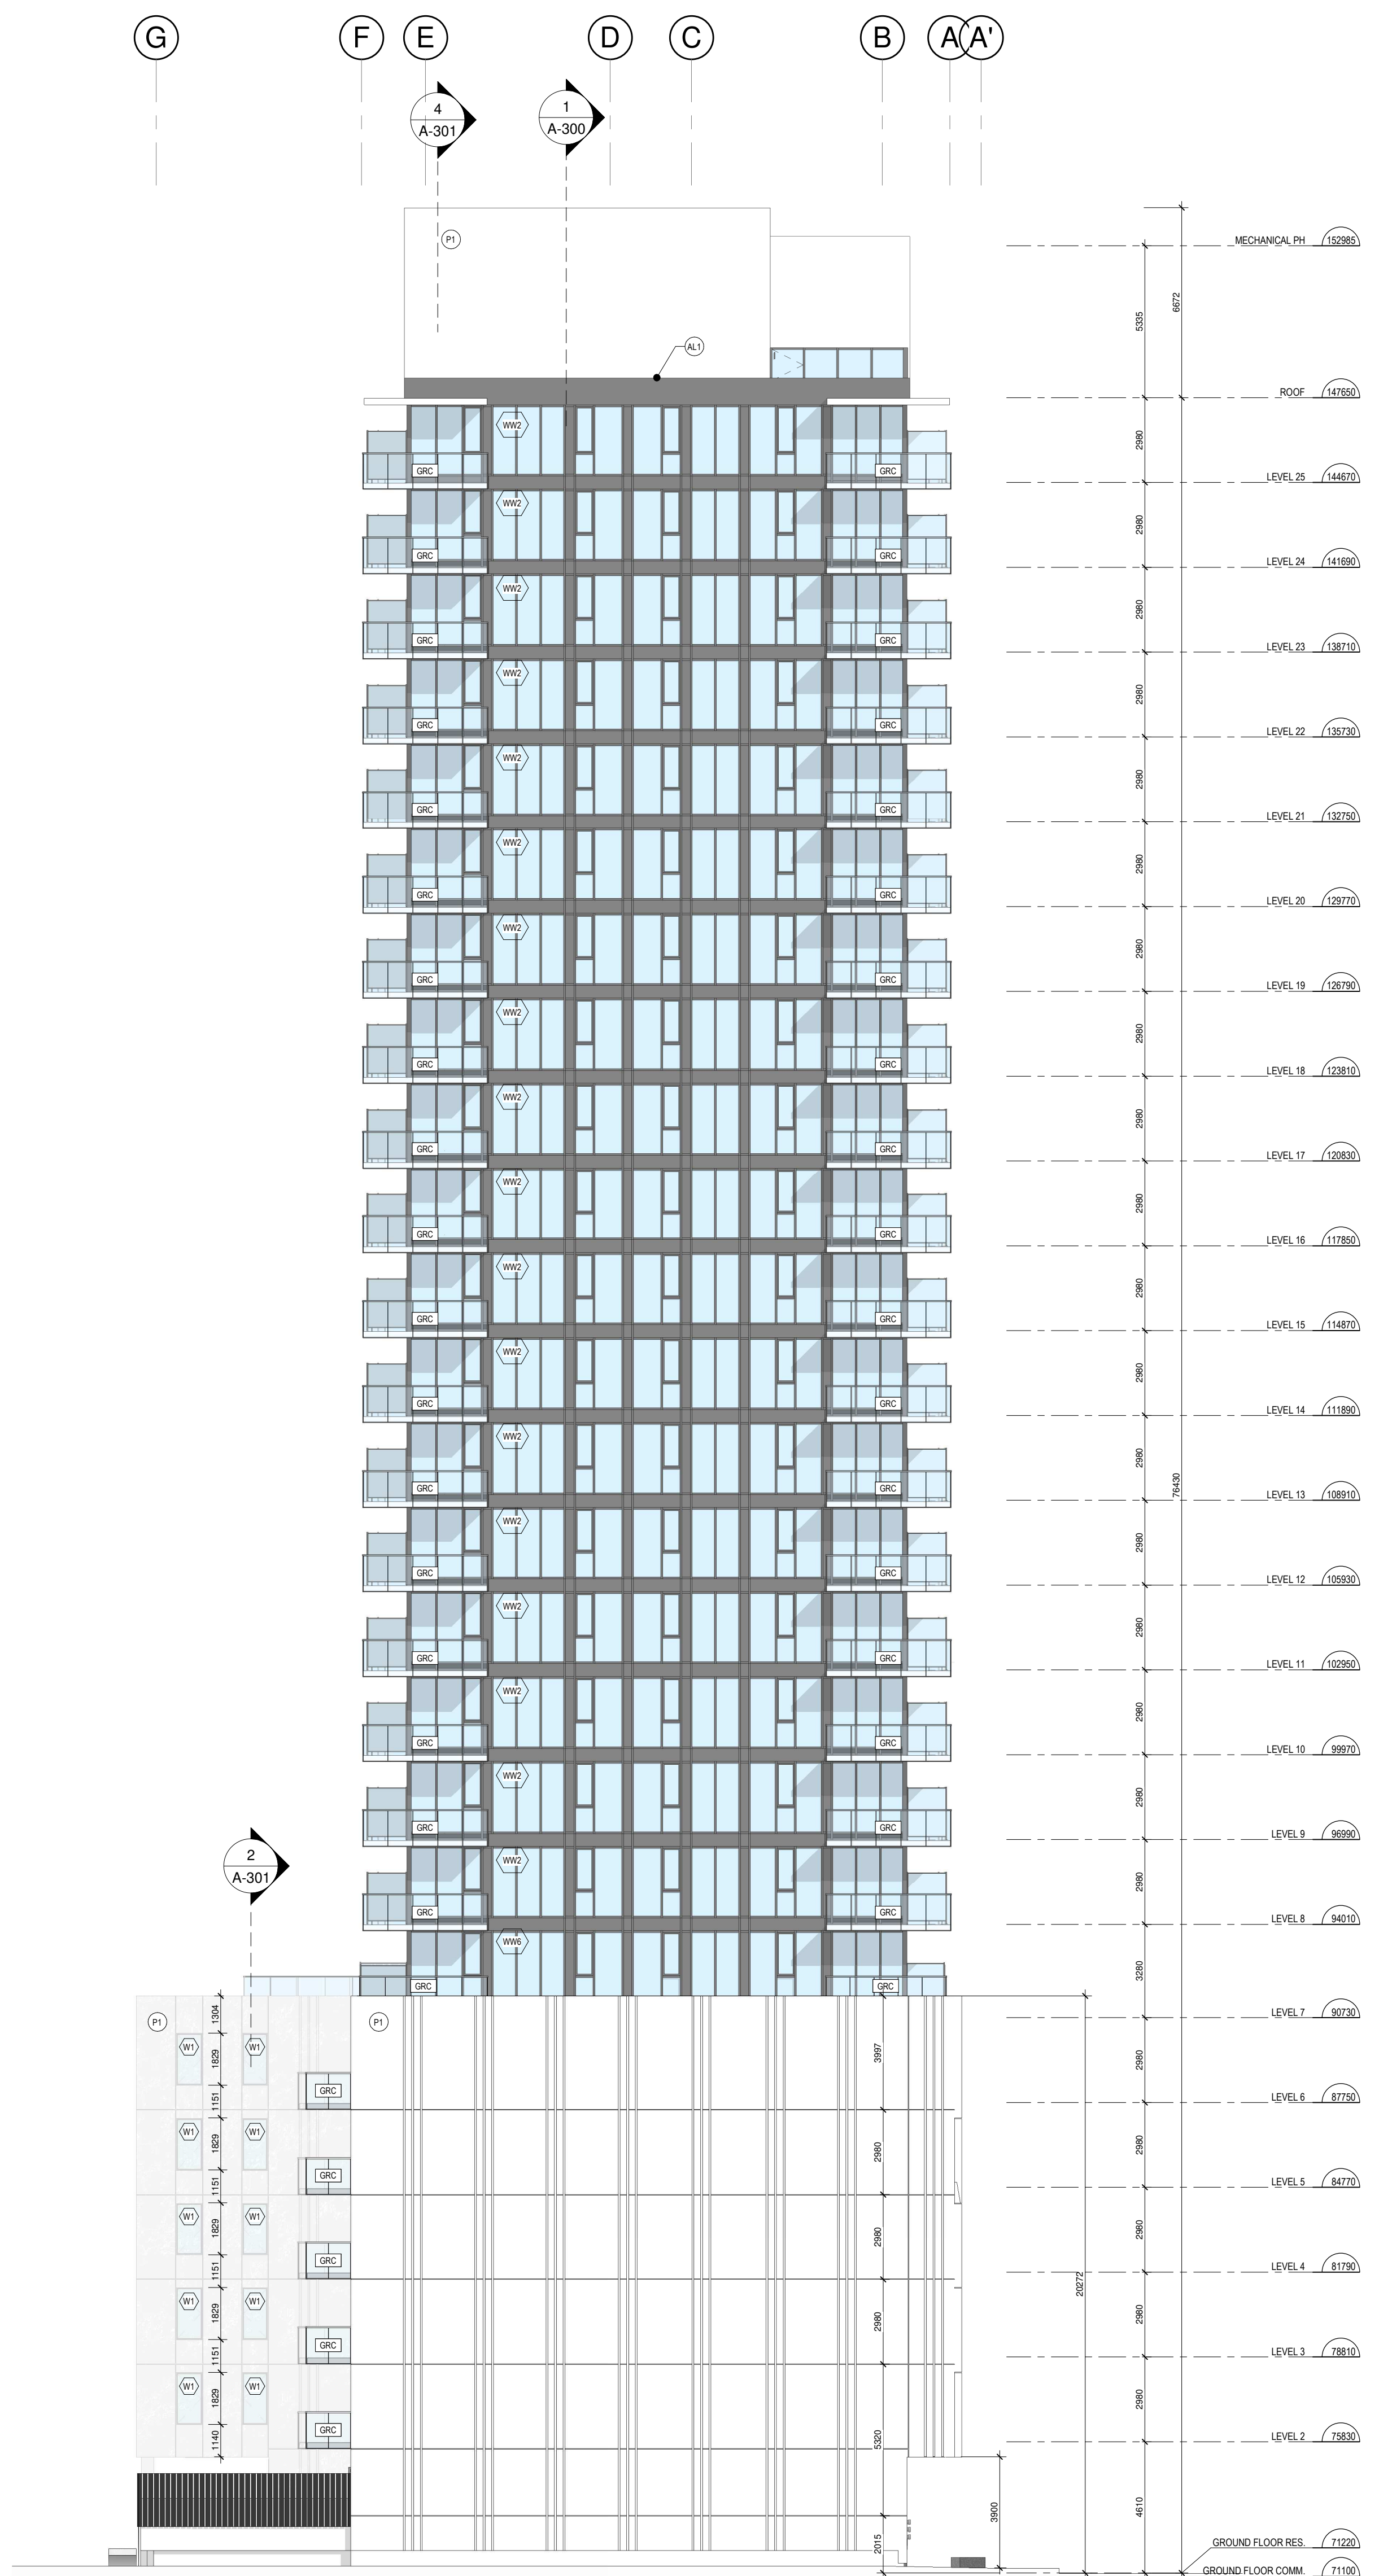

2
A-201
ÉLEVATION OUEST
1 : 150

LOUVER COLOURS	
	COLOUR X
	COLOUR X
	COLOUR X
LINTELS	
	STRUCTURAL LINTEL
	LOOSE LINTEL
FINISH TABLE	
P1	PREFAB CONCRETE PANEL COLOUR: PALE GREY
A11	METAL CLADDING COLOUR:
G01	GRANITE
M1	
M2	
C001	CURTAIN WALL LOW-E WITH SHADE COEFFICIENT OF 0.5
G02	QUADRASOL - GREY TINTED TEMPERED GLASS
P01	PRIVACY SCREEN - FROSTED GLASS
LIGHTING	
	LIGHT FIXTURE X

GeigerHuot

GeigerHuot

ACTIVISTS

434, rue Des Rues, 104, Montreal, QC, H4J 1H9

tel: 514-935-5338

info@geigerhuot.com

GENERAL NOTES:

Do not measure directly on the plans.

All dimensions and general conditions are to be verified before the beginning of work.

Never proceed with uncertainty.

This drawing must be read carefully with the architectural specifications as well as the general notes.

GEIGER ASSOCIATION

OF ARCHITECTS

ERIC HUOT

LICENCE

5337

Stamp

MACH

GROUP MACH

381 rue Saint-Paul, Suite 500

Montreal, QC, H2C 1L8

Tel: 514-274-5555 Fax: 514-374-5551

PROJECTION

PROJECTION

Stamp

REVISIONS		
#	DESCRIPTION	DATE
1	ISSUED FOR PERMIT	18 NOV 2024

2024-08-13	POUR COOPERATION	O.P.
2024-08-18	POUR COOPERATION	O.P.
2024-08-27	POUR COOPERATION	O.P.
2024-10-04	POUR COOPERATION	O.P.
2024-10-08	POUR COOPERATION	O.P.
2024-11-12	POUR COOPERATION	O.P.
2024-11-18	POUR COOPERATION	O.P.
2024-11-29	ISSUED FOR PERMIT	O.P.

LAU

RE

RE

MECANIQUE CLIMAT

Revision

LC

Structural Engineer

groupe

cme

SERVICES D'INGENIERIE

Mechanical/Electrical Engineer

siteform

Landscape Architect

2G

GAUVREAU

D. E. S. I. C. N.

Interior Designer

110 O'CONNOR
O'CONNOR STREET
OTTAWA, ONTARIO


ELEVATIONS

scale:	As indicated	drawn by:	E.H.
date:		approved by:	E.H.
drawn:	23-03-2024	drawing:	A-201



1 LONGITUDINAL SECTION

1:150

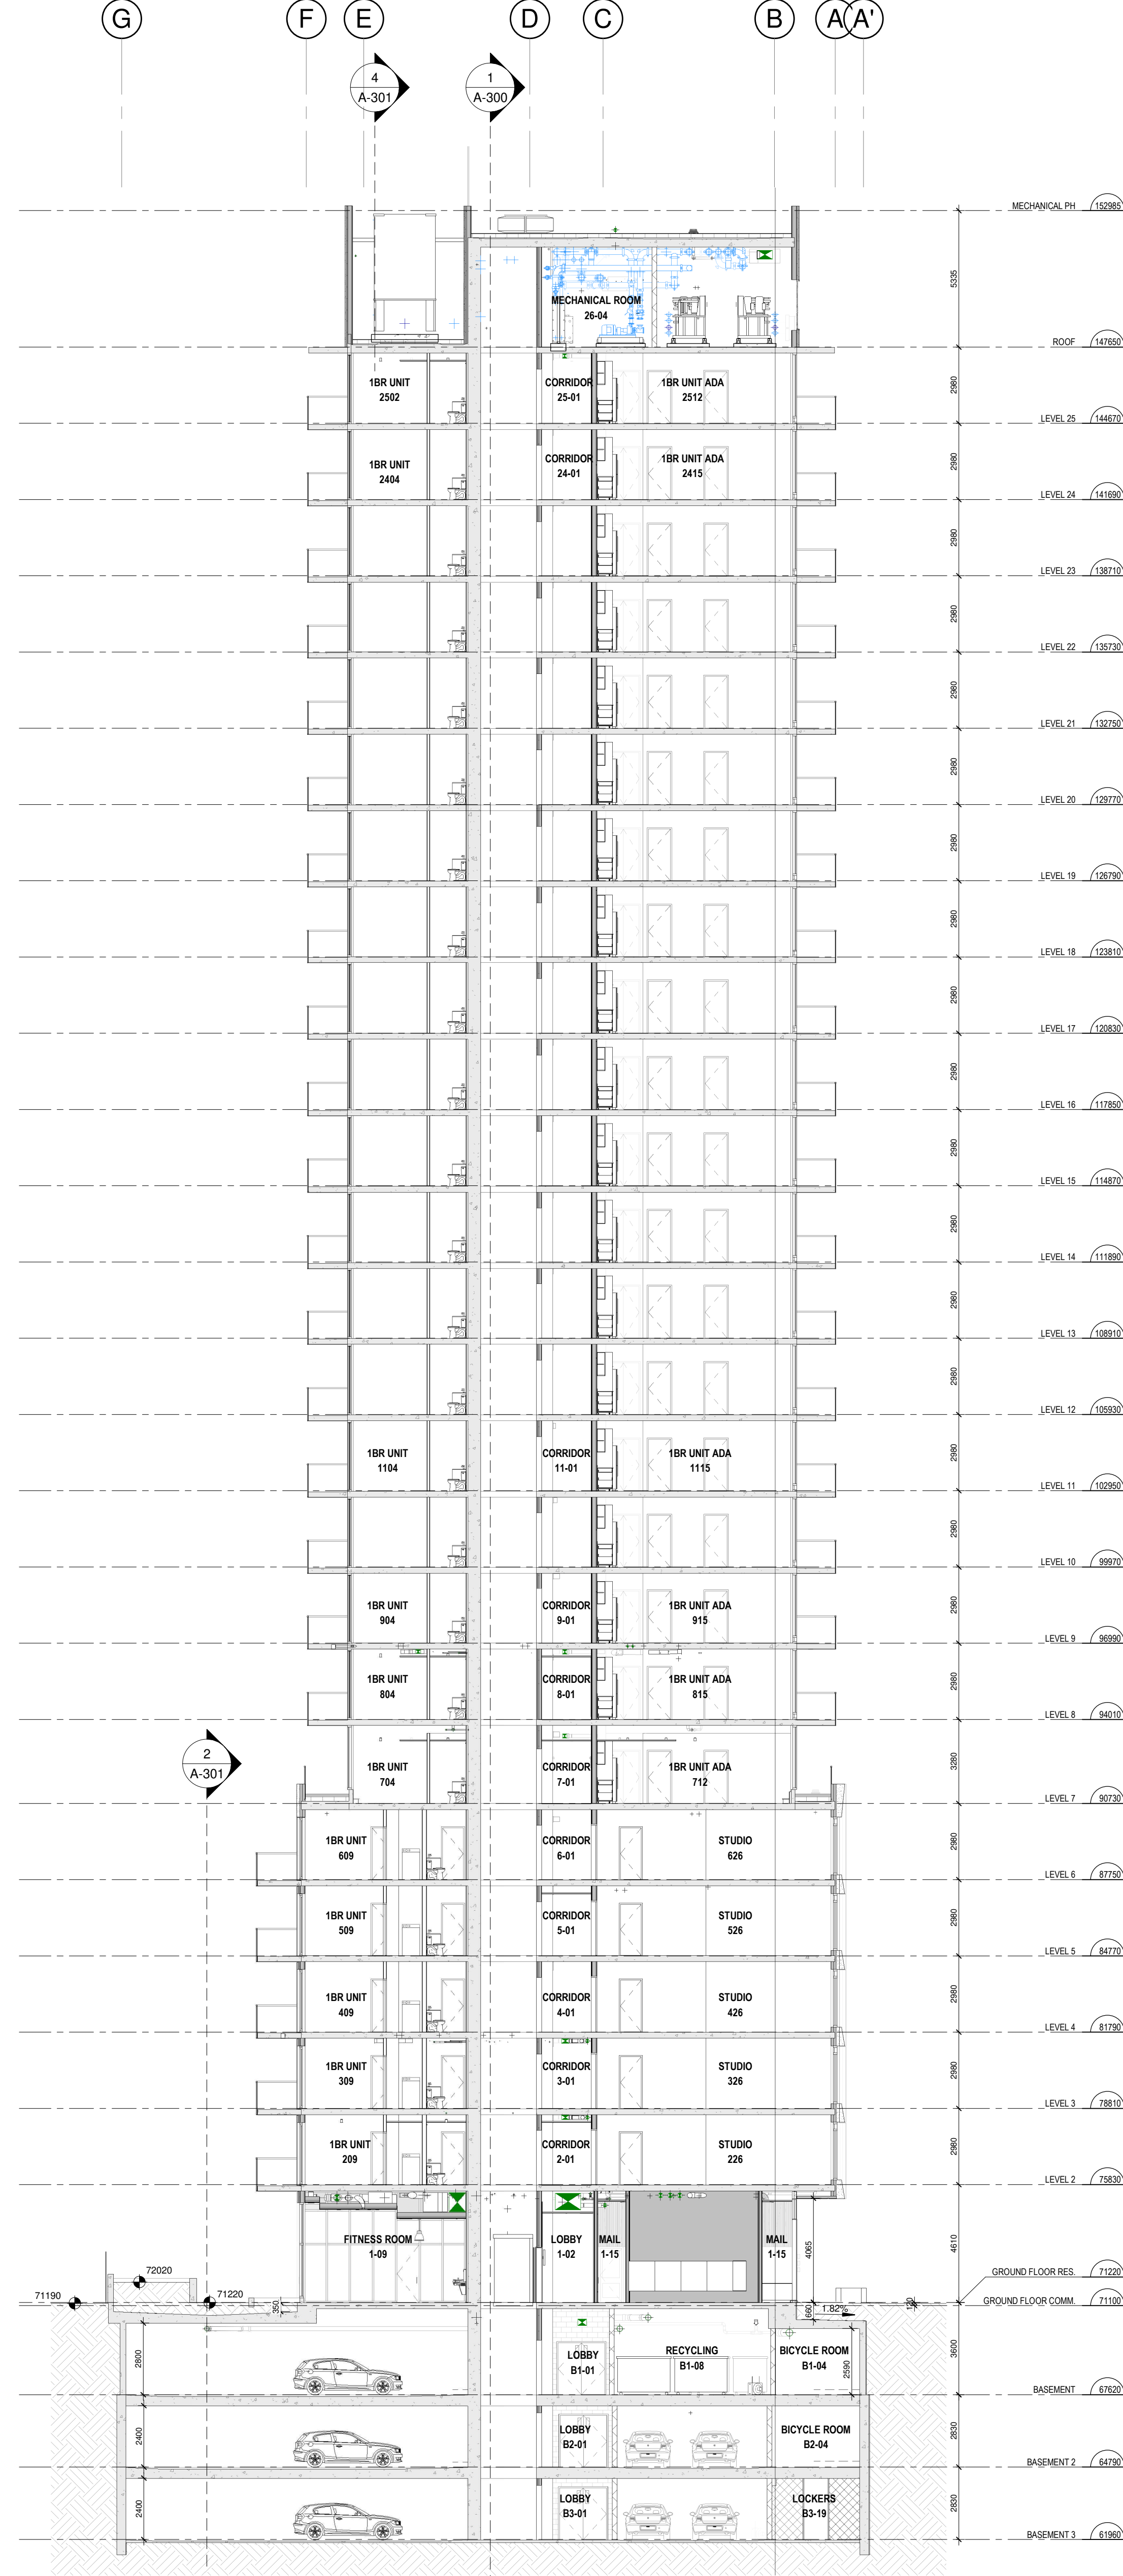

2 TRANSVERSAL SECTION

1:150

1008

1 : 150


A-30

1 : 150


A-501

Q.P.


01

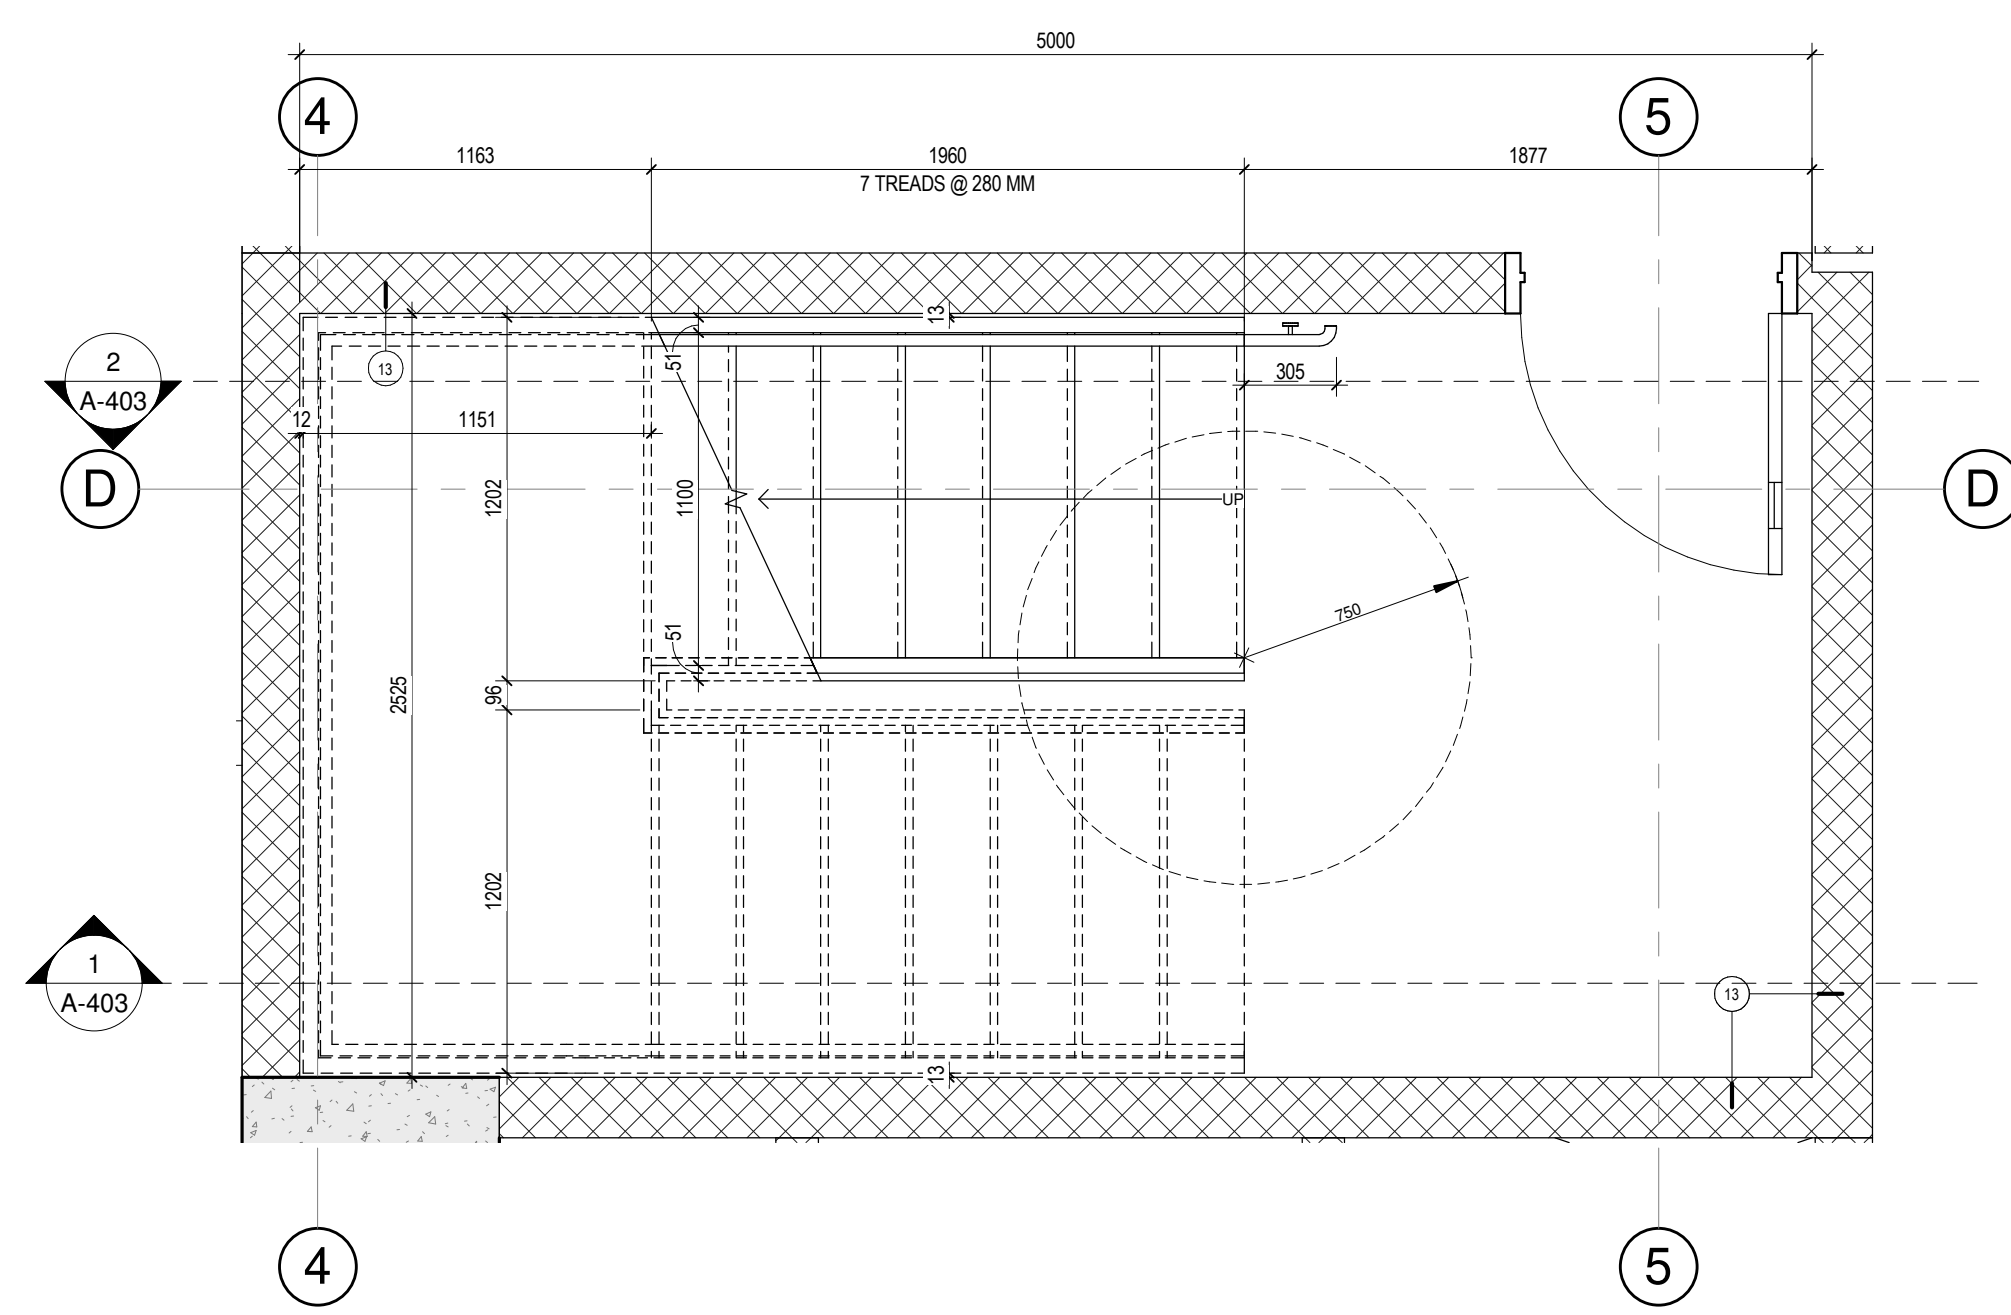


1 STAIR S1 - BASEMENT 3
A-401 1 : 25

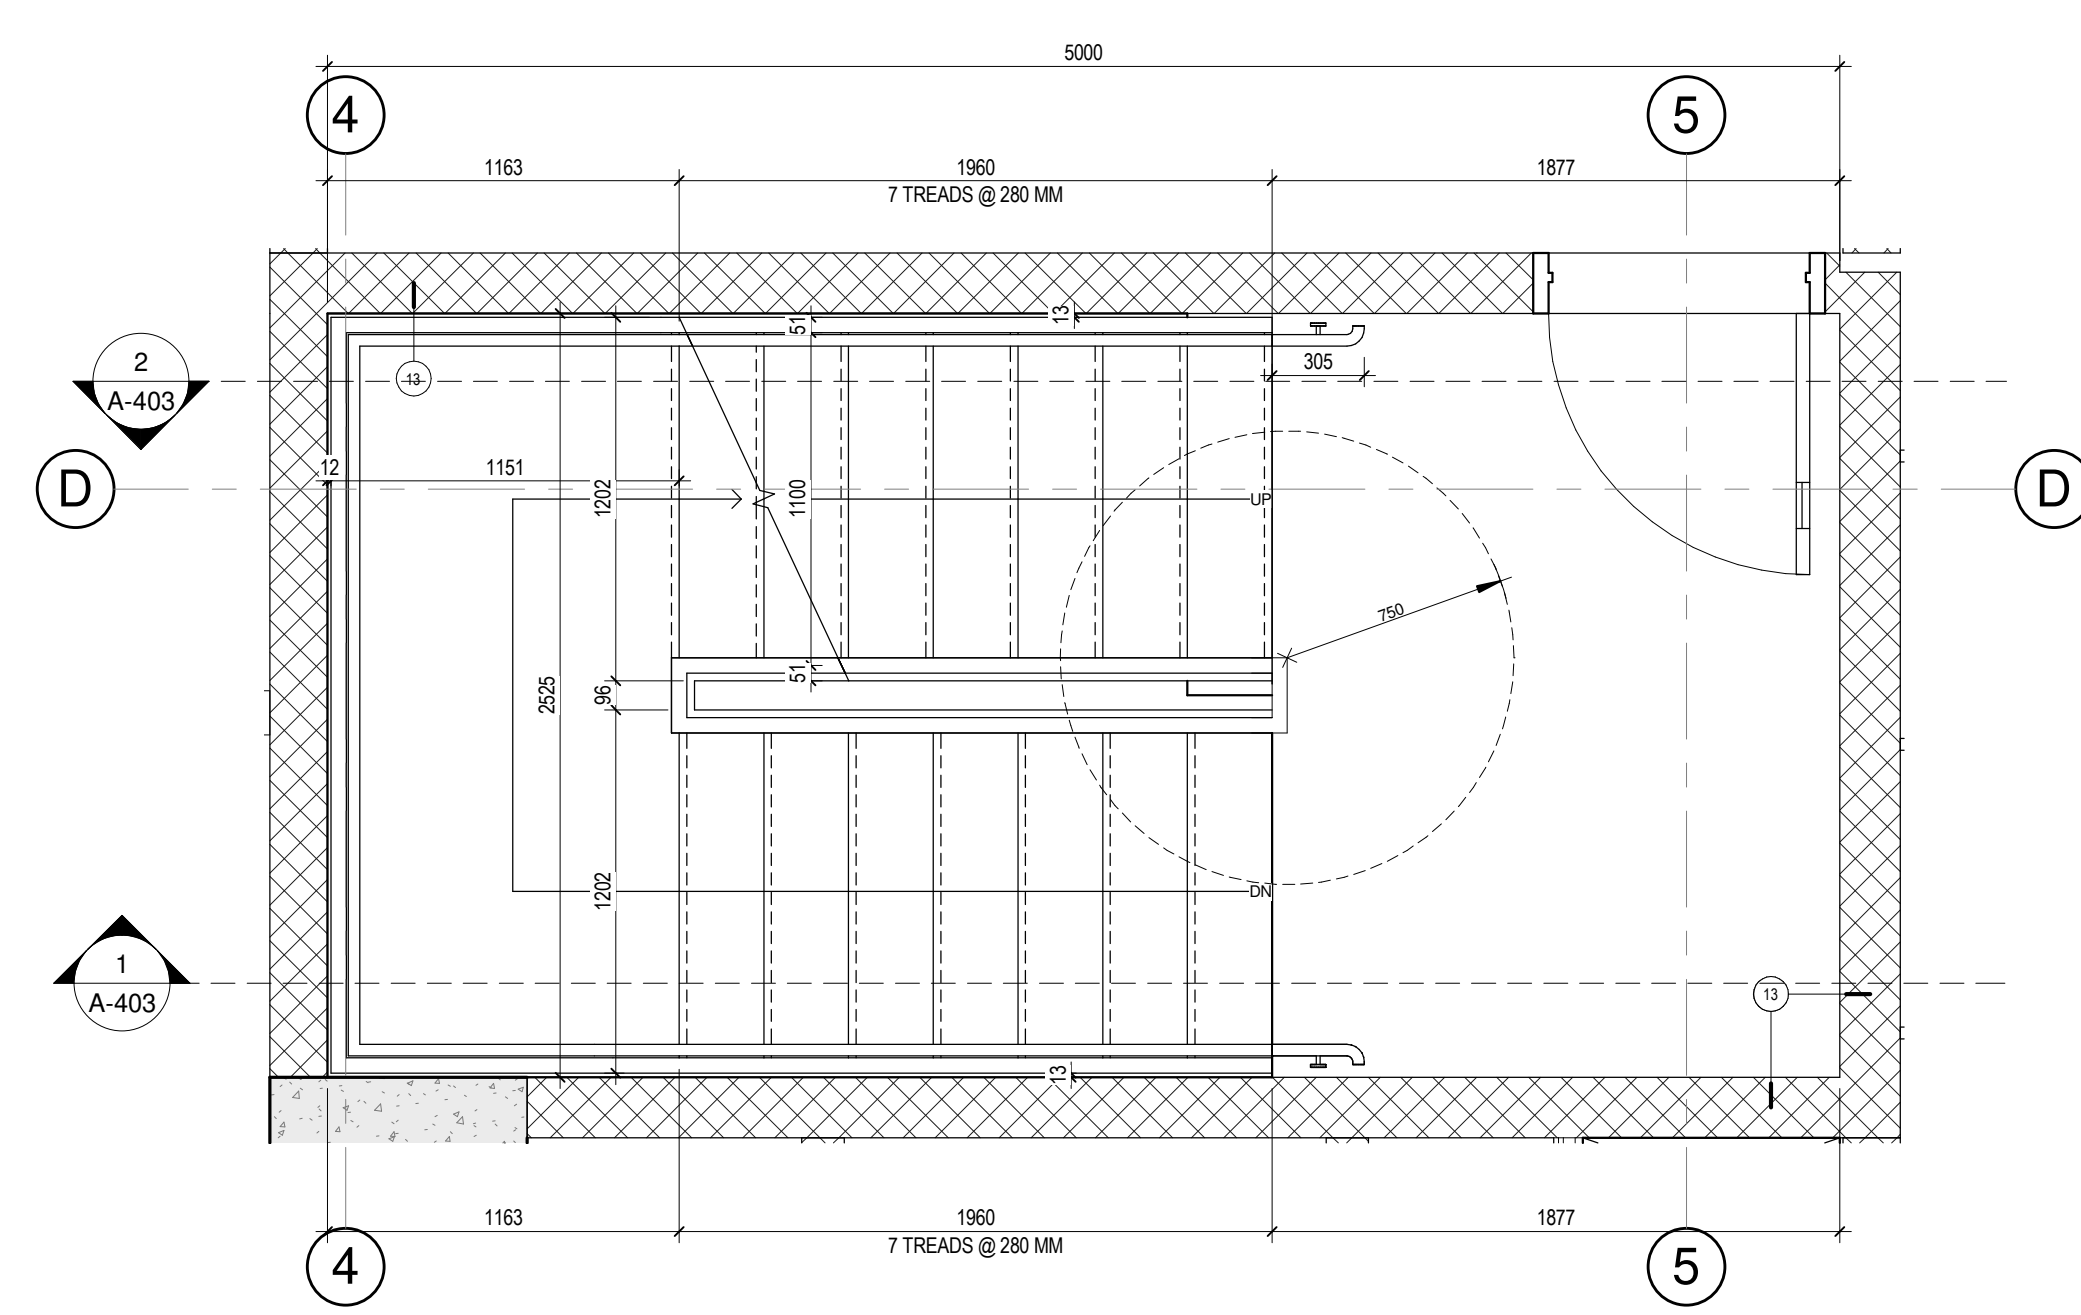


2 STAIR S1 - BASEMENT 2
A-401 1 : 25

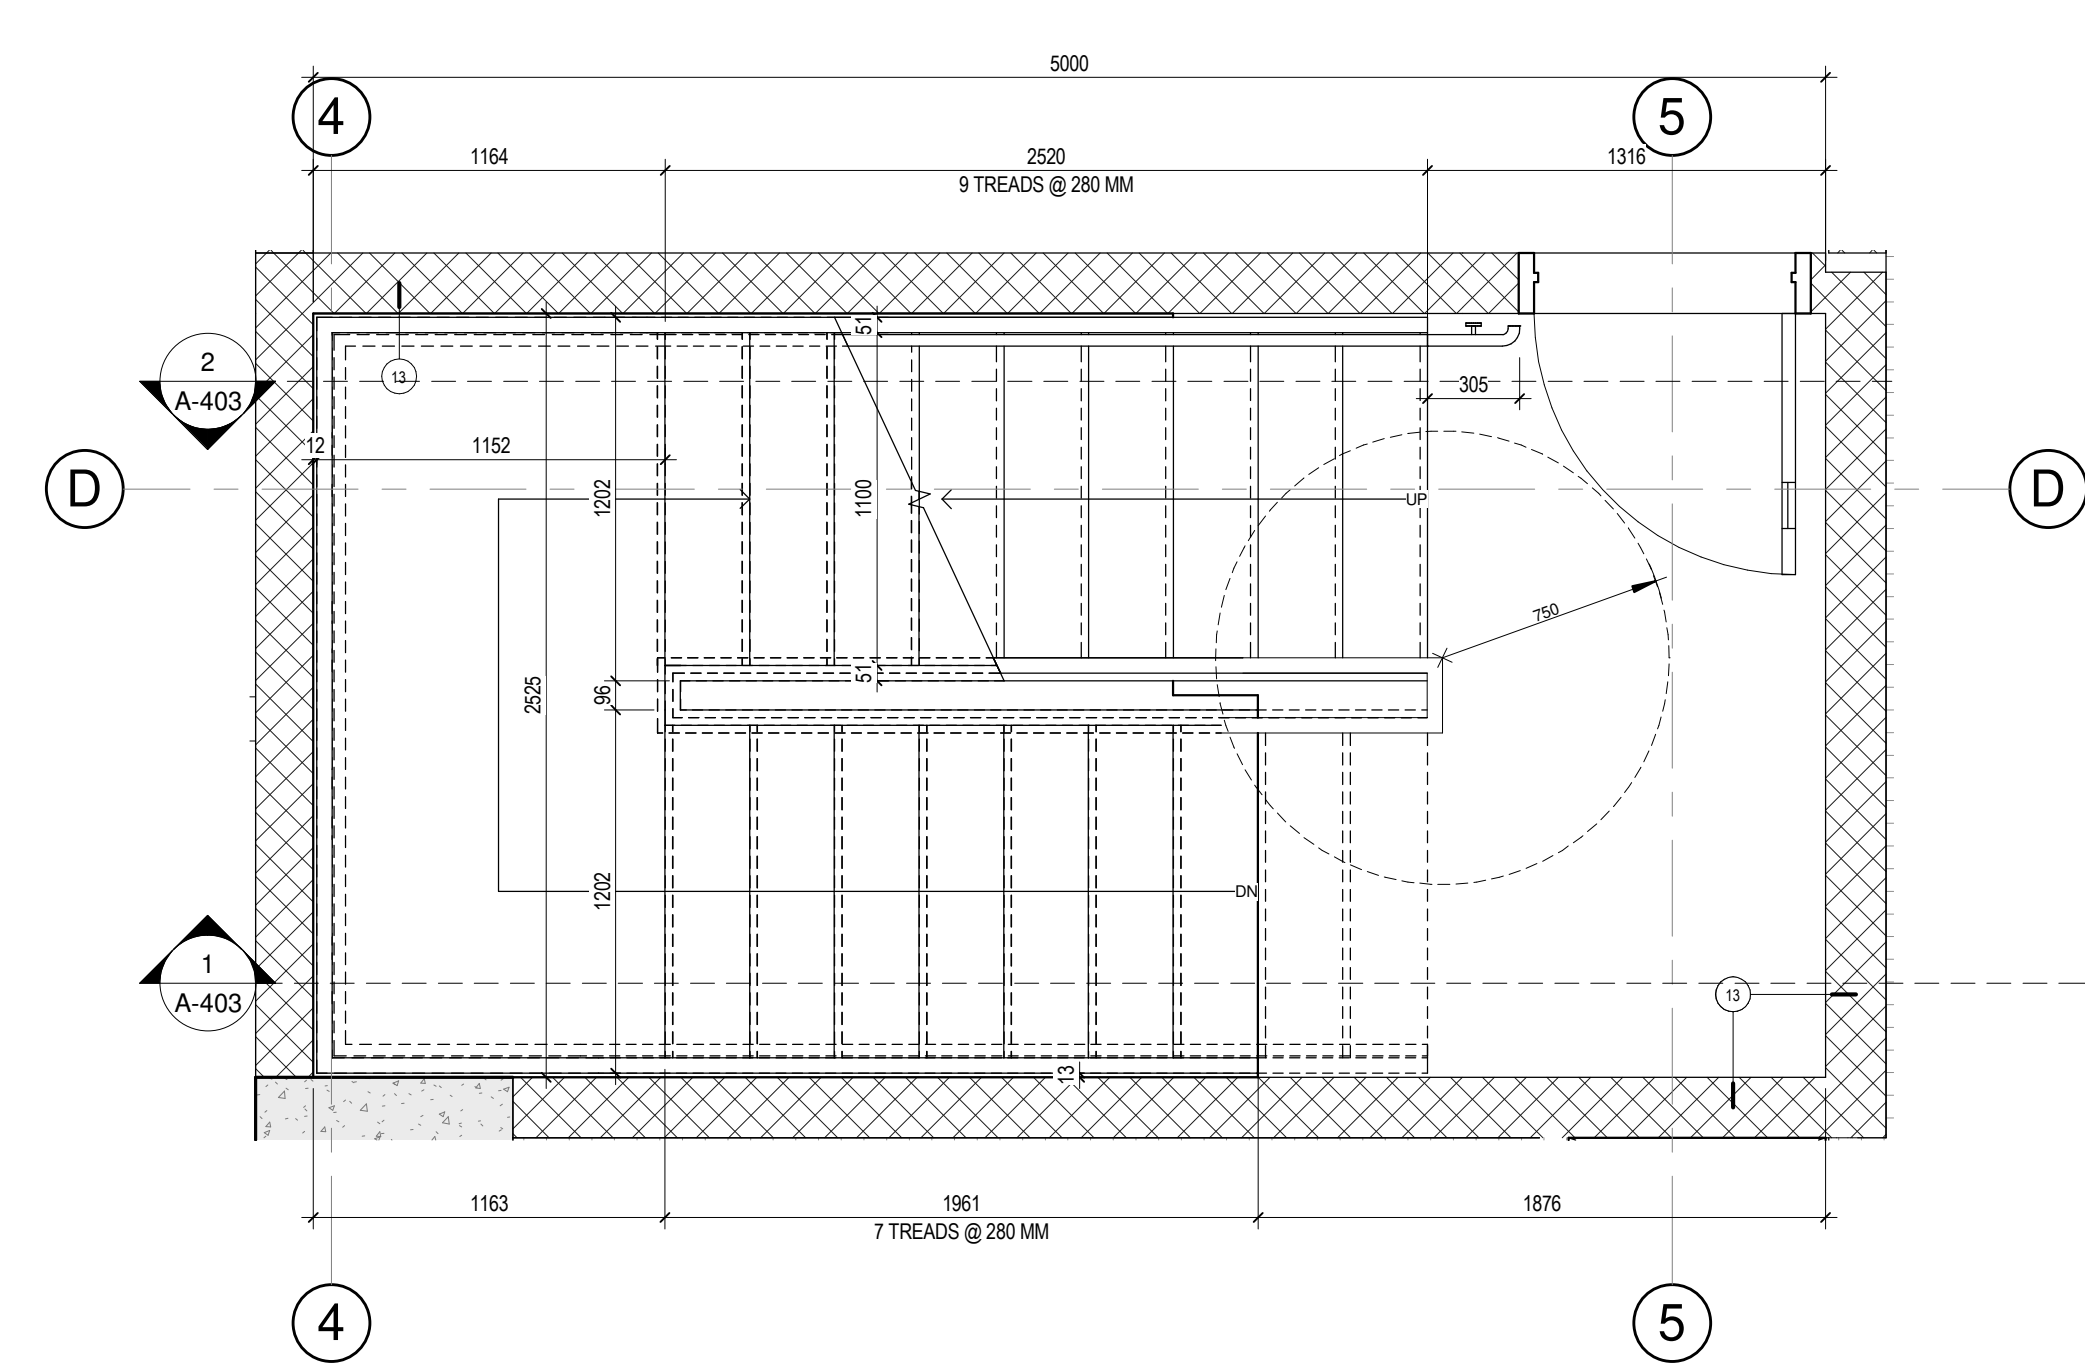


3 STAIR S1 - BASEMENT 1
A-401 1 : 25

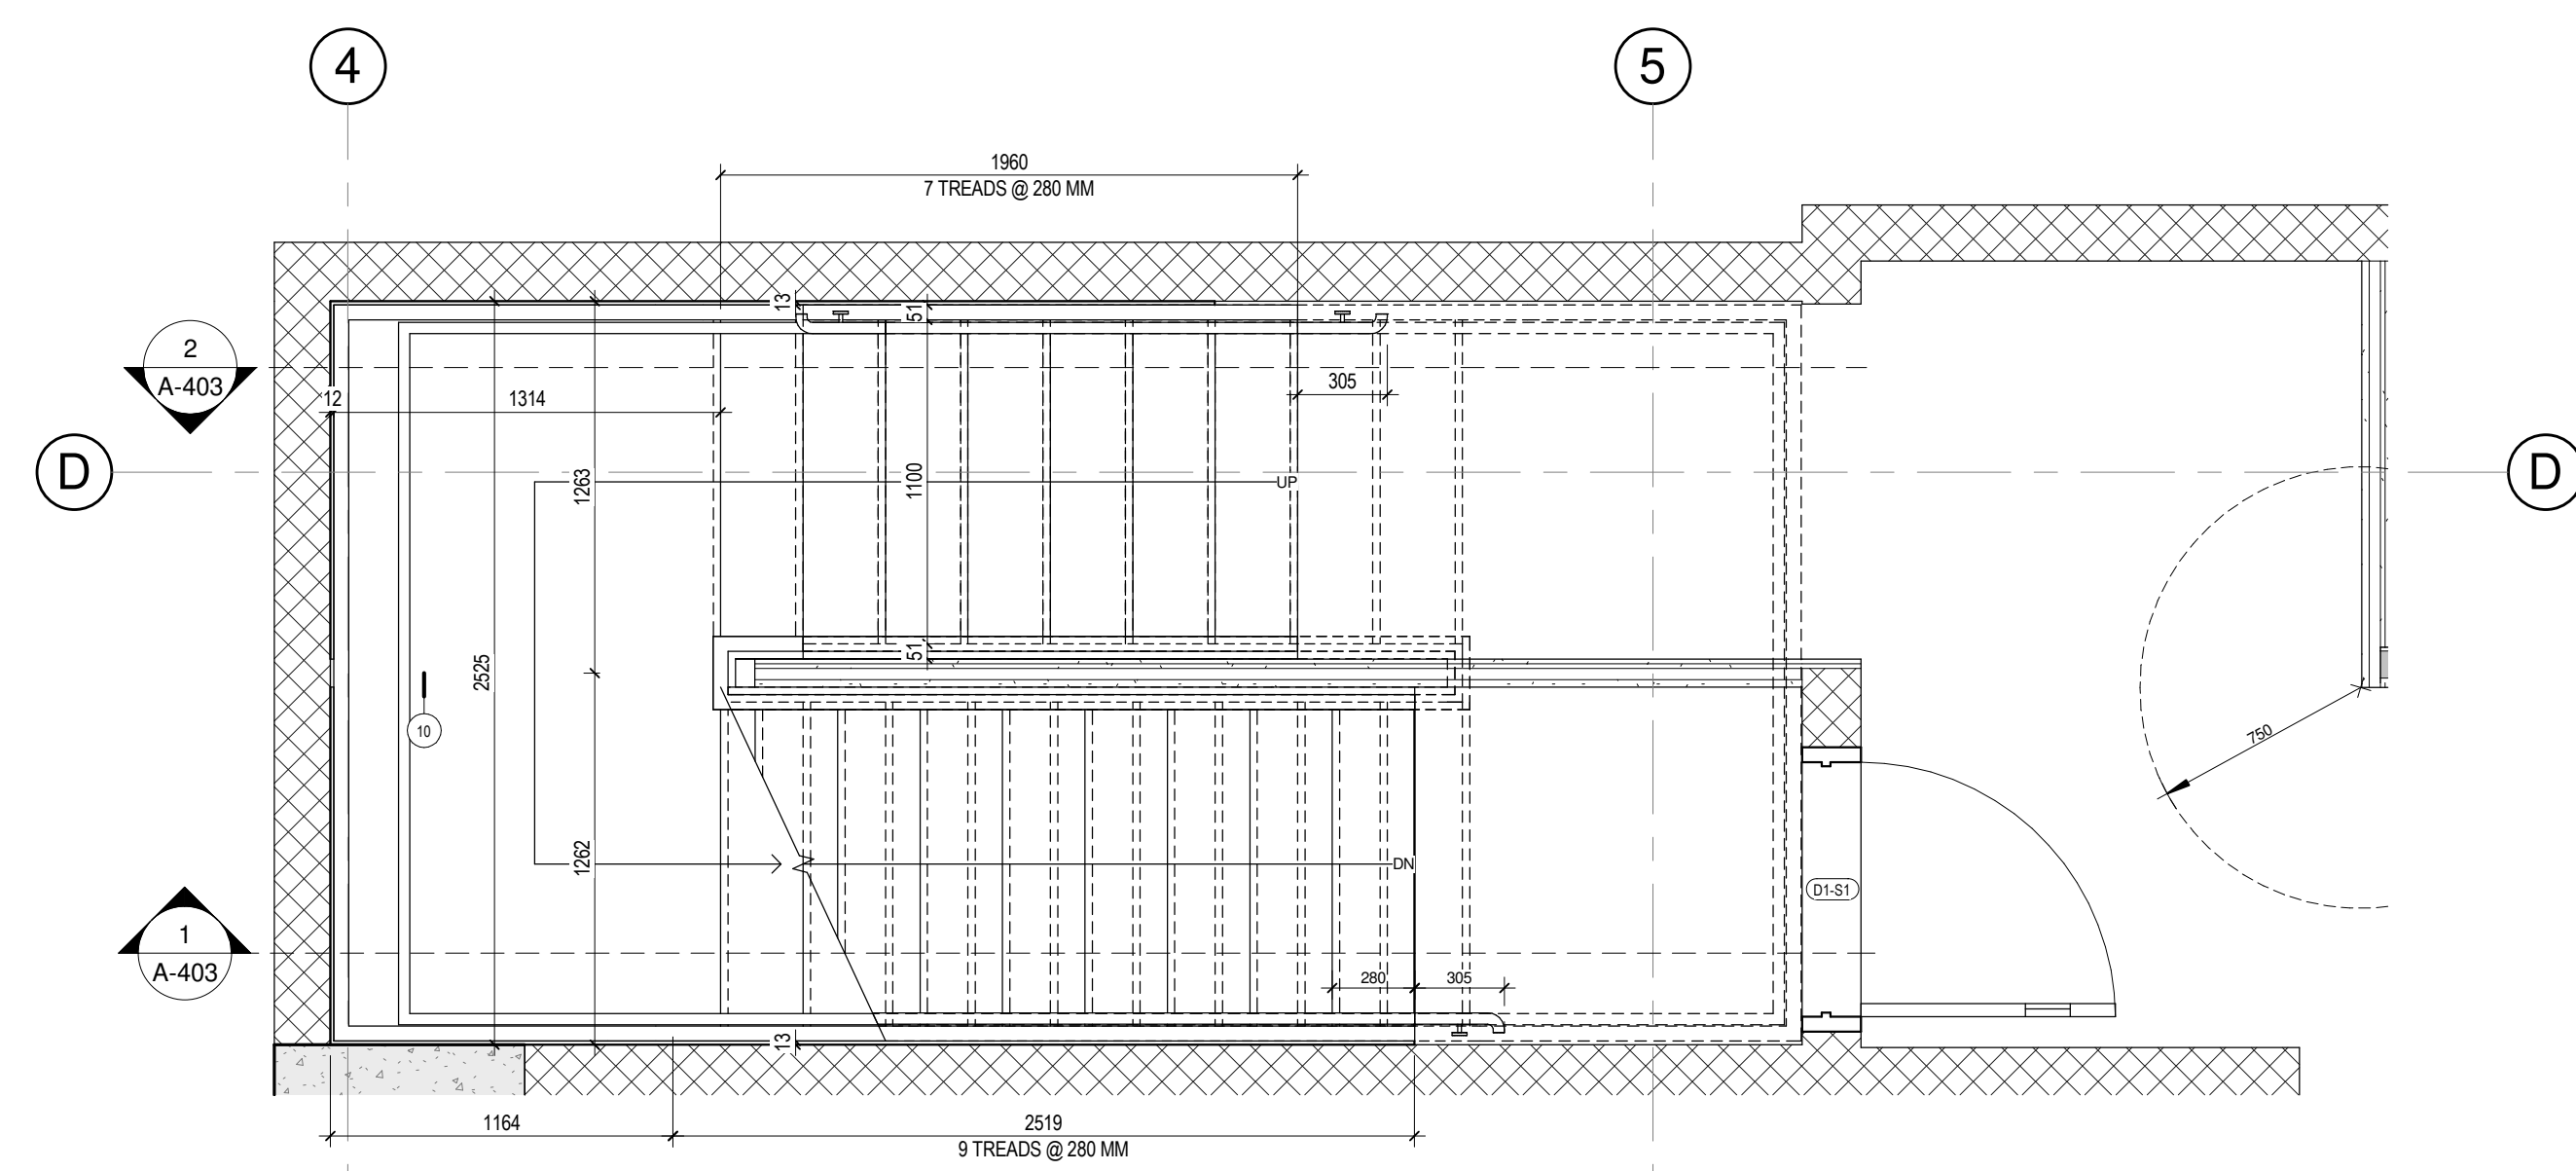


4 STAIR S1 - GROUND FLOOR RES.
A-401 1 : 25

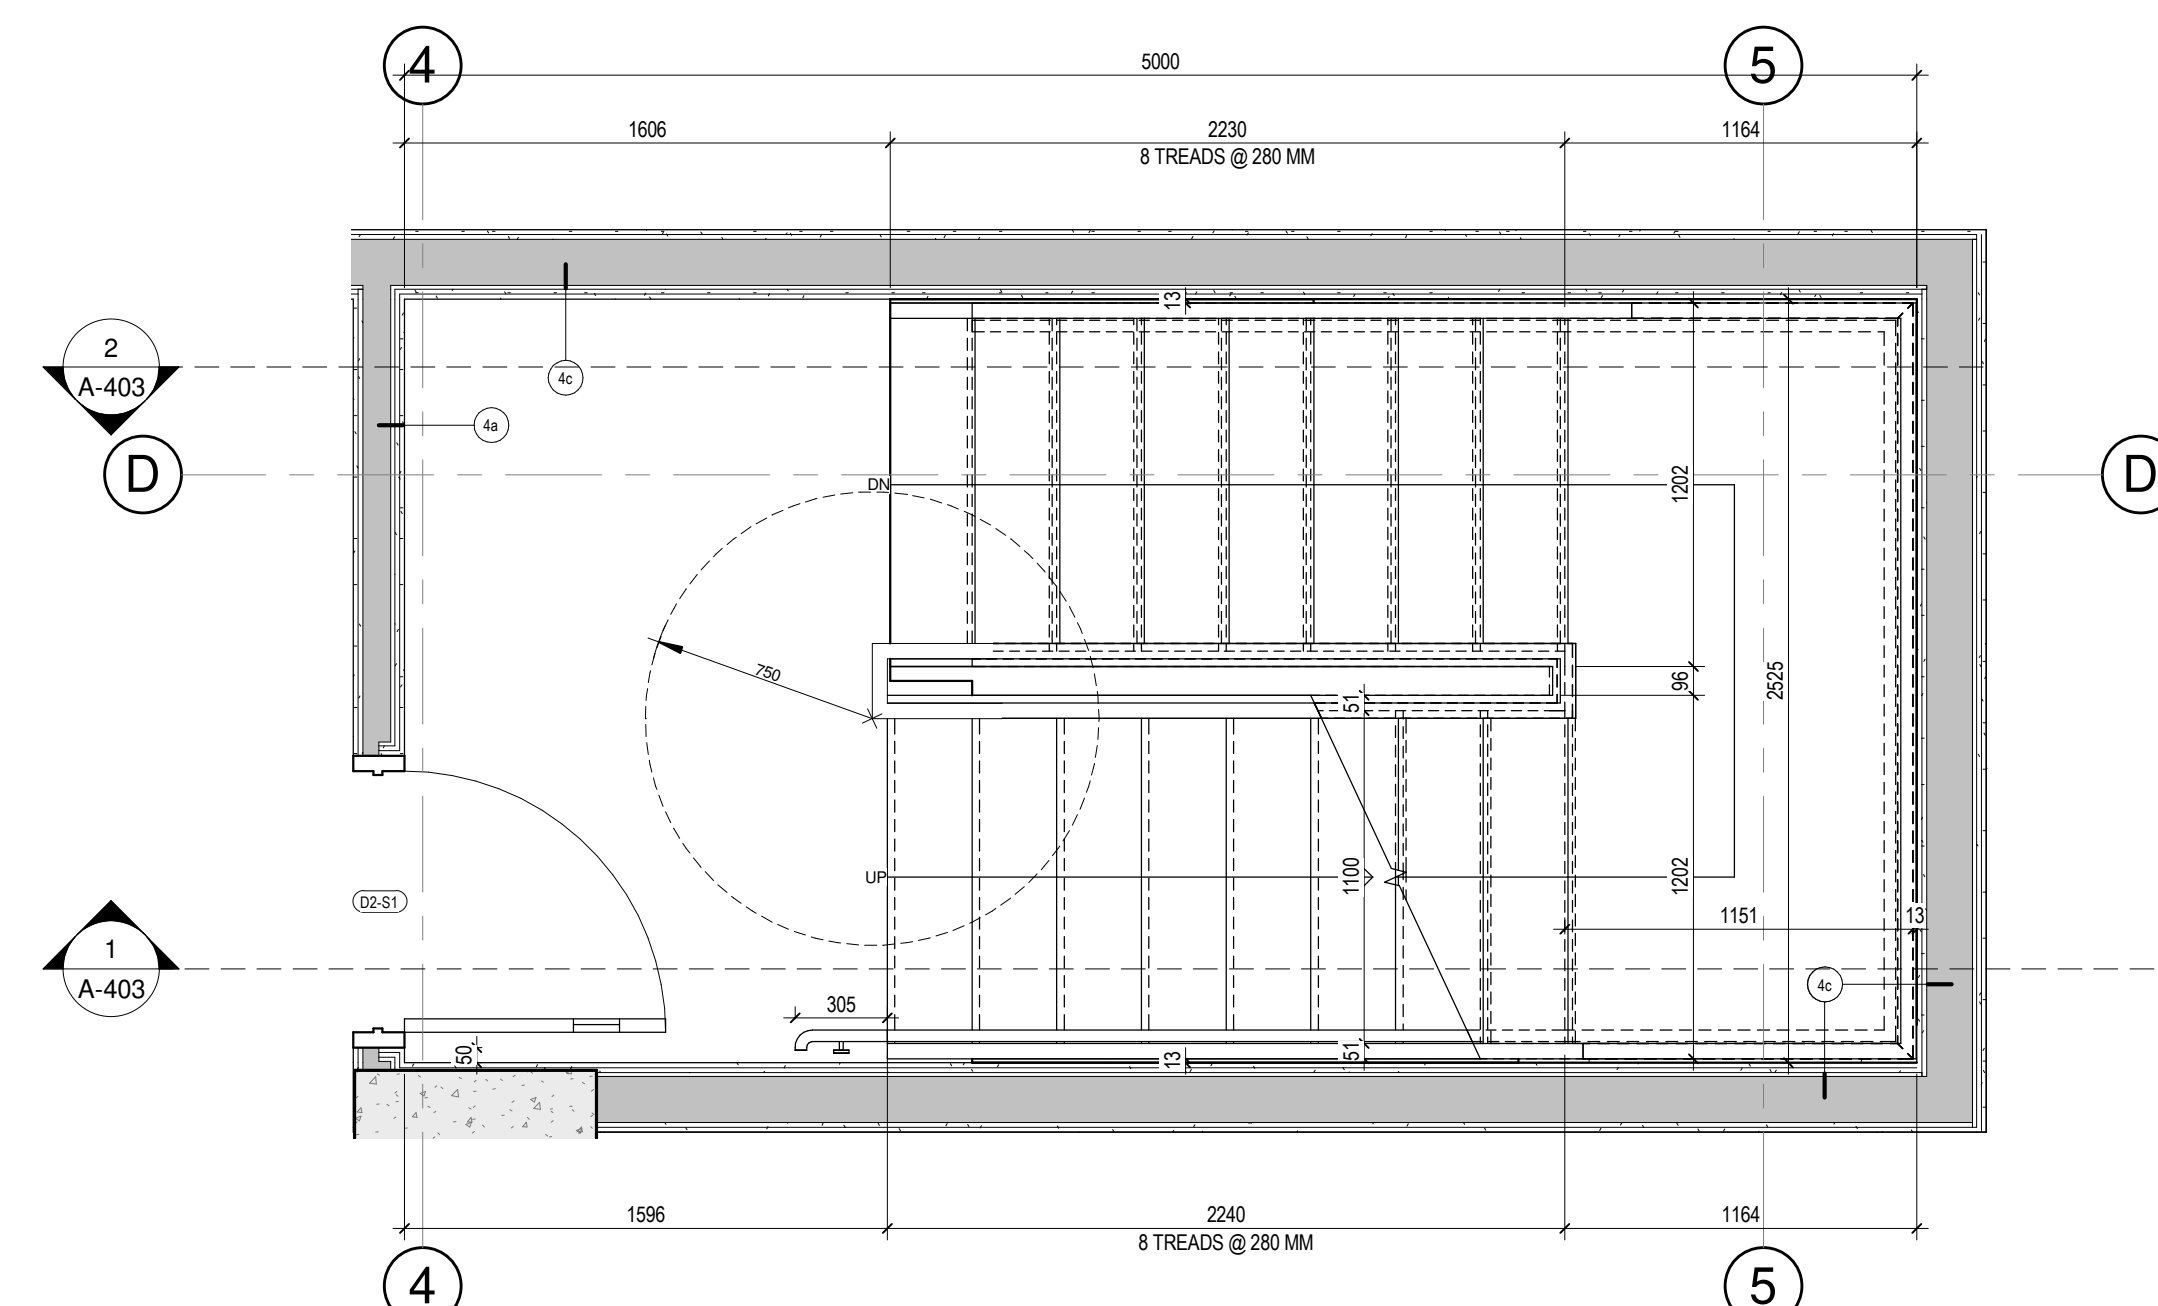


5 STAIR S1 - LEVEL 2
A-401 1 : 25

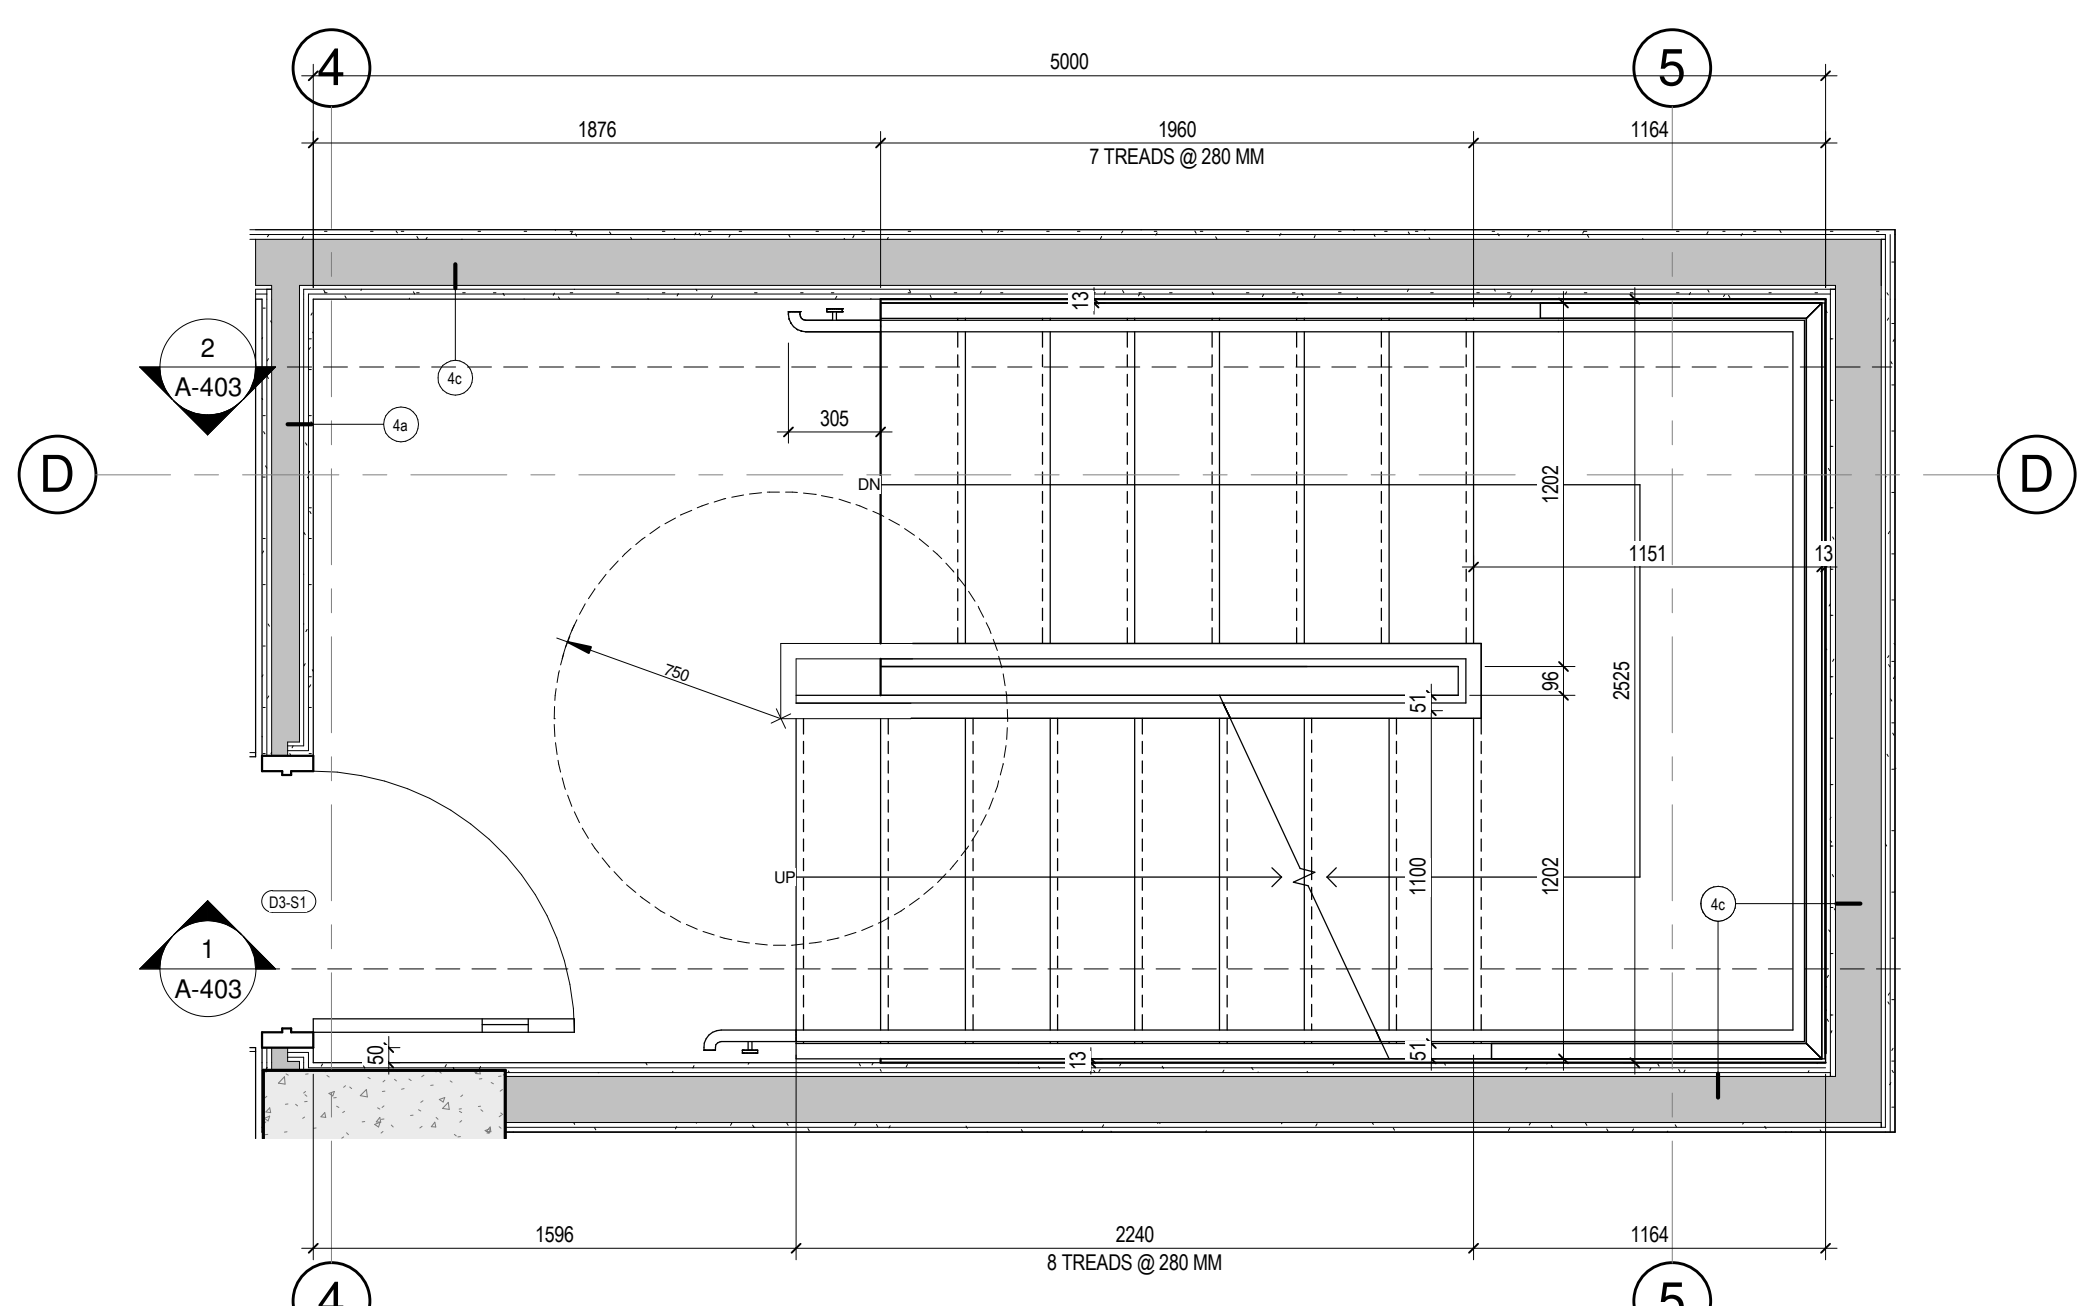


6 STAIR S1 - LEVELS 3-6
A-401 1:25

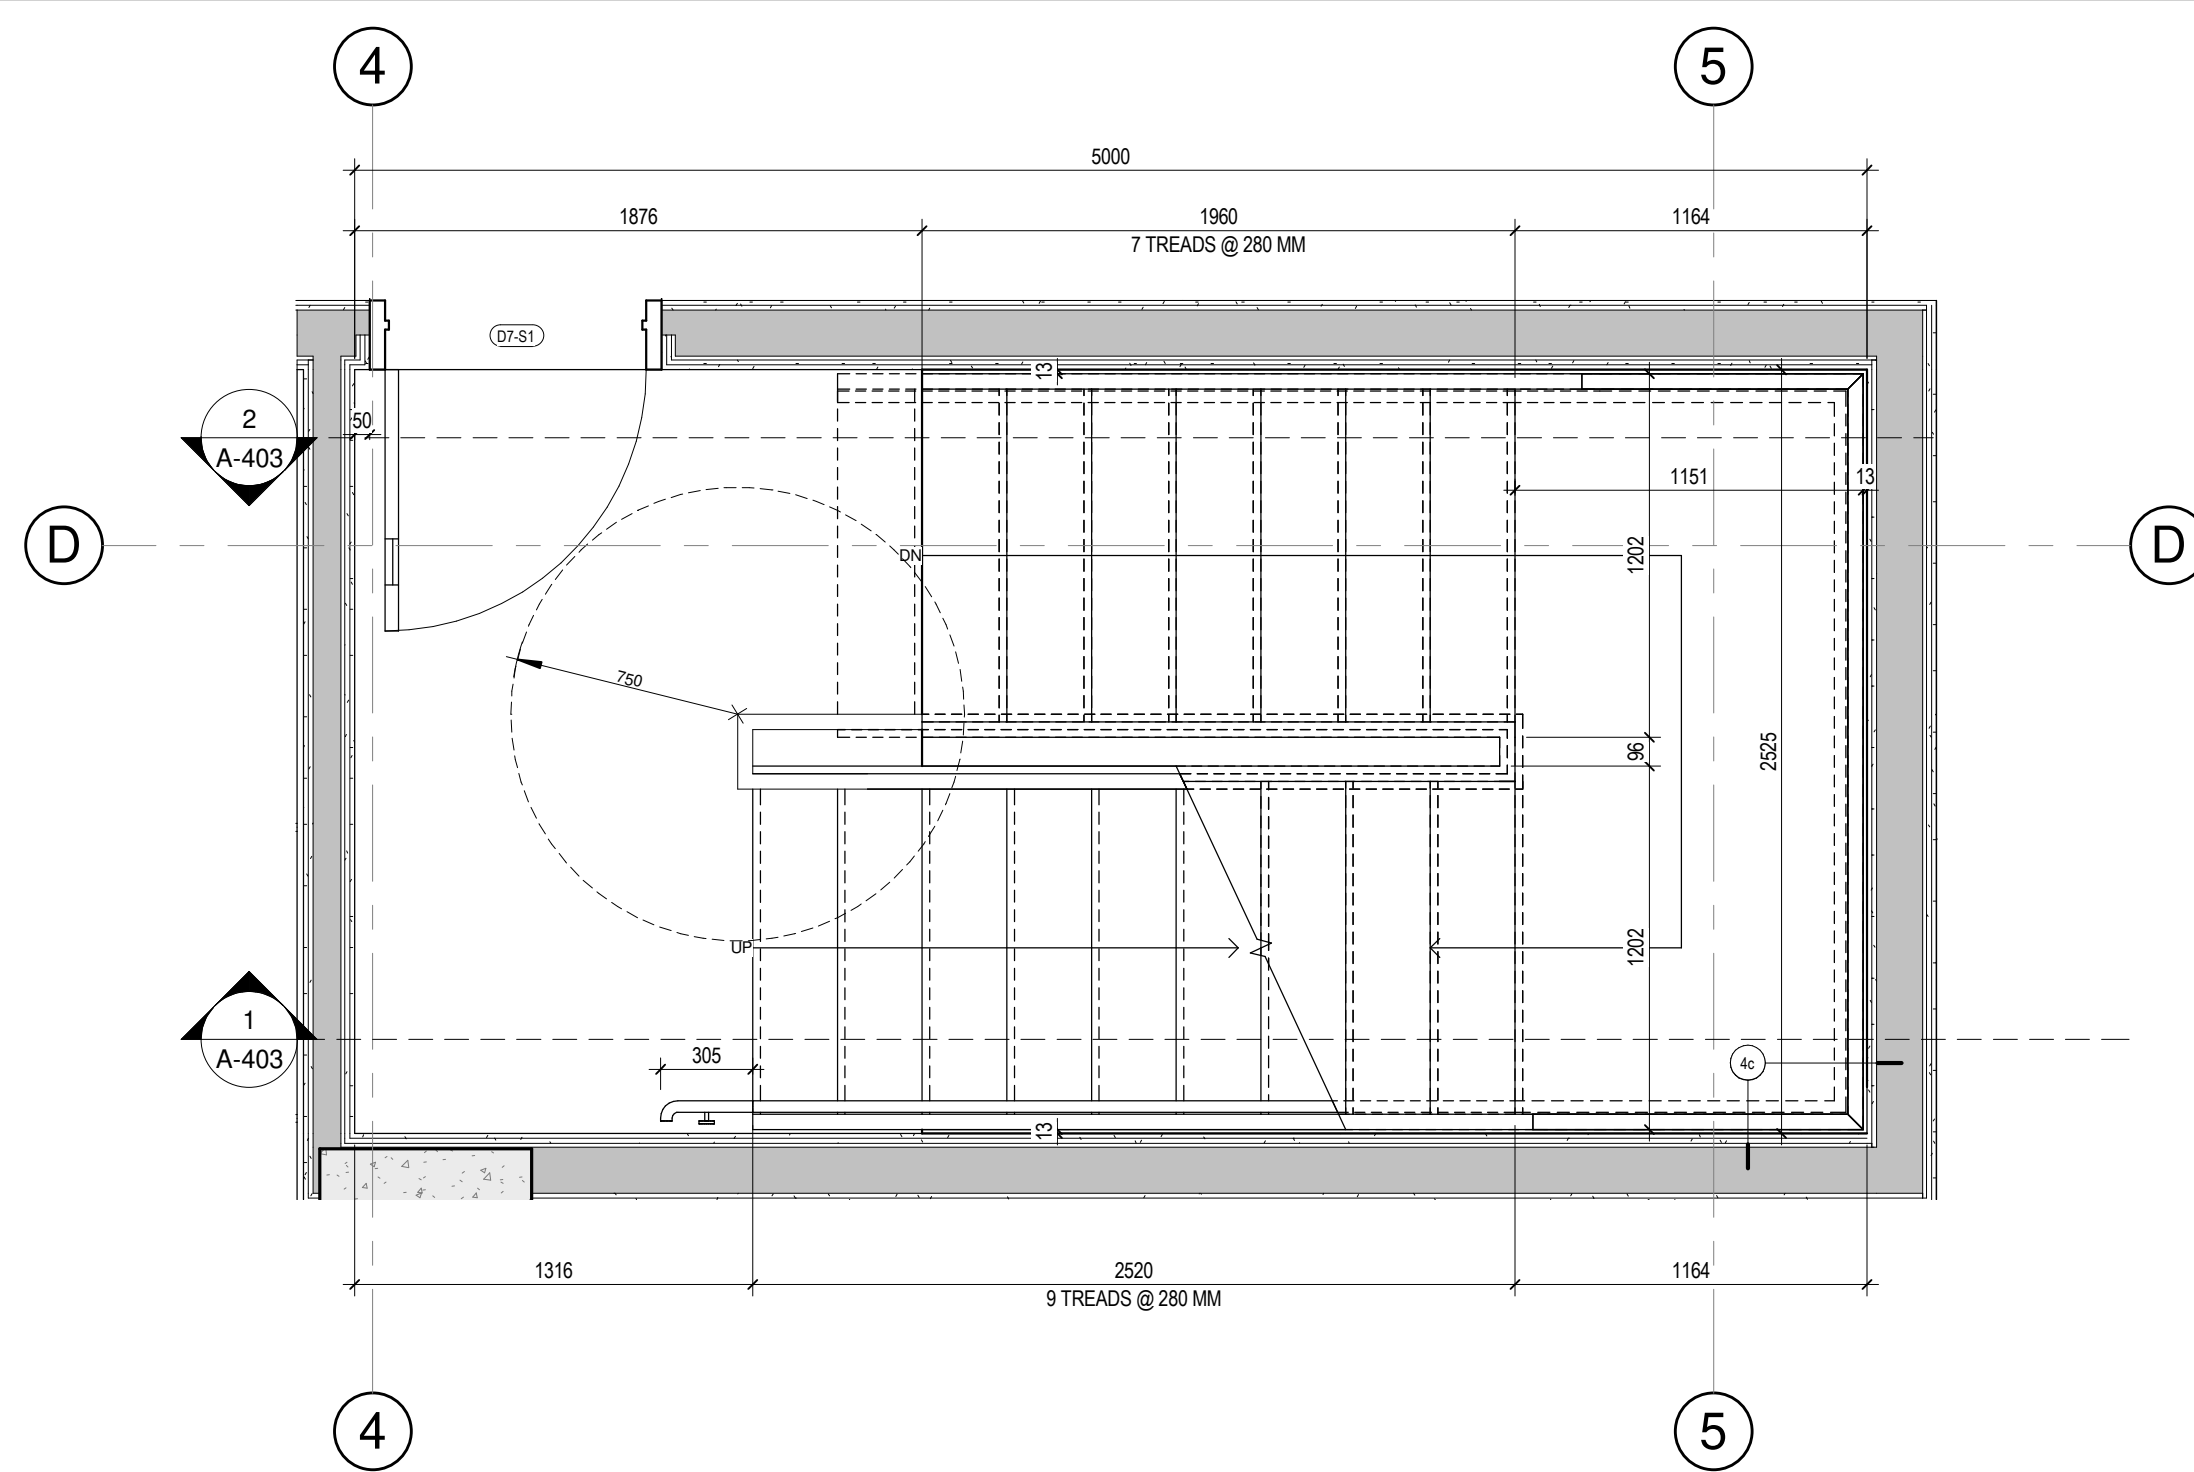


11 STAIR S1 - LEVELS 7
A-401 1 : 25

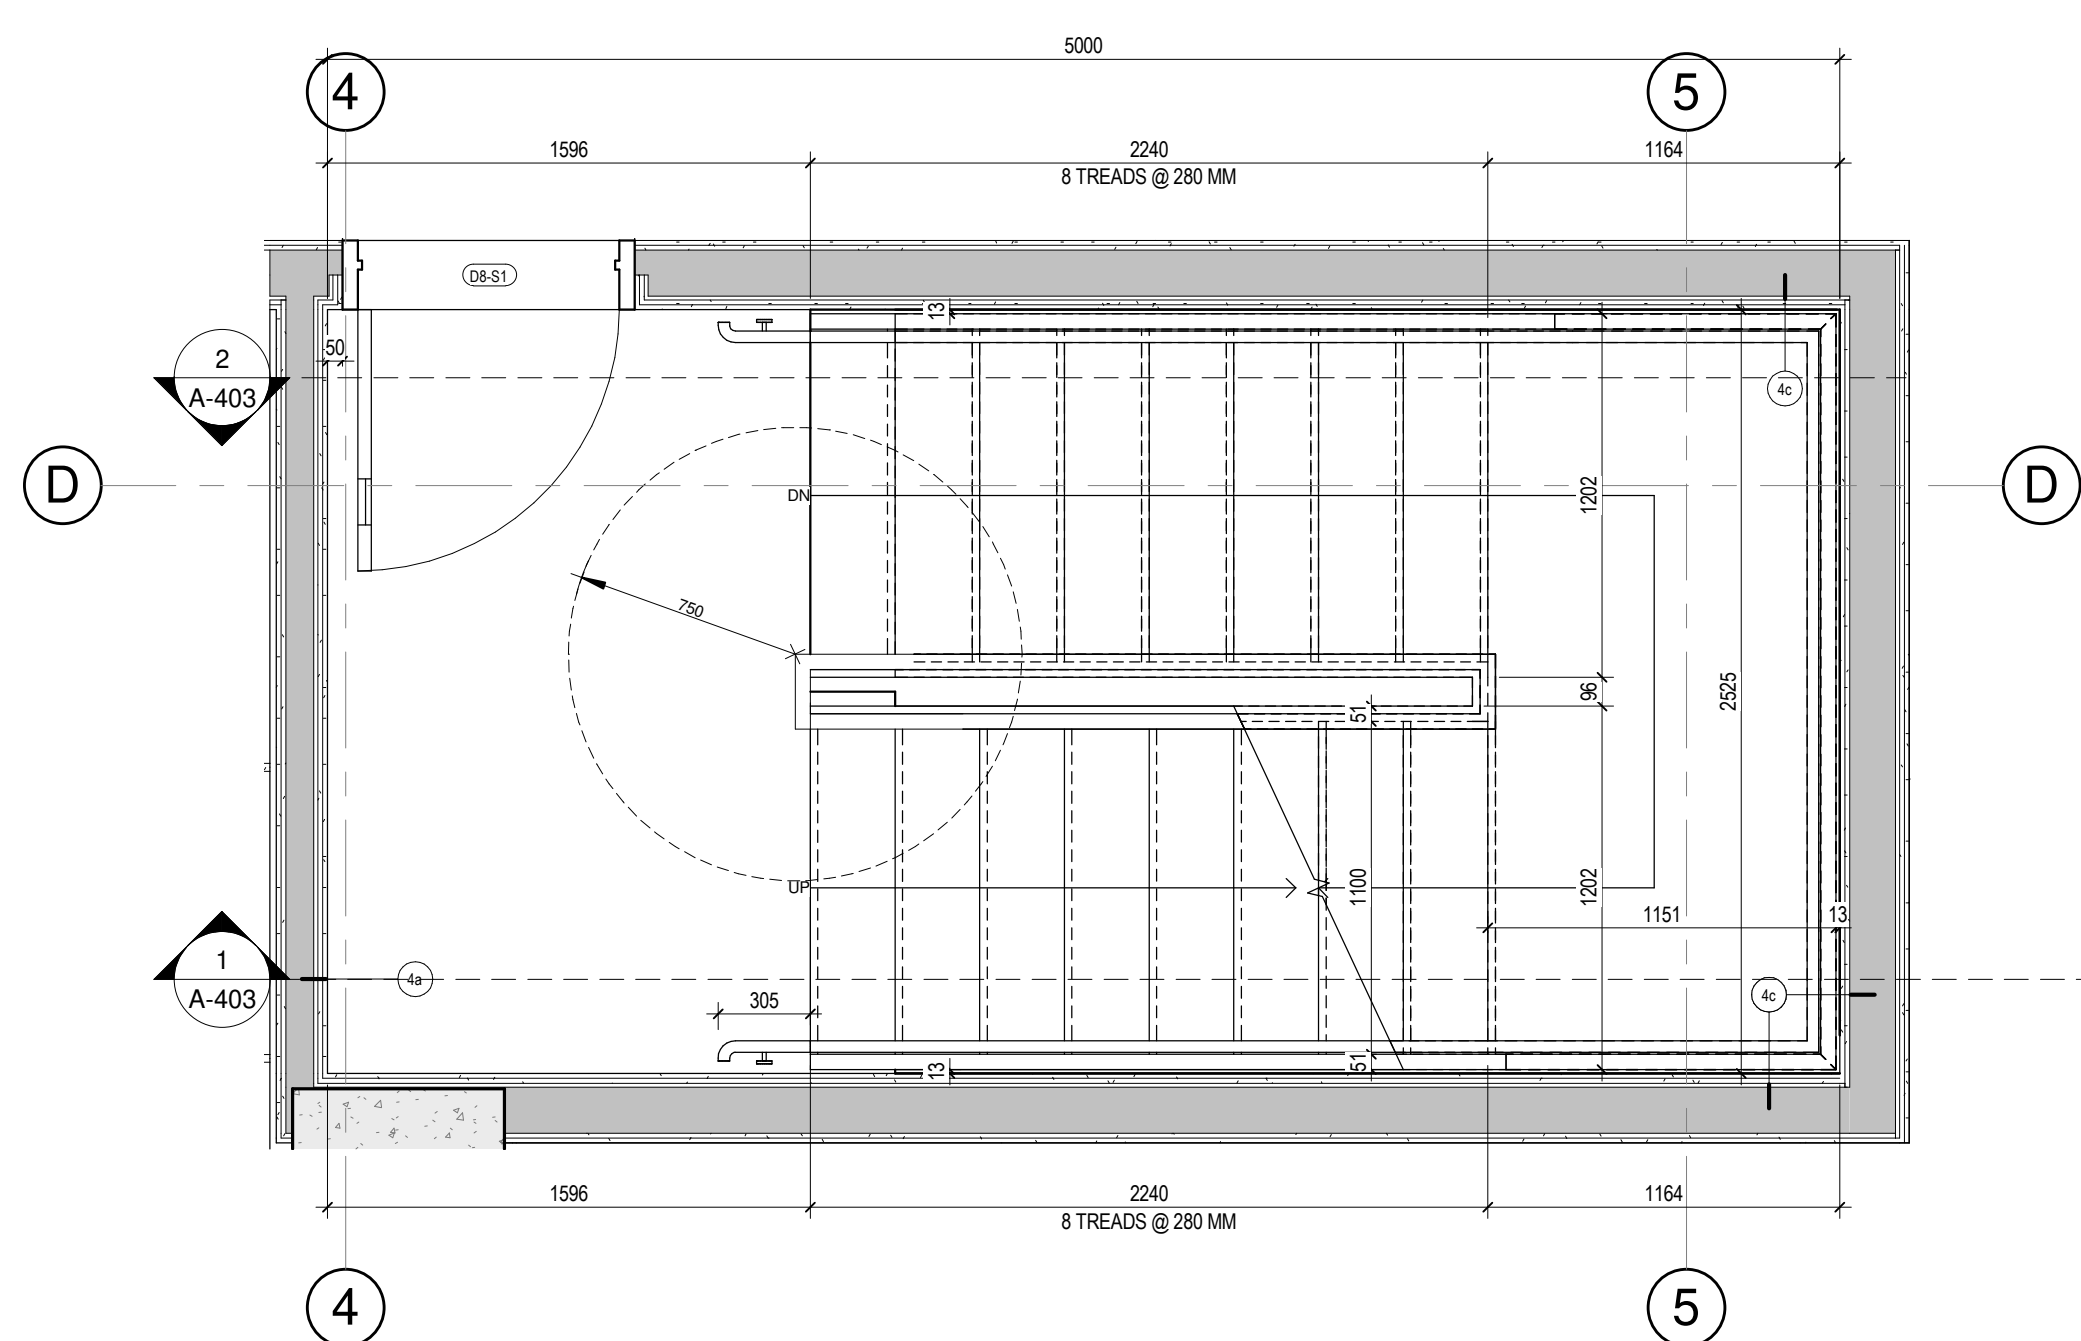

7 STAIR S1 - LEVELS 8
A-401 1:25

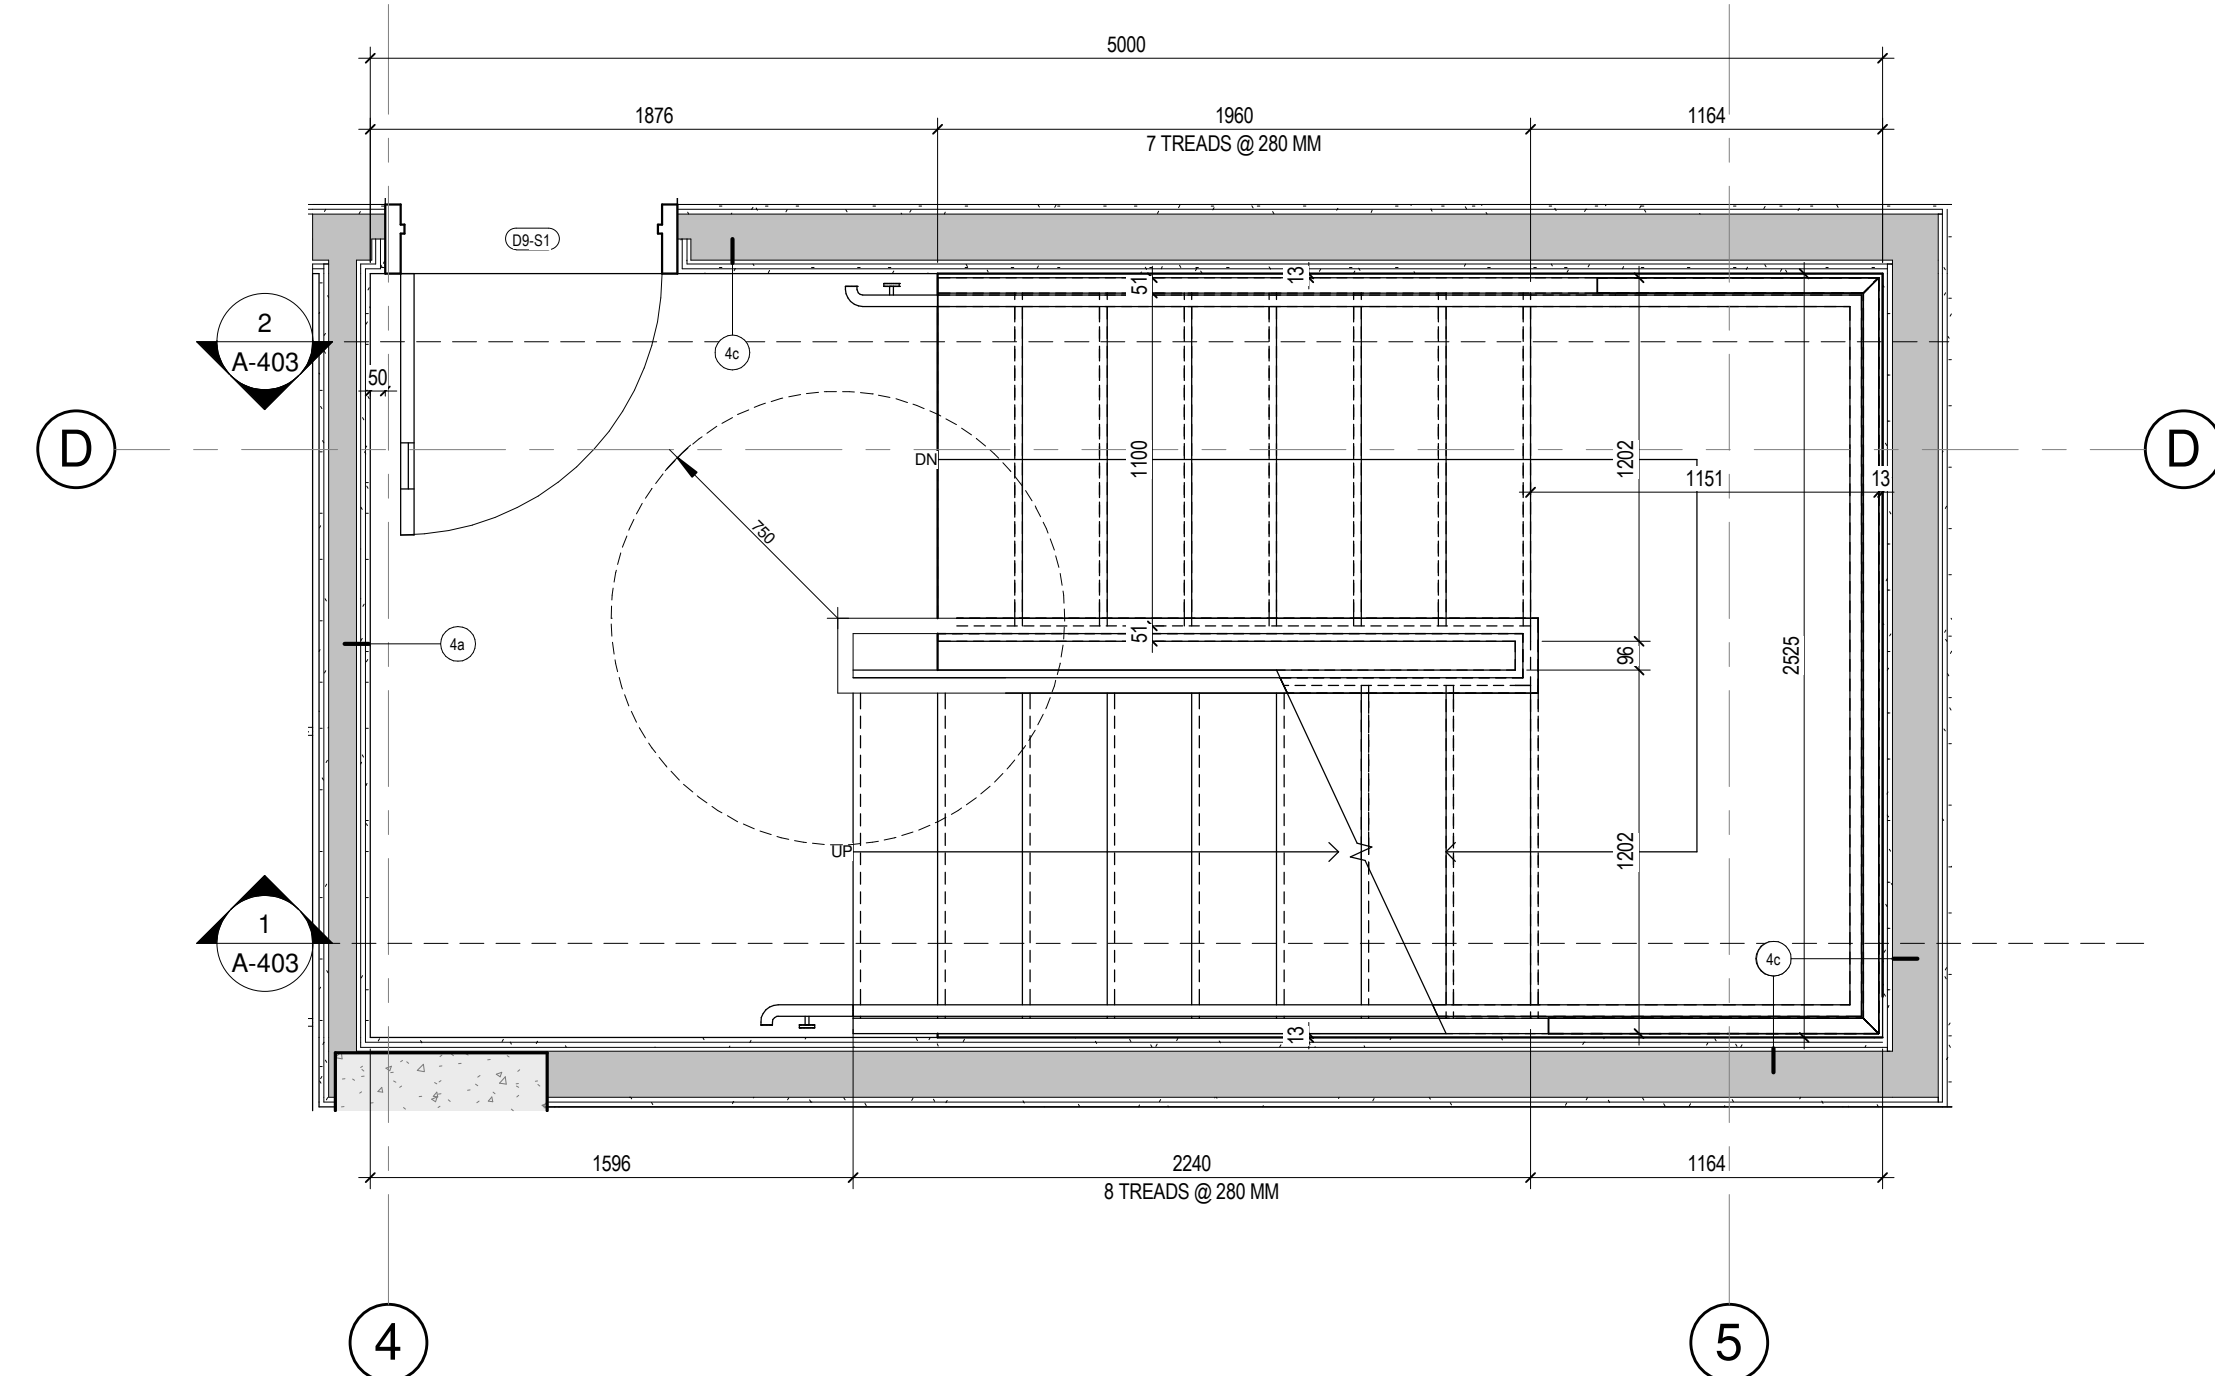


12 STAIR S1 - LEVELS 9-24
A-401 1:25

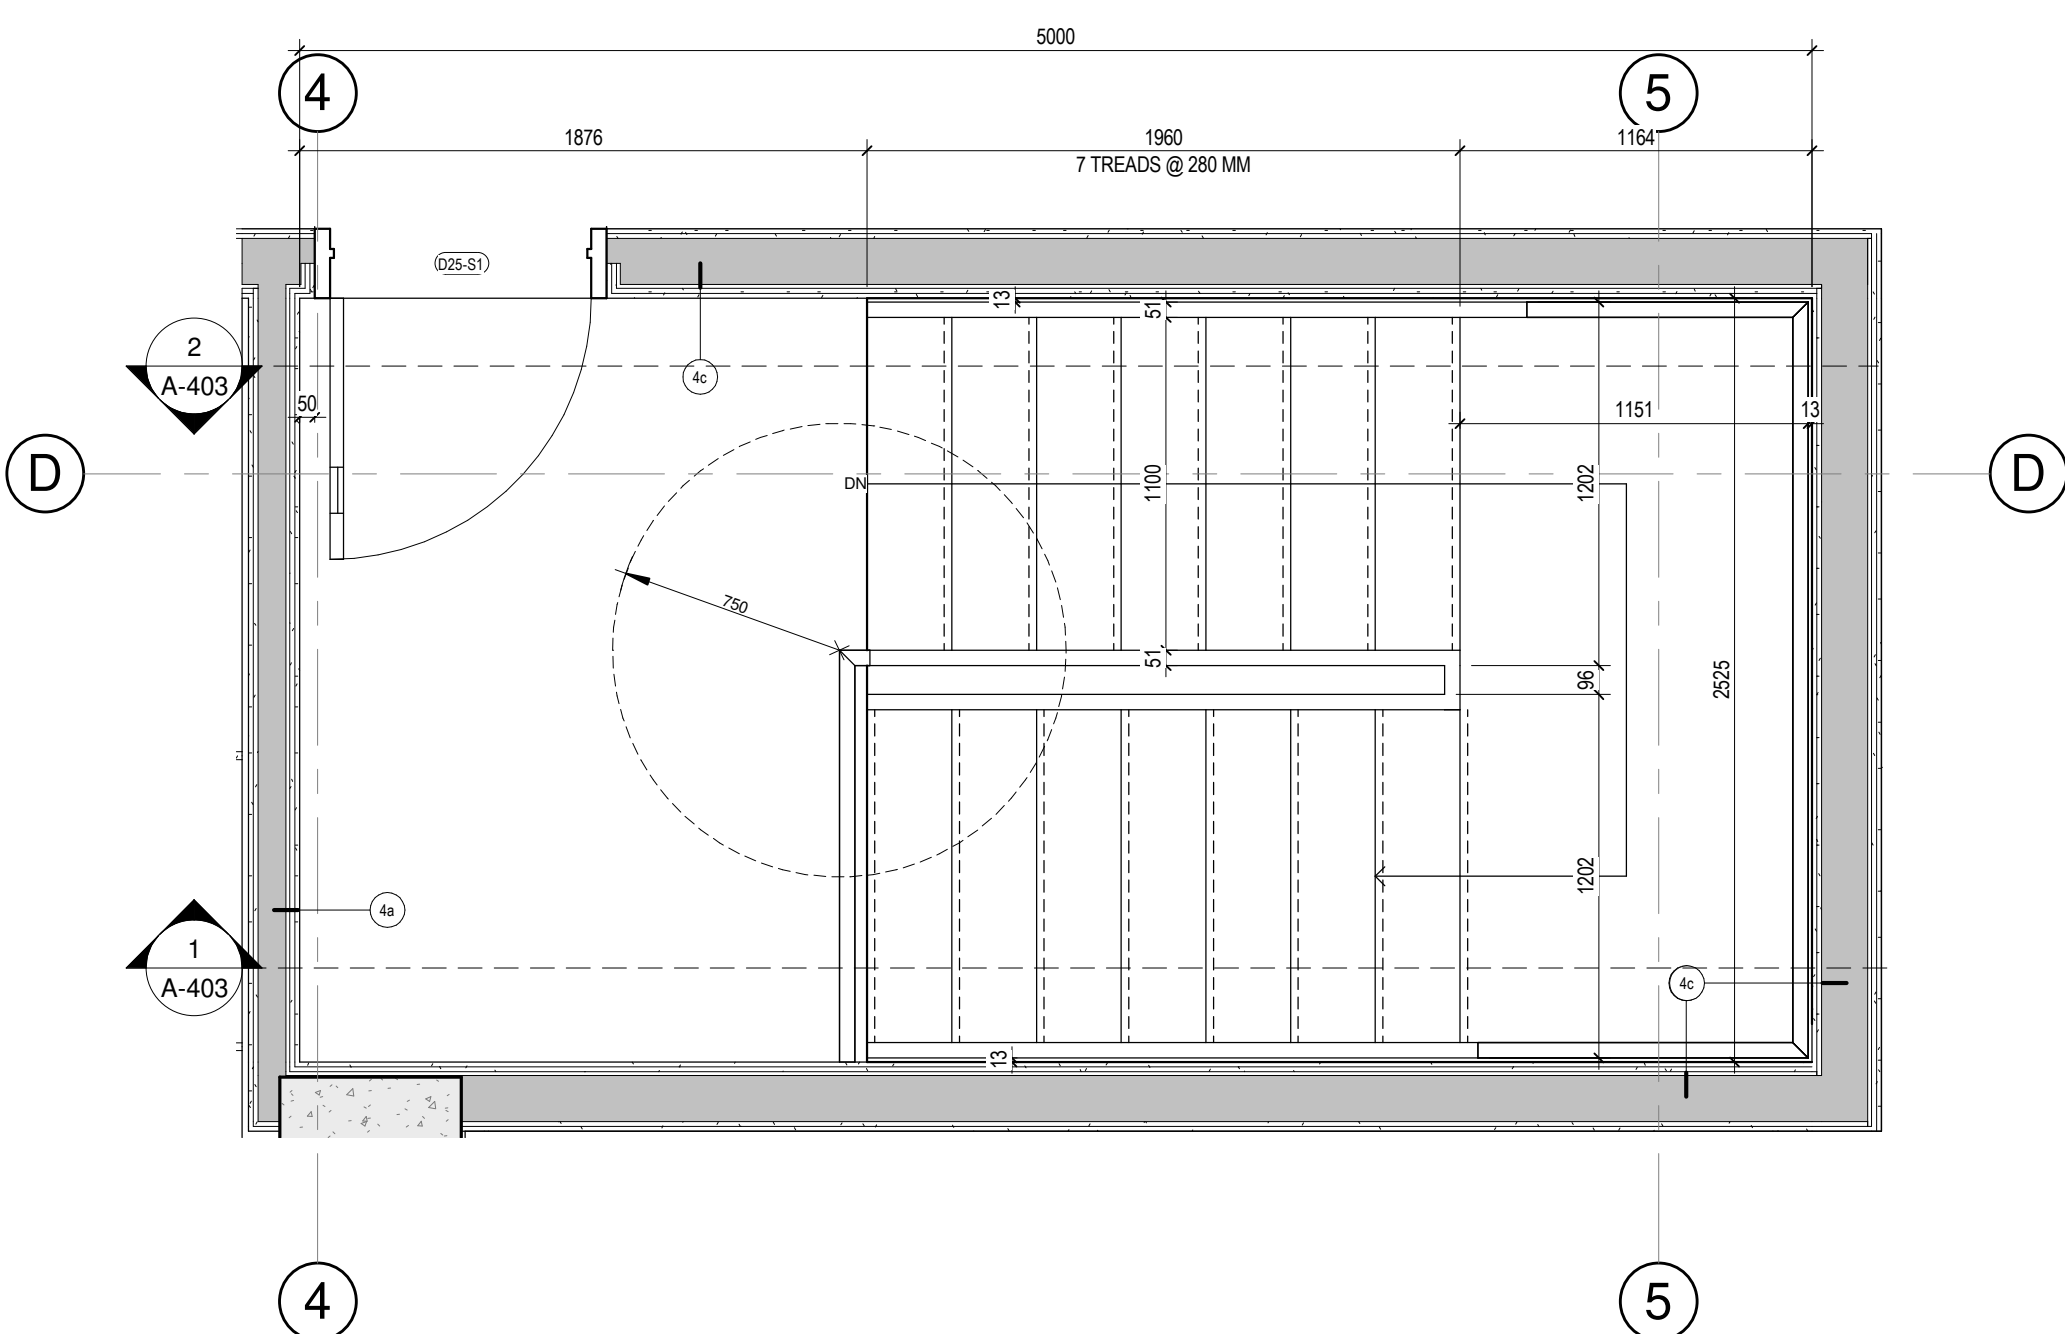

8 STAIR S1 - LEVEL 25
A-401 1 : 25

REVISIONS		
#	DESCRIPTION	DATE
1	ISSUED FOR PERMIT	29 NOV 2008

2024.09.13	POLR COORDINATION	O.P.
2024.09.16	POLR COORDINATION	O.P.
2024.09.27	POLR COORDINATION	O.P.
2024.10.04	POLR COORDINATION	O.P.
2024.10.28	POLR COORDINATION	O.P.
2024.11.12	POLR COORDINATION	O.P.
2024.11.19	POLR COORDINATION	O.P.
2024.11.29	ISSUED FOR PERMIT	O.P.

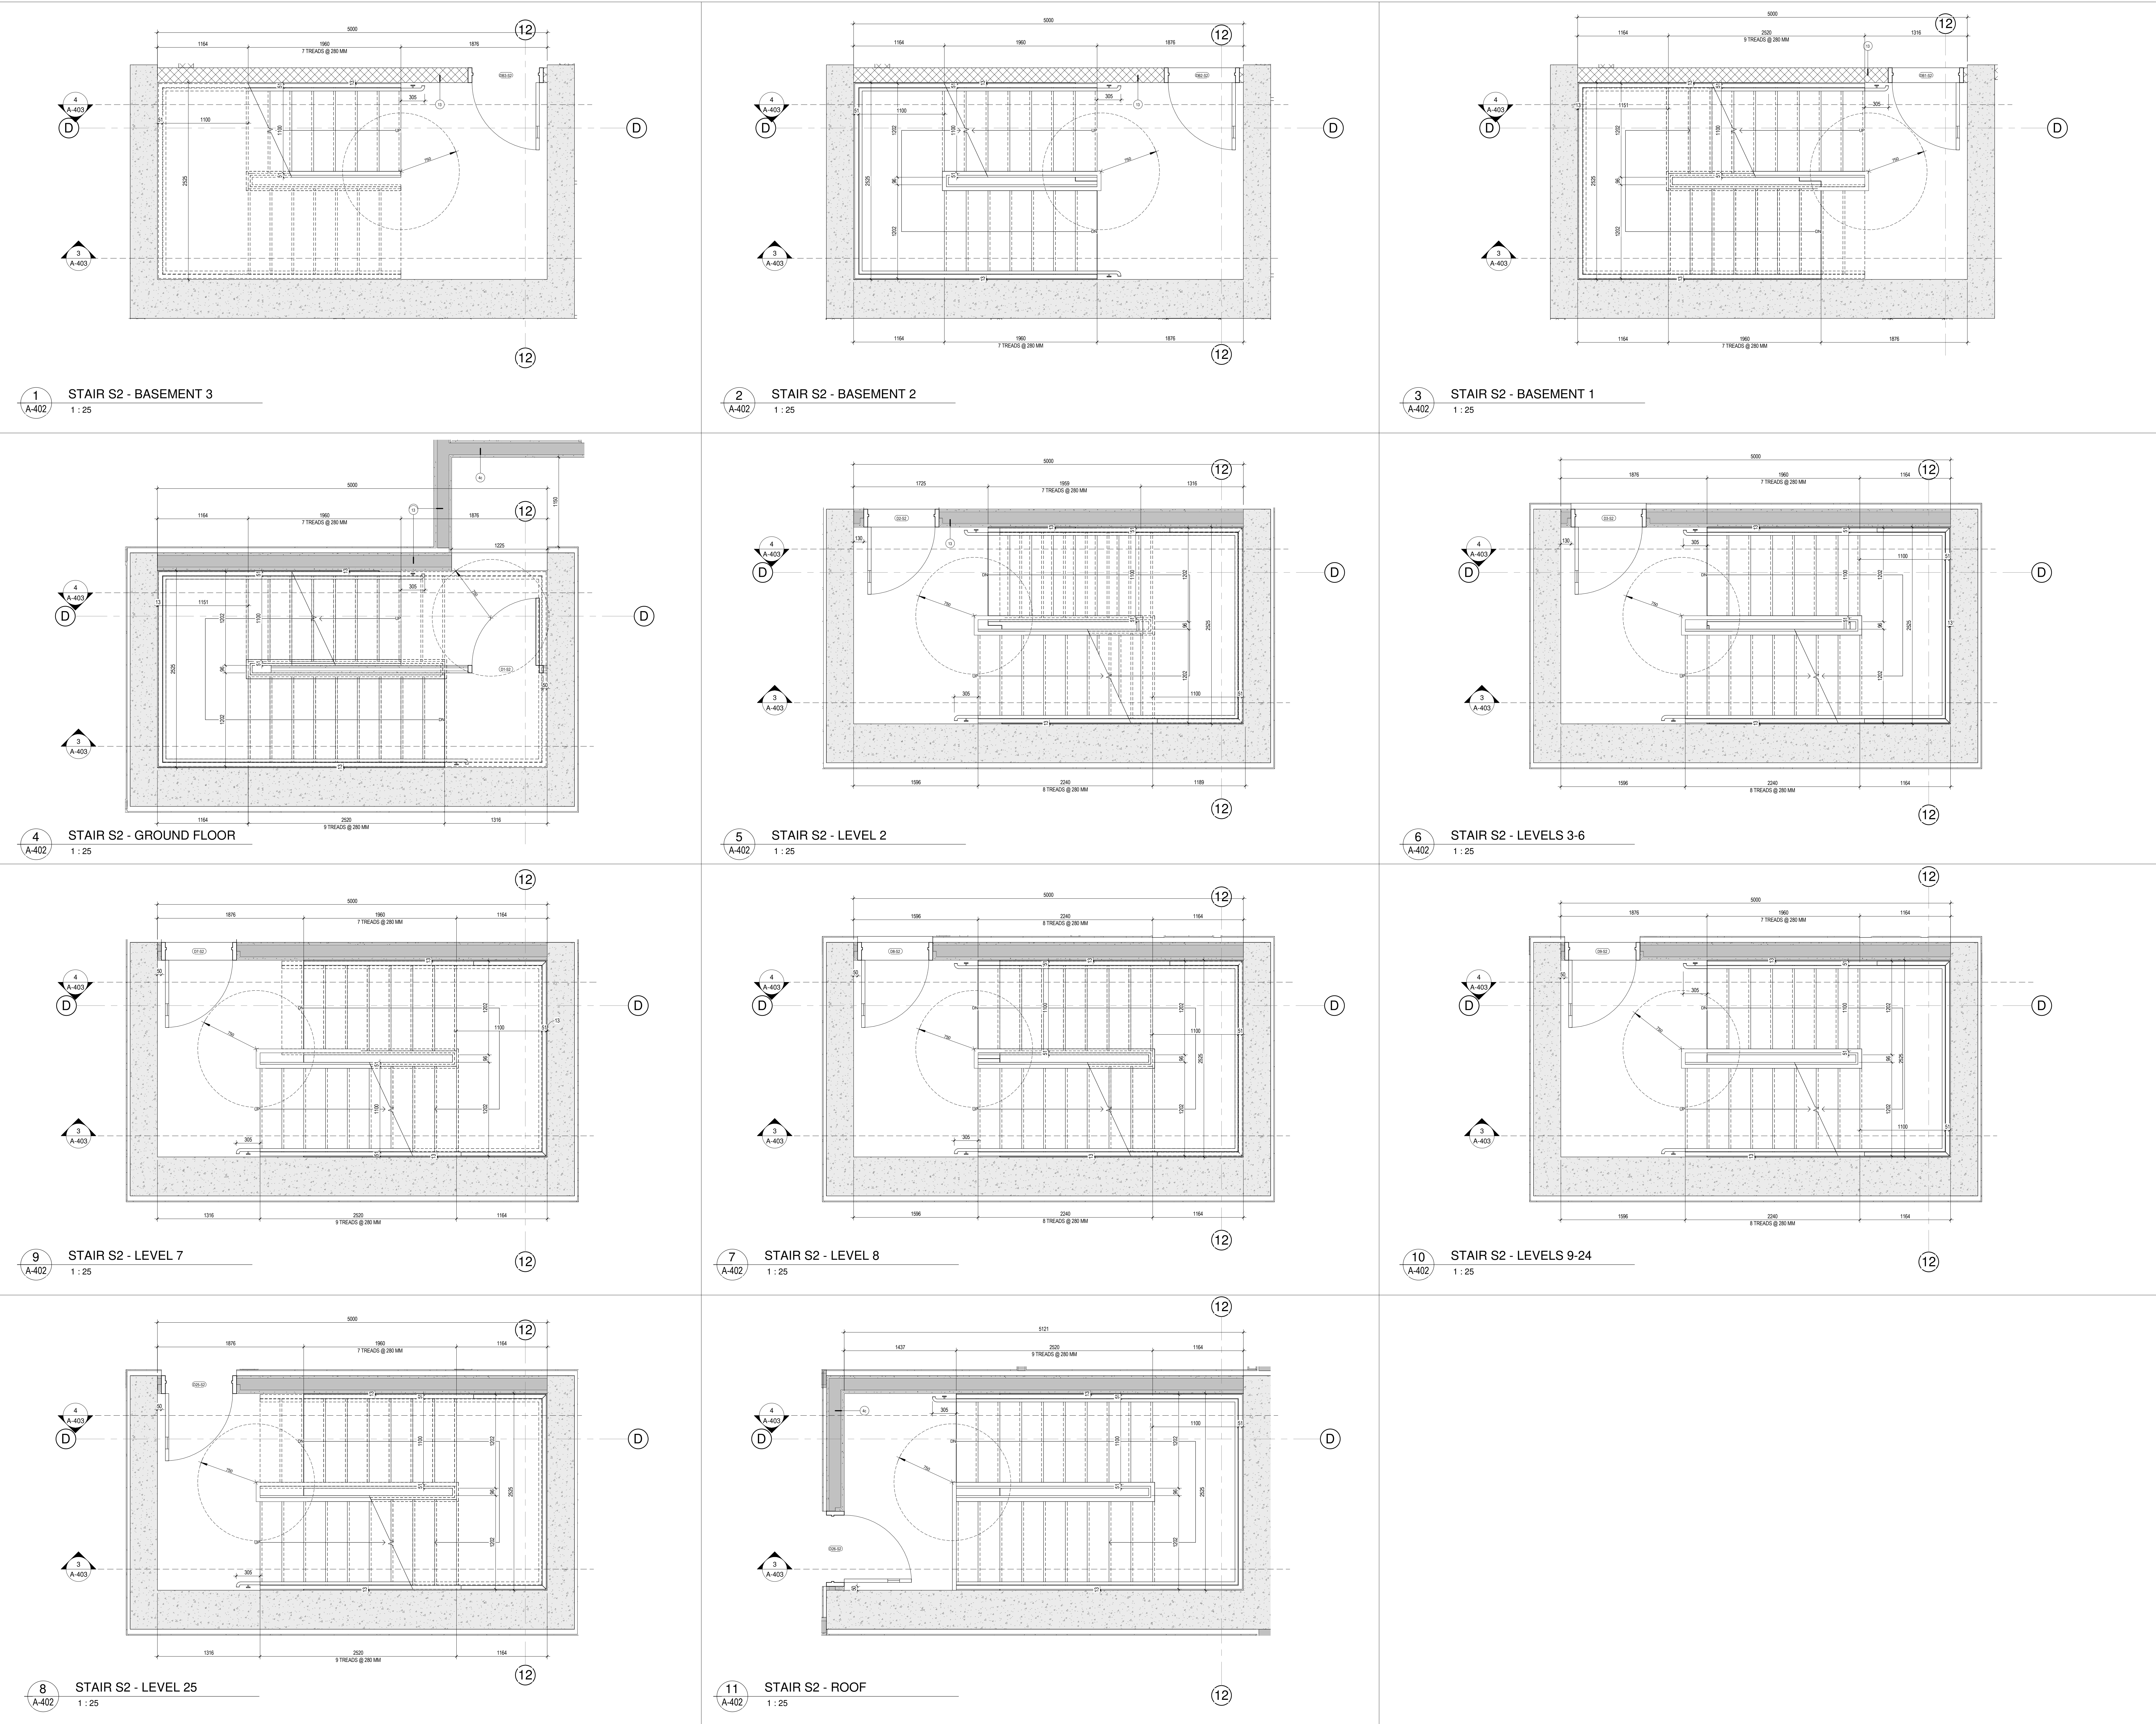

2 STAIR S4 - LEVEL 25
A-404 1 : 25

3 STAIR S4 - LEVEL 26
A-404 1:25

4 STAIR S5 - LEVEL 25
A-404 1:25


5 STAIR S5 - LEVEL 26
A-404 1:25

1 STAIR S3 - GROUND FLOOR
A-404 1:25


6 EXIT STAIR S3 SECTION
A-404 1:50

7 EXIT STAIR S4 SECTION
A-404 1 : 50


8 EXIT STAIR S5 SECTION
A-404 1:50

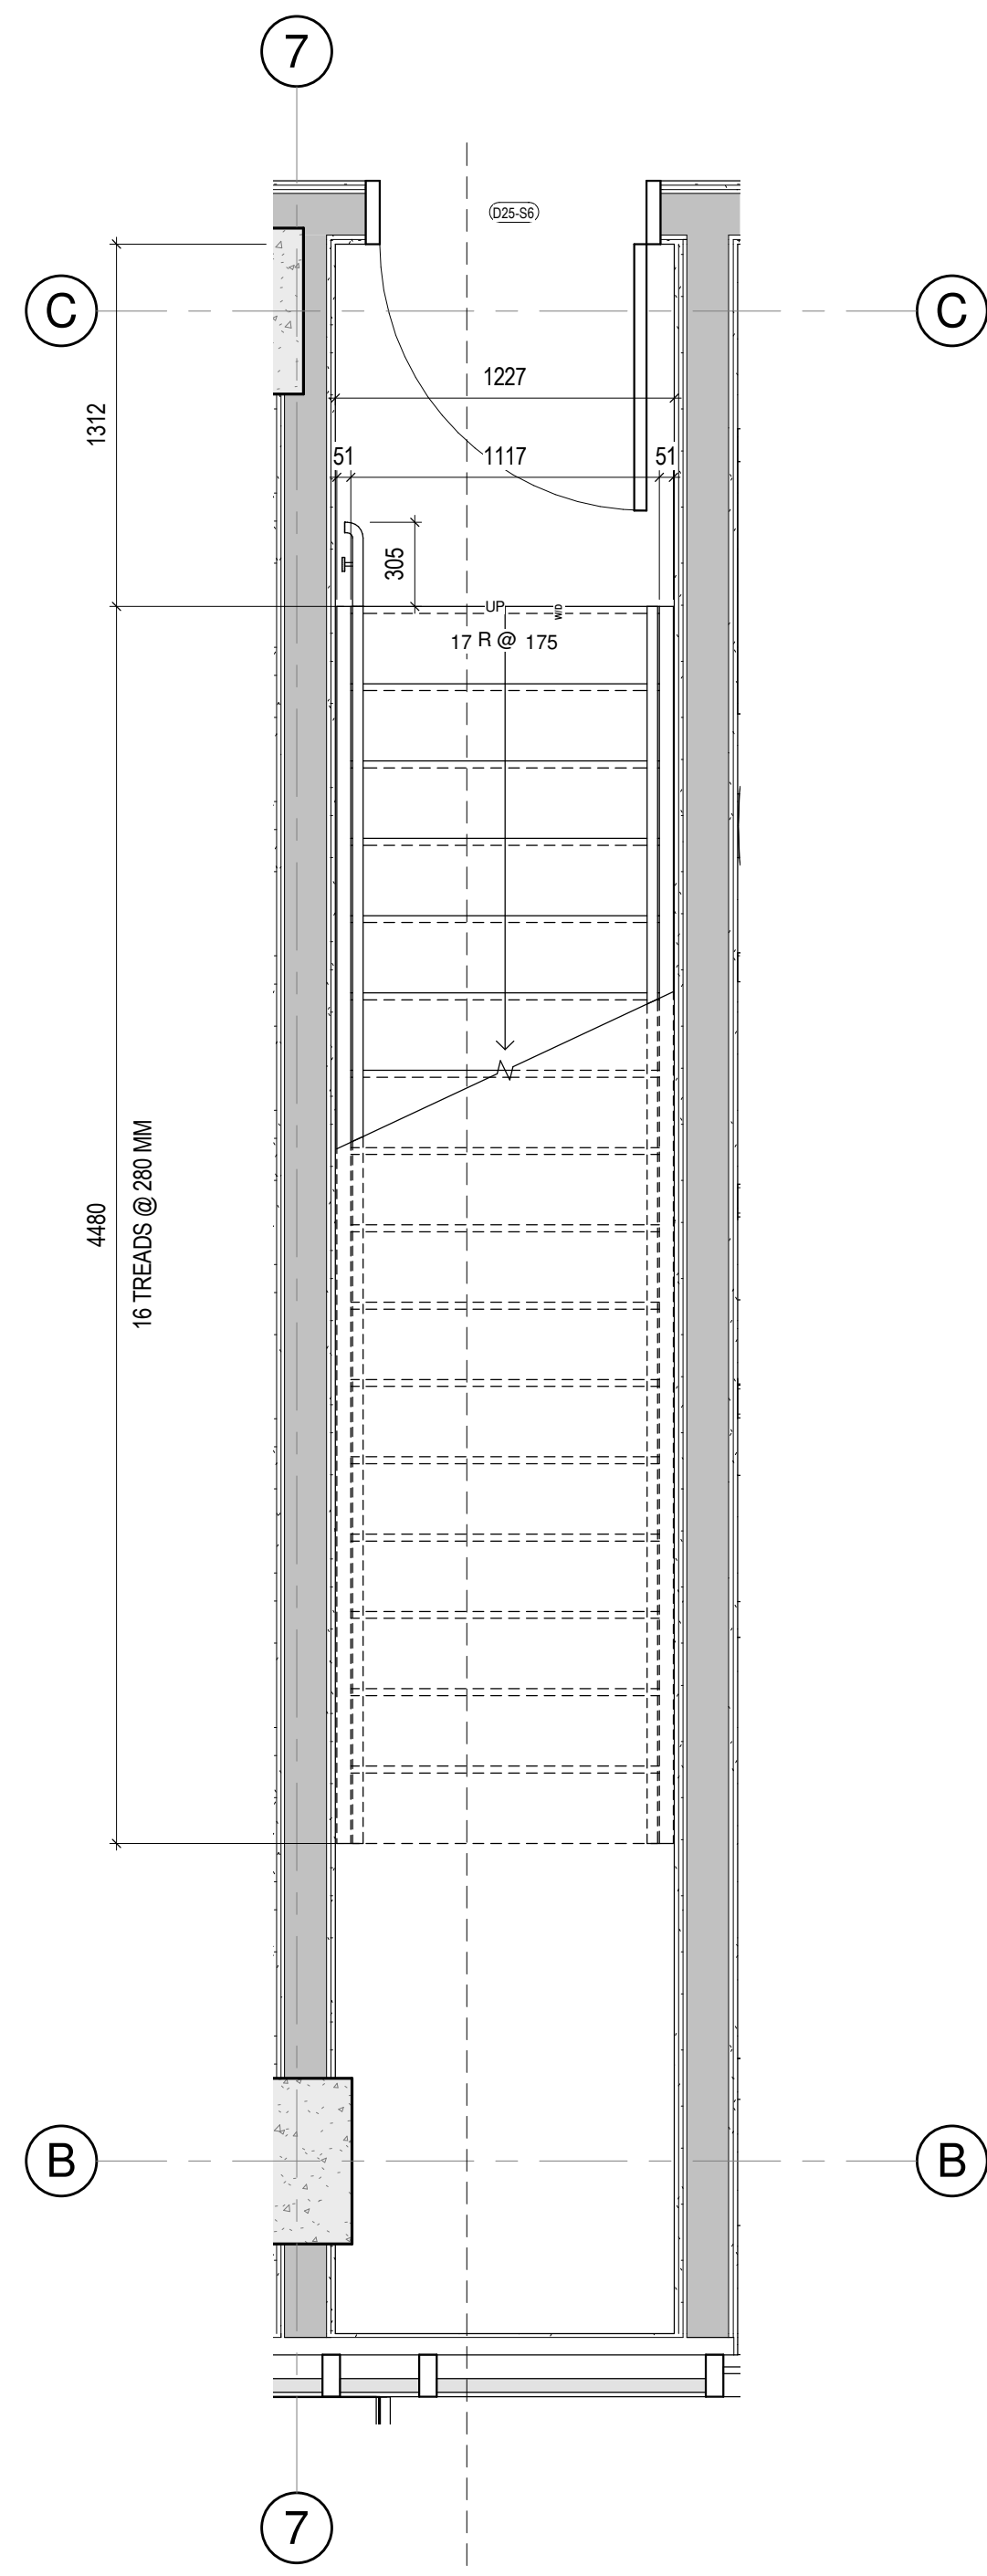


1 STAIR S6 - LEVEL 25
A-405 1 : 25

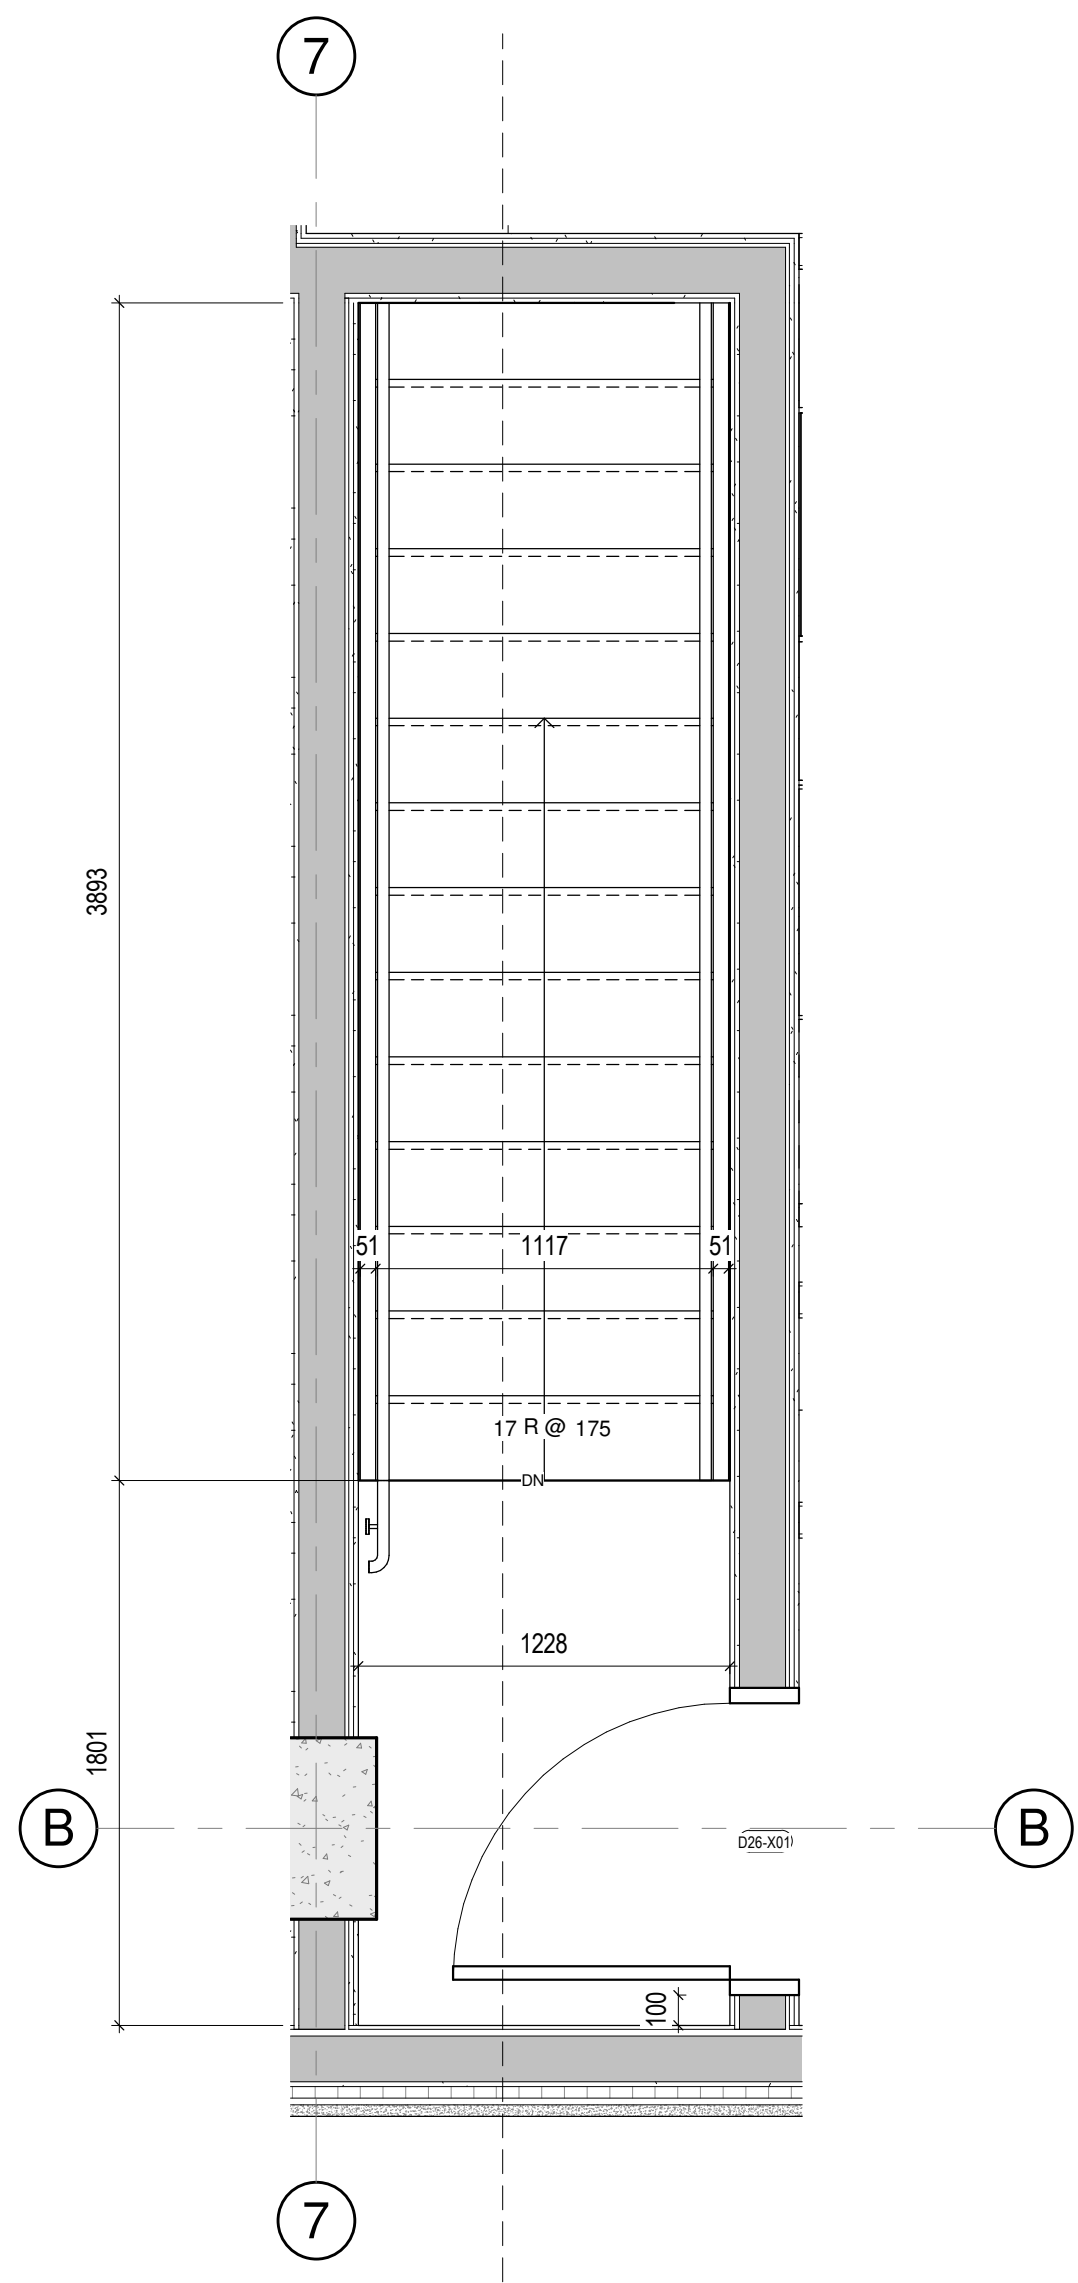


2 STAIR S6 - LEVEL 26
A-405 1 : 25

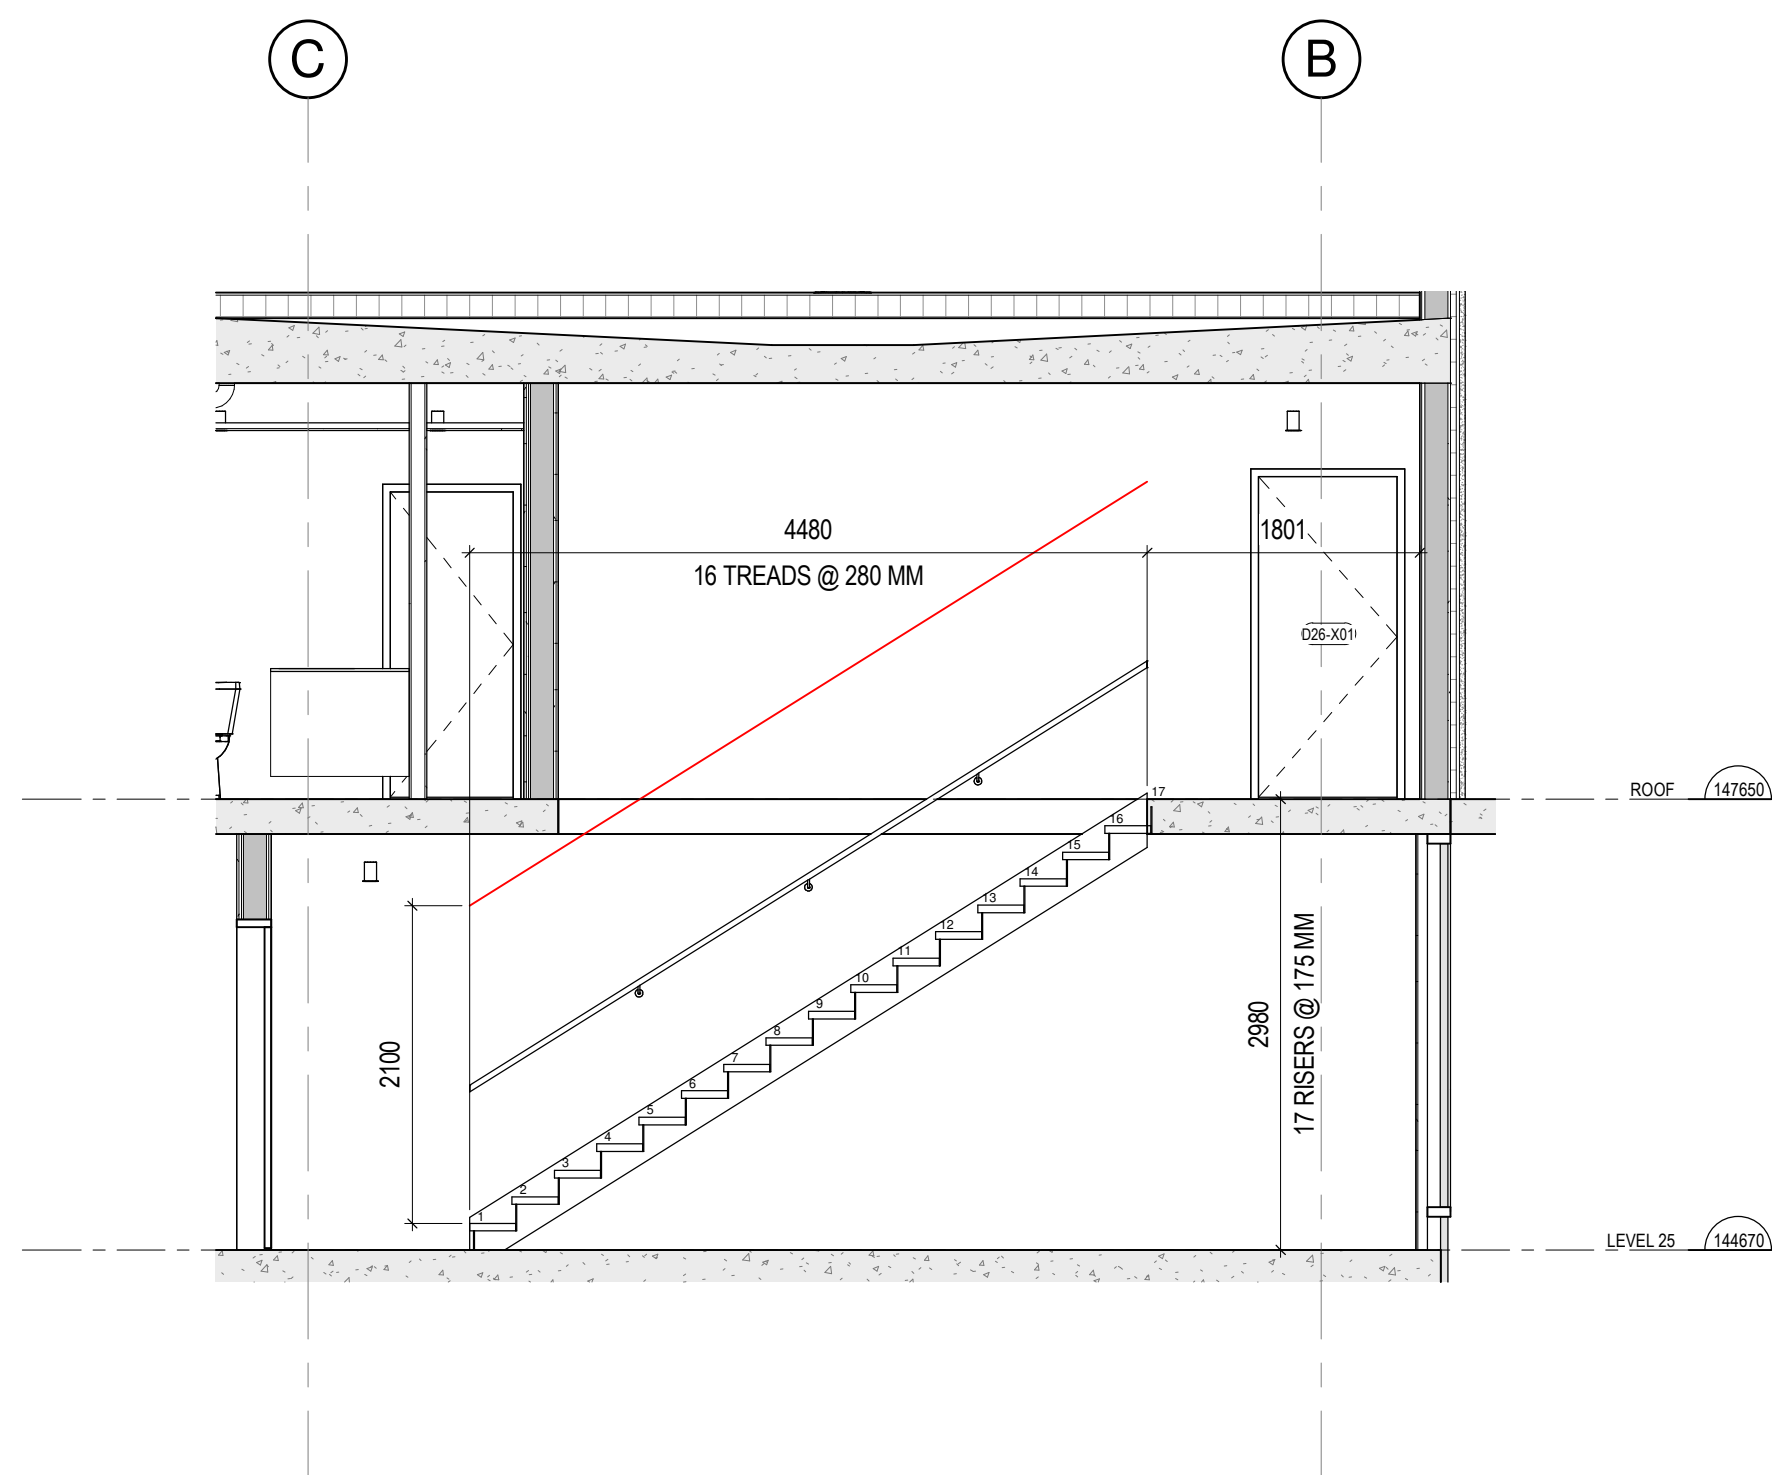


5 EXIT STAIR S6 SECTION
A-405 1 : 50

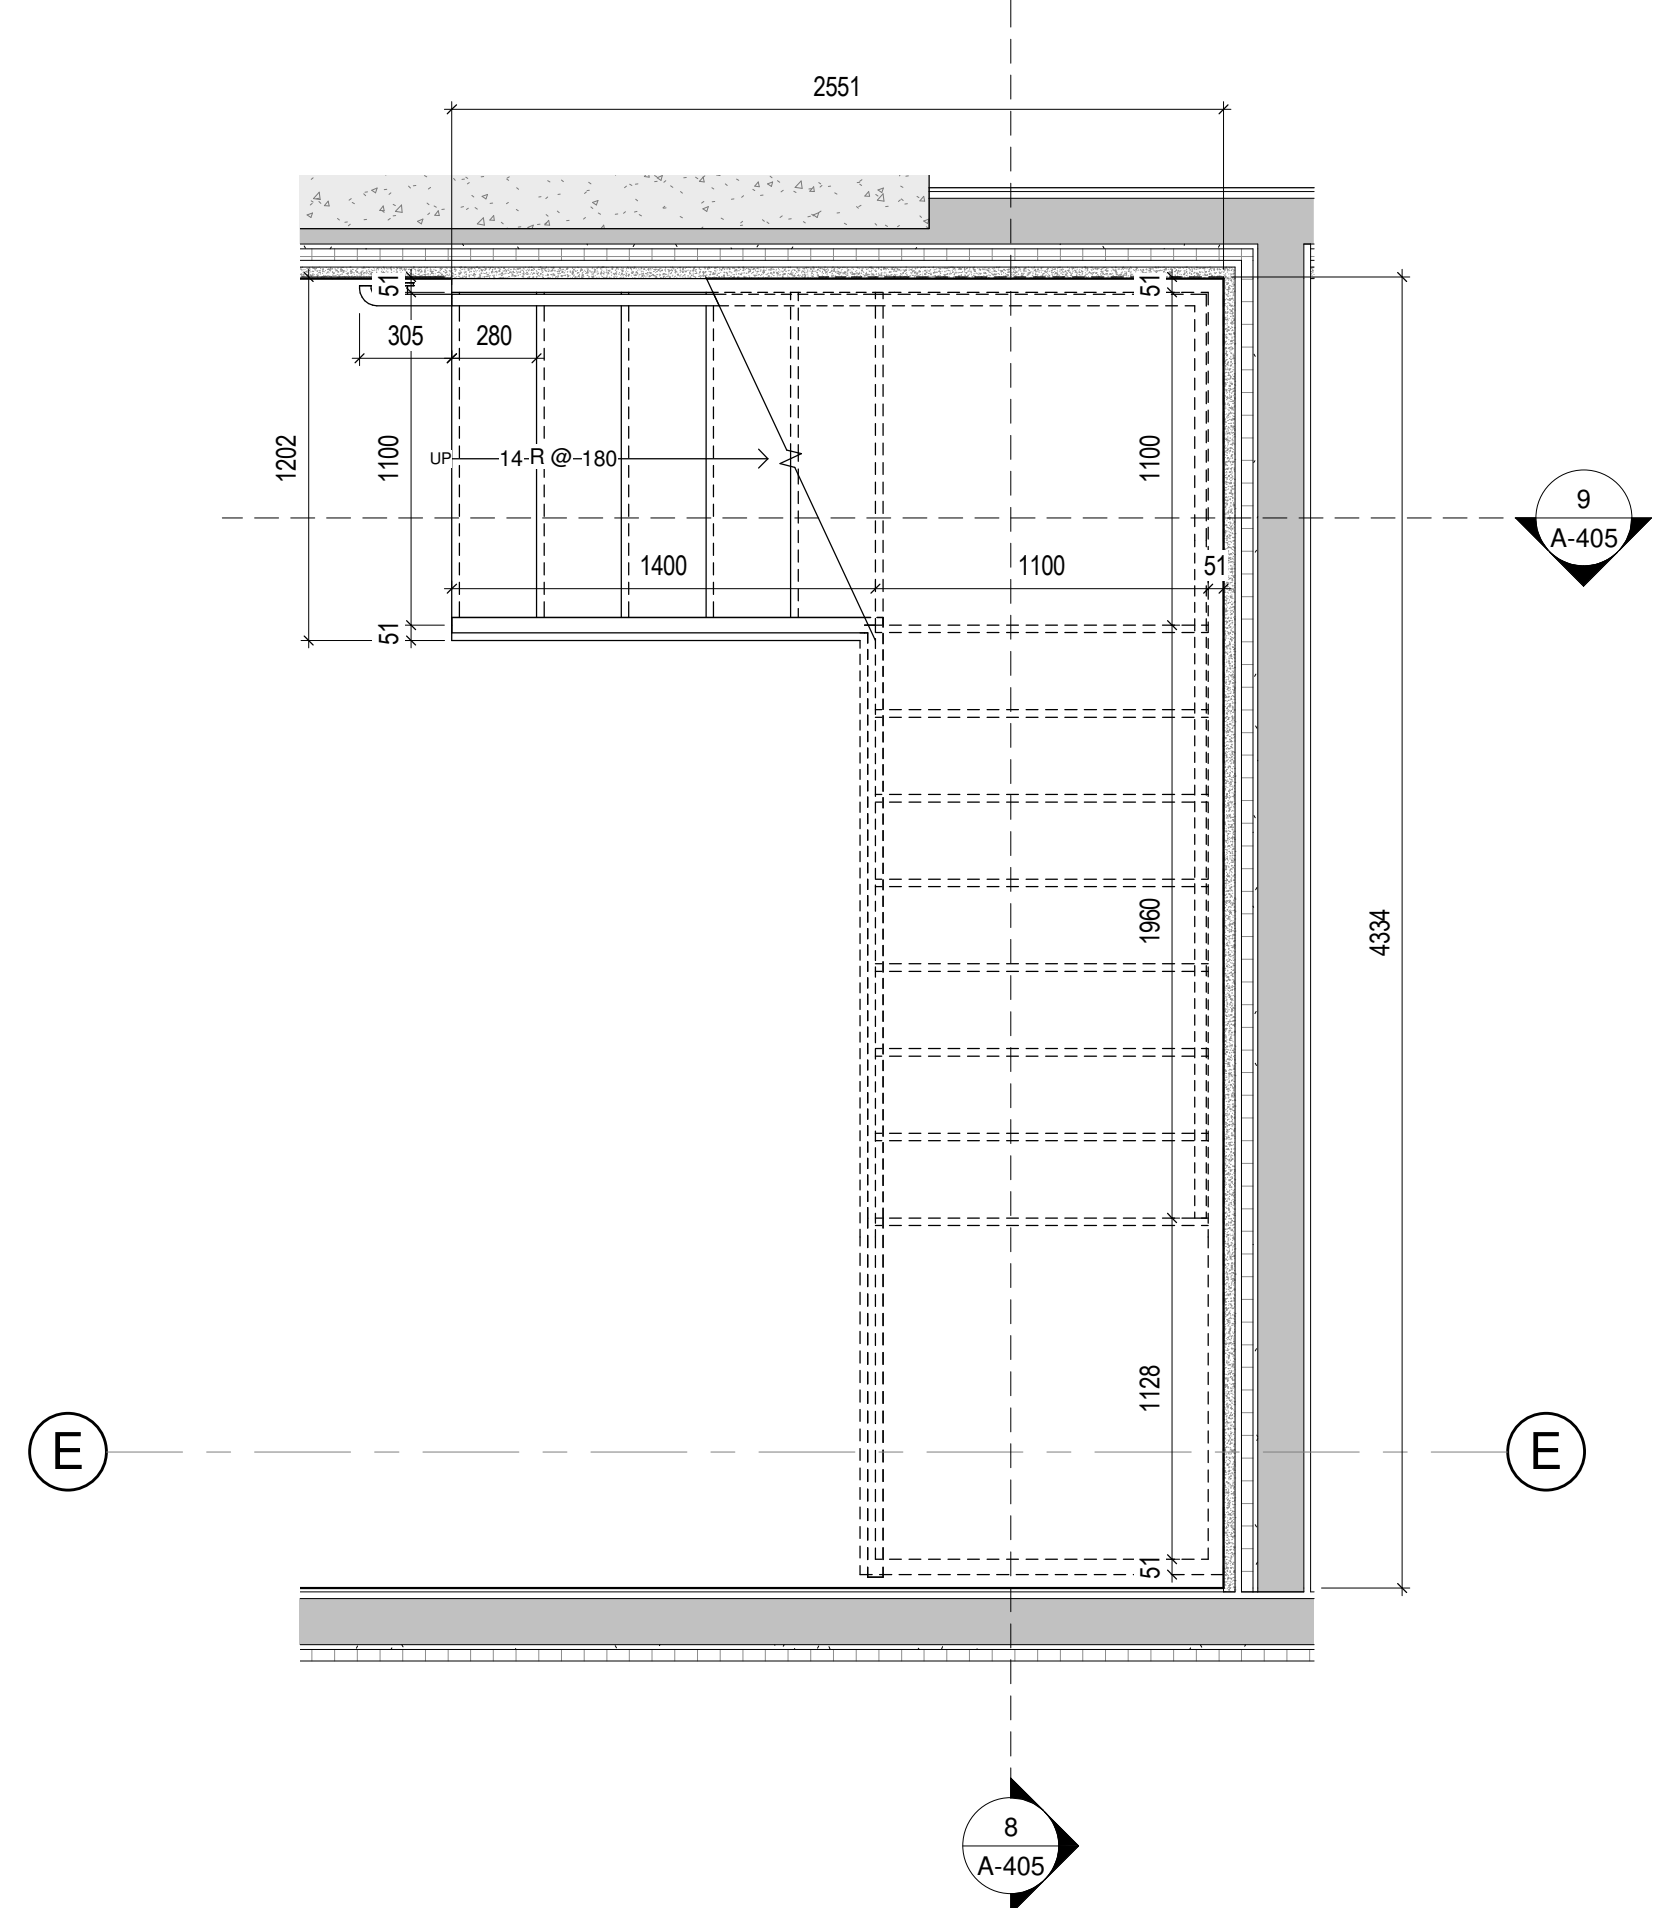


7 STAIR S8 - LEVEL 26
A-405 1 : 25

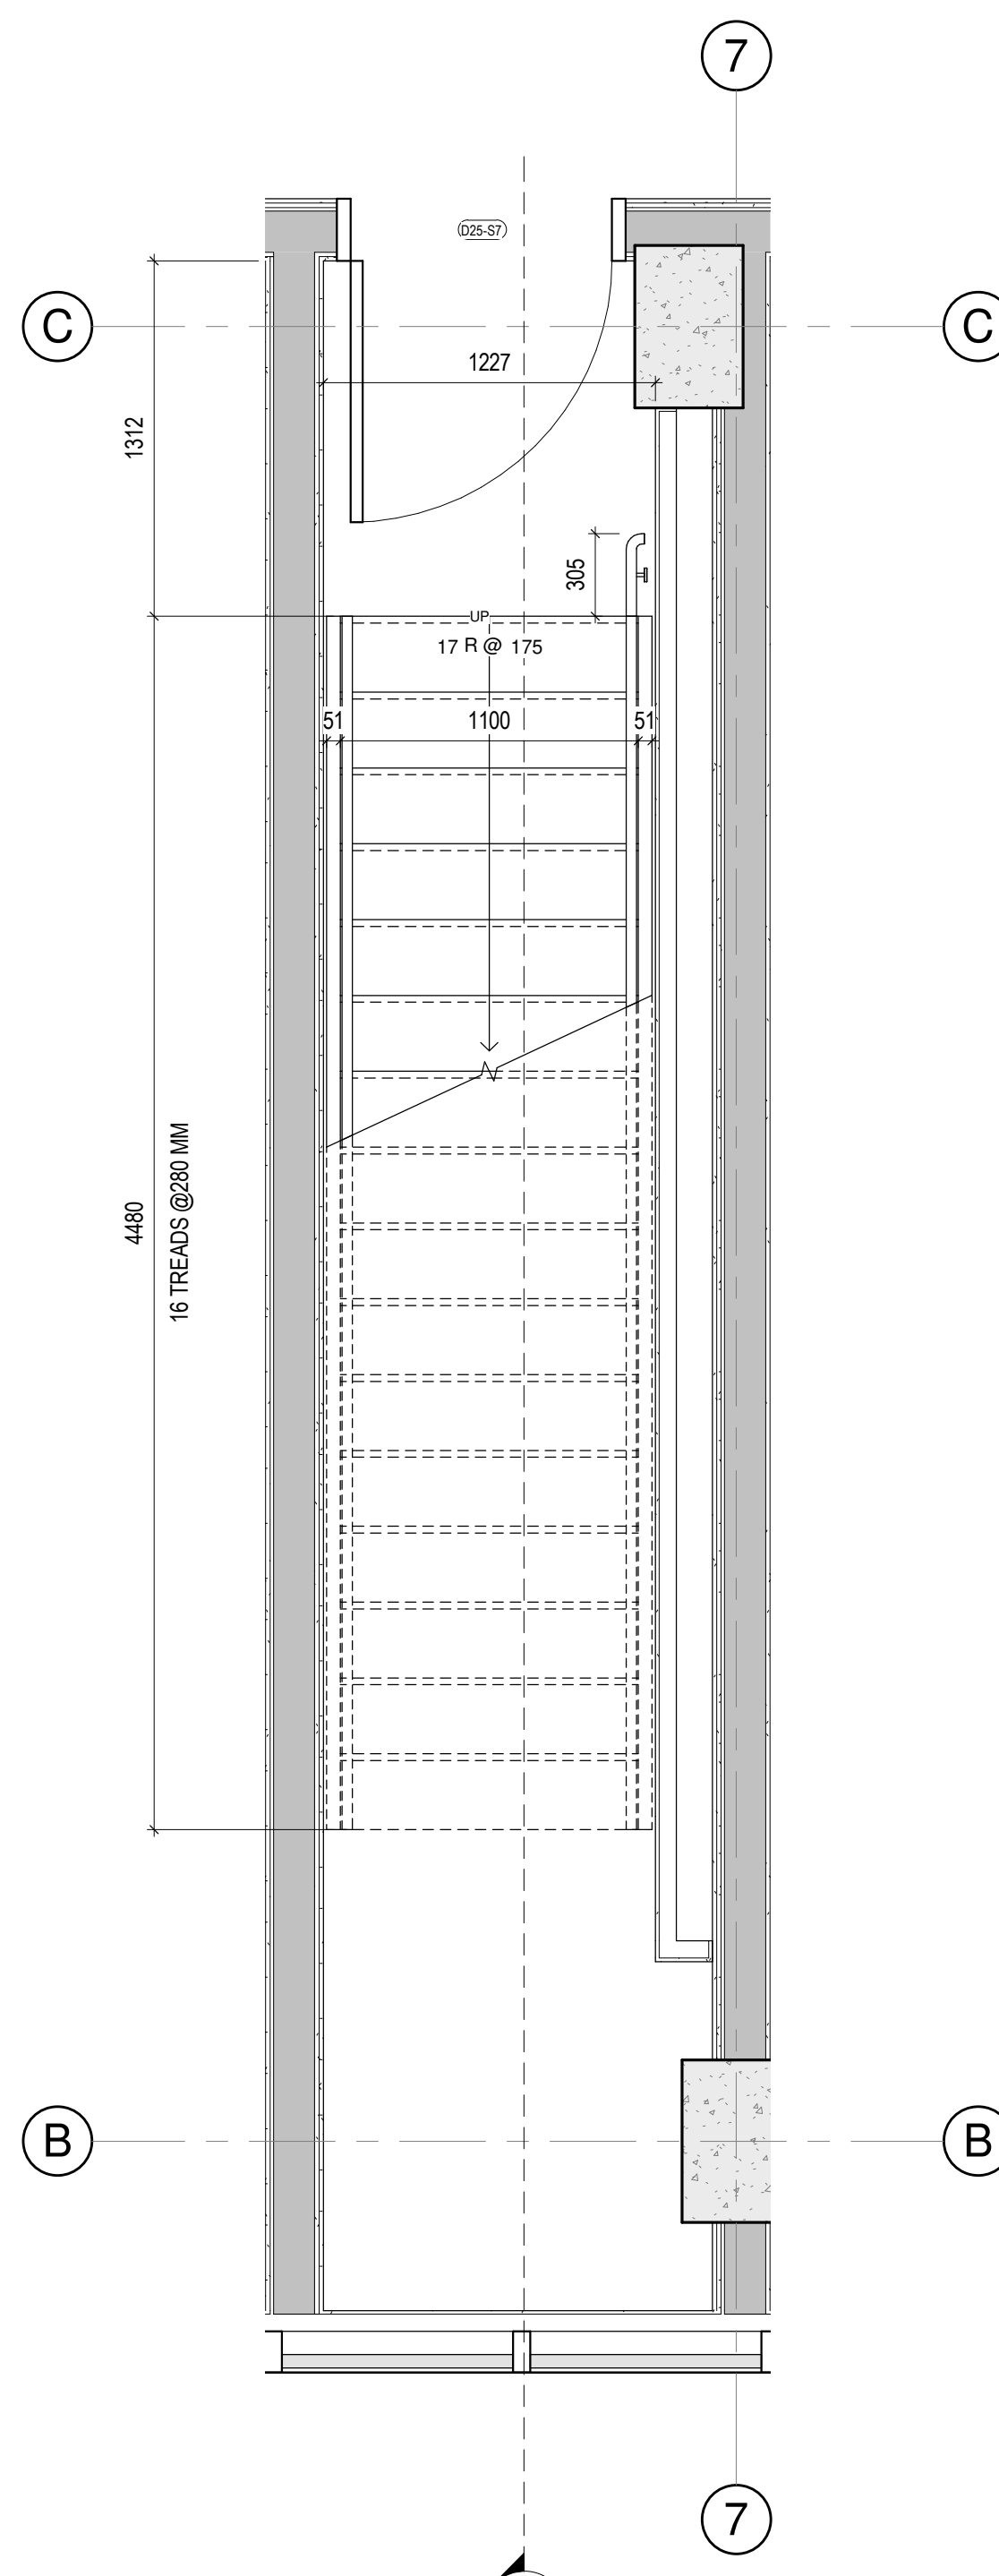


3 STAIR S7 - LEVEL 25
A-405 1 : 25

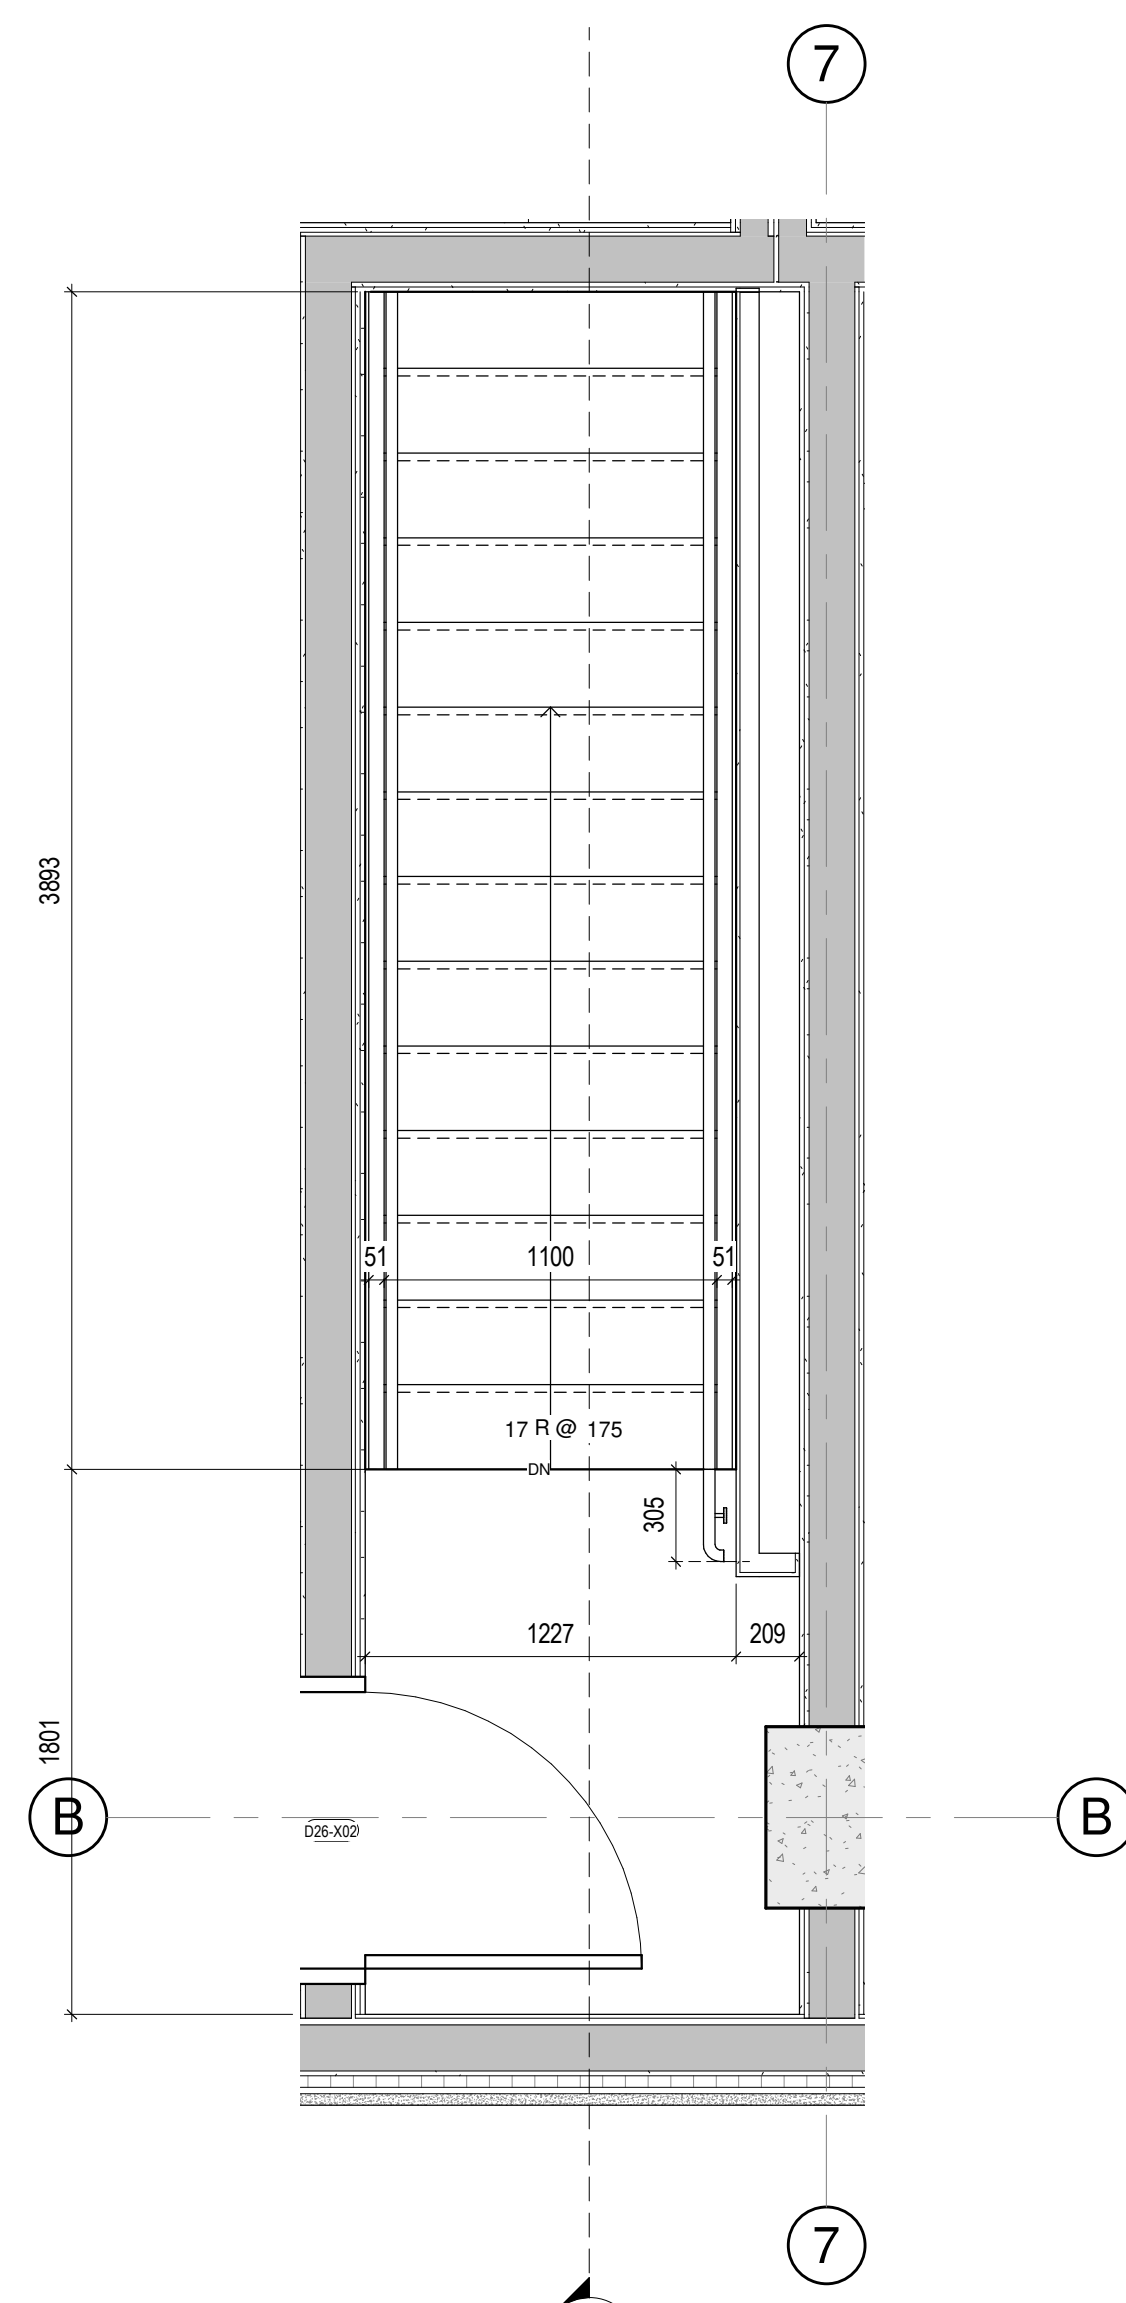


4 STAIR S7 - LEVEL 26
A-405 1 : 25

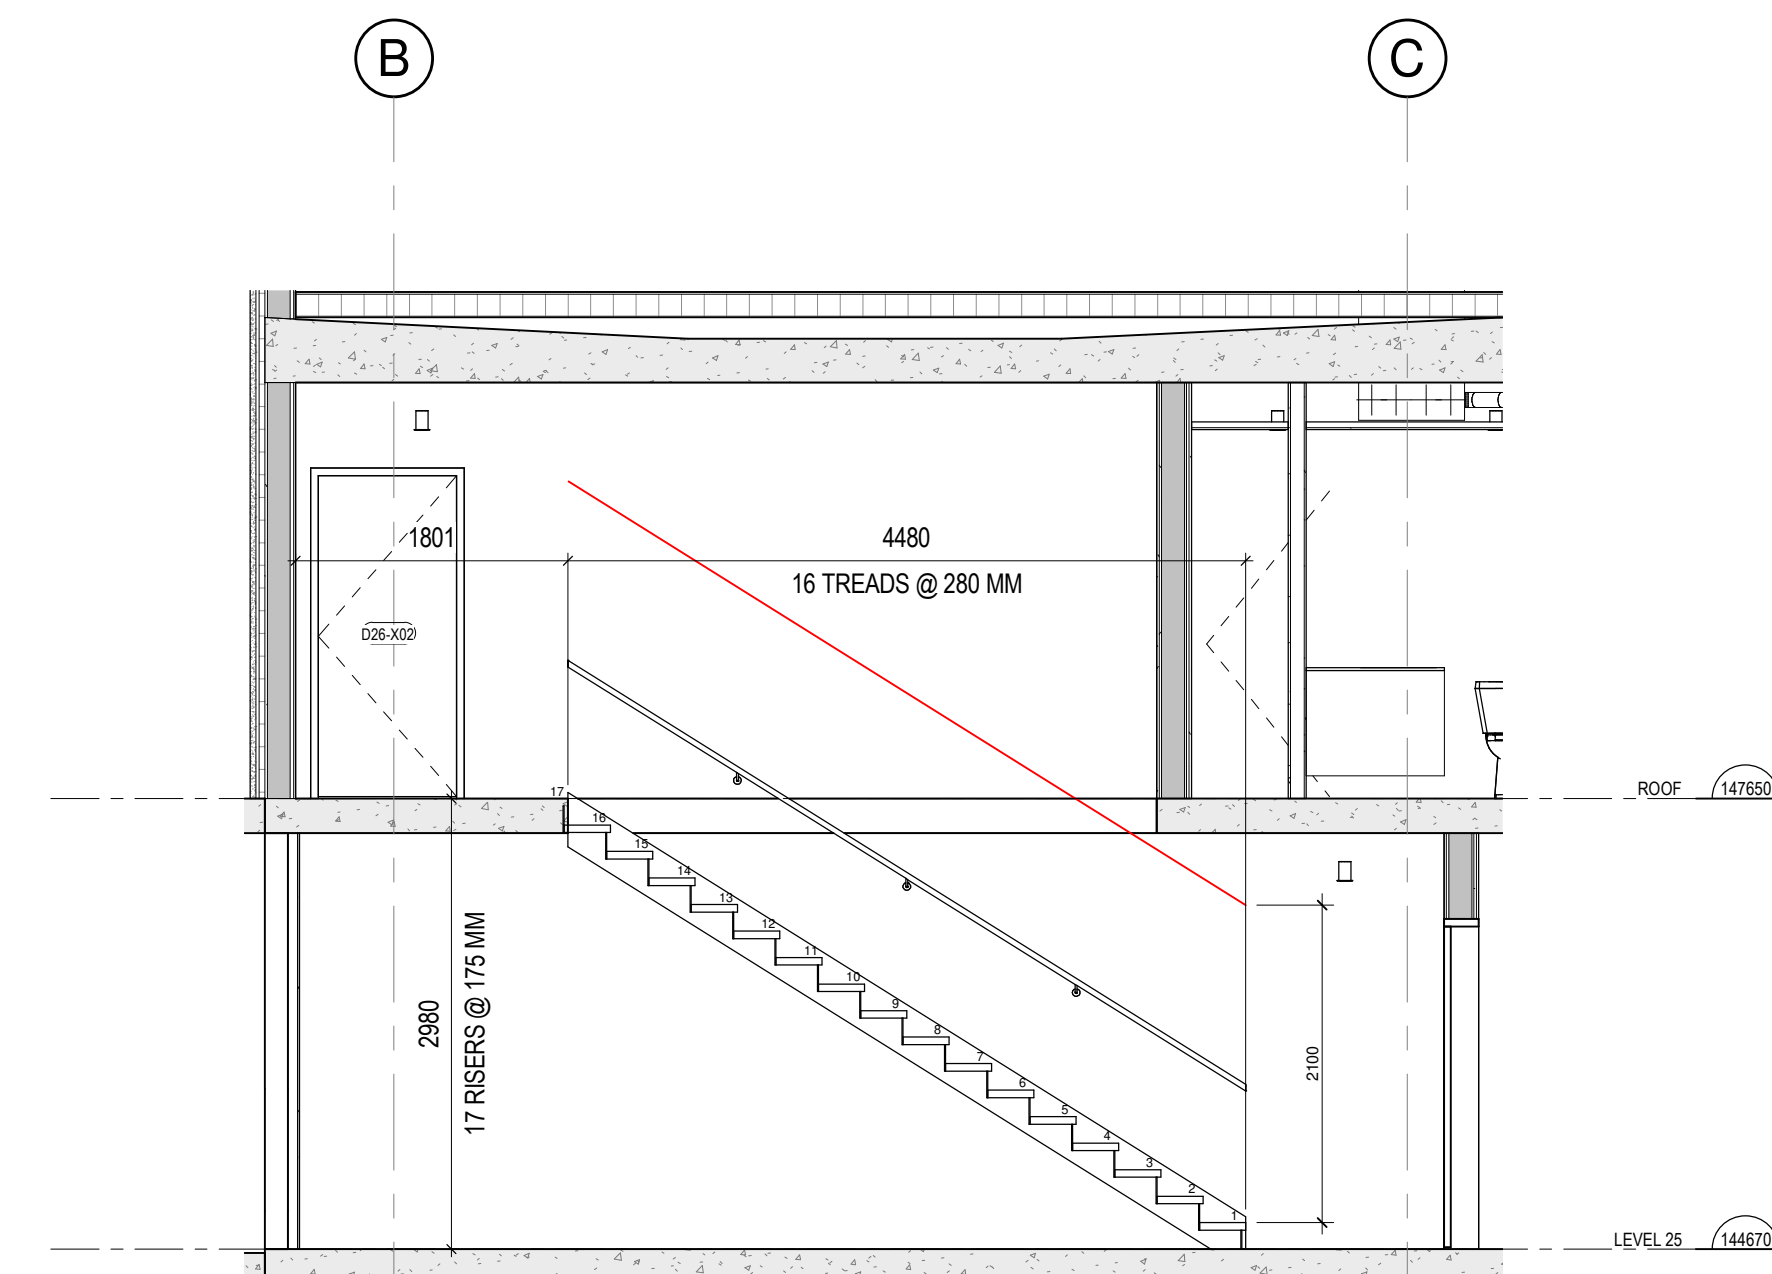








































6 EXIT STAIR S7 SECTION
A-405 1 : 50

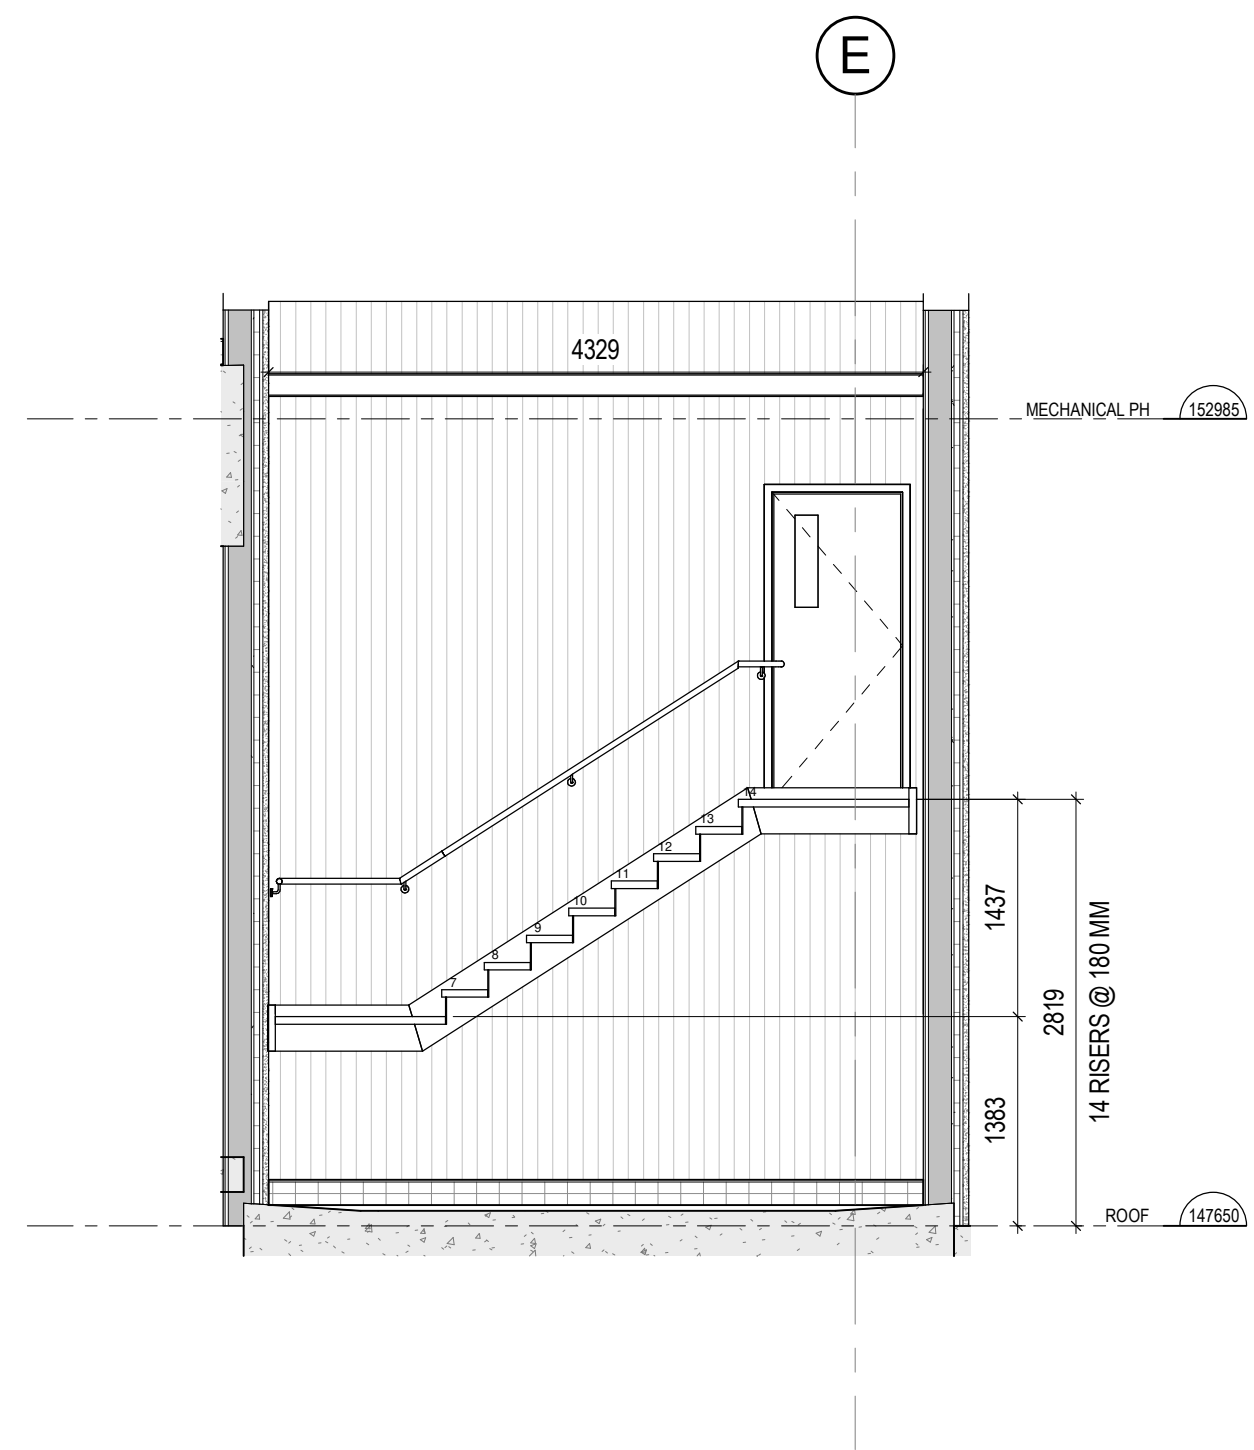


8 EXIT STAIR S8 SECTION
A-405 1 : 50

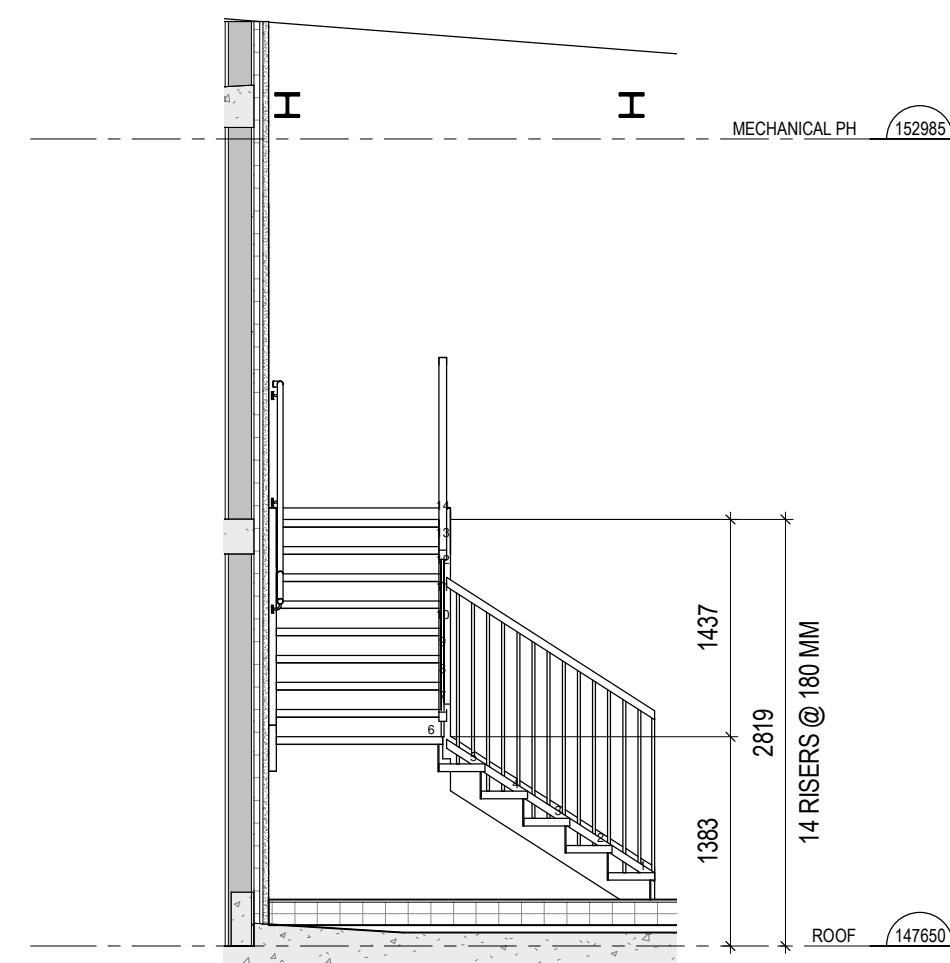


9 EXIT STAIR S8 SECTION 2
A-405 1 : 50

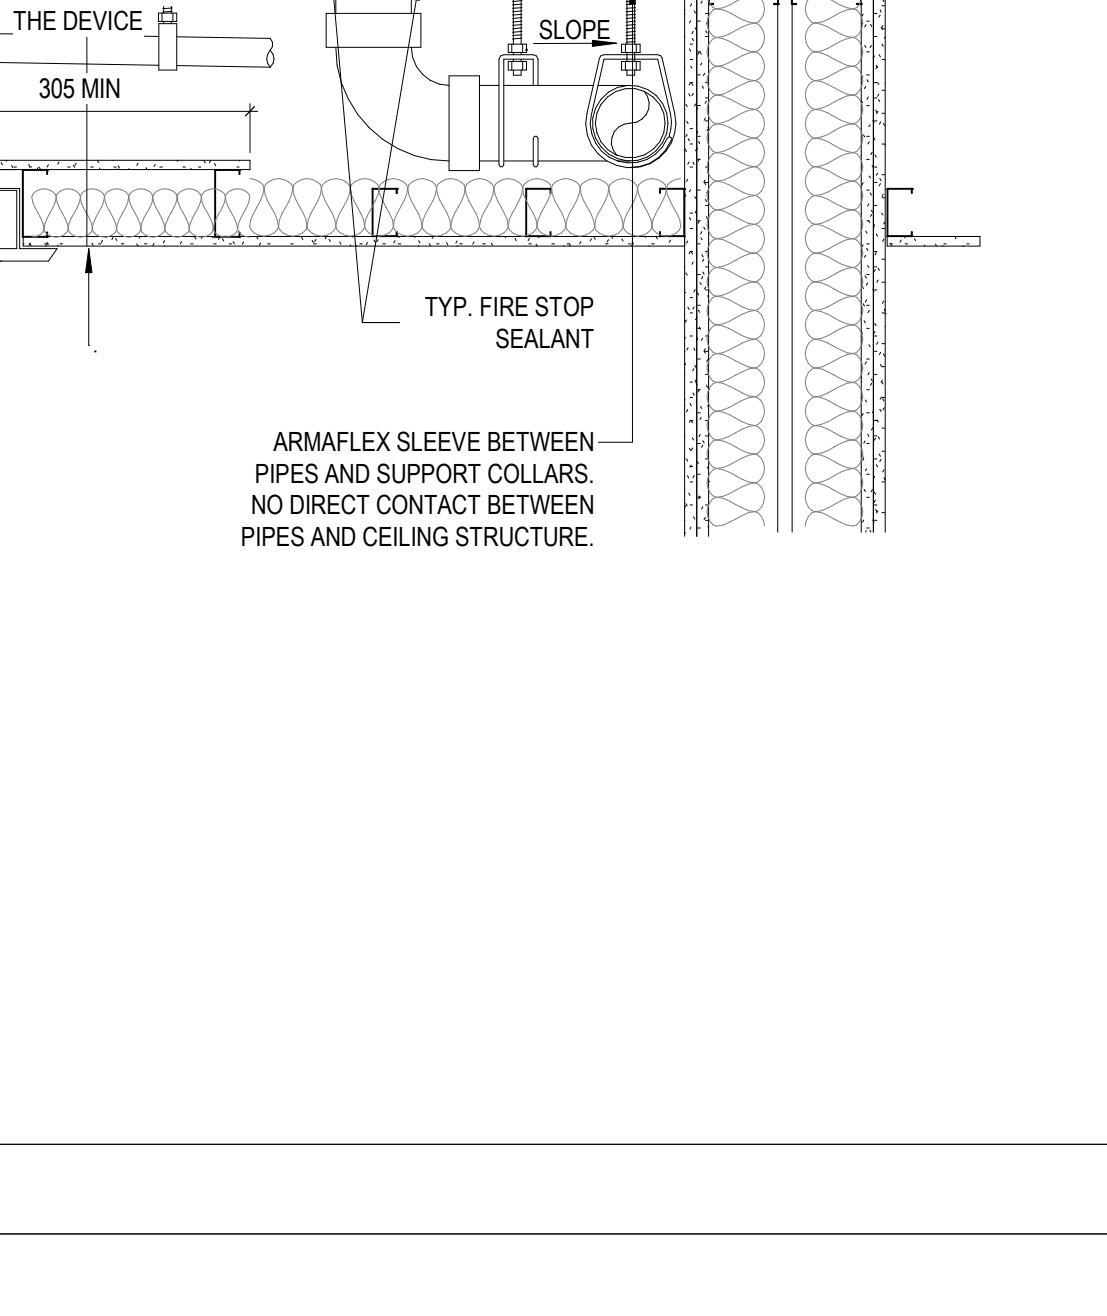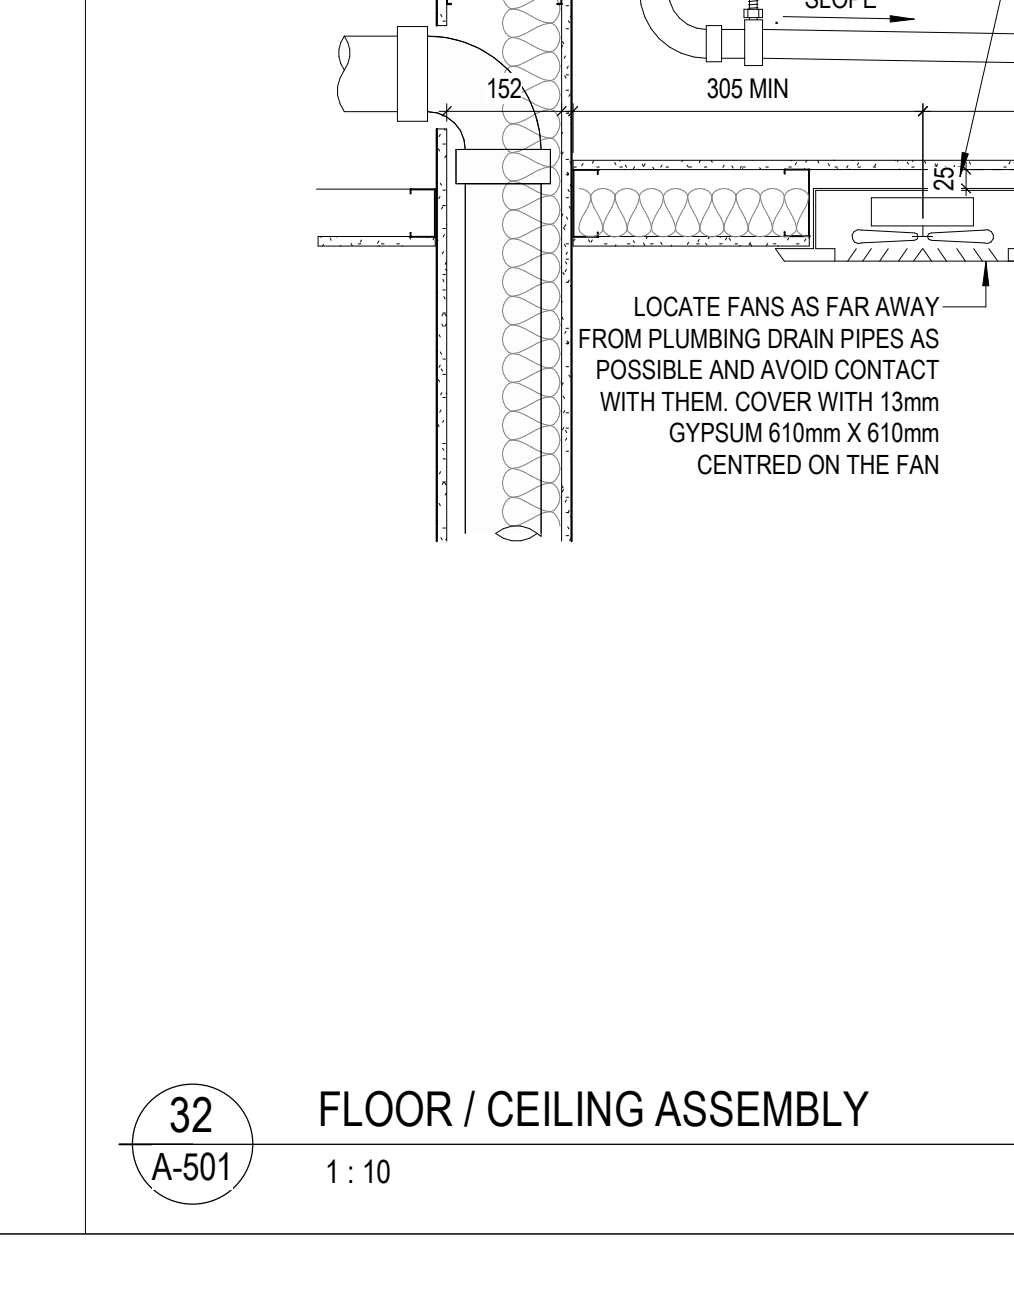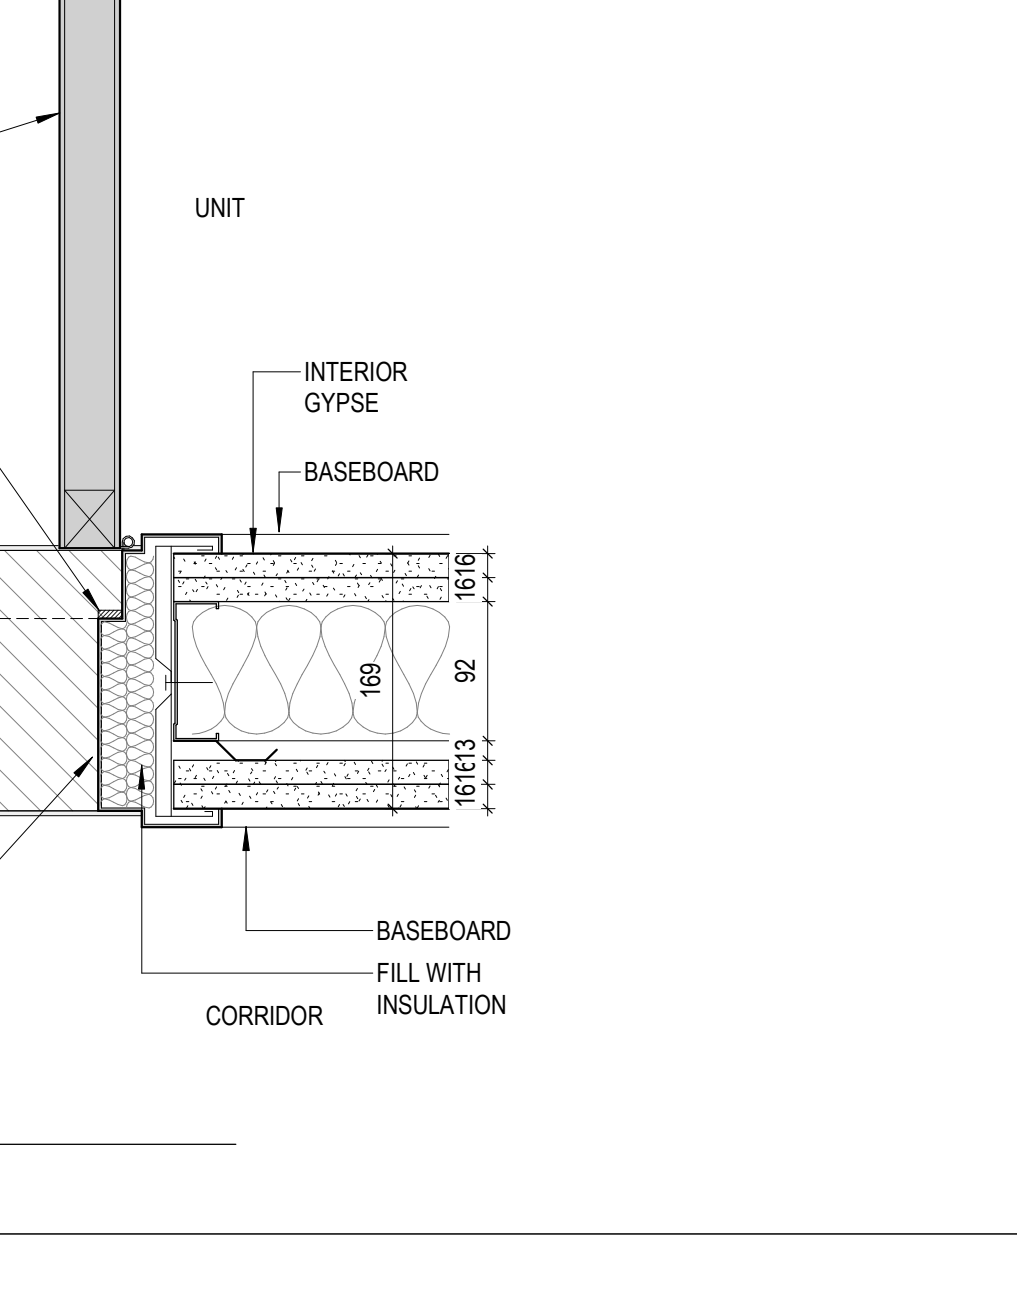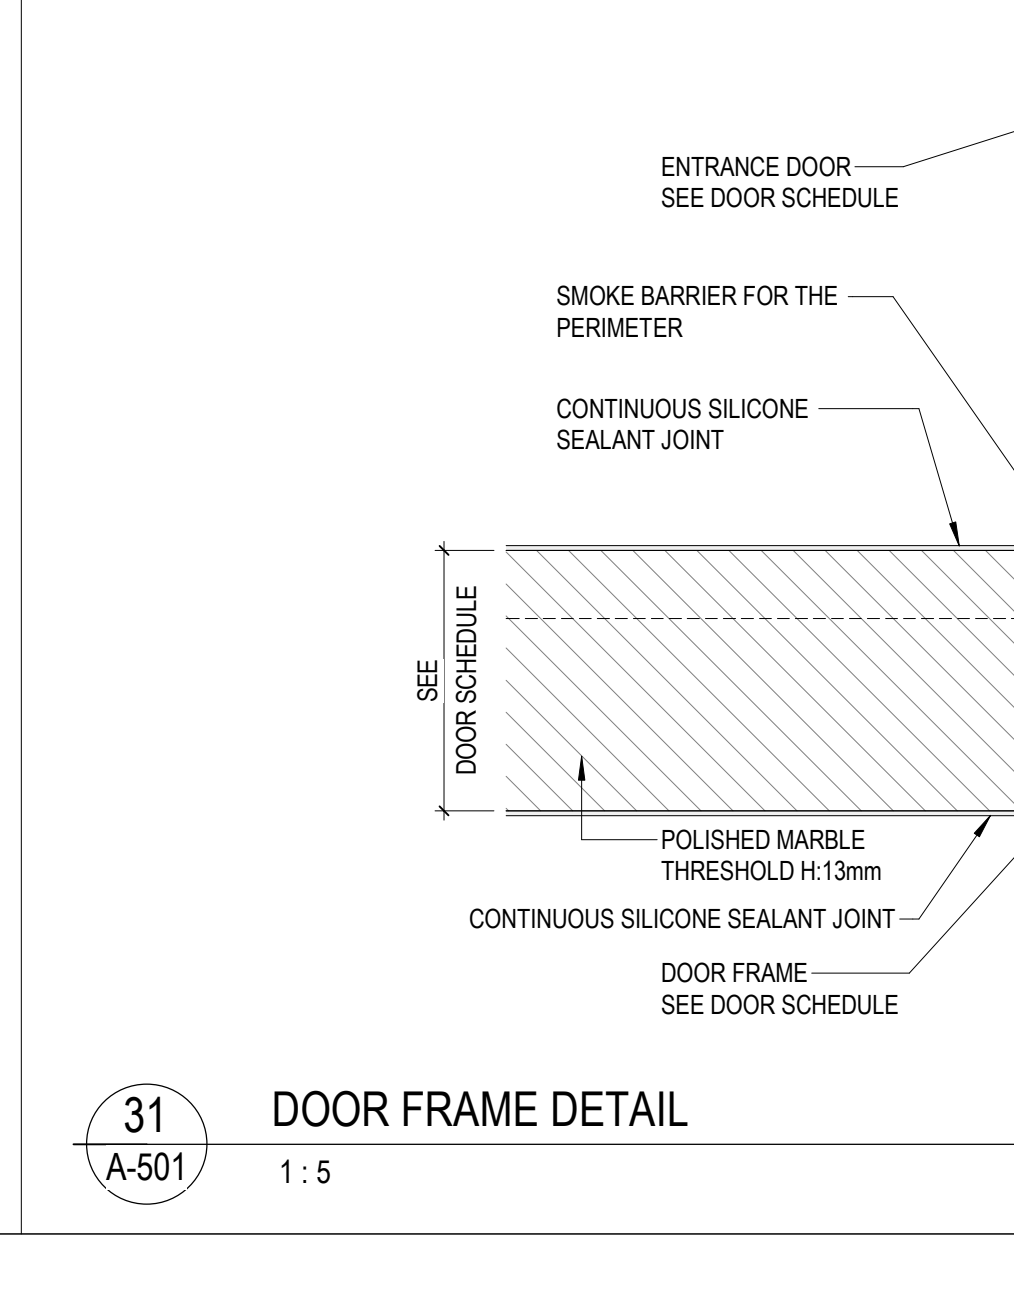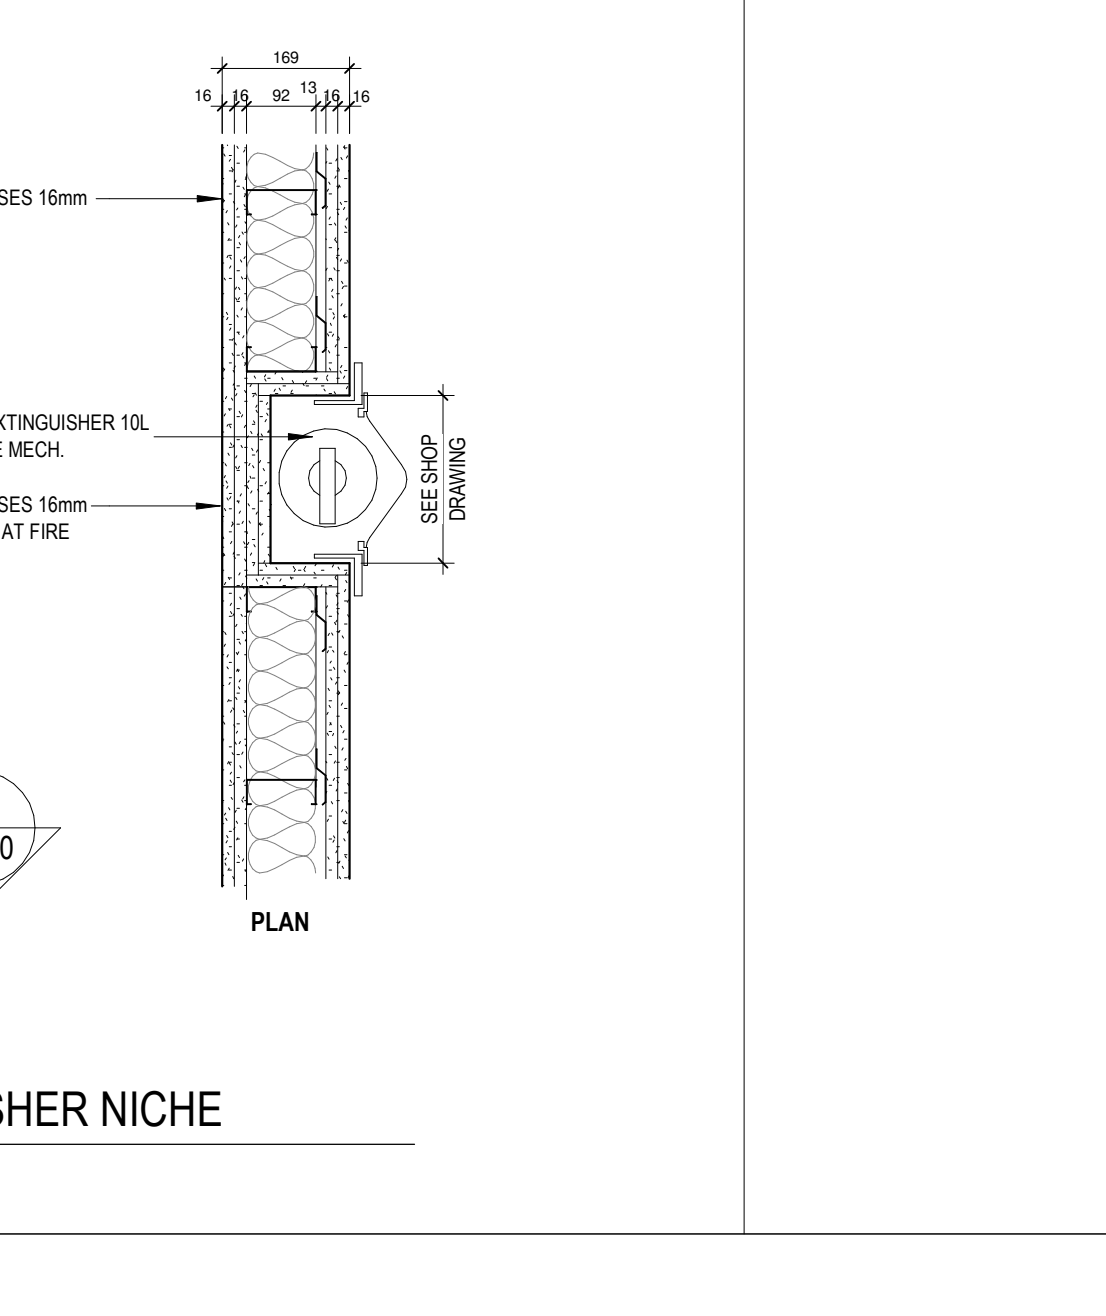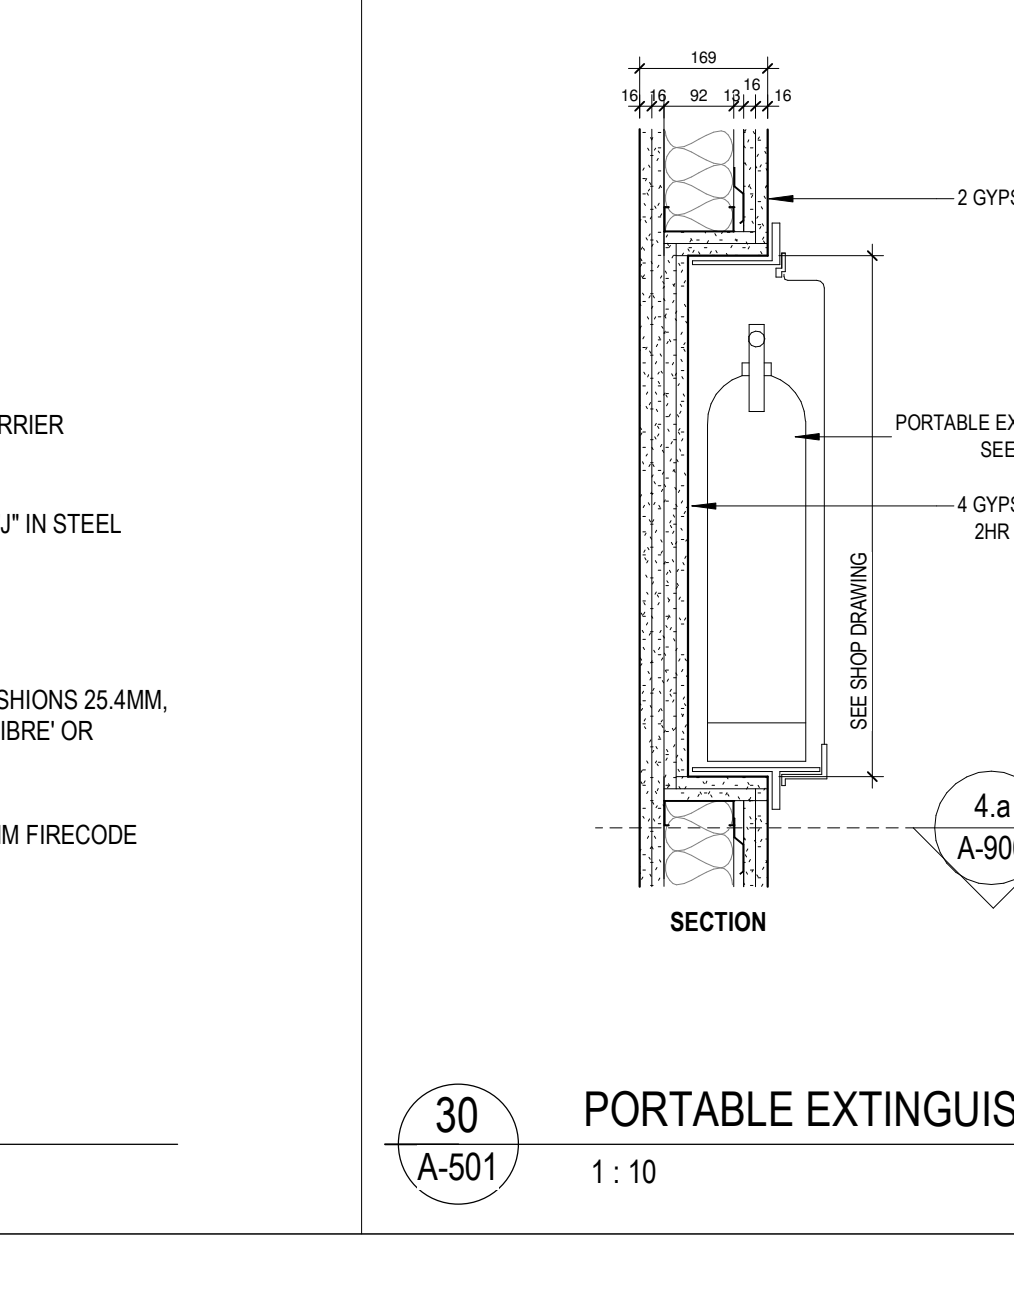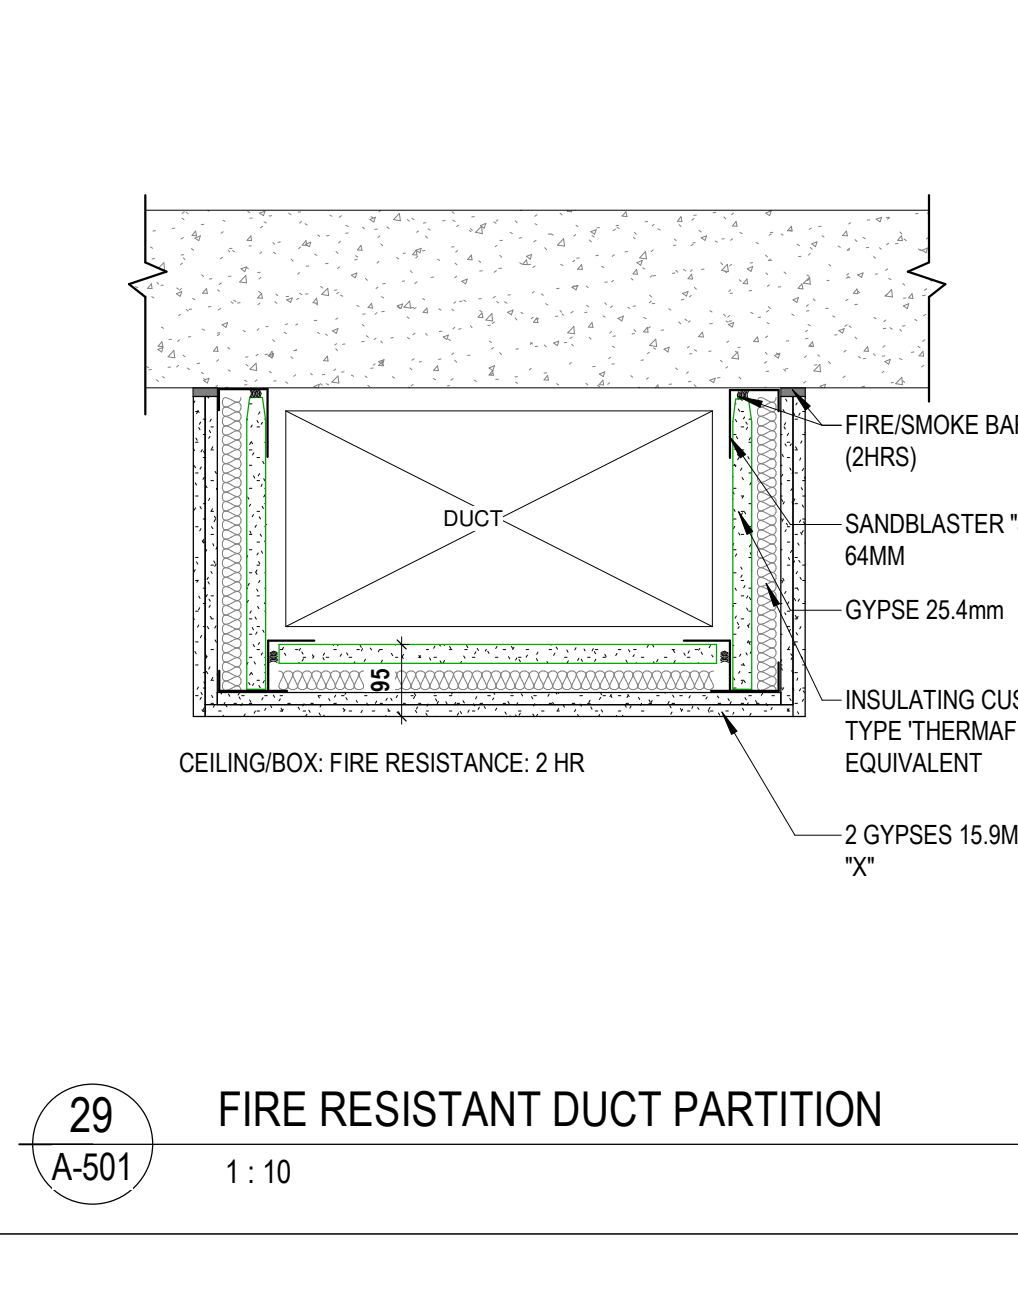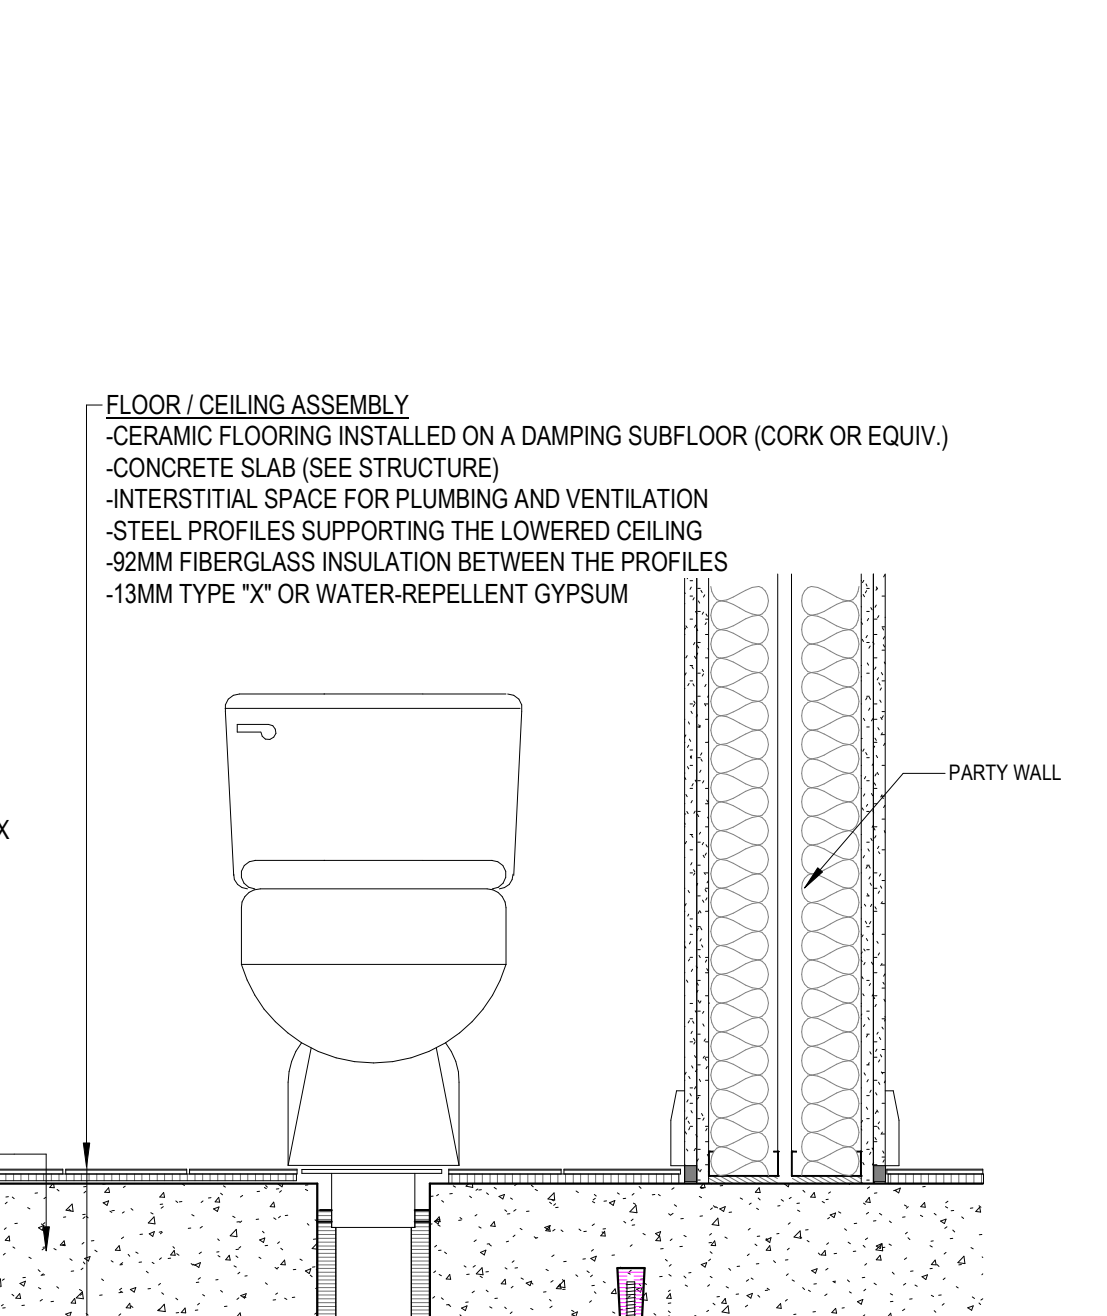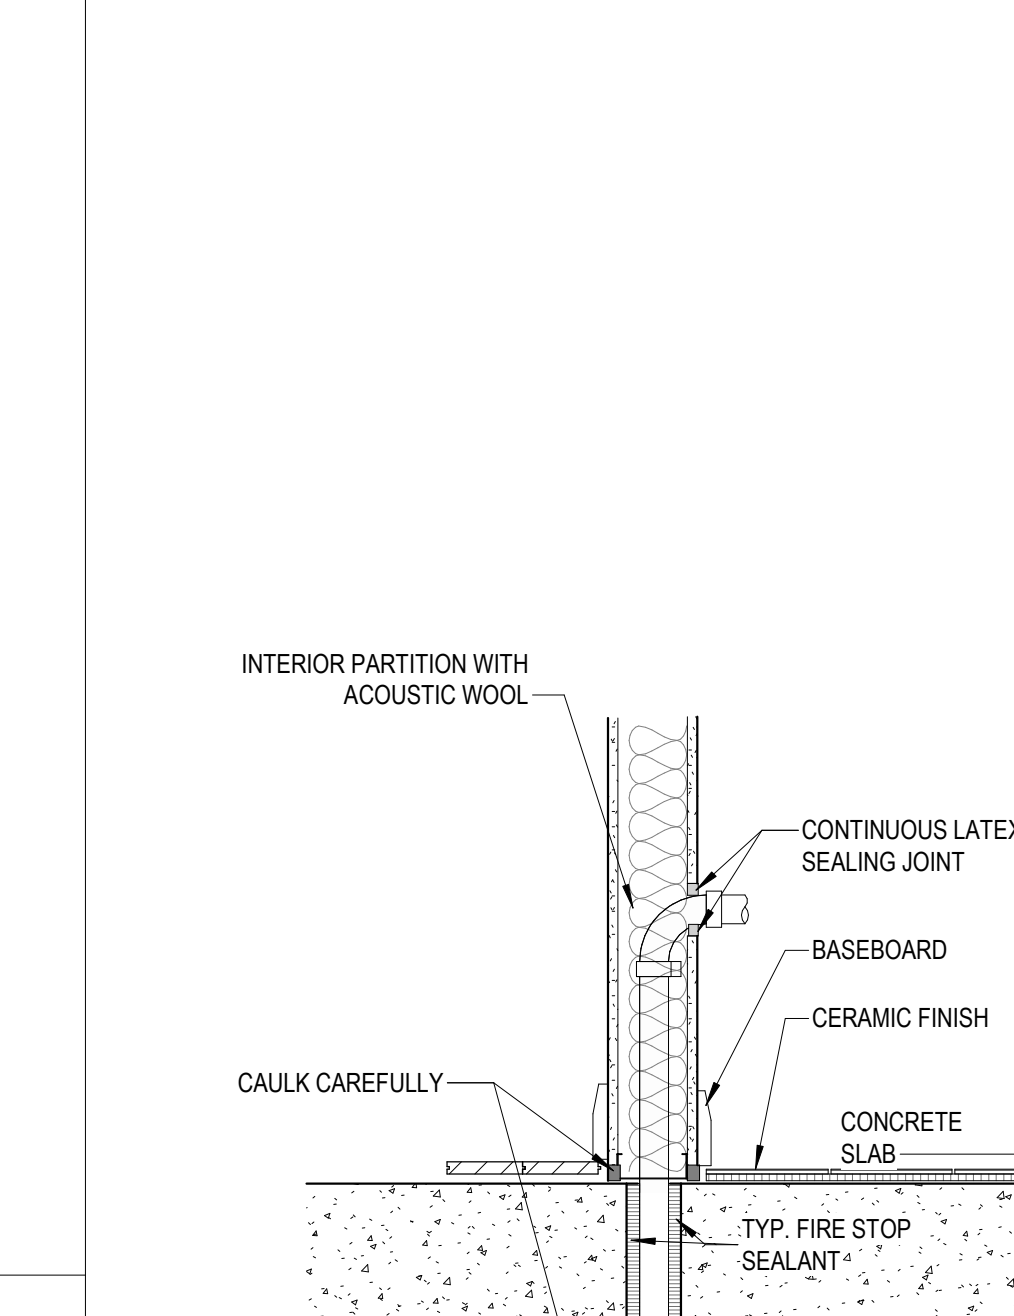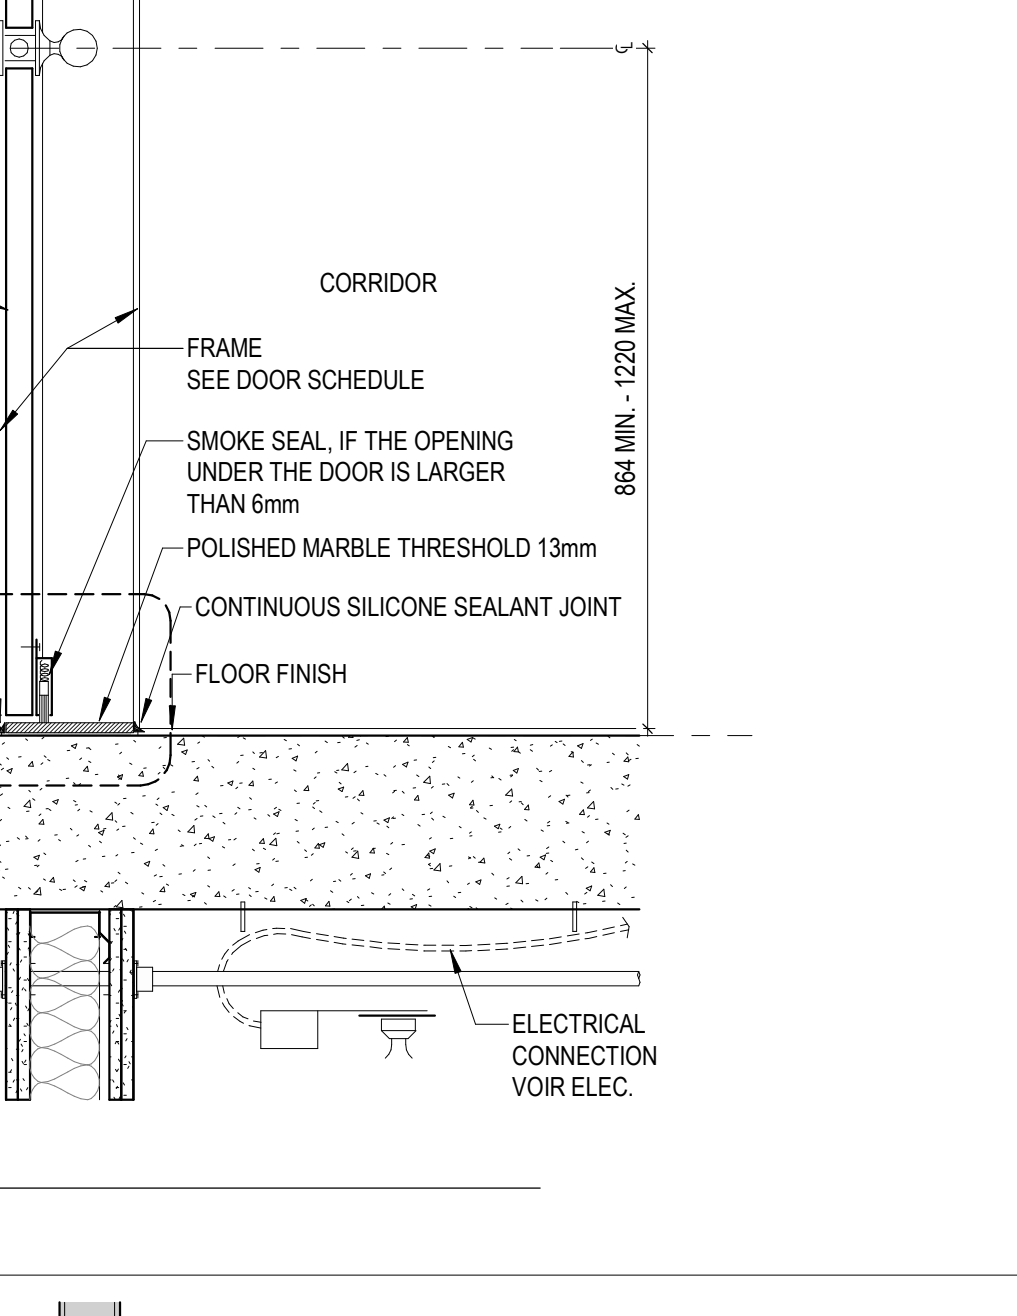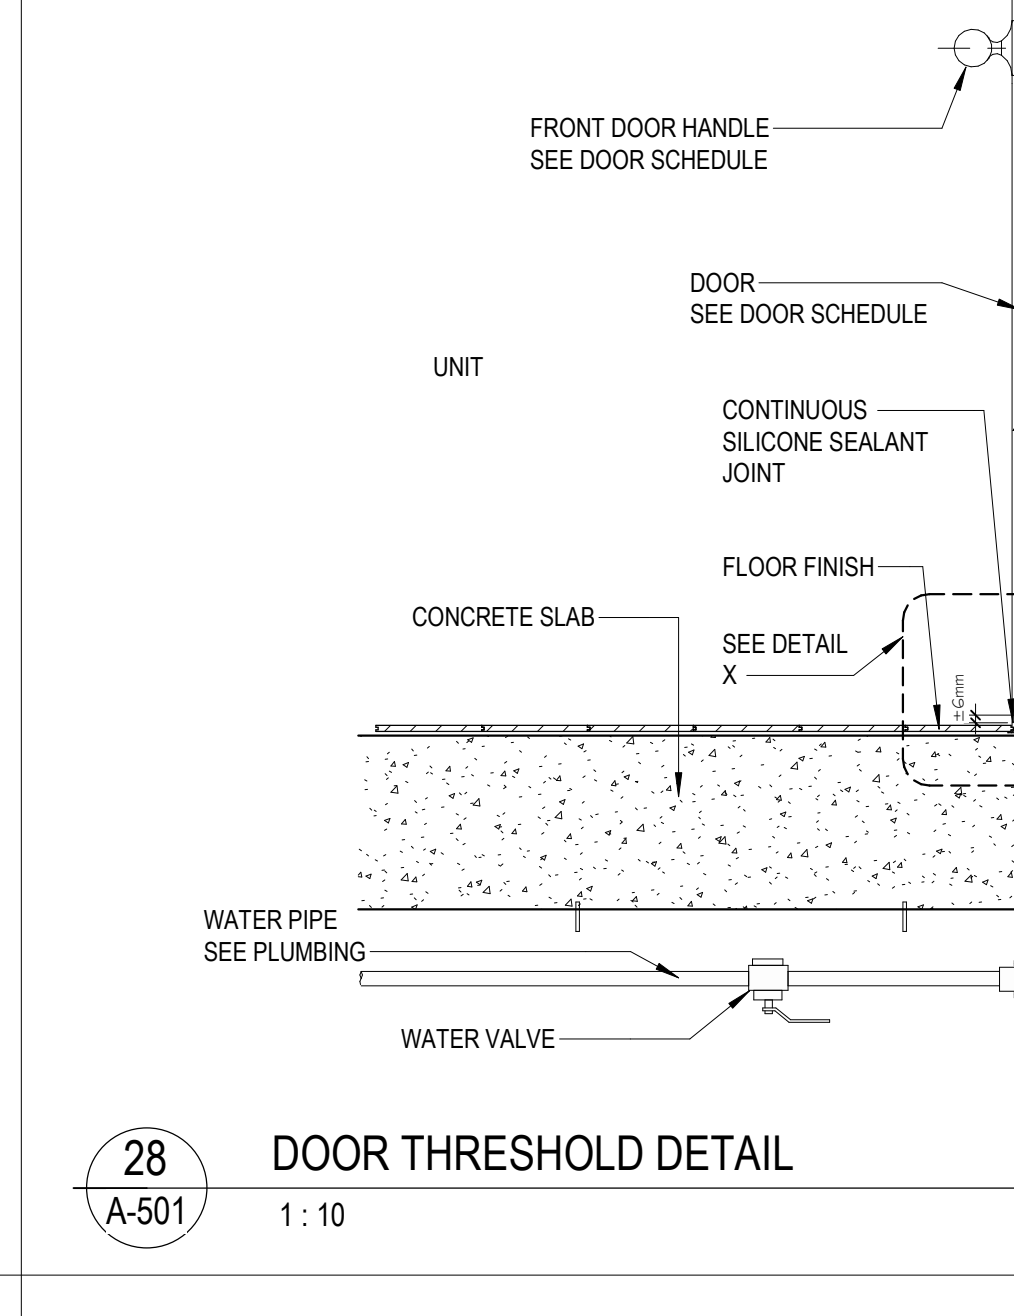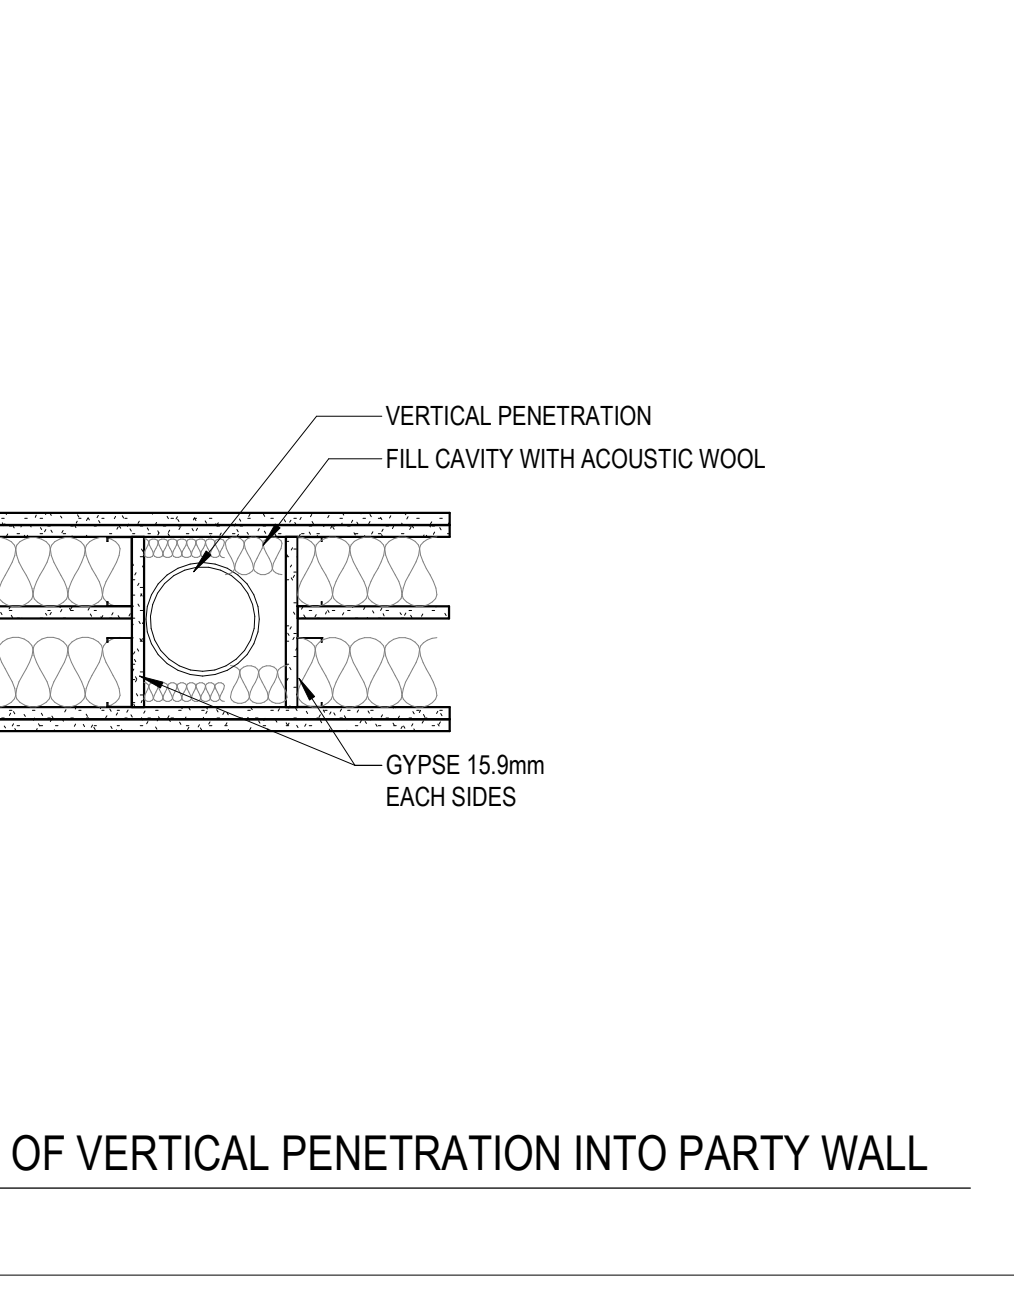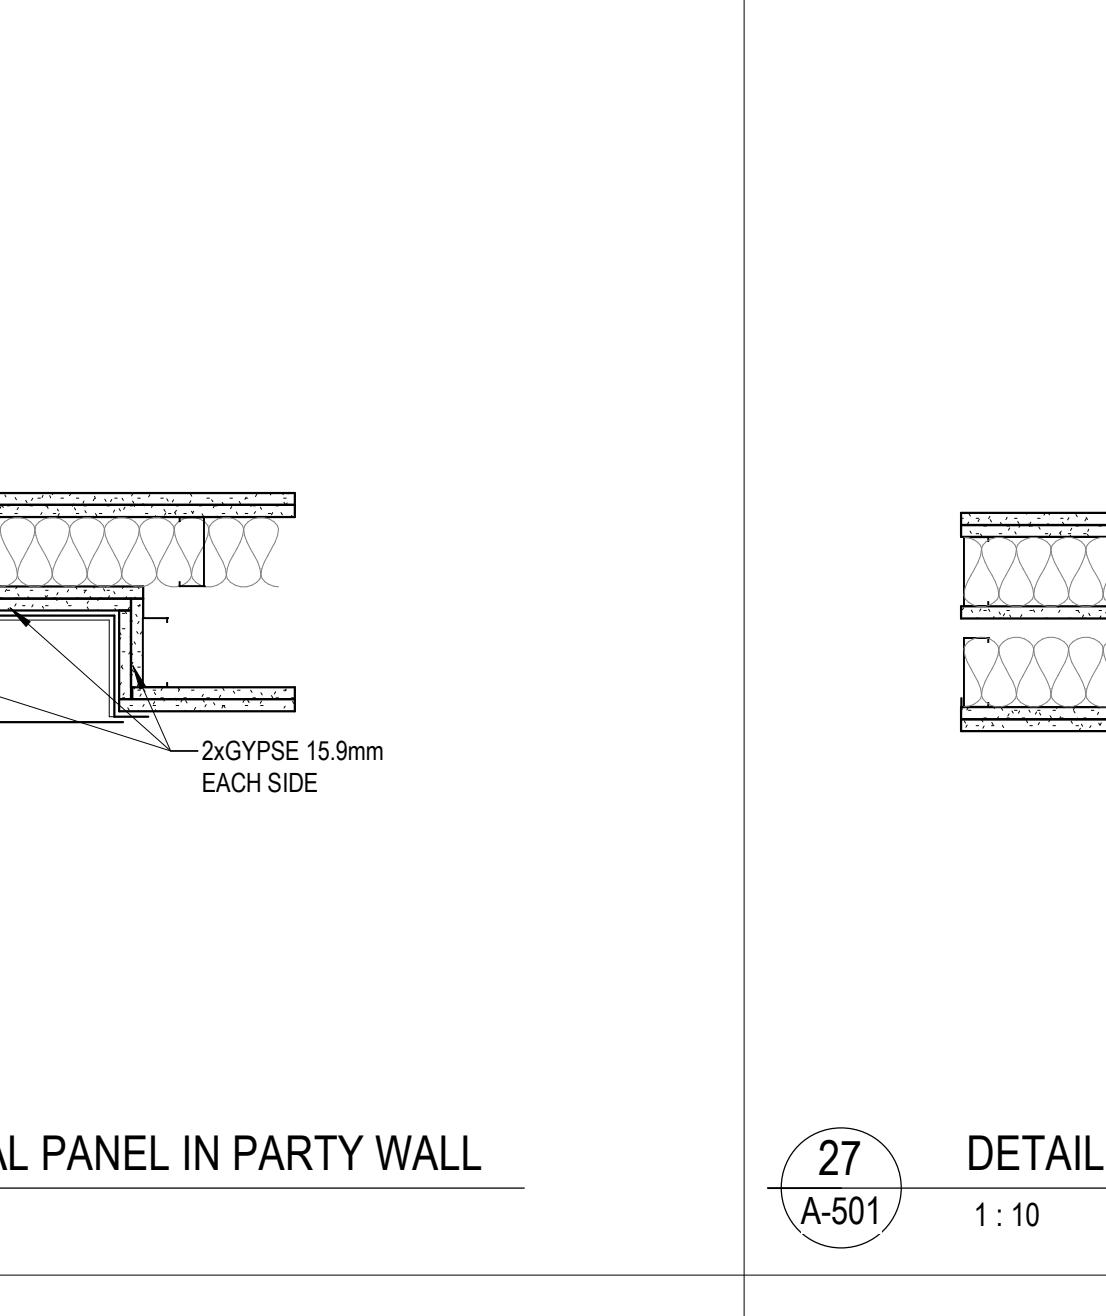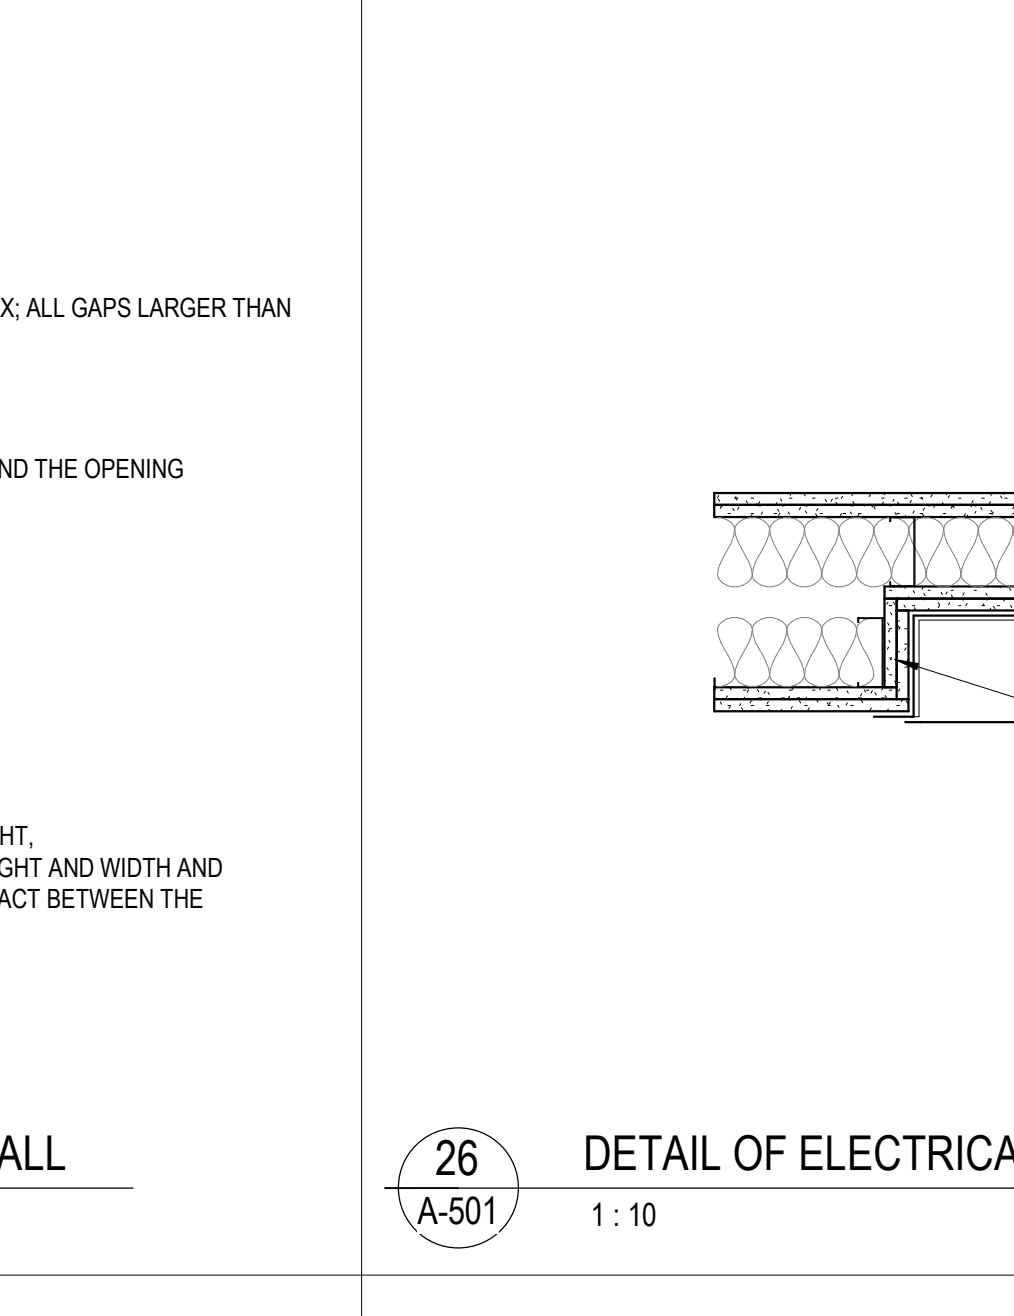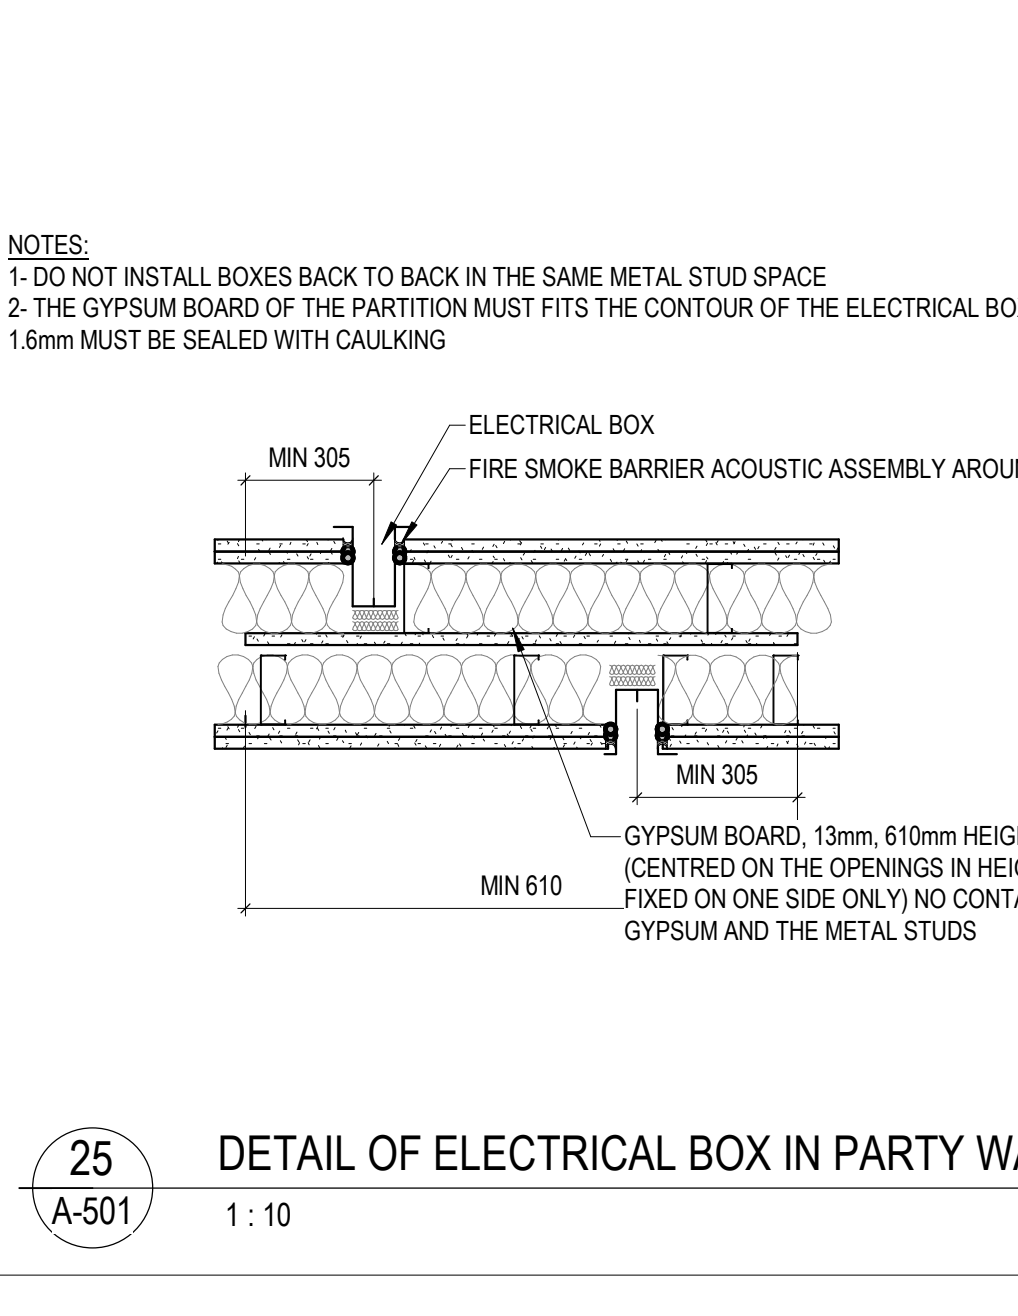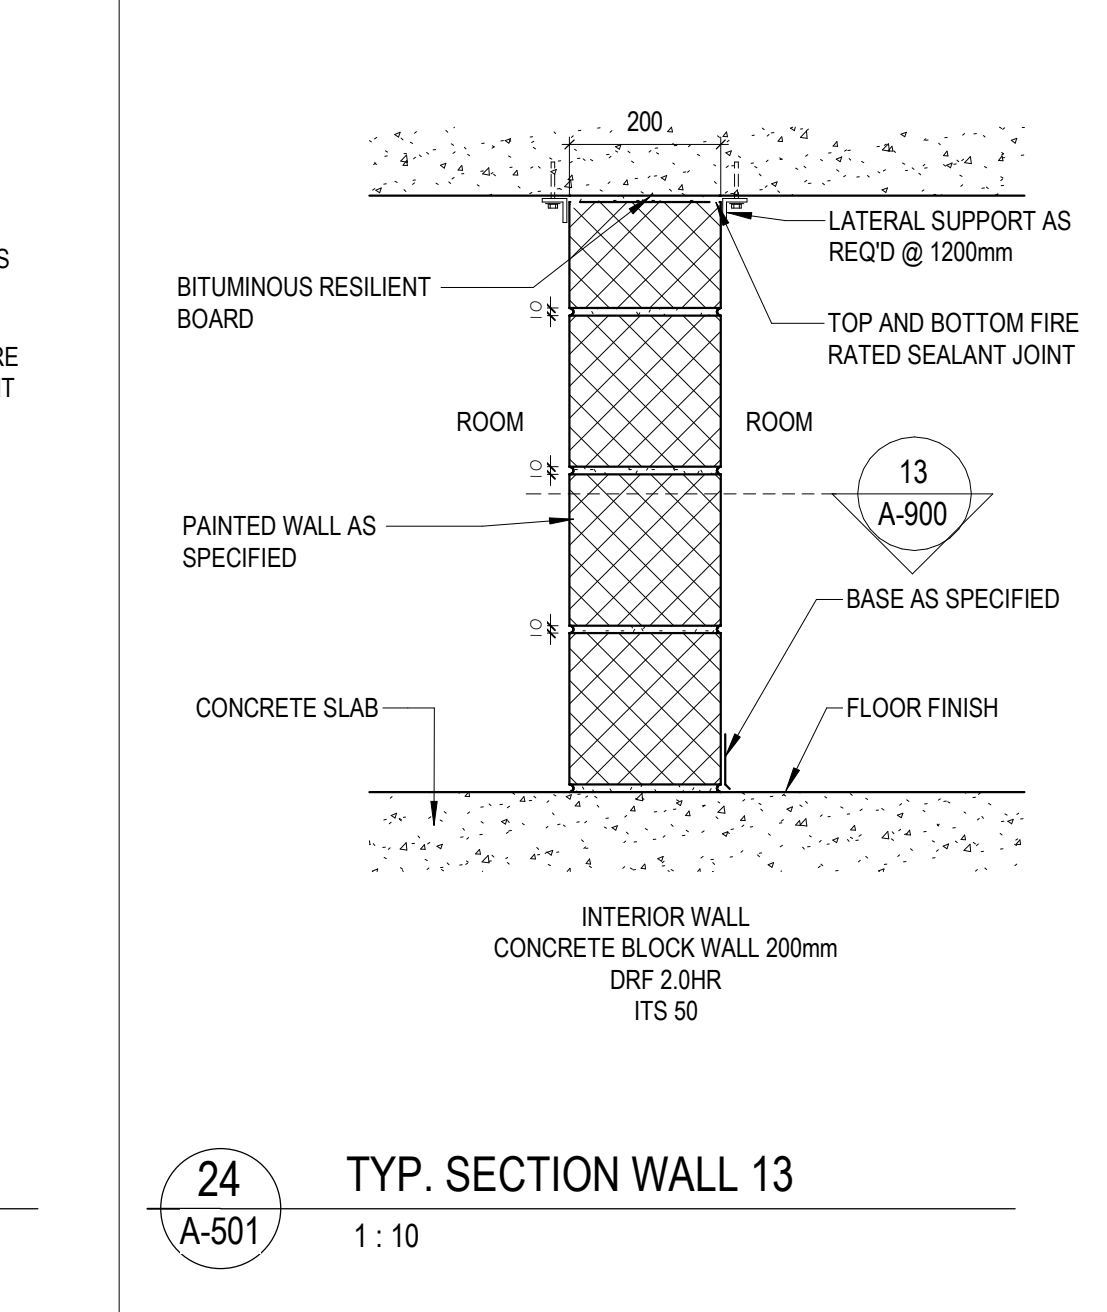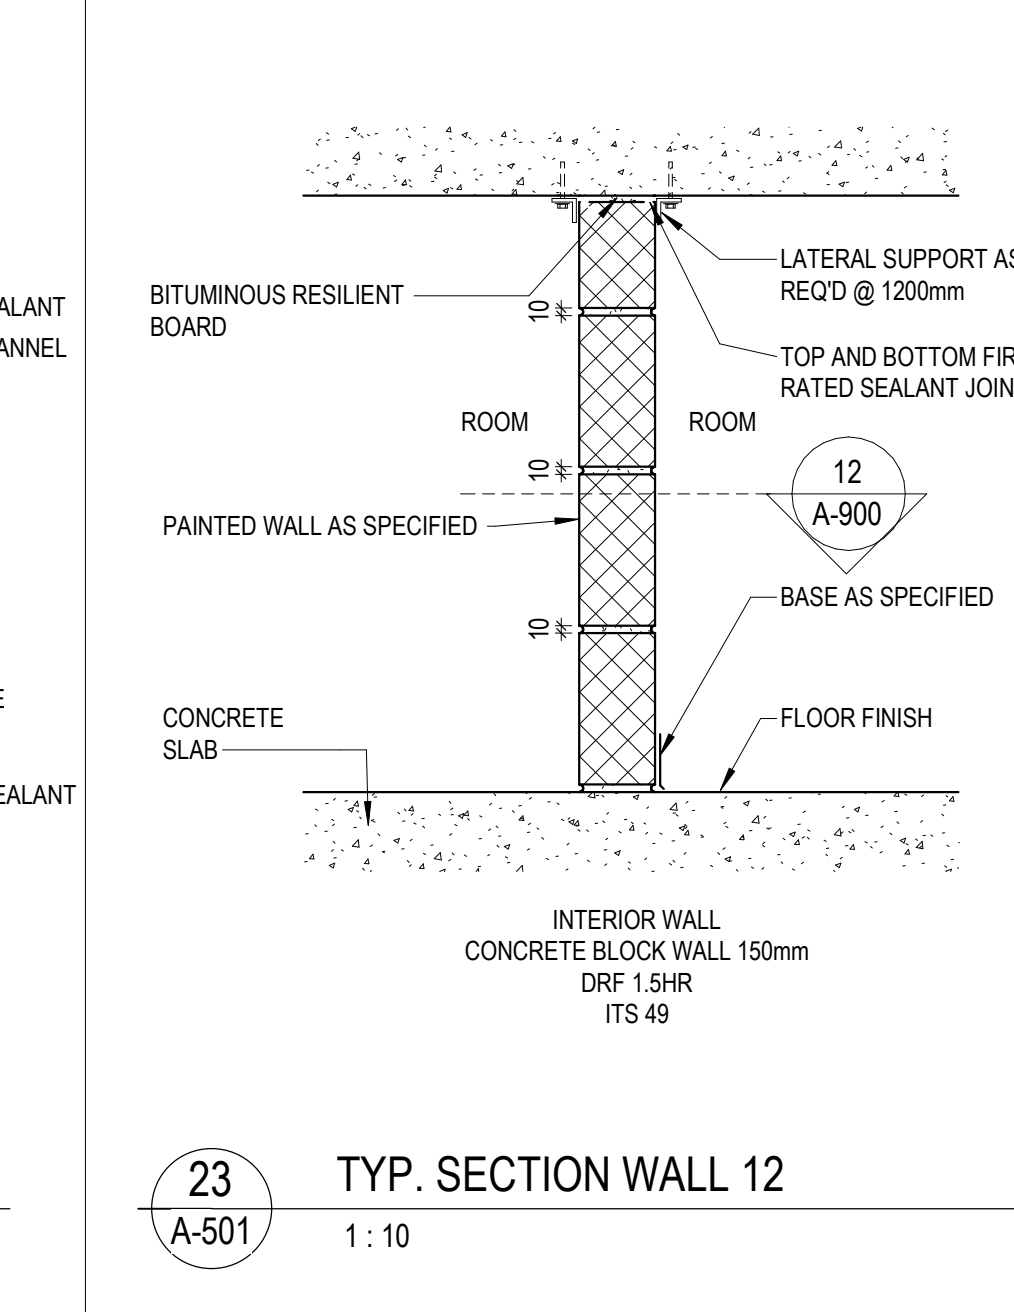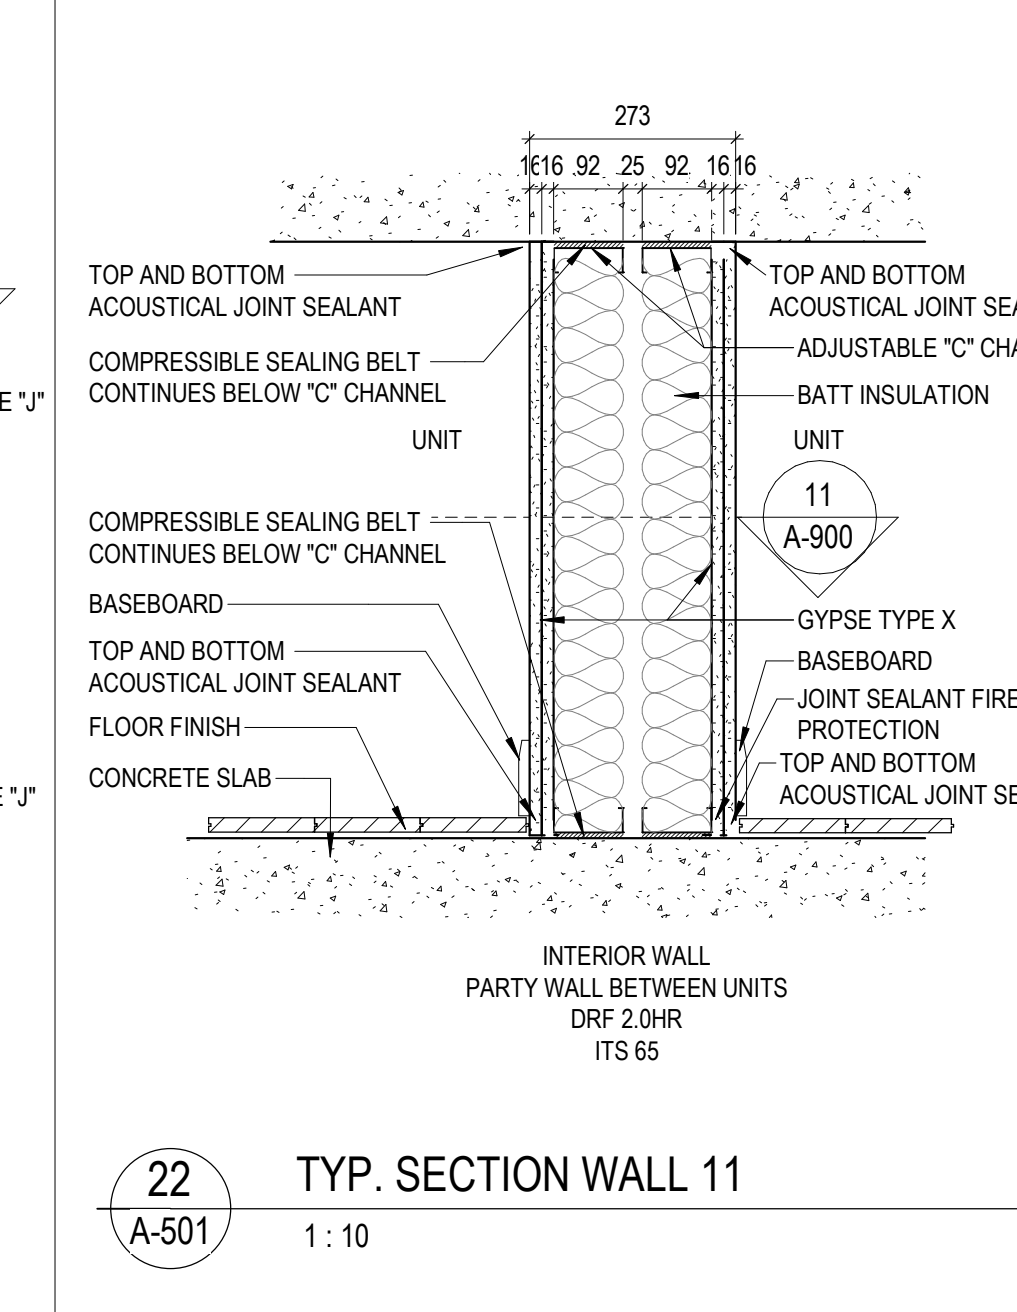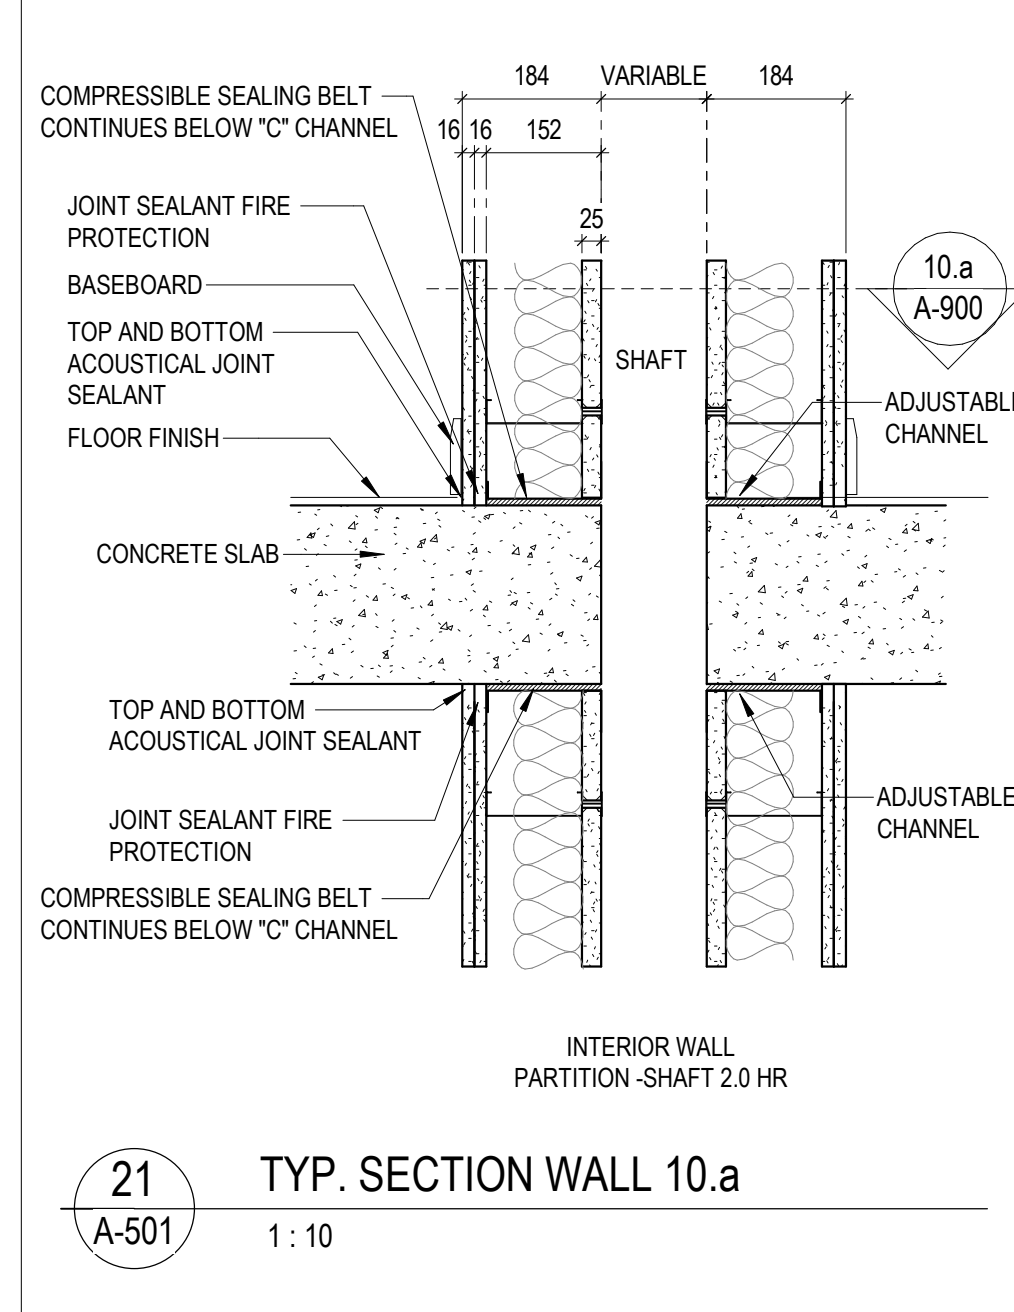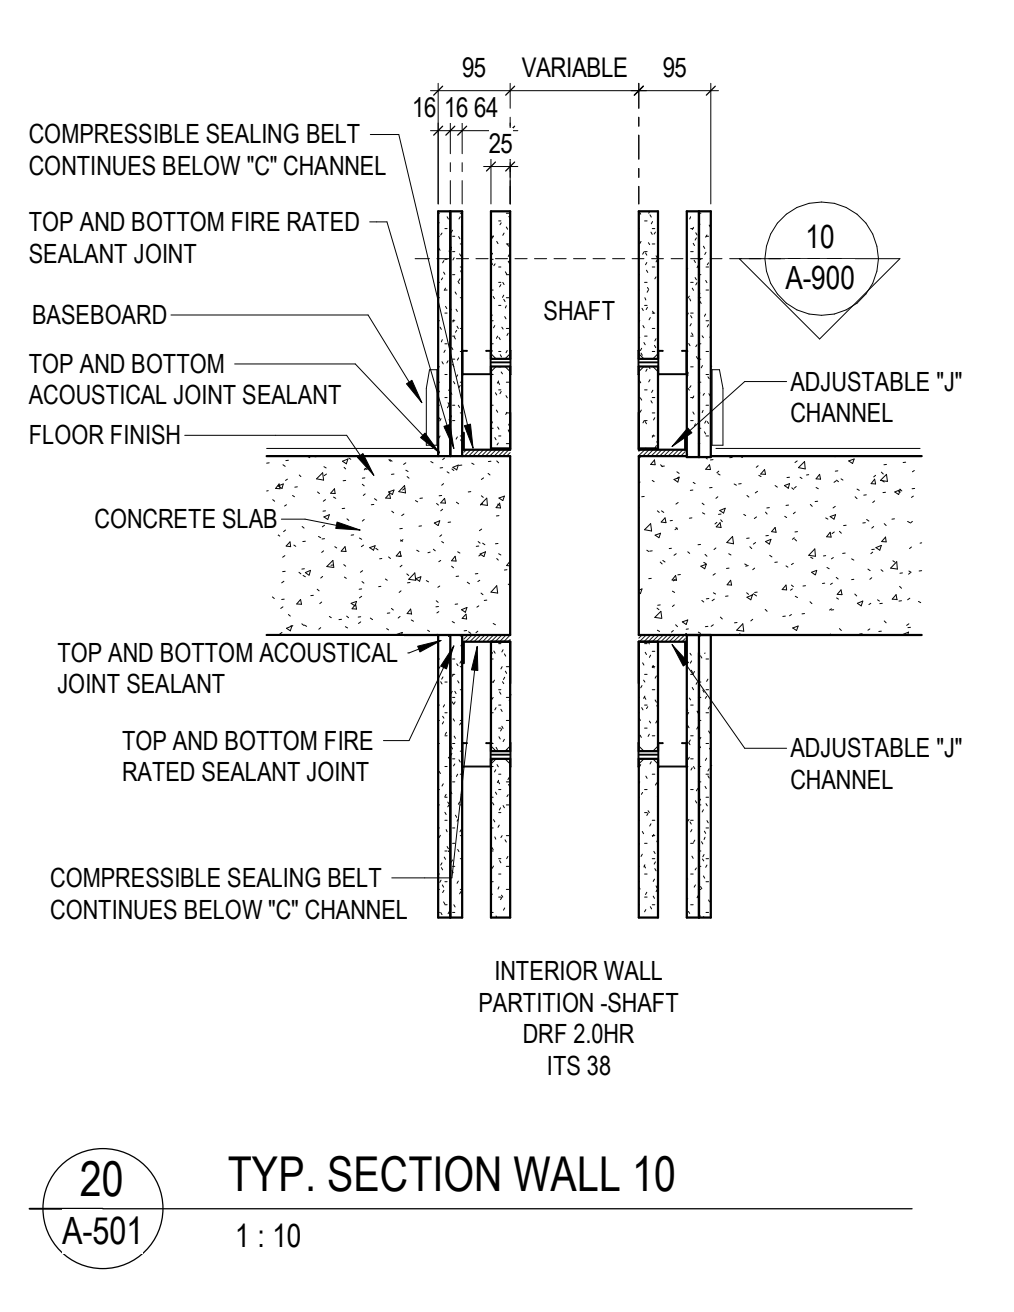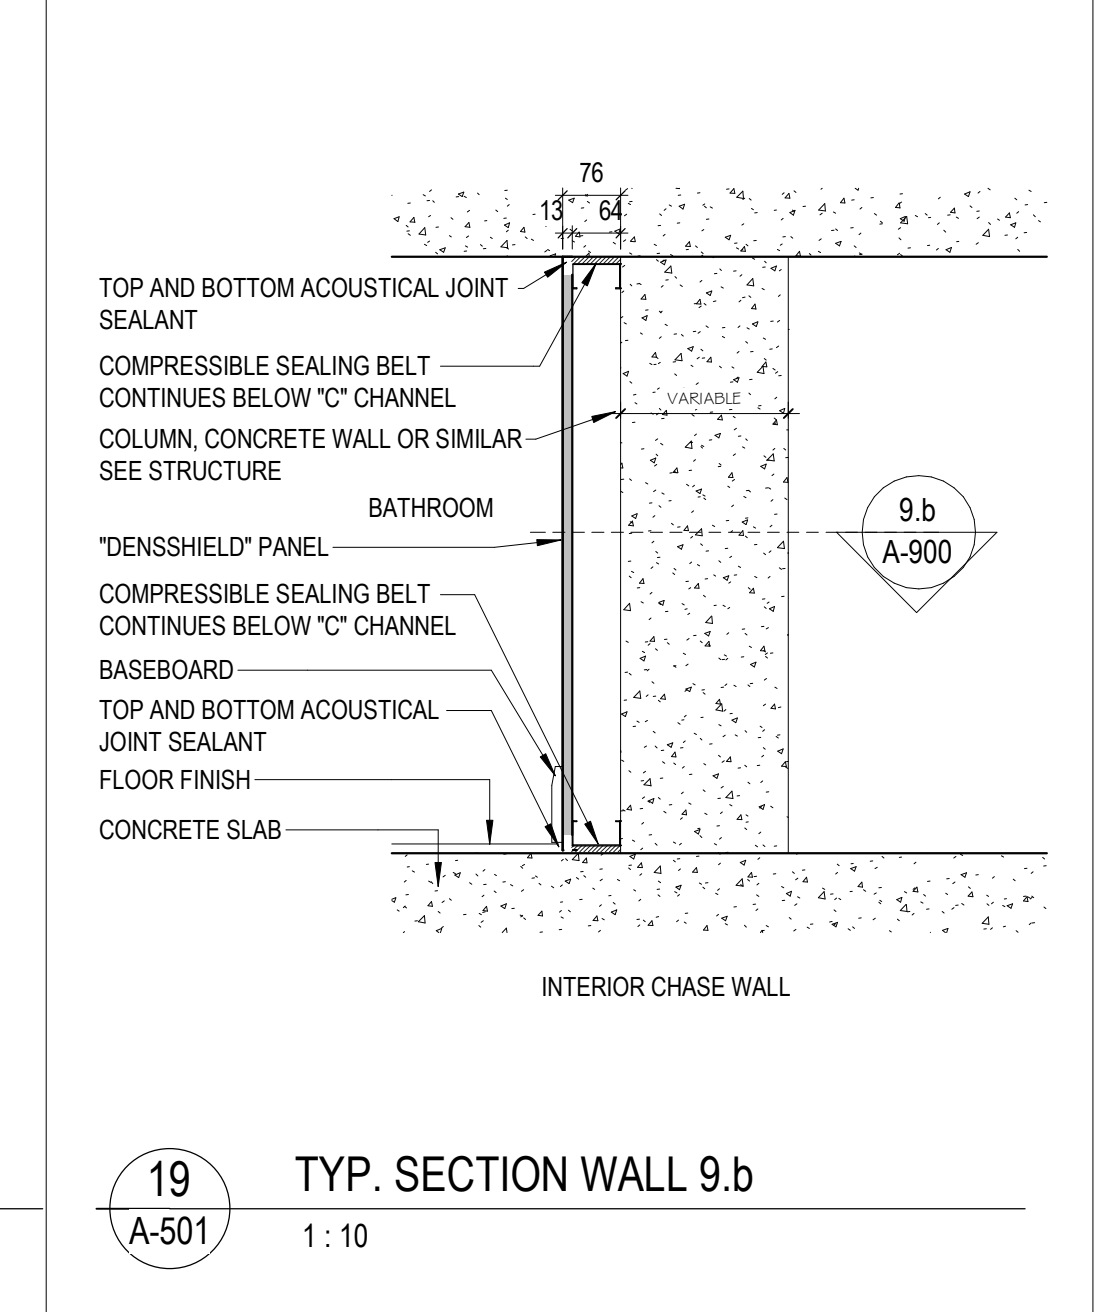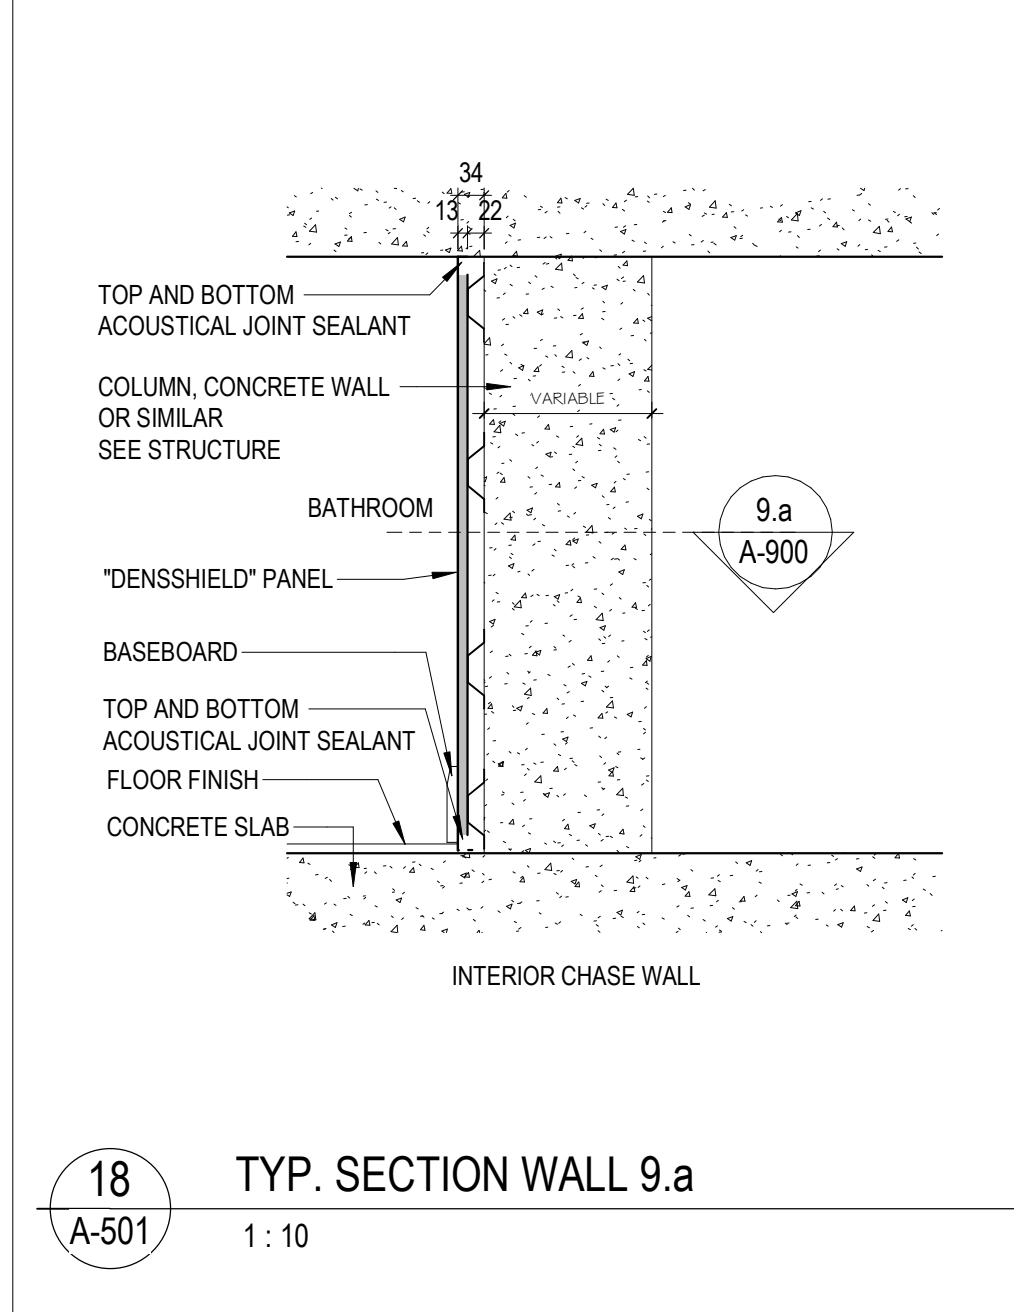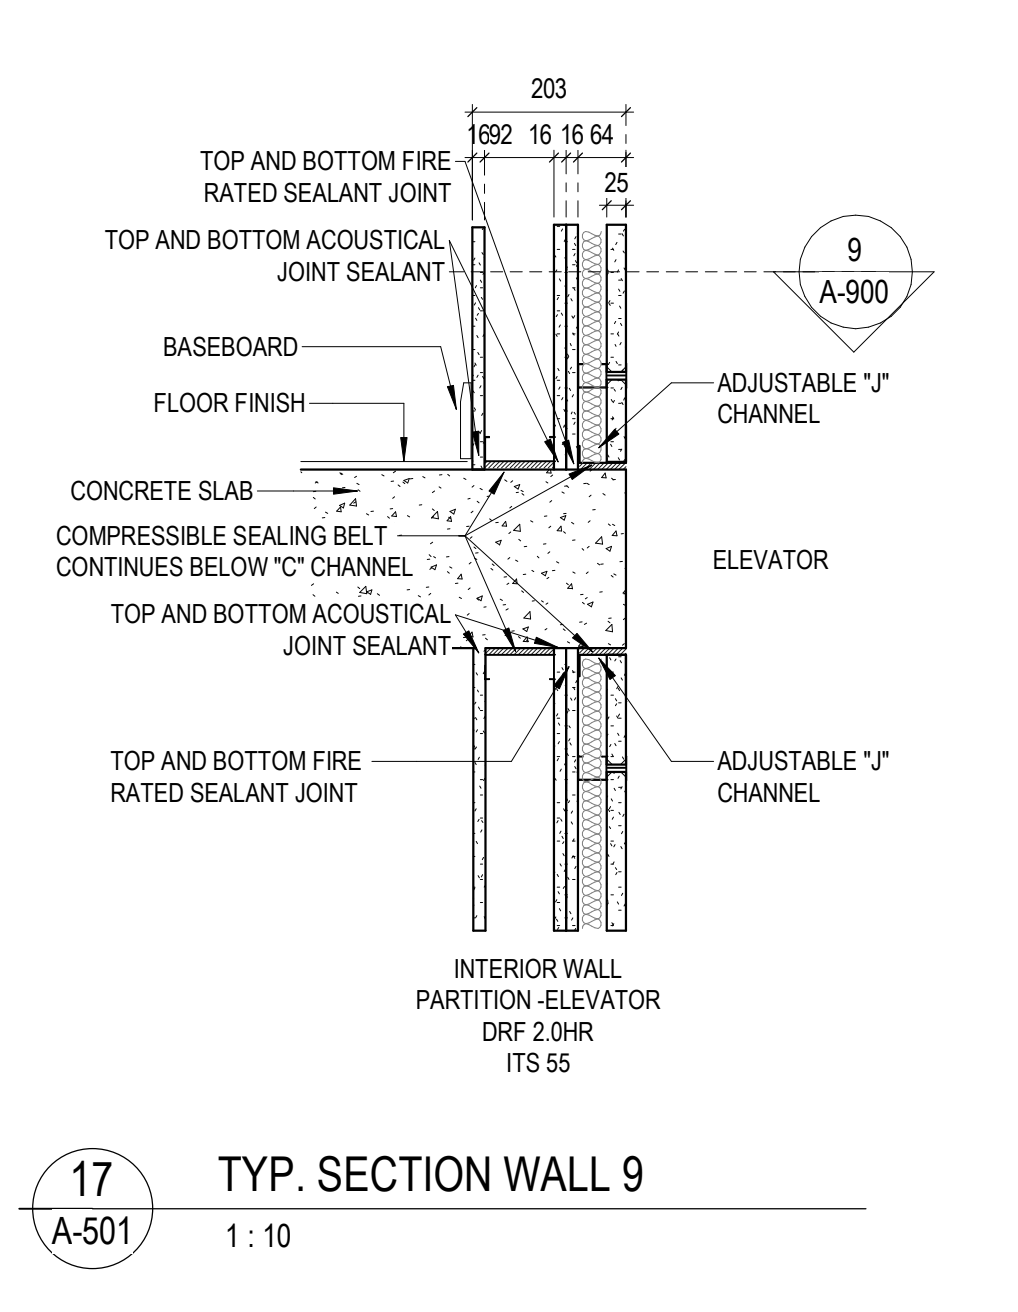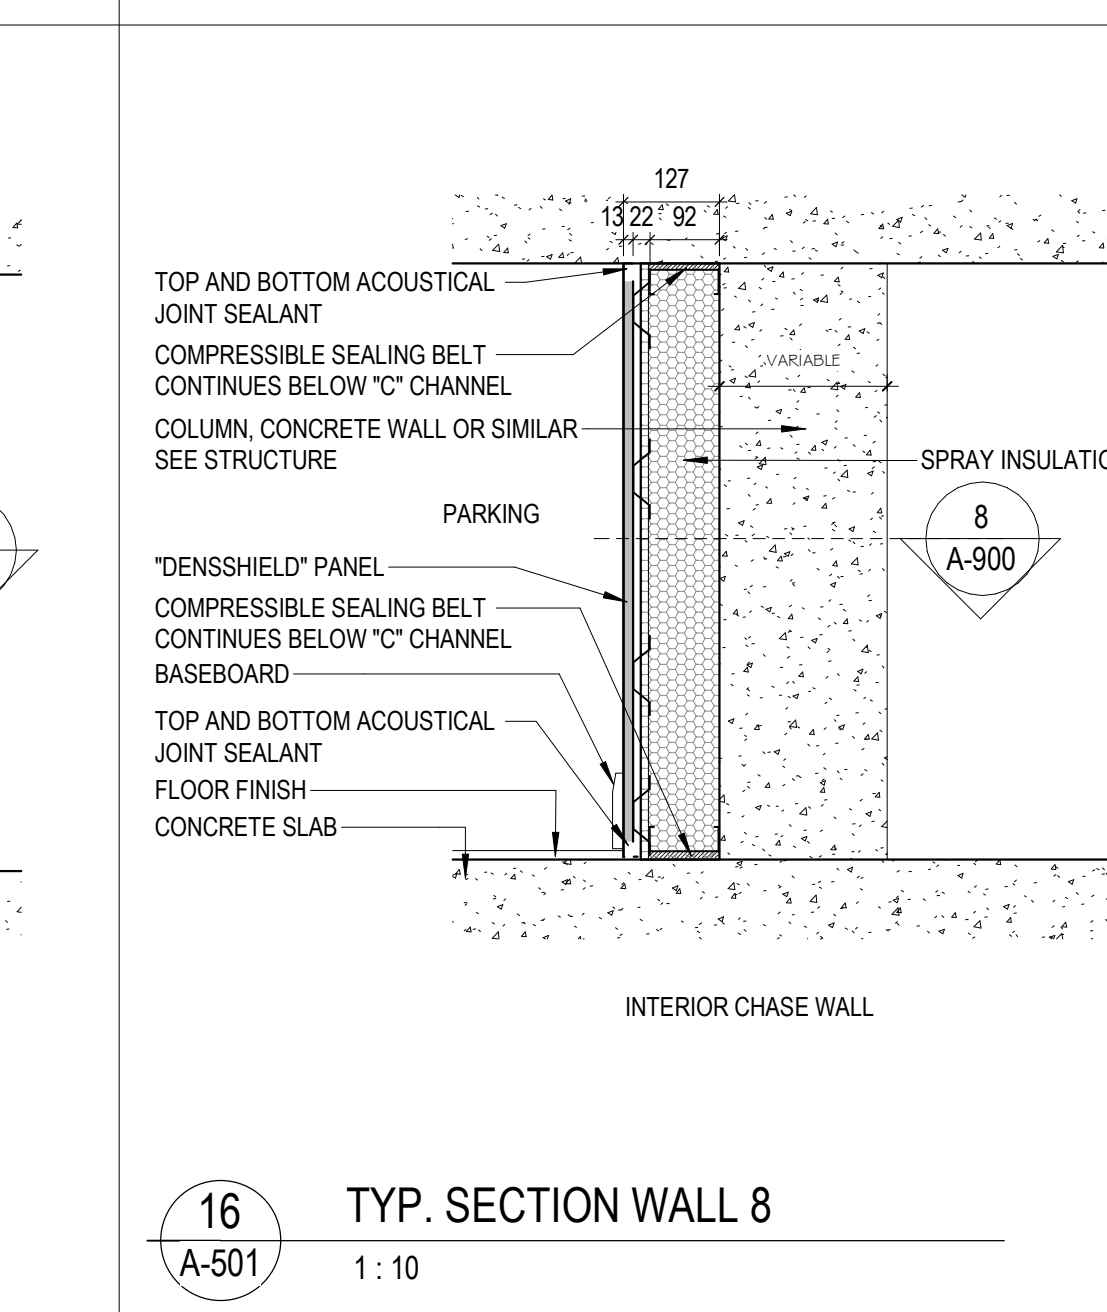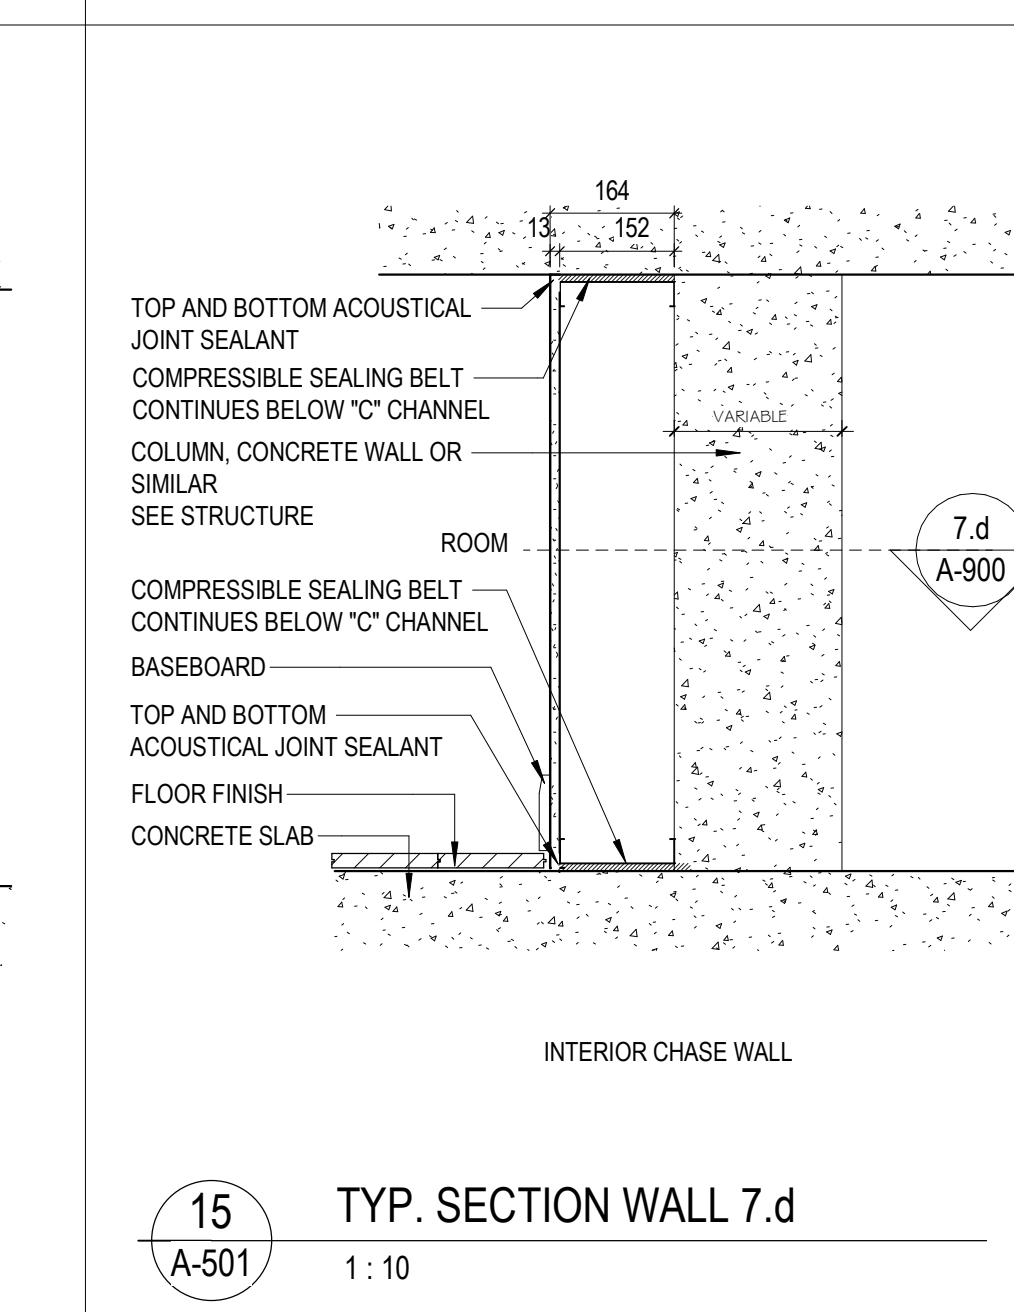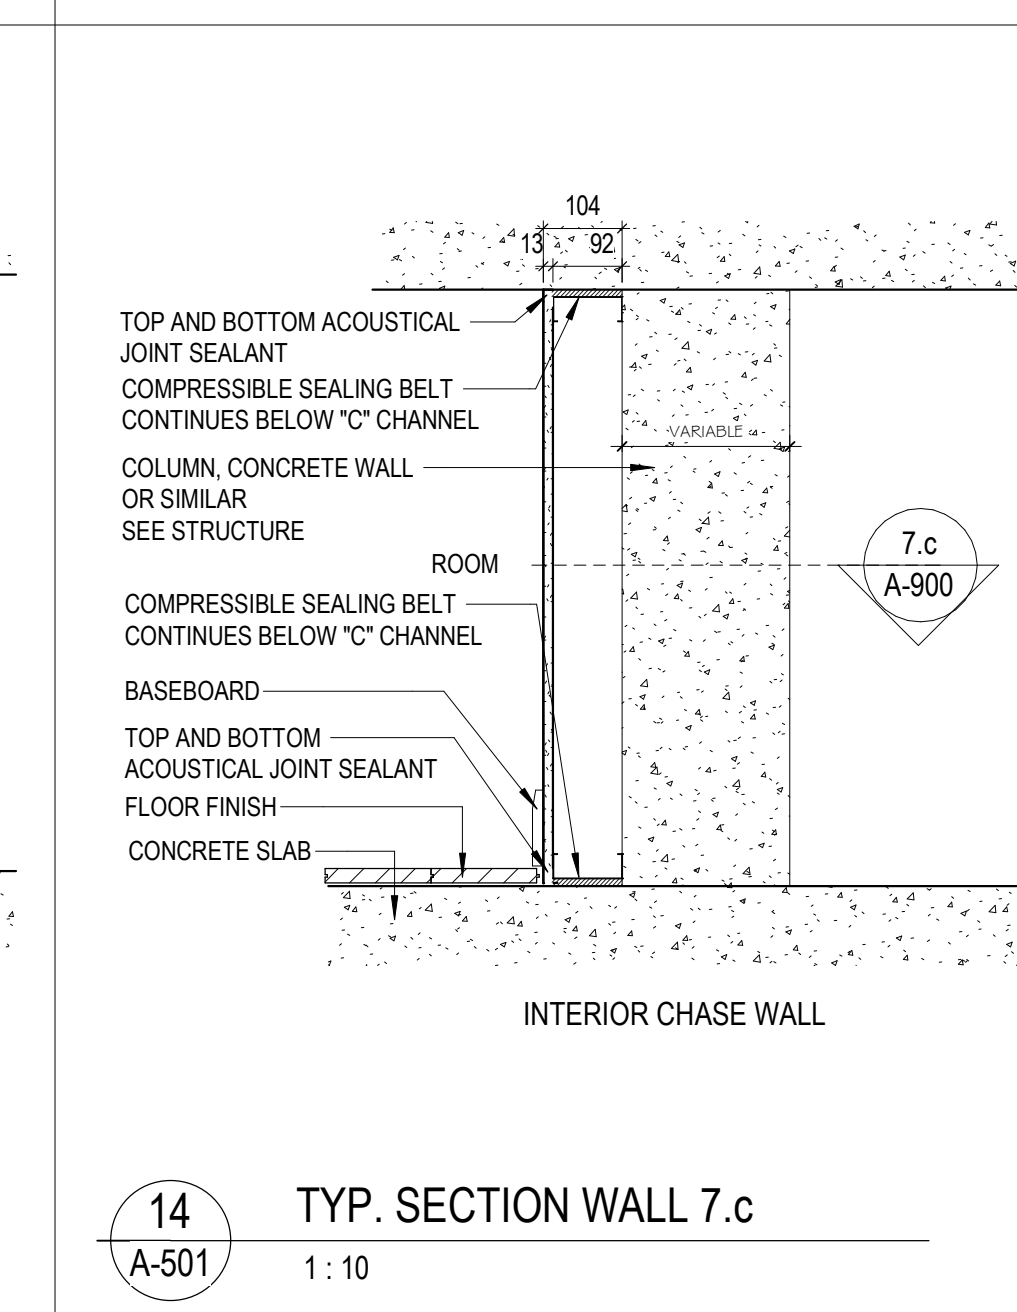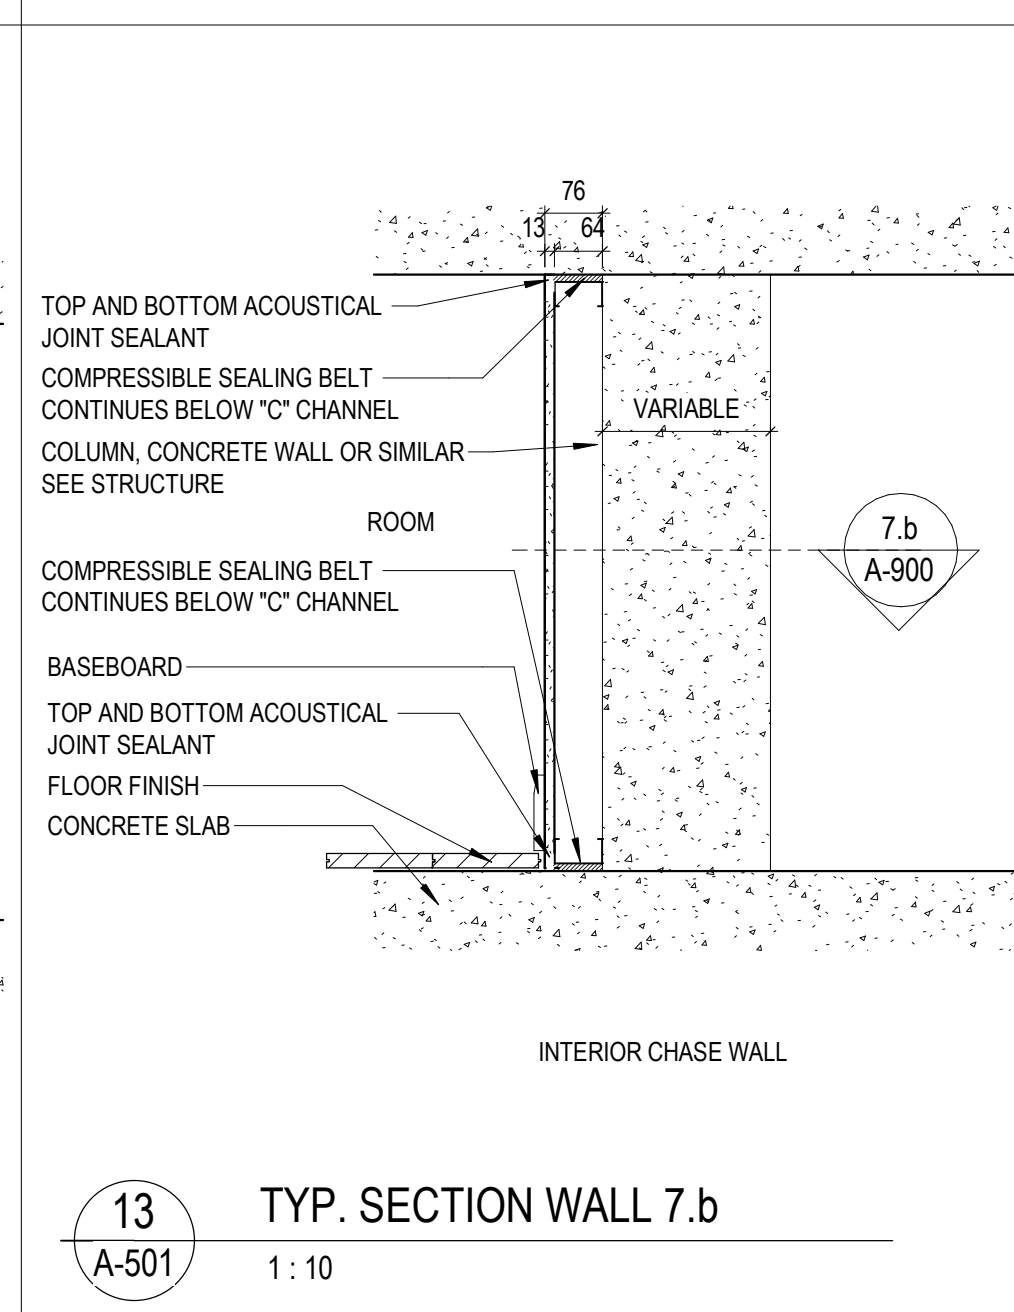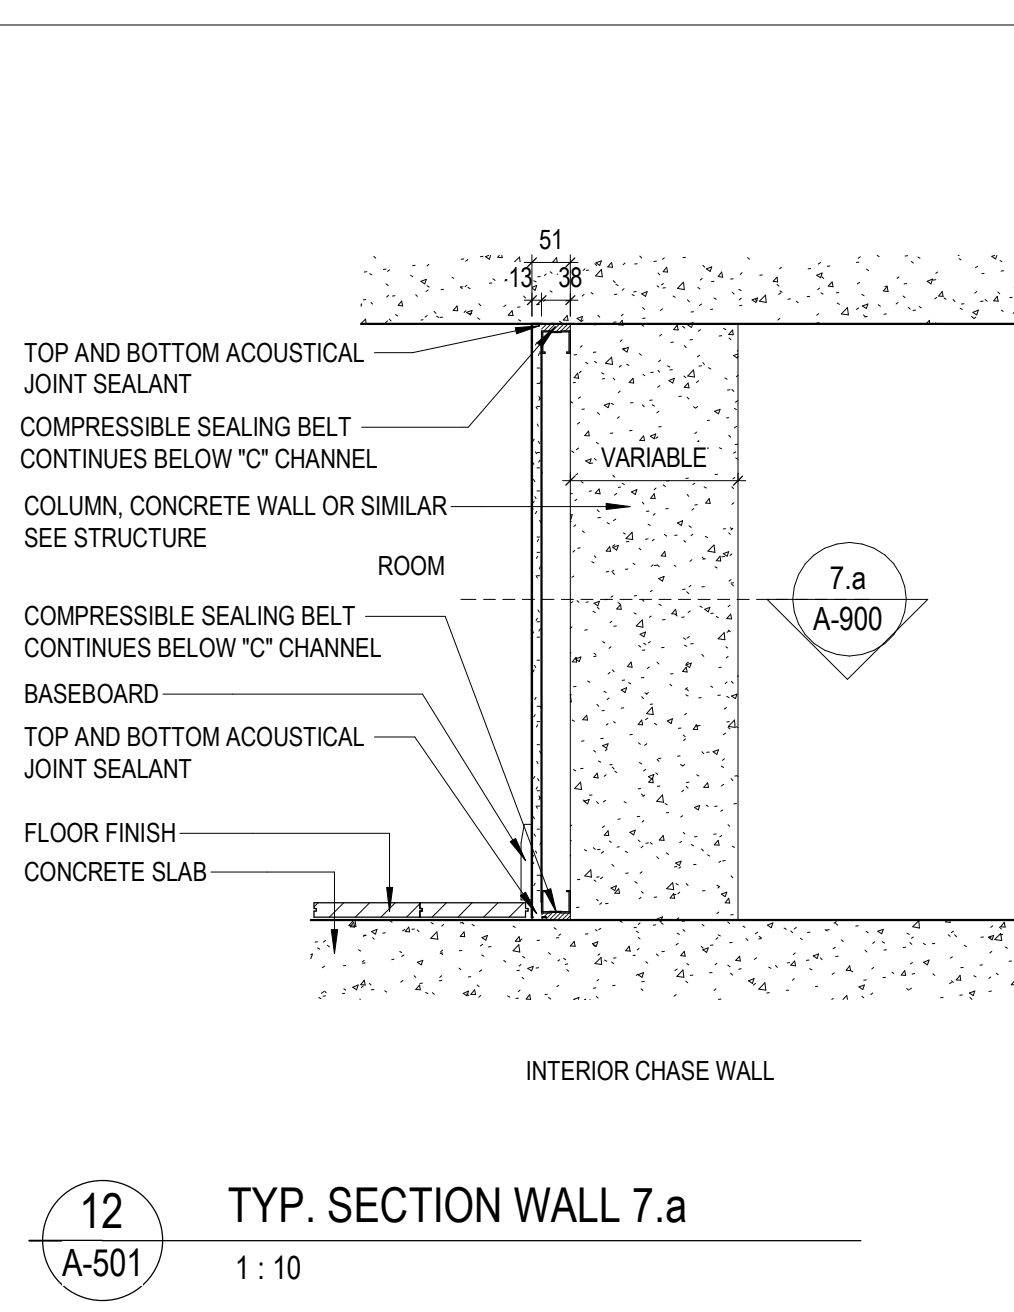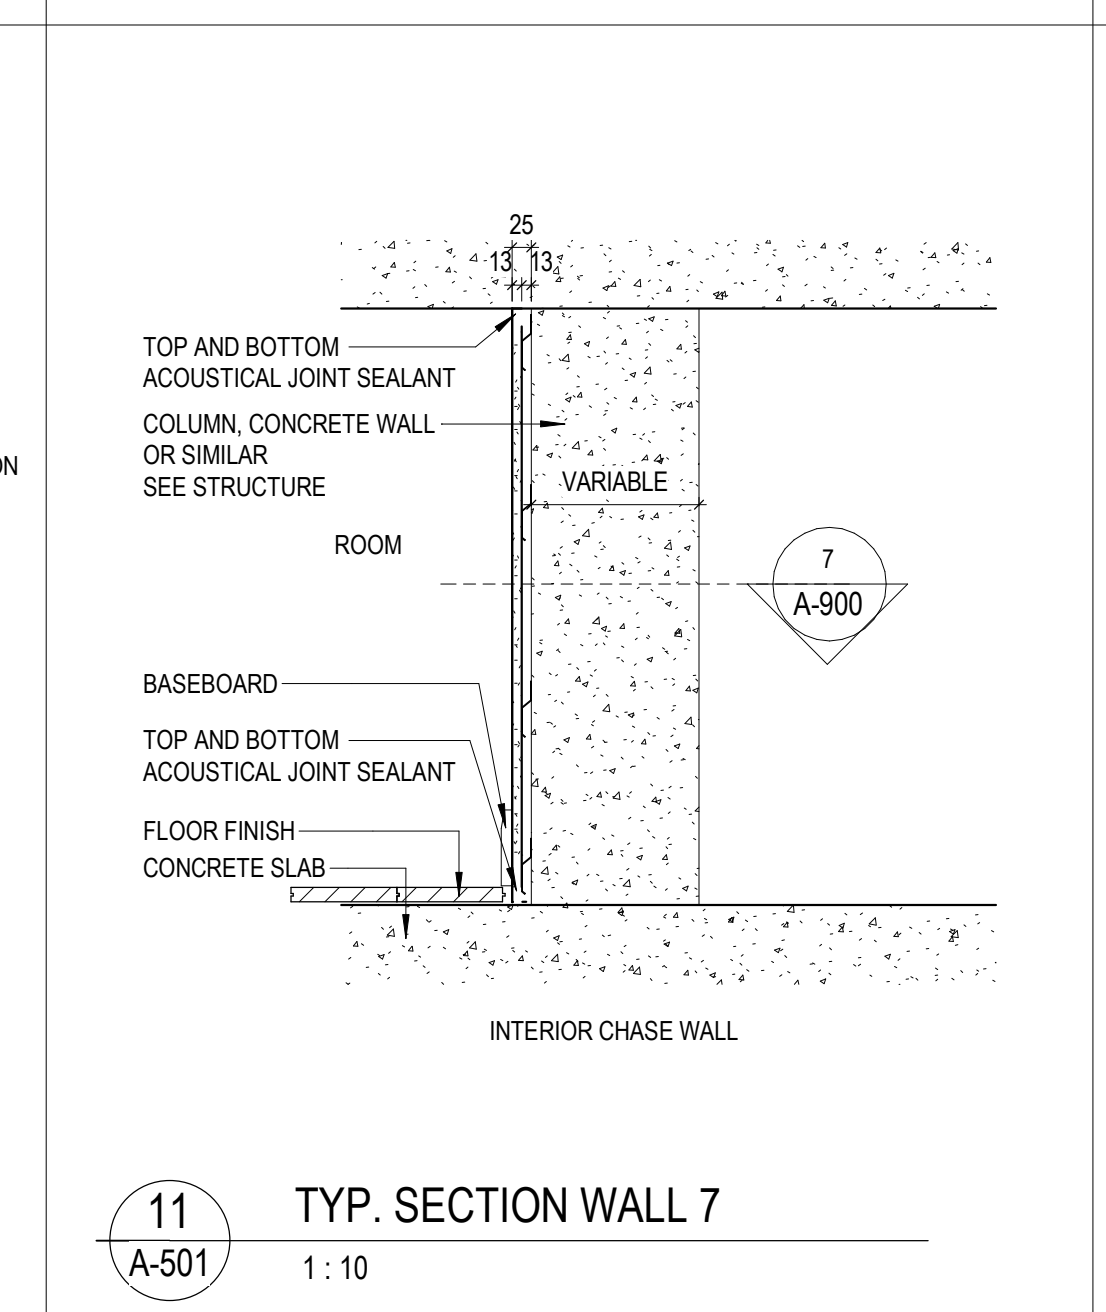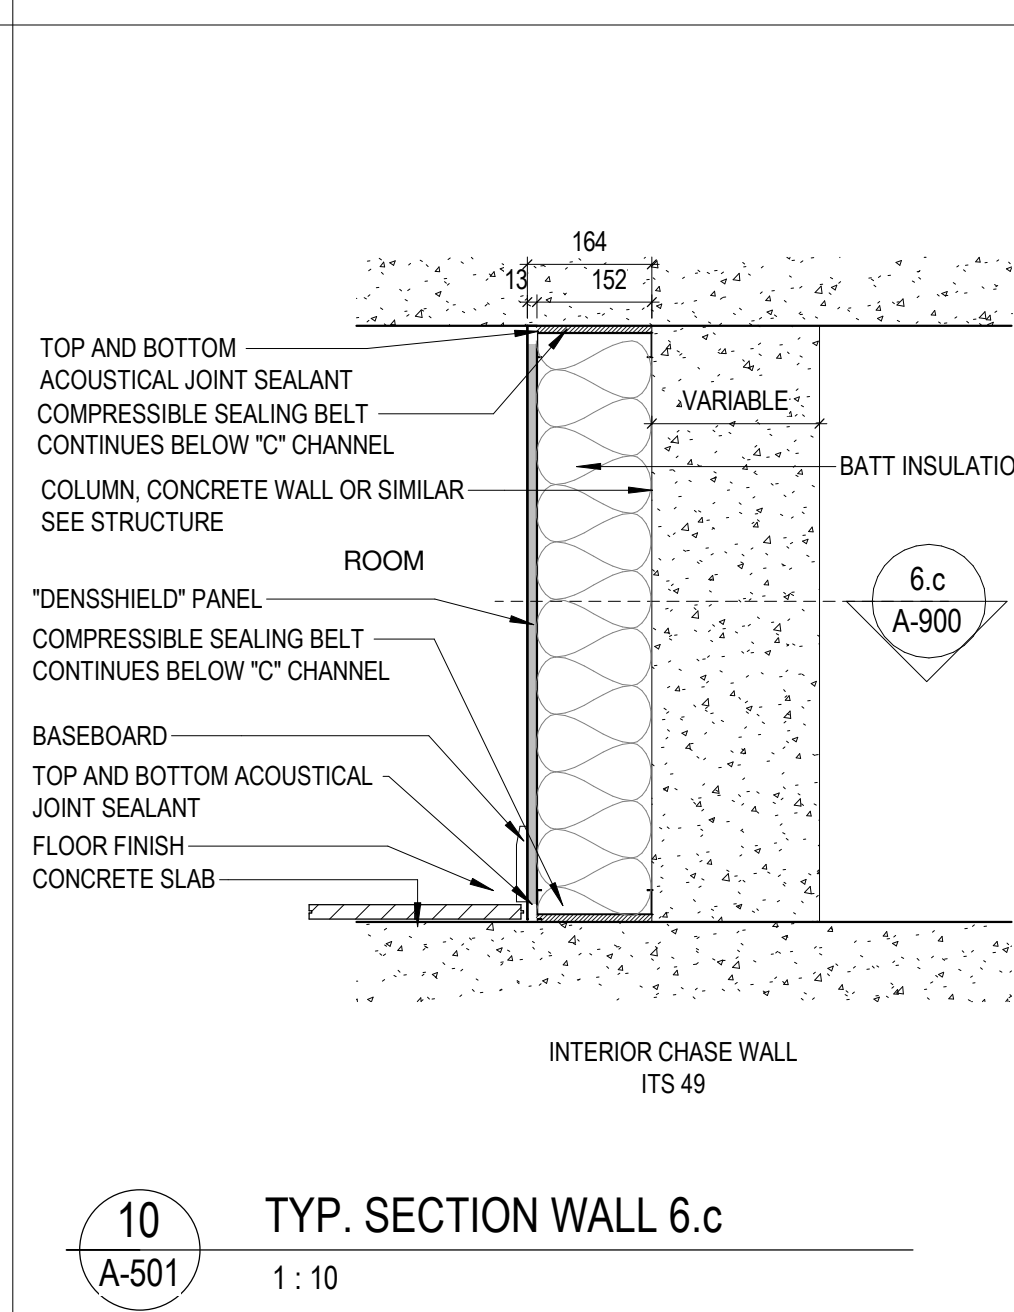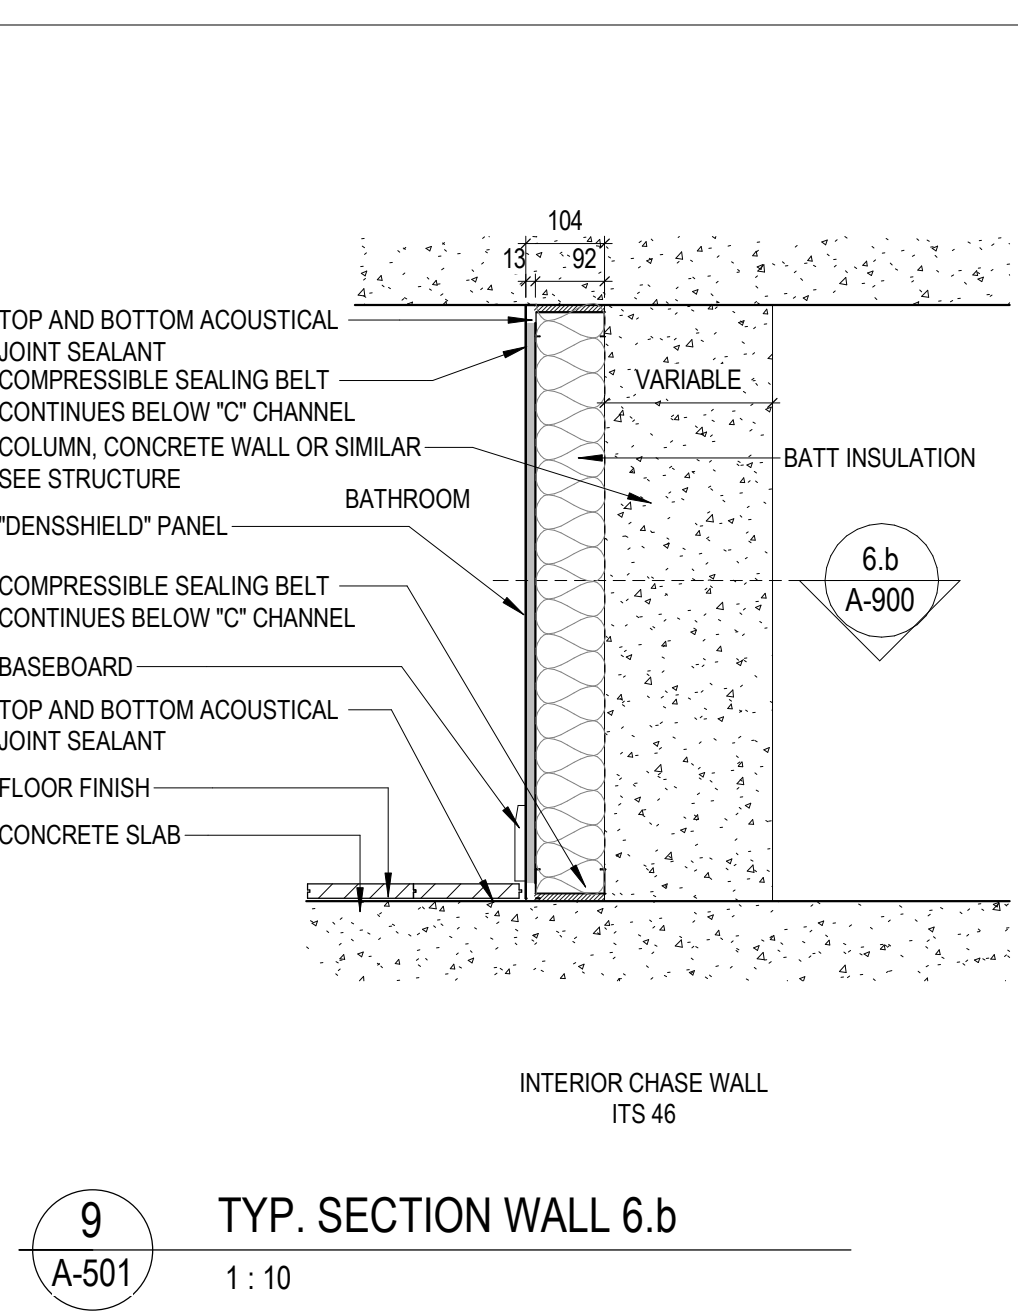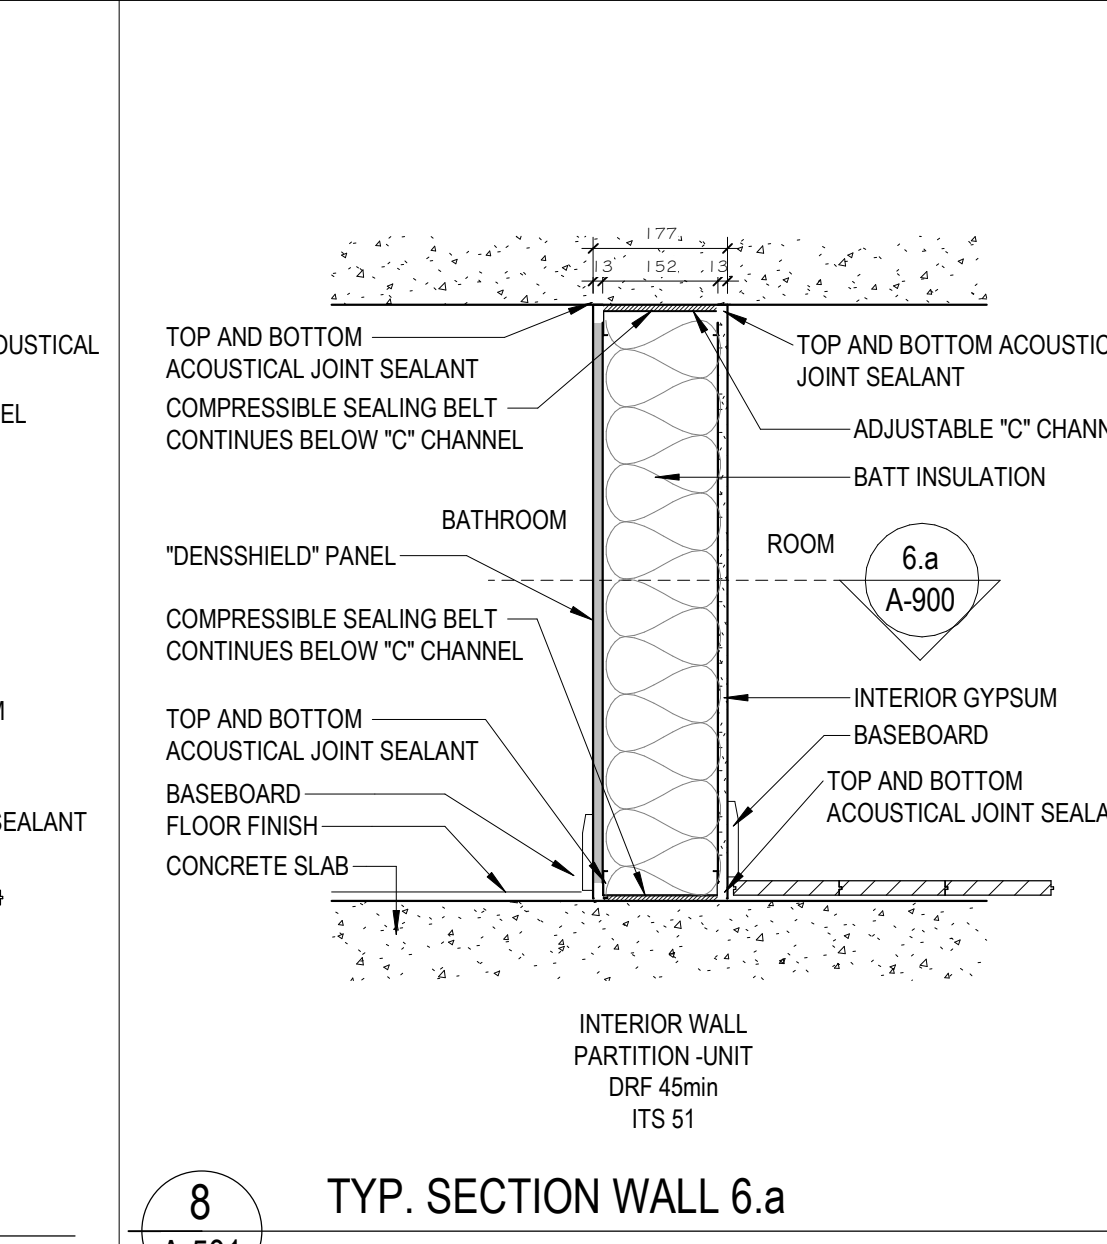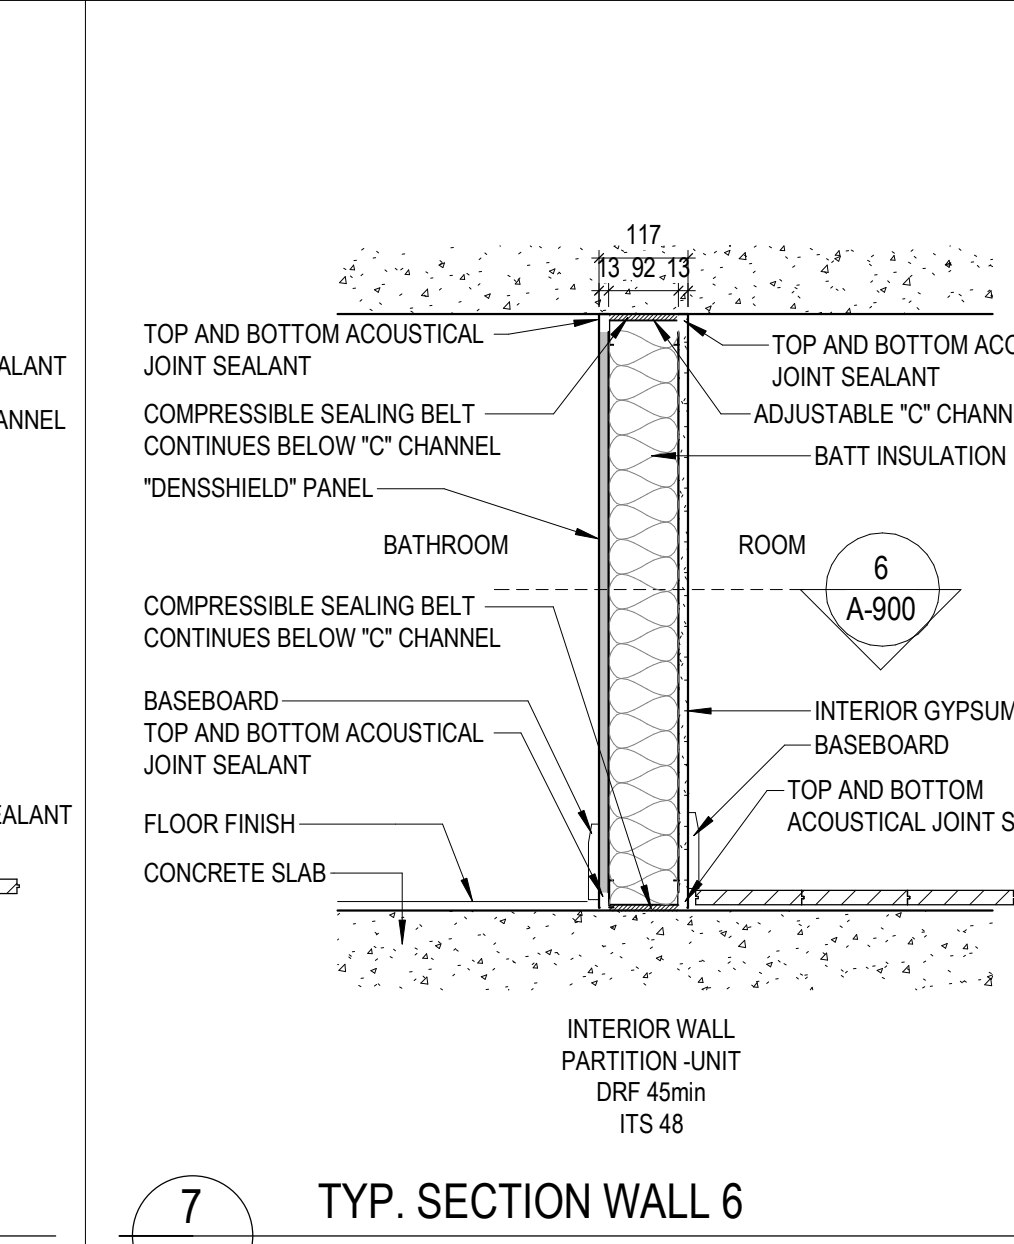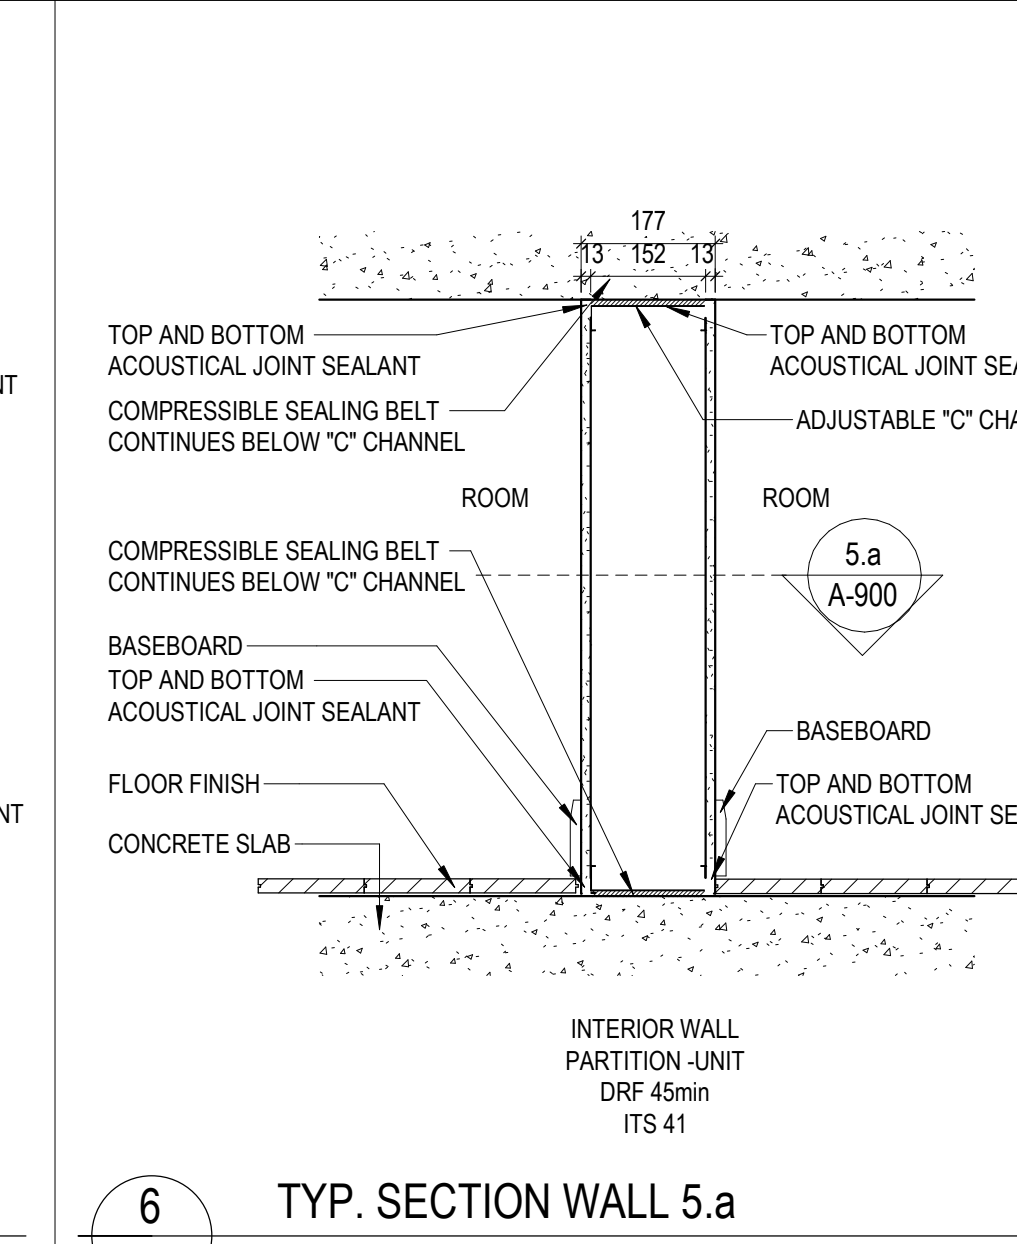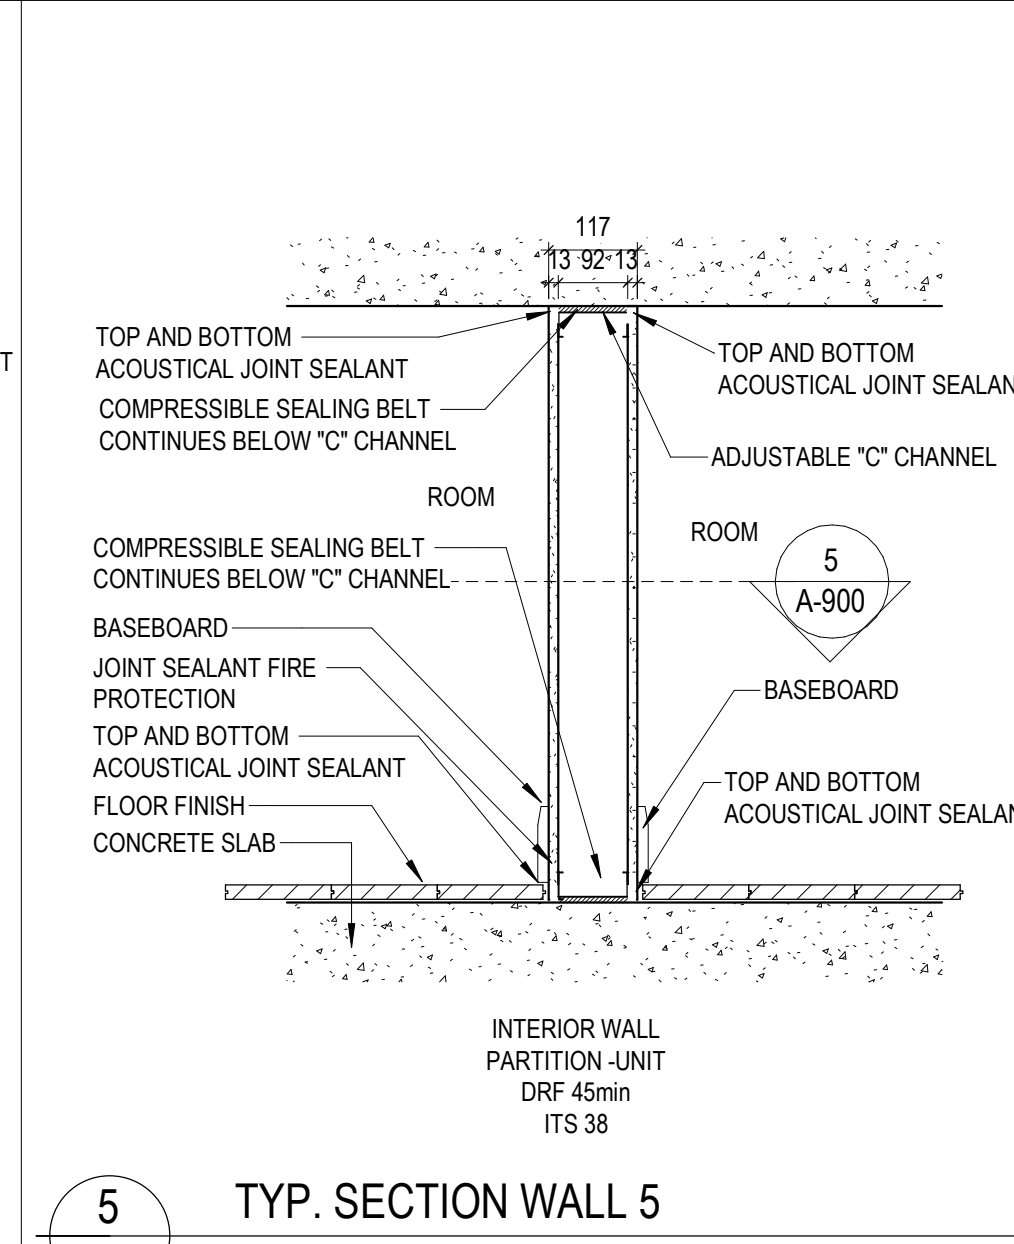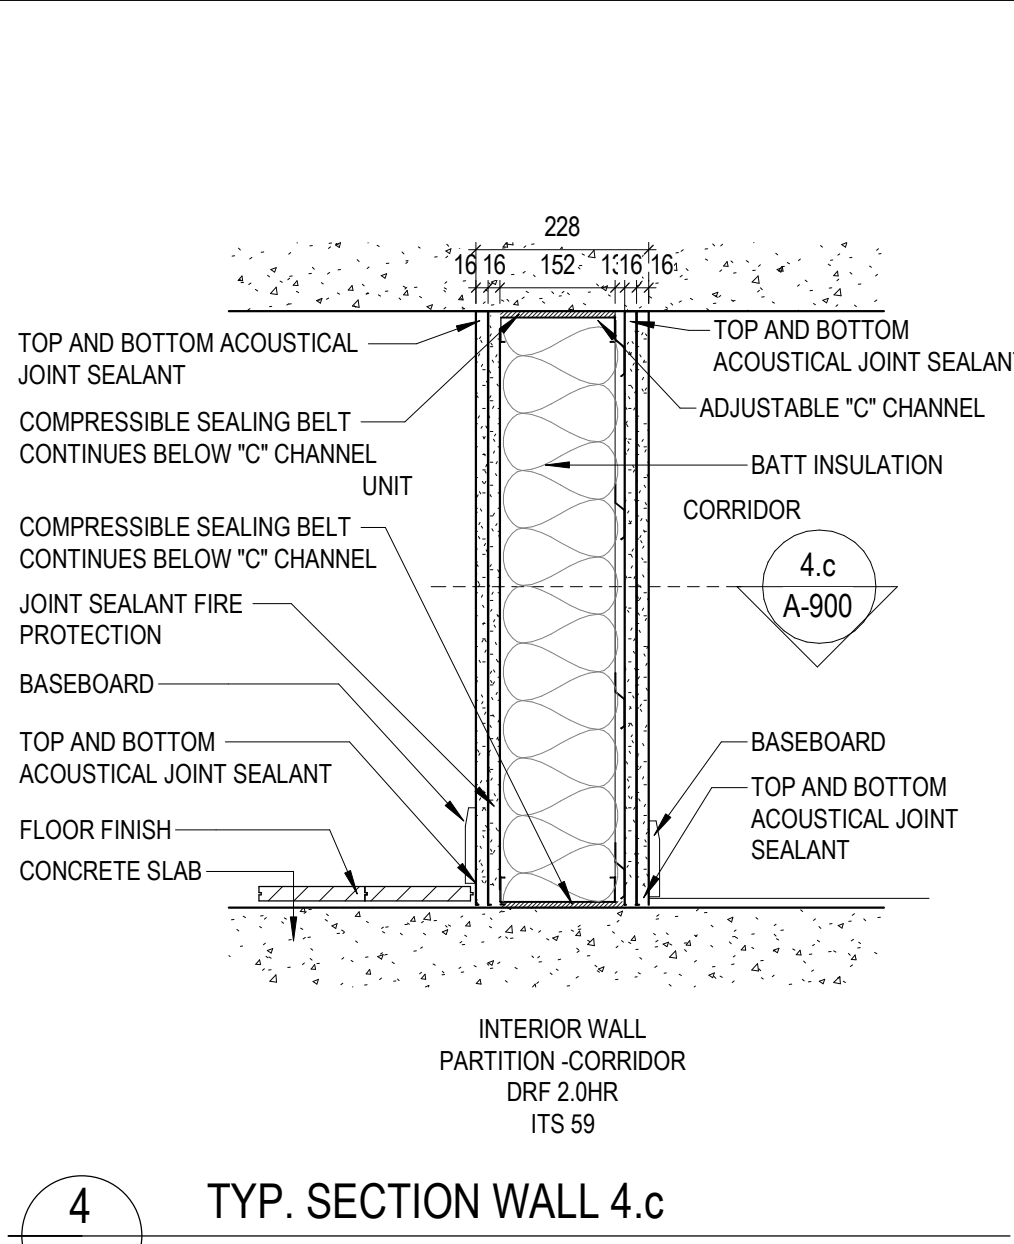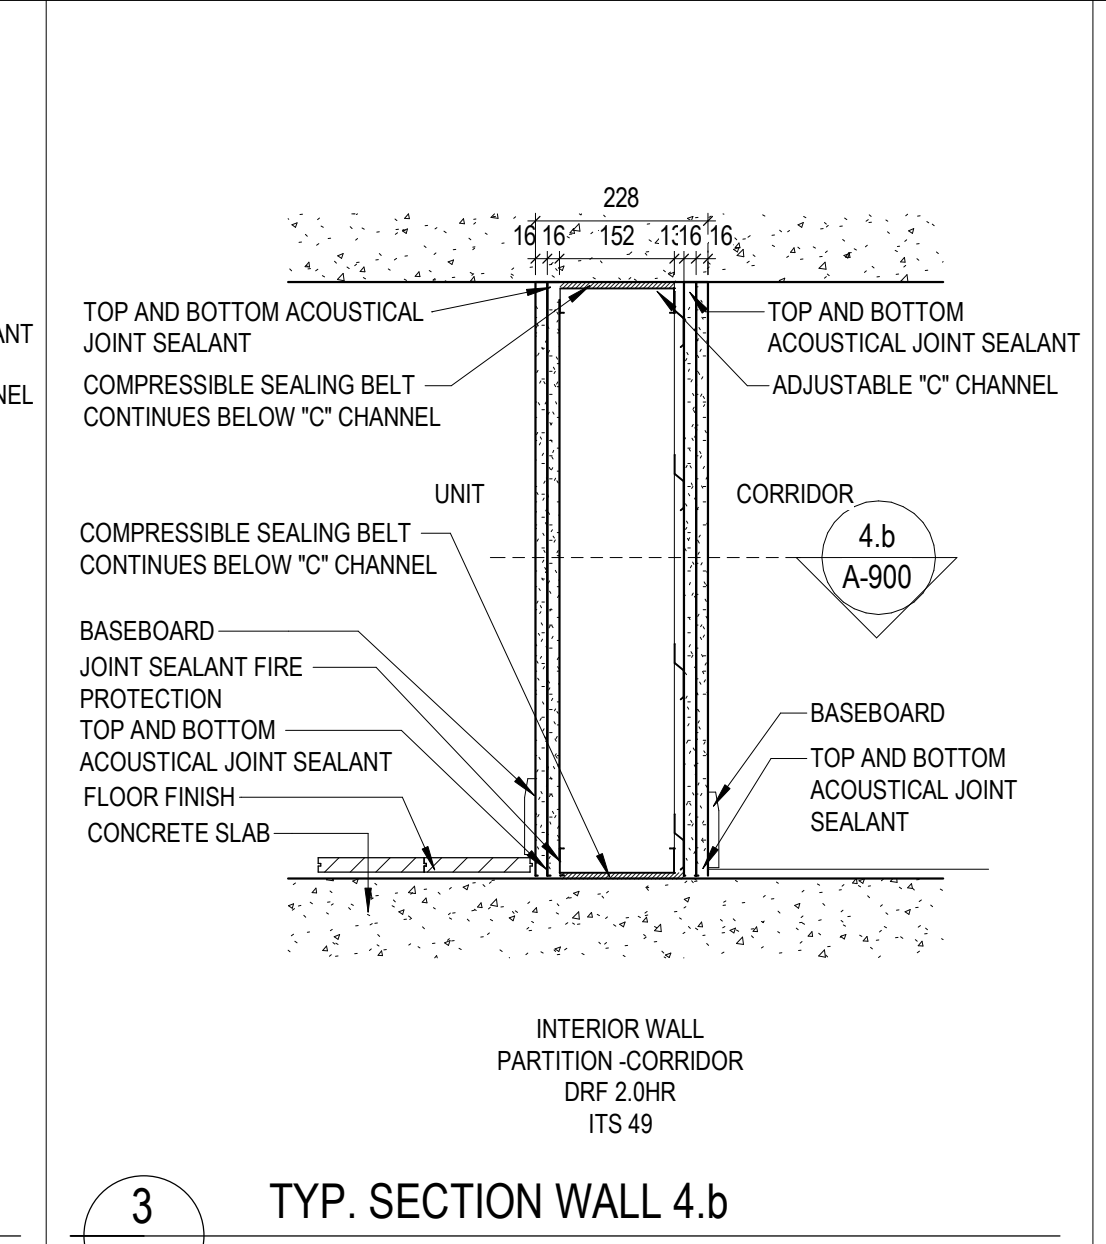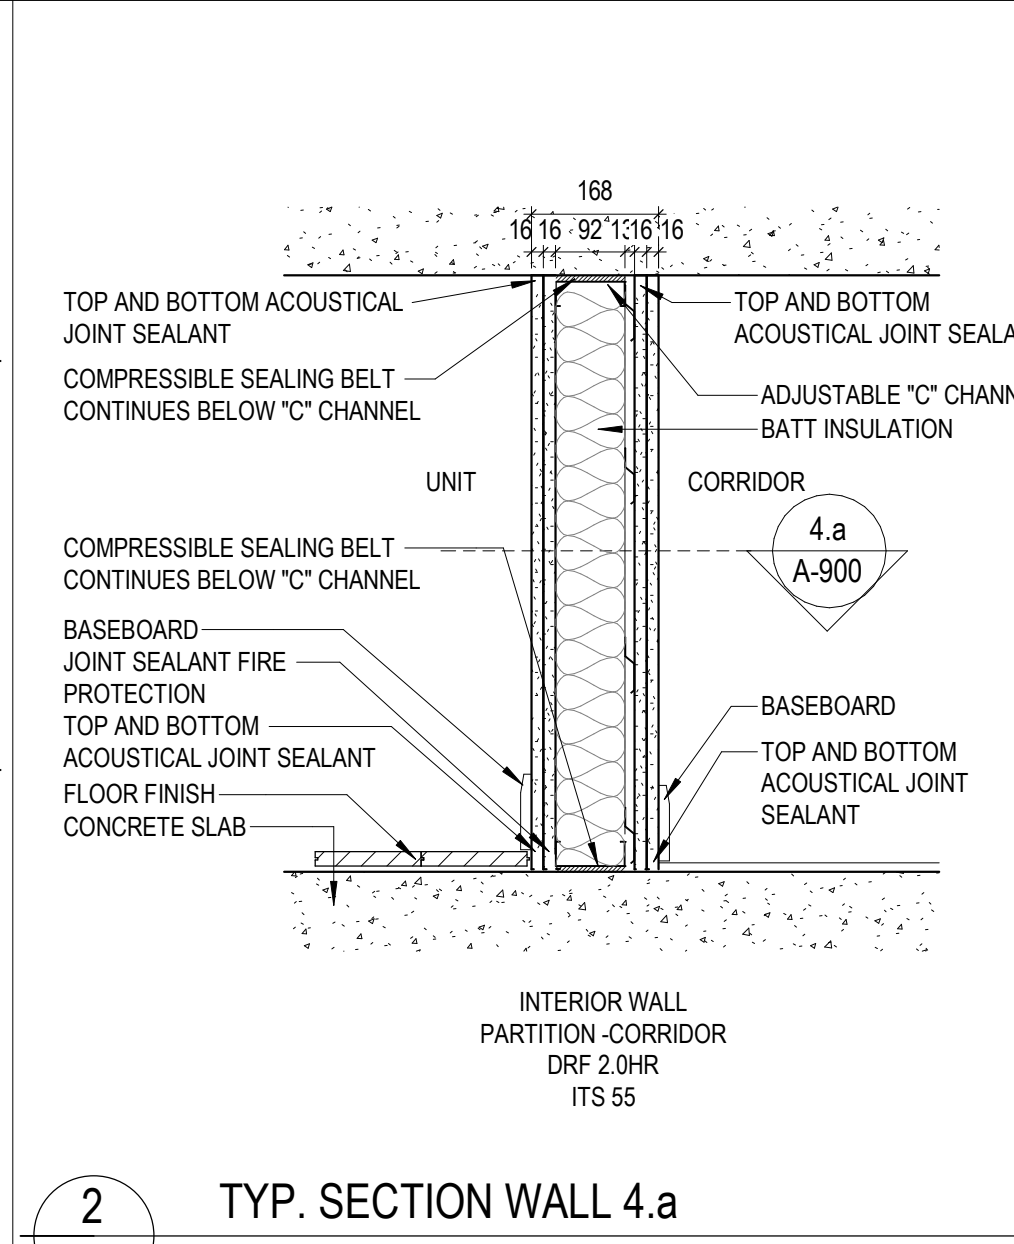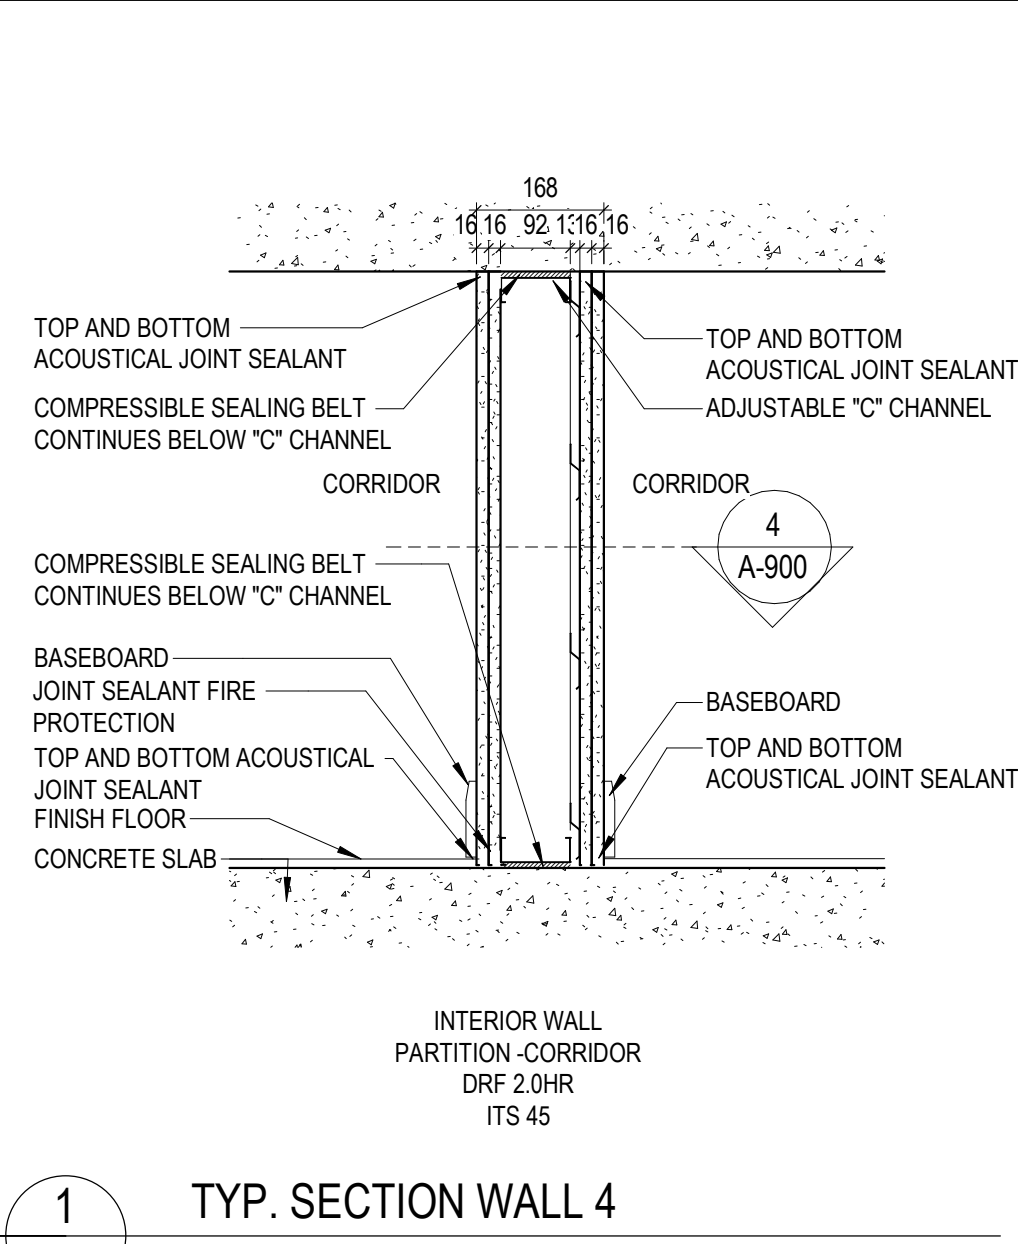


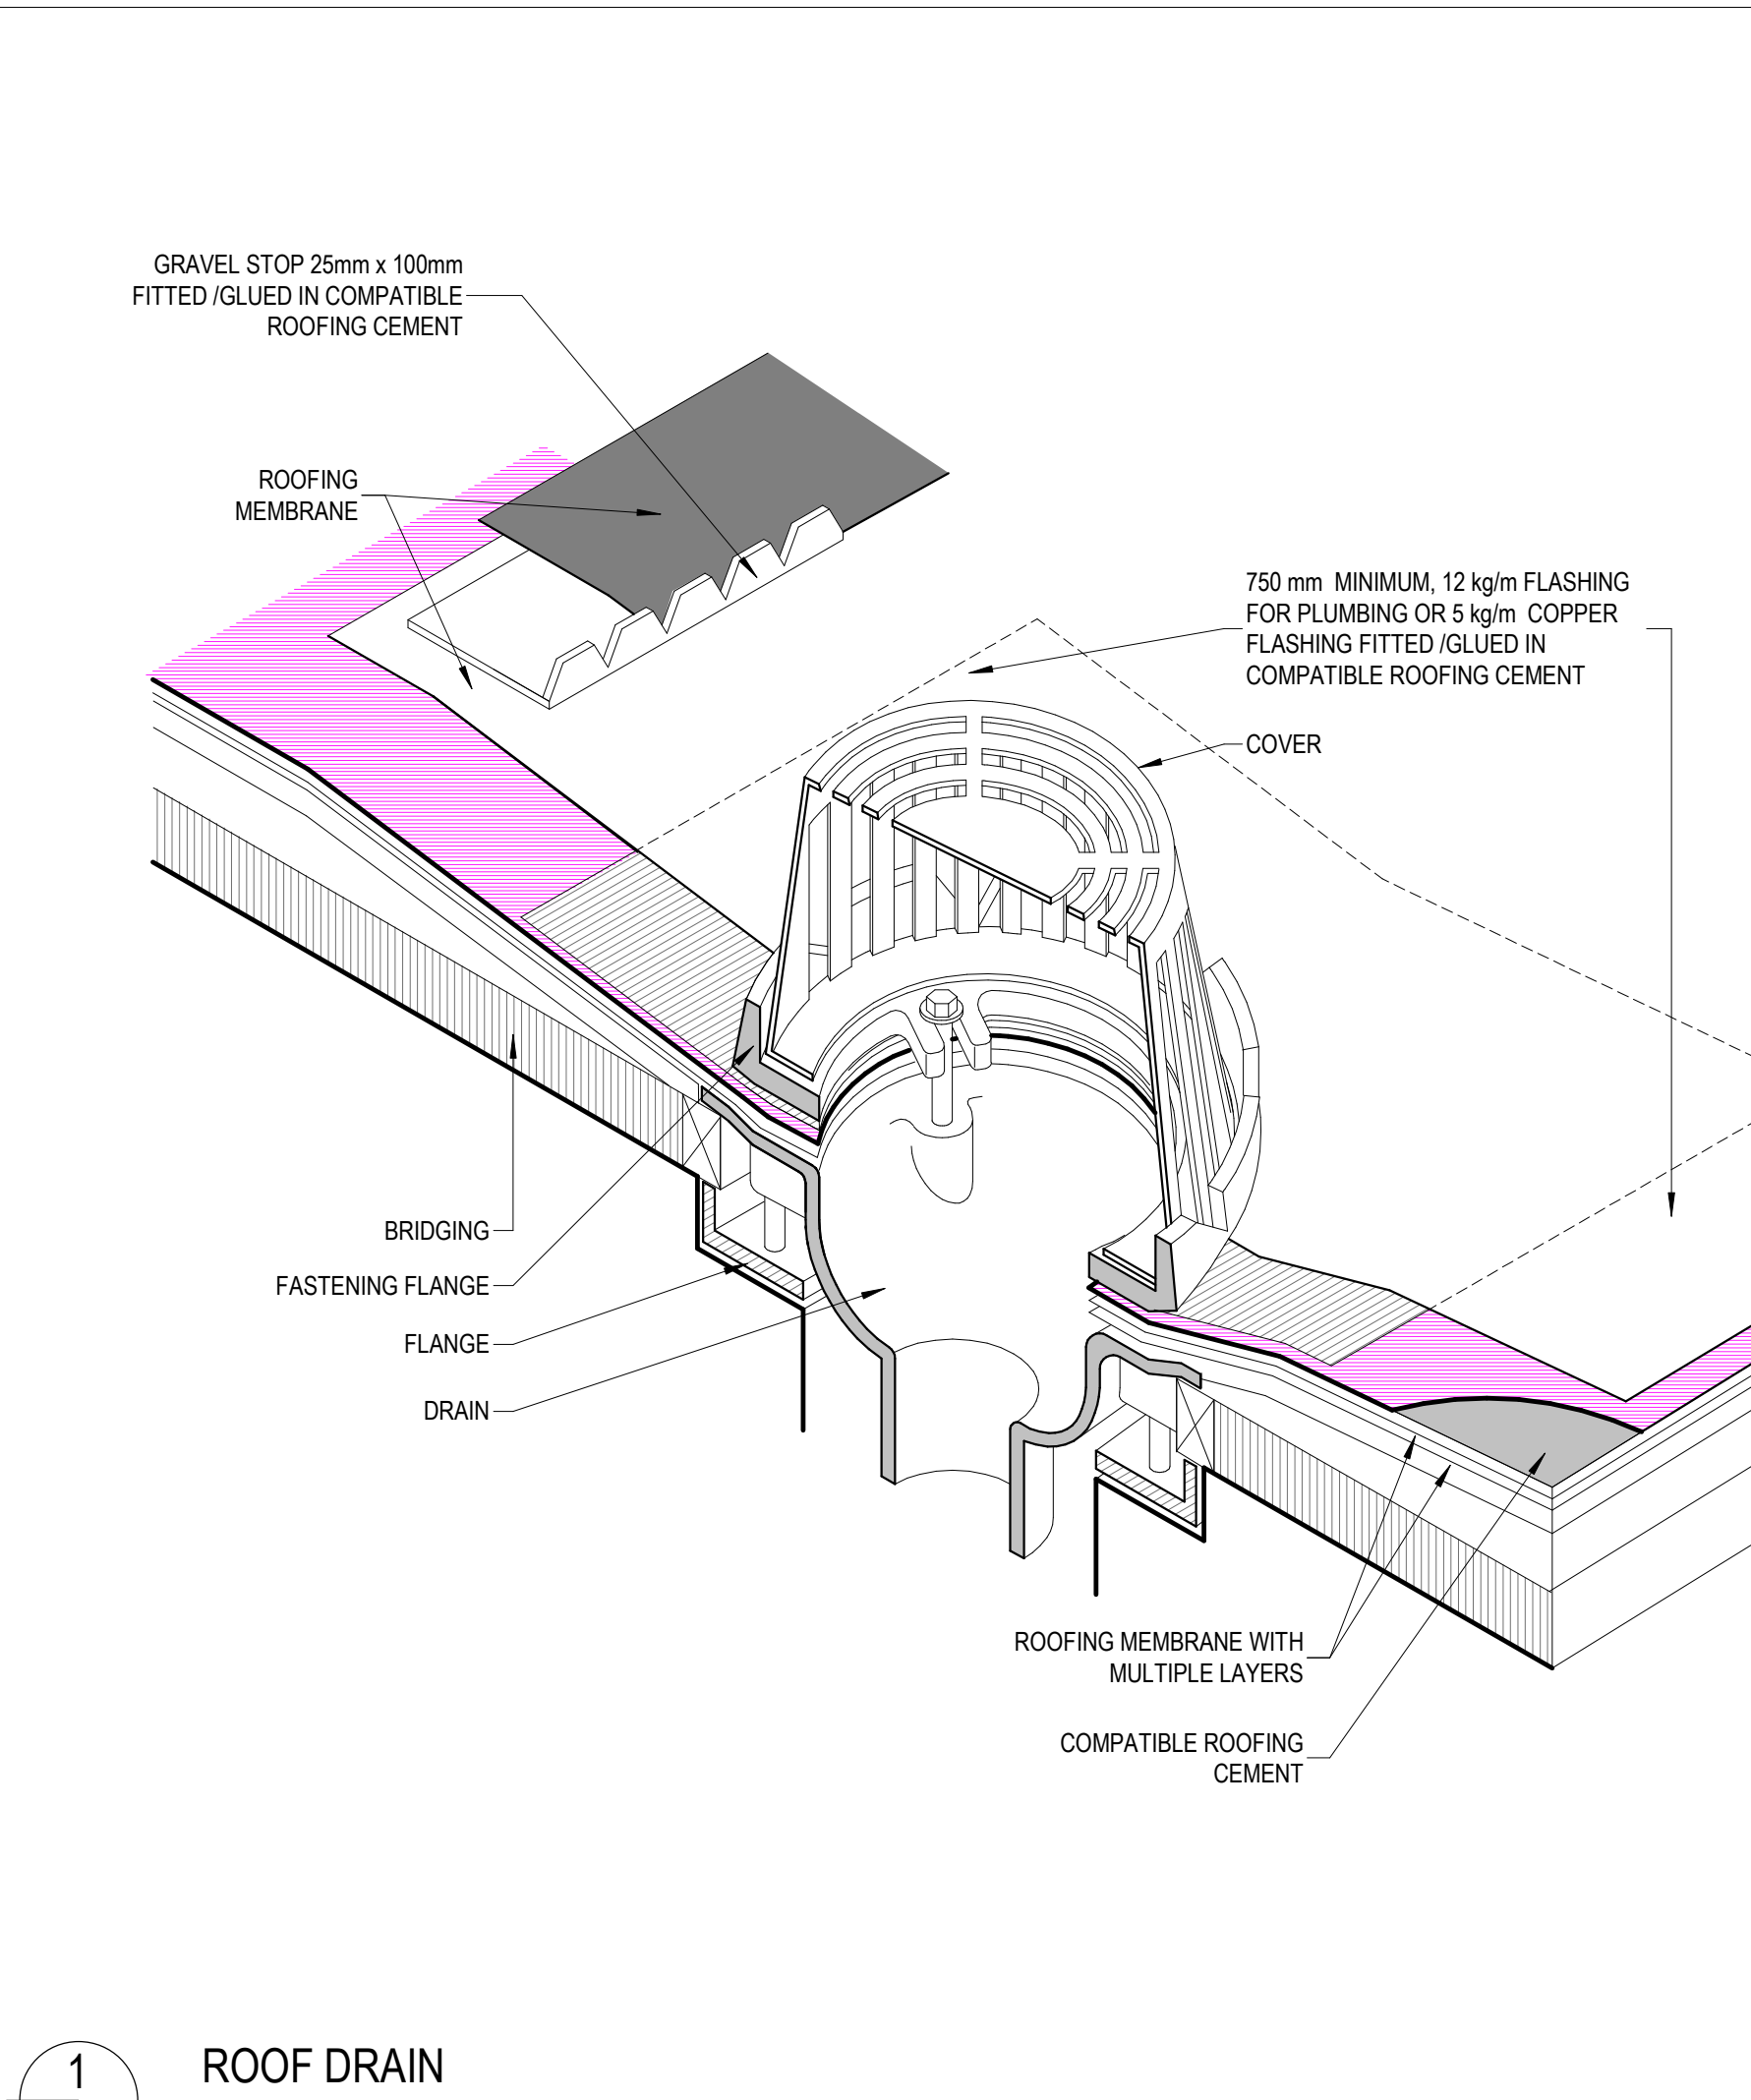


1 ROOF DRAIN
1:5

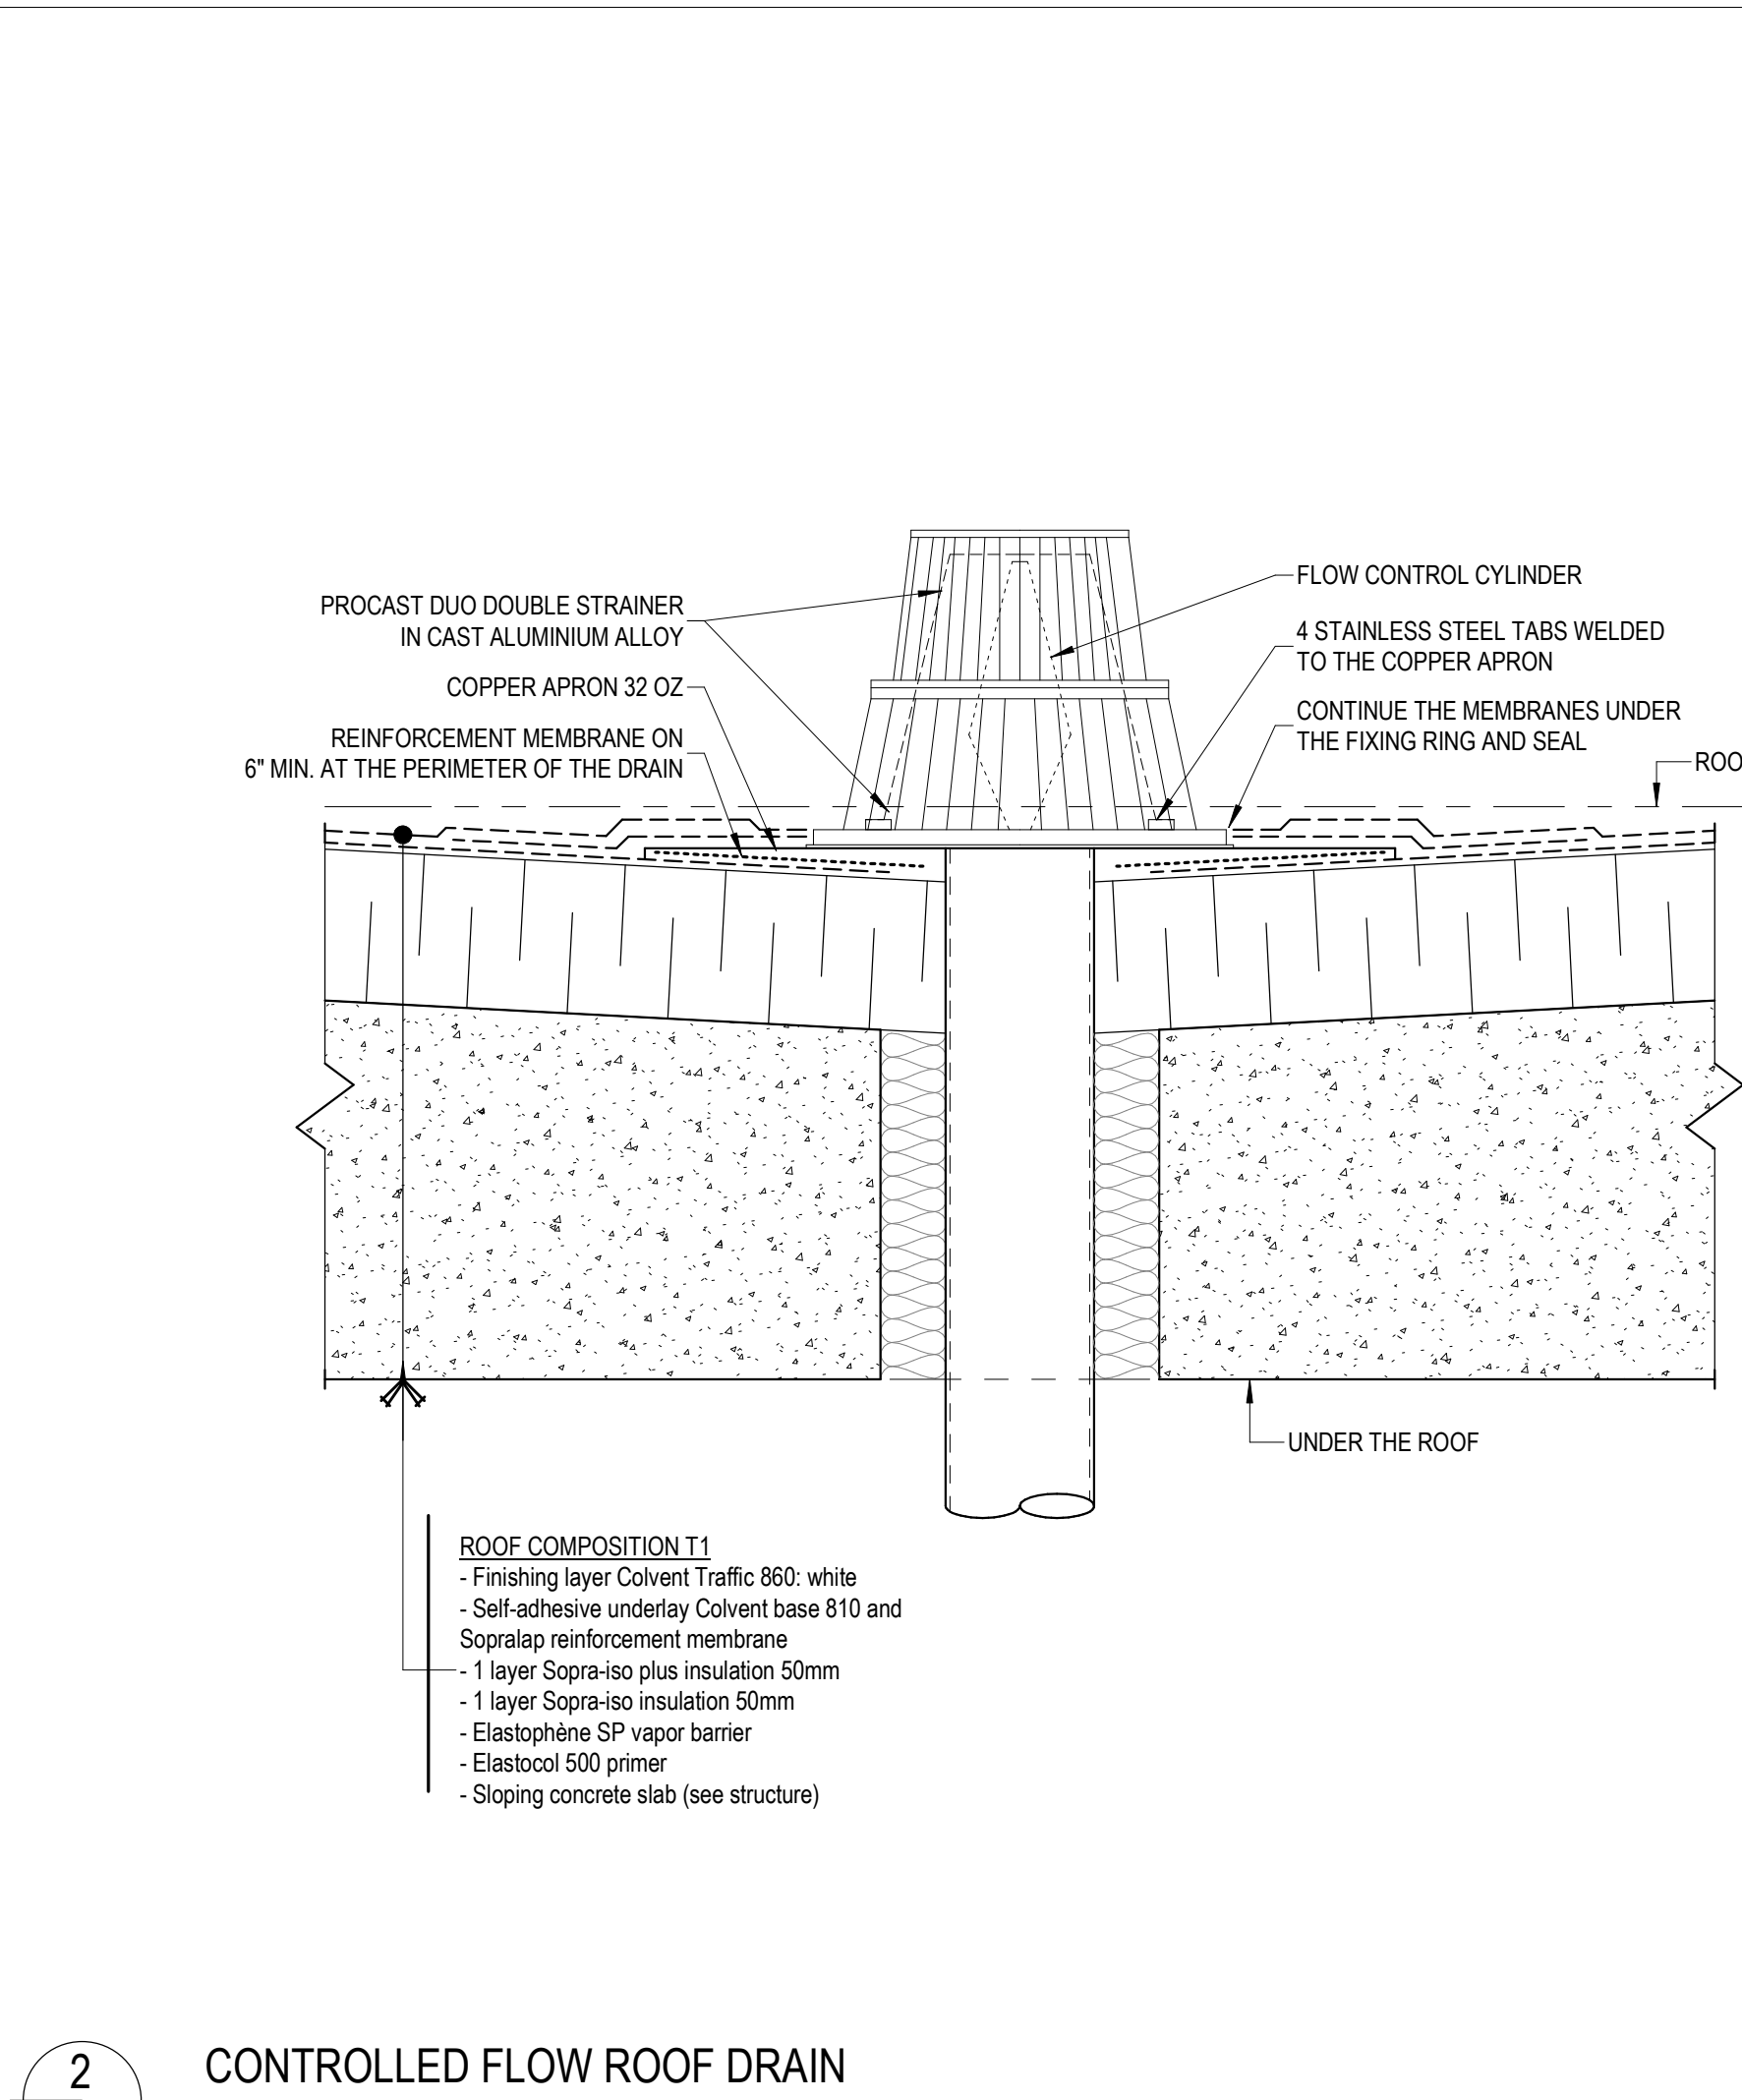


2 CONTROLLED FLOW ROOF DRAIN
1:5

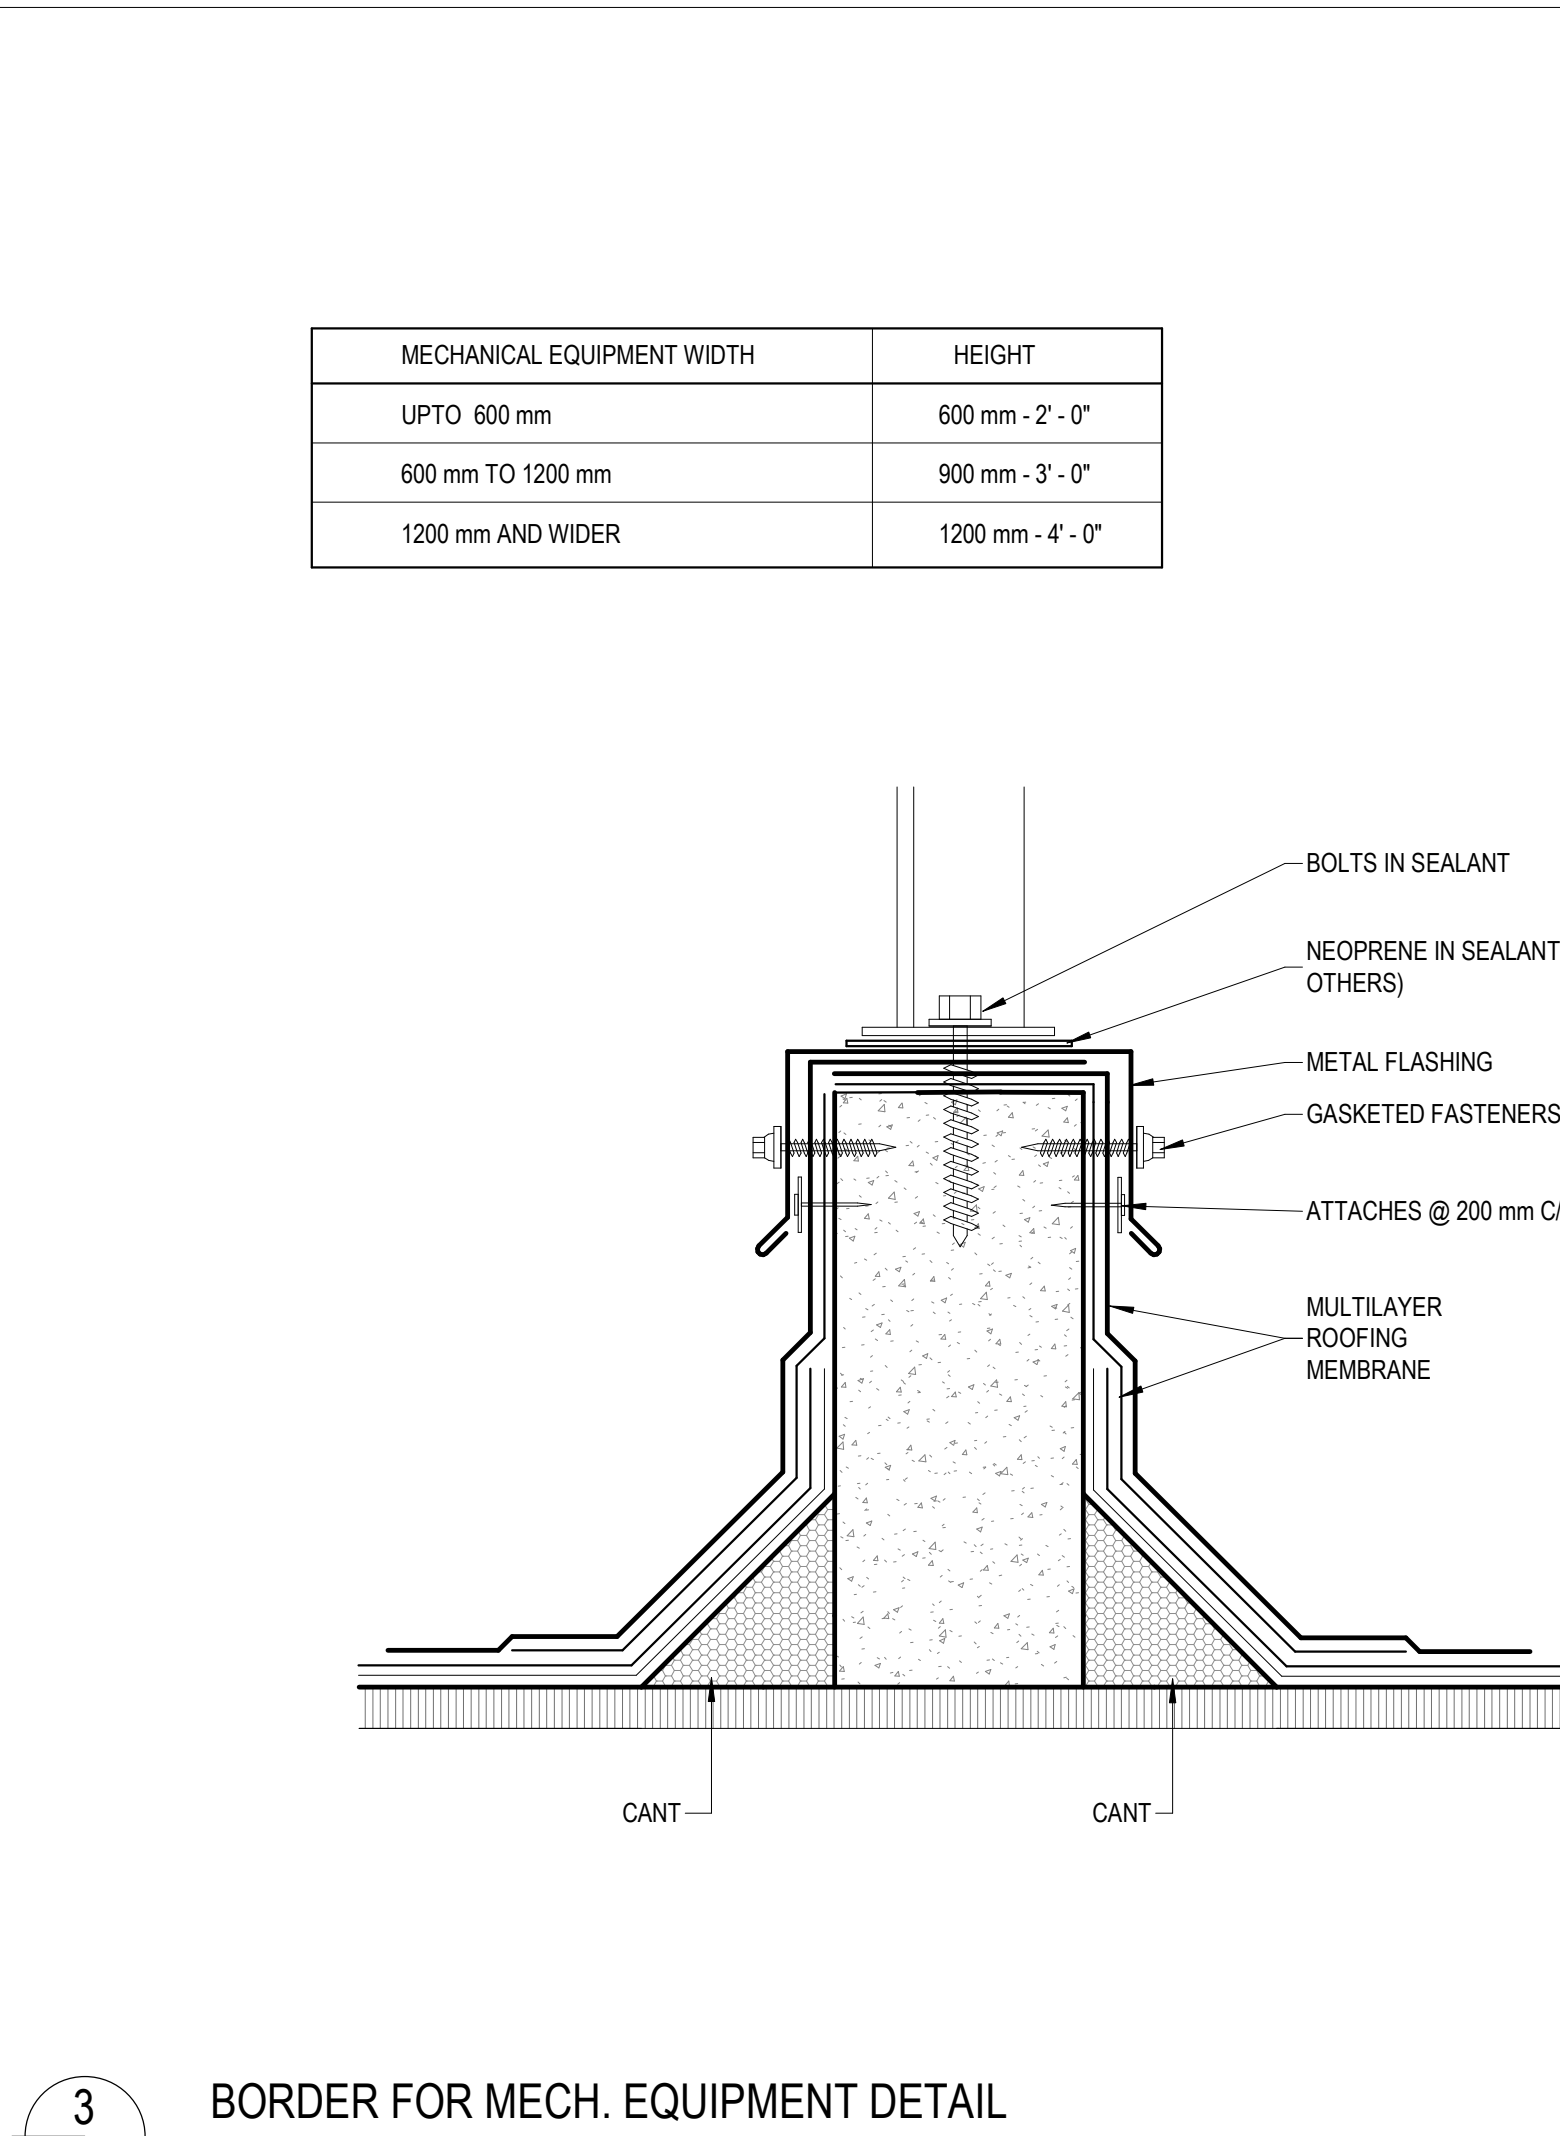


3 BORDER FOR MECH. EQUIPMENT DETAIL
1:5

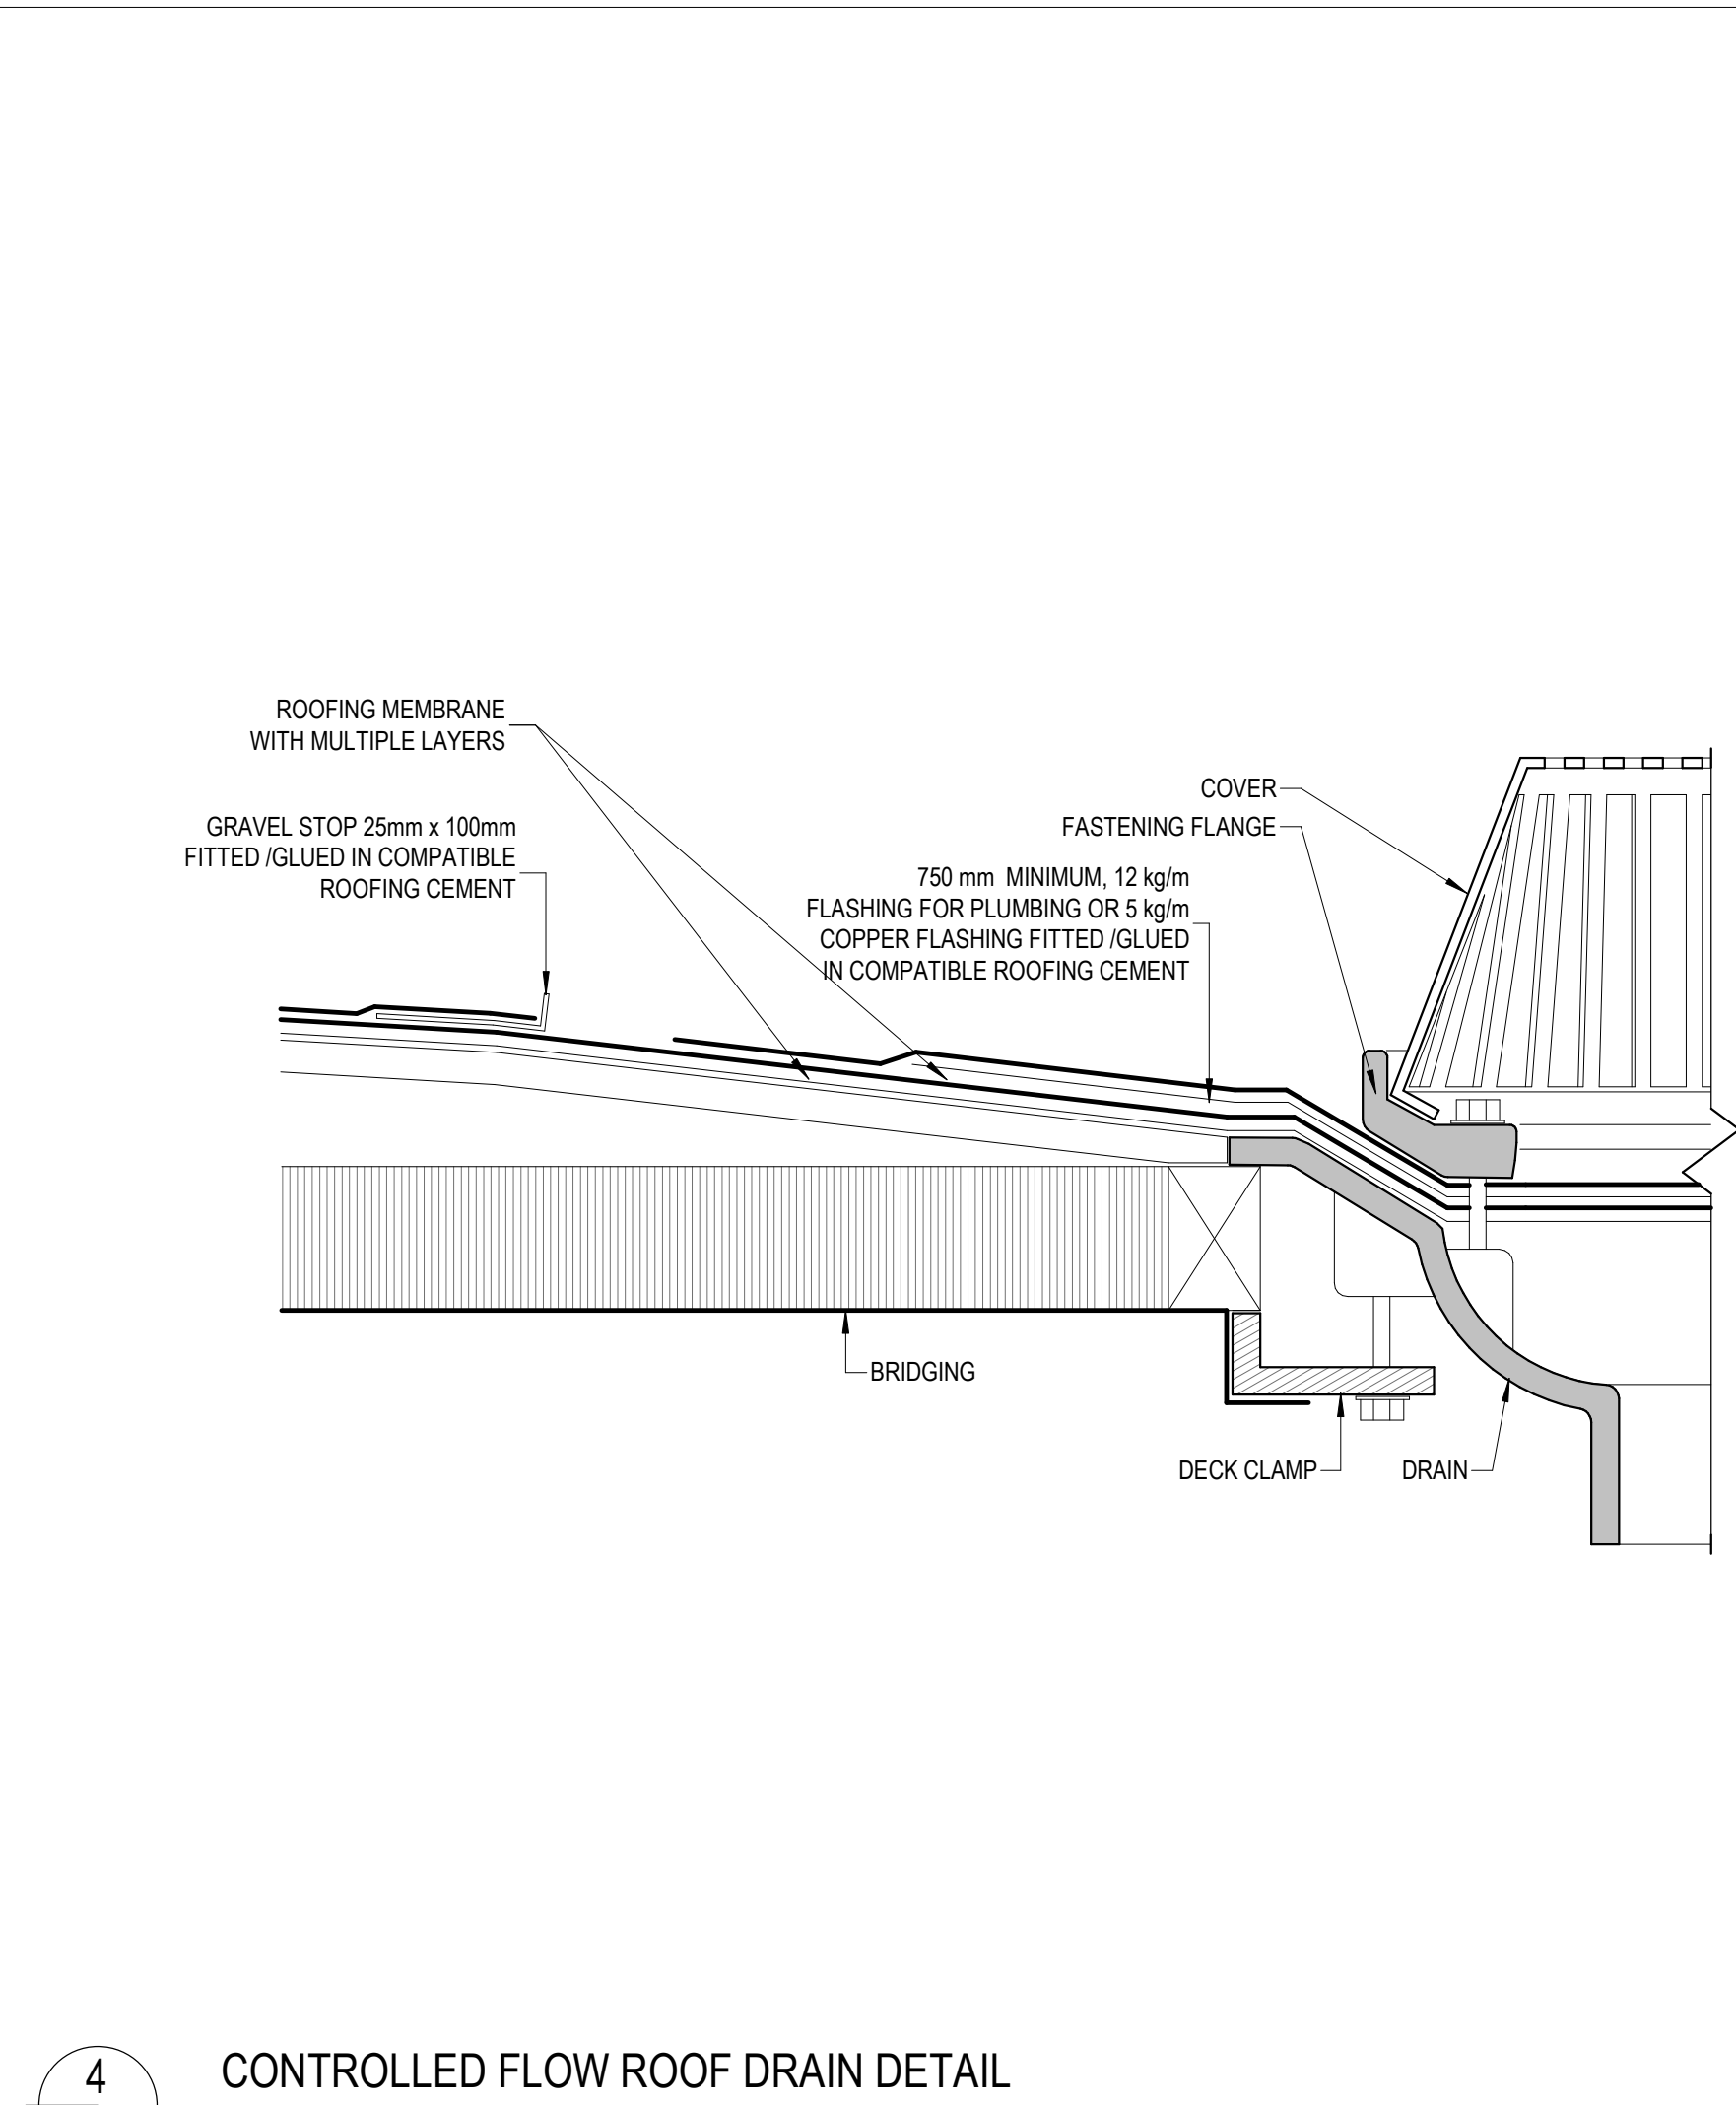


4 CONTROLLED FLOW ROOF DRAIN DETAIL
1:5

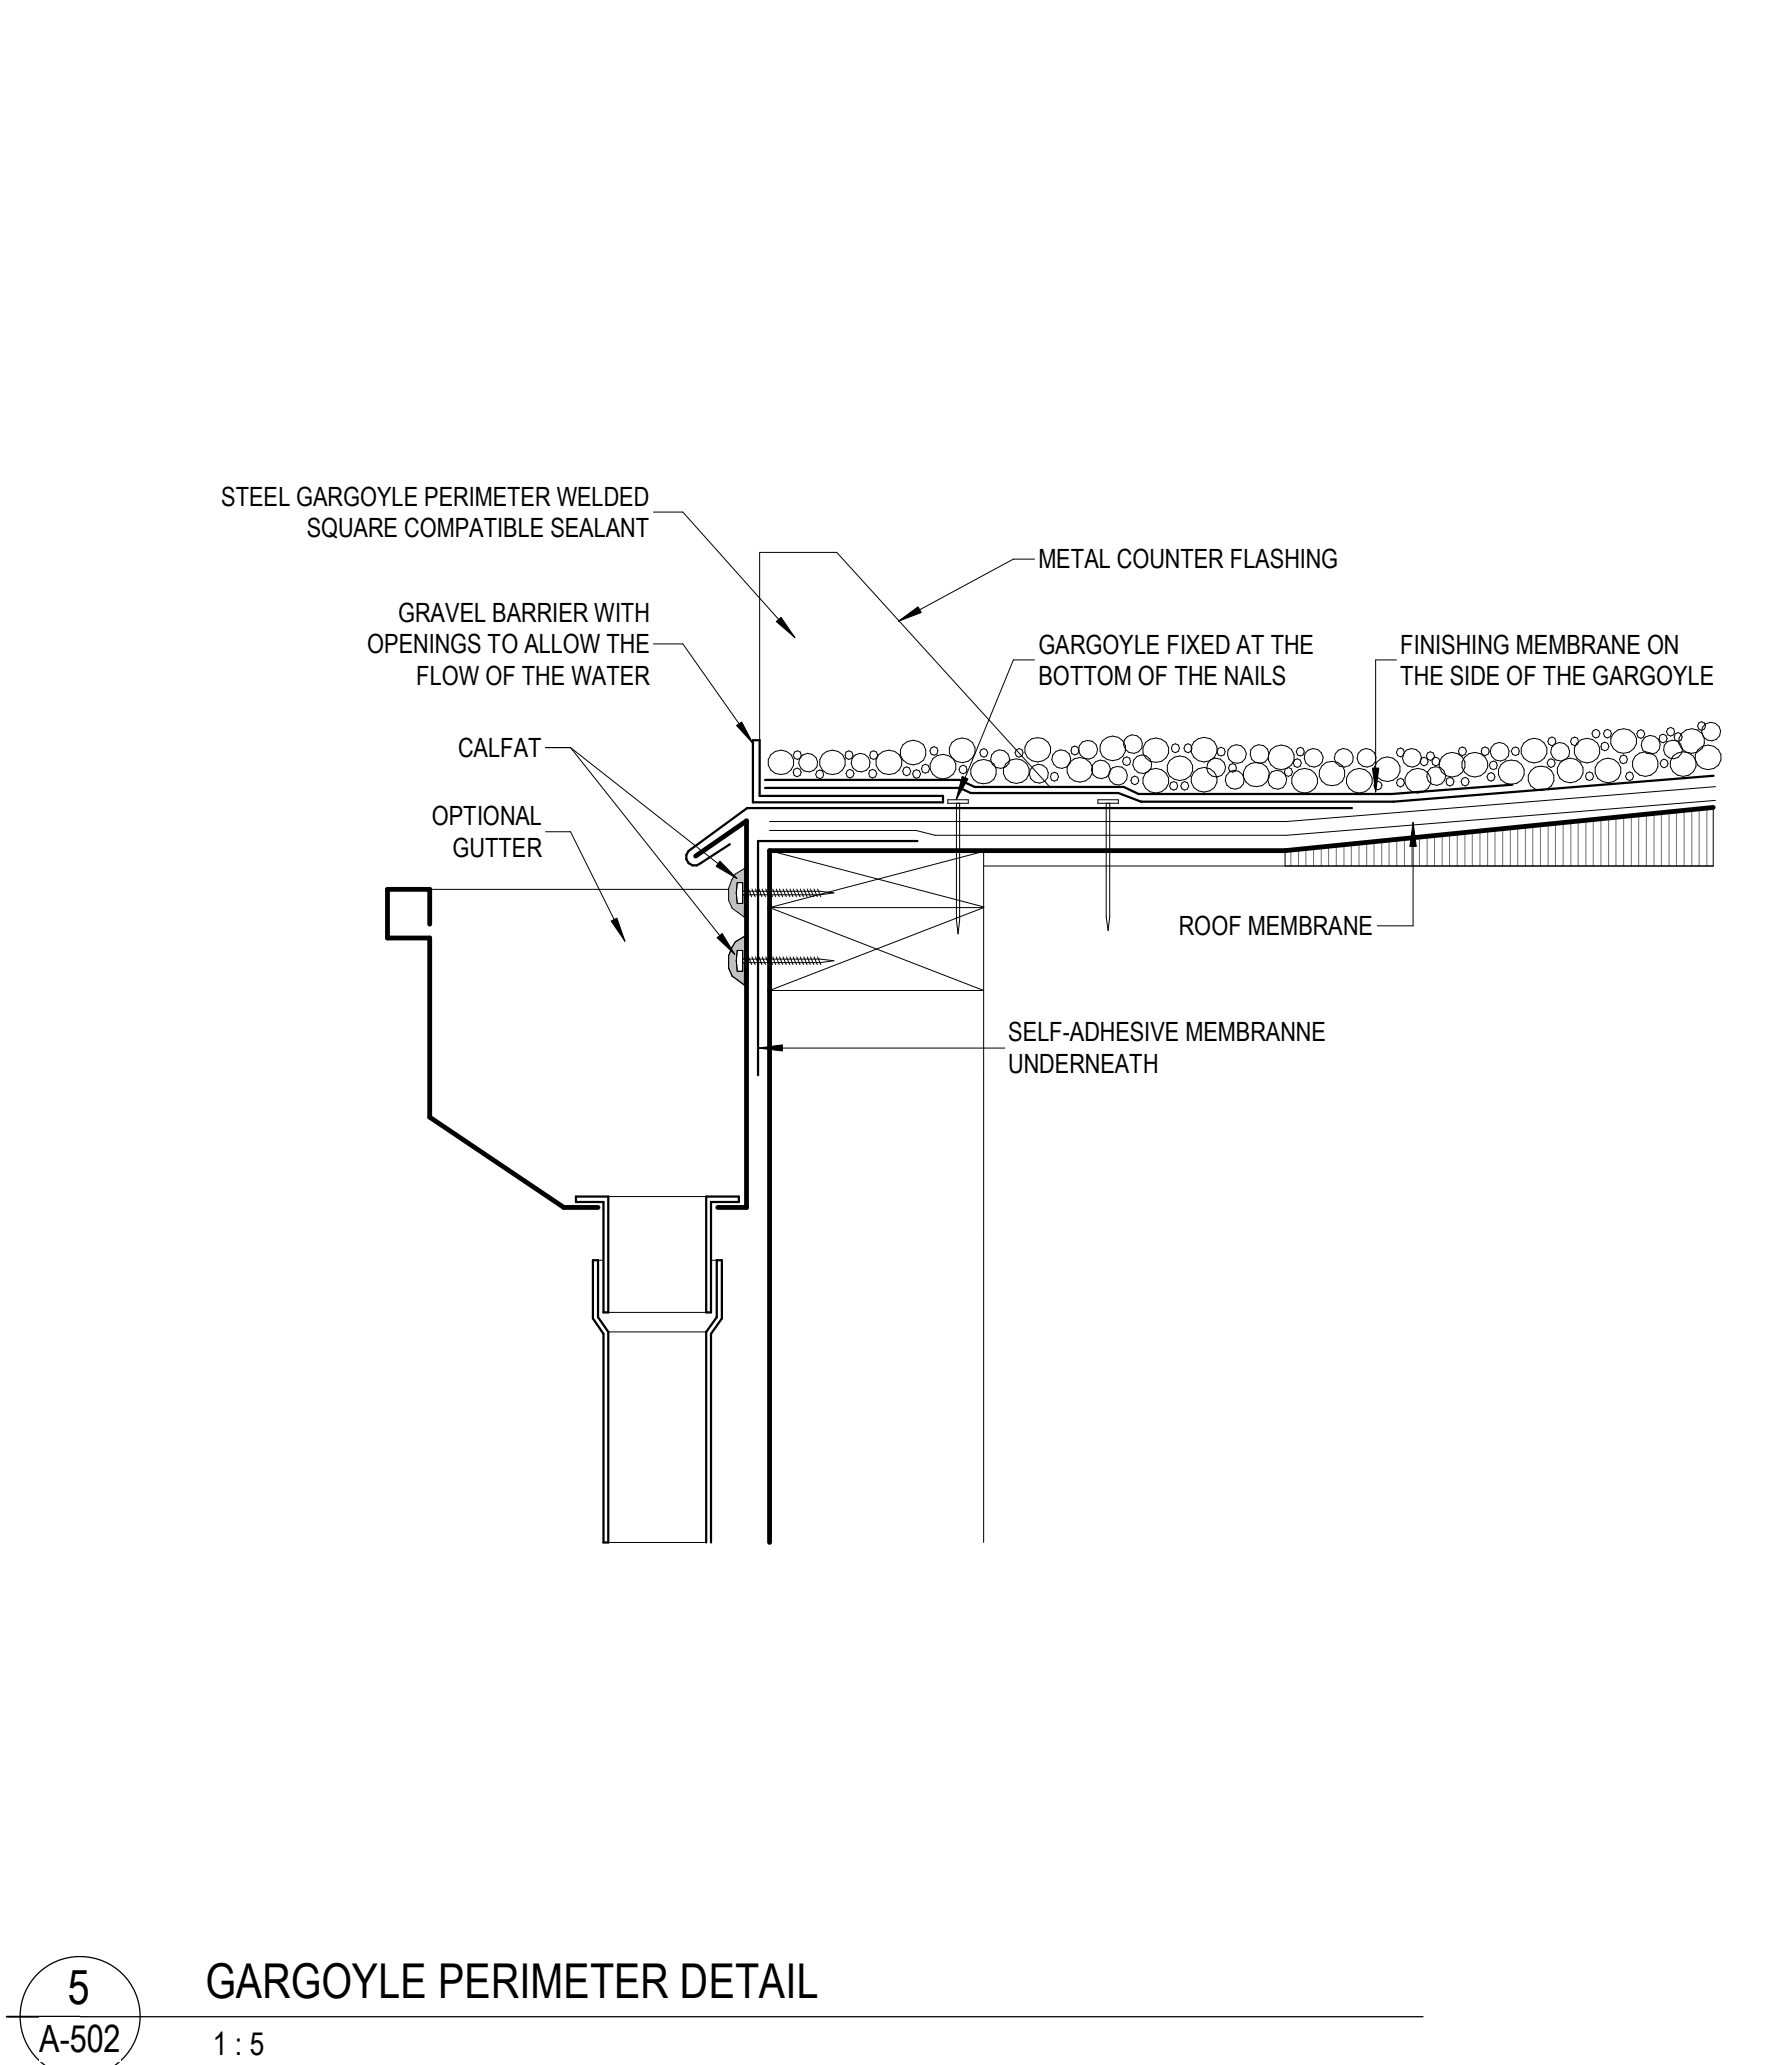


5 GARGOYLE PERIMETER DETAIL
1:5

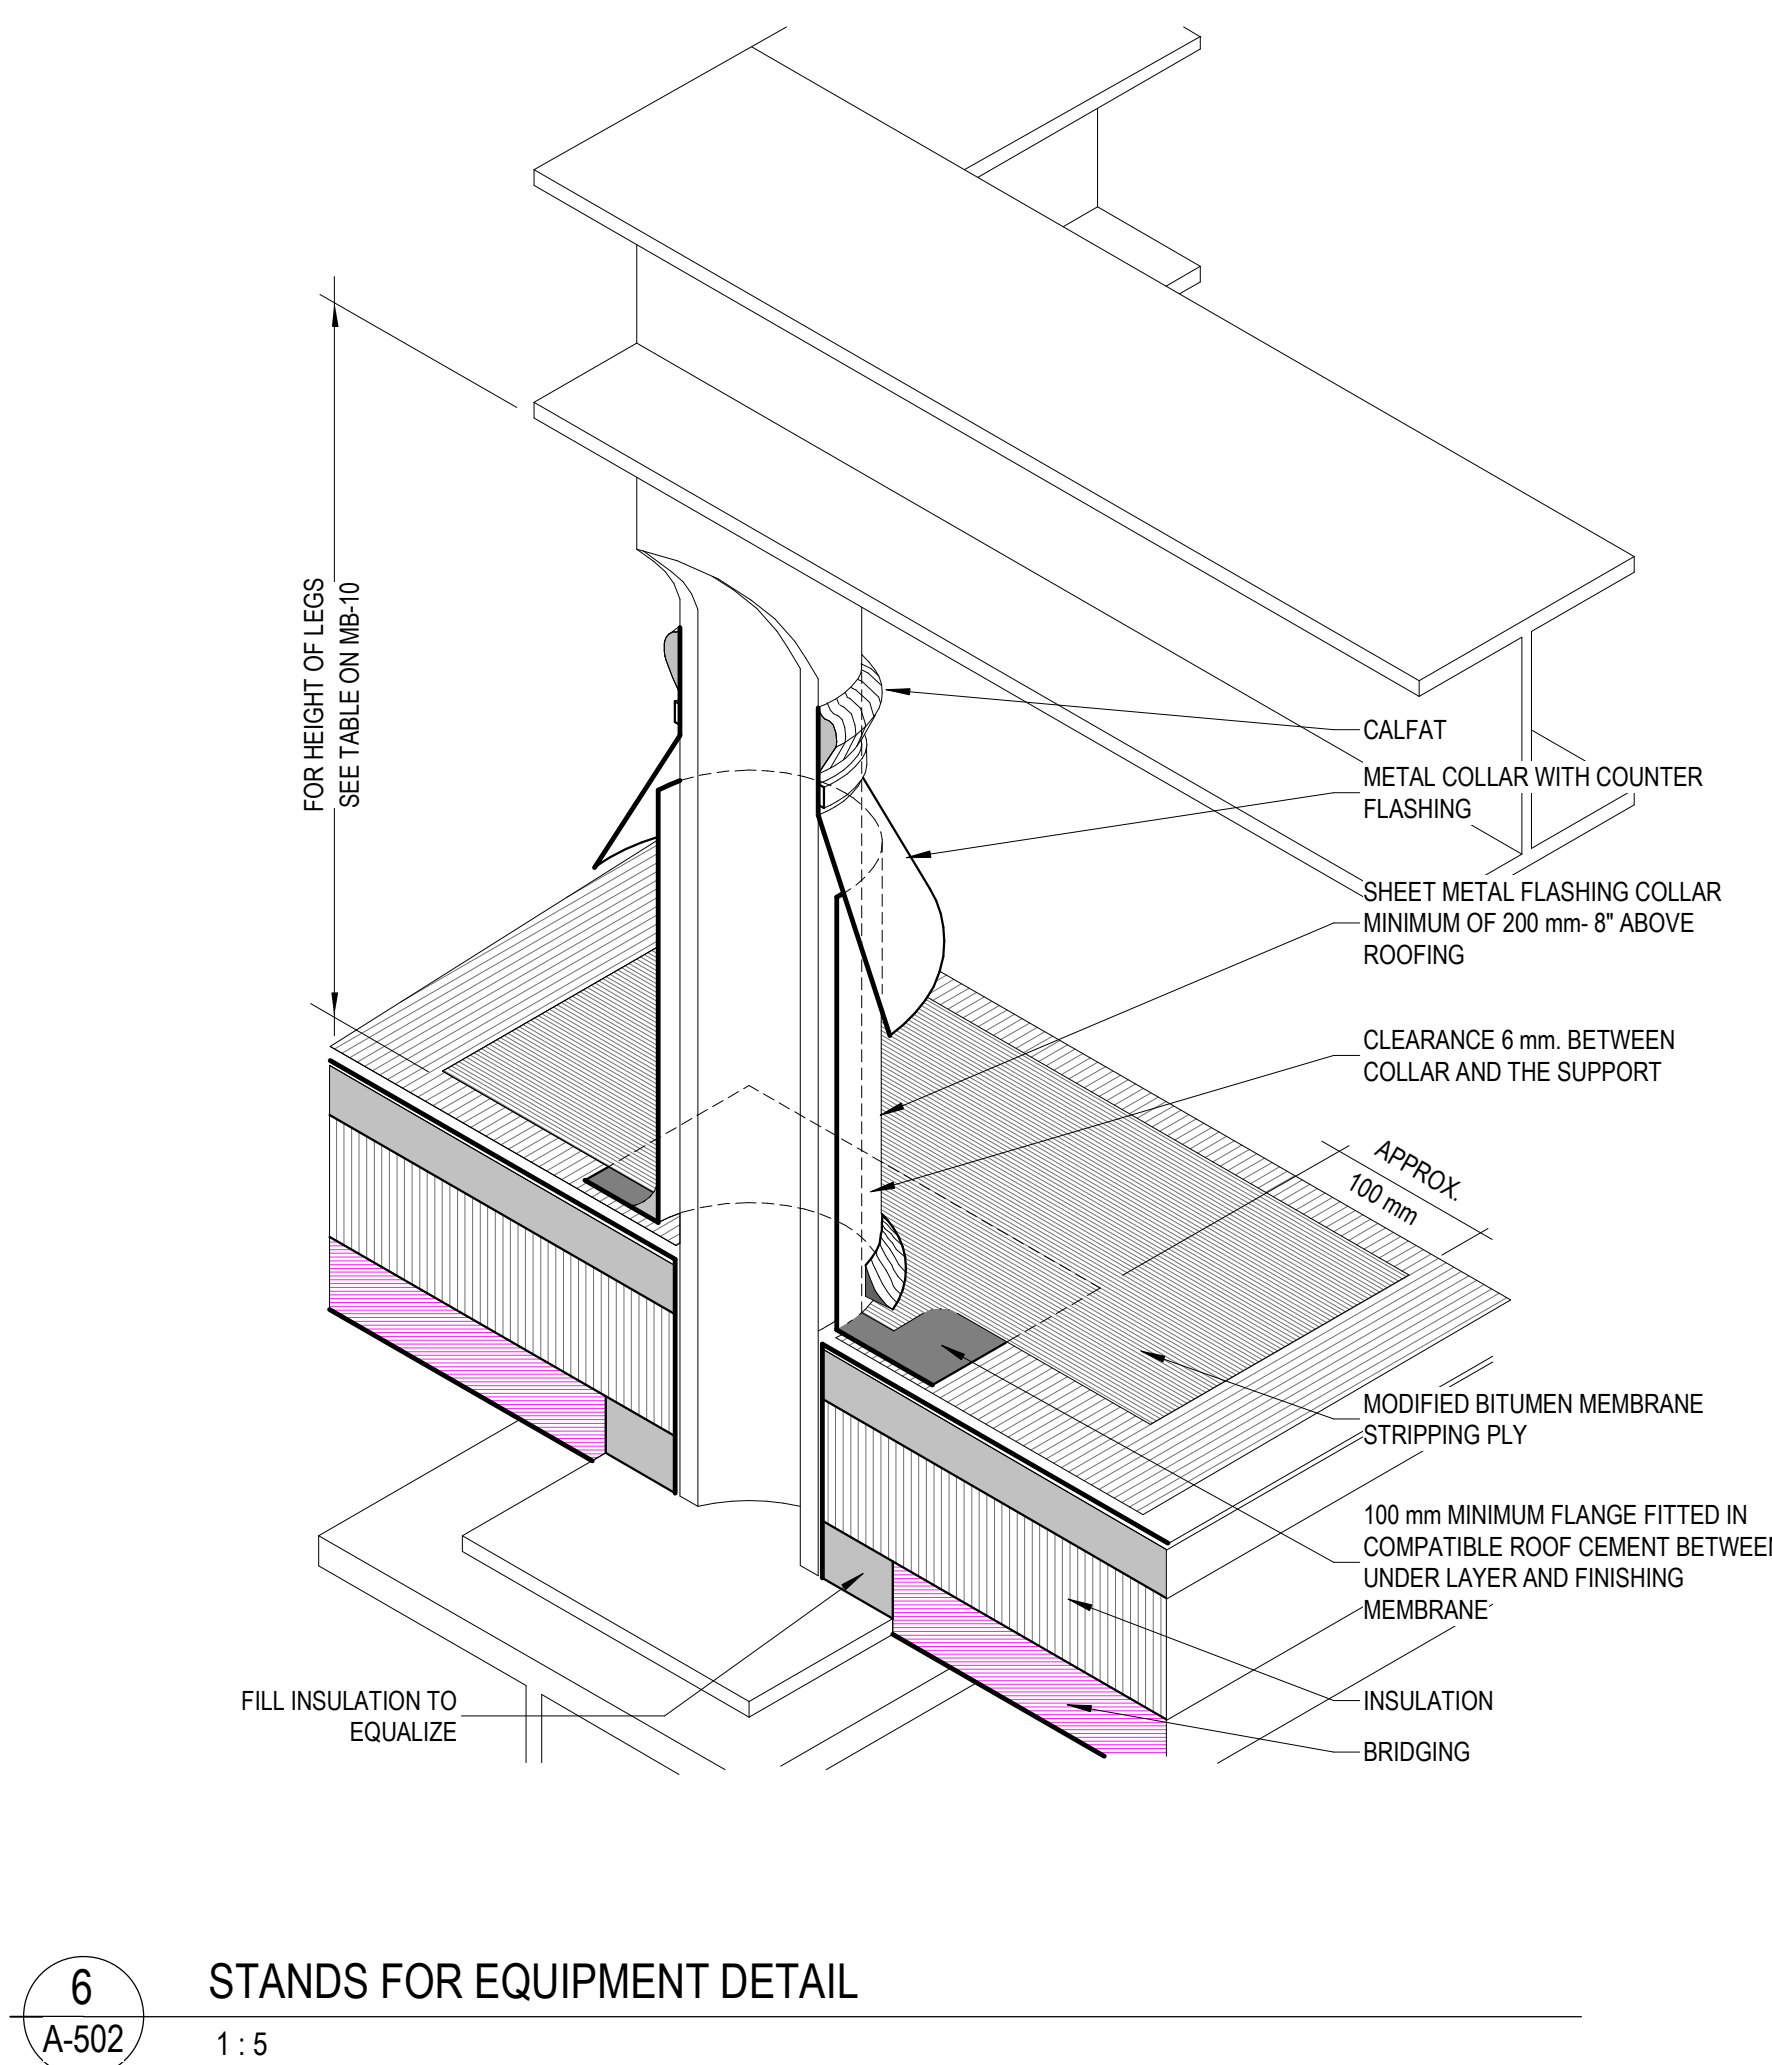


6 STANDS FOR EQUIPMENT DETAIL
1:5

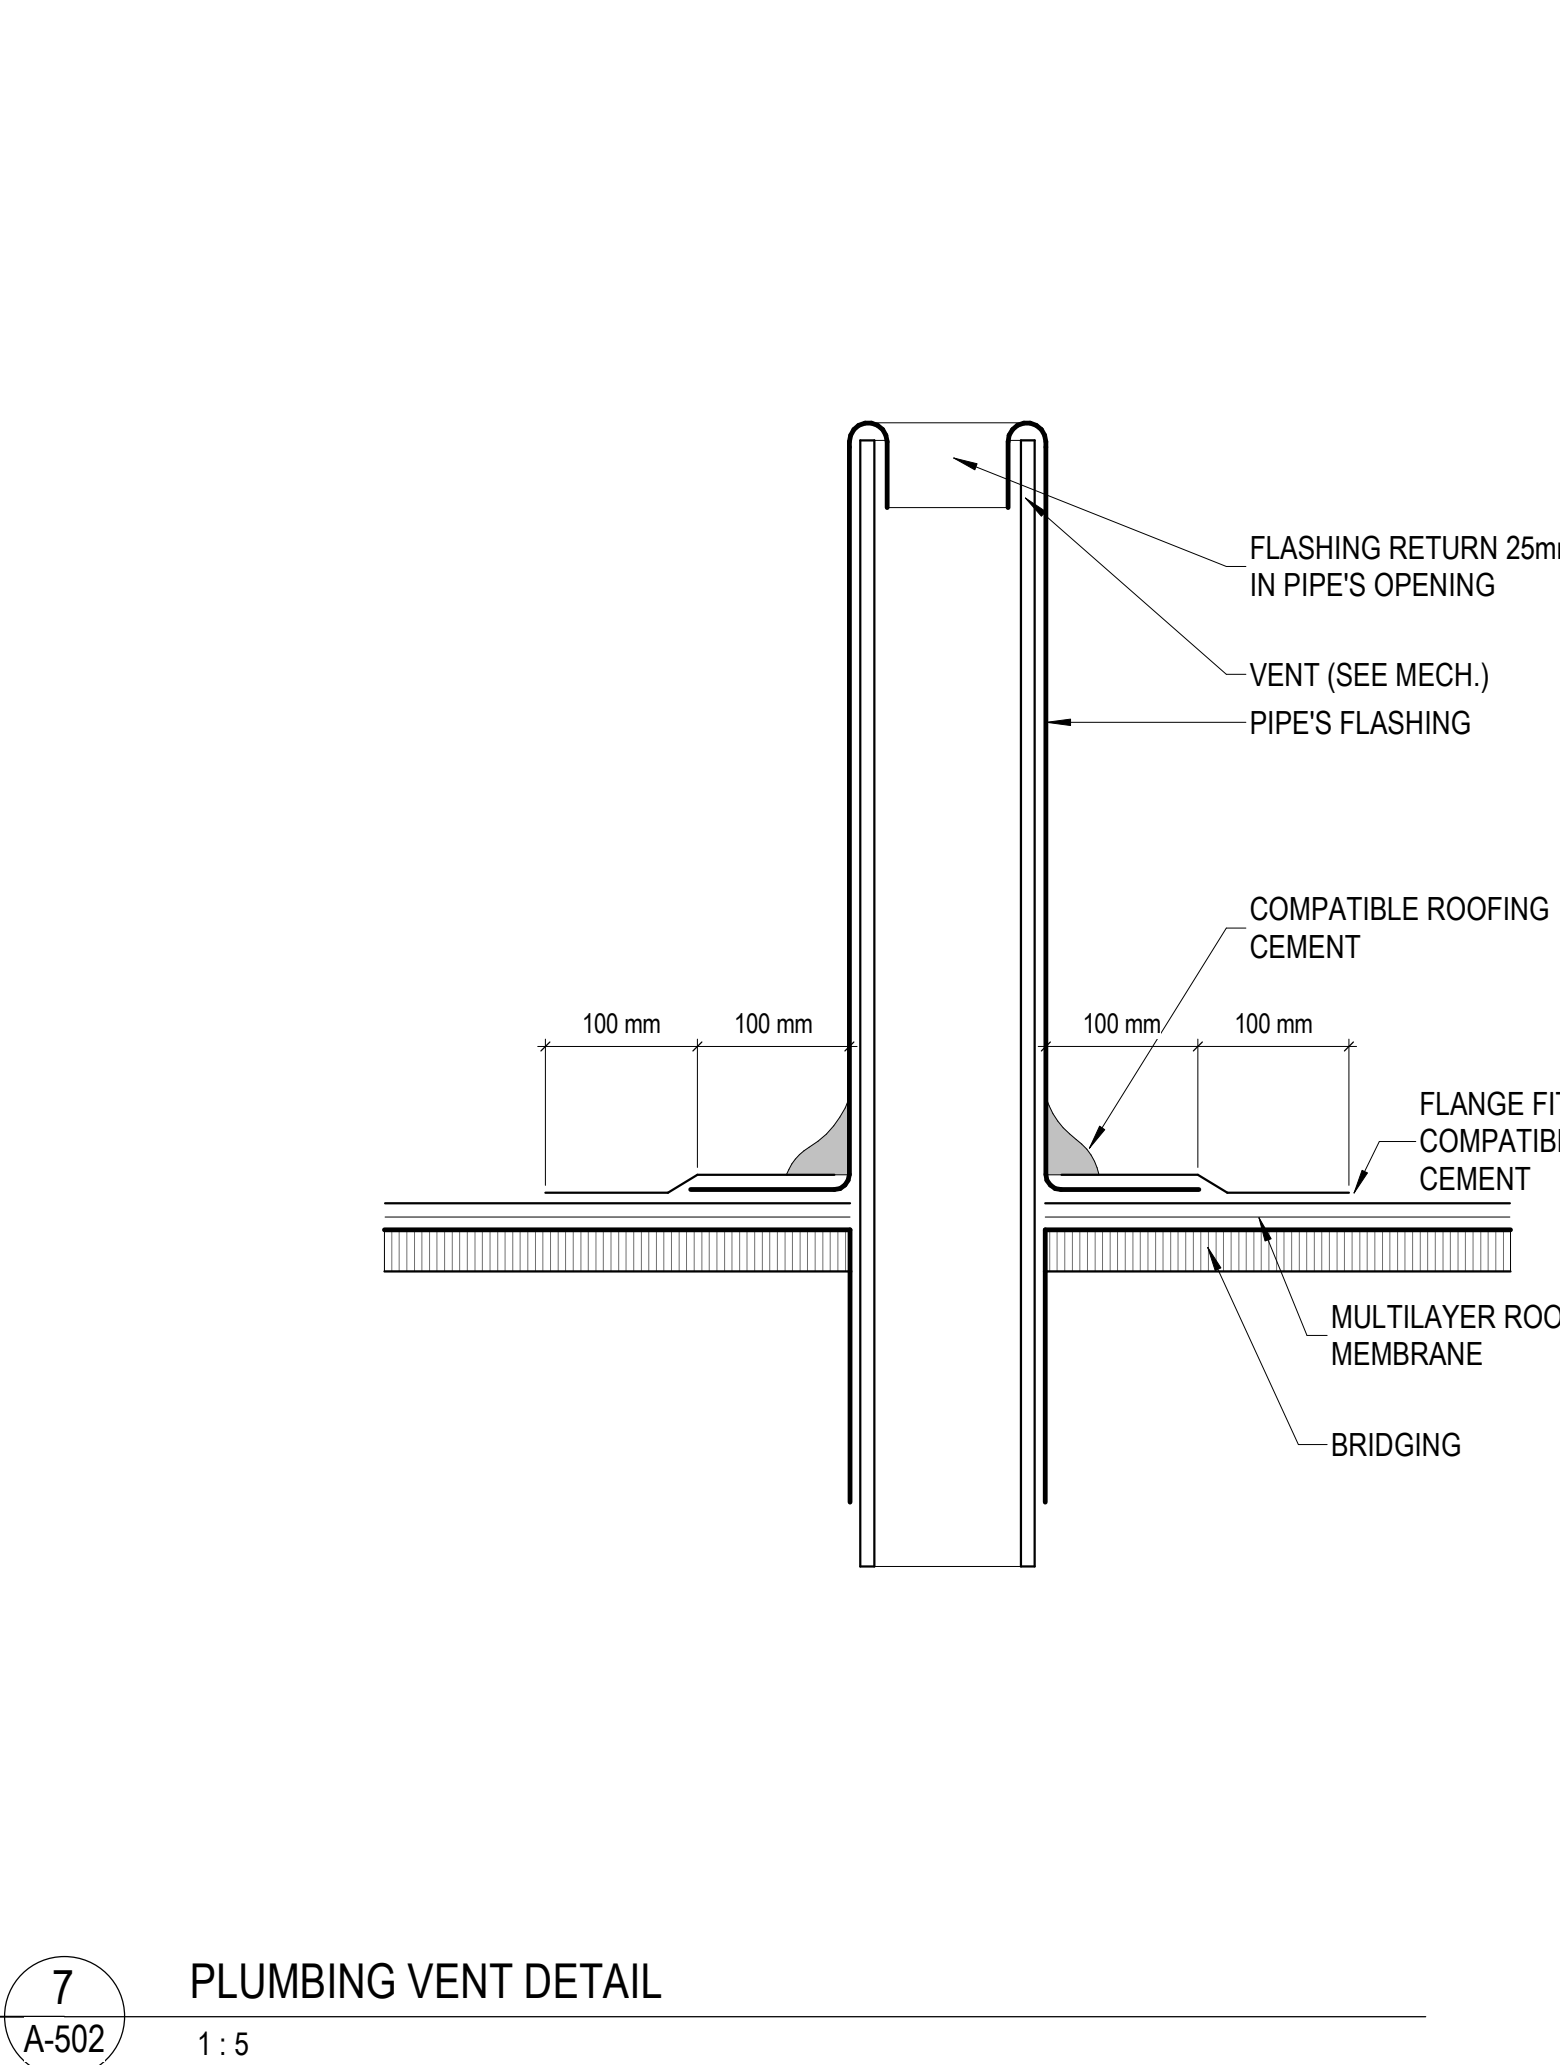


7 PLUMBING VENT DETAIL
1:5

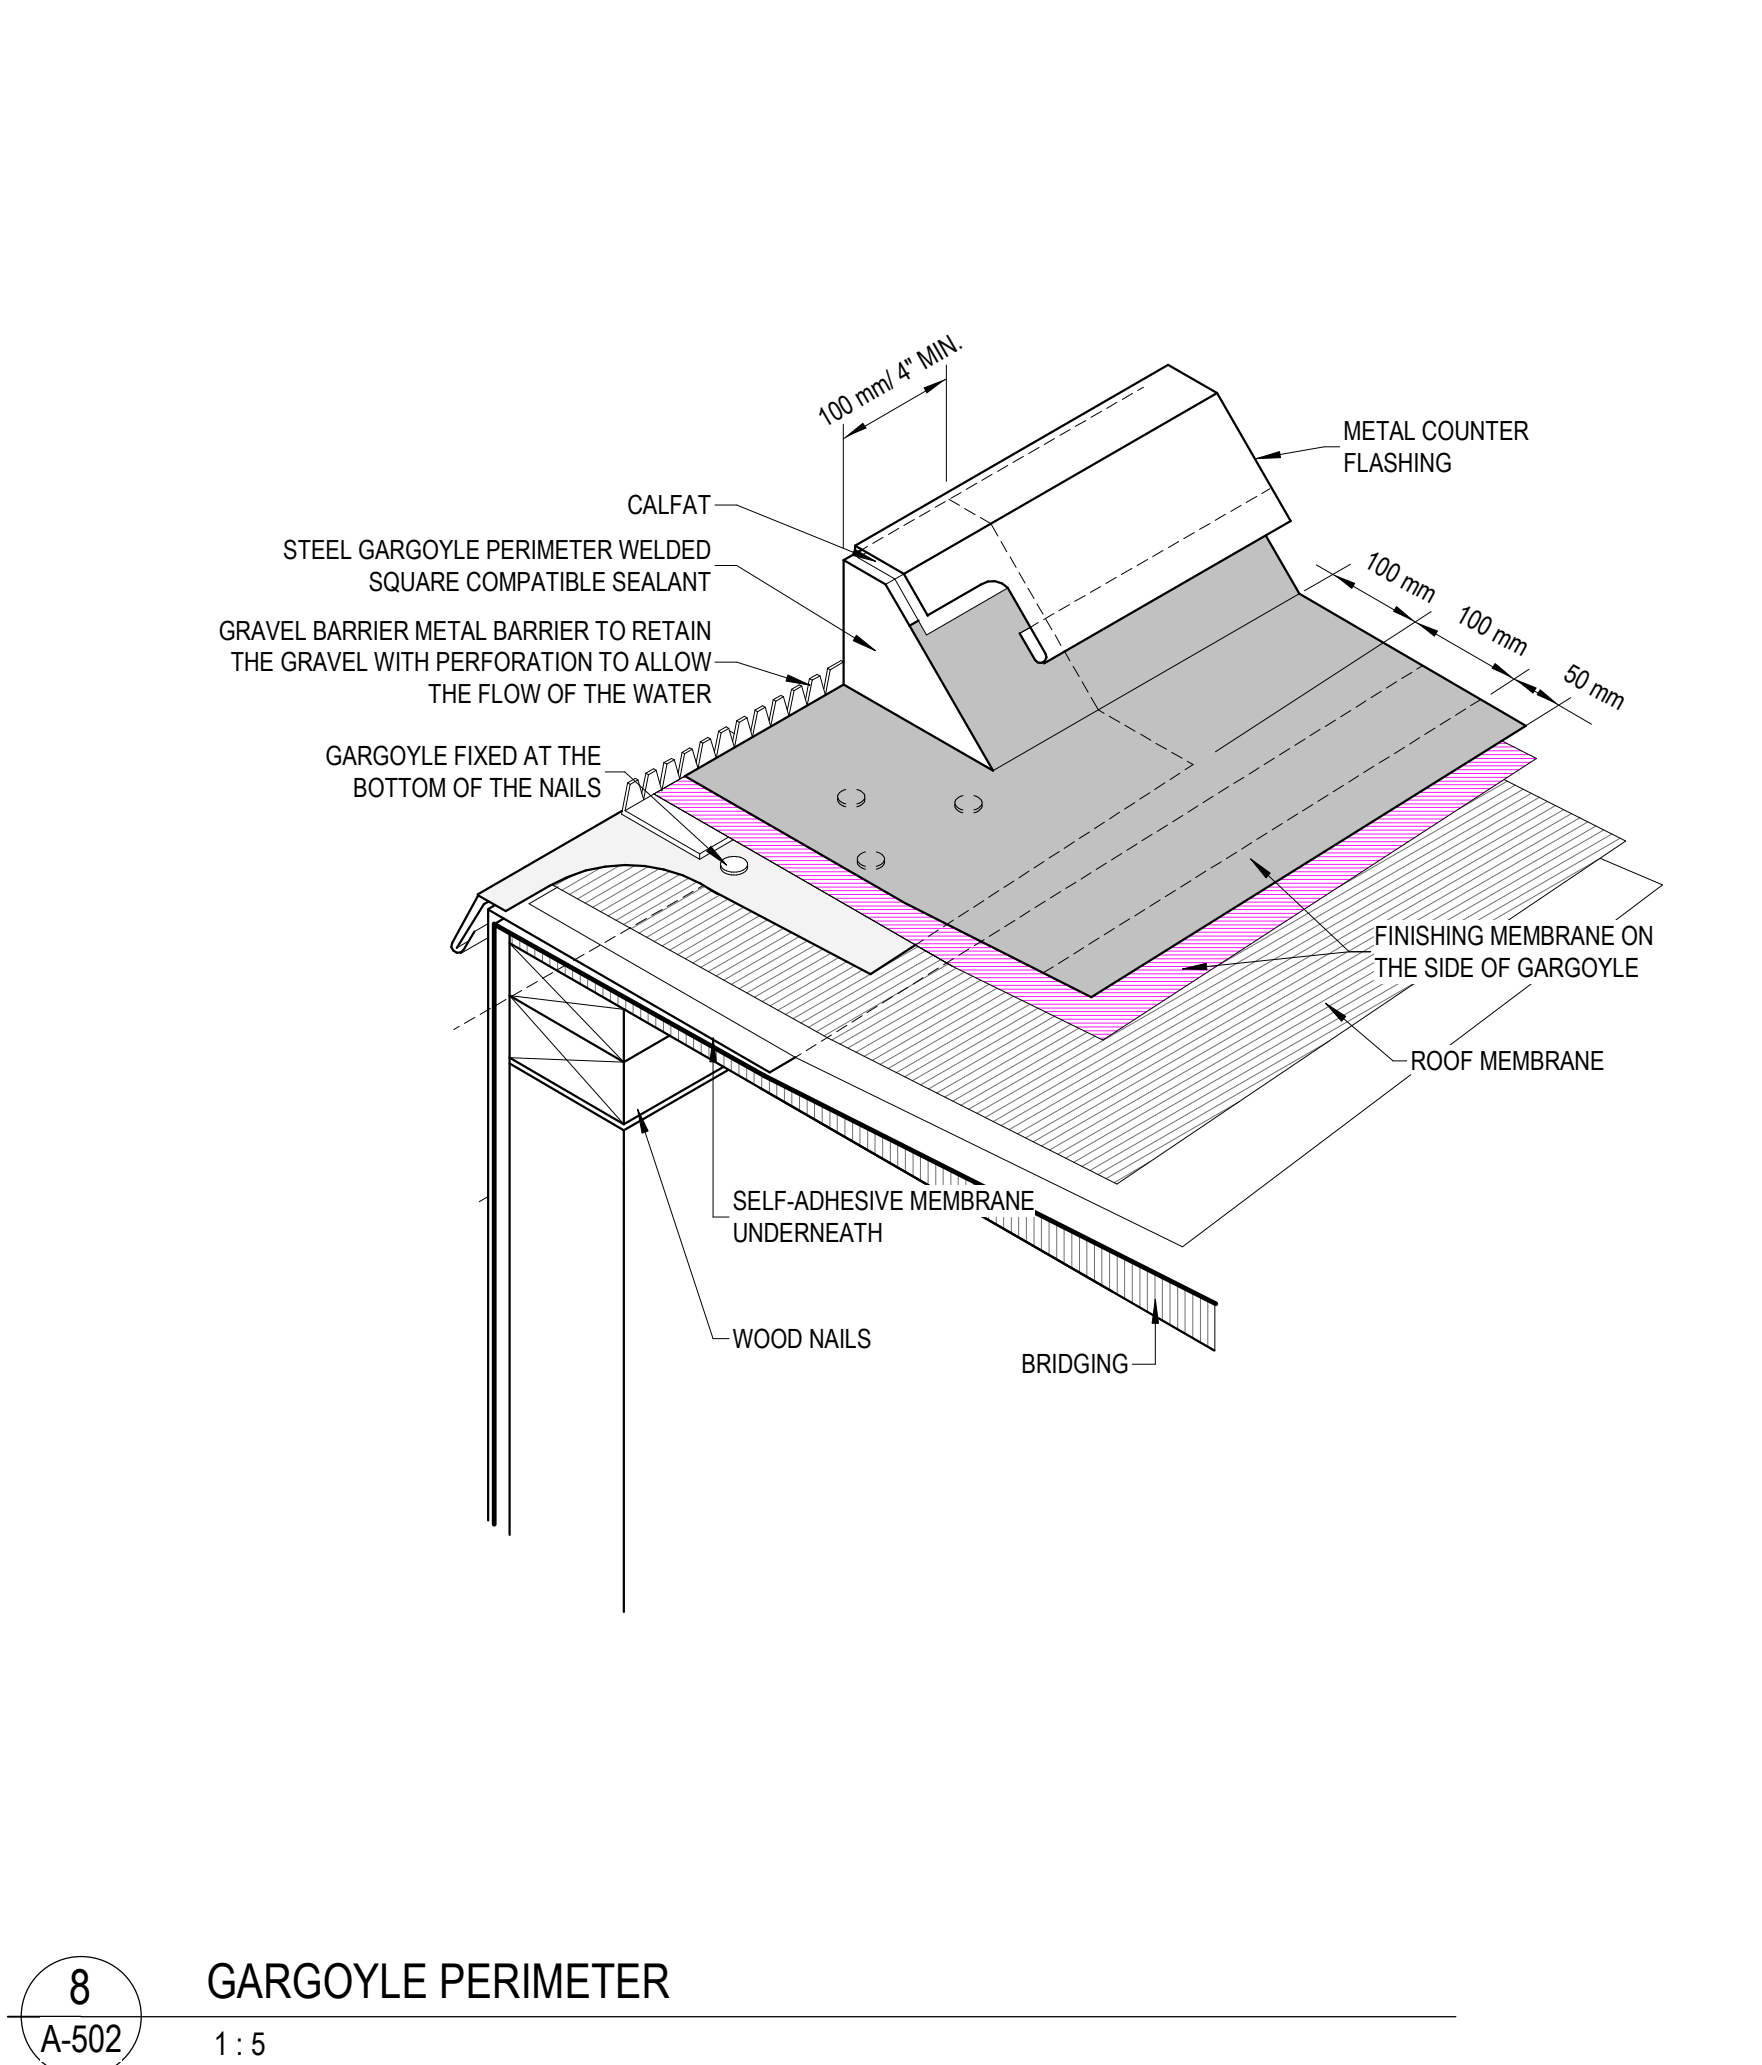


8 GARGOYLE PERIMETER
1:5

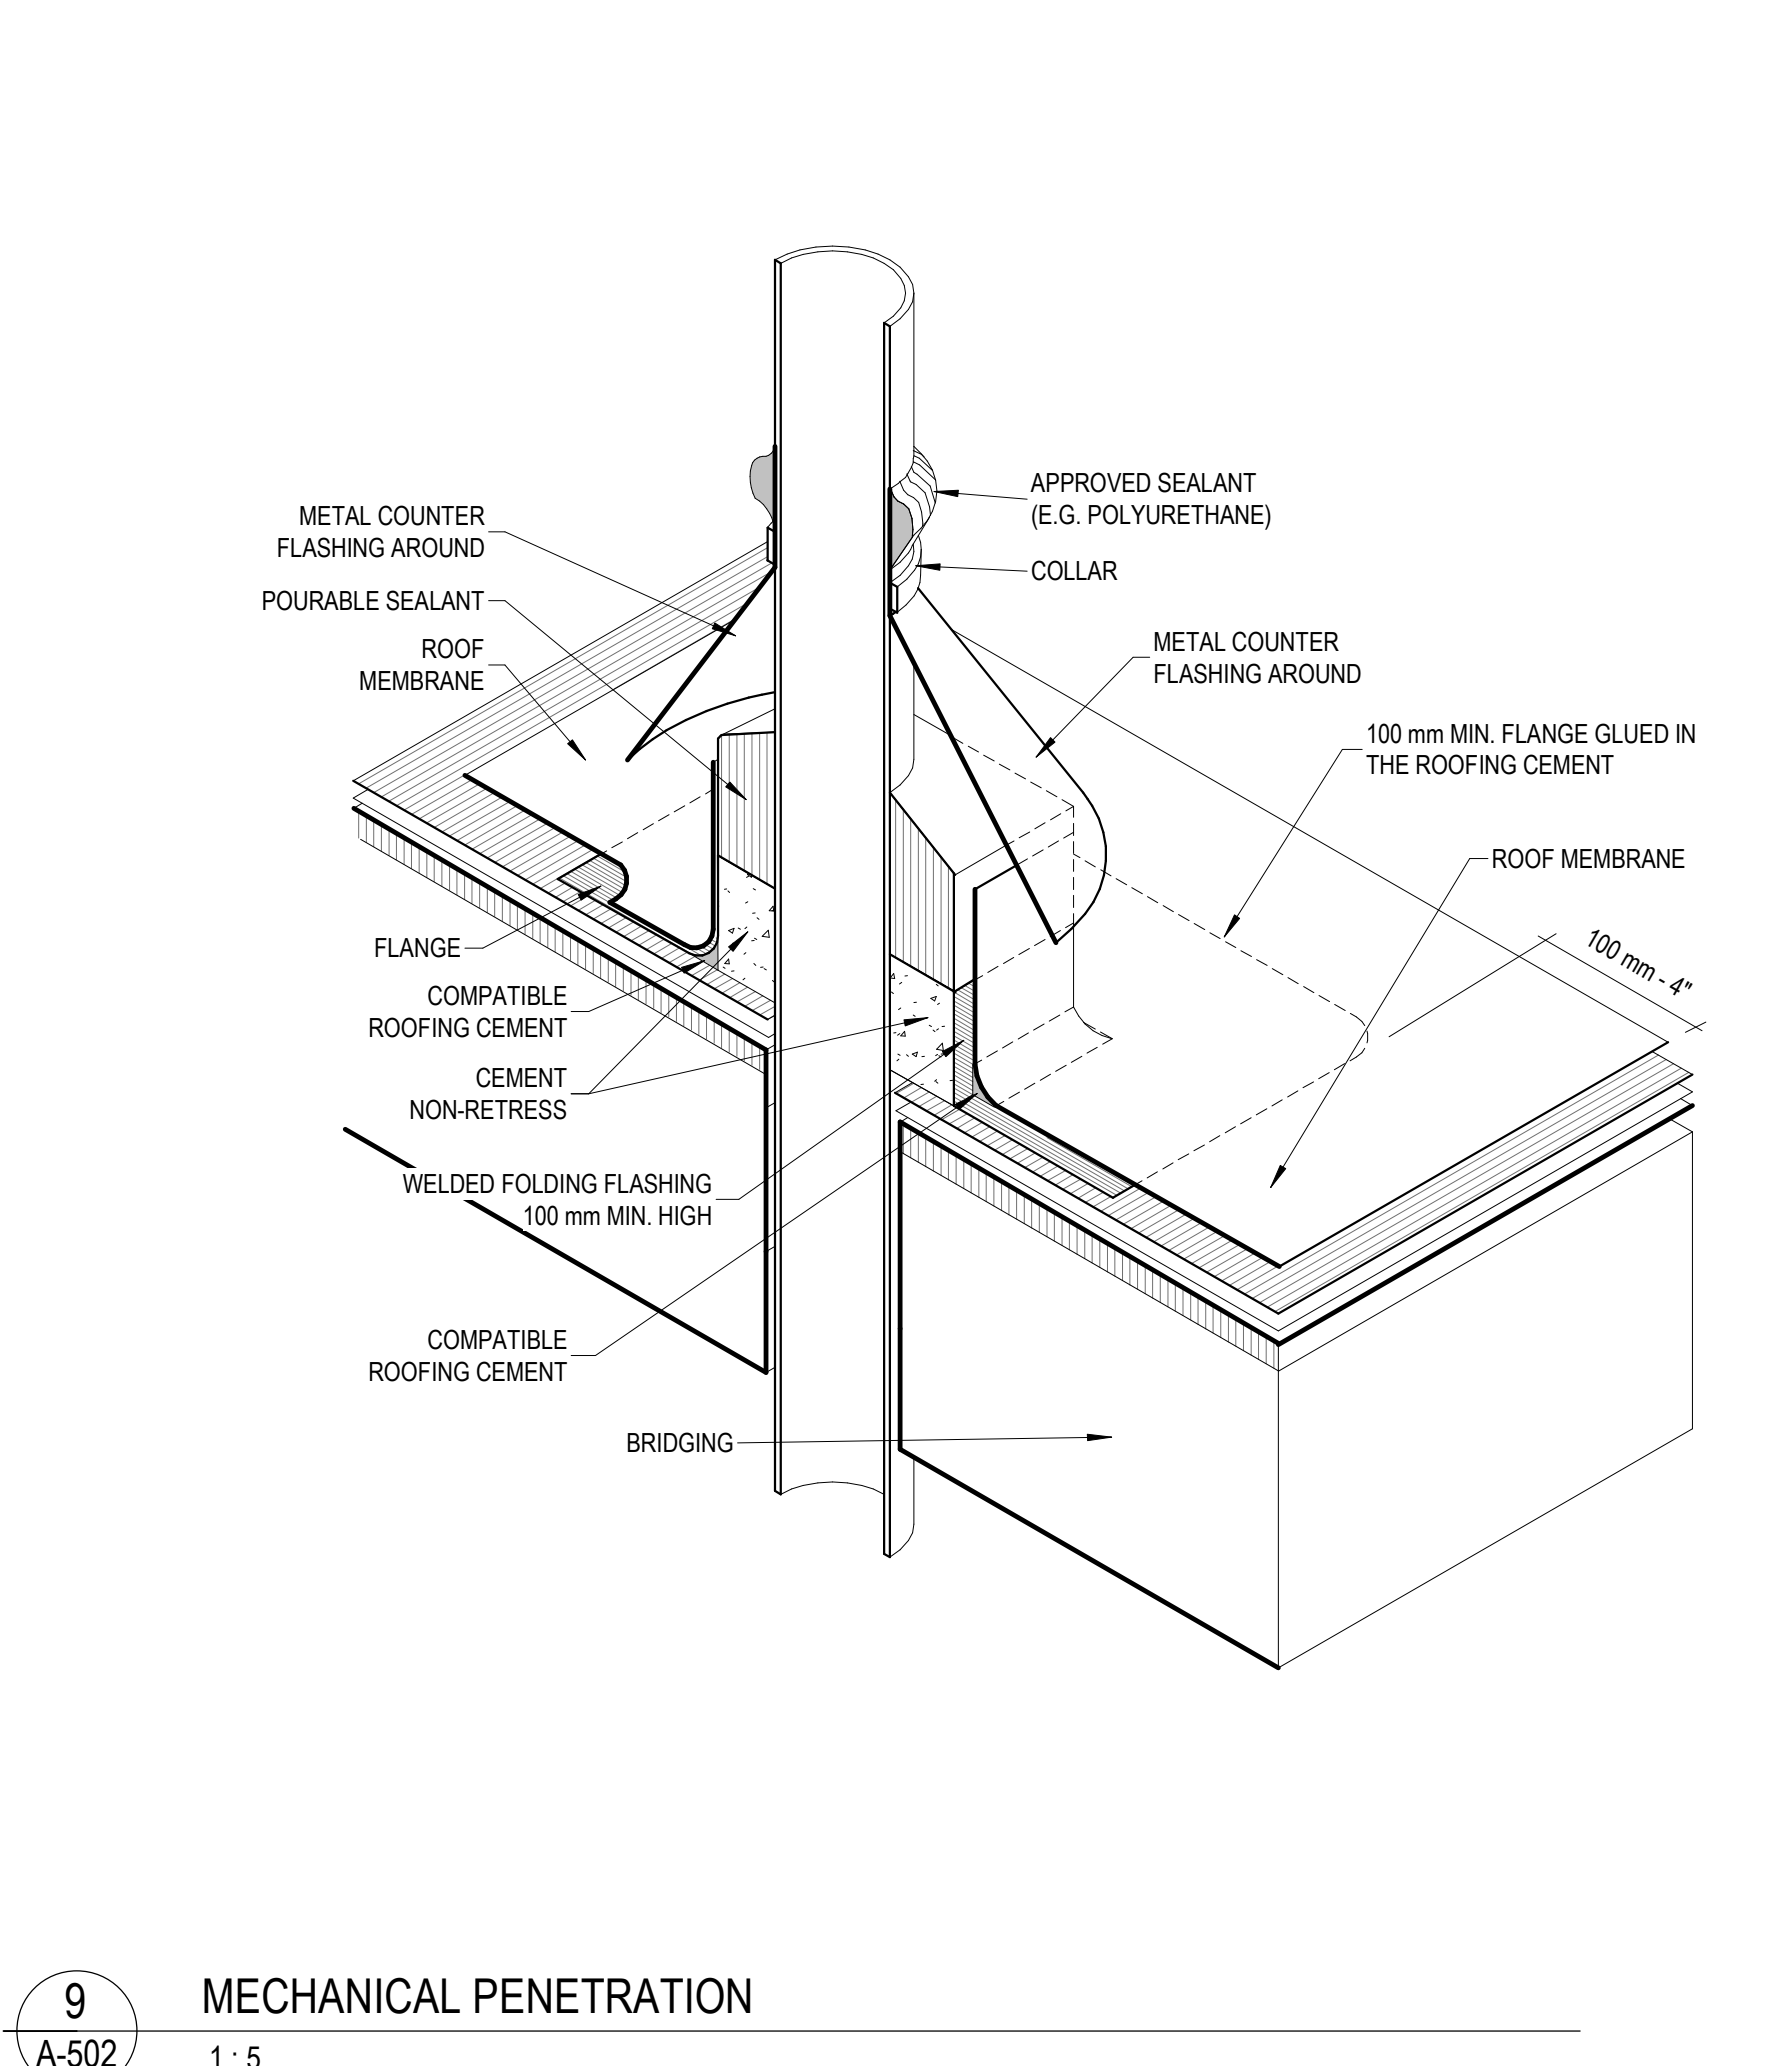


9 MECHANICAL PENETRATION
1:5

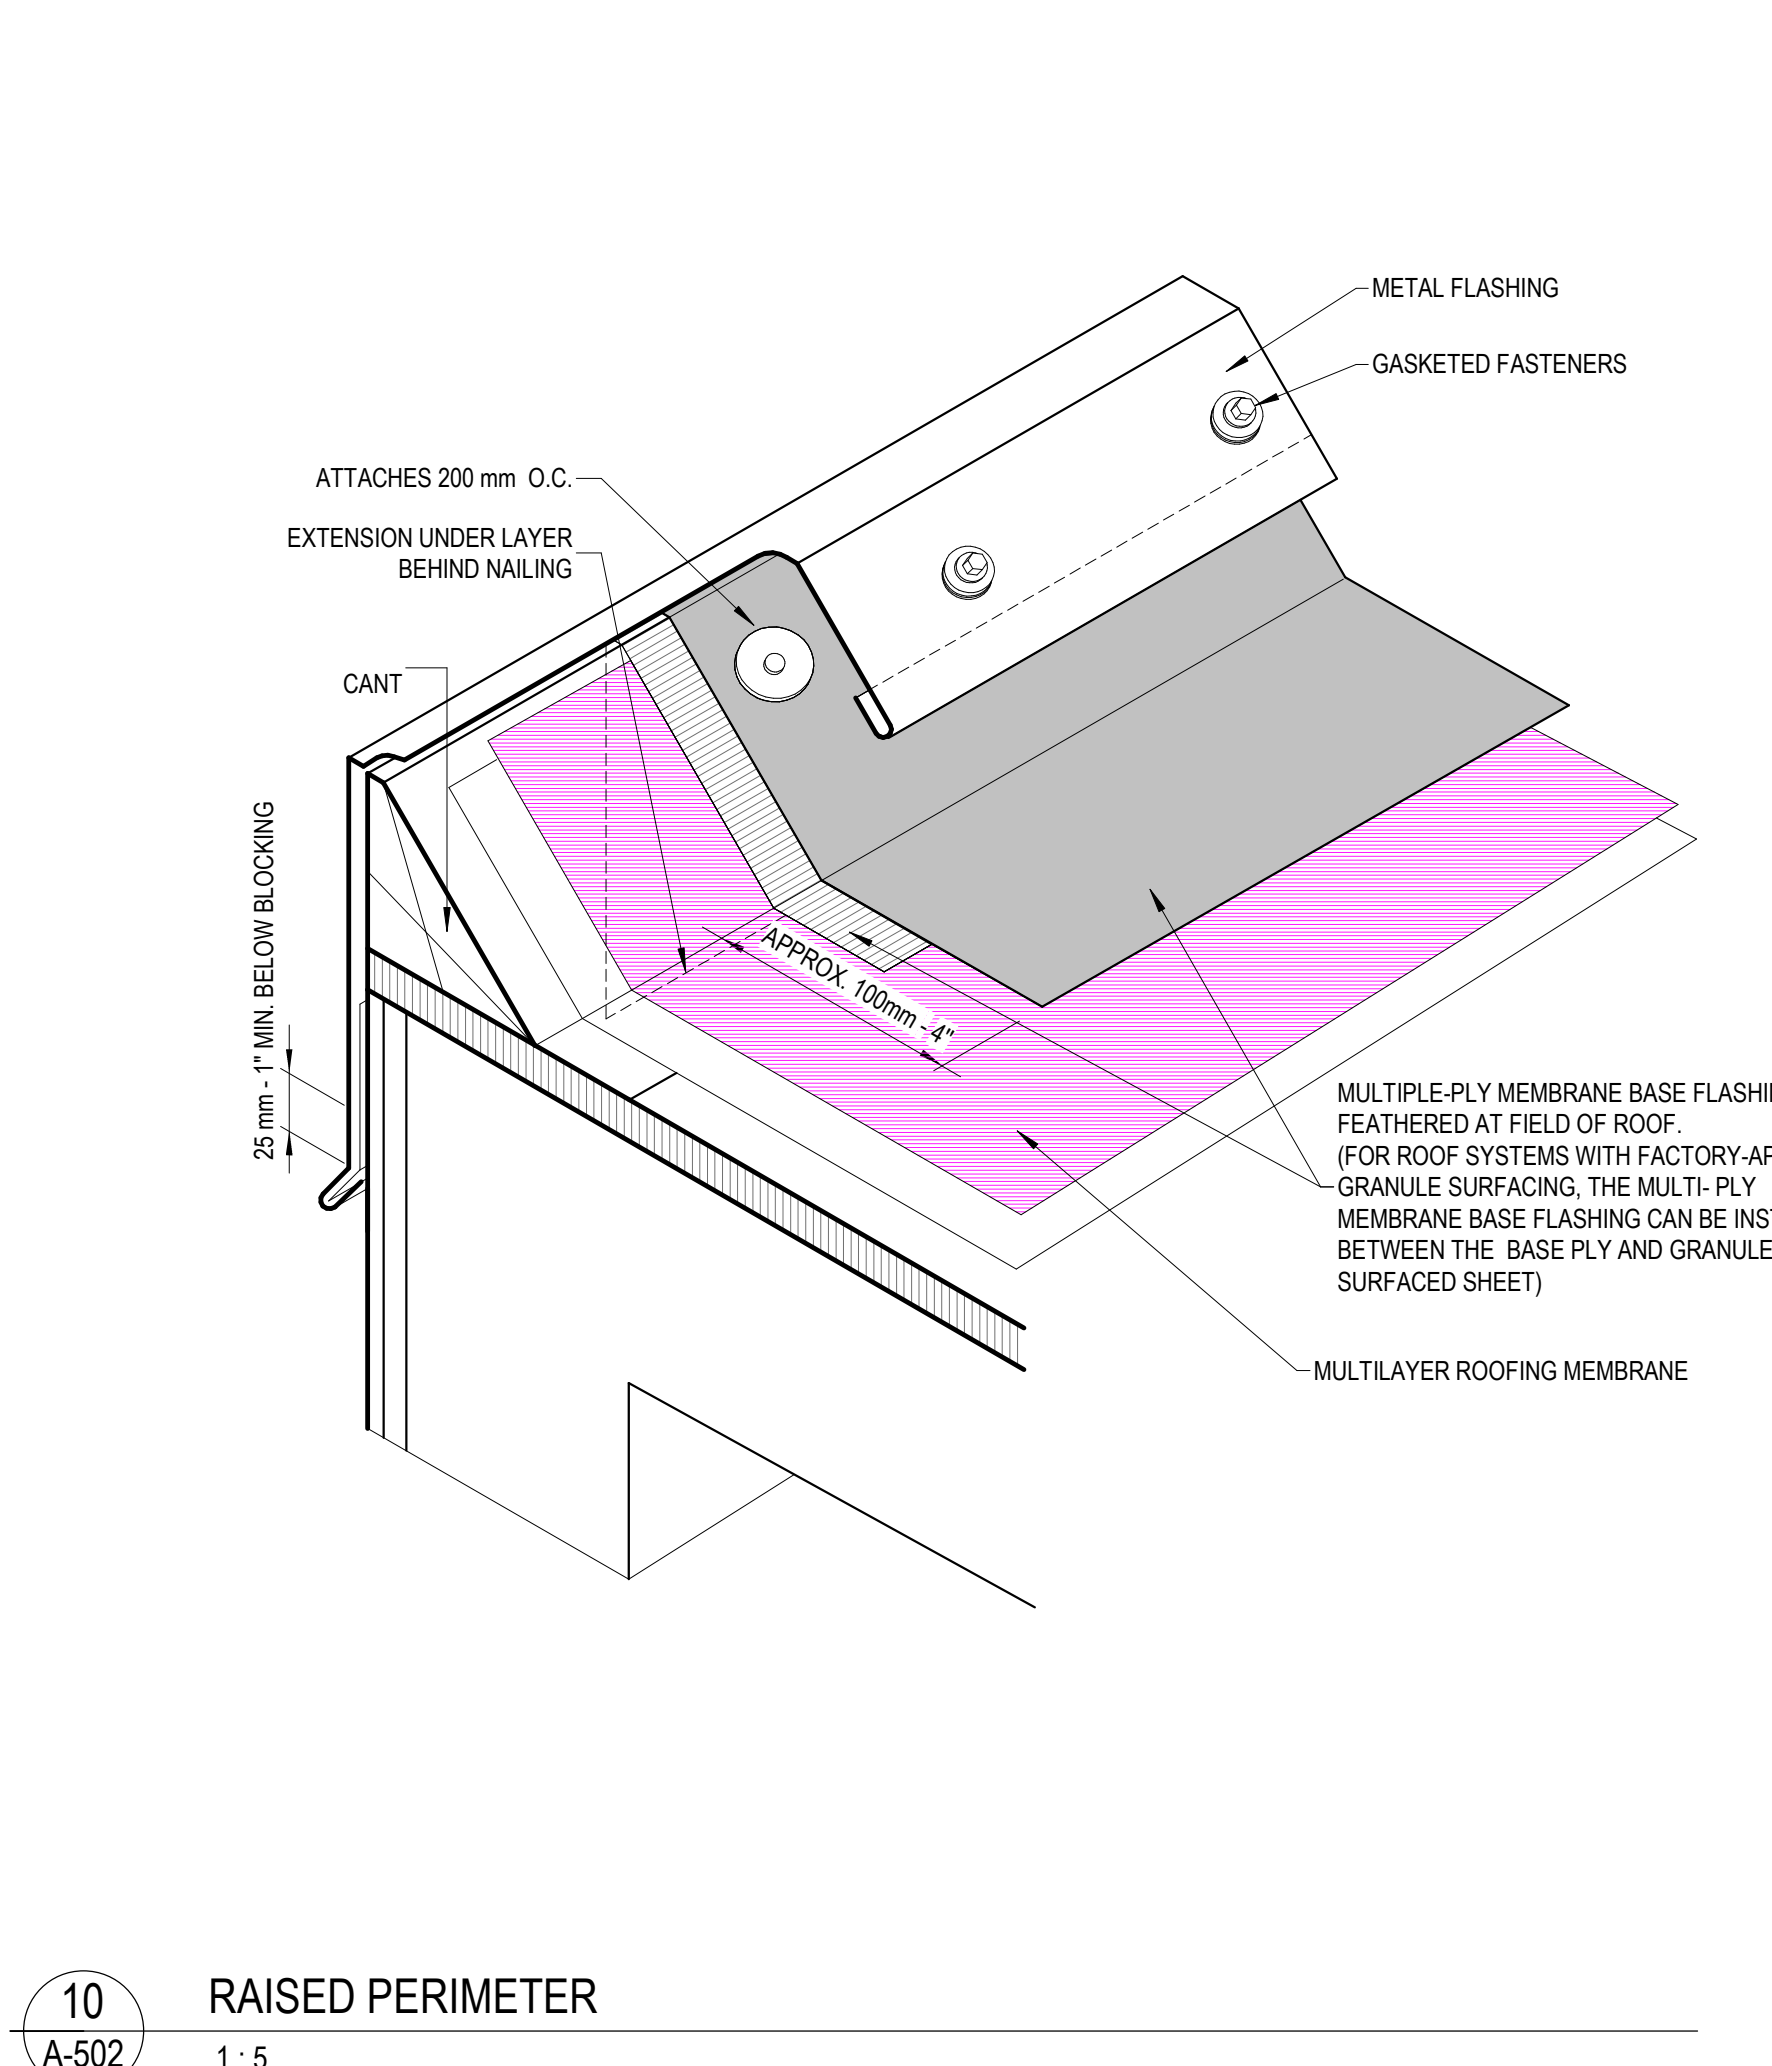


10 RAISED PERIMETER
1:5

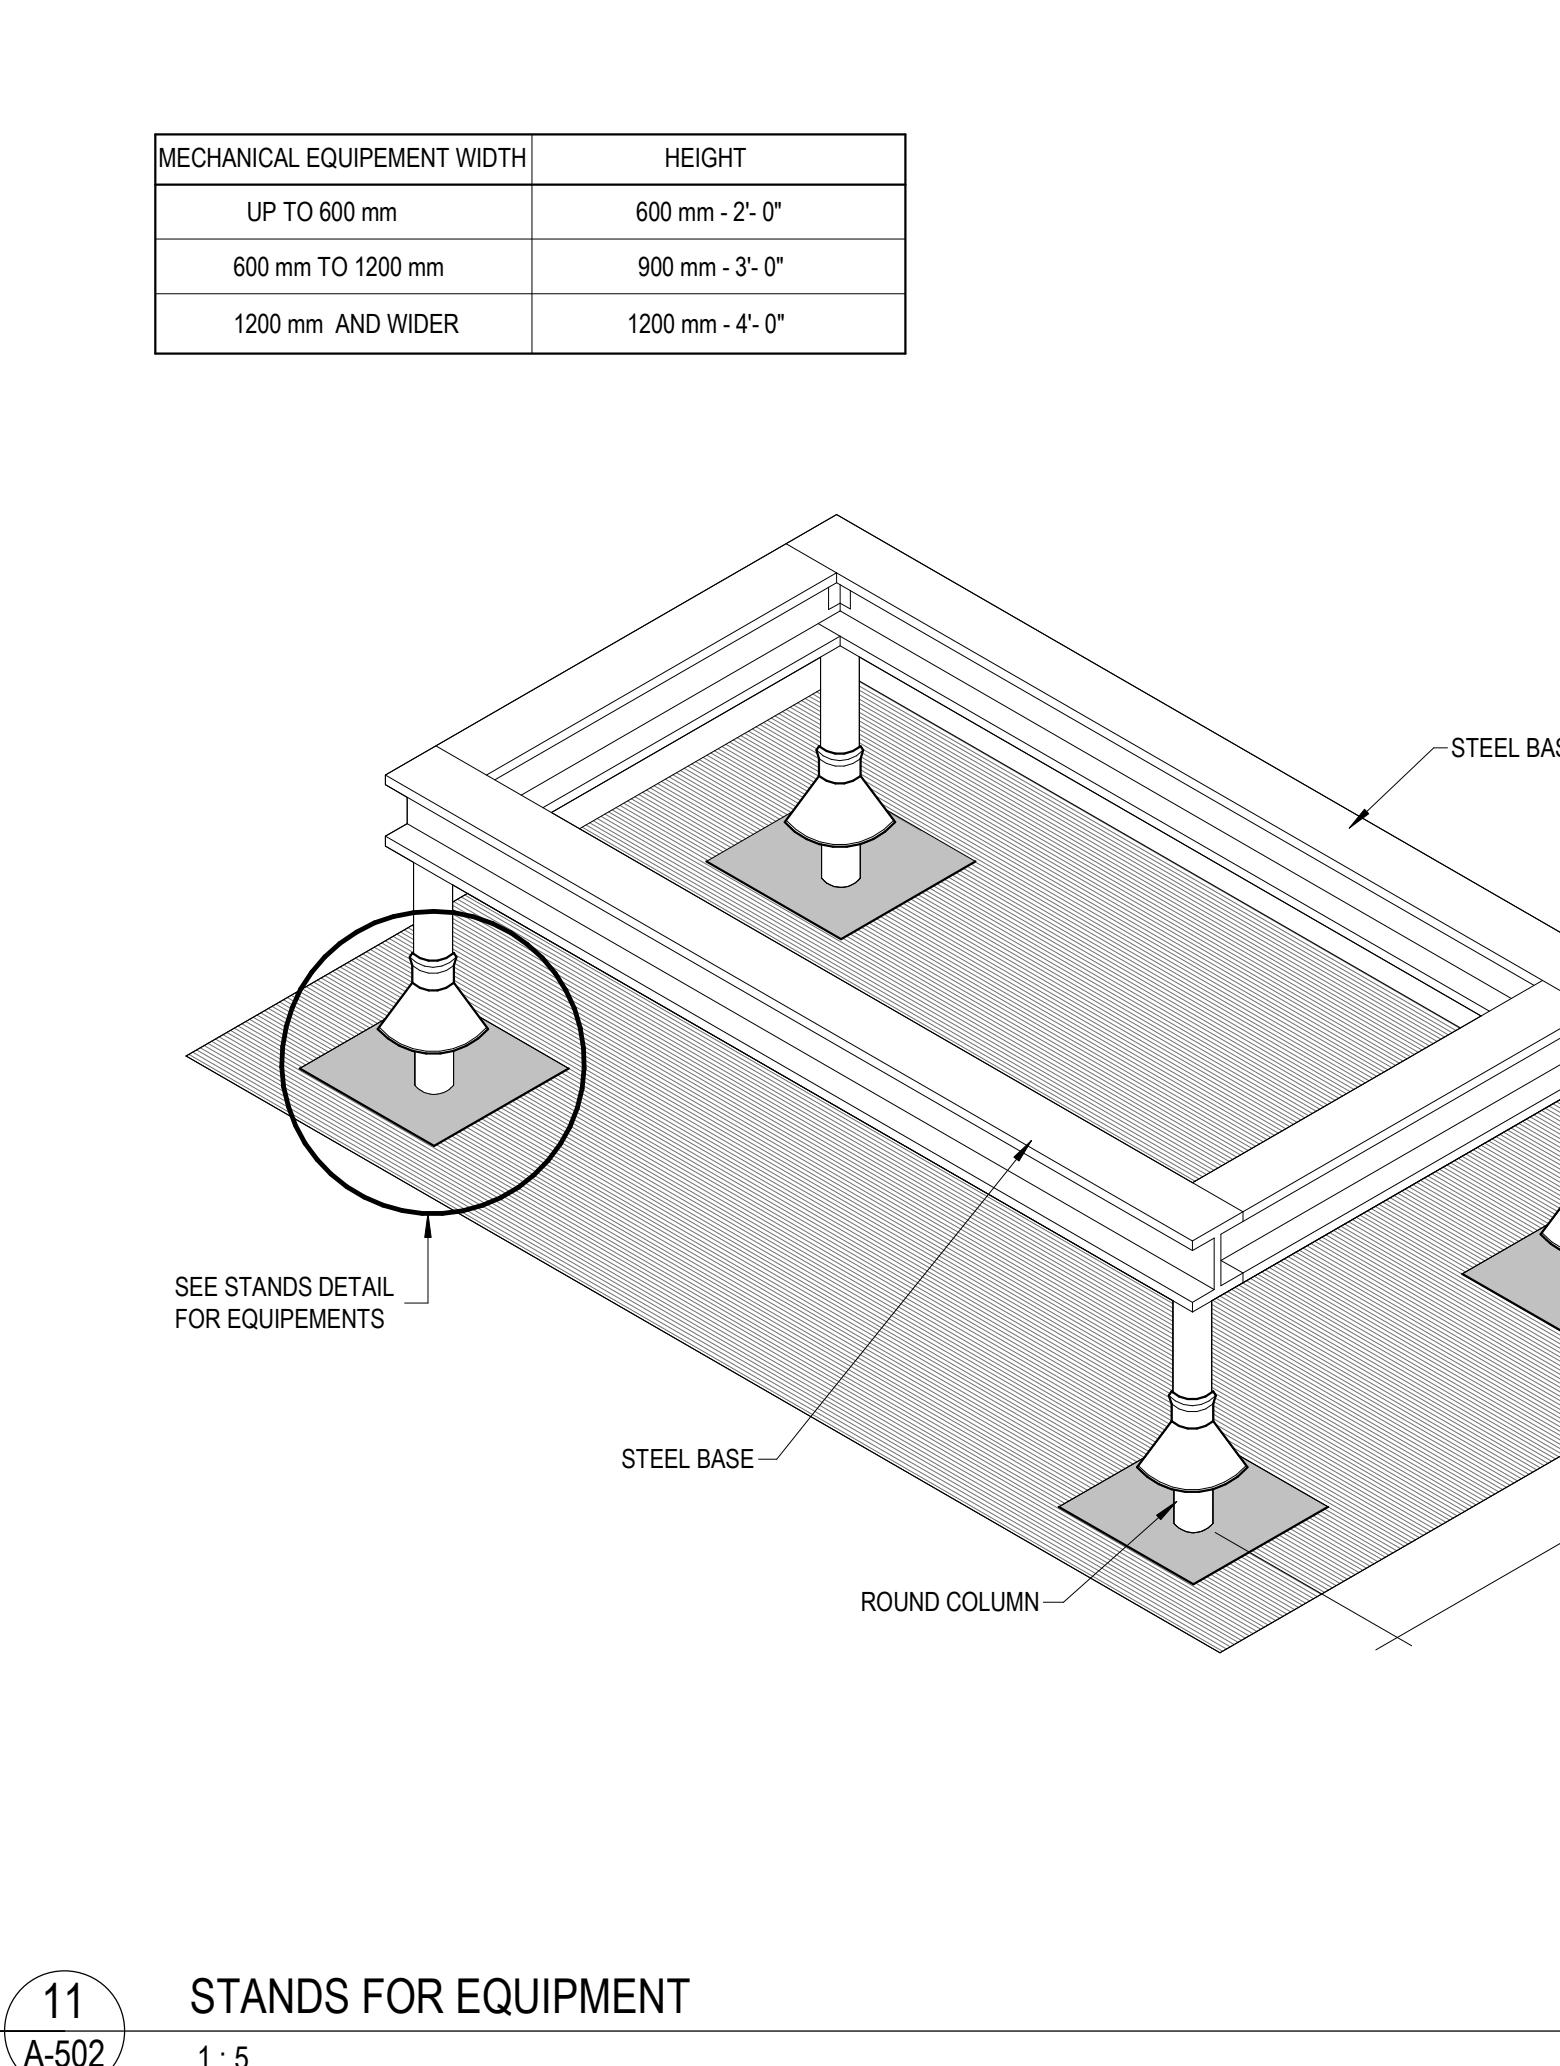


11 STANDS FOR EQUIPMENT
1:5

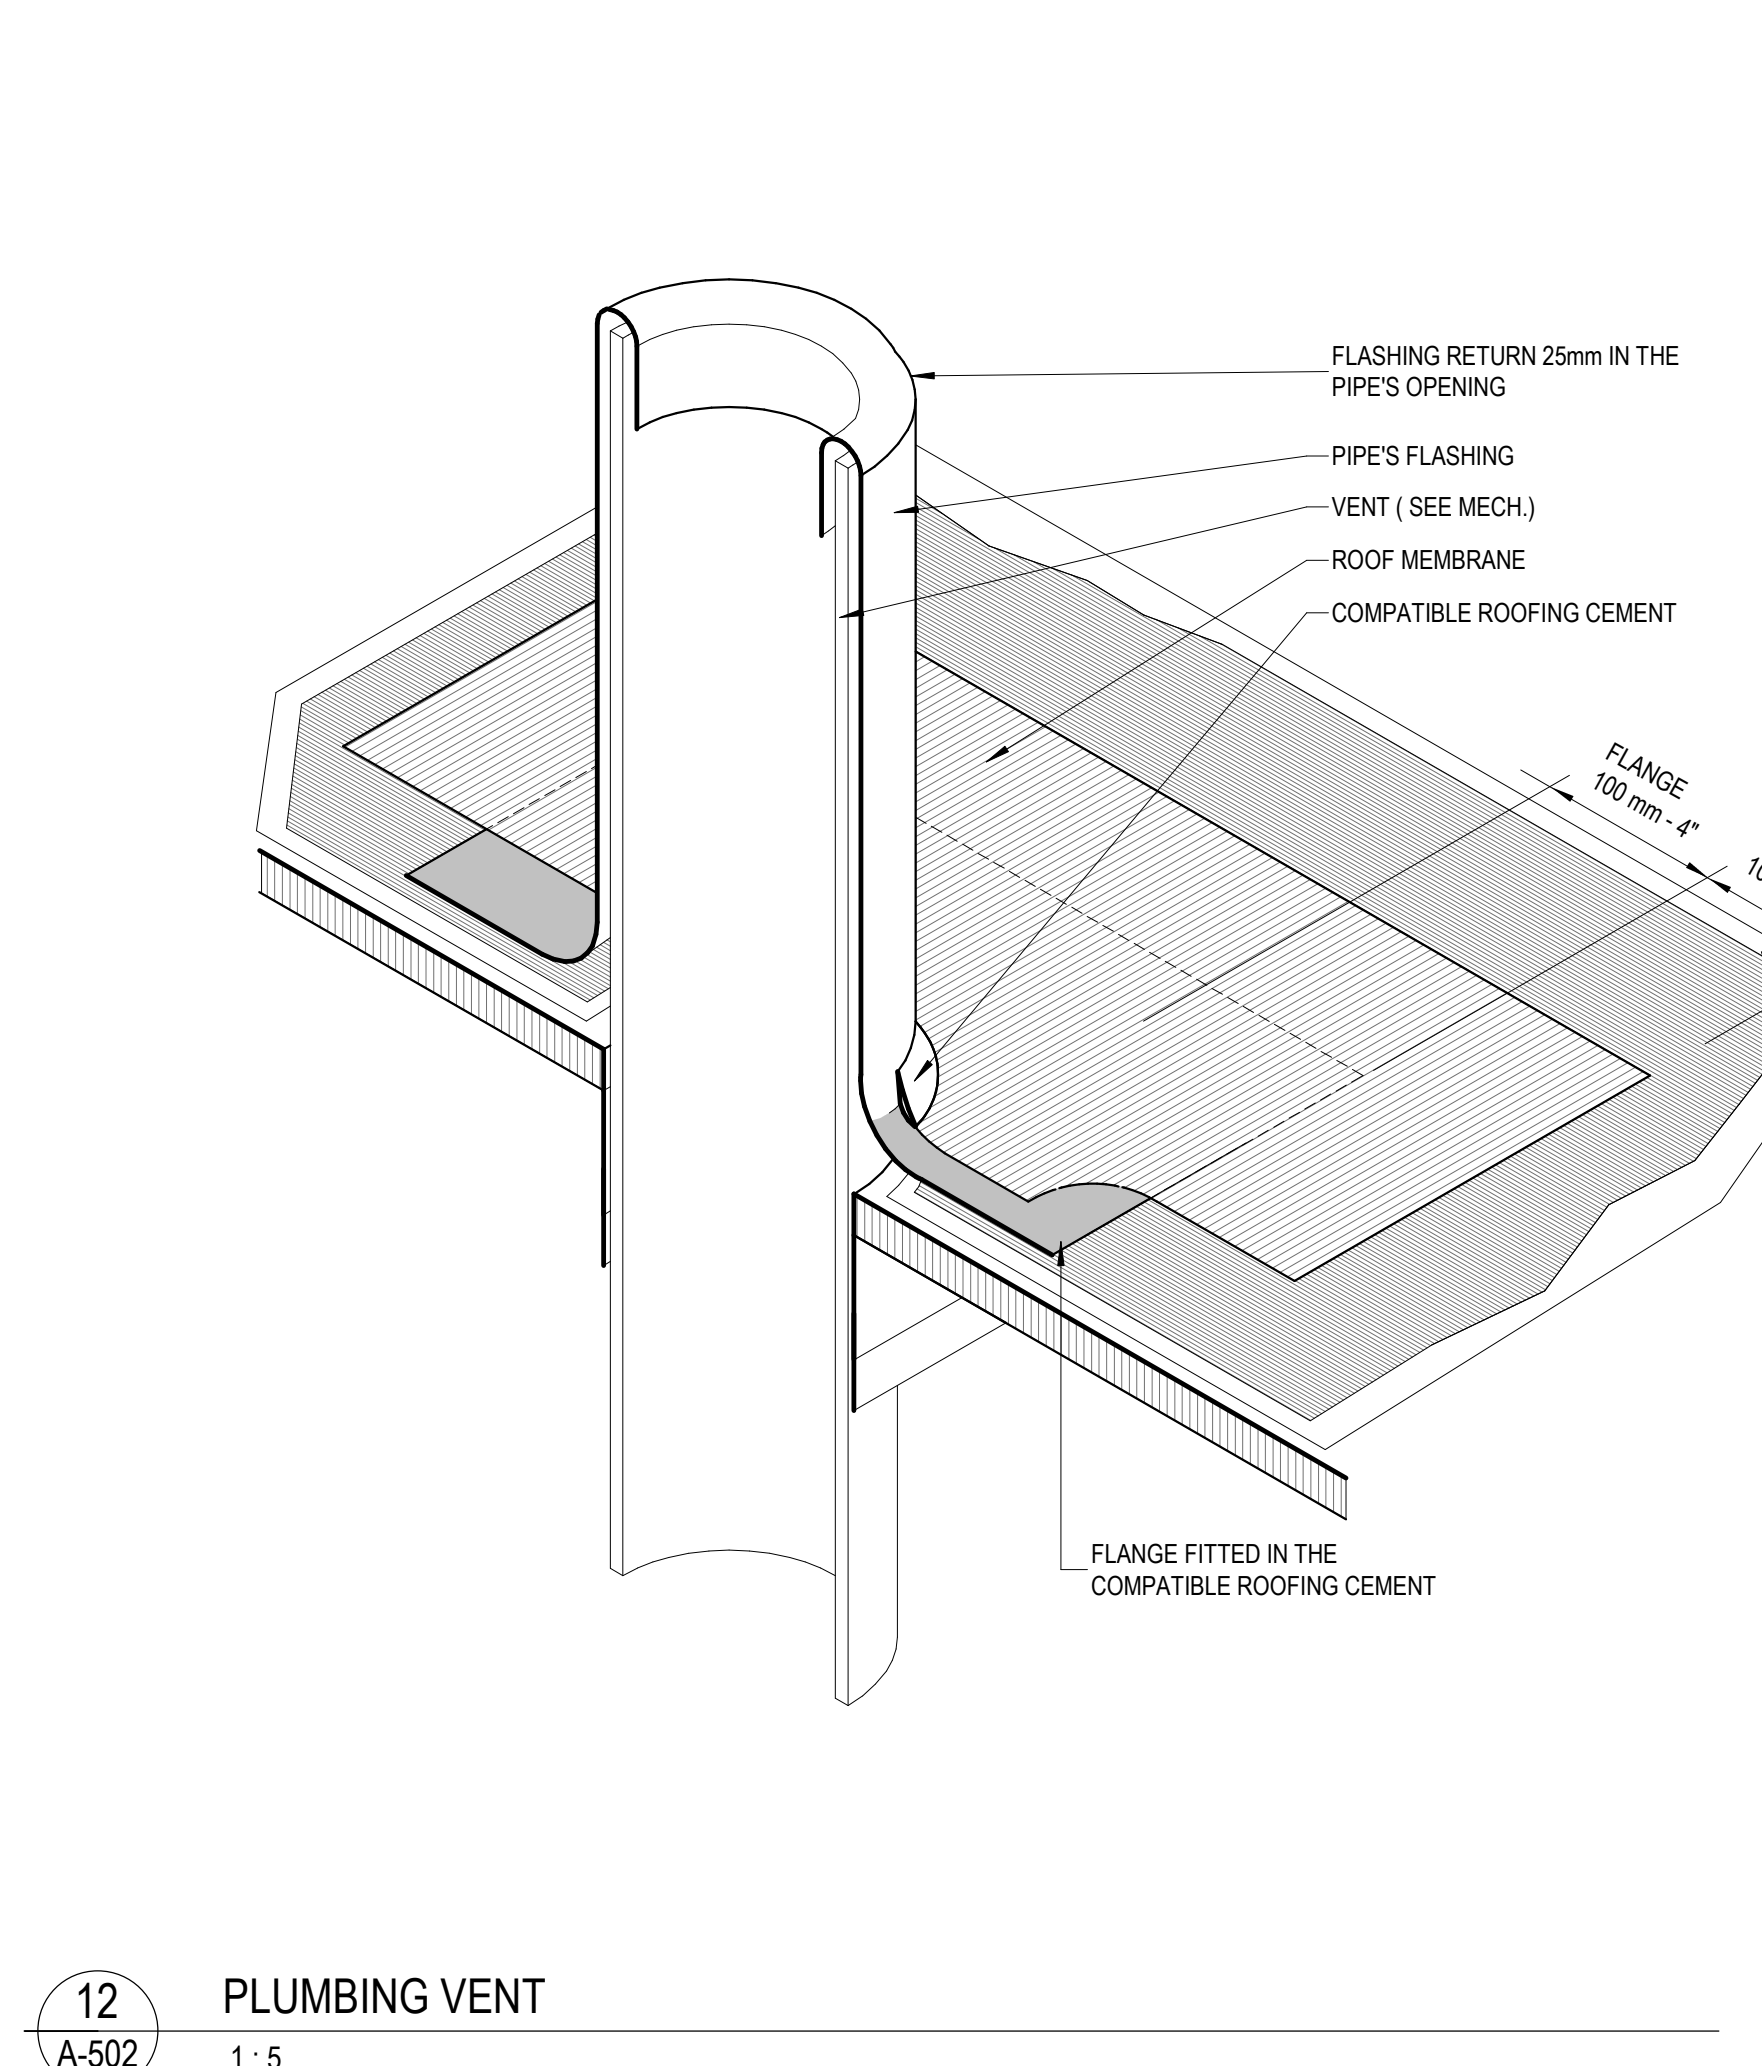


12 PLUMBING VENT
1:5

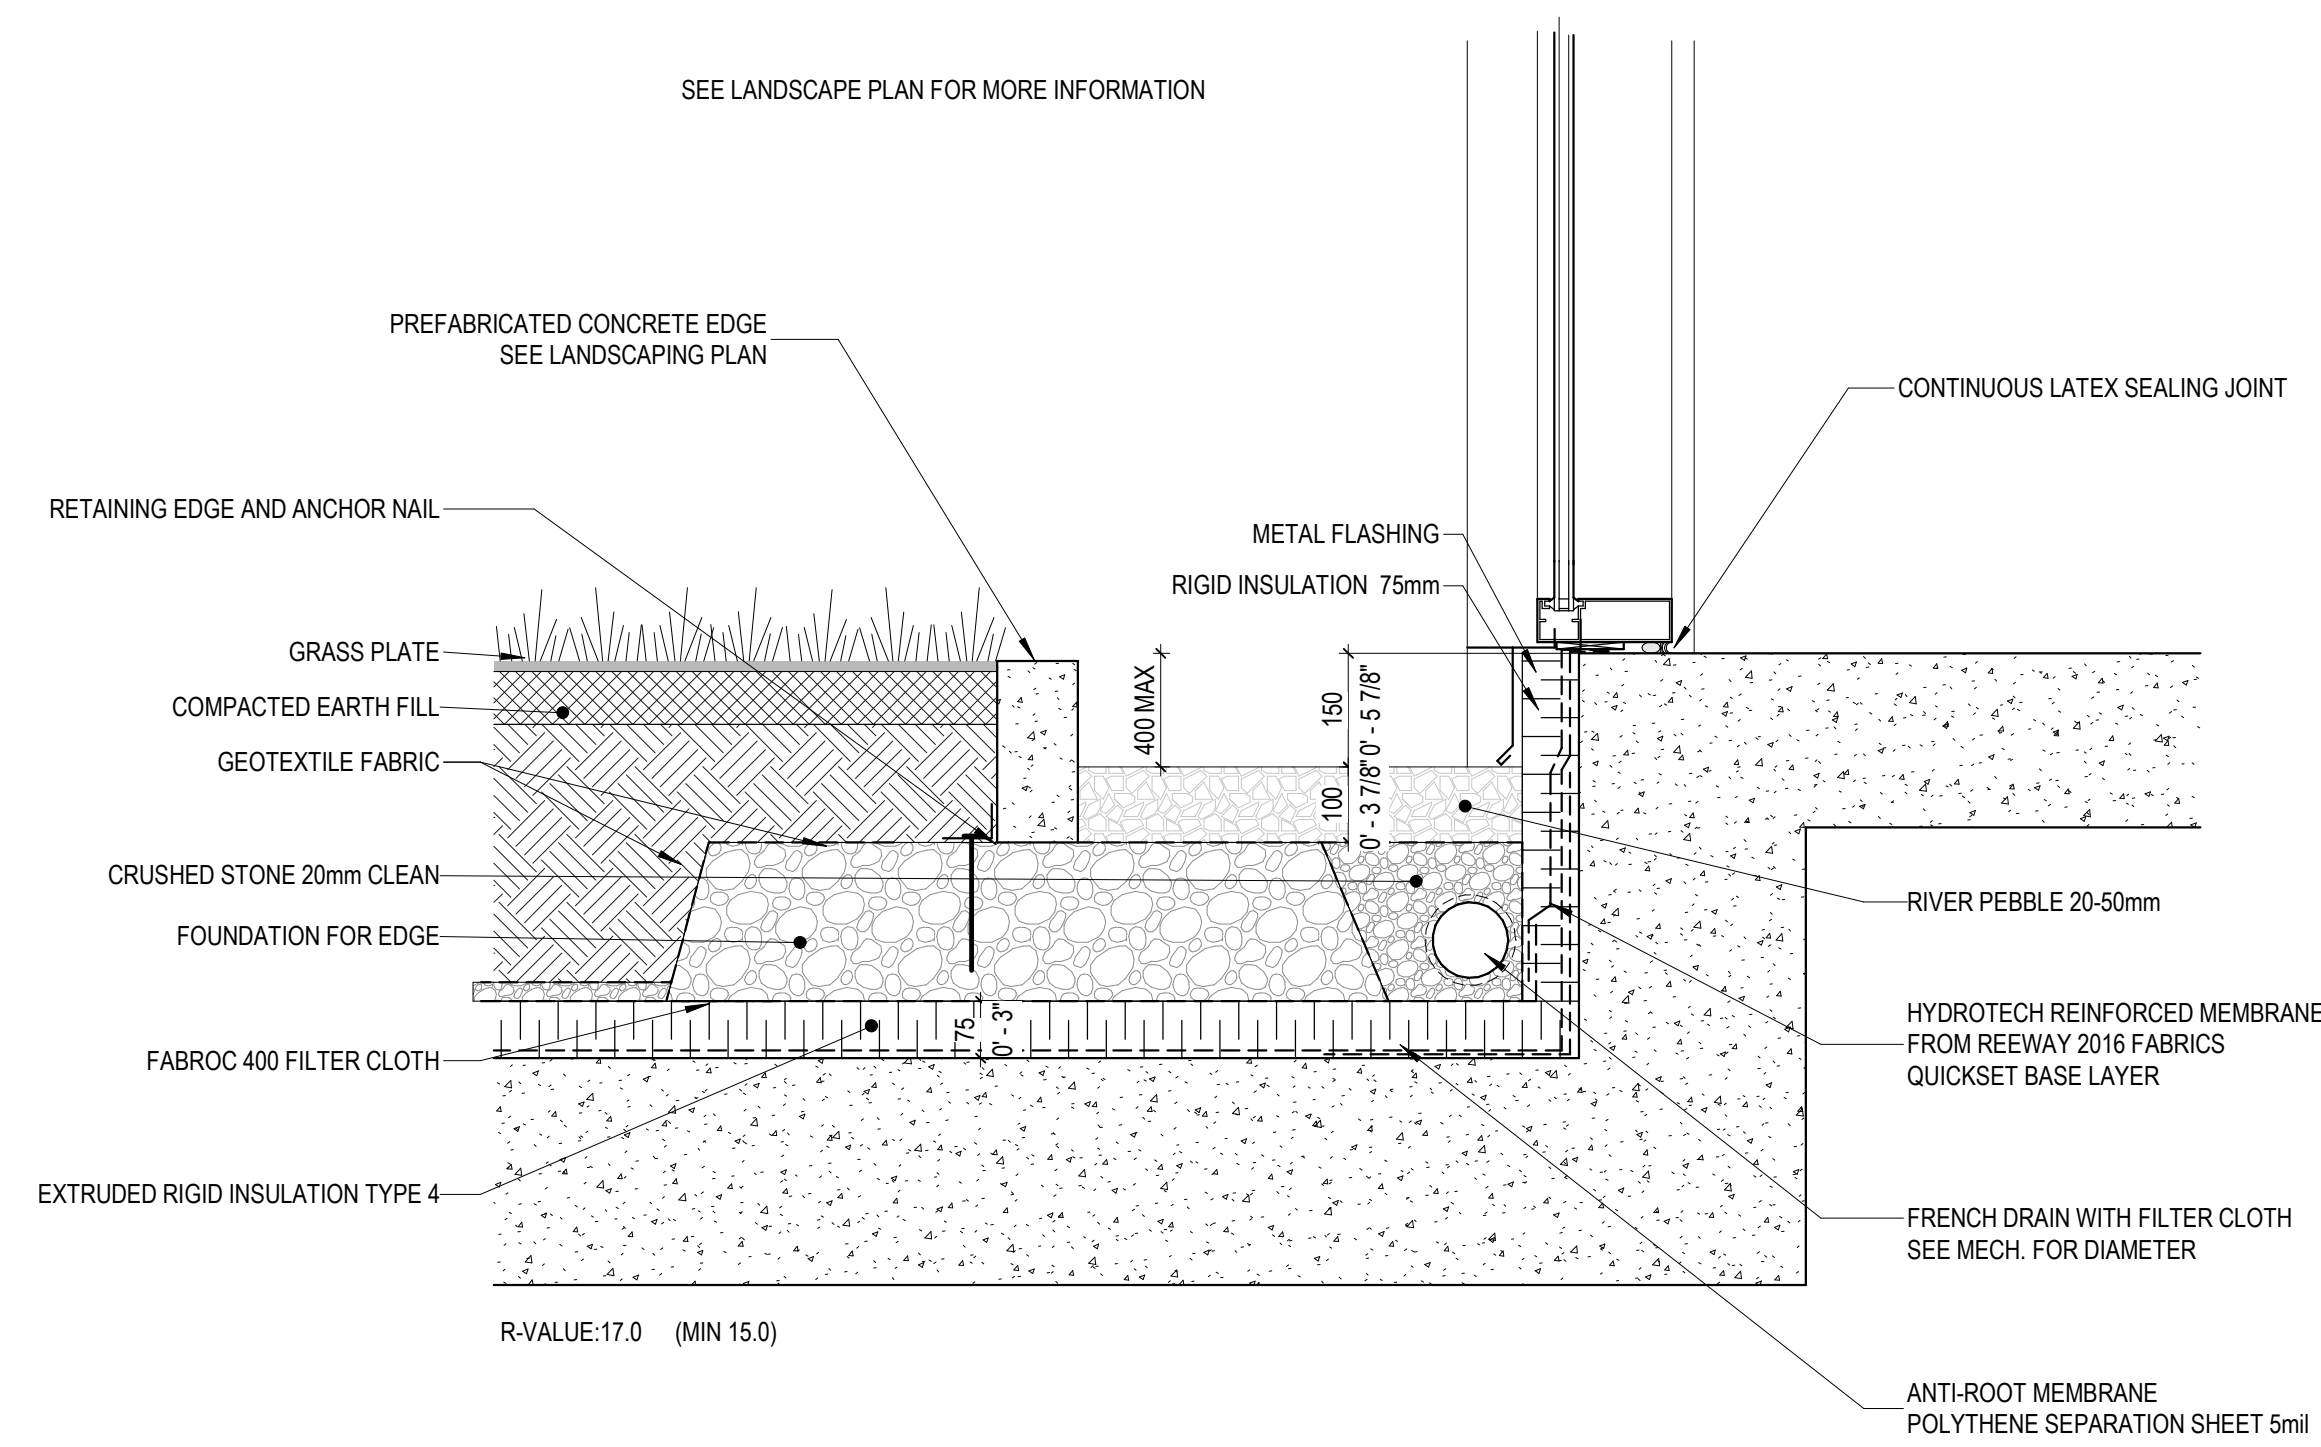

1 CLEANLINESS STRIP DETAIL (ON SLAB)
A-503 1 : 10

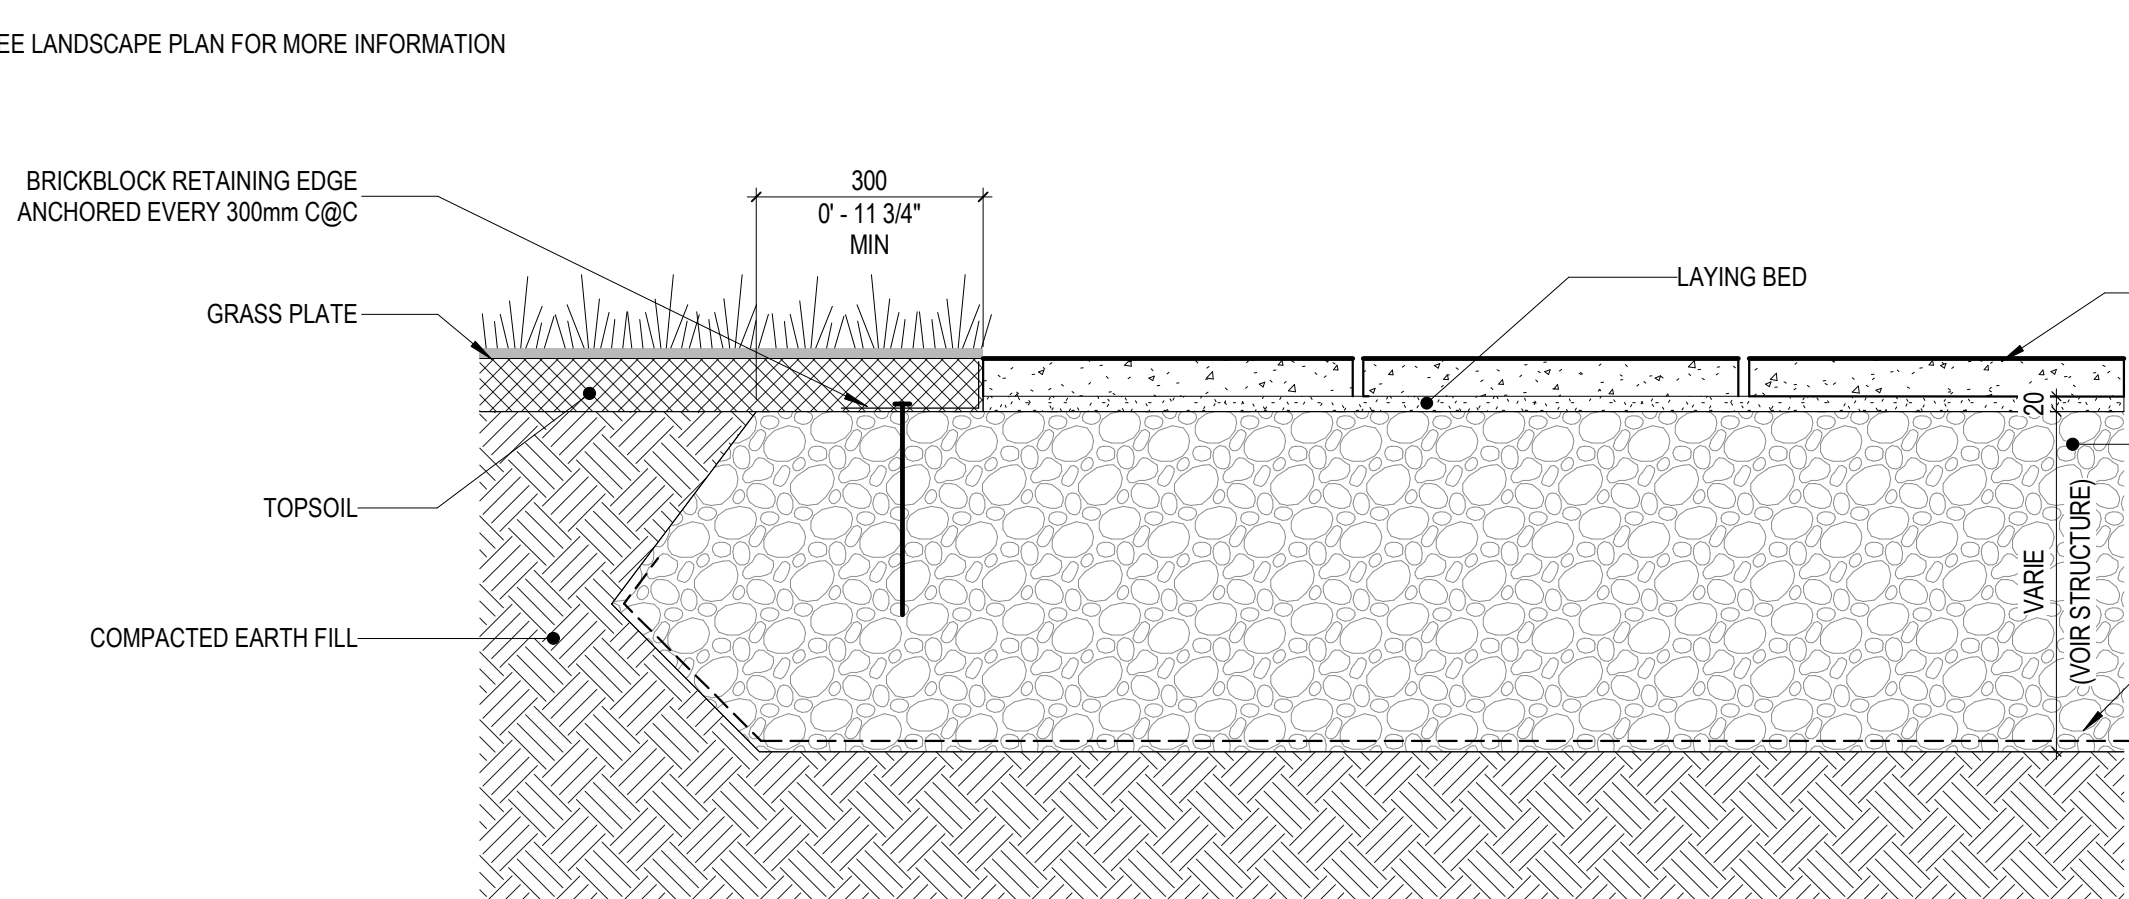


2 DETAIL OF PREFABRICATED CONCRETE PAVERS
A-503 1 : 10

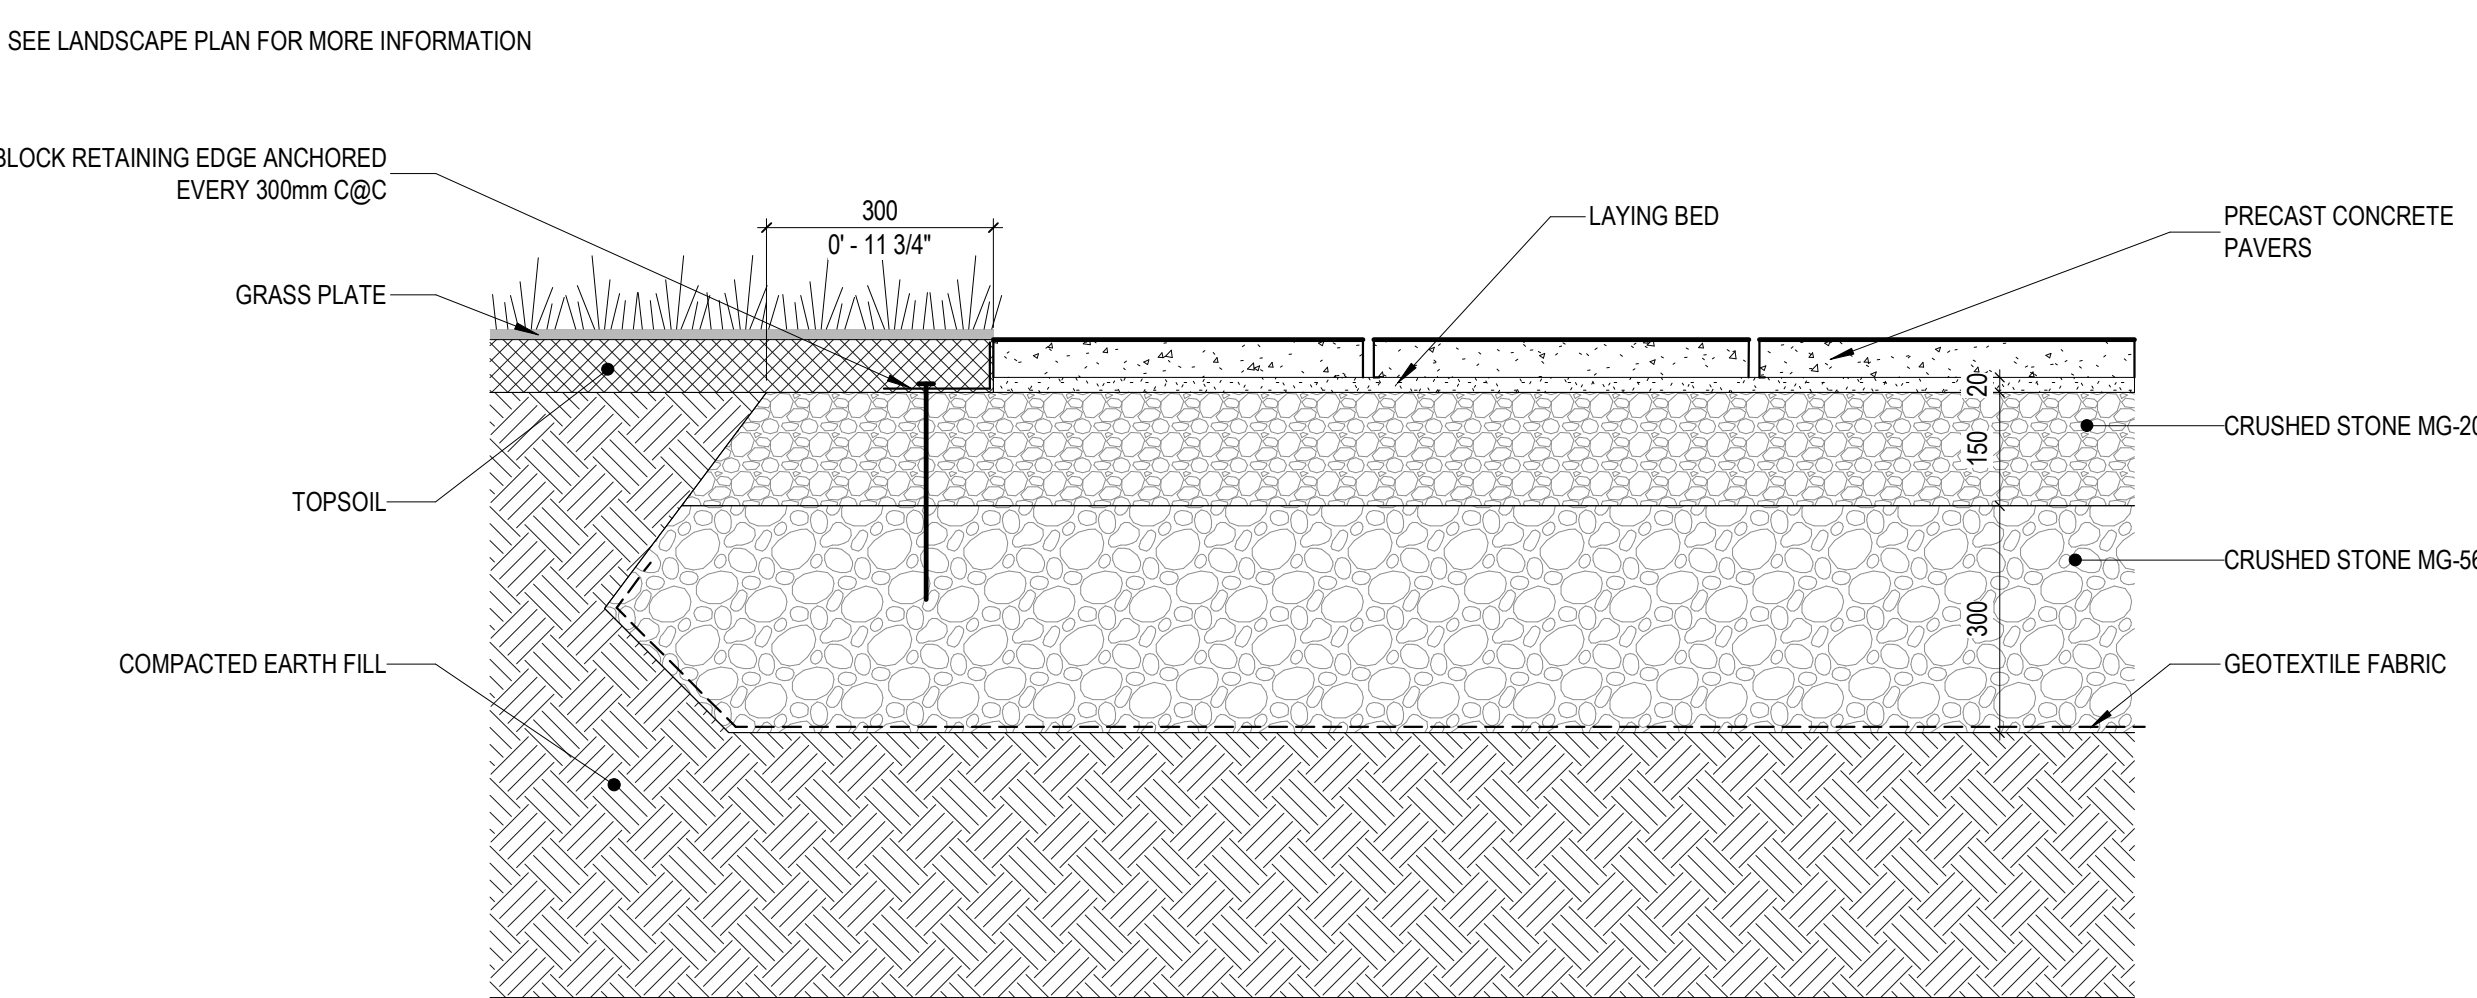

3
A-503

DETAIL OF PREFABRICATED CONCRETE PAVERS (HEAVY TRAFFIC)


1 : 10

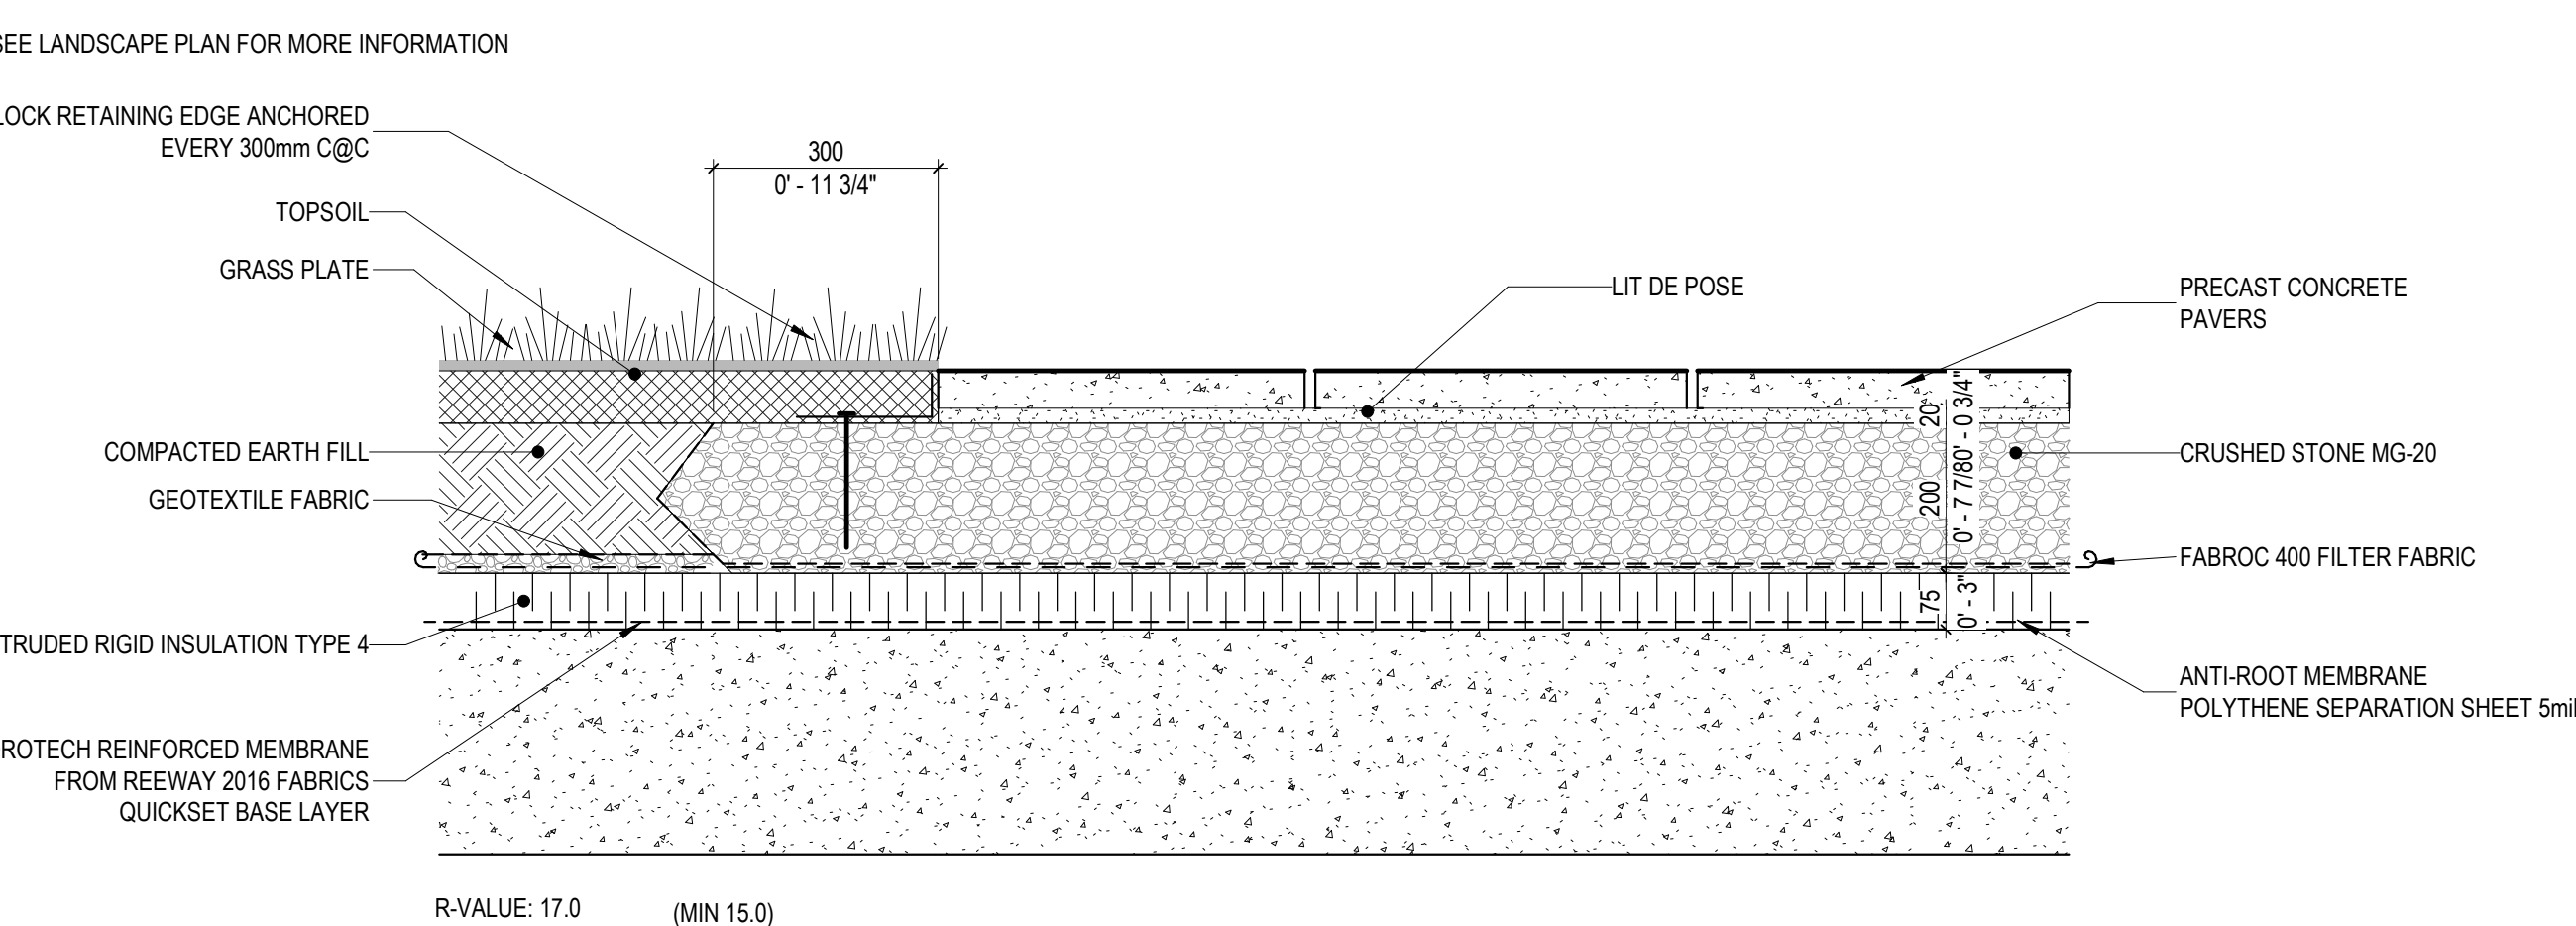


4
A-503

DETAIL OF PREFABRICATED CONCRETE PAVERS ON SLAB


1 : 10

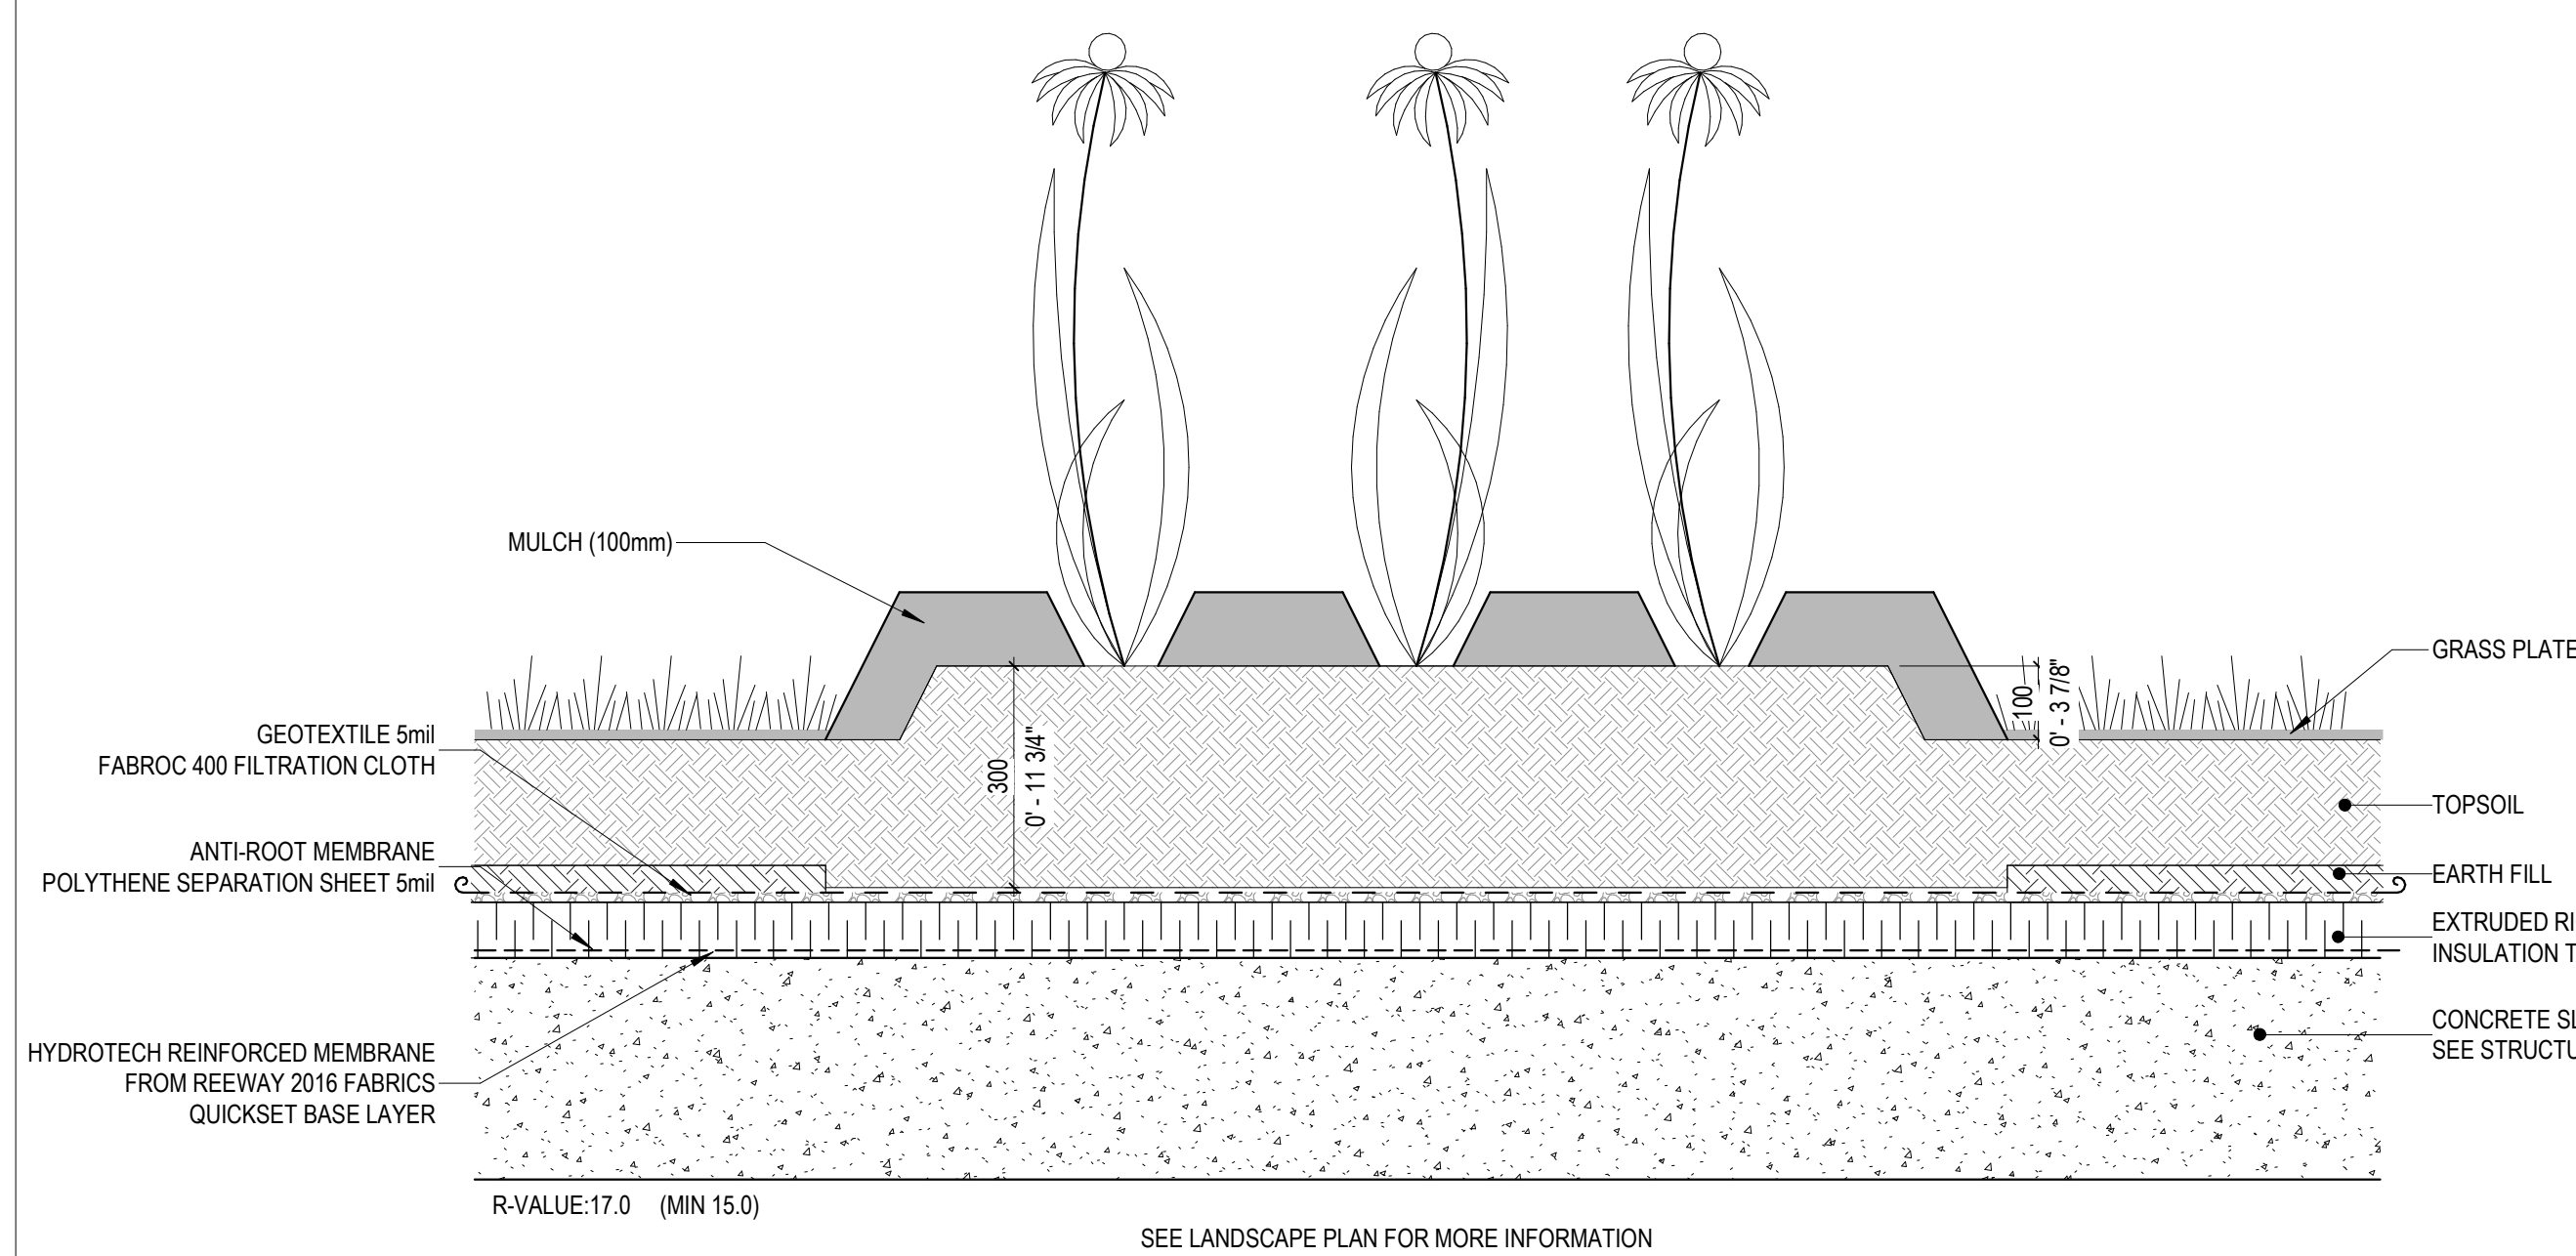


5 DETAILED PLANTING OF PERENNIAL ON SLAB
A-503 1 : 10

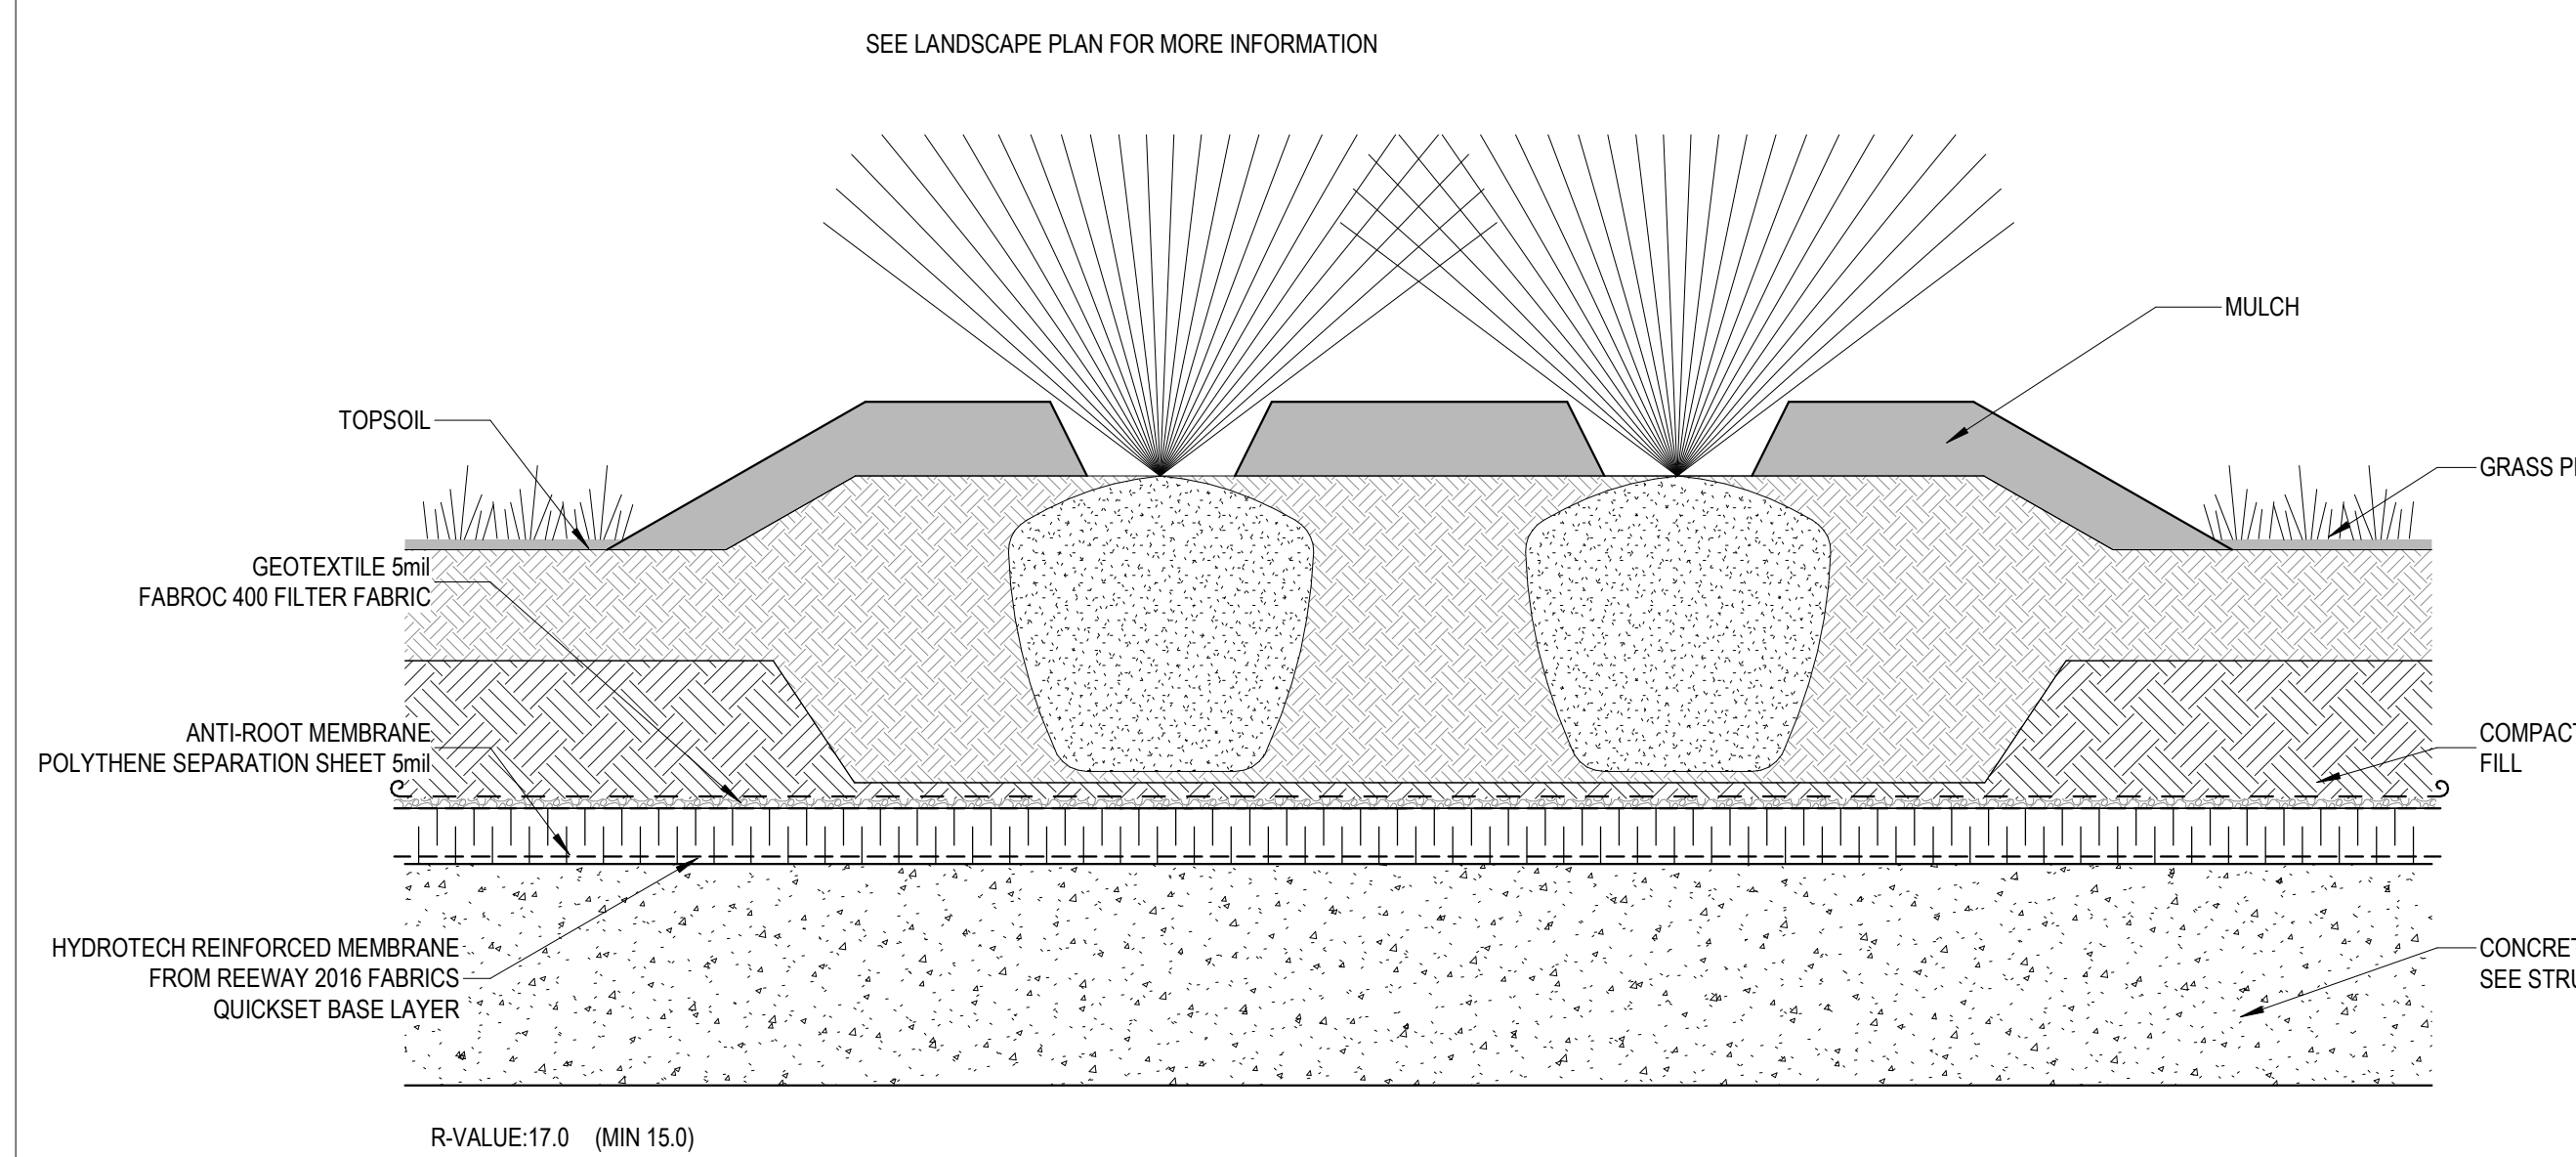


6 DETAIL OF PLANTING SHRUBS ON SLAB
A-503 1 : 10

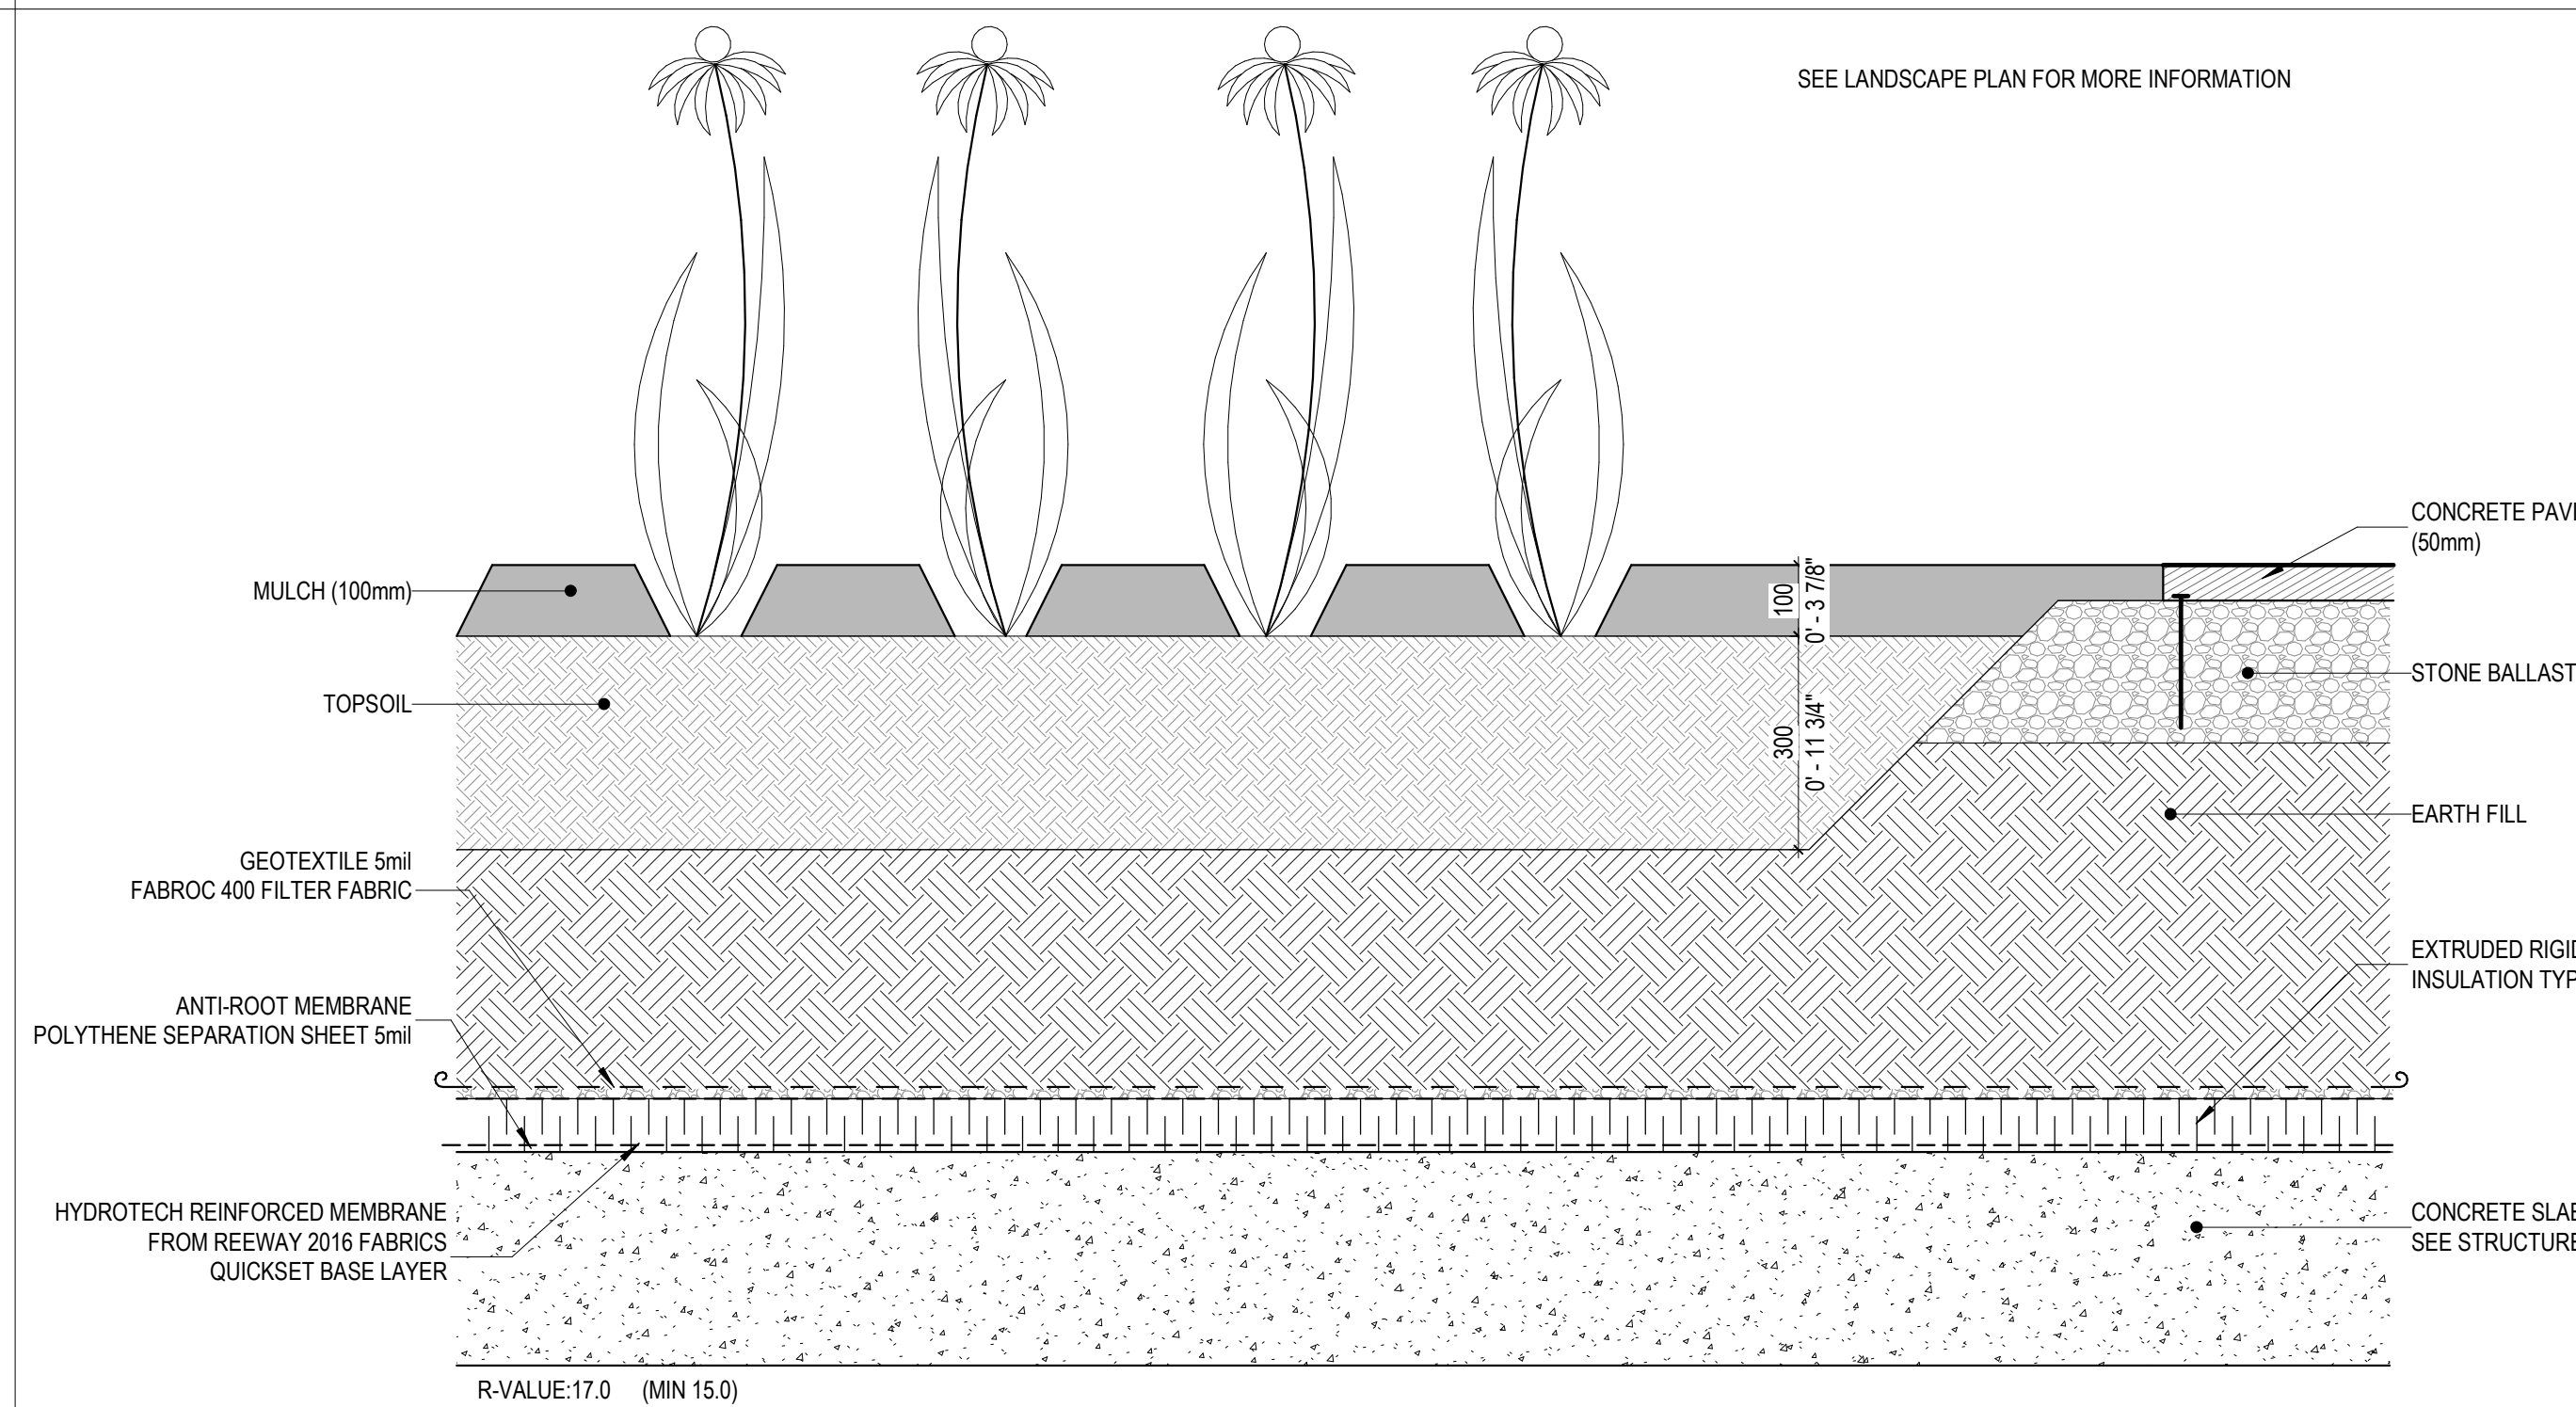


7 DETAIL OF PLANTING PERENNIAL ON SLAB
A-503 1 : 10

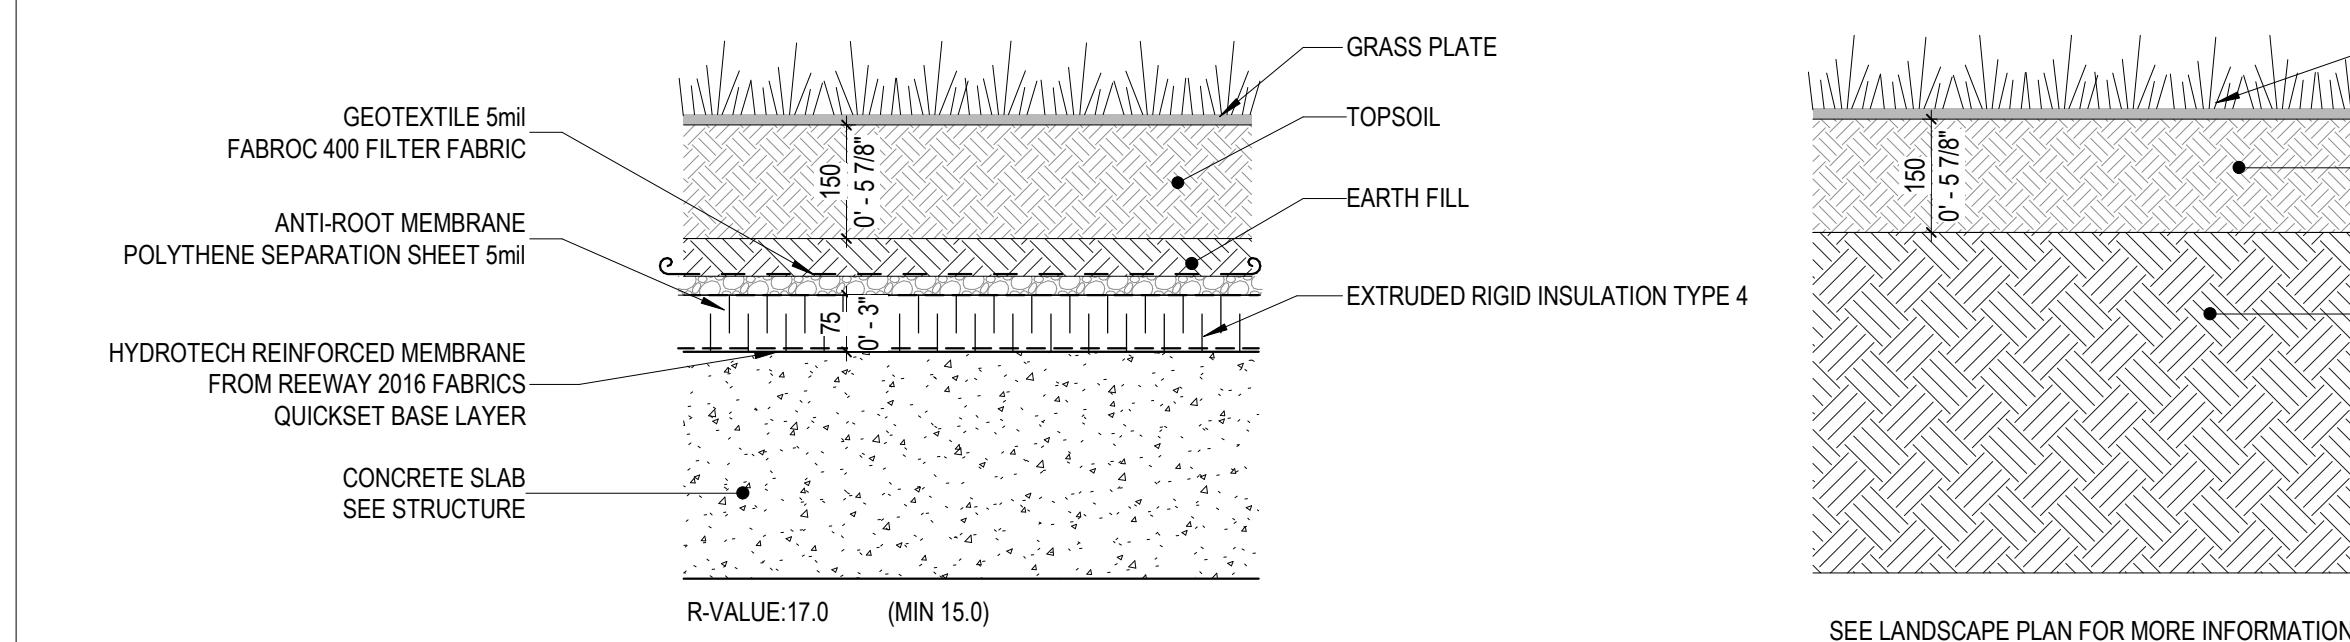





8 DETAIL OF TURF ON SLAB
A-503 1:10






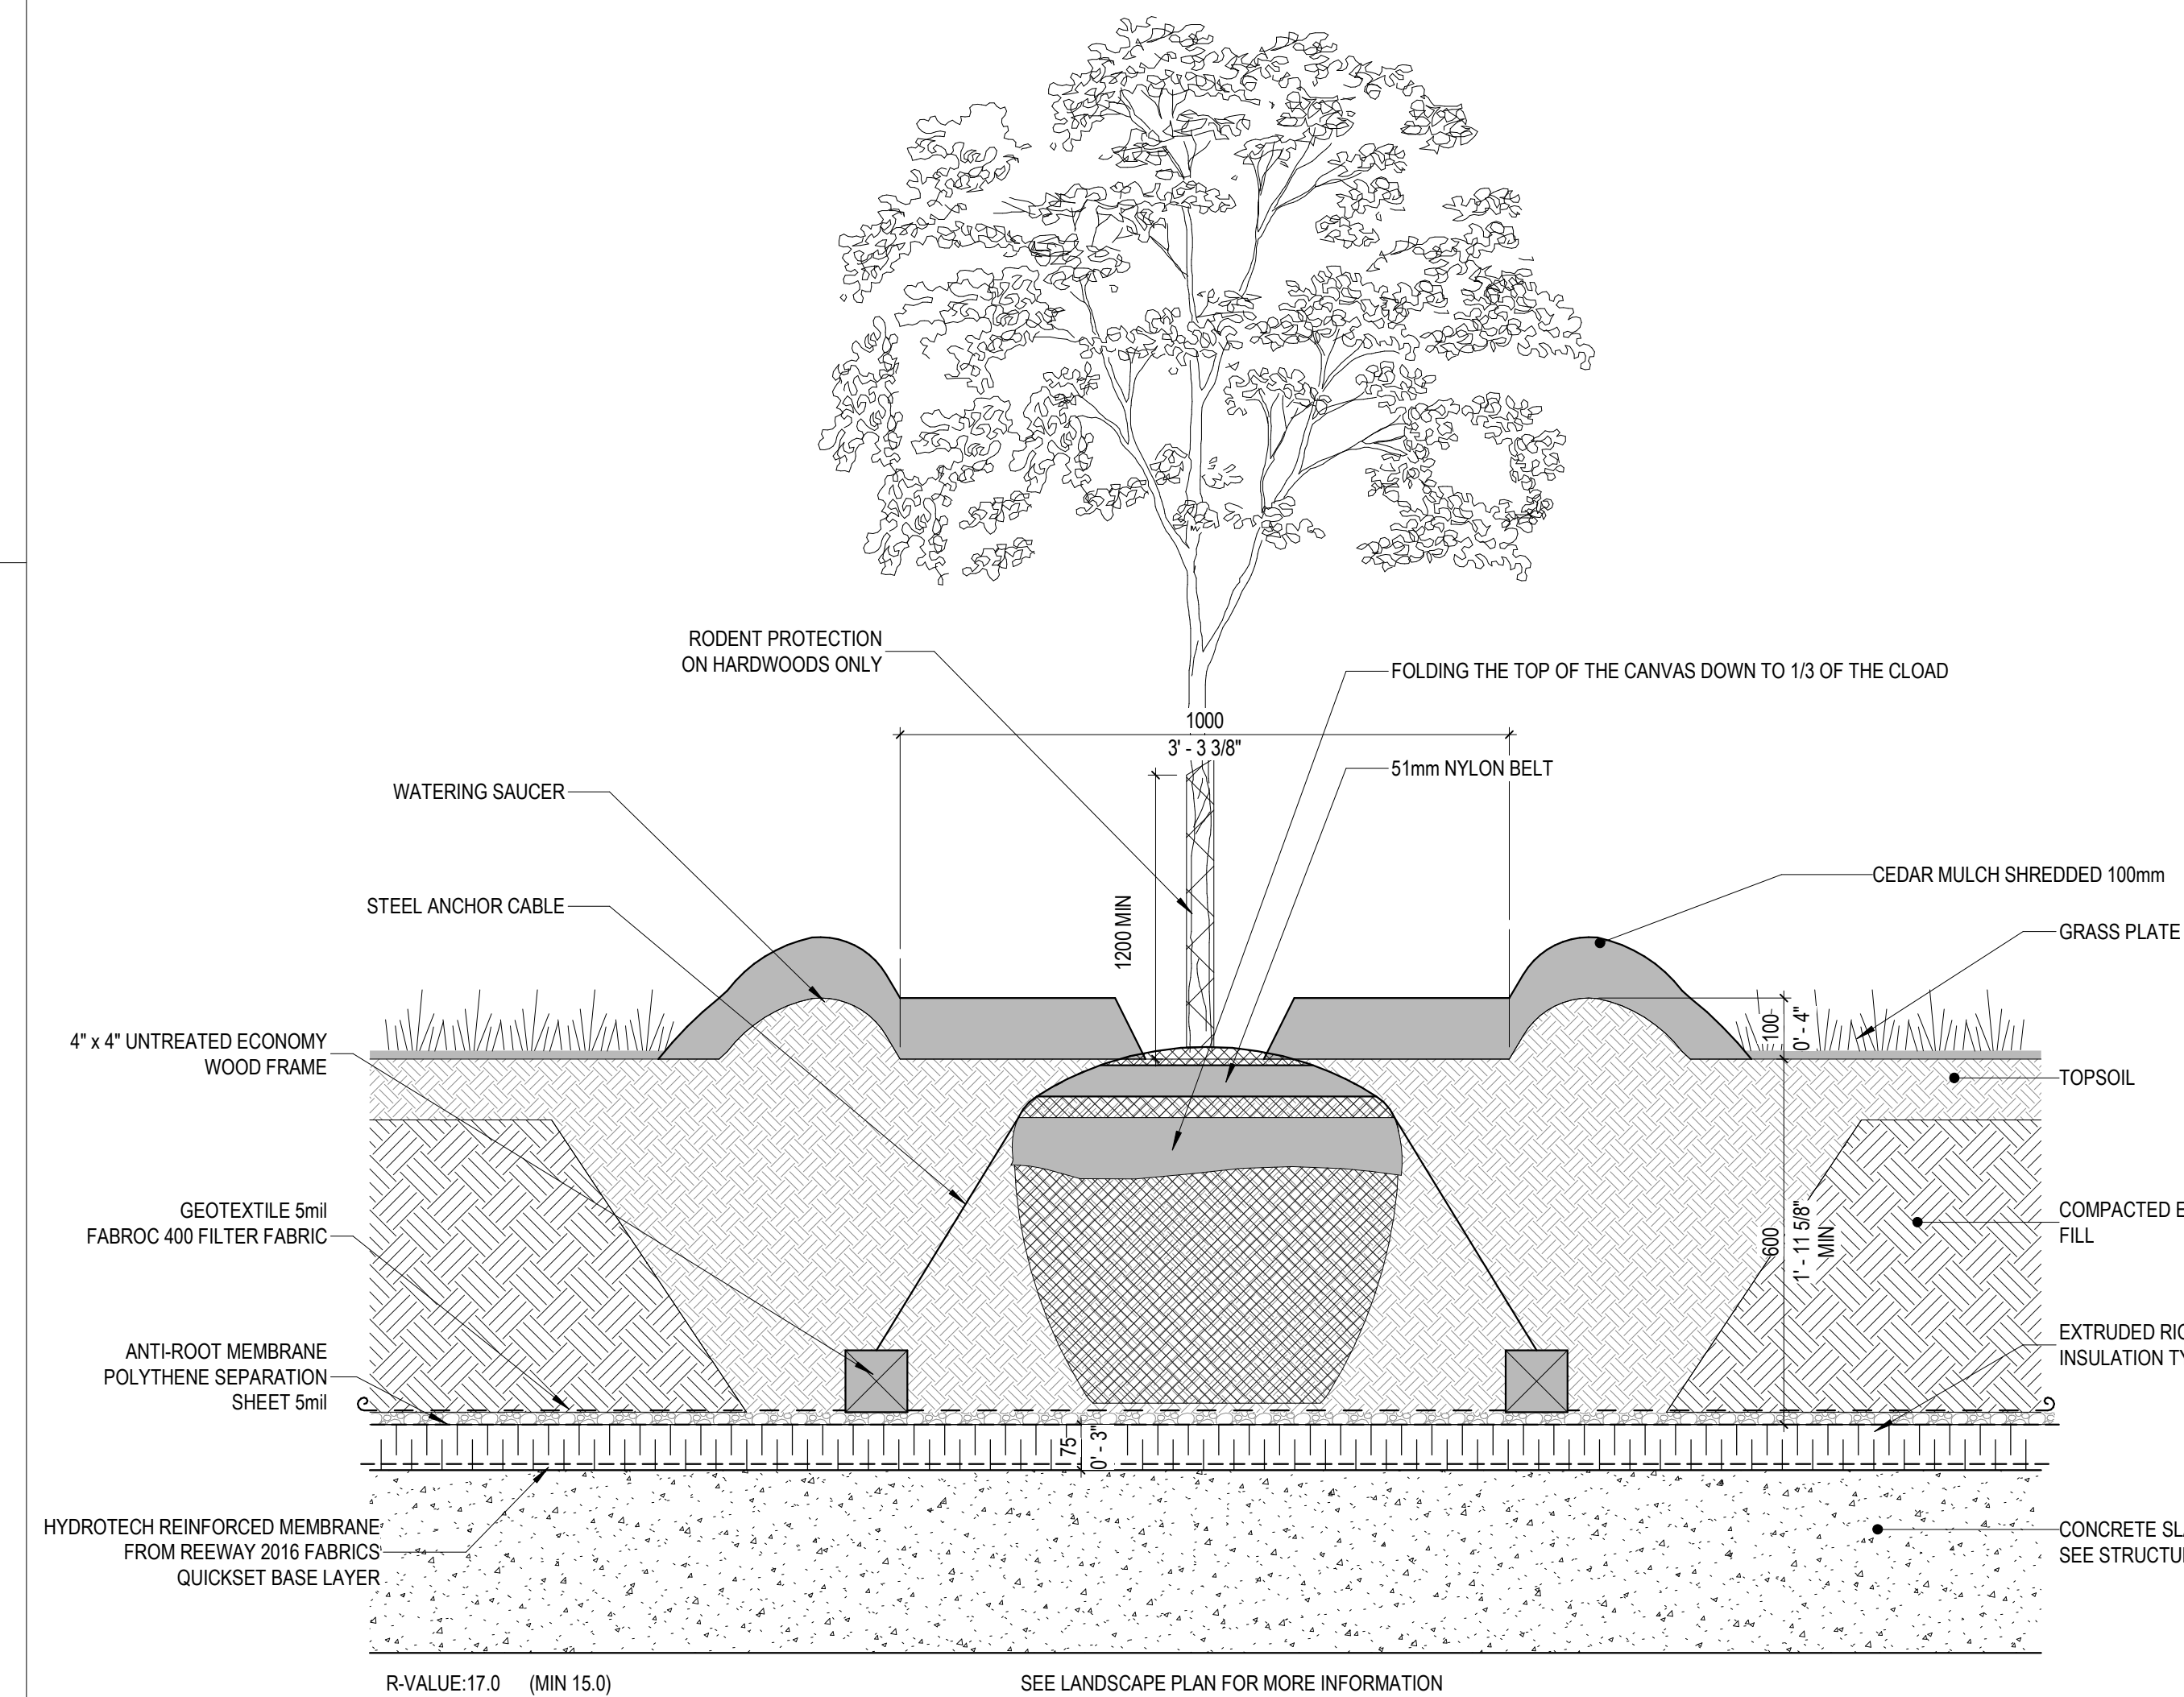



10 TREE PLANTING DETAIL
A-503 1 : 10

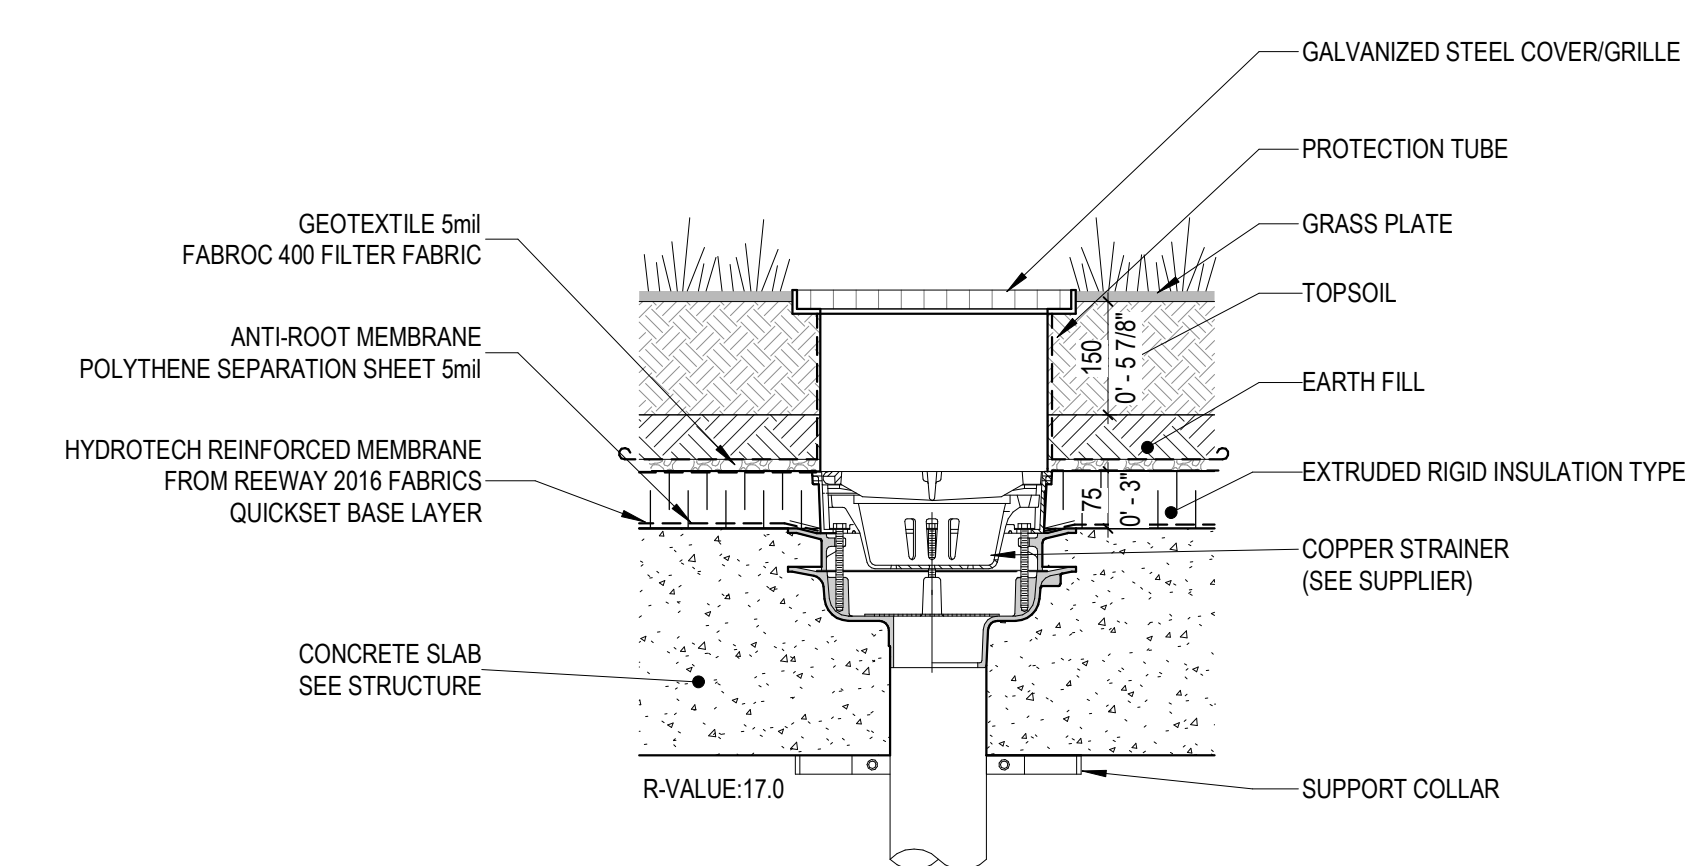


11 SURFACE DRAIN DETAIL
A-503 1 : 10

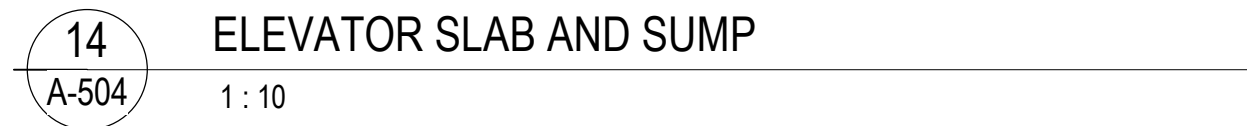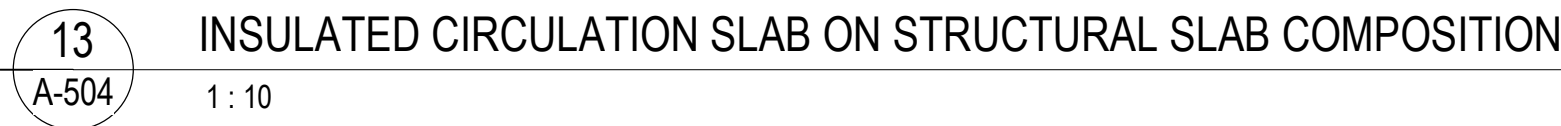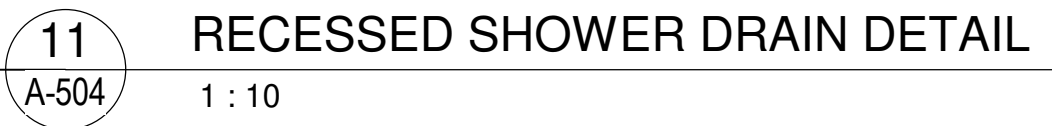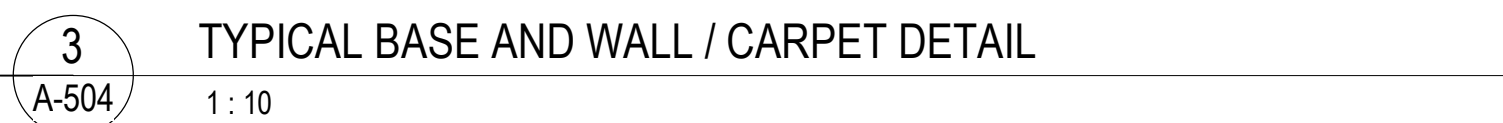

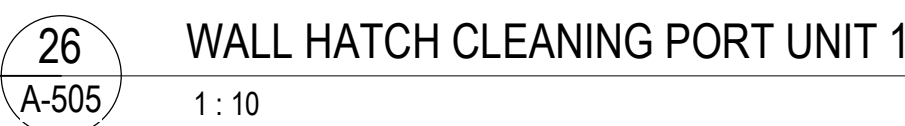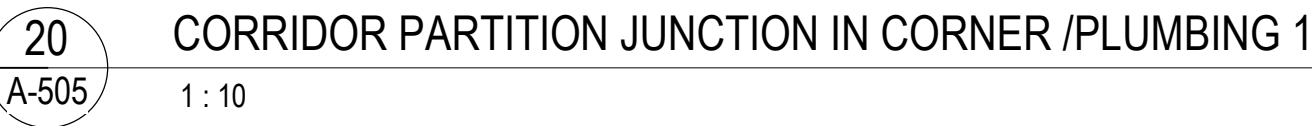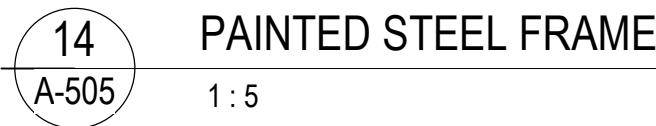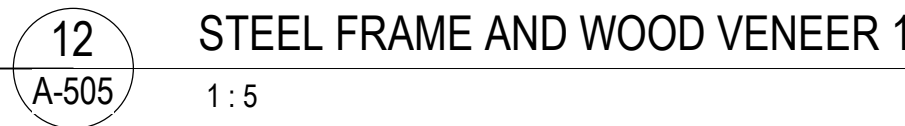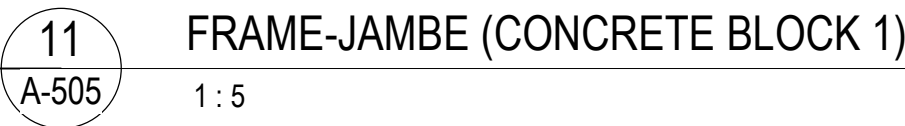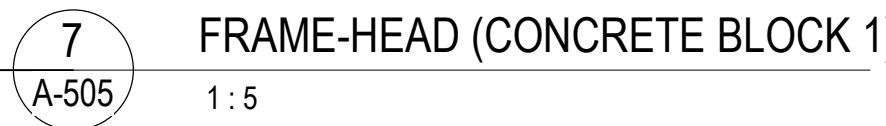


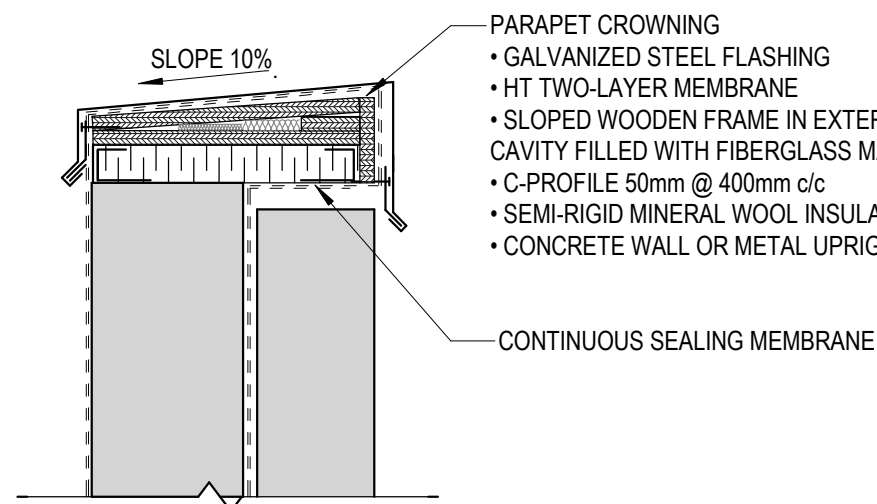


1 PARAPET CROWNING 1
A-507 1:10

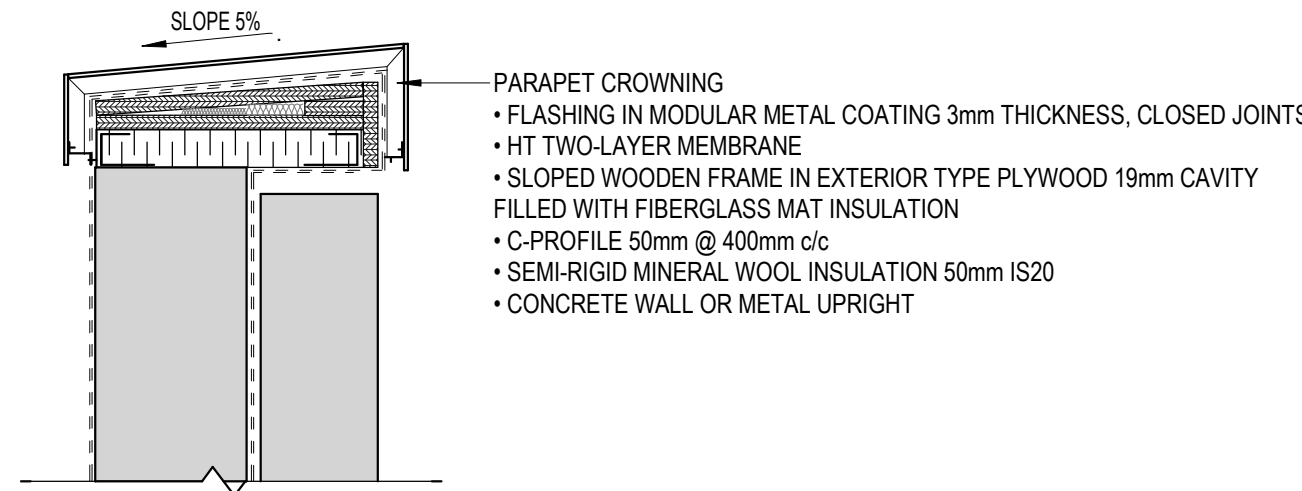


2 PARAPET CROWNING 2
A-507 1:10

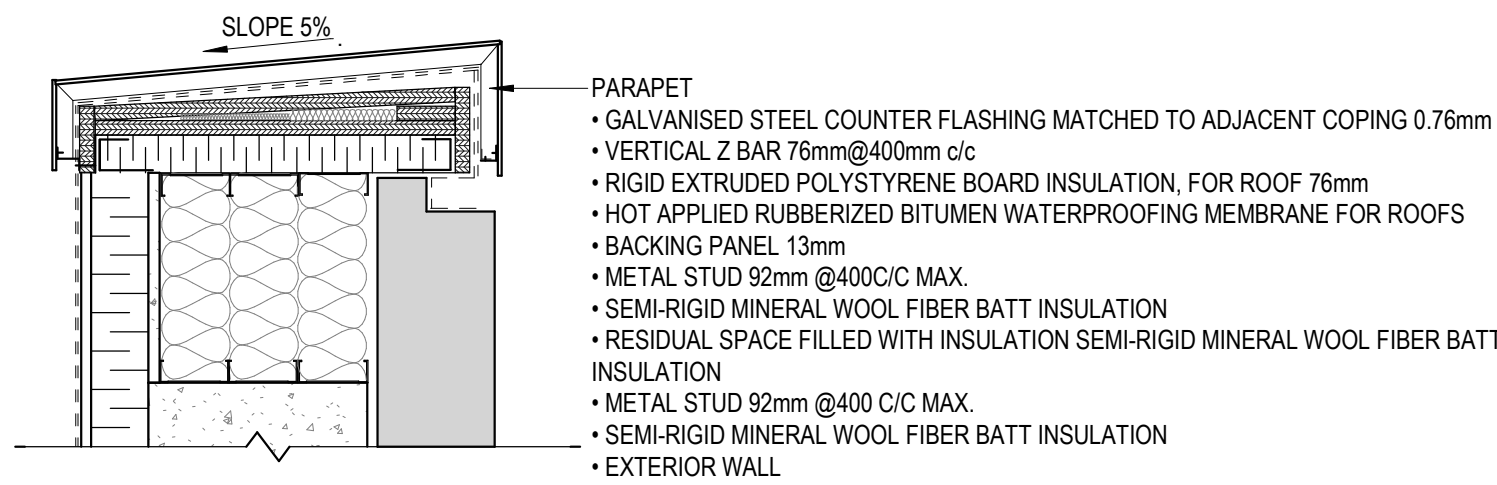


3 PARAPET 1
A-507 1:10

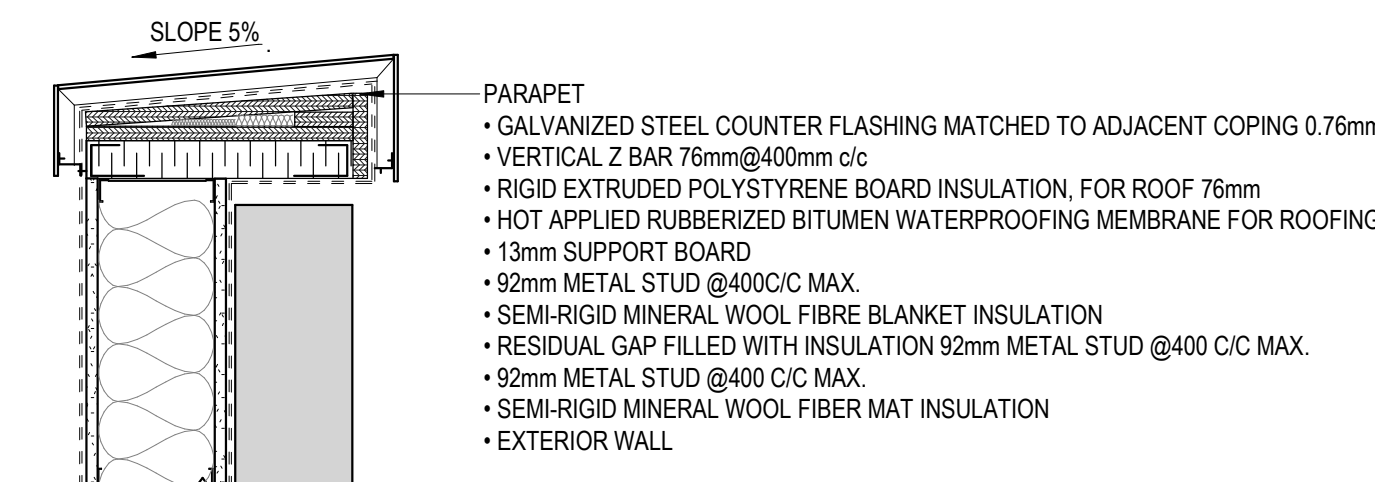


4 PARAPET 2
A-507 1:10

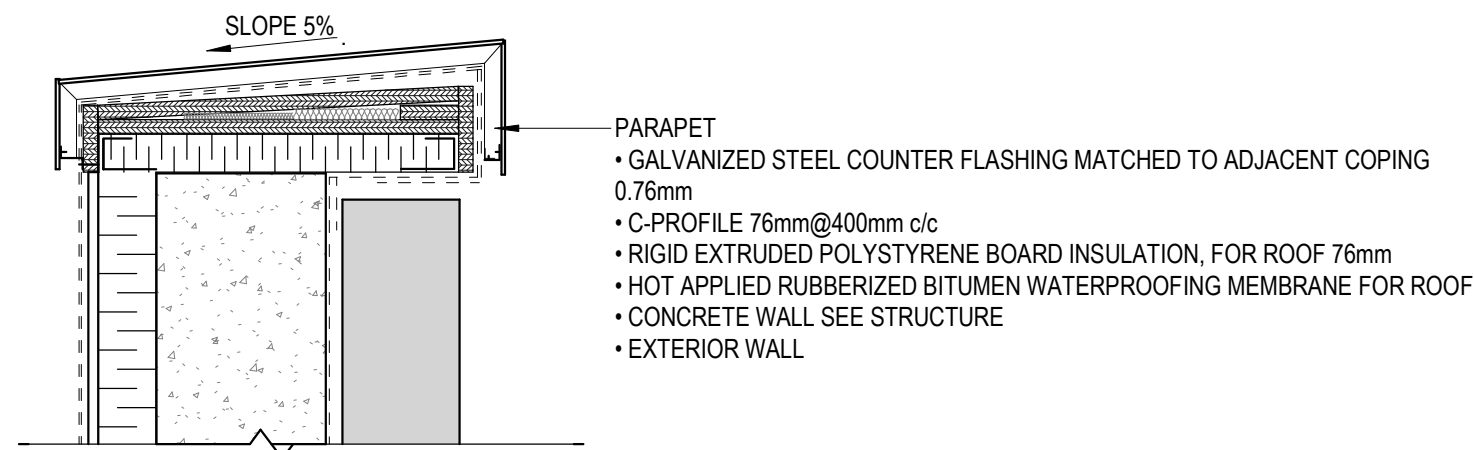


5 PARAPET 3
A-507 1:10

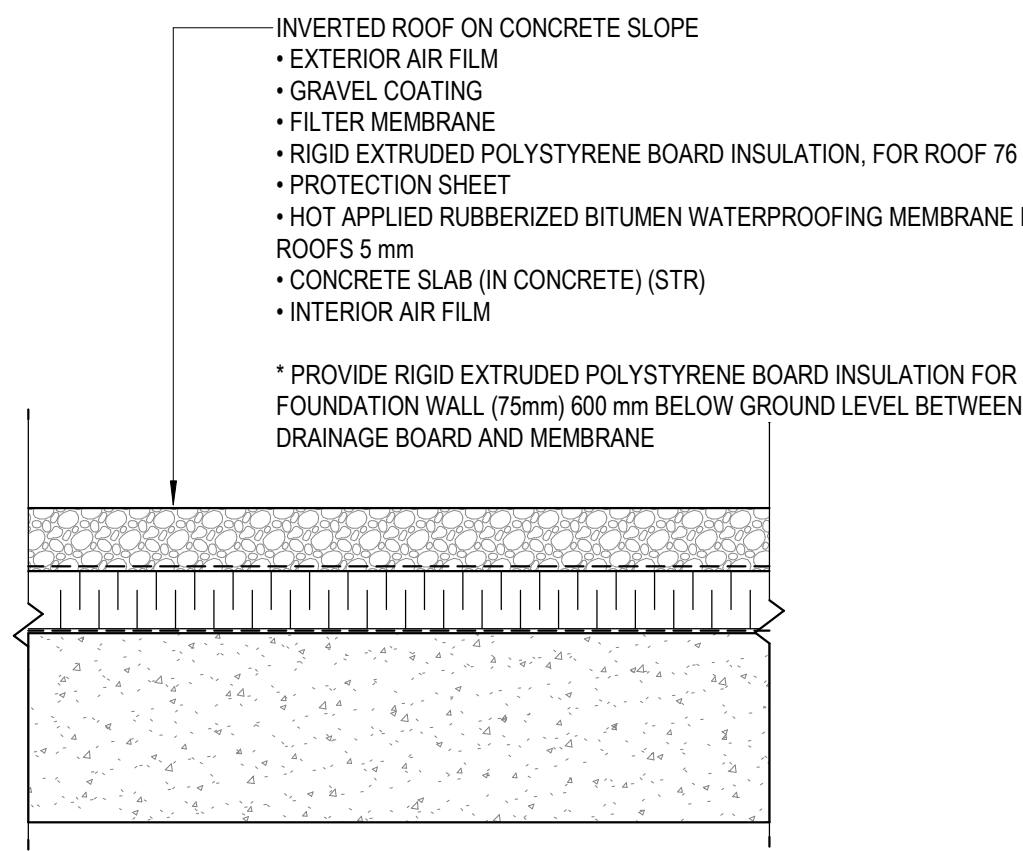


6 INVERTED ROOF ON CONCRETE SLOPE
A-507 1:10

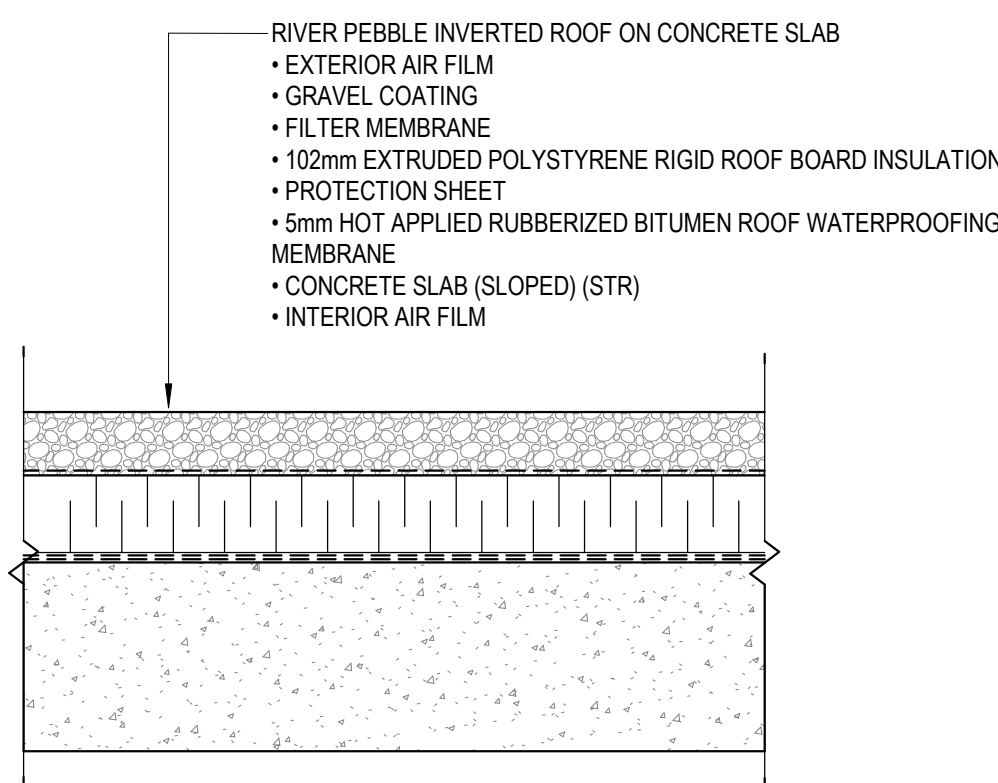


7 INVERTED ROOF WITH RIVER PEBBLES ON CONCRETE SLAB
A-507 1:10

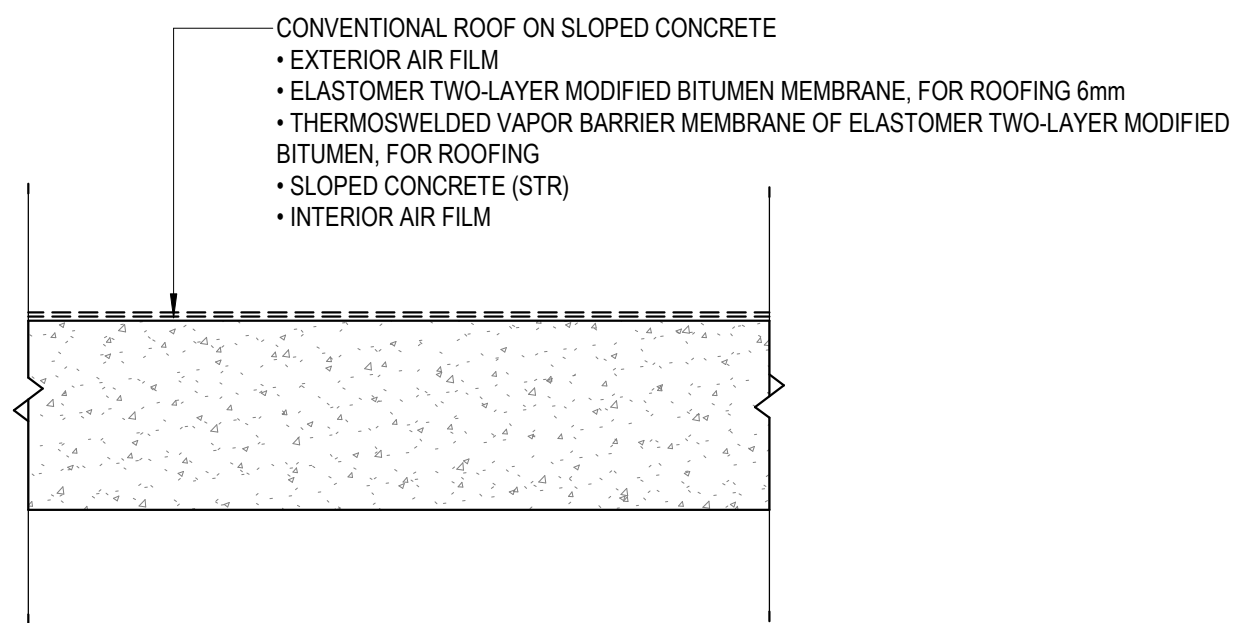


8 CONVENTIONAL ROOF ON SLOPED CONCRETE
A-507 1:10

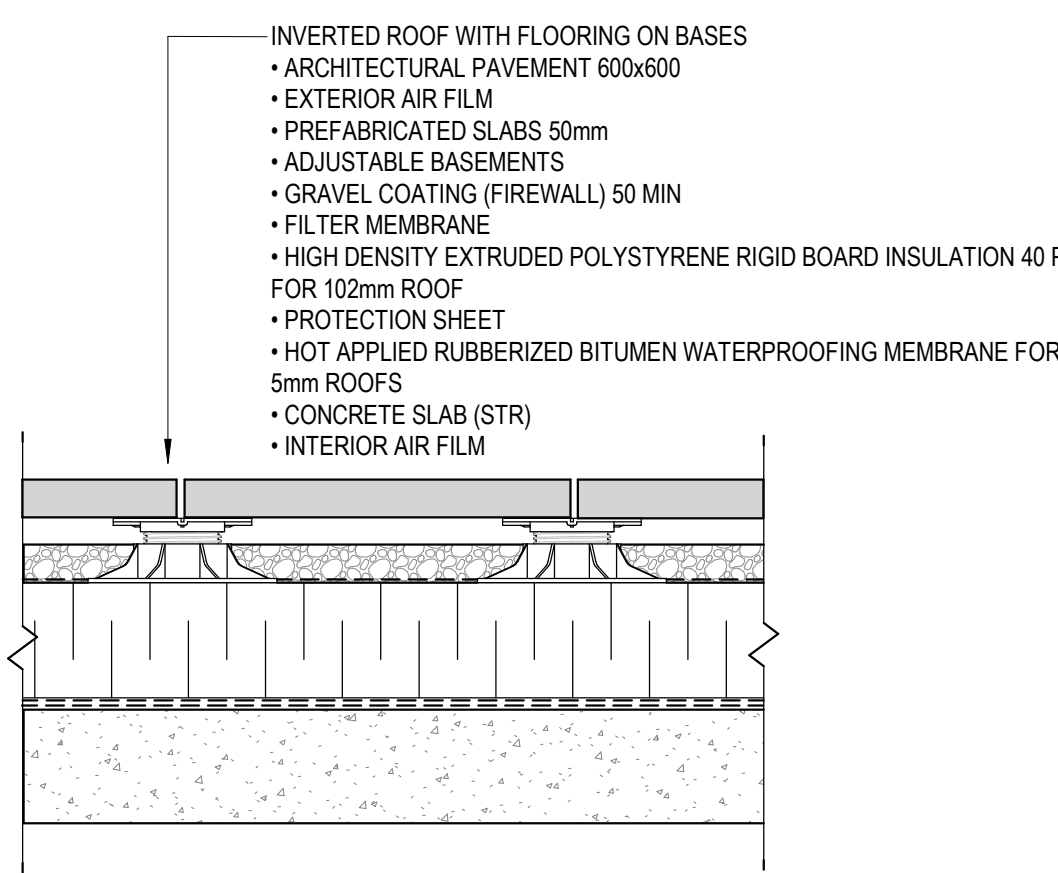


9 INVERTED ROOF WITH FLOORING ON BASES - TREFOND
A-507 1:10

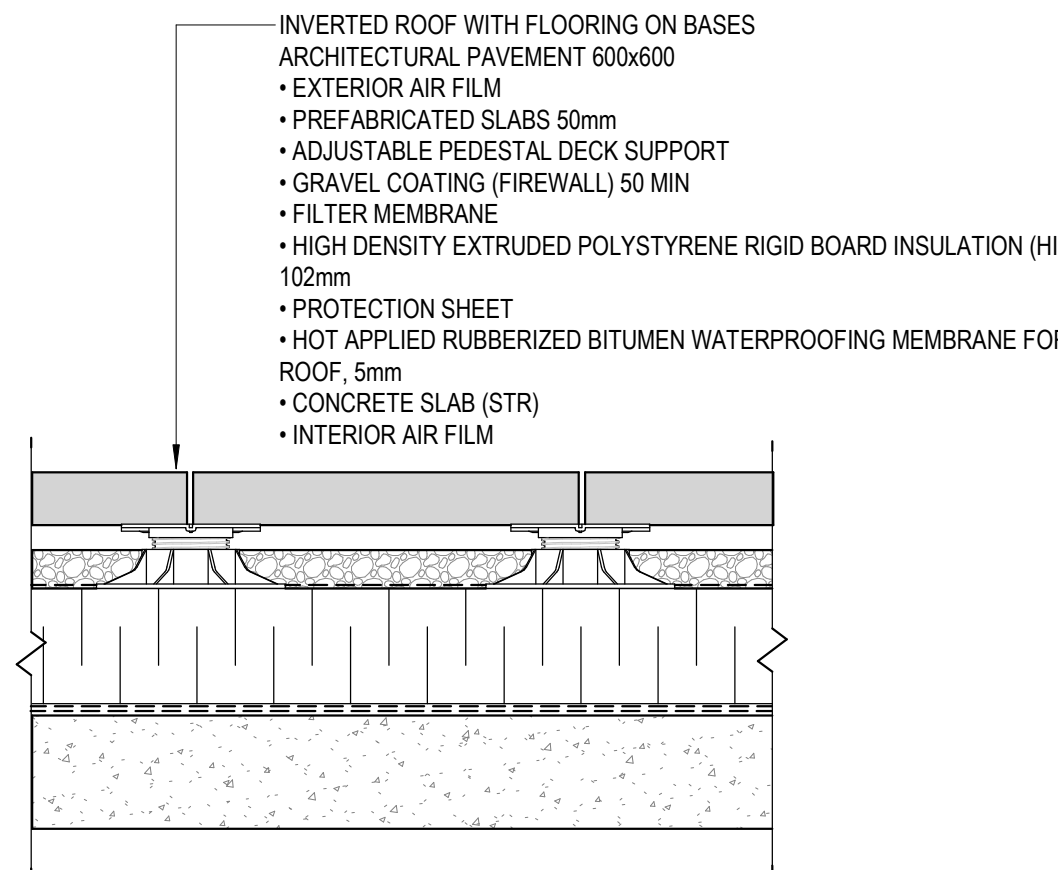


10 INVERTED ROOF WITH FLOORING ON BASES
A-507 1:10

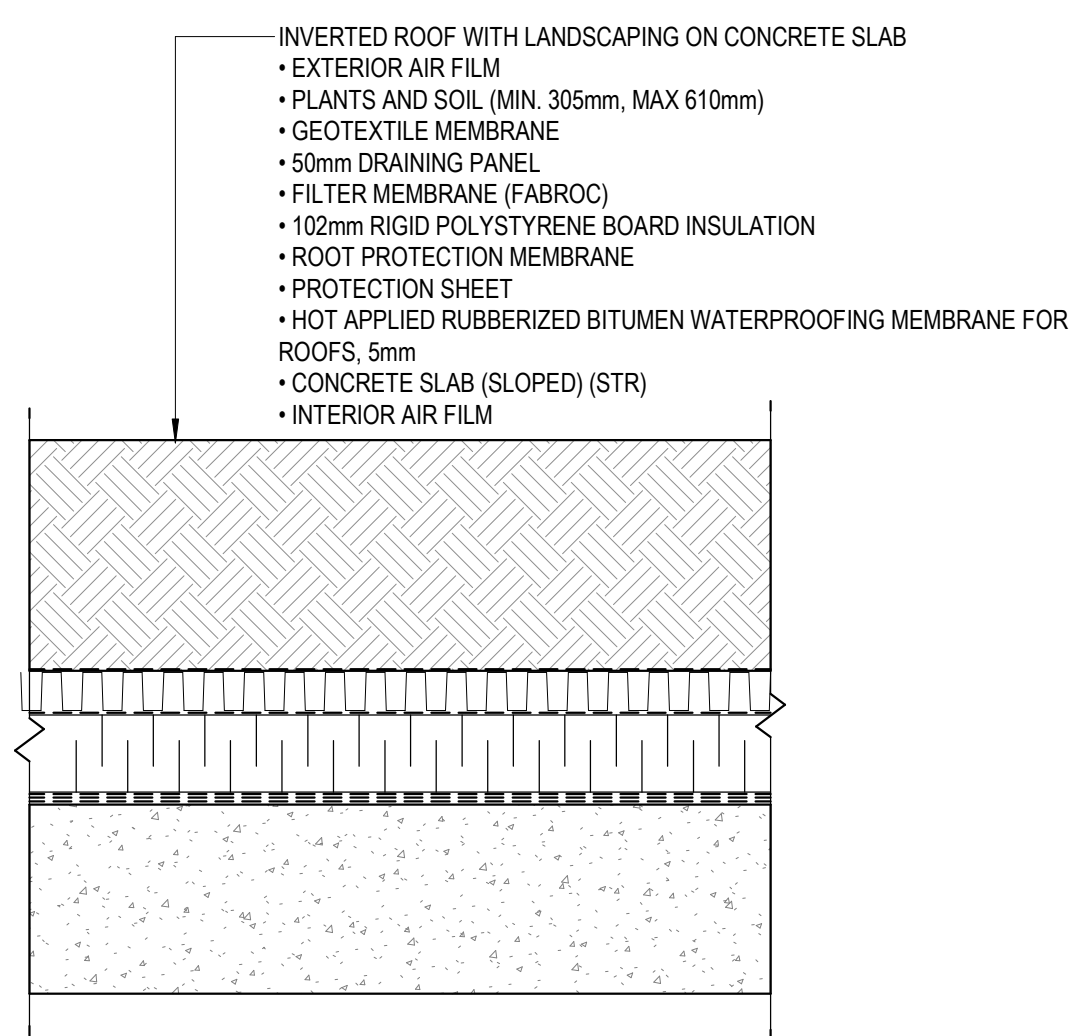


11 INVERTED ROOF WITH LANDSCAPING
A-507 1:10

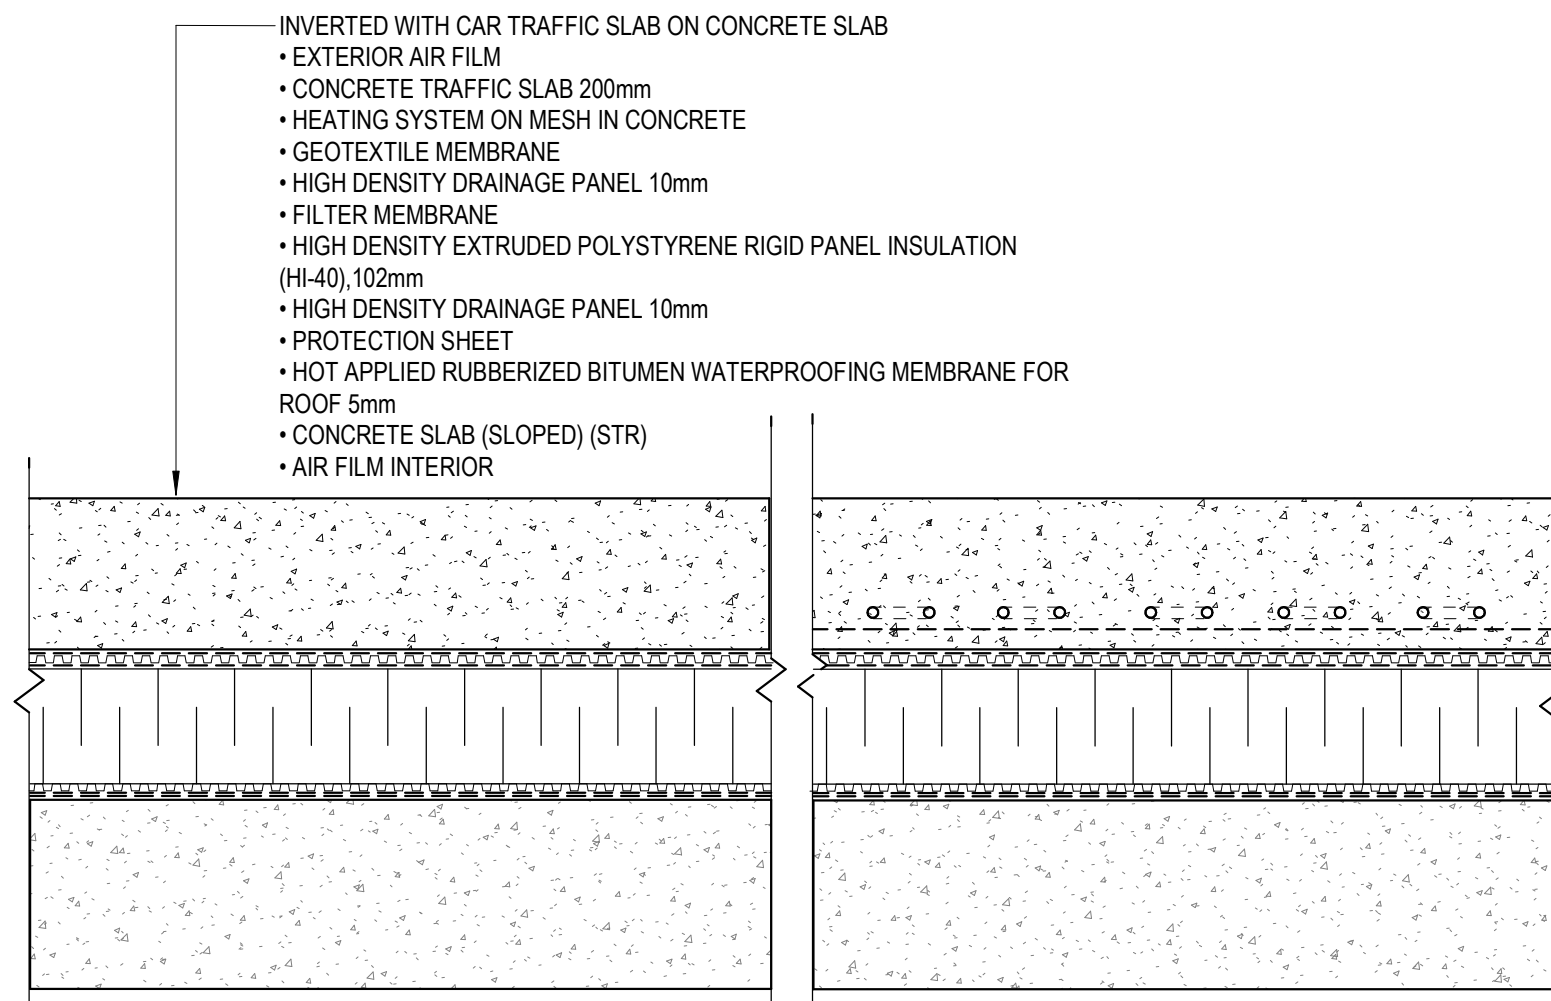


12 INVERTED ROOF WITH CAR TRAFFIC SLAB - TREFOND
A-507 1:10

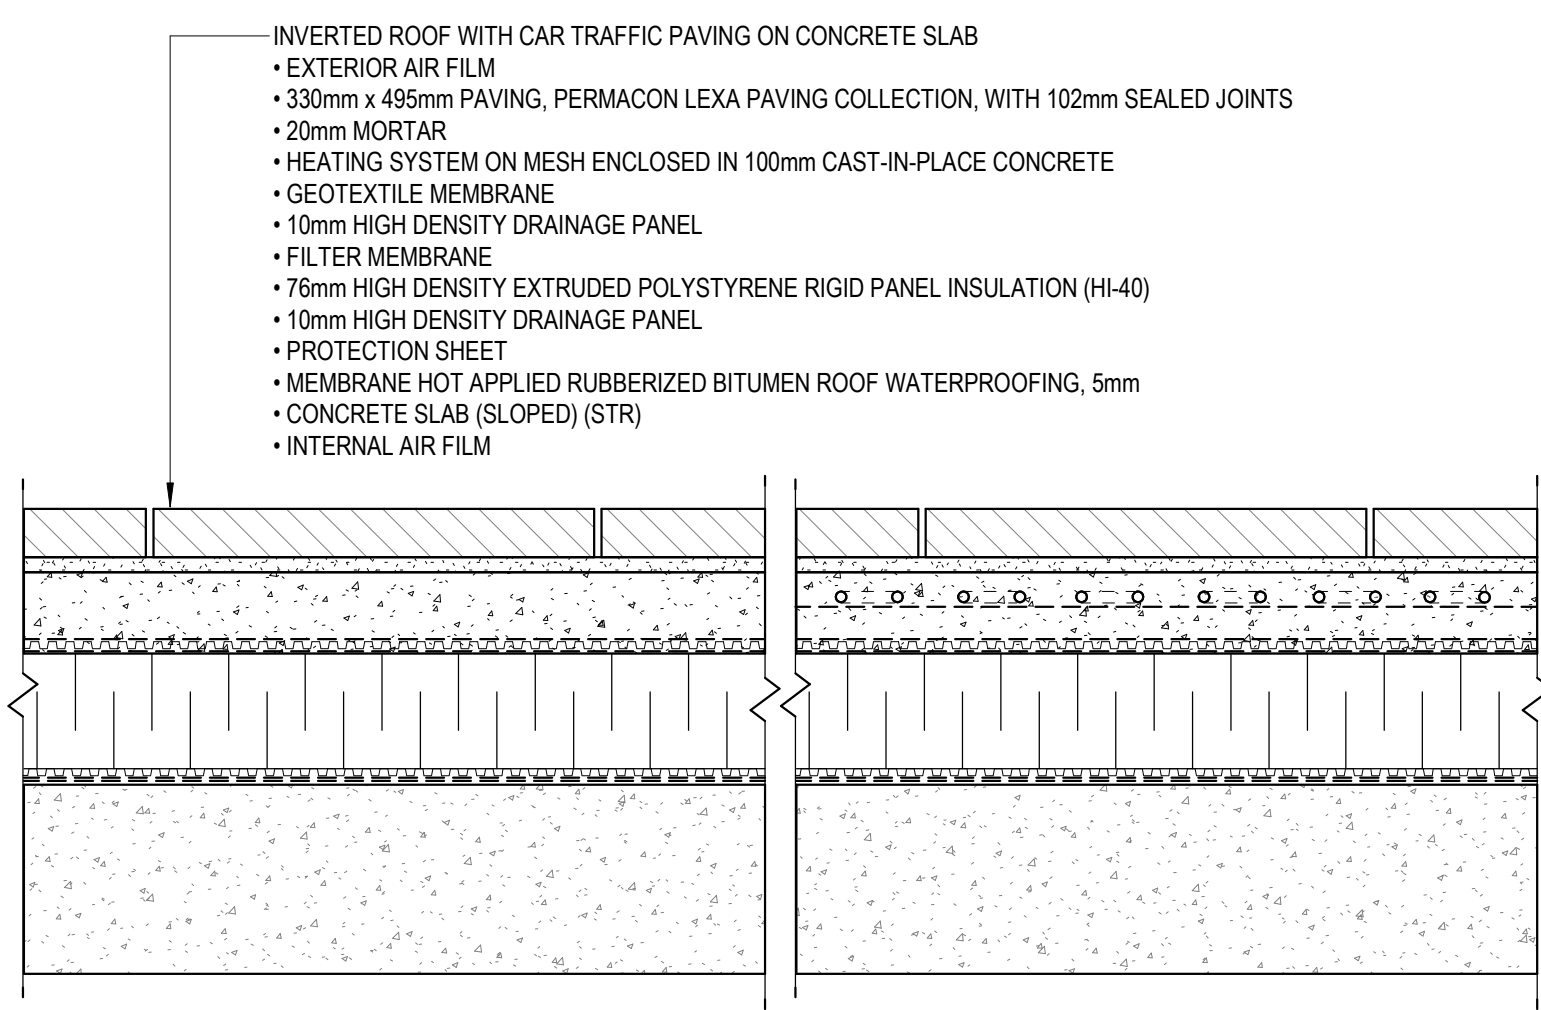


13 INVERTED ROOF WITH CAR TRAFFIC PAVING ON CONCRETE SLAB
A-507 1:10

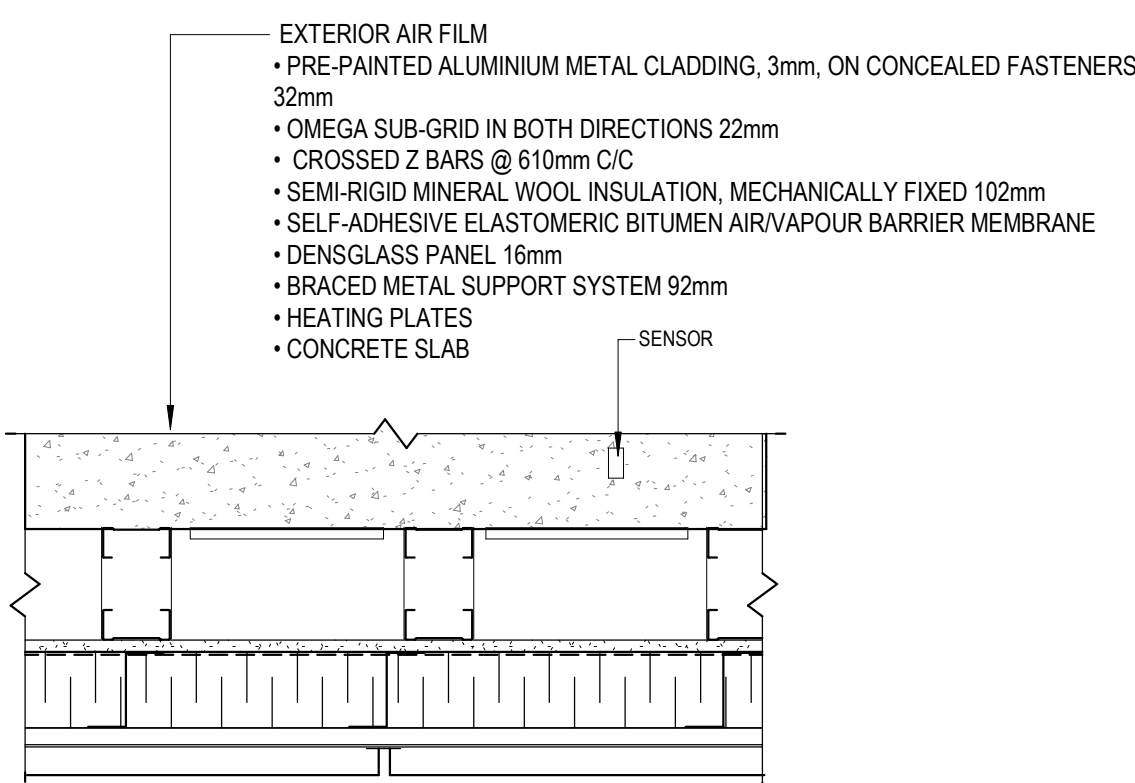


14 INSULATED, HEATED BLACK ALUMINUM SOFFIT S2
A-507 1:10

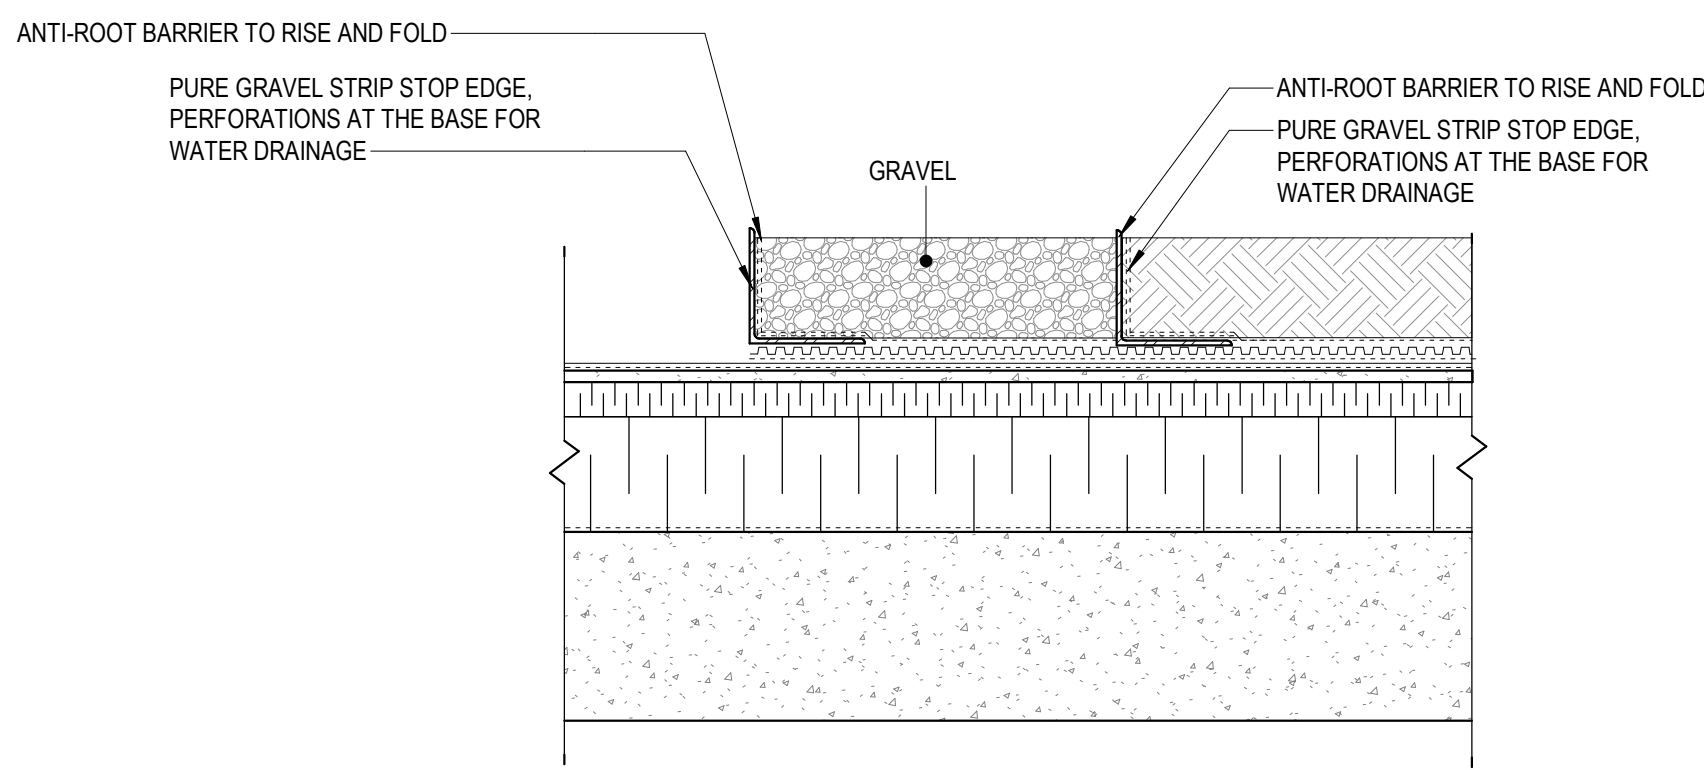


20 ROOF JUNCTION
A-507 1:10

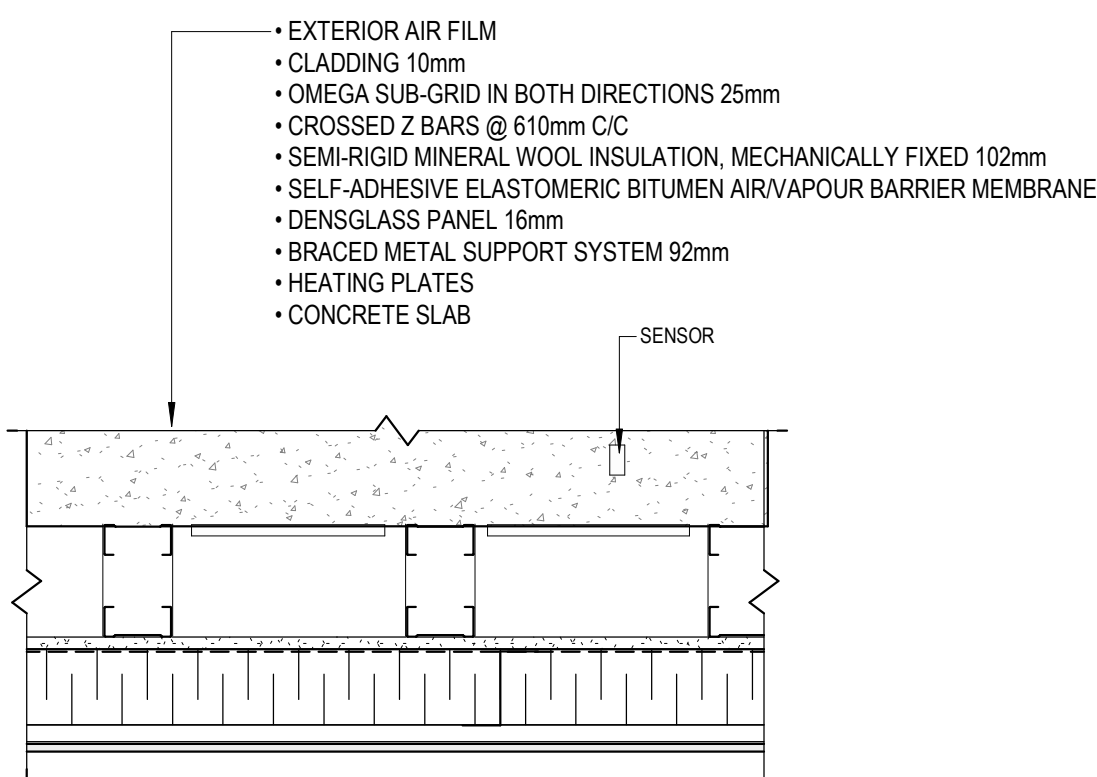


15 INSULATED, HEATED CLADDING SOFFIT S1
A-507 1:10

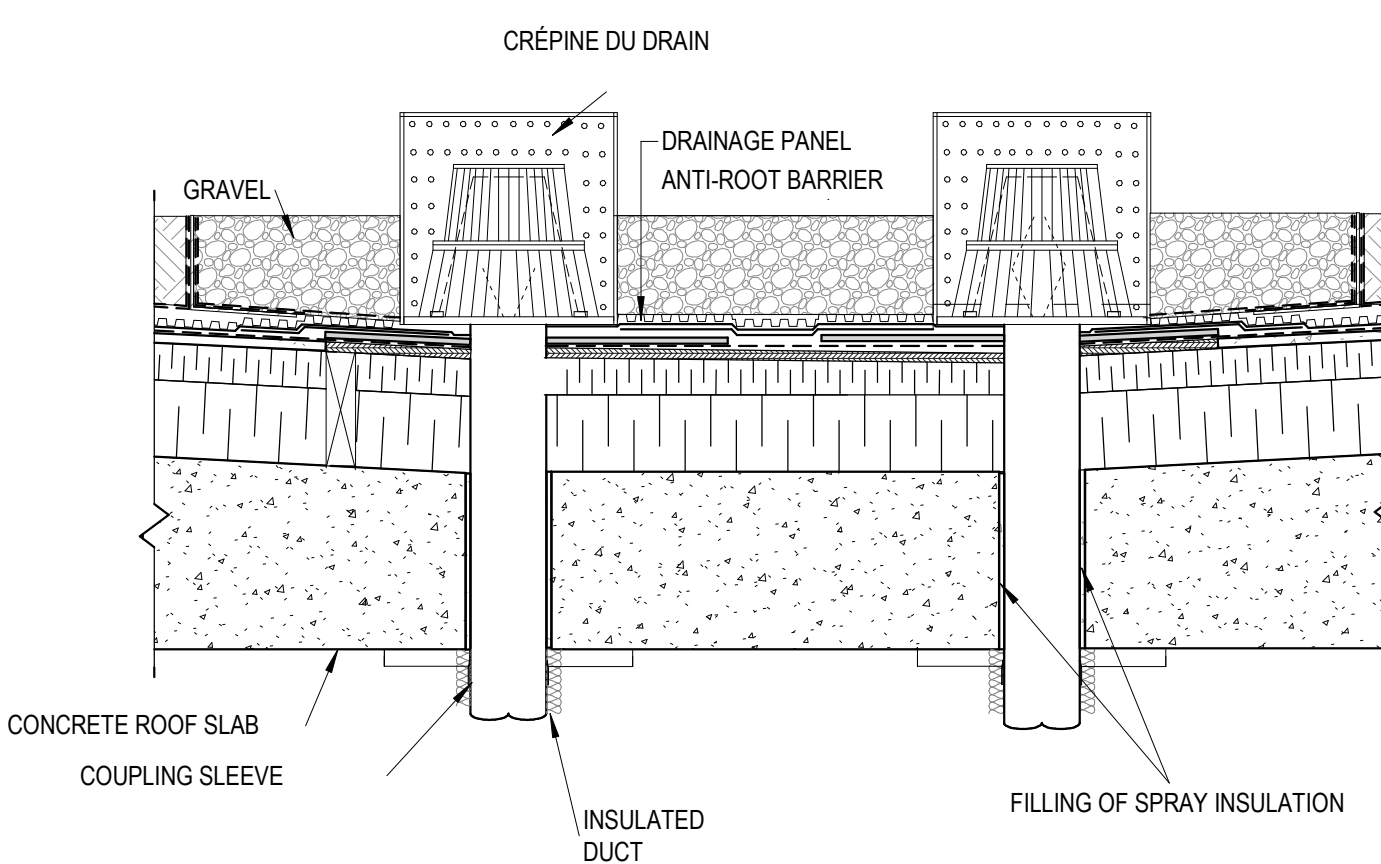


17 ROOF DRAIN 2
A-507 1:10

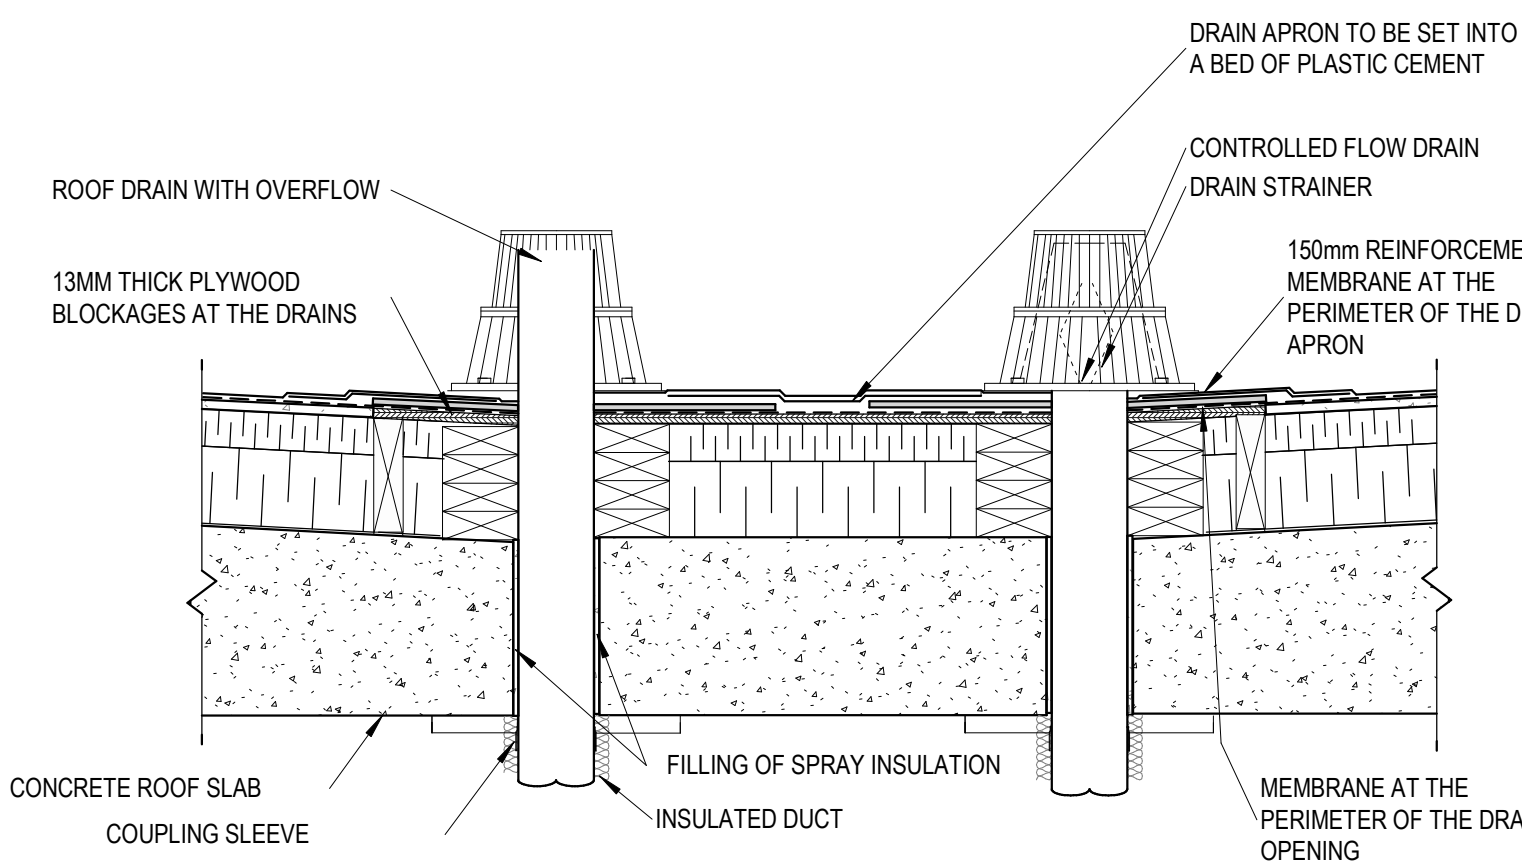


18 ROOF DRAIN 3
A-507 1:10











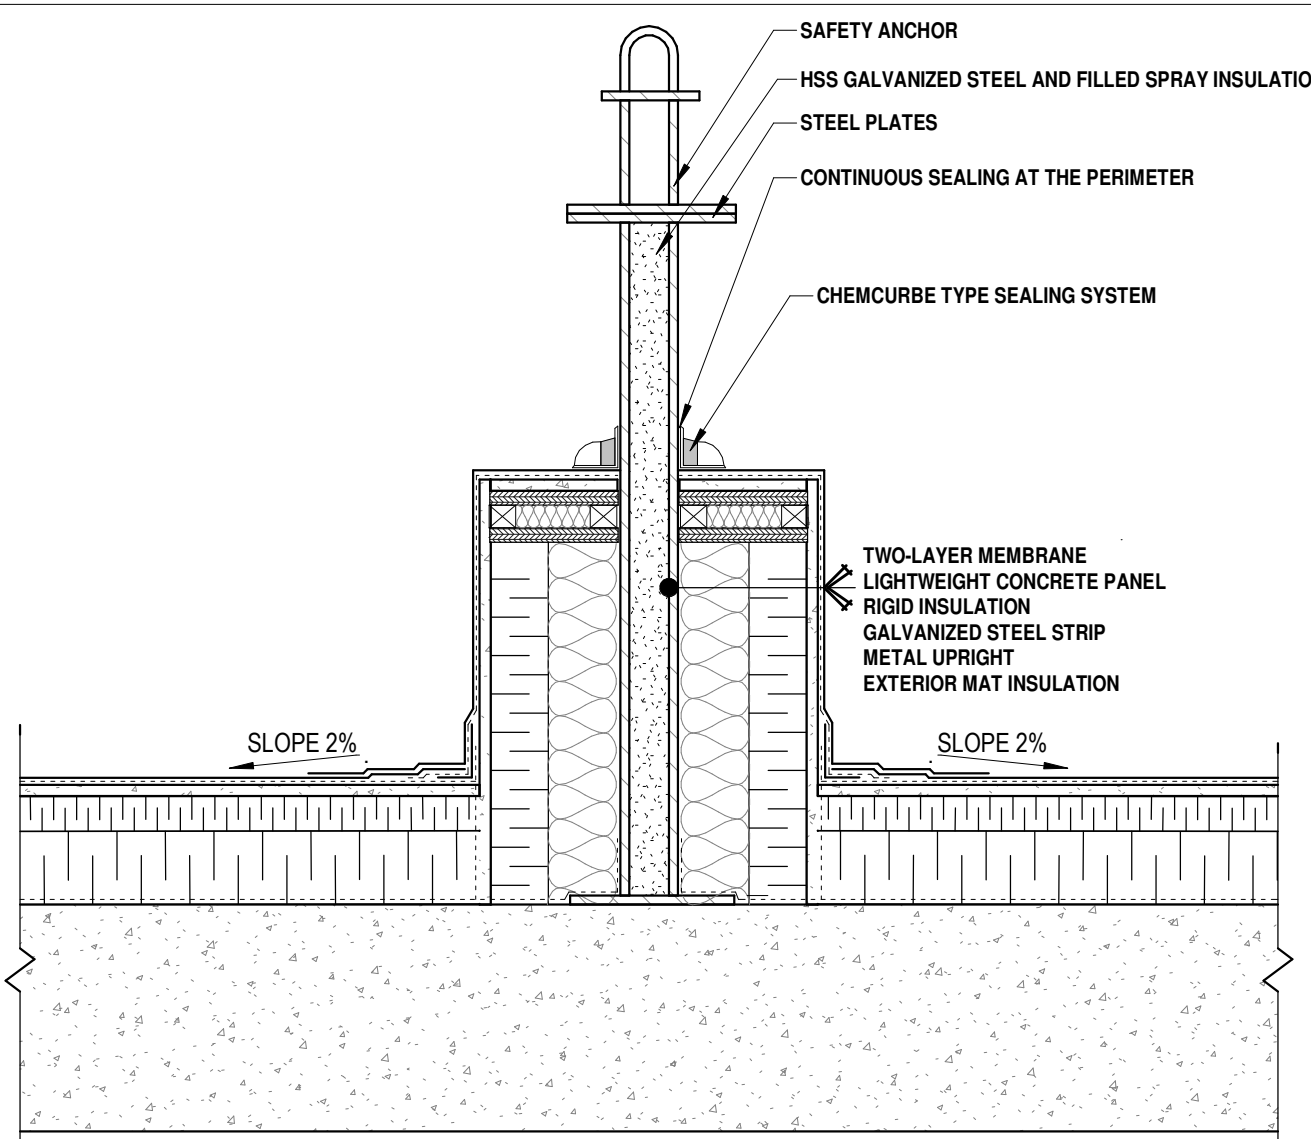


16 TYPICAL DETAIL - SAFETY ANCHOR
A-507 1:10

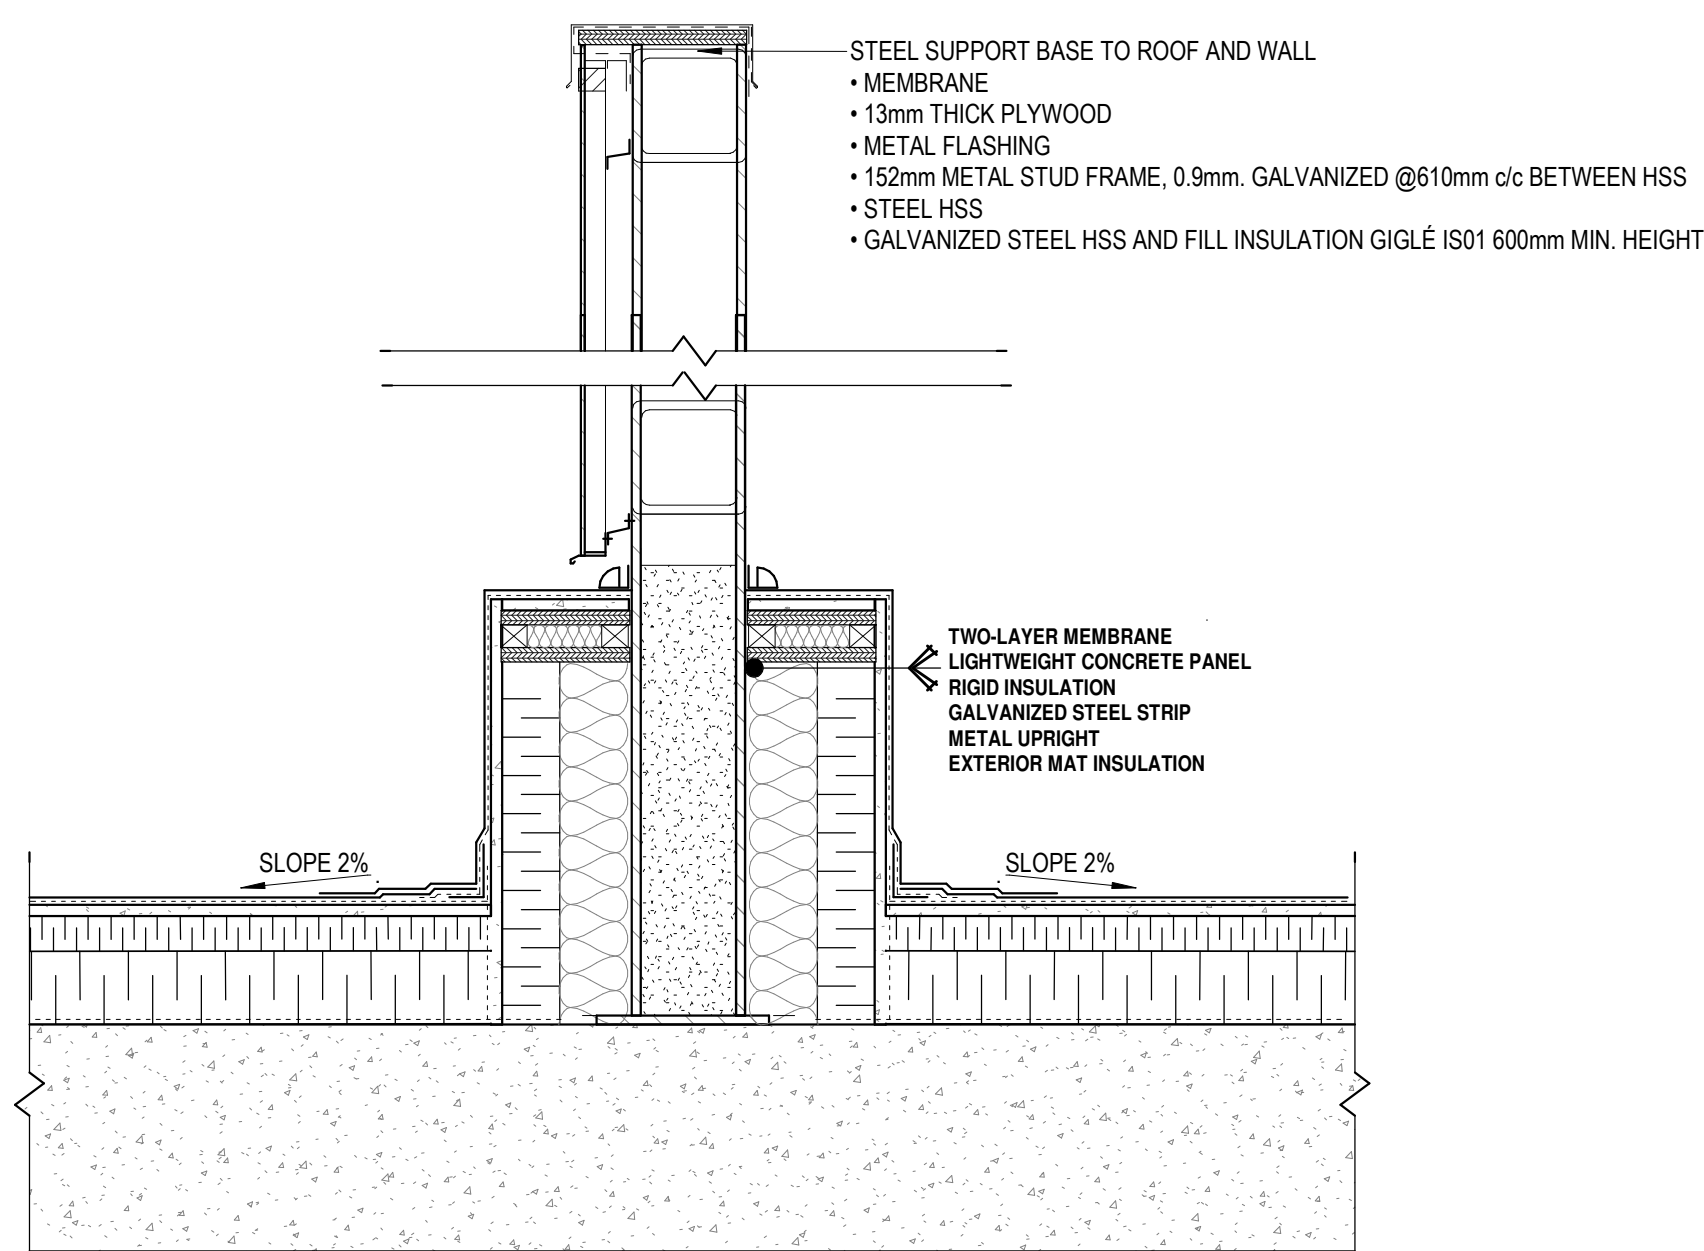

19 TYPICAL DETAIL - STEEL SUPPORT BASE ON ROOF AND WALL
A-507 1:10

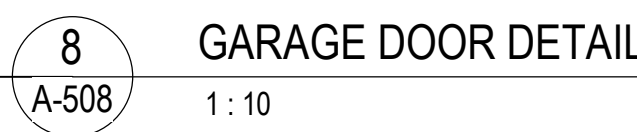

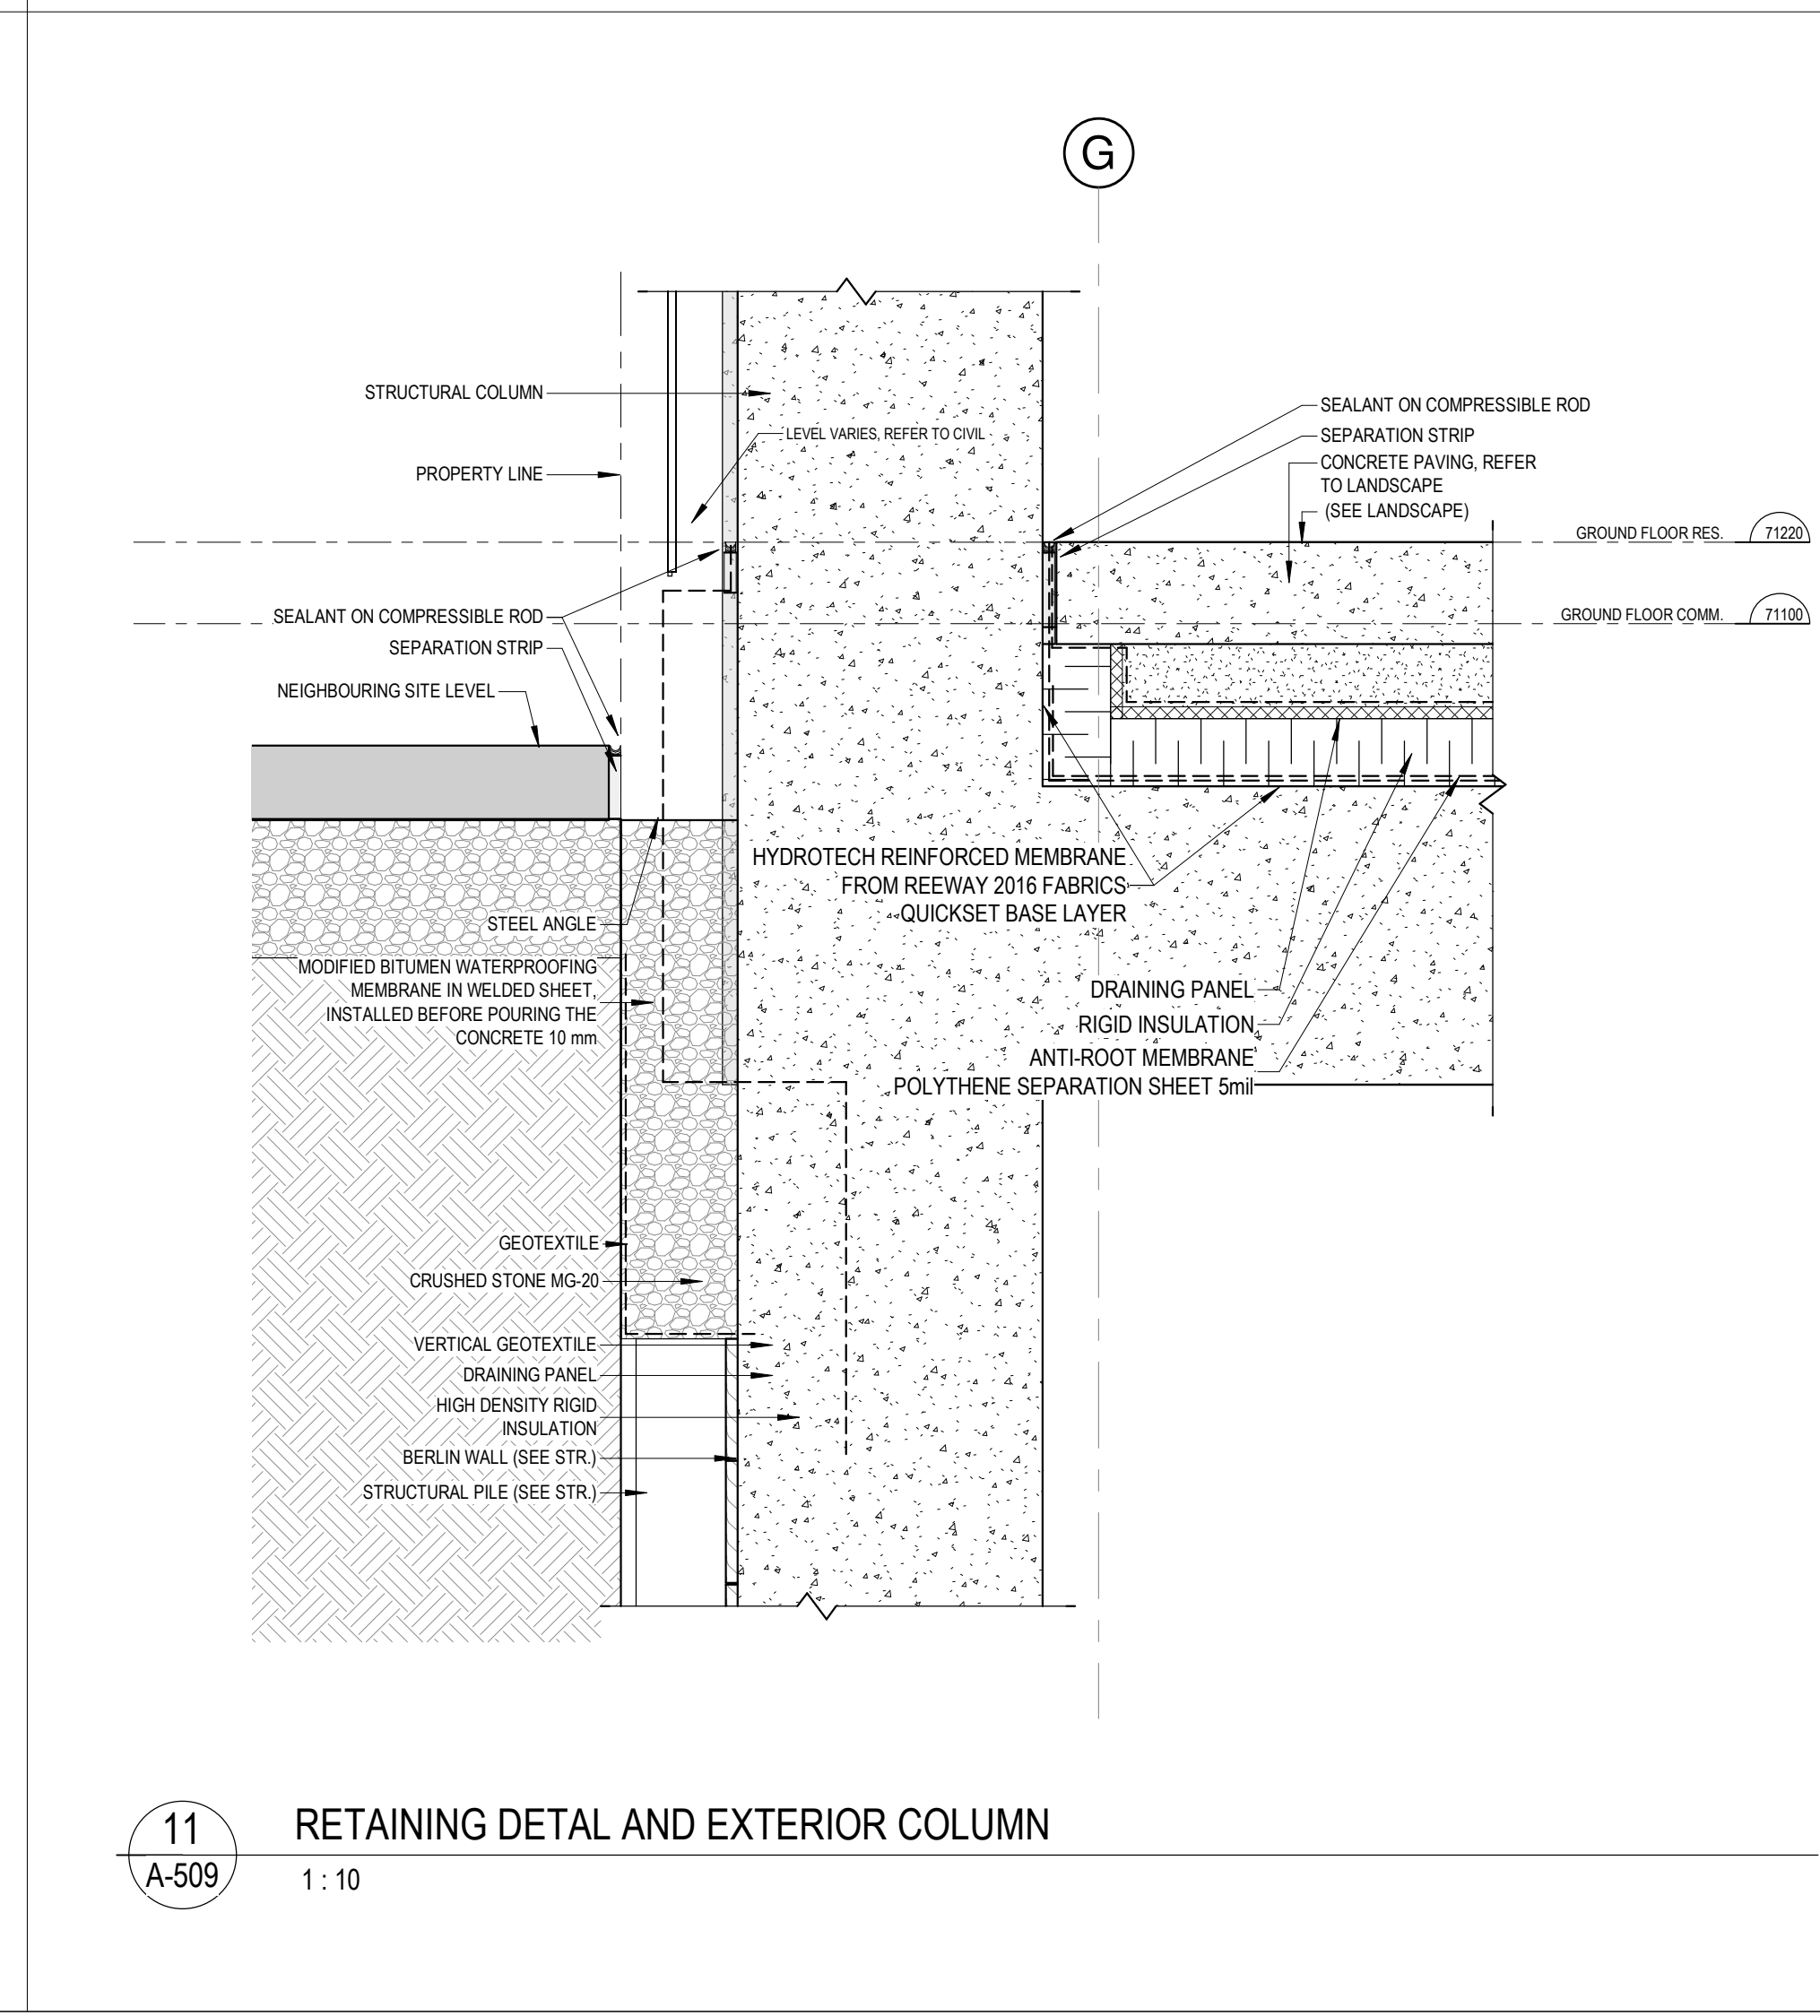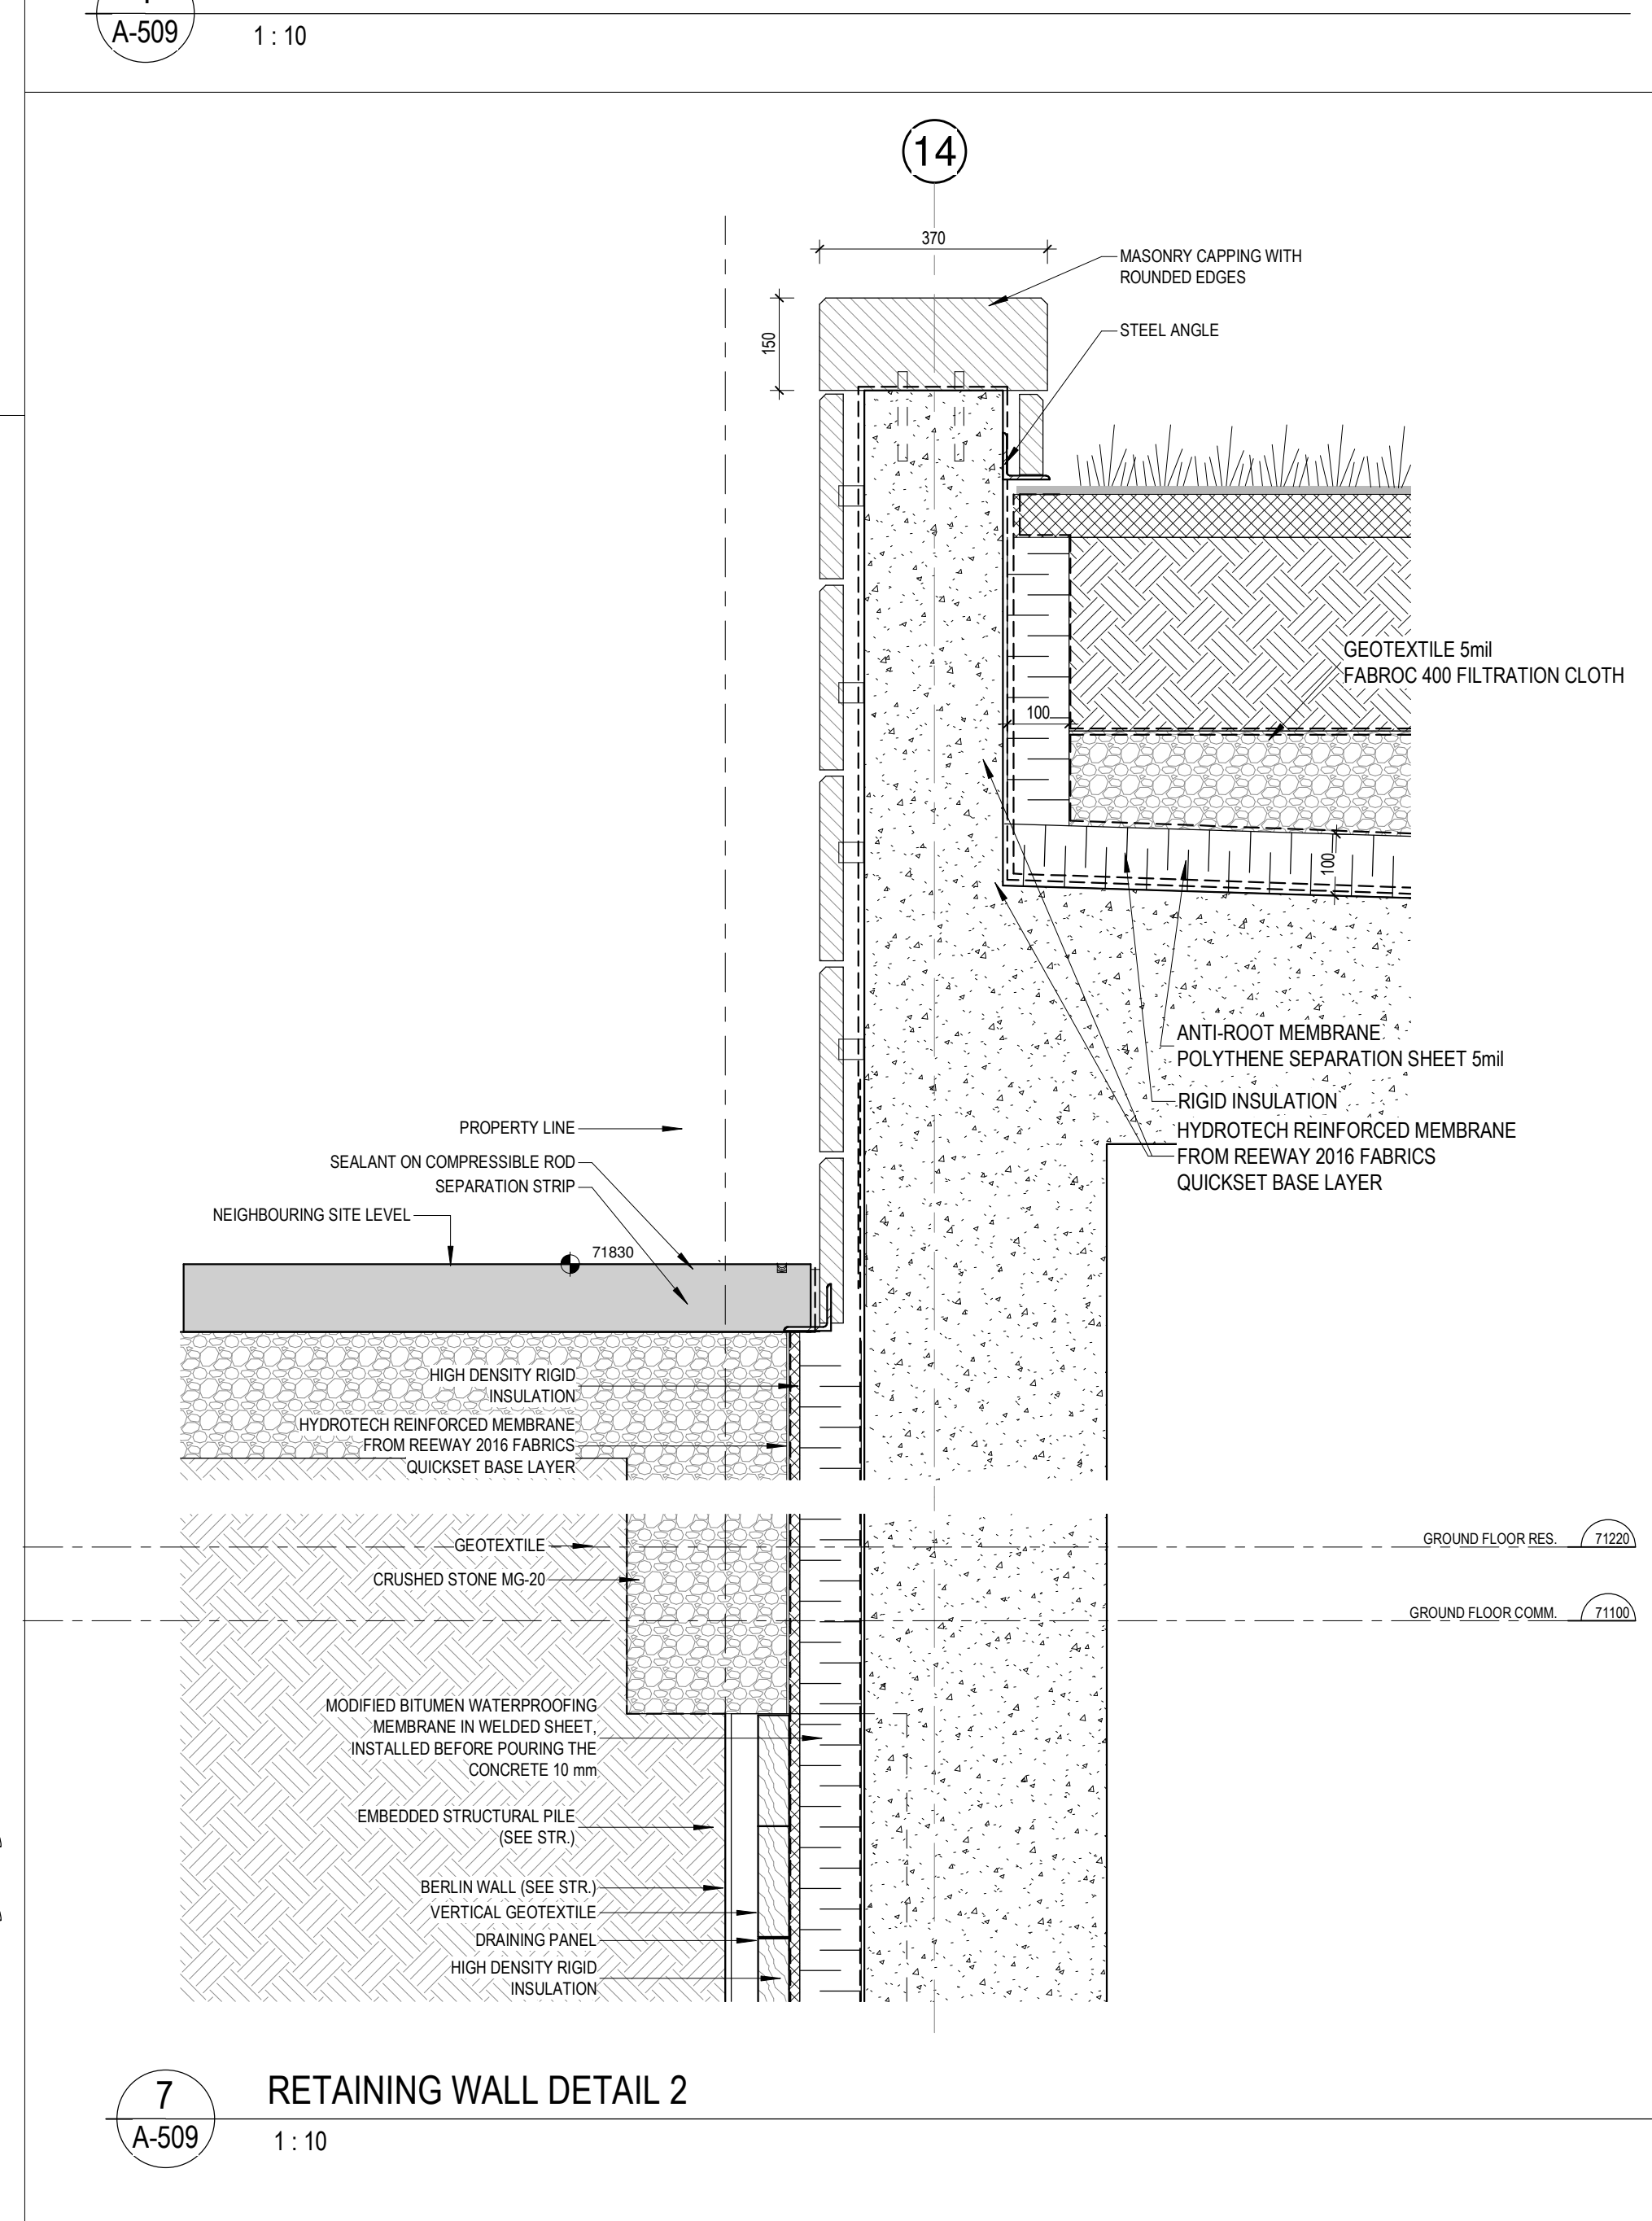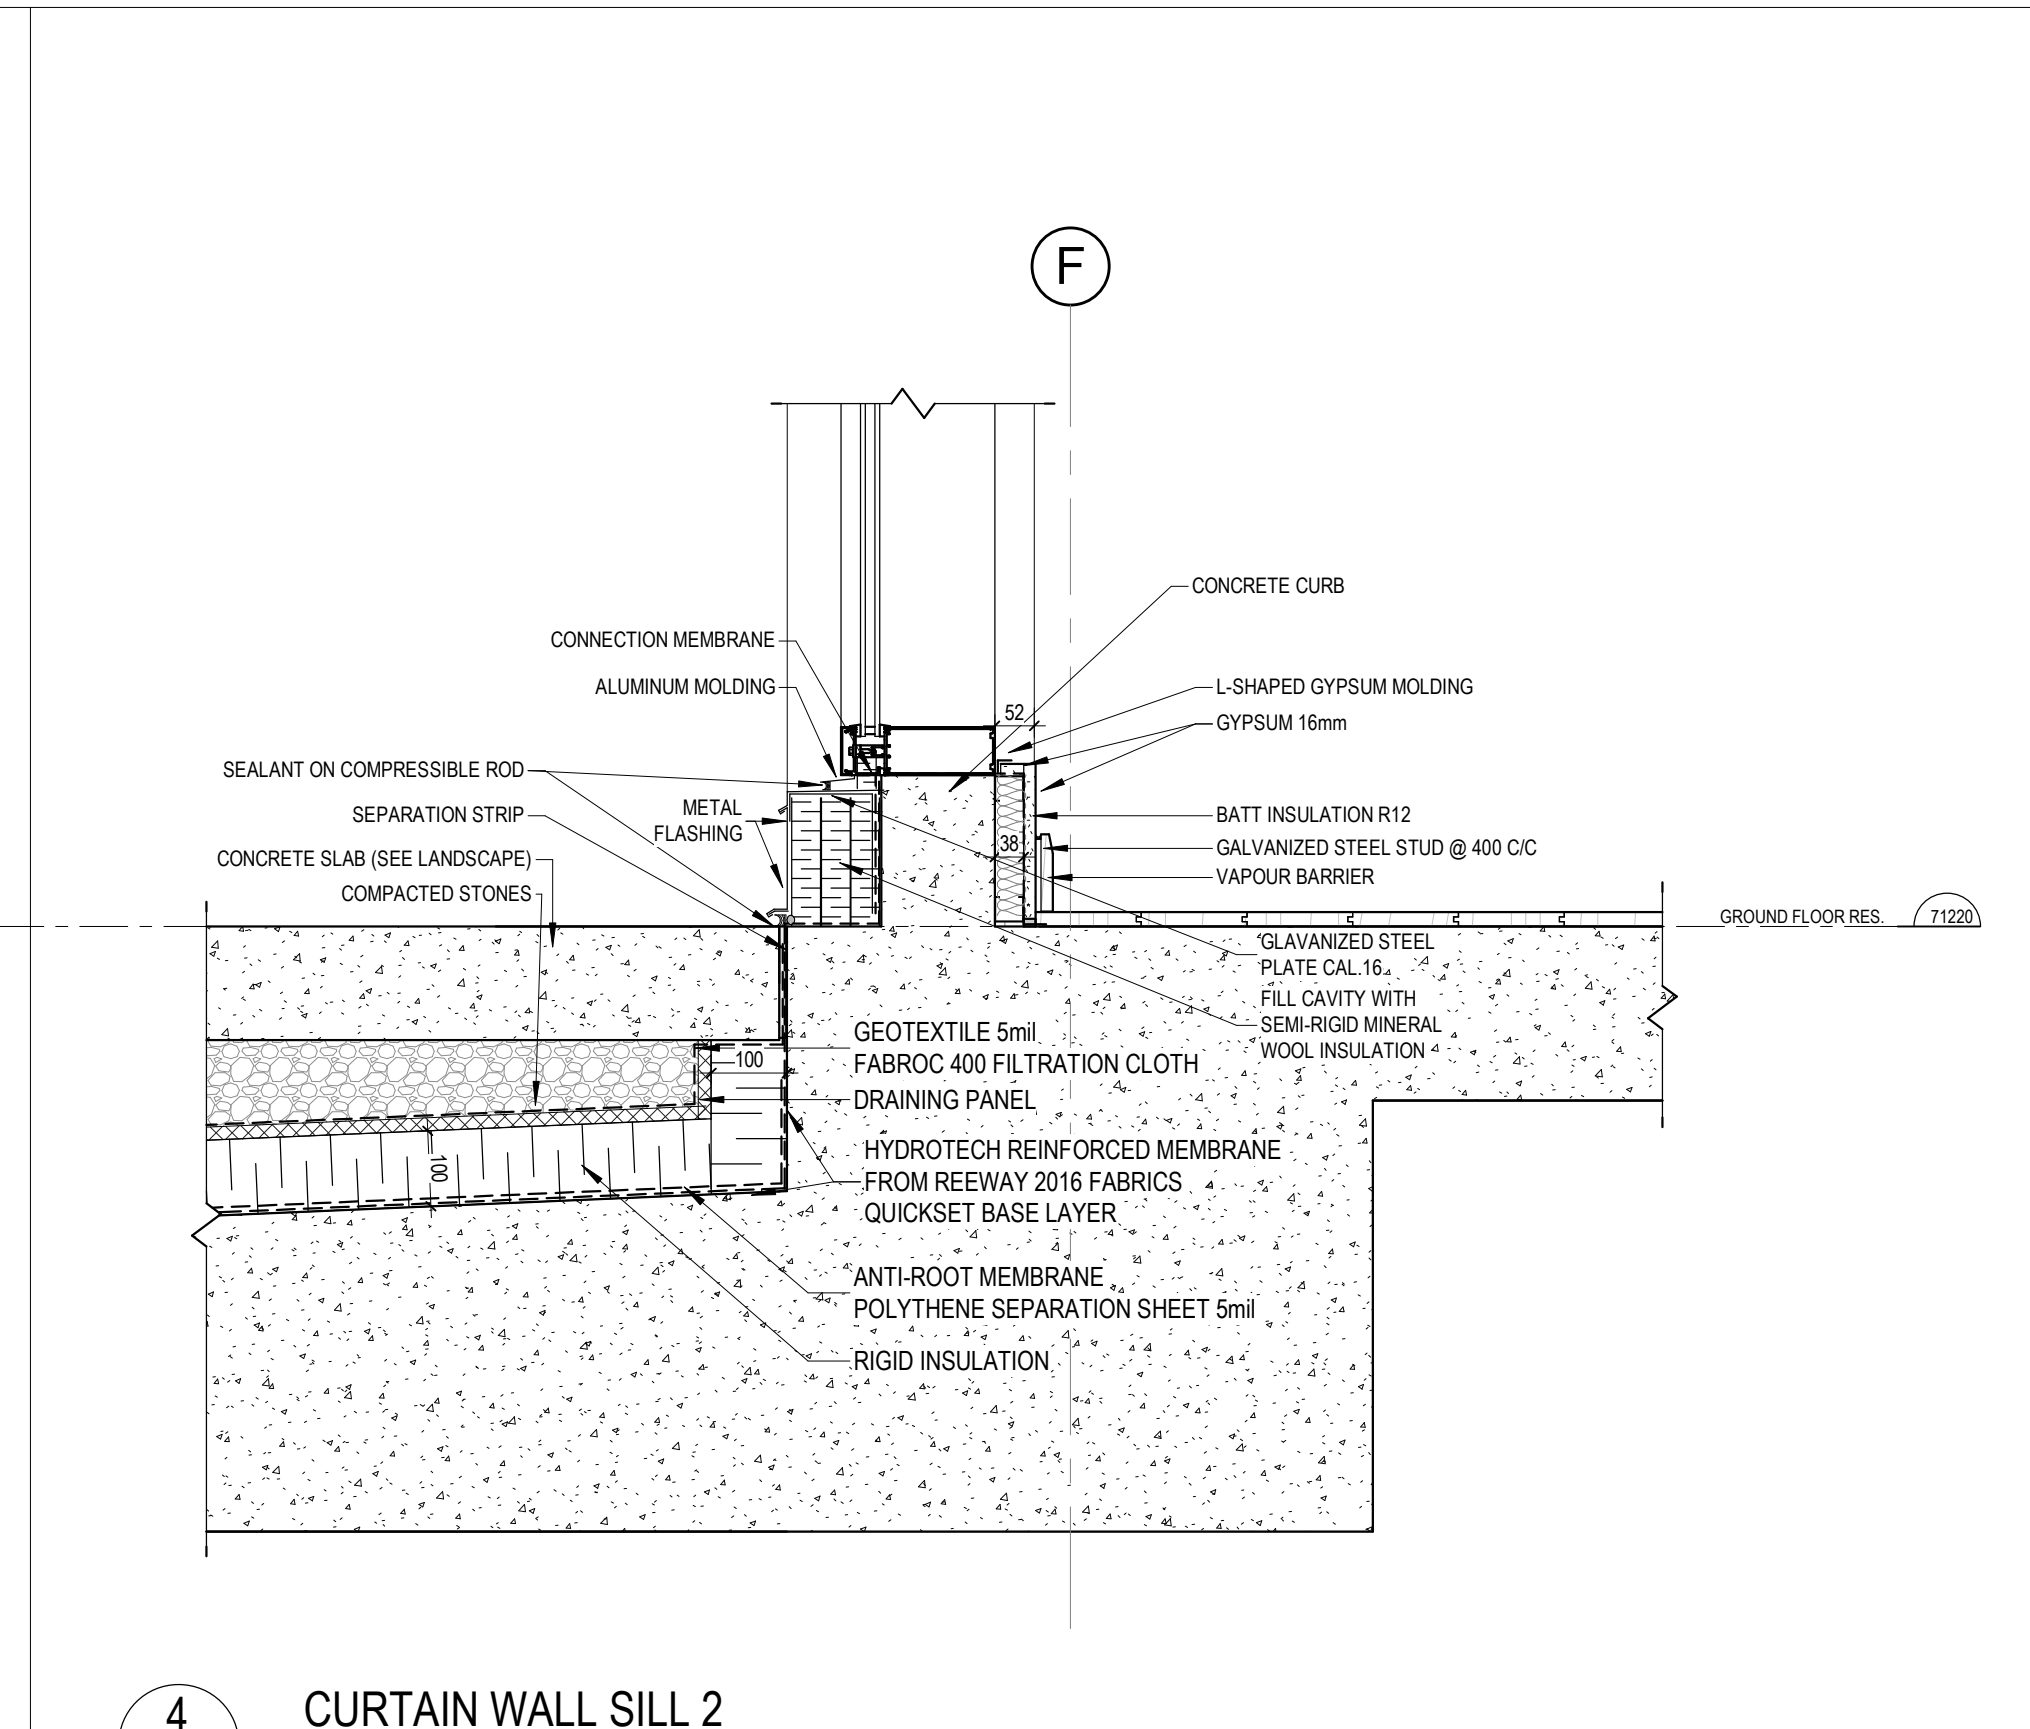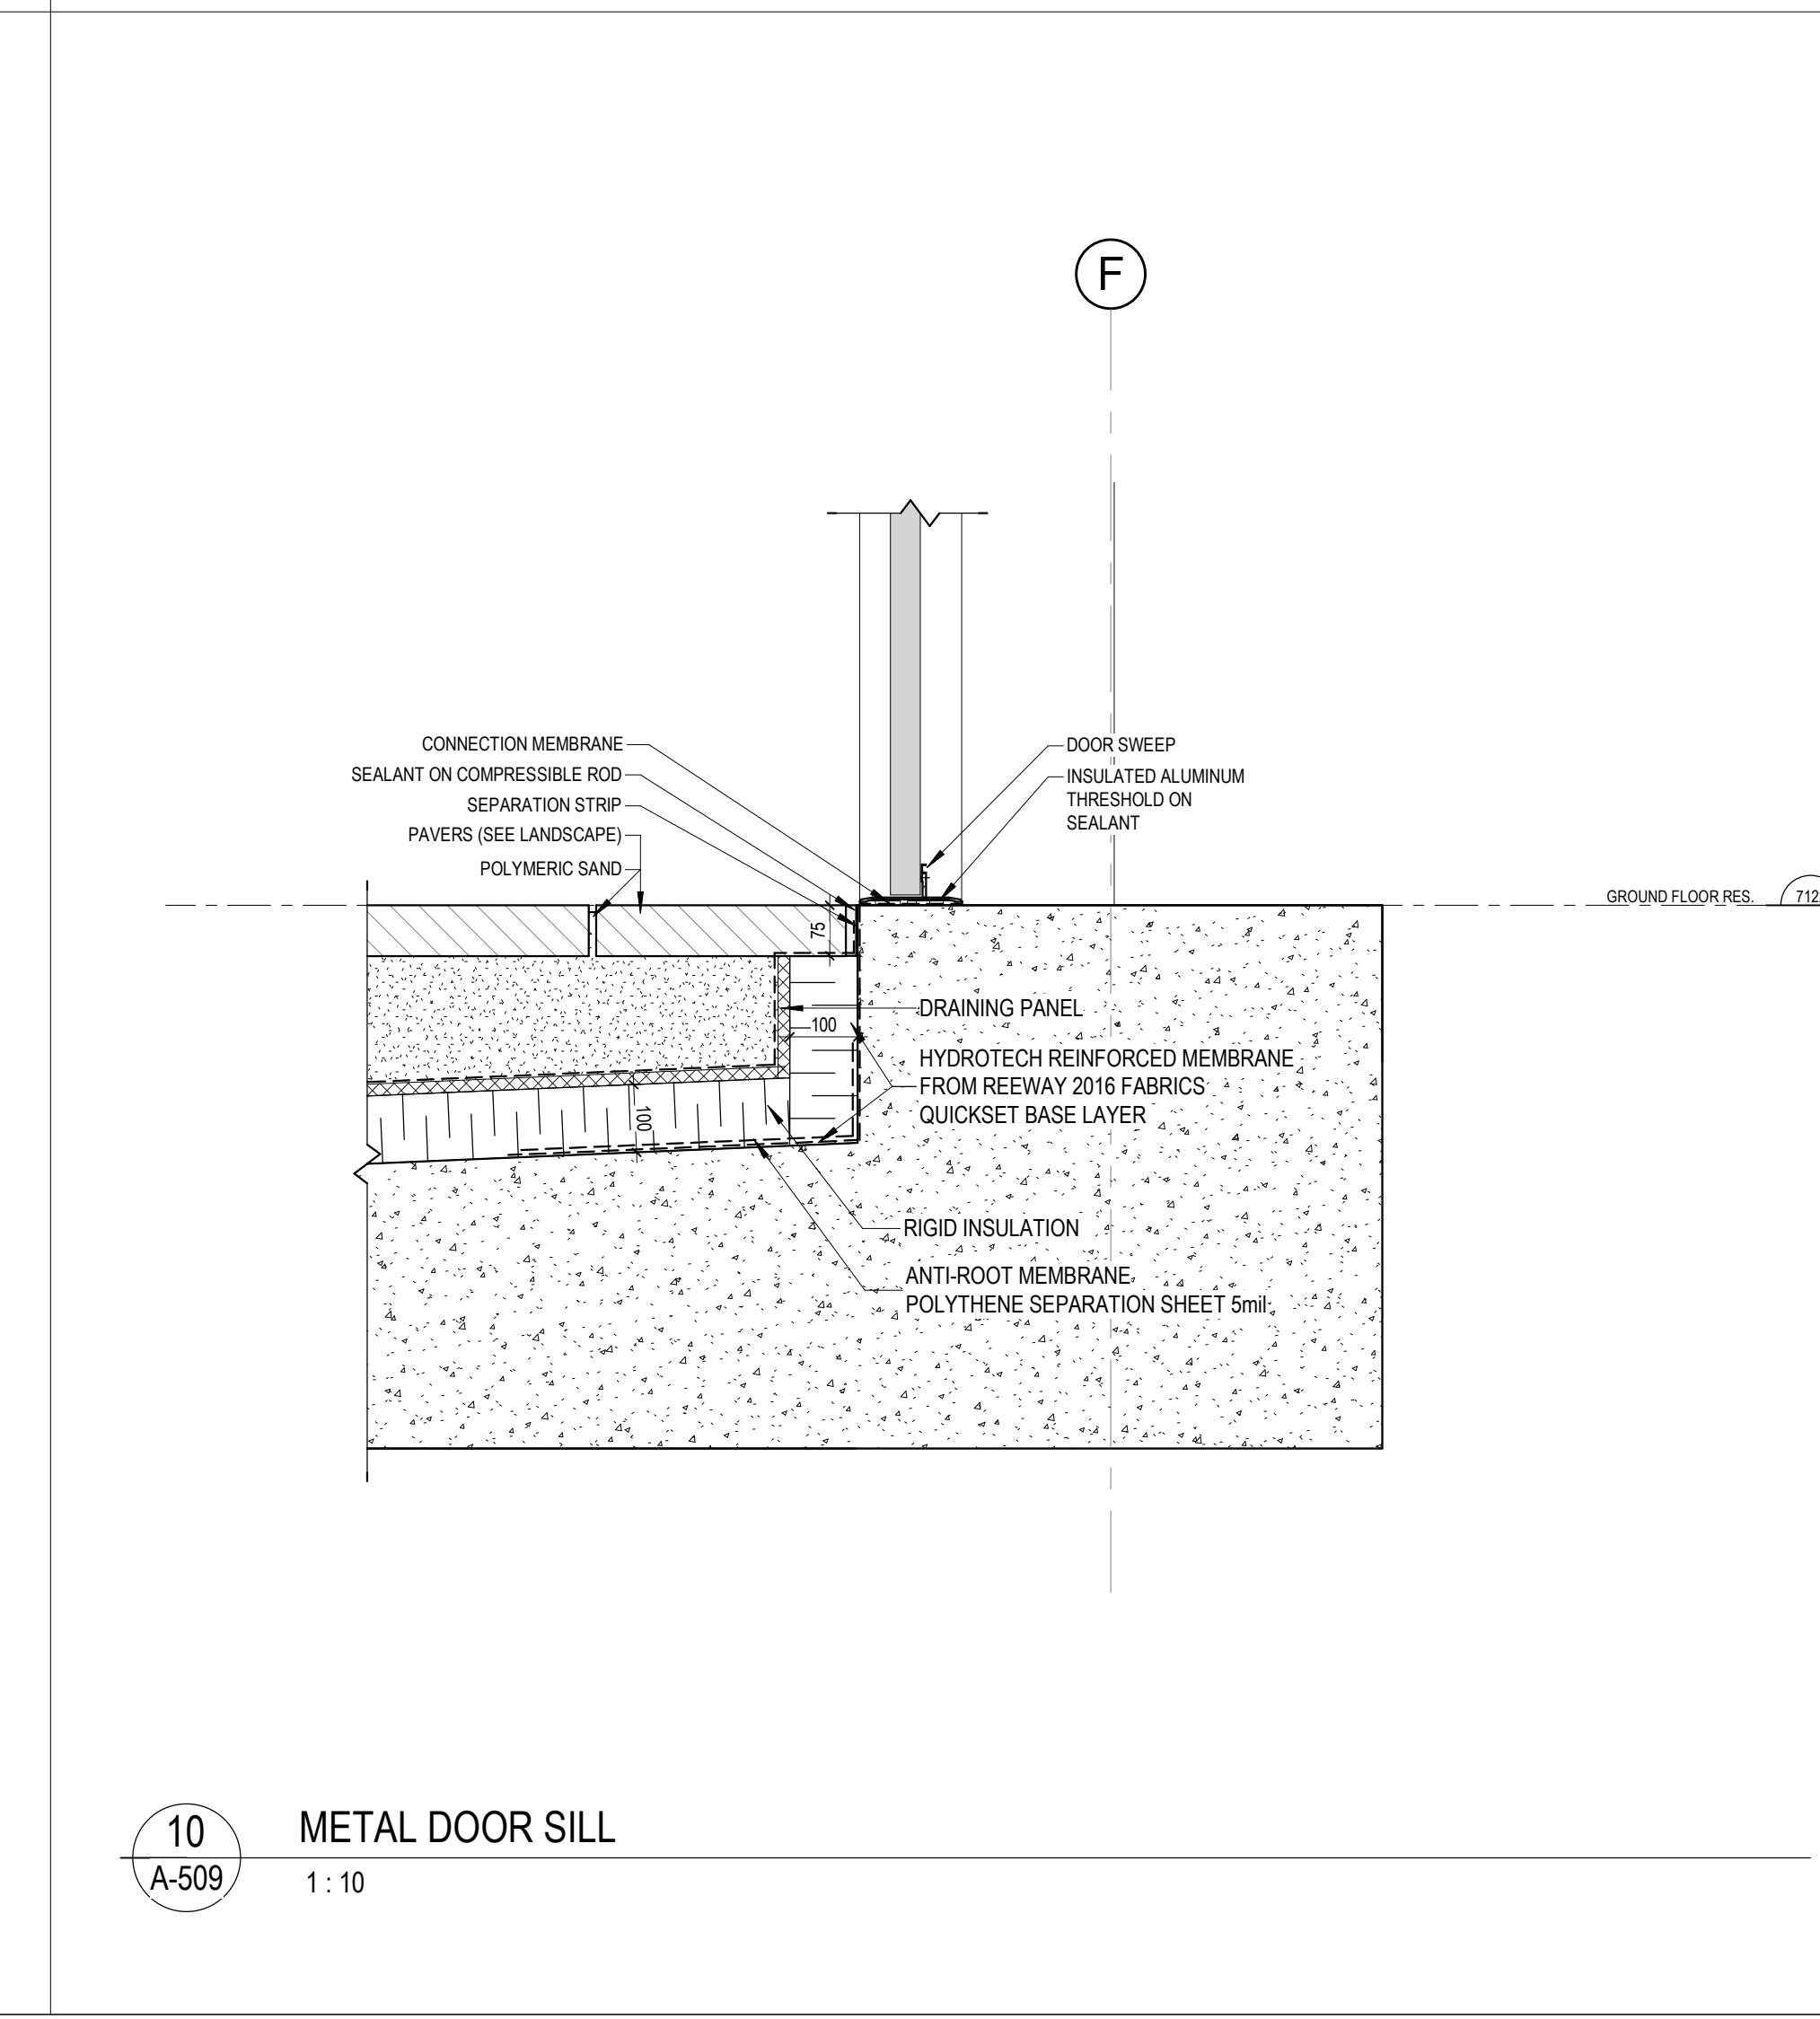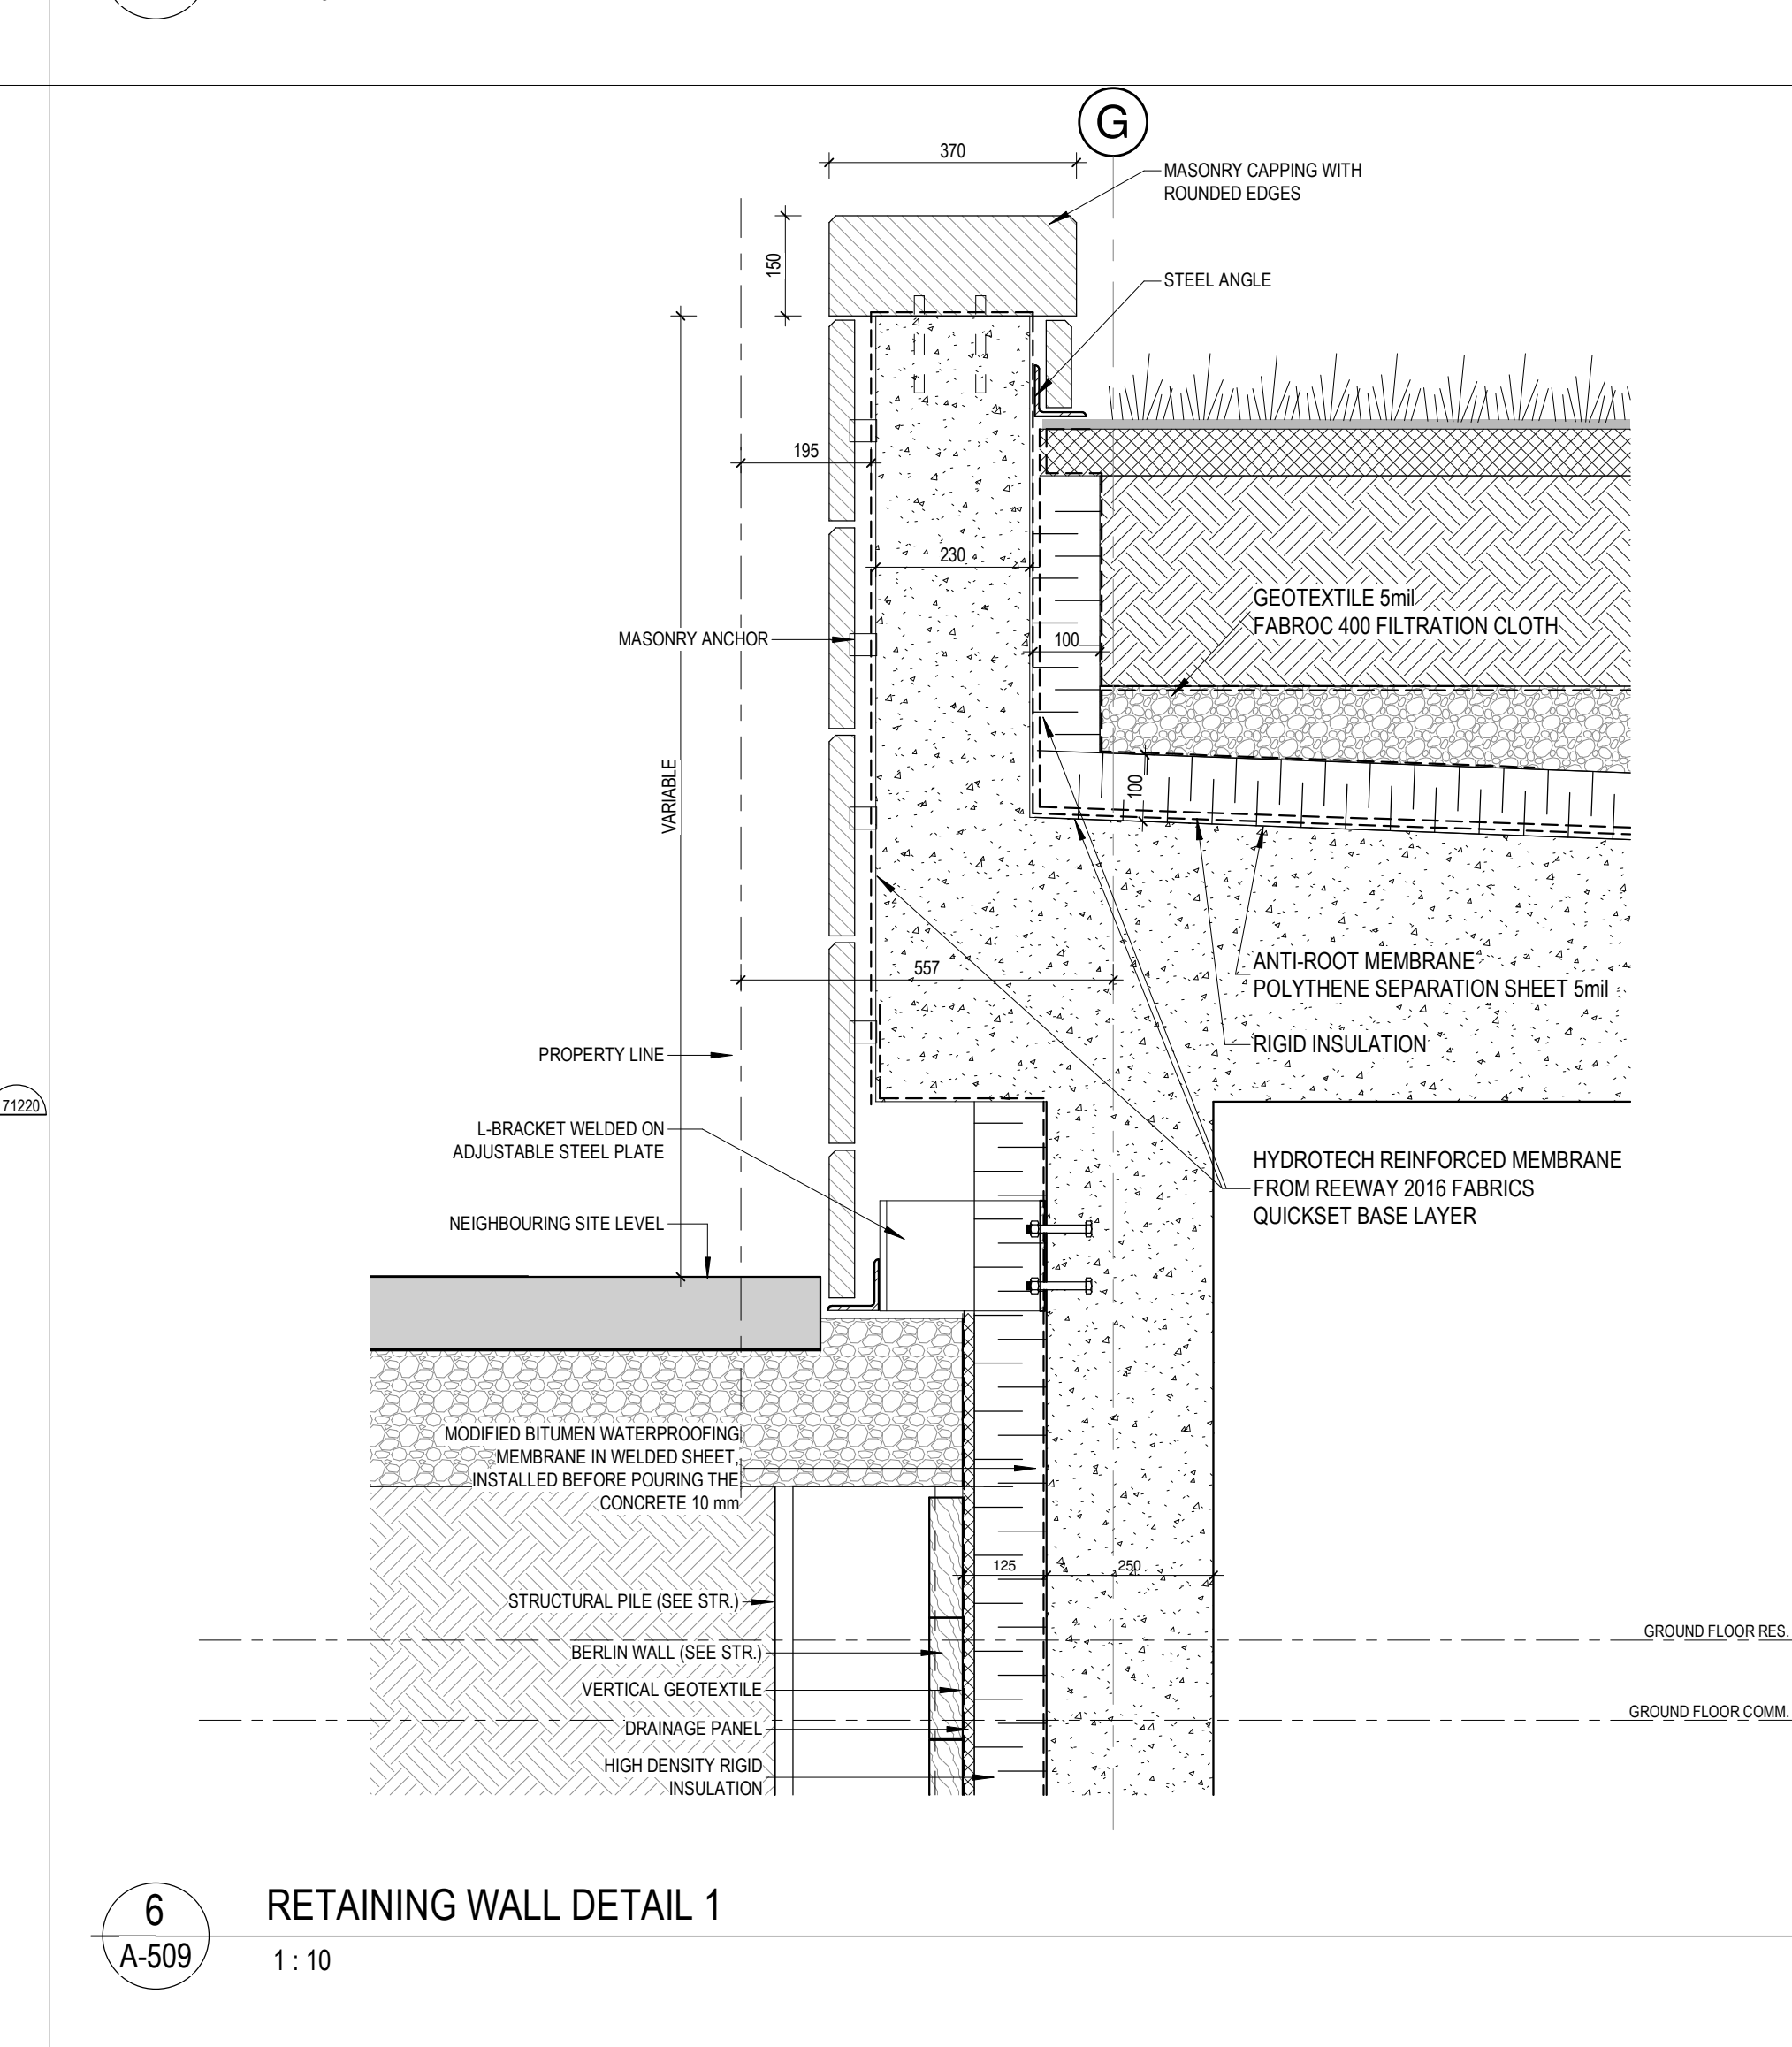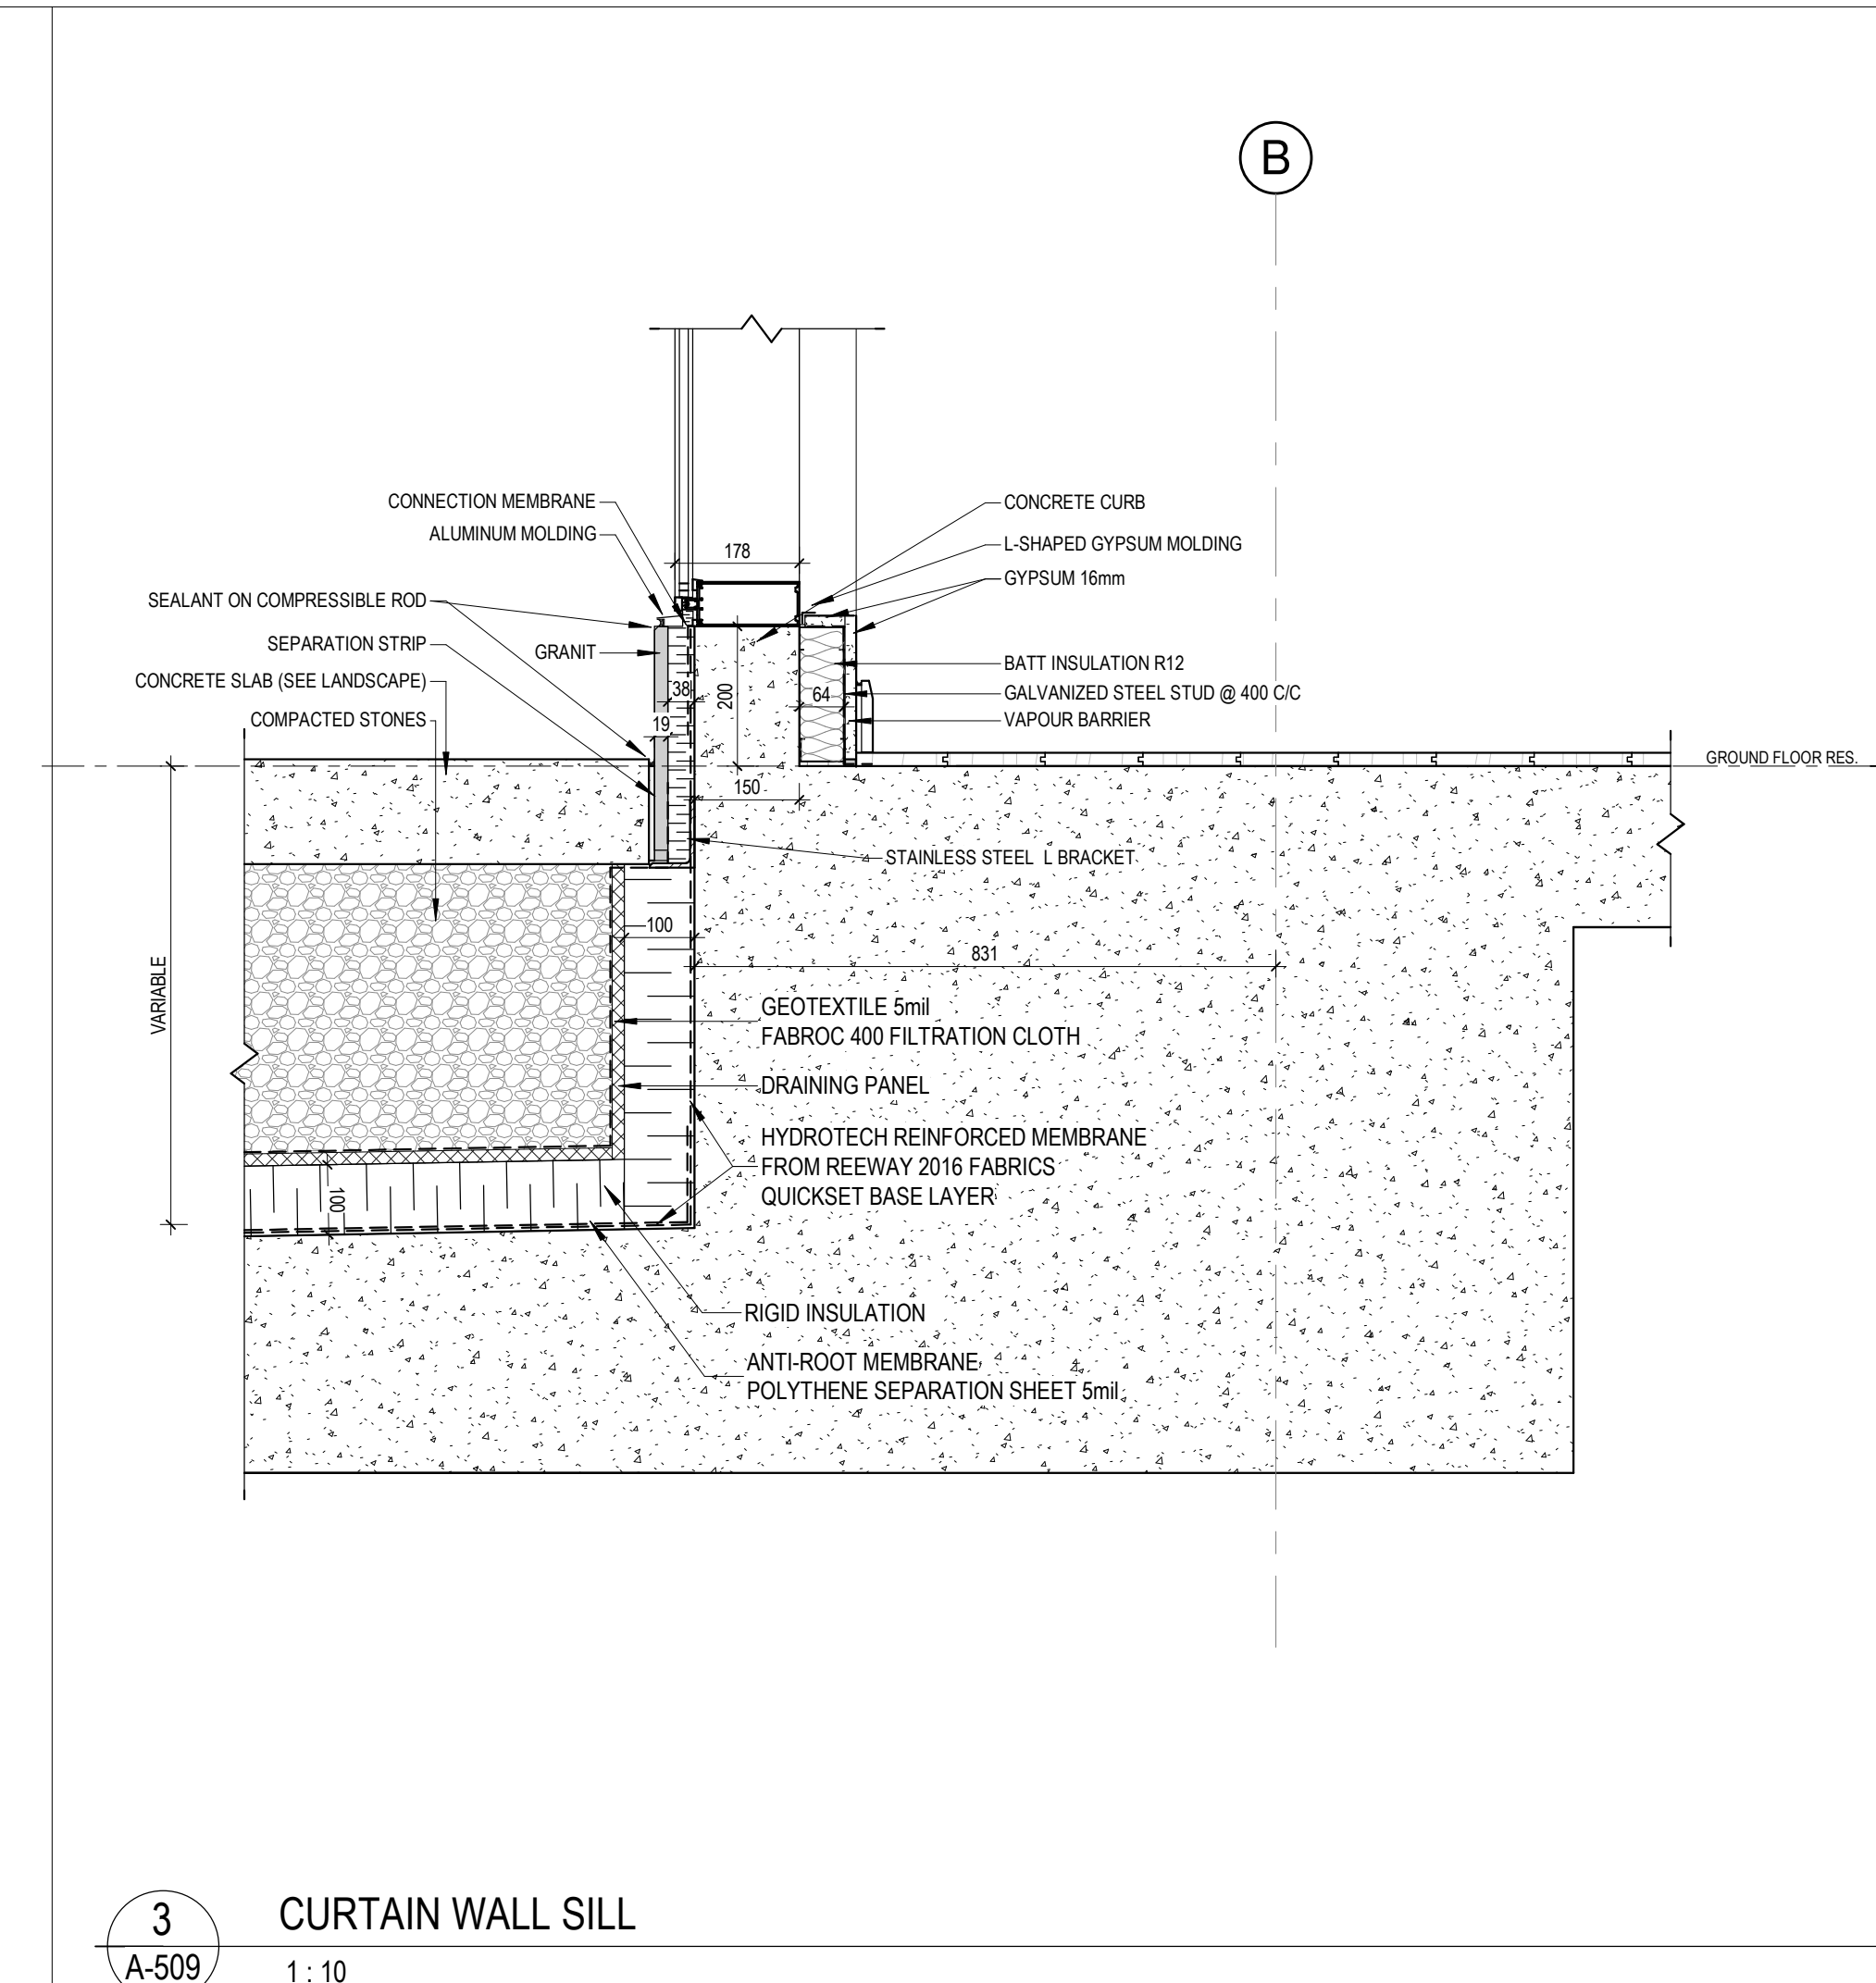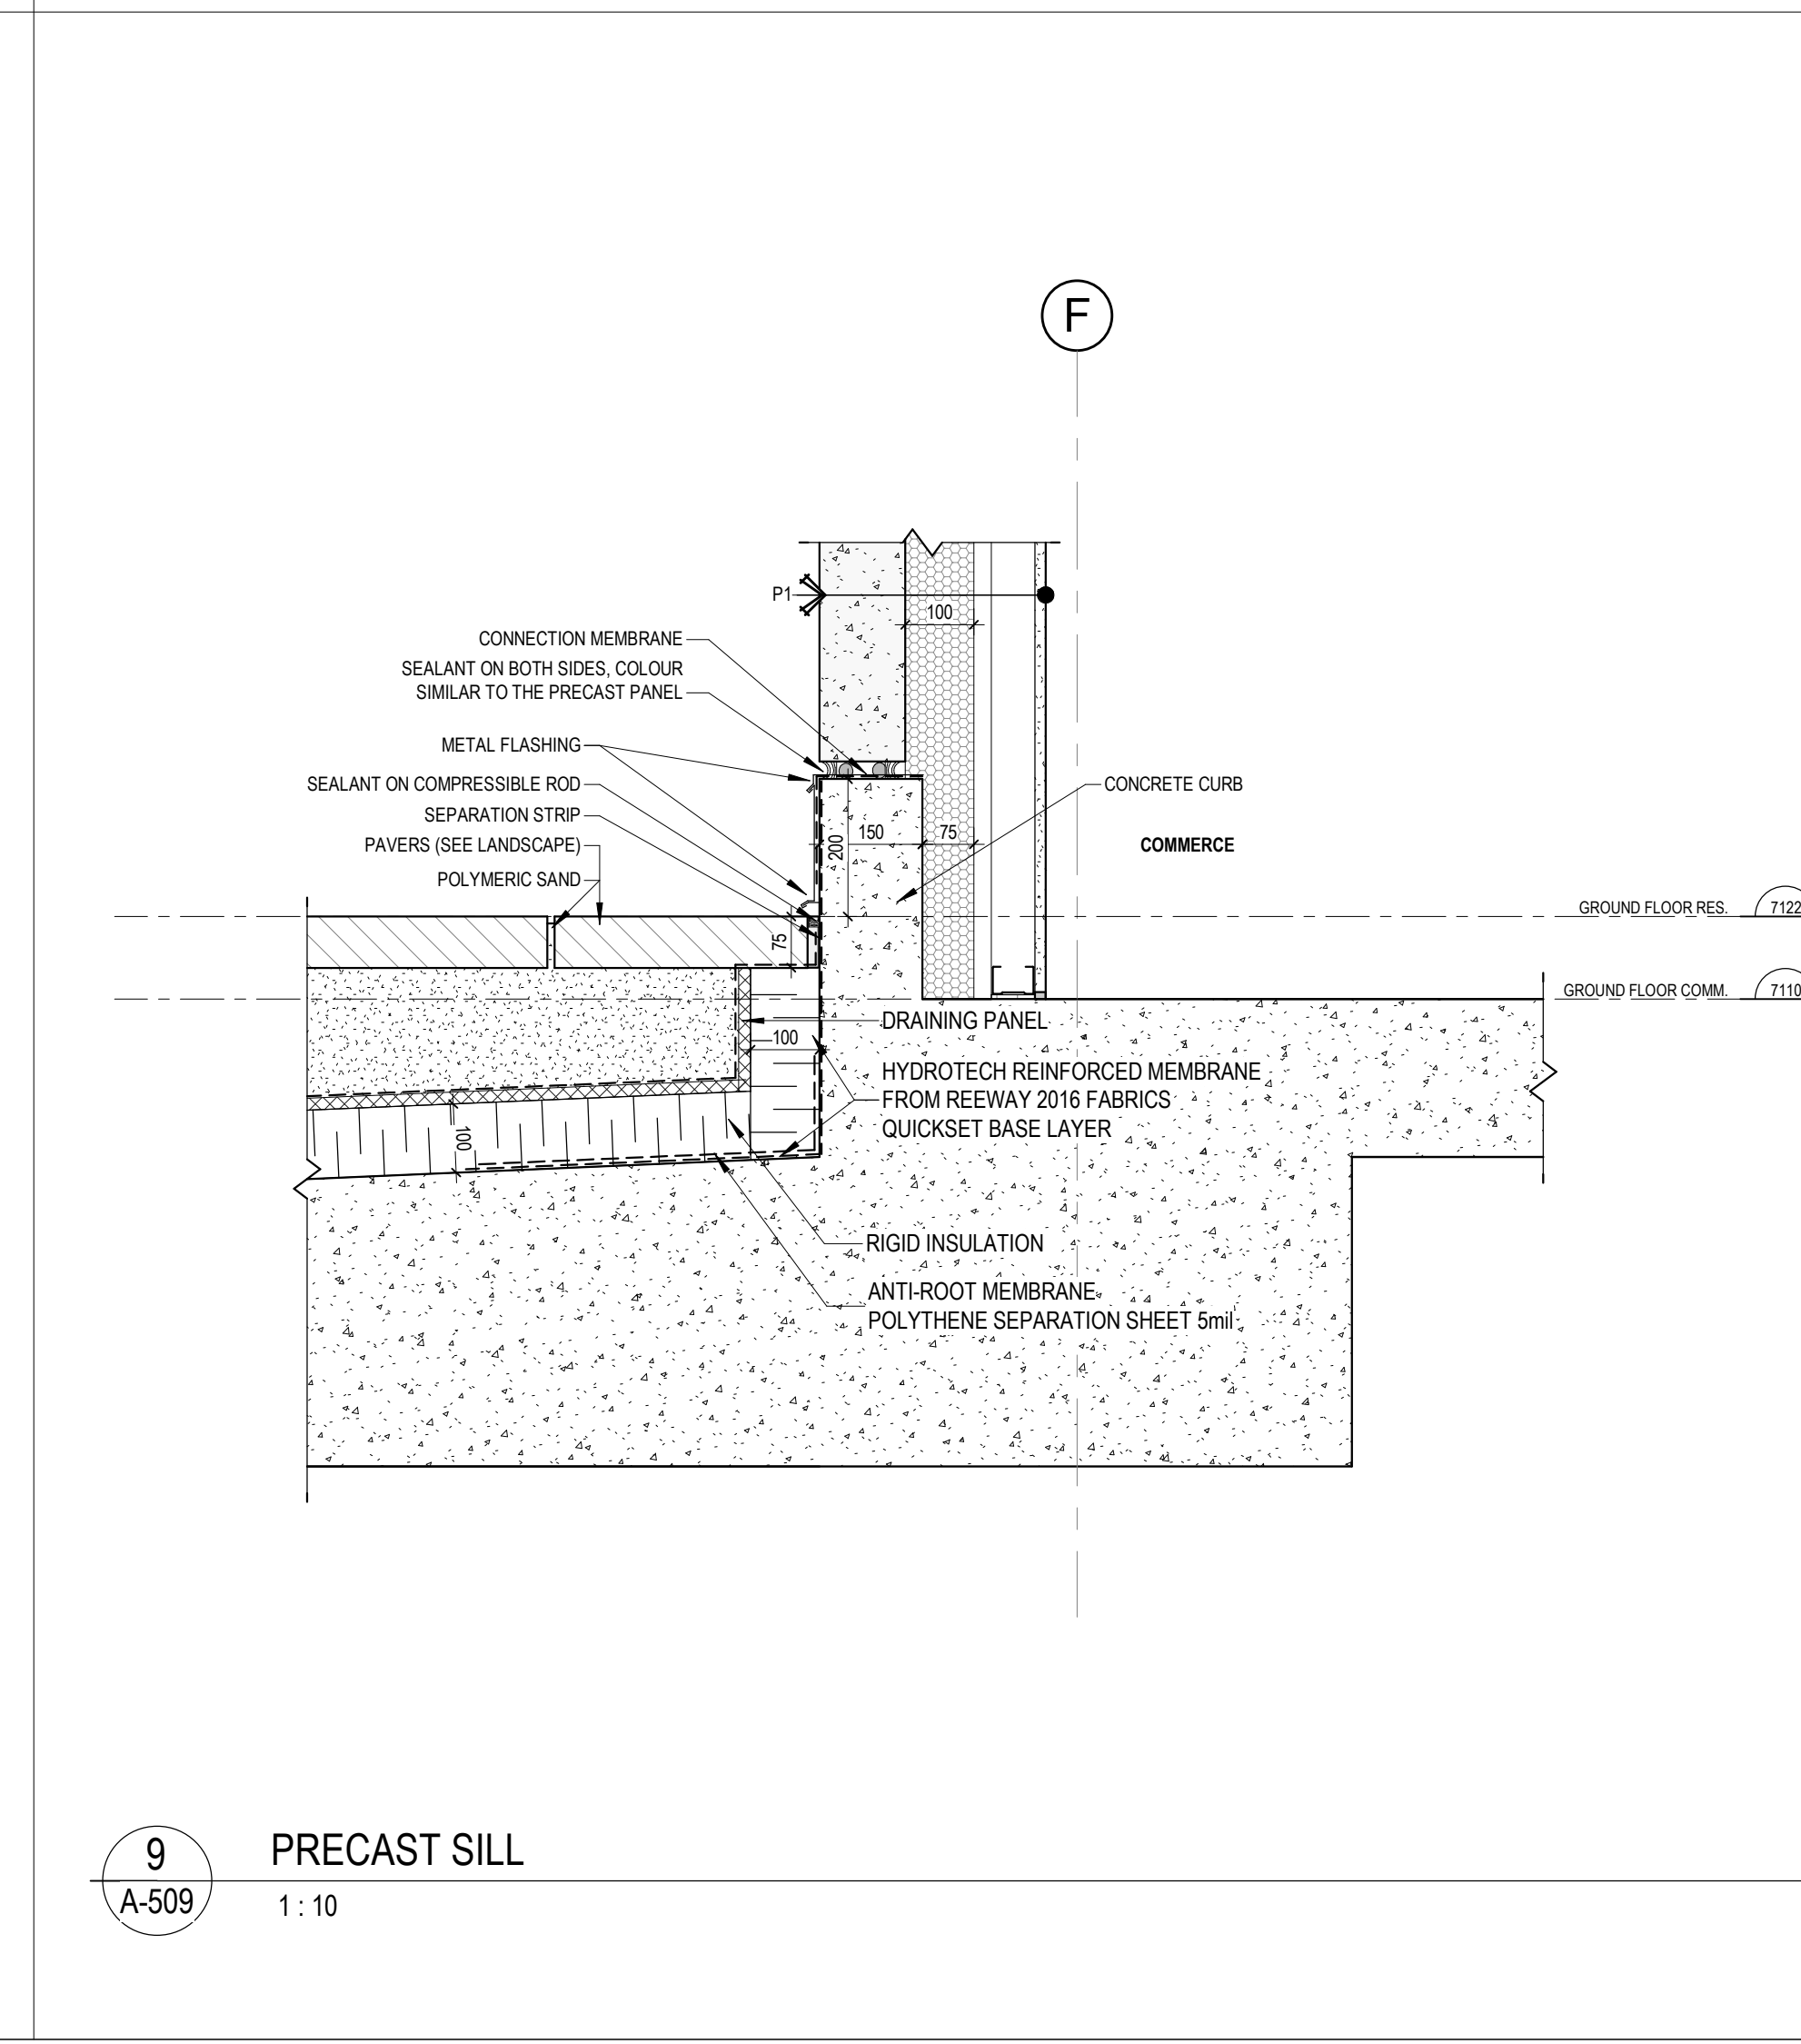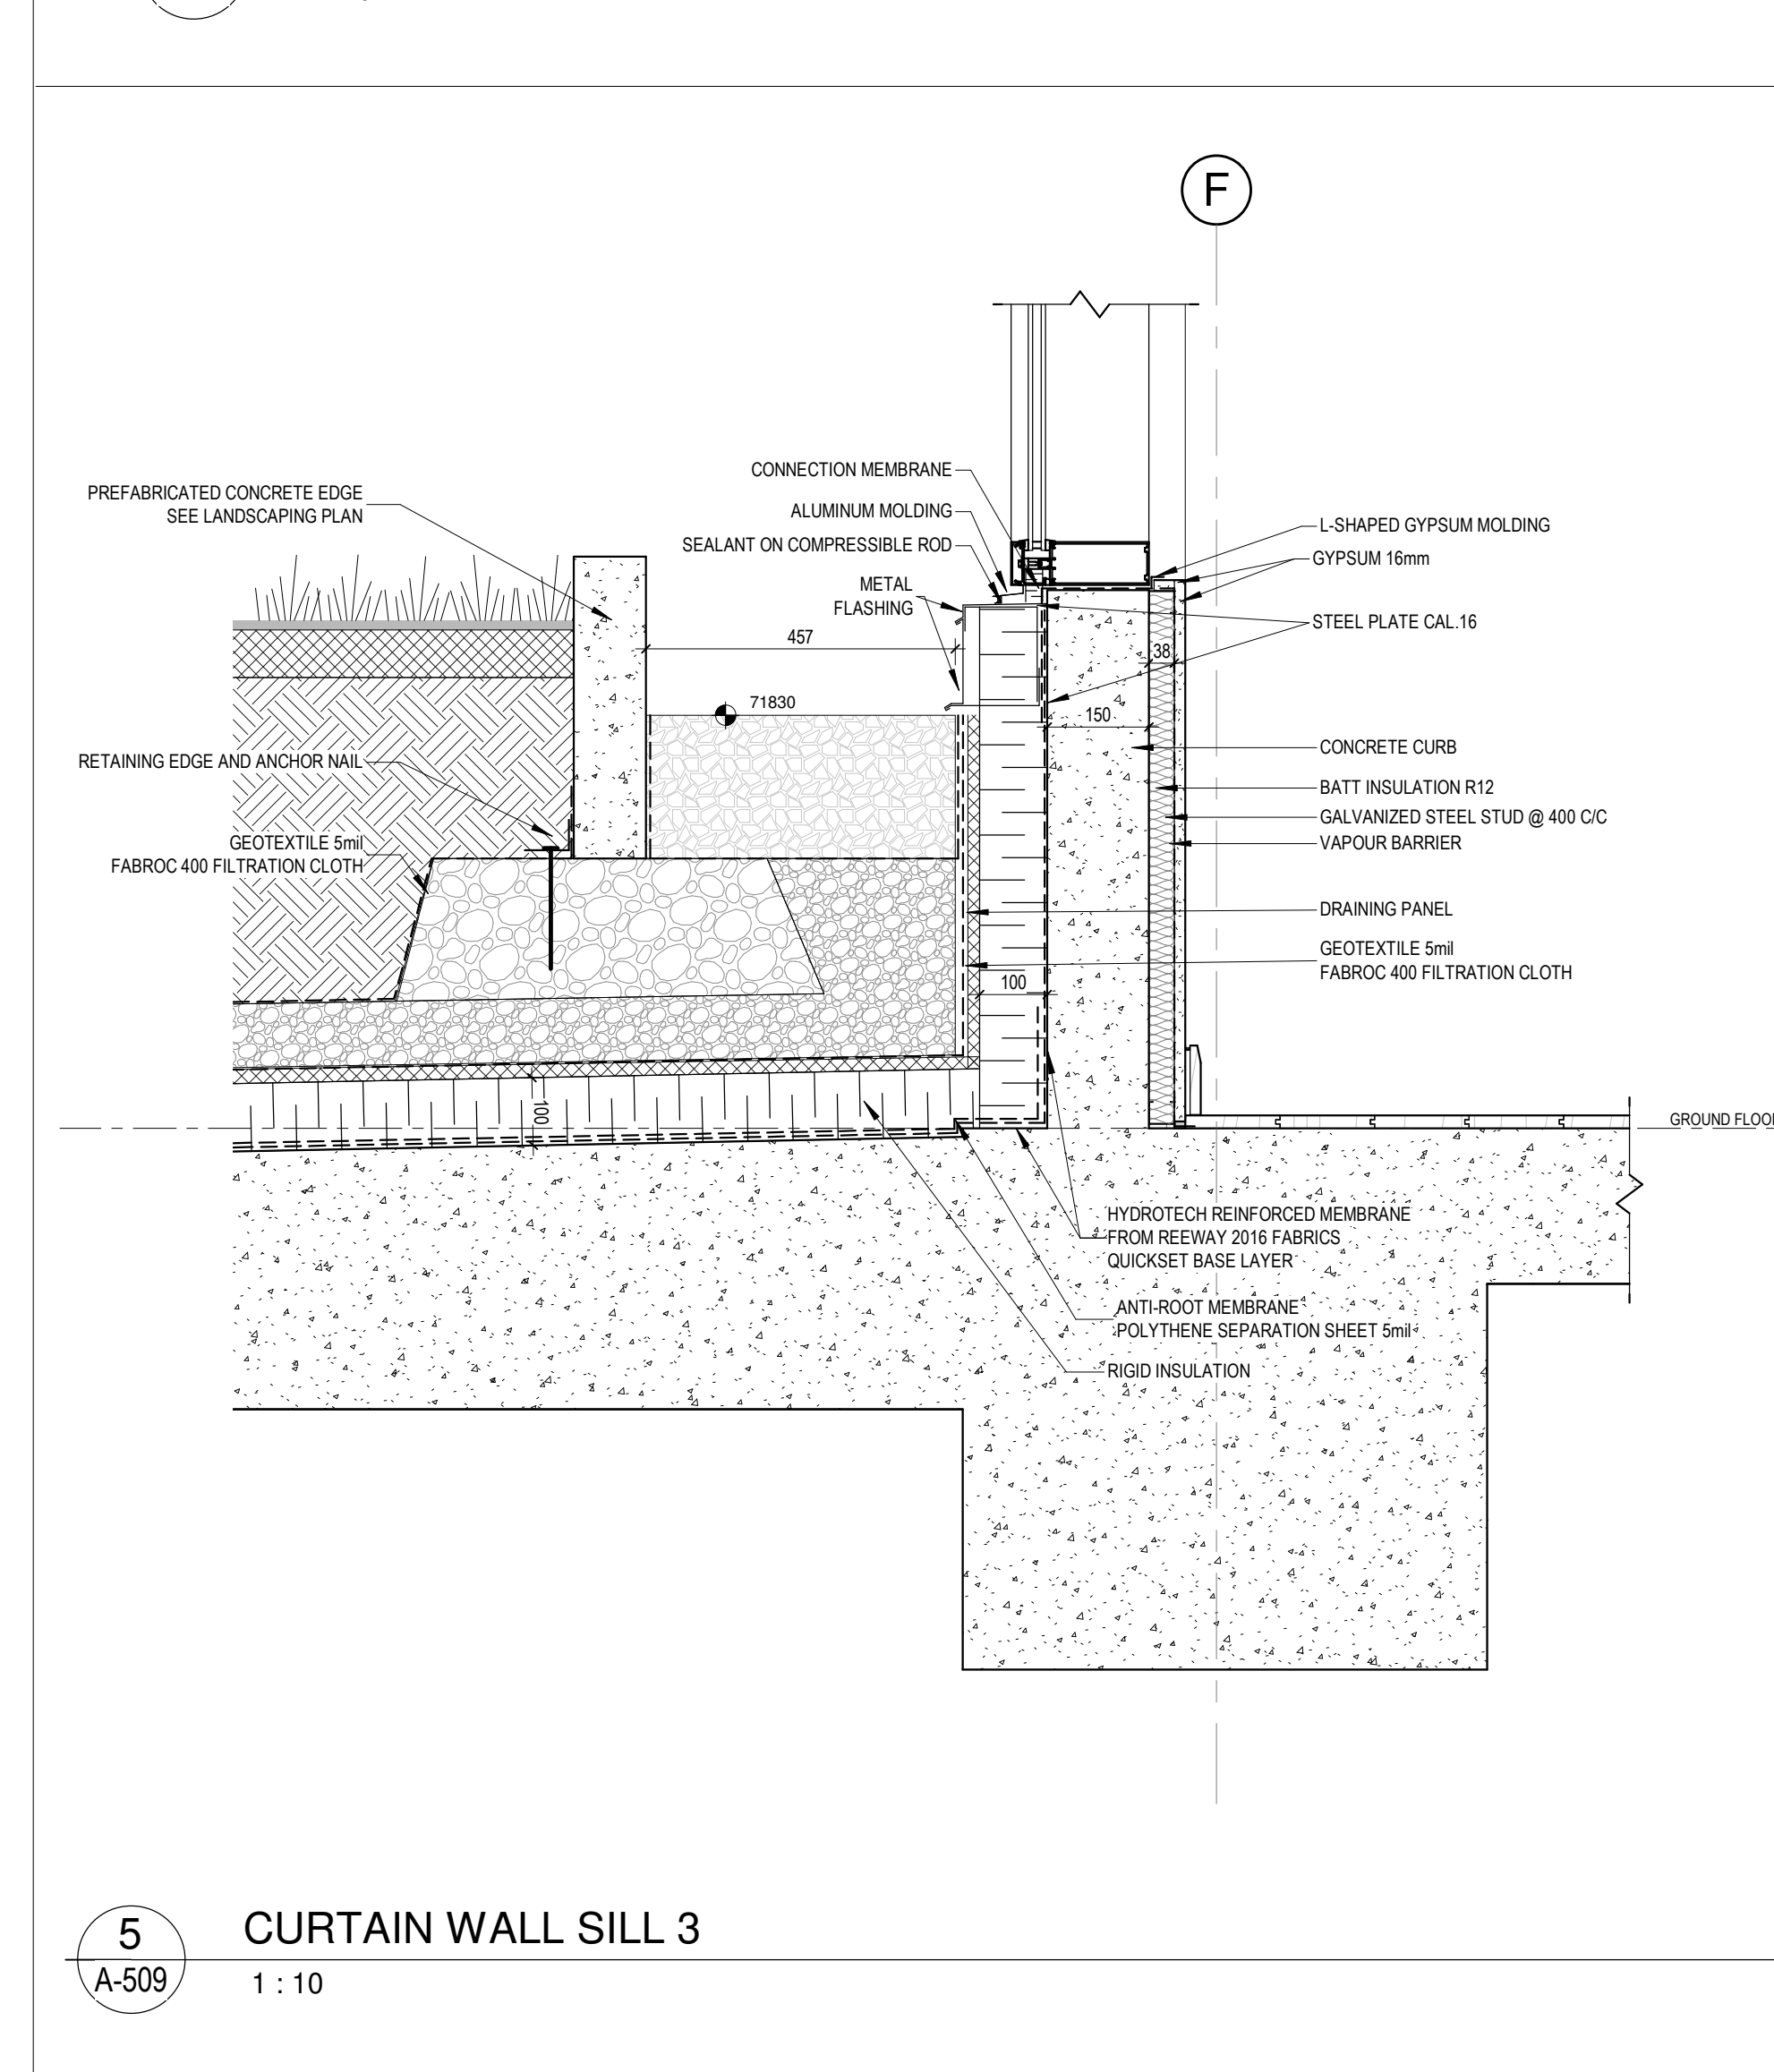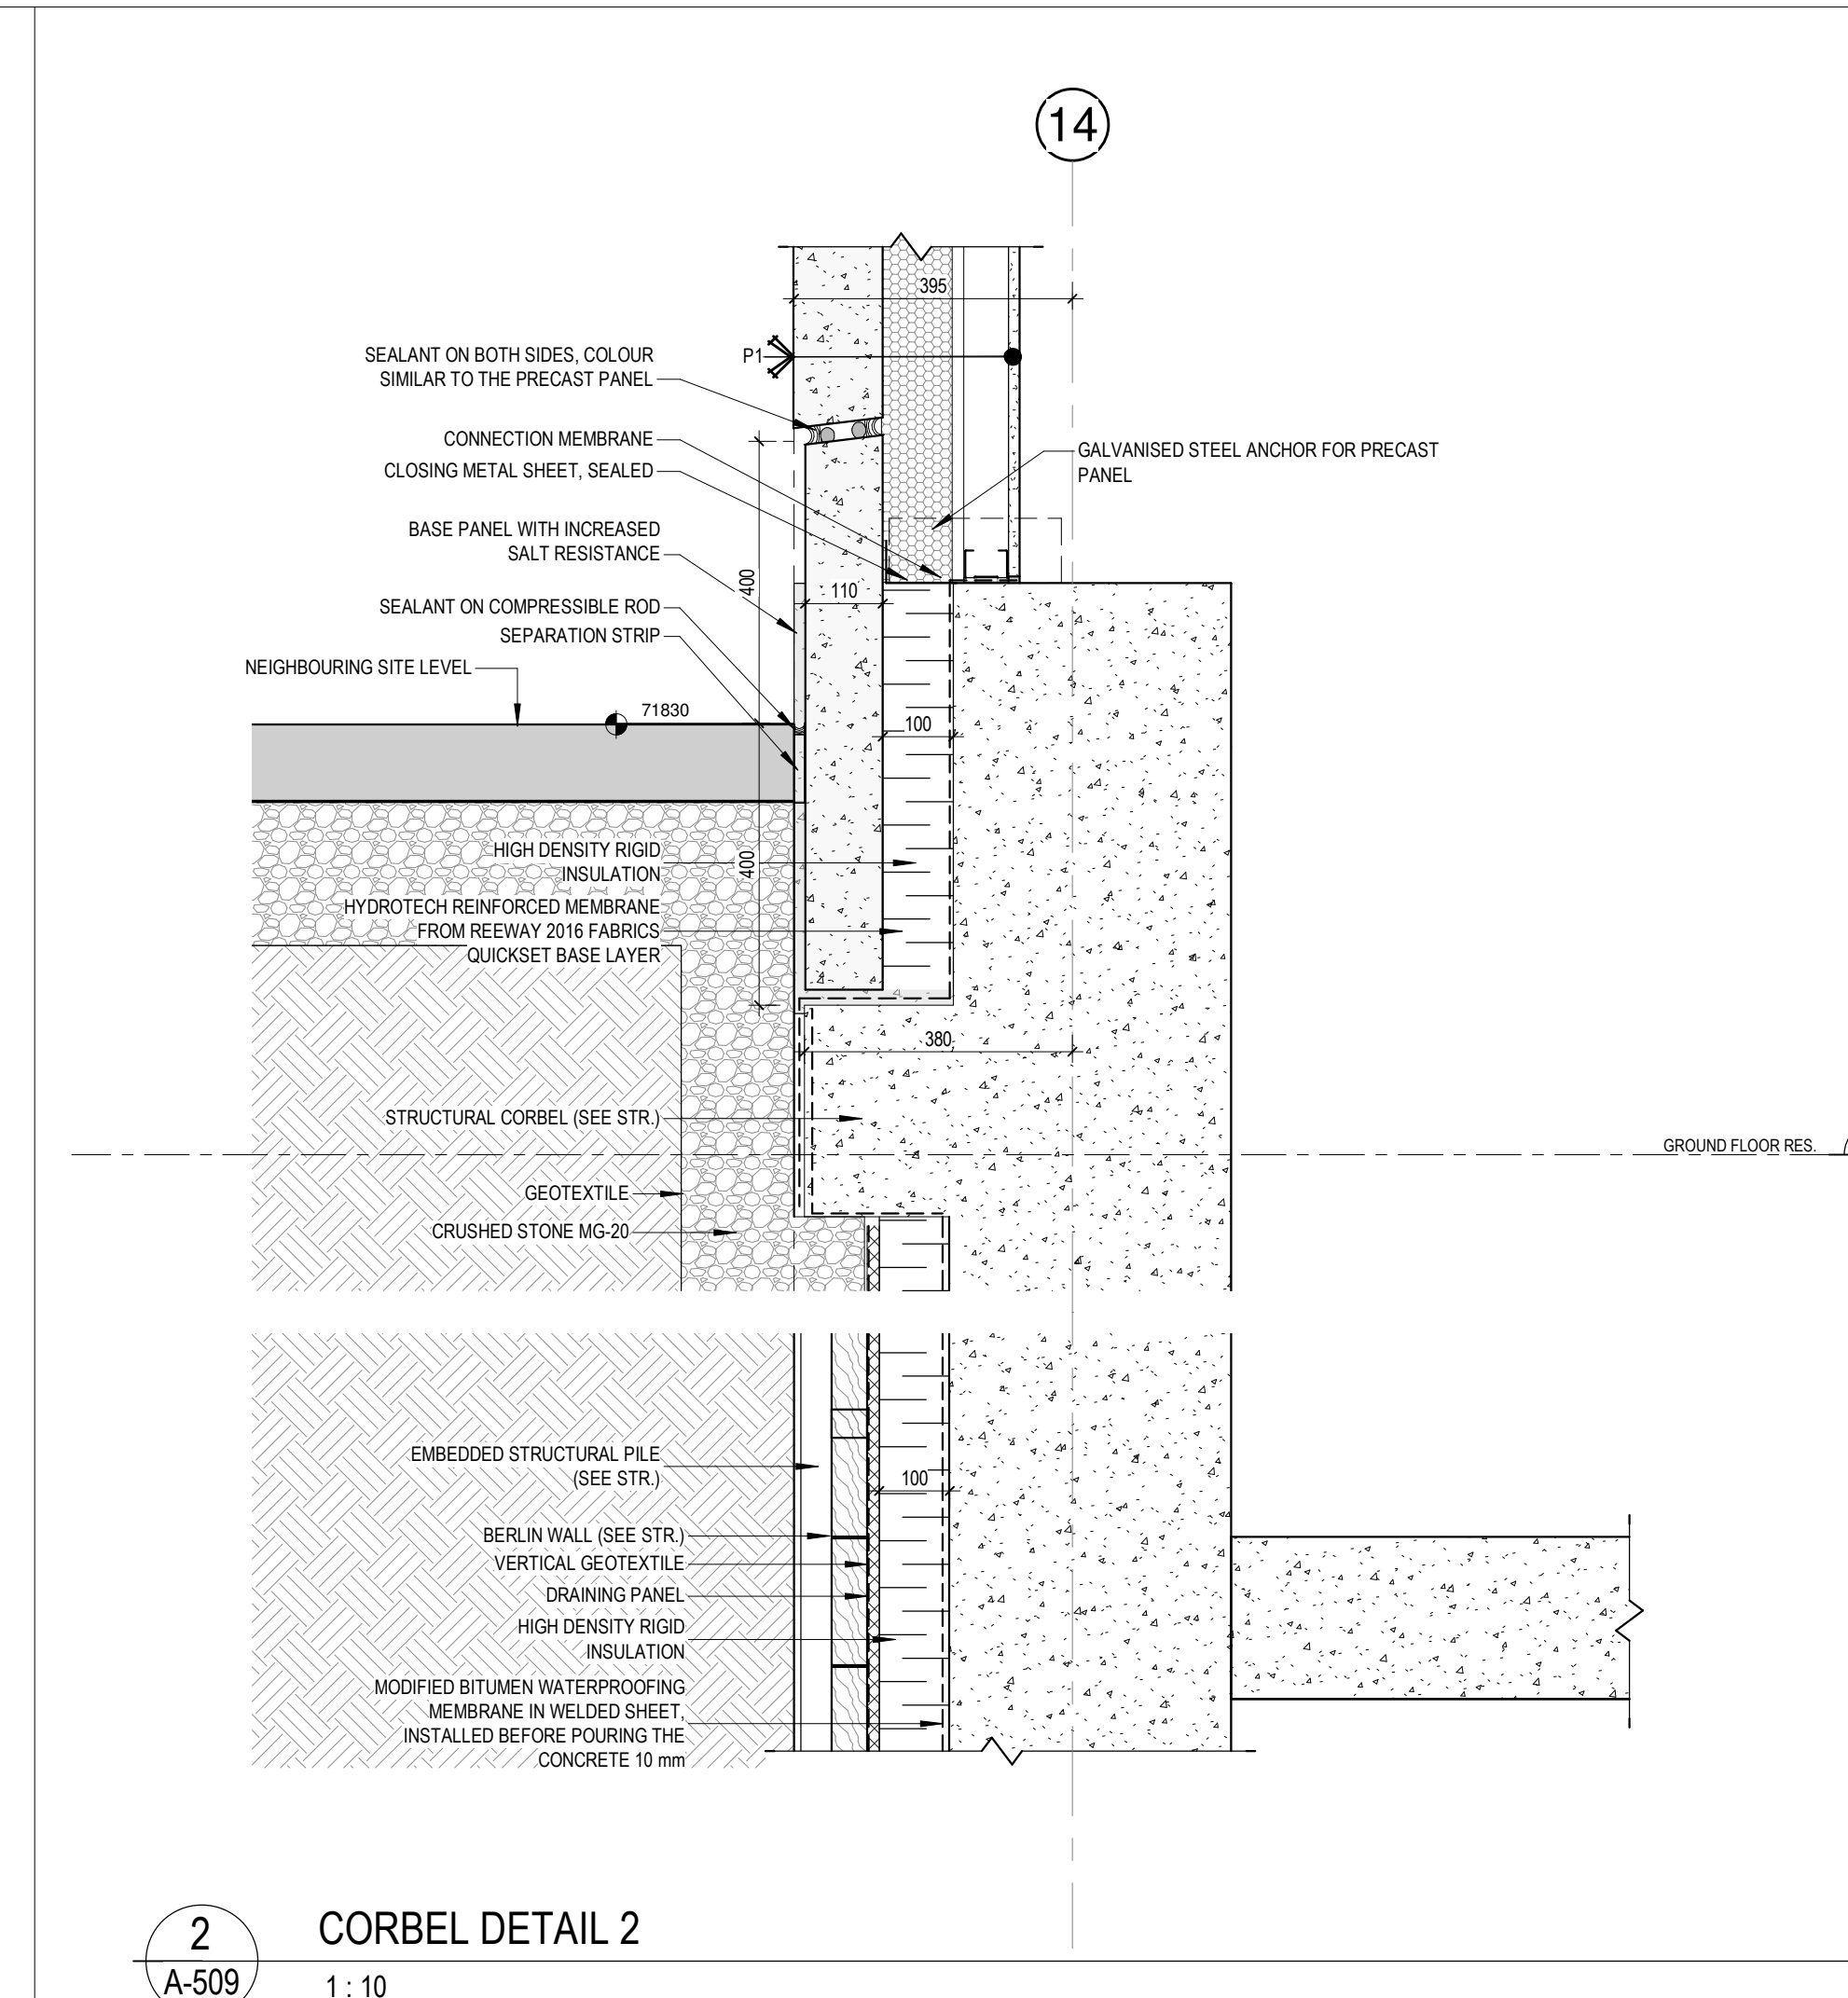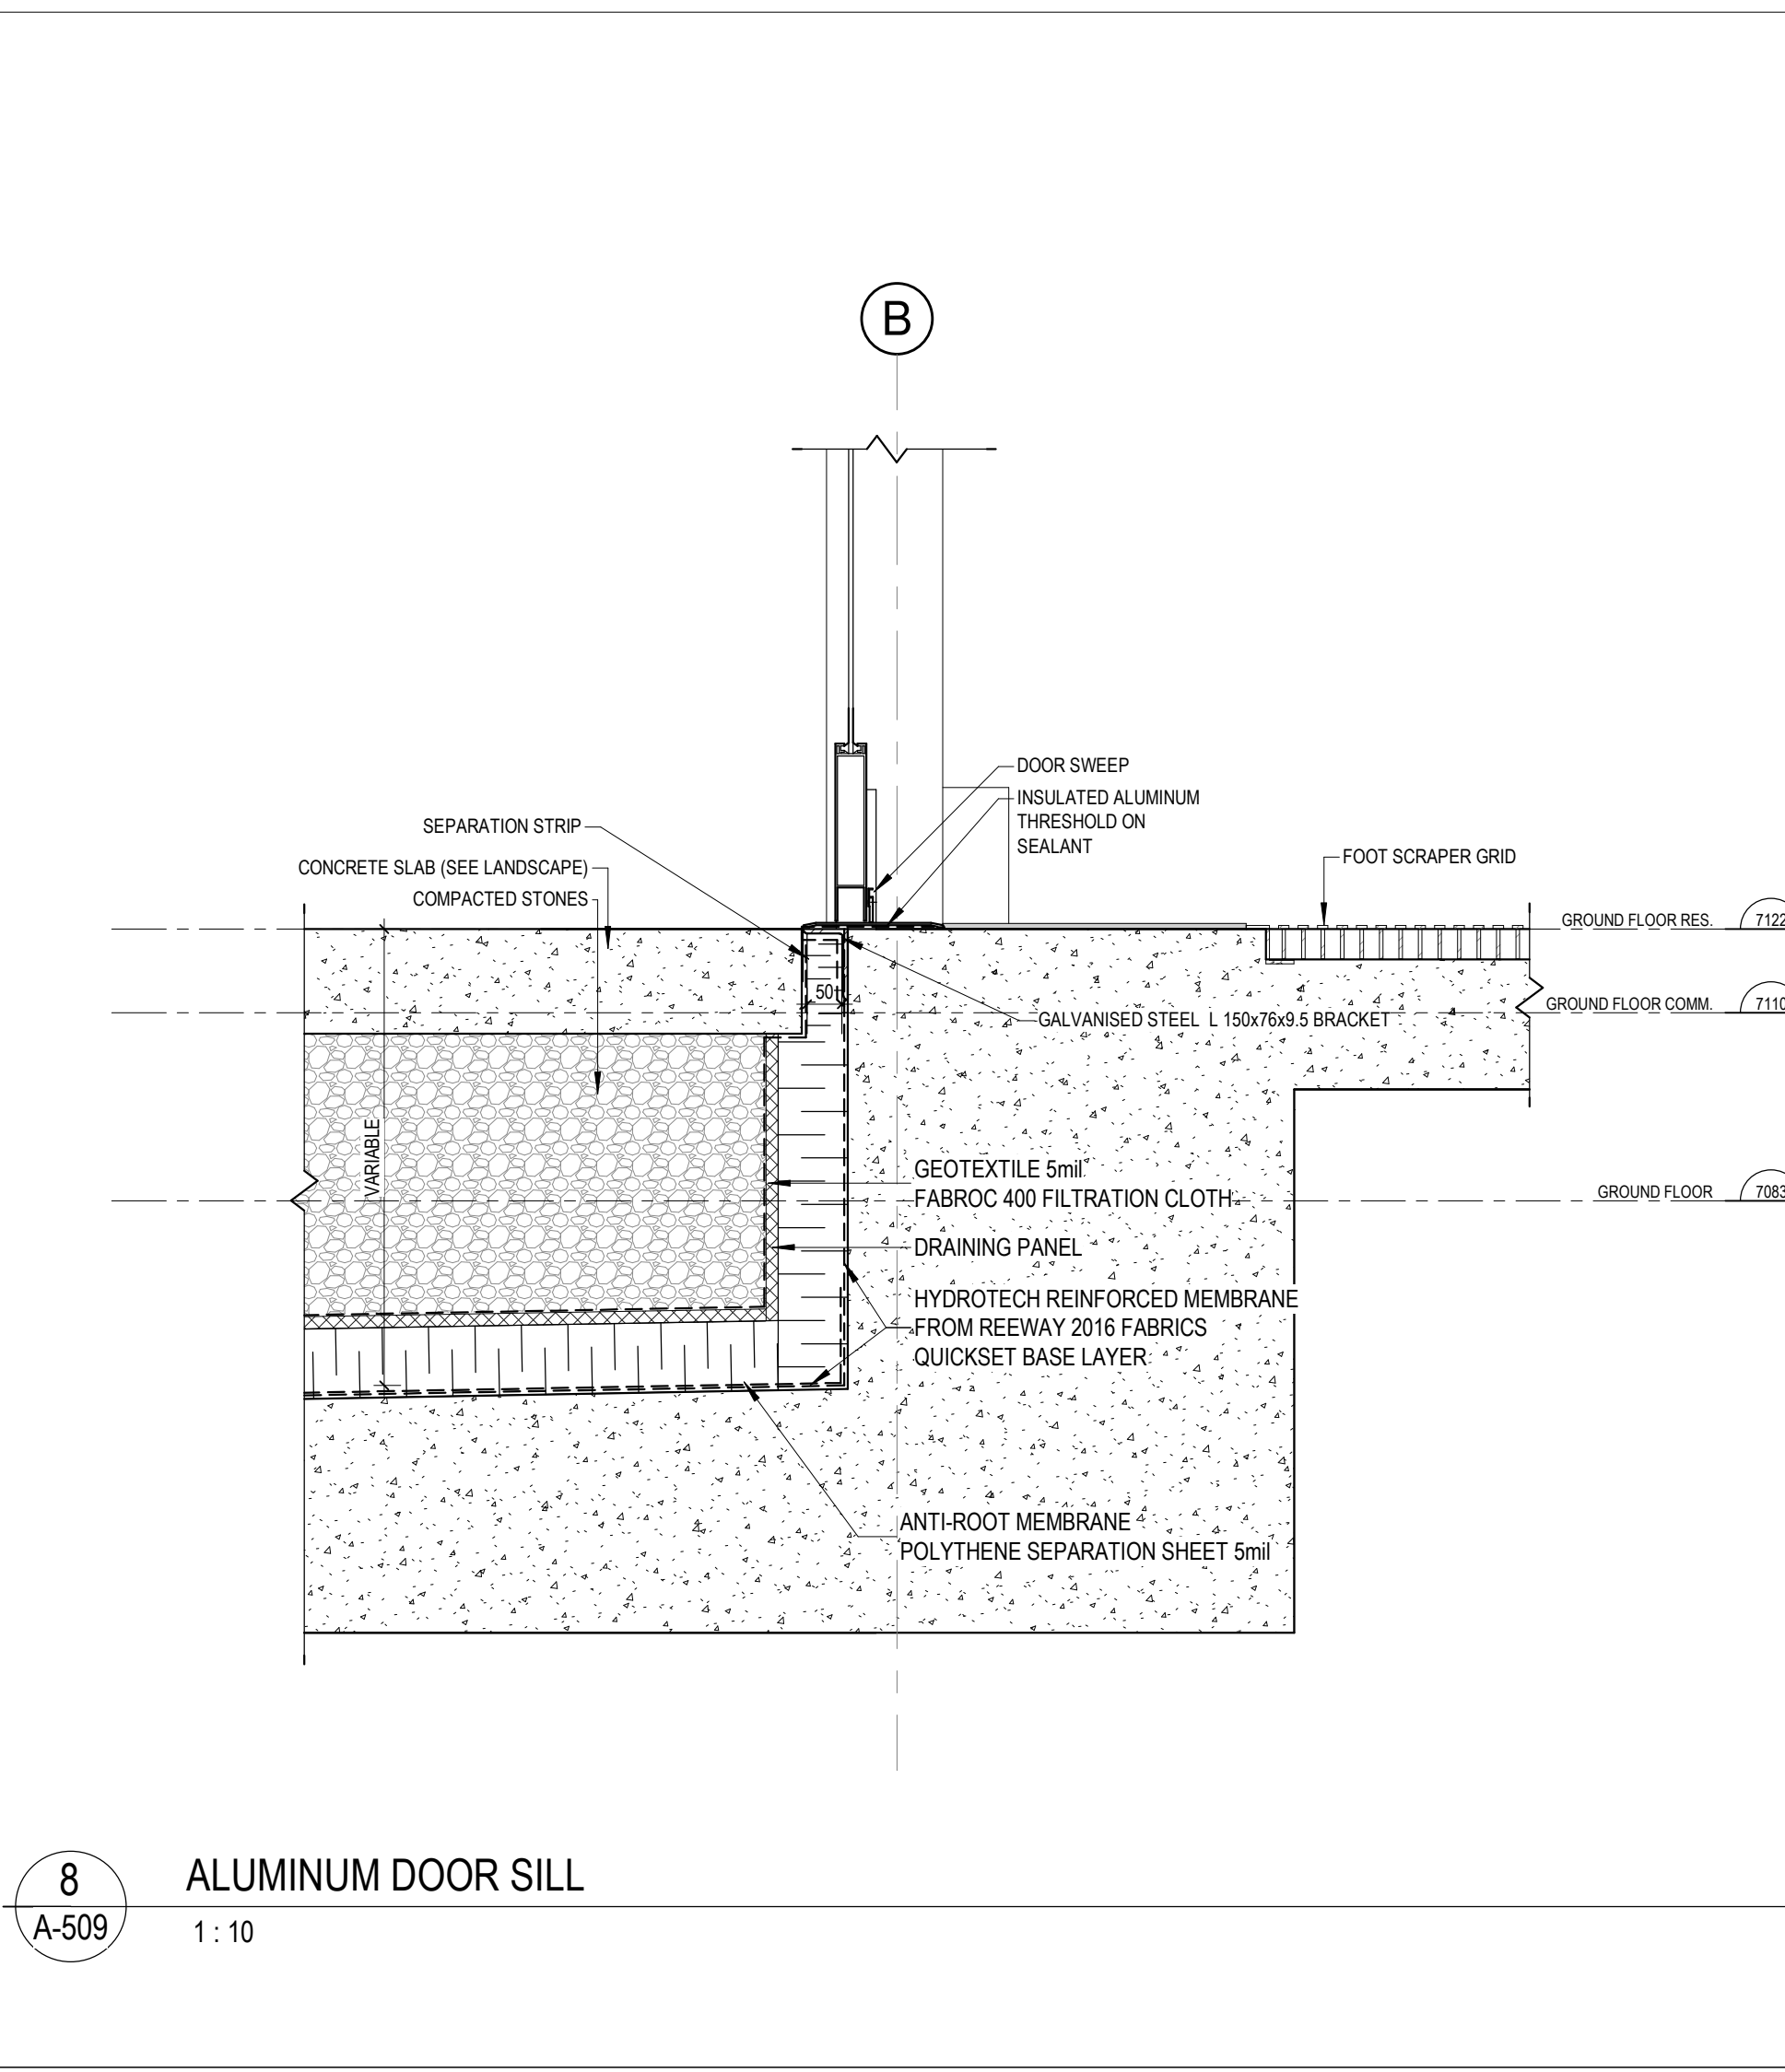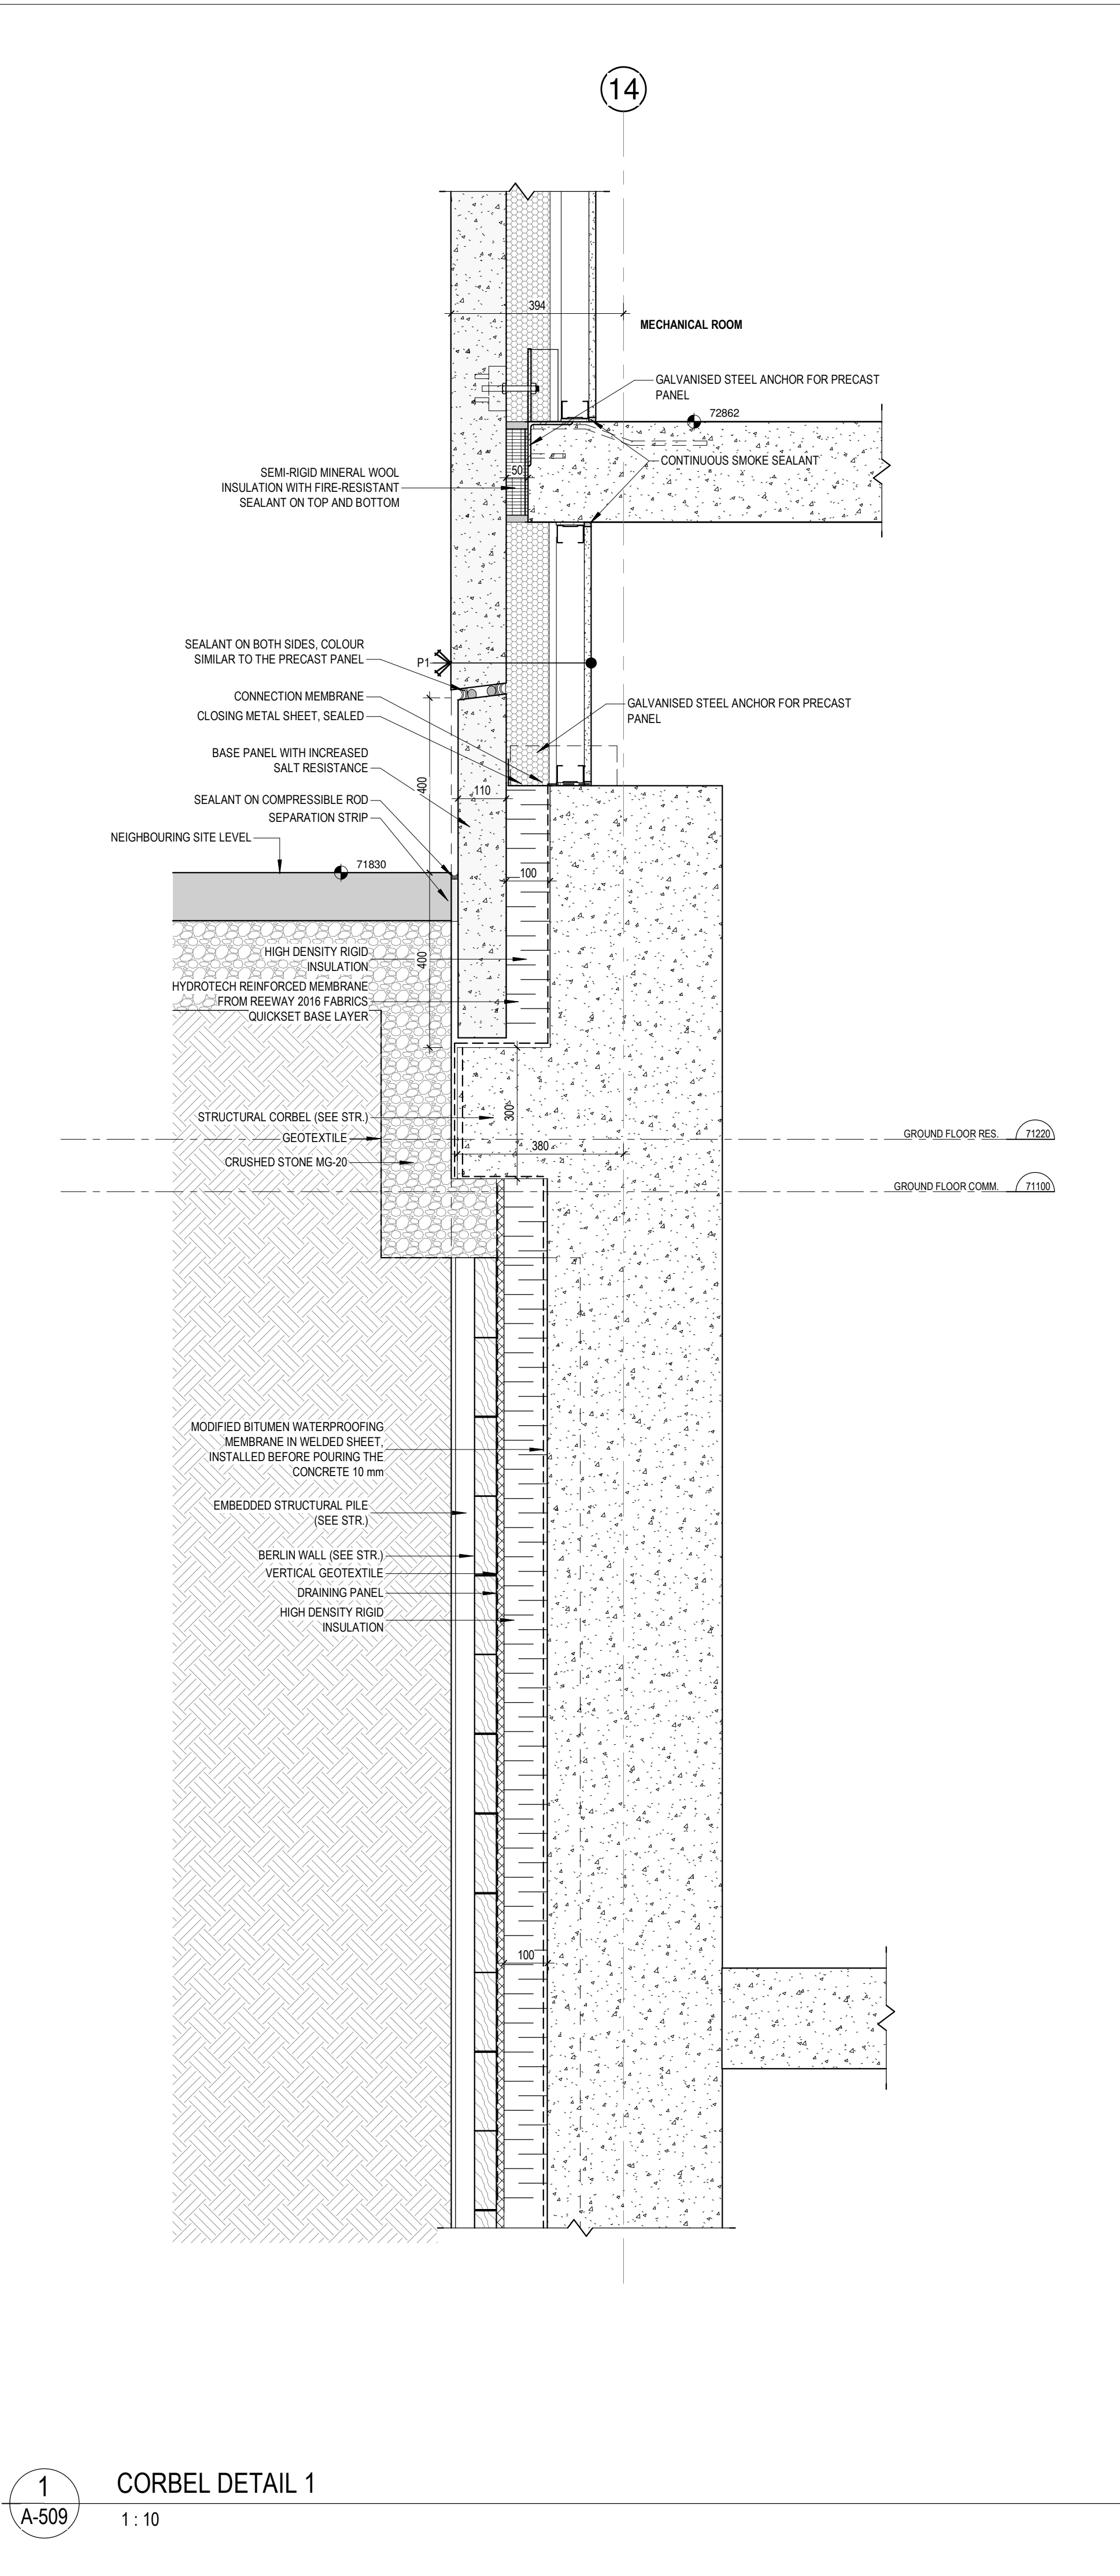

GeigerHuot

GeigerHuot

ARCHITECTS

438, rue Bay Street, 10th Floor, Montreal, QC H4Y 1H9

tel: 514 393 5338

fax: 514 393 5375

info@geigerhuot.com

GENERAL NOTES:

Do not measure directly on the plans.

All dimensions and general conditions are to be verified before the beginning of work.

Never proceed with uncertainty.

This drawing must be read carefully with the architectural specifications as well as the general notes.

GeigerHuot ASSOCIATION of ARCHITECTS

ERIC HUOT

LICENCE 5531

Stamp

MACH

GRUPE MACH

101 rue Saint-Jacques, Suite 500

Montreal, QC H2Y 1J1

Tel: 514 374-5551 Fax: 514 374-5551

Client

PROJECT NORTH

PROJECT SOUTH

REVISIONS

#	DESCRIPTION	DATE
1	ISSUED FOR PERMIT	18 NOV 2024

2024.08.13

POUR COOPERATION

O.P.

2024.08.18

POUR COOPERATION

O.P.

2024.08.27

POUR COOPERATION

O.P.

2024.10.04

POUR COOPERATION

O.P.

2024.10.28

POUR COOPERATION

O.P.

2024.11.12

POUR COOPERATION

O.P.

2024.11.18

POUR COOPERATION

O.P.

2024.11.29

ISSUED FOR PERMIT

O.P.

Revision

LAU REE

MECHANICAL ENGINEER

Civil Engineer

LC

Structural Engineer

GRUPE cme

SERVICES D'INGENIERIE

Mechanical/Electrical Engineer

siteform

Landscaping Architect

DG

GAUVREAU

D. E. S. I. G. N.

Interior Designer

110 O'CONNOR


O'CONNOR STREET

OTTAWA, ONTARIO


Sheet name:

DETAILS


scale:	1:10	drawn by:	E.H.
date:		approved by:	E.H.
date:	22.02.2025	drawing:	A-509

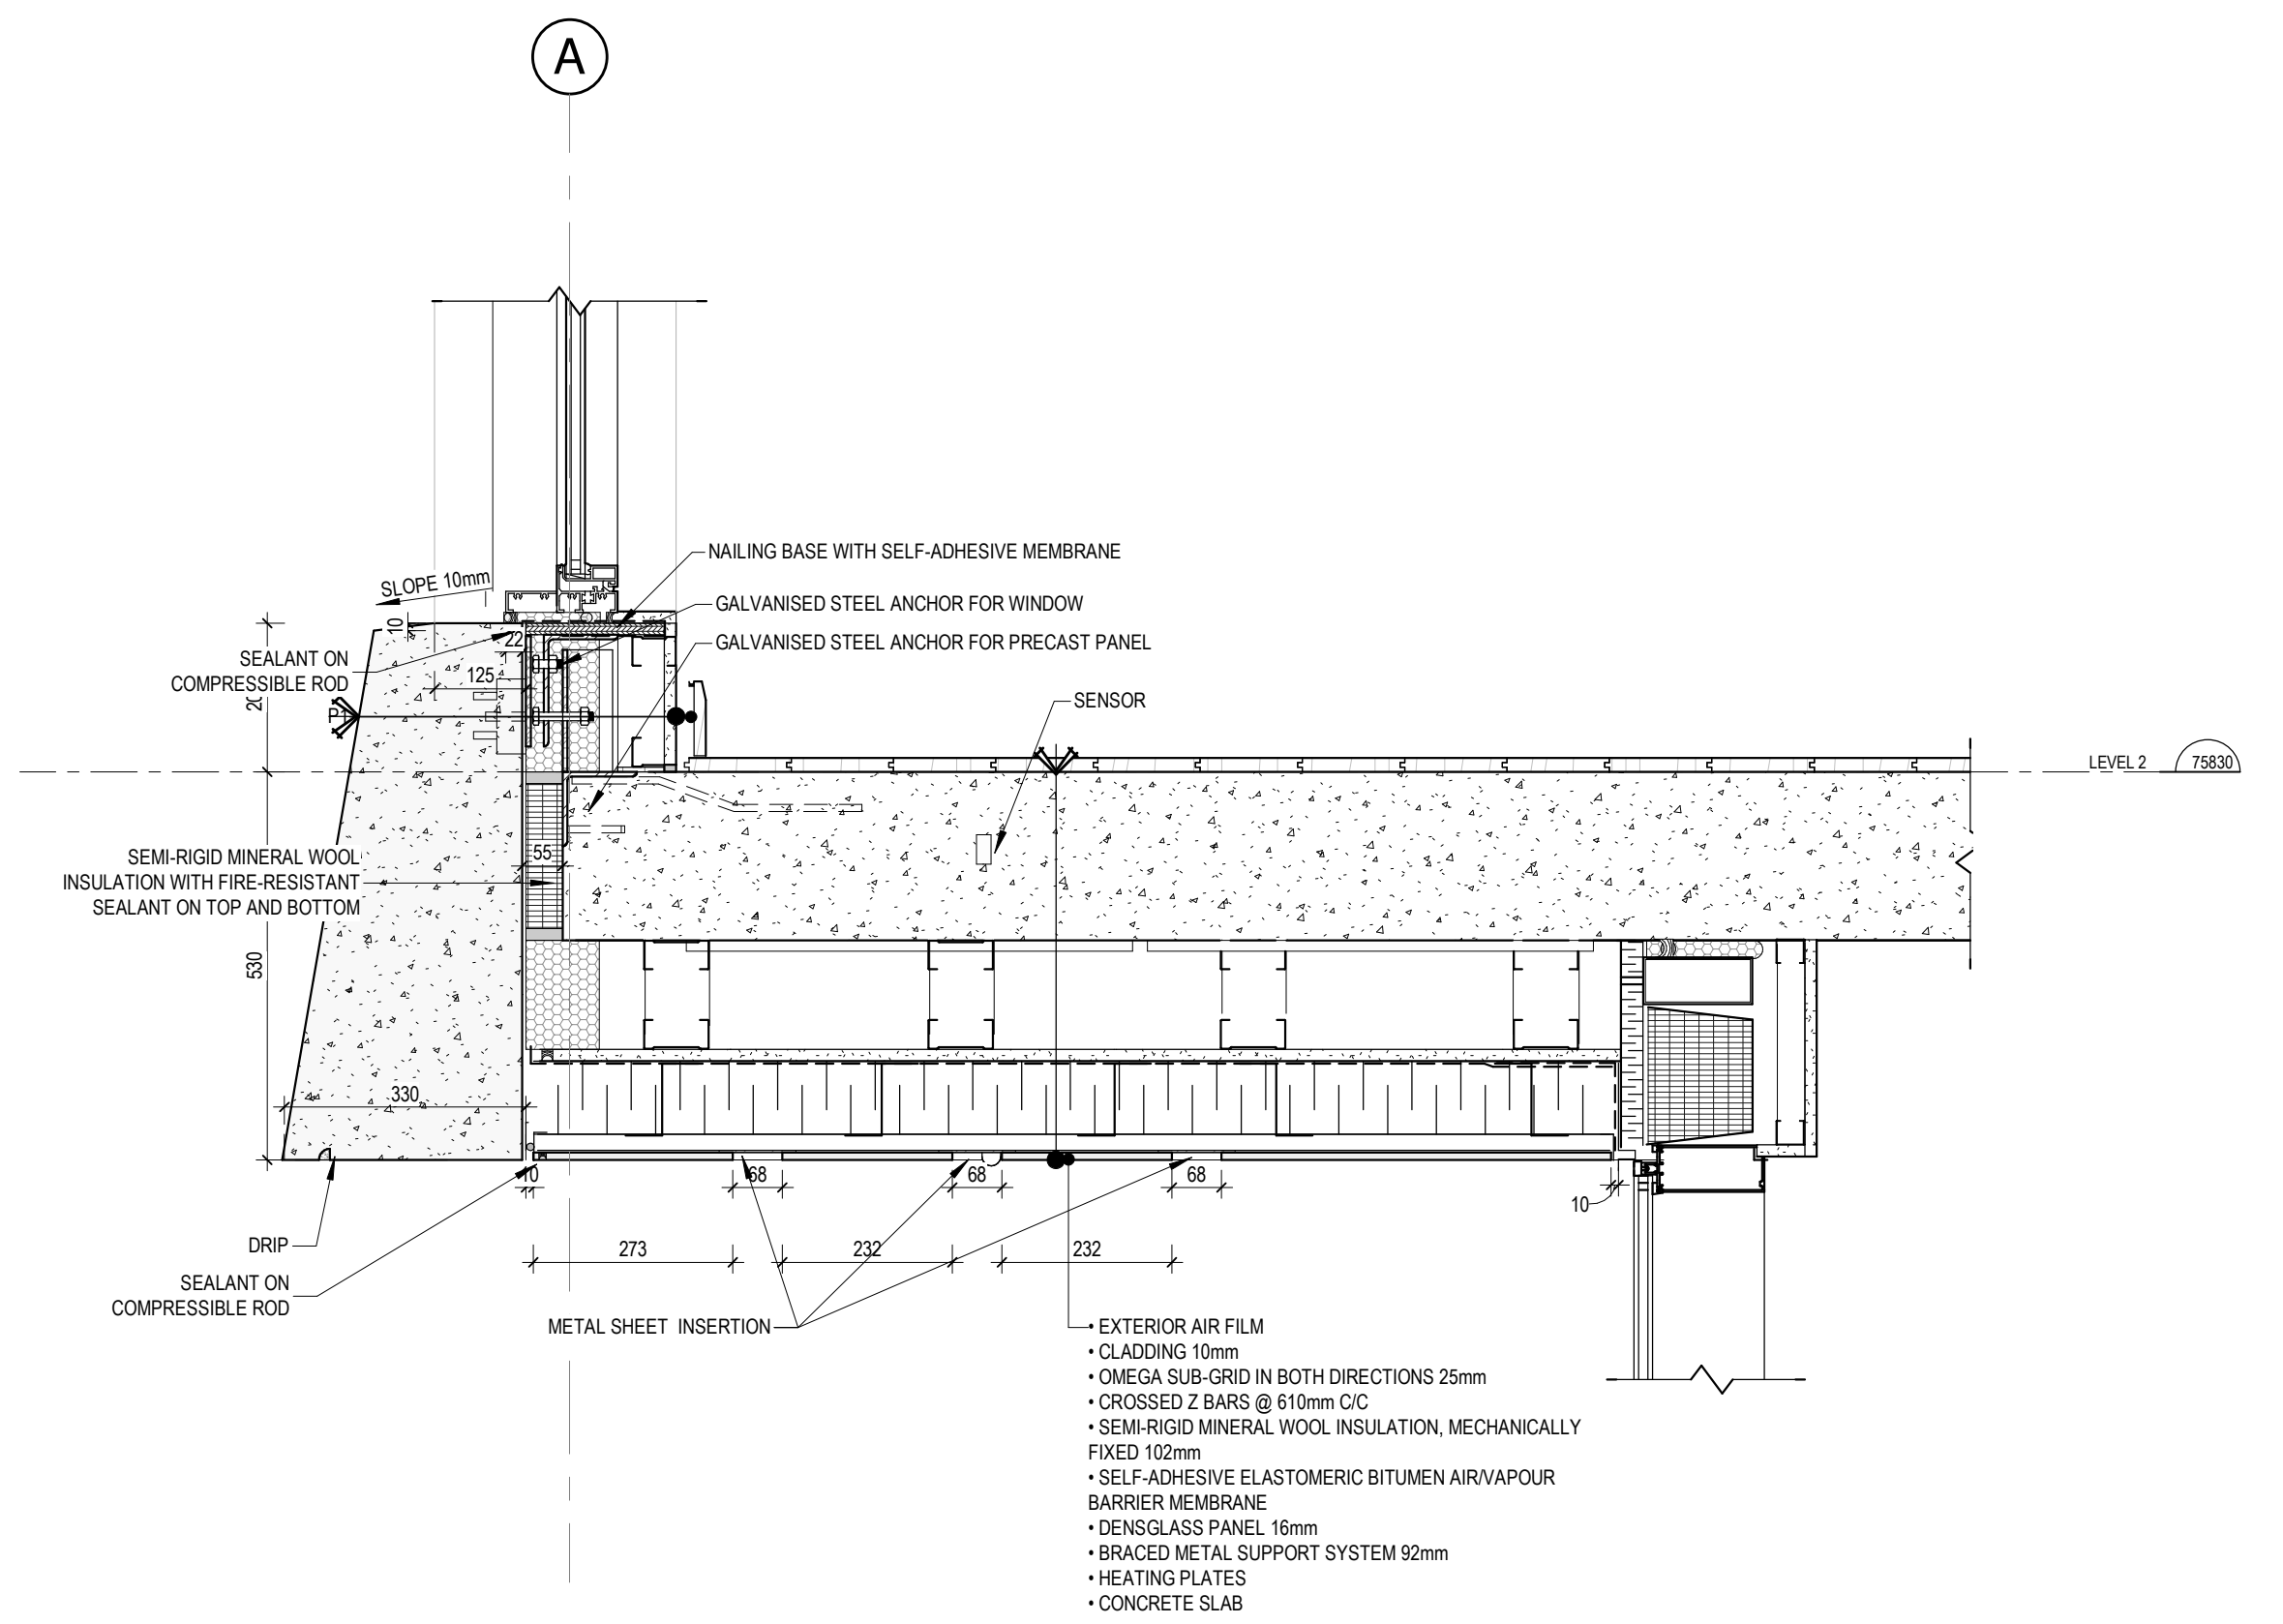


1 SOFFIT DETAIL 1
A-510 1:10

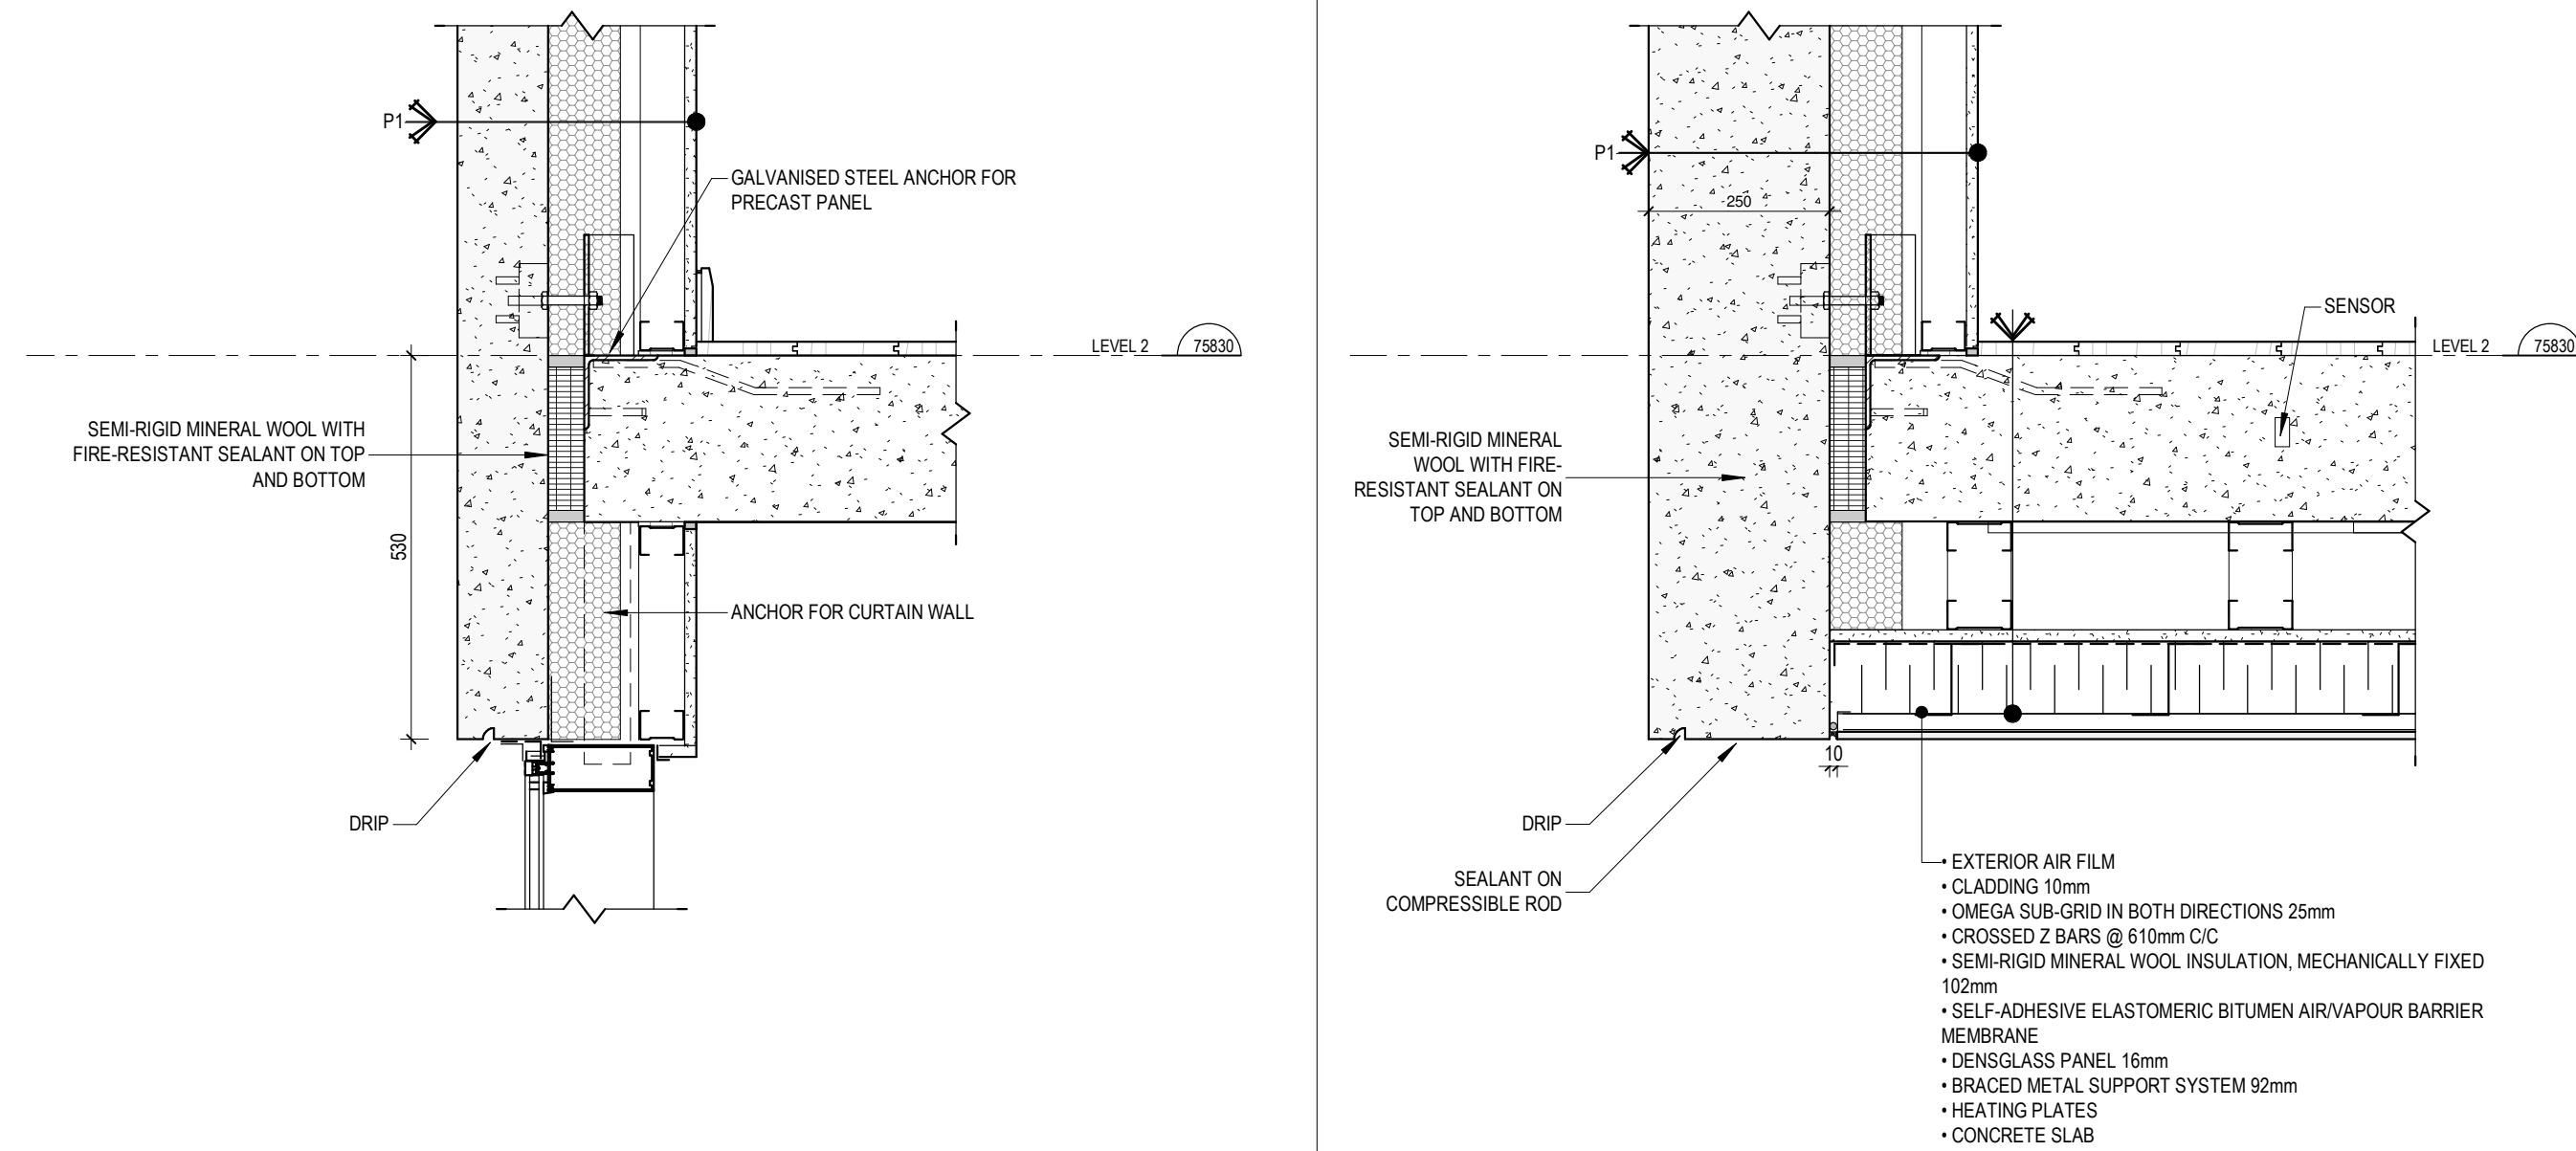


2 PRECAST AND CURTAIN WALL JUNCTION
A-510 1:10

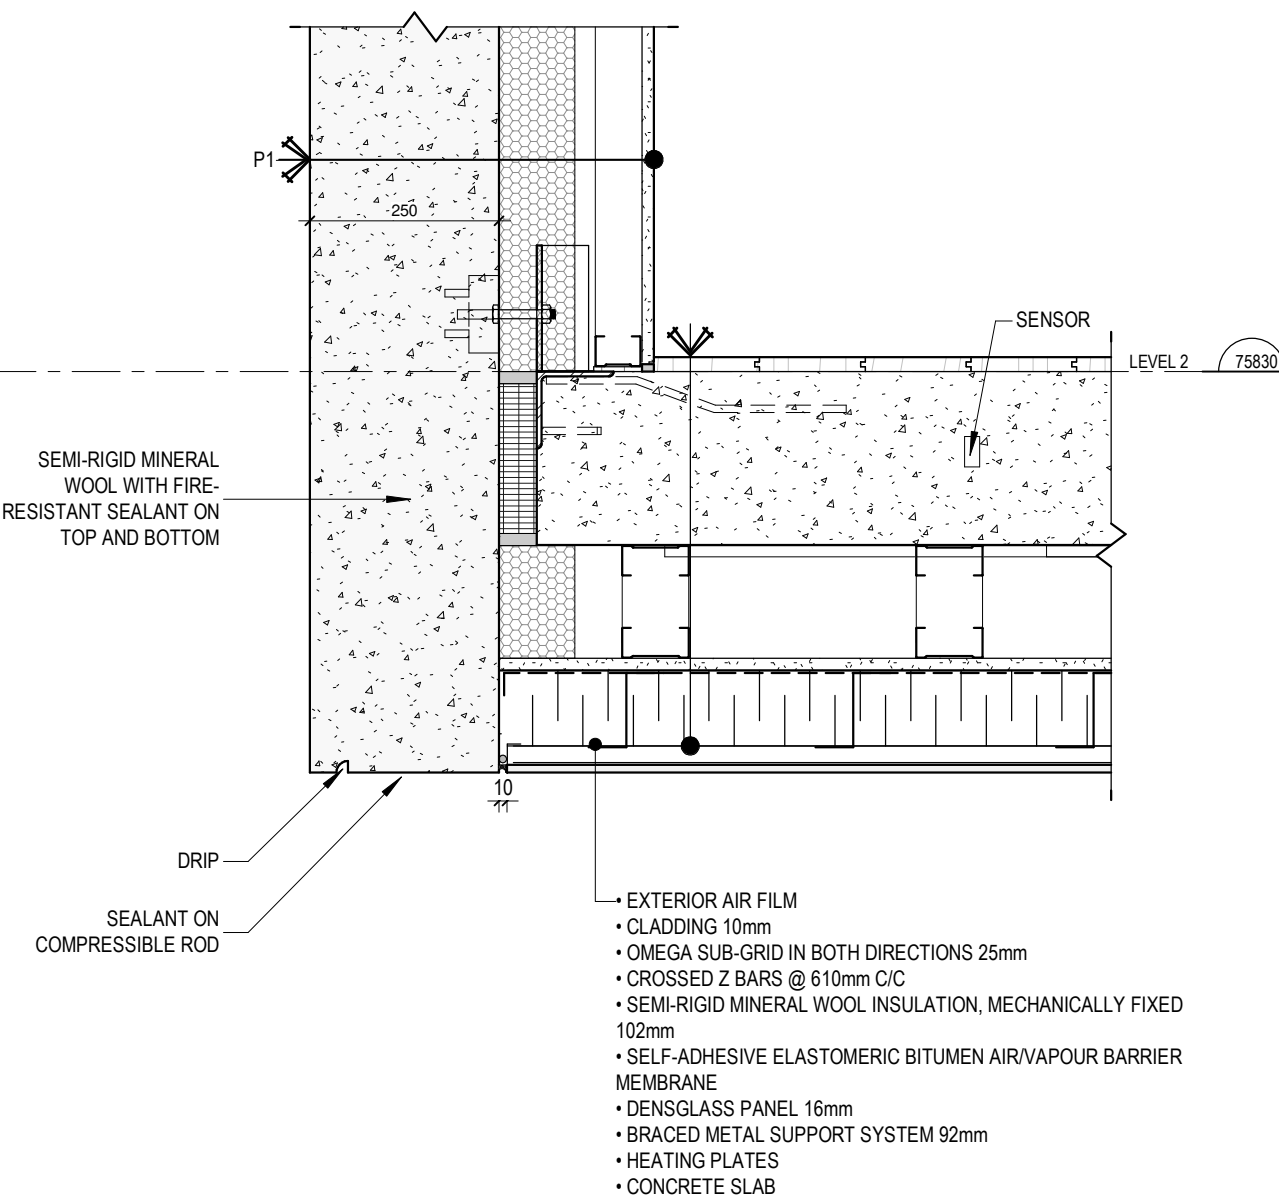


3 SOFFIT DETAIL
A-510 1:10

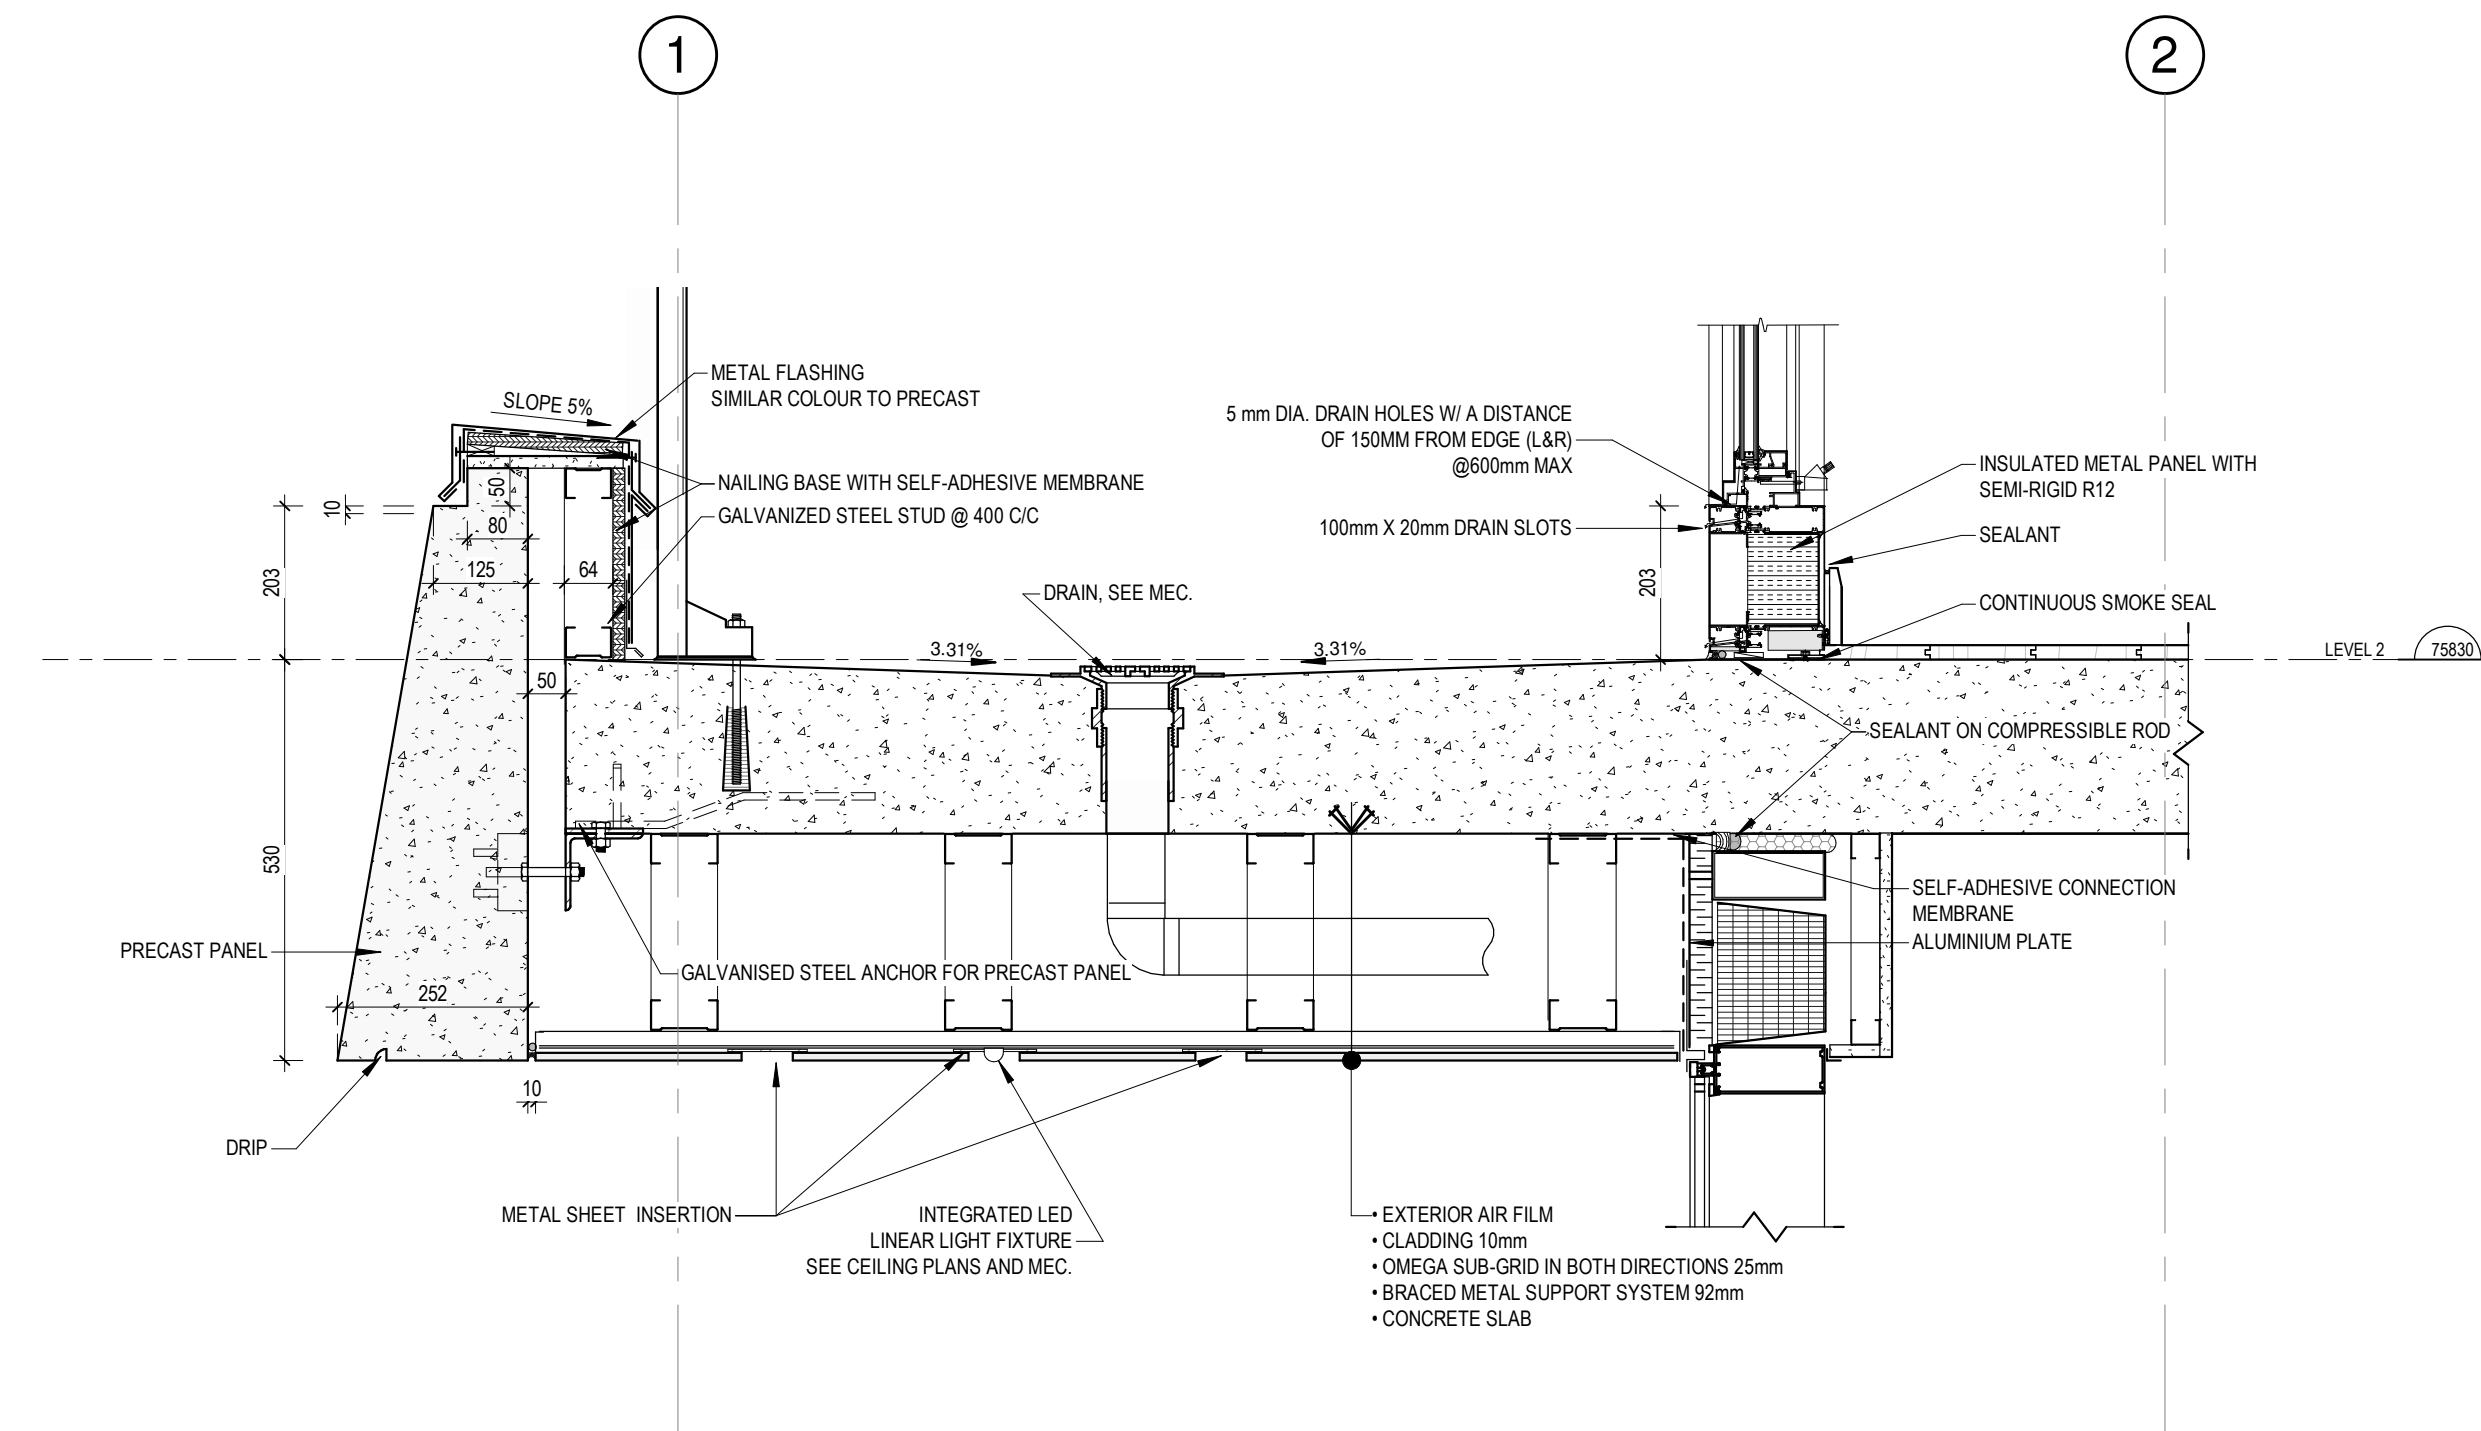


4 PRECAST LOGGIA 2ND LEVEL
A-510 1:10

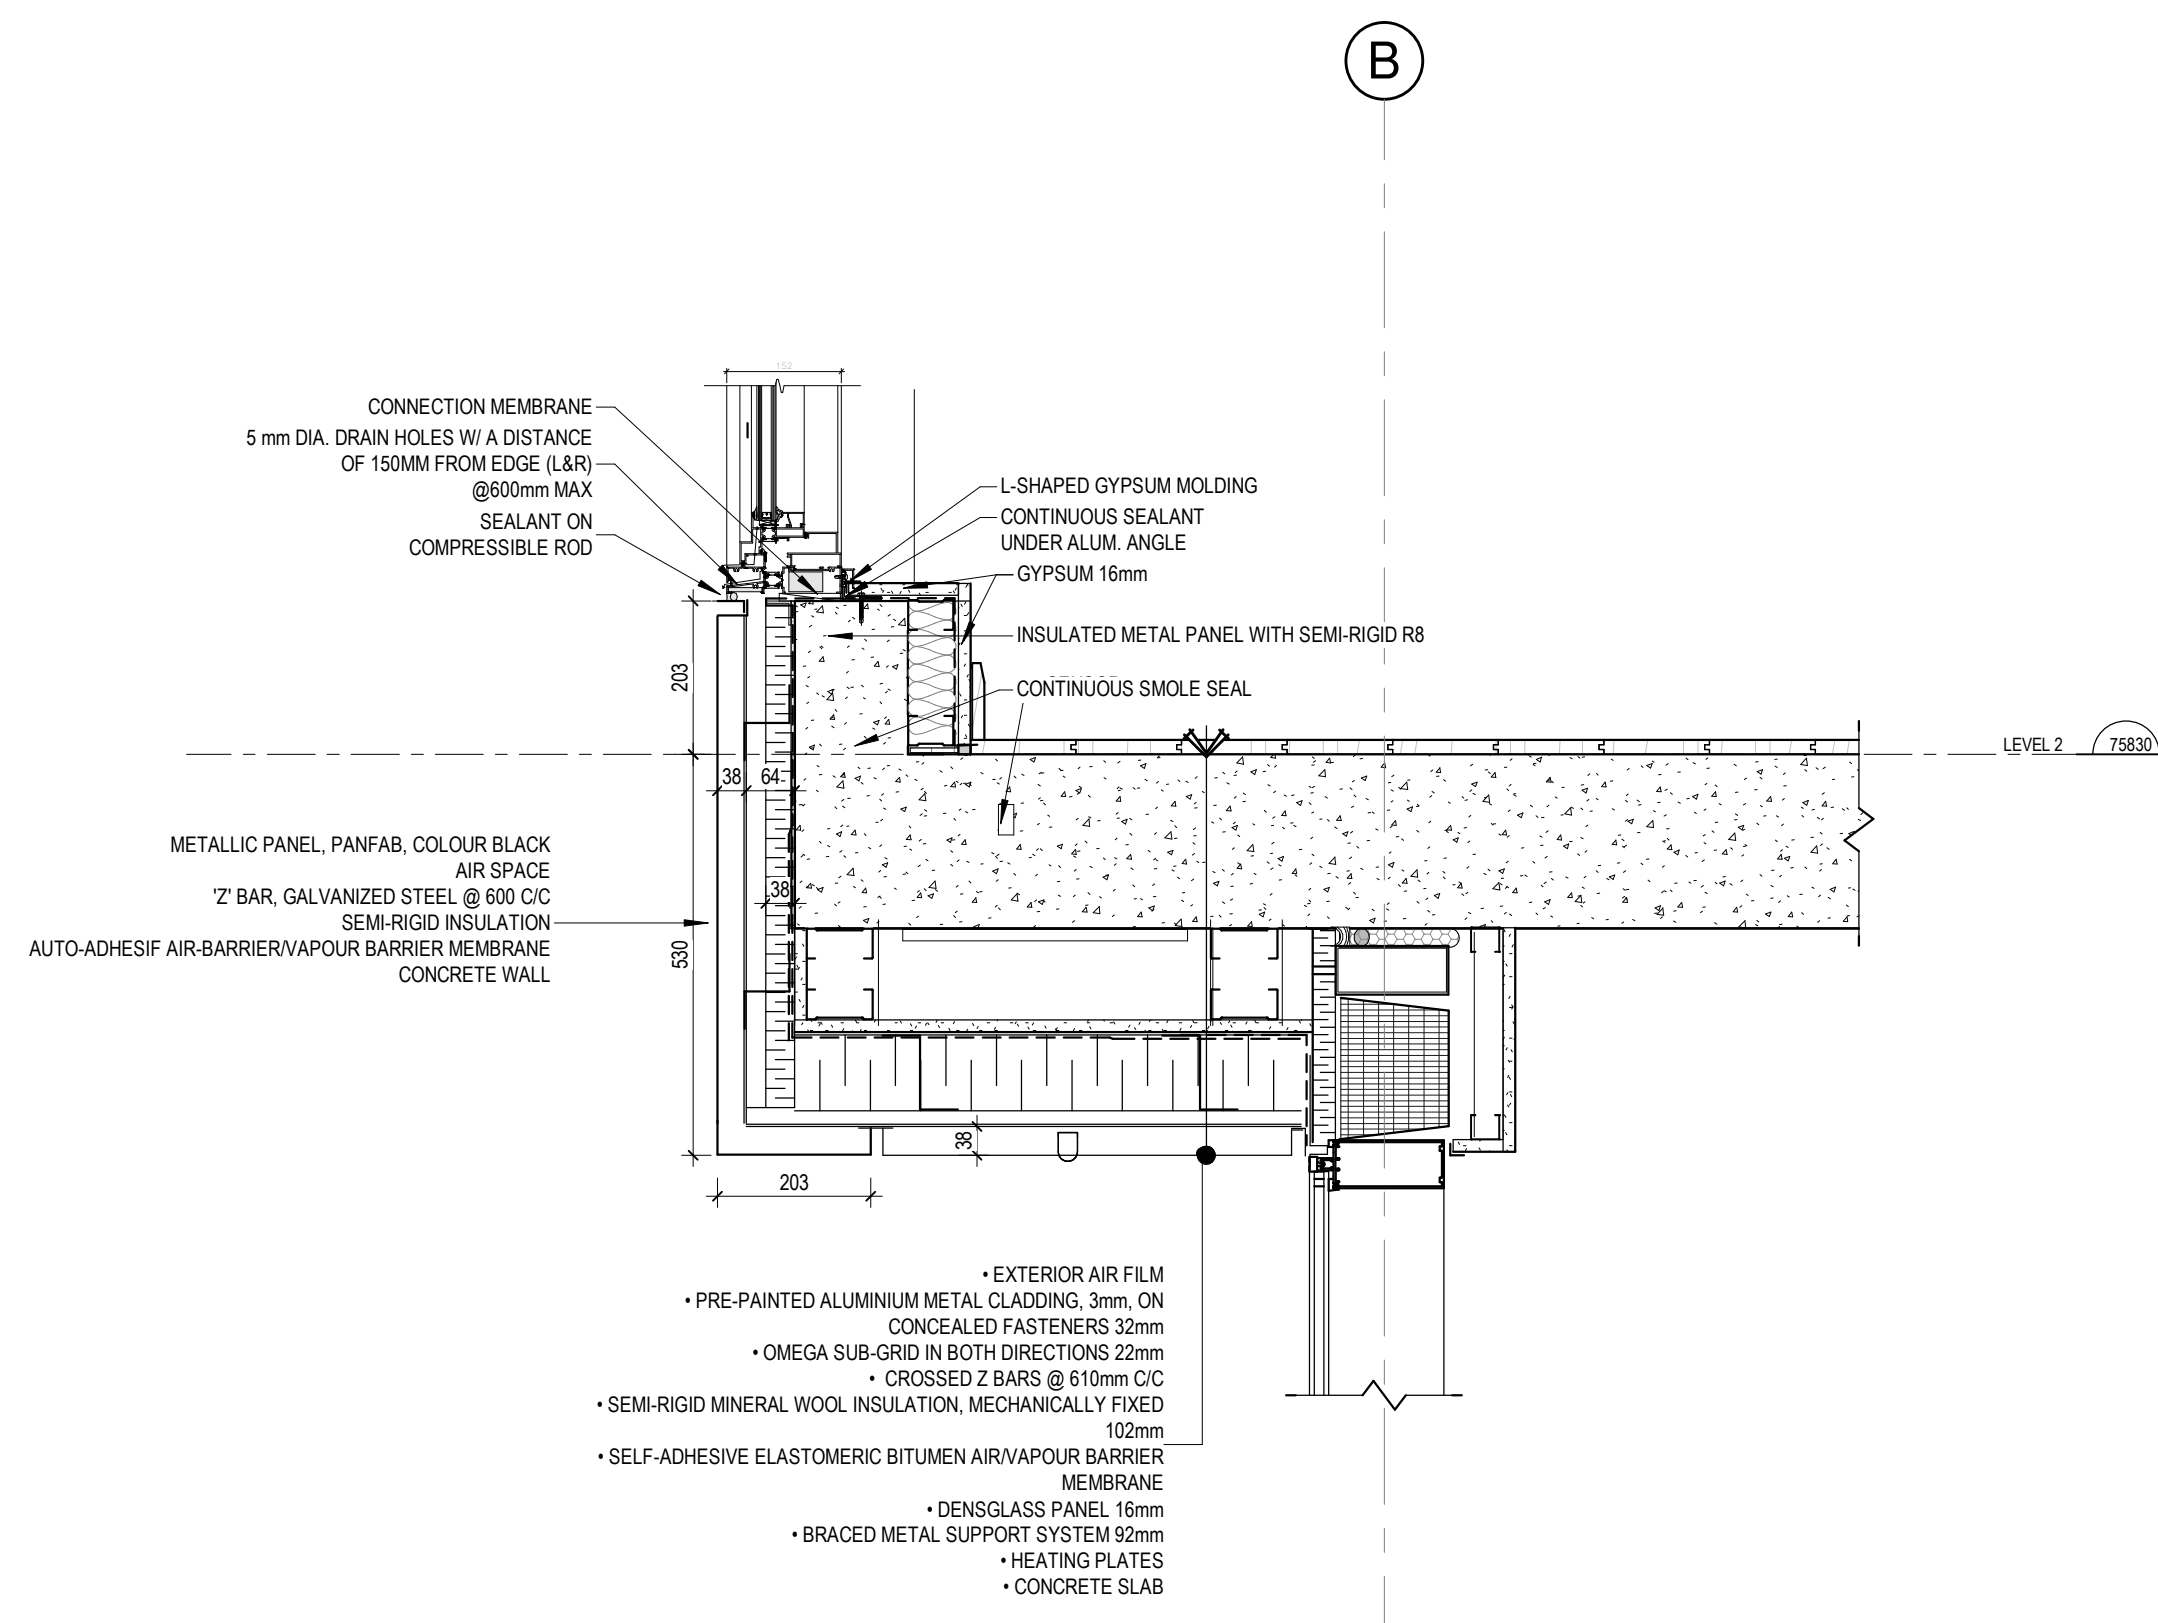


5 SOFFIT DETAIL 5
A-510 1:10

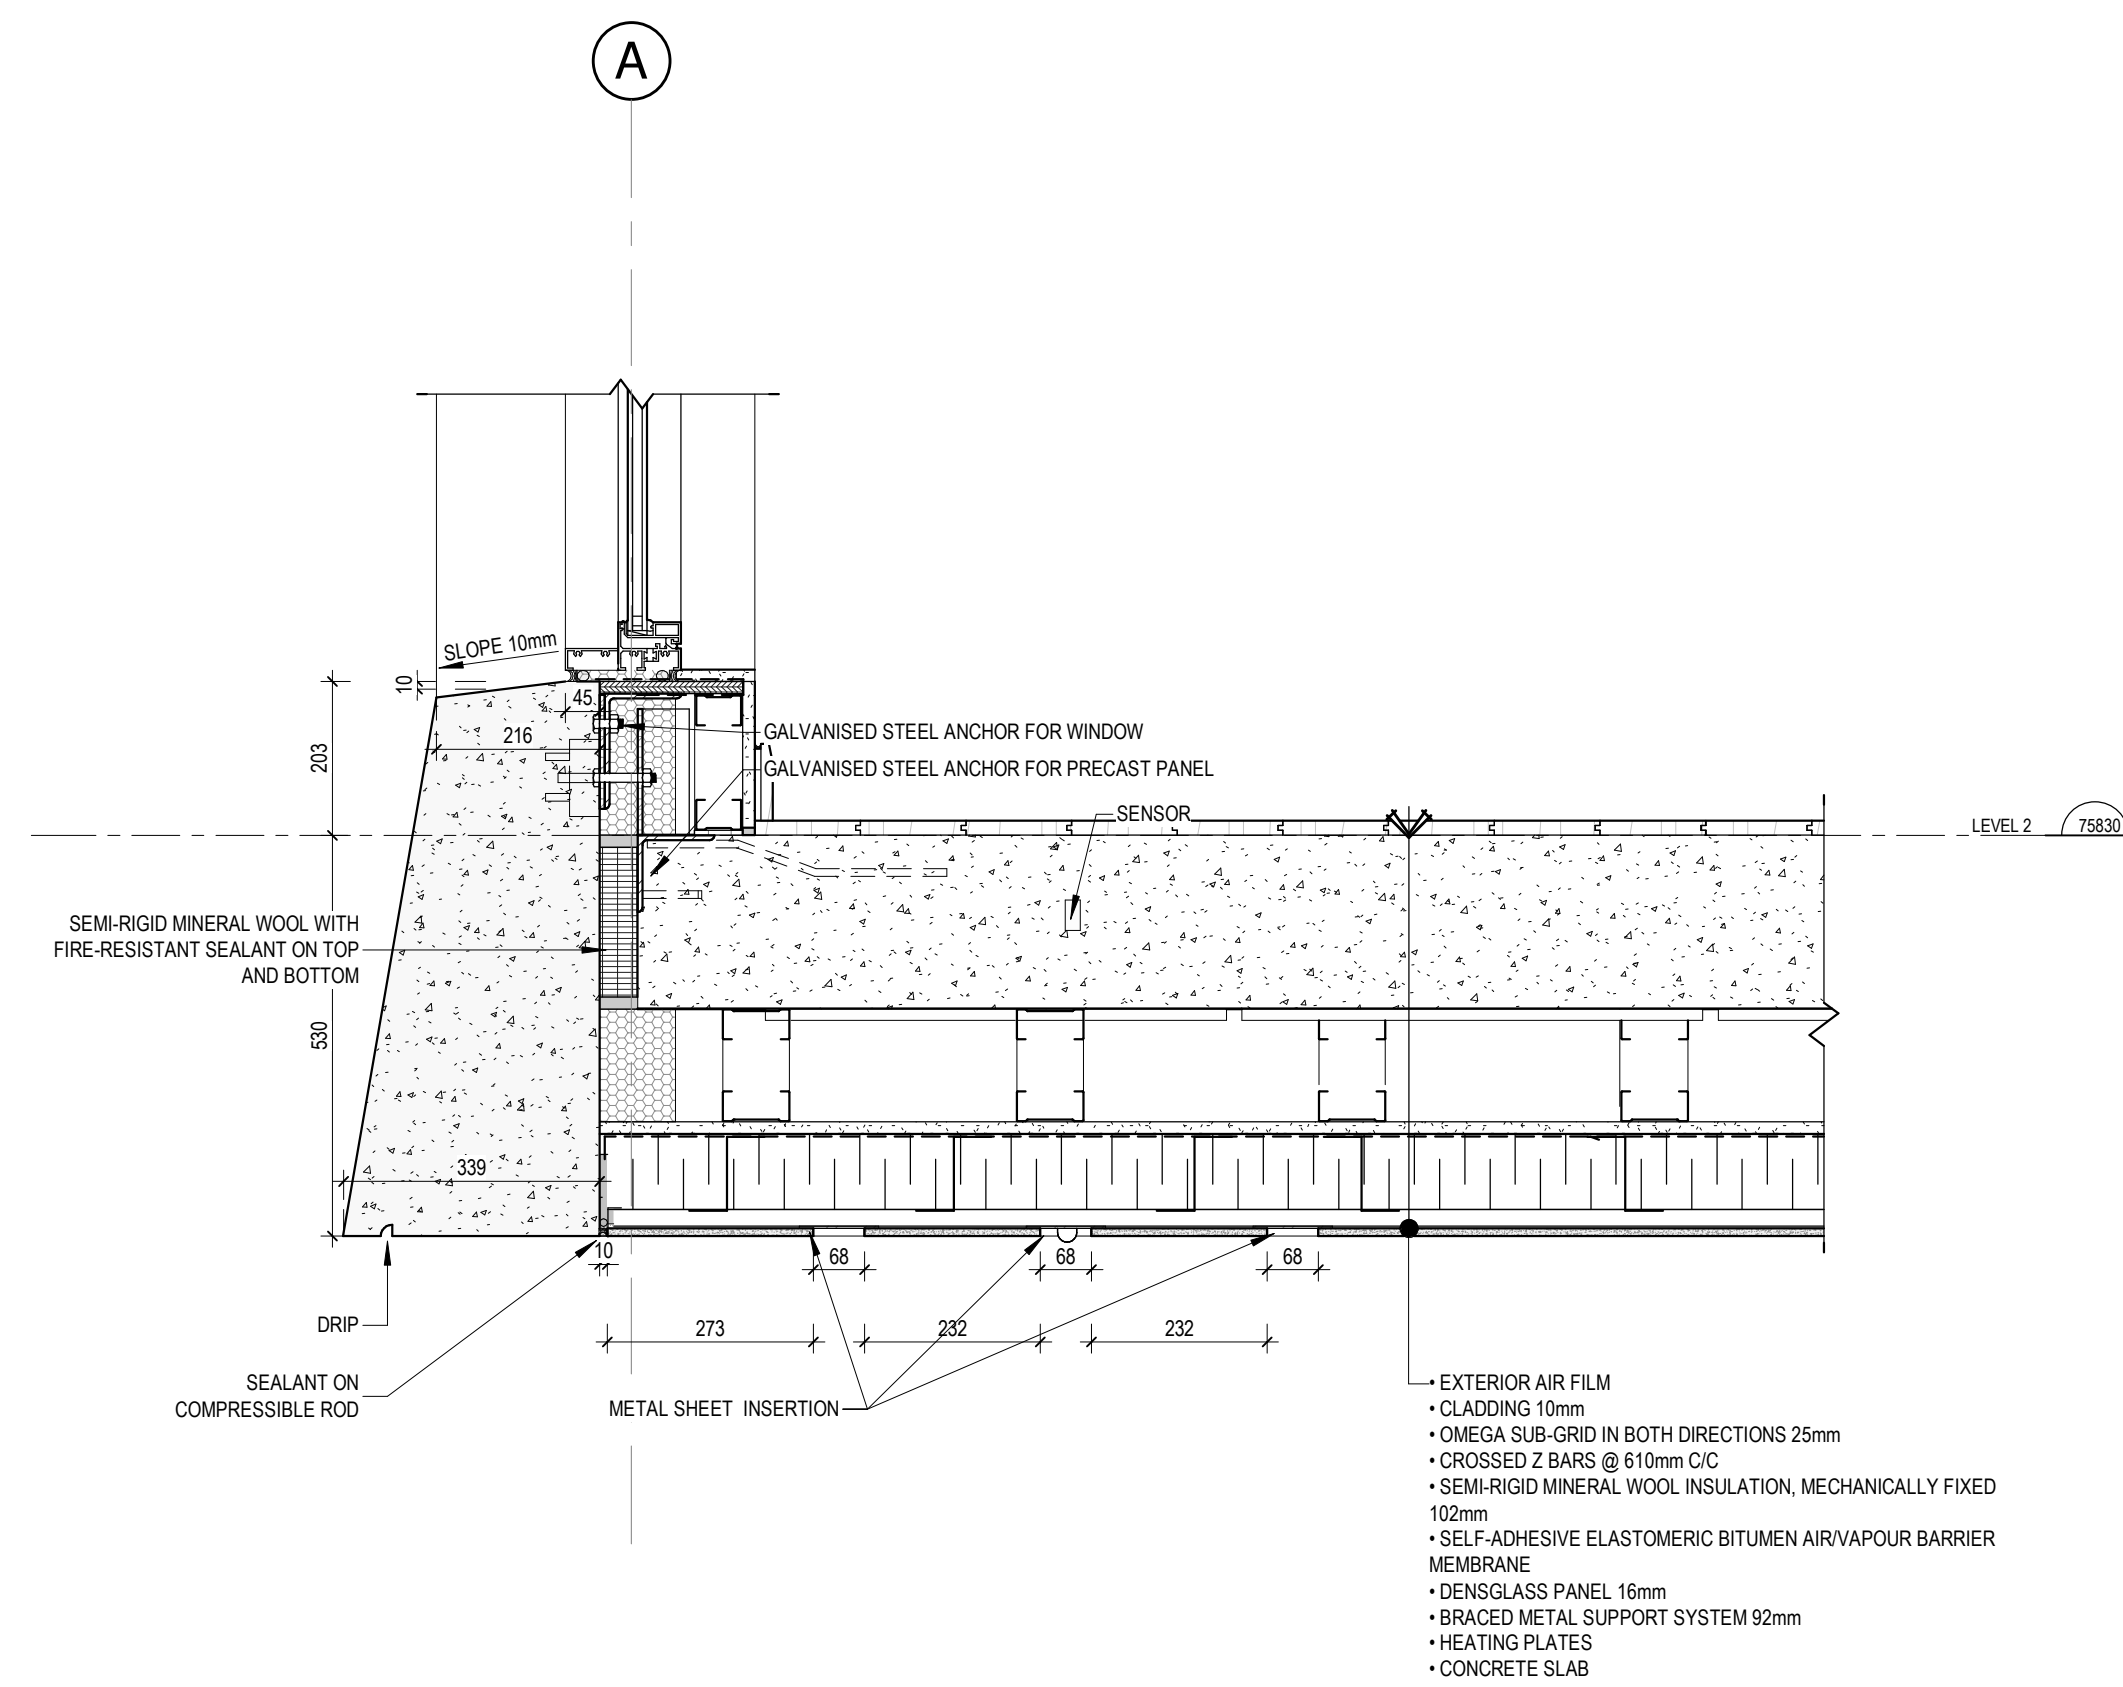


6 SOFFIT DETAIL 2
A-510 1:10

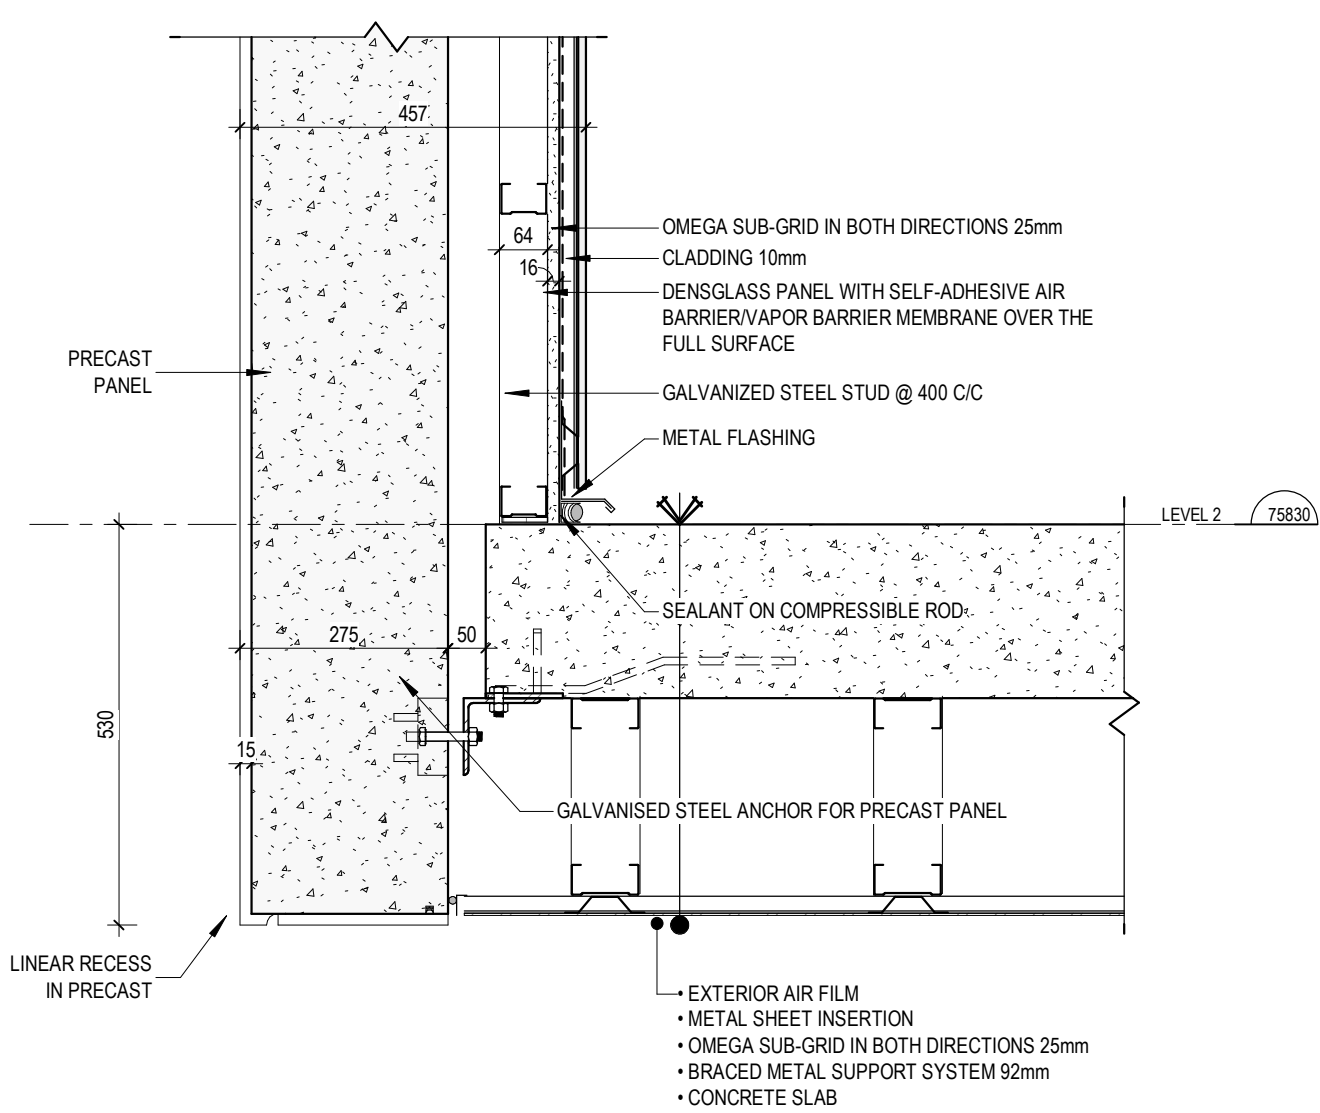


7 SOFFIT DETAIL 3
A-510 1:10

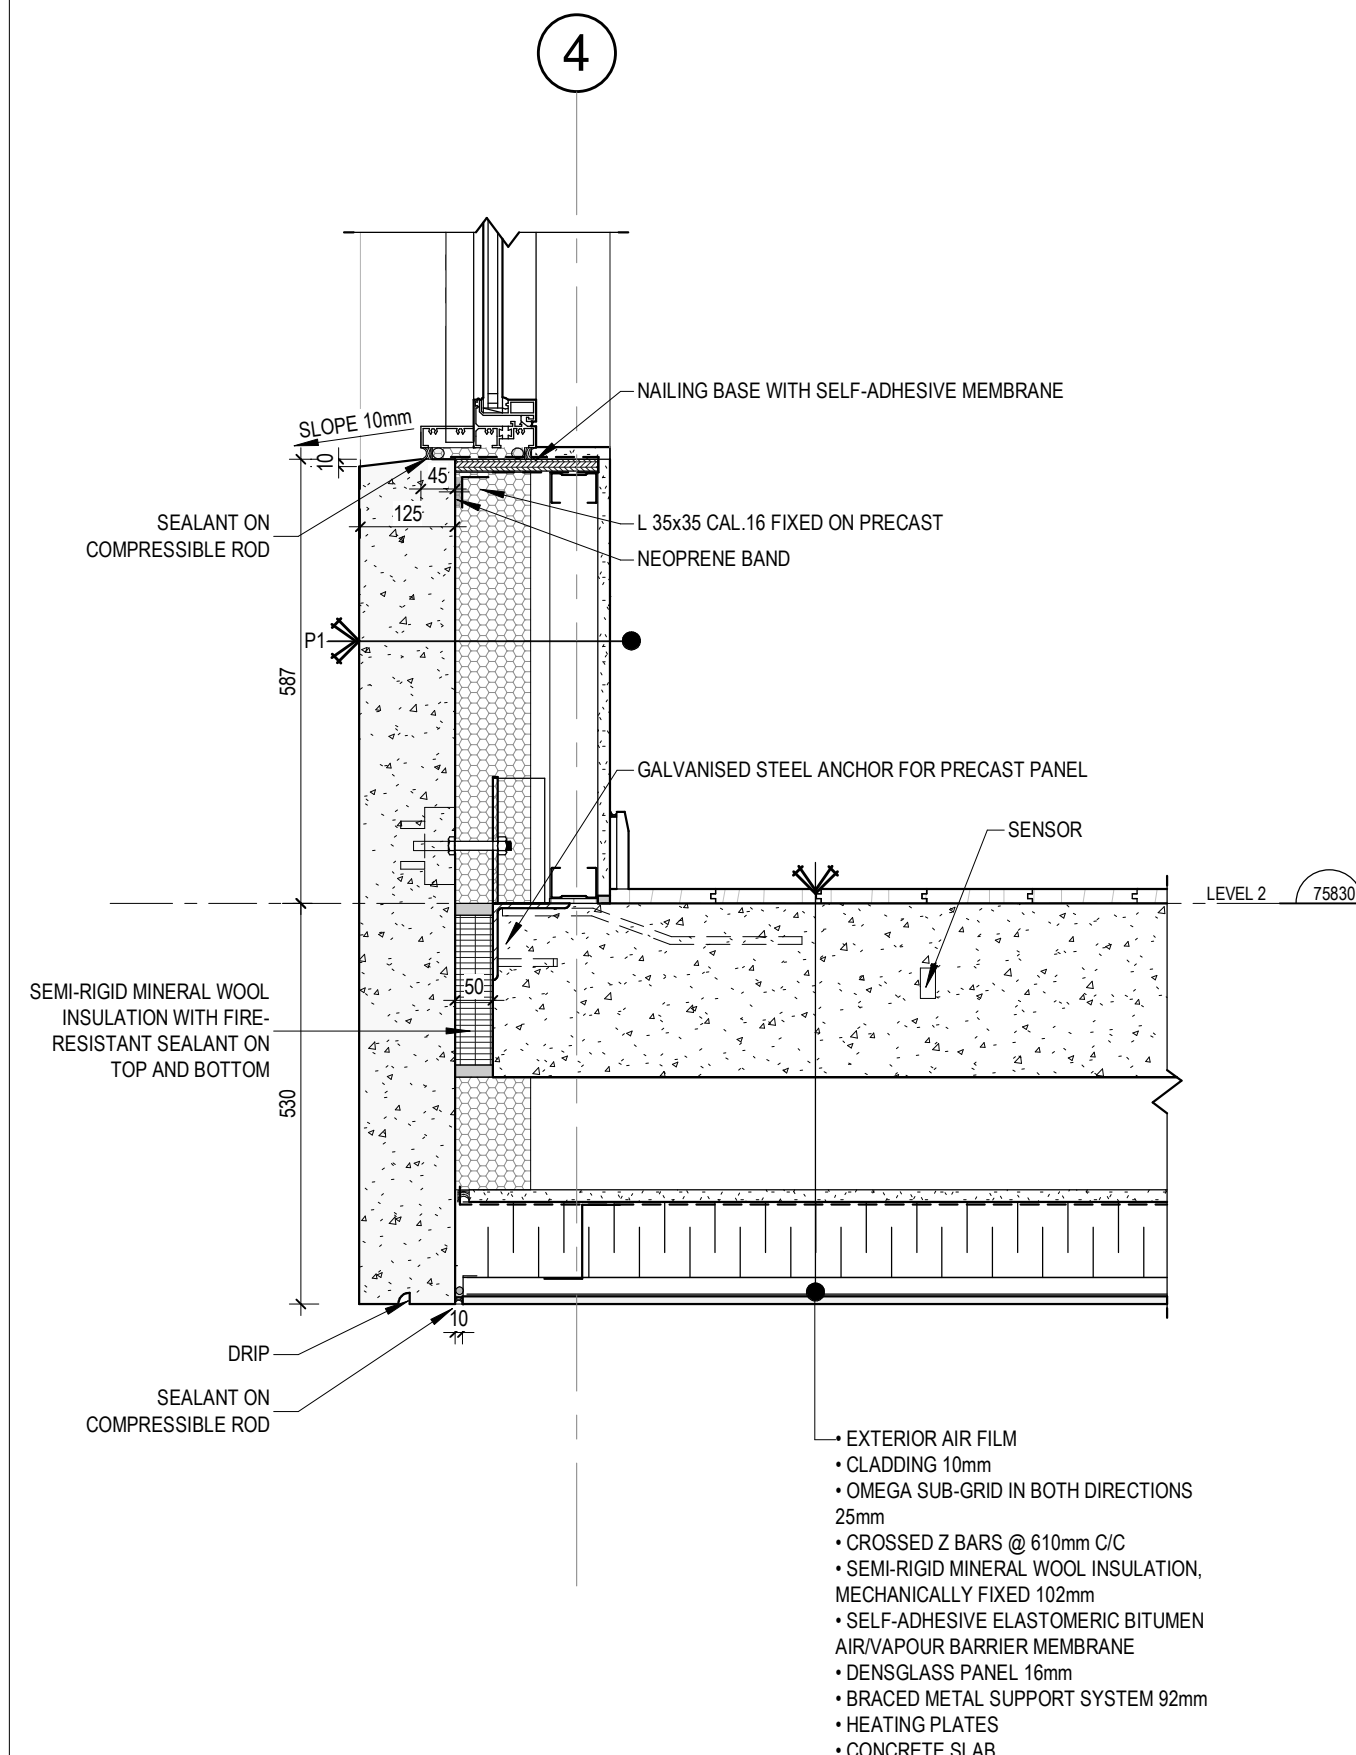


8 SOFFIT DETAIL 6
A-510 1:10

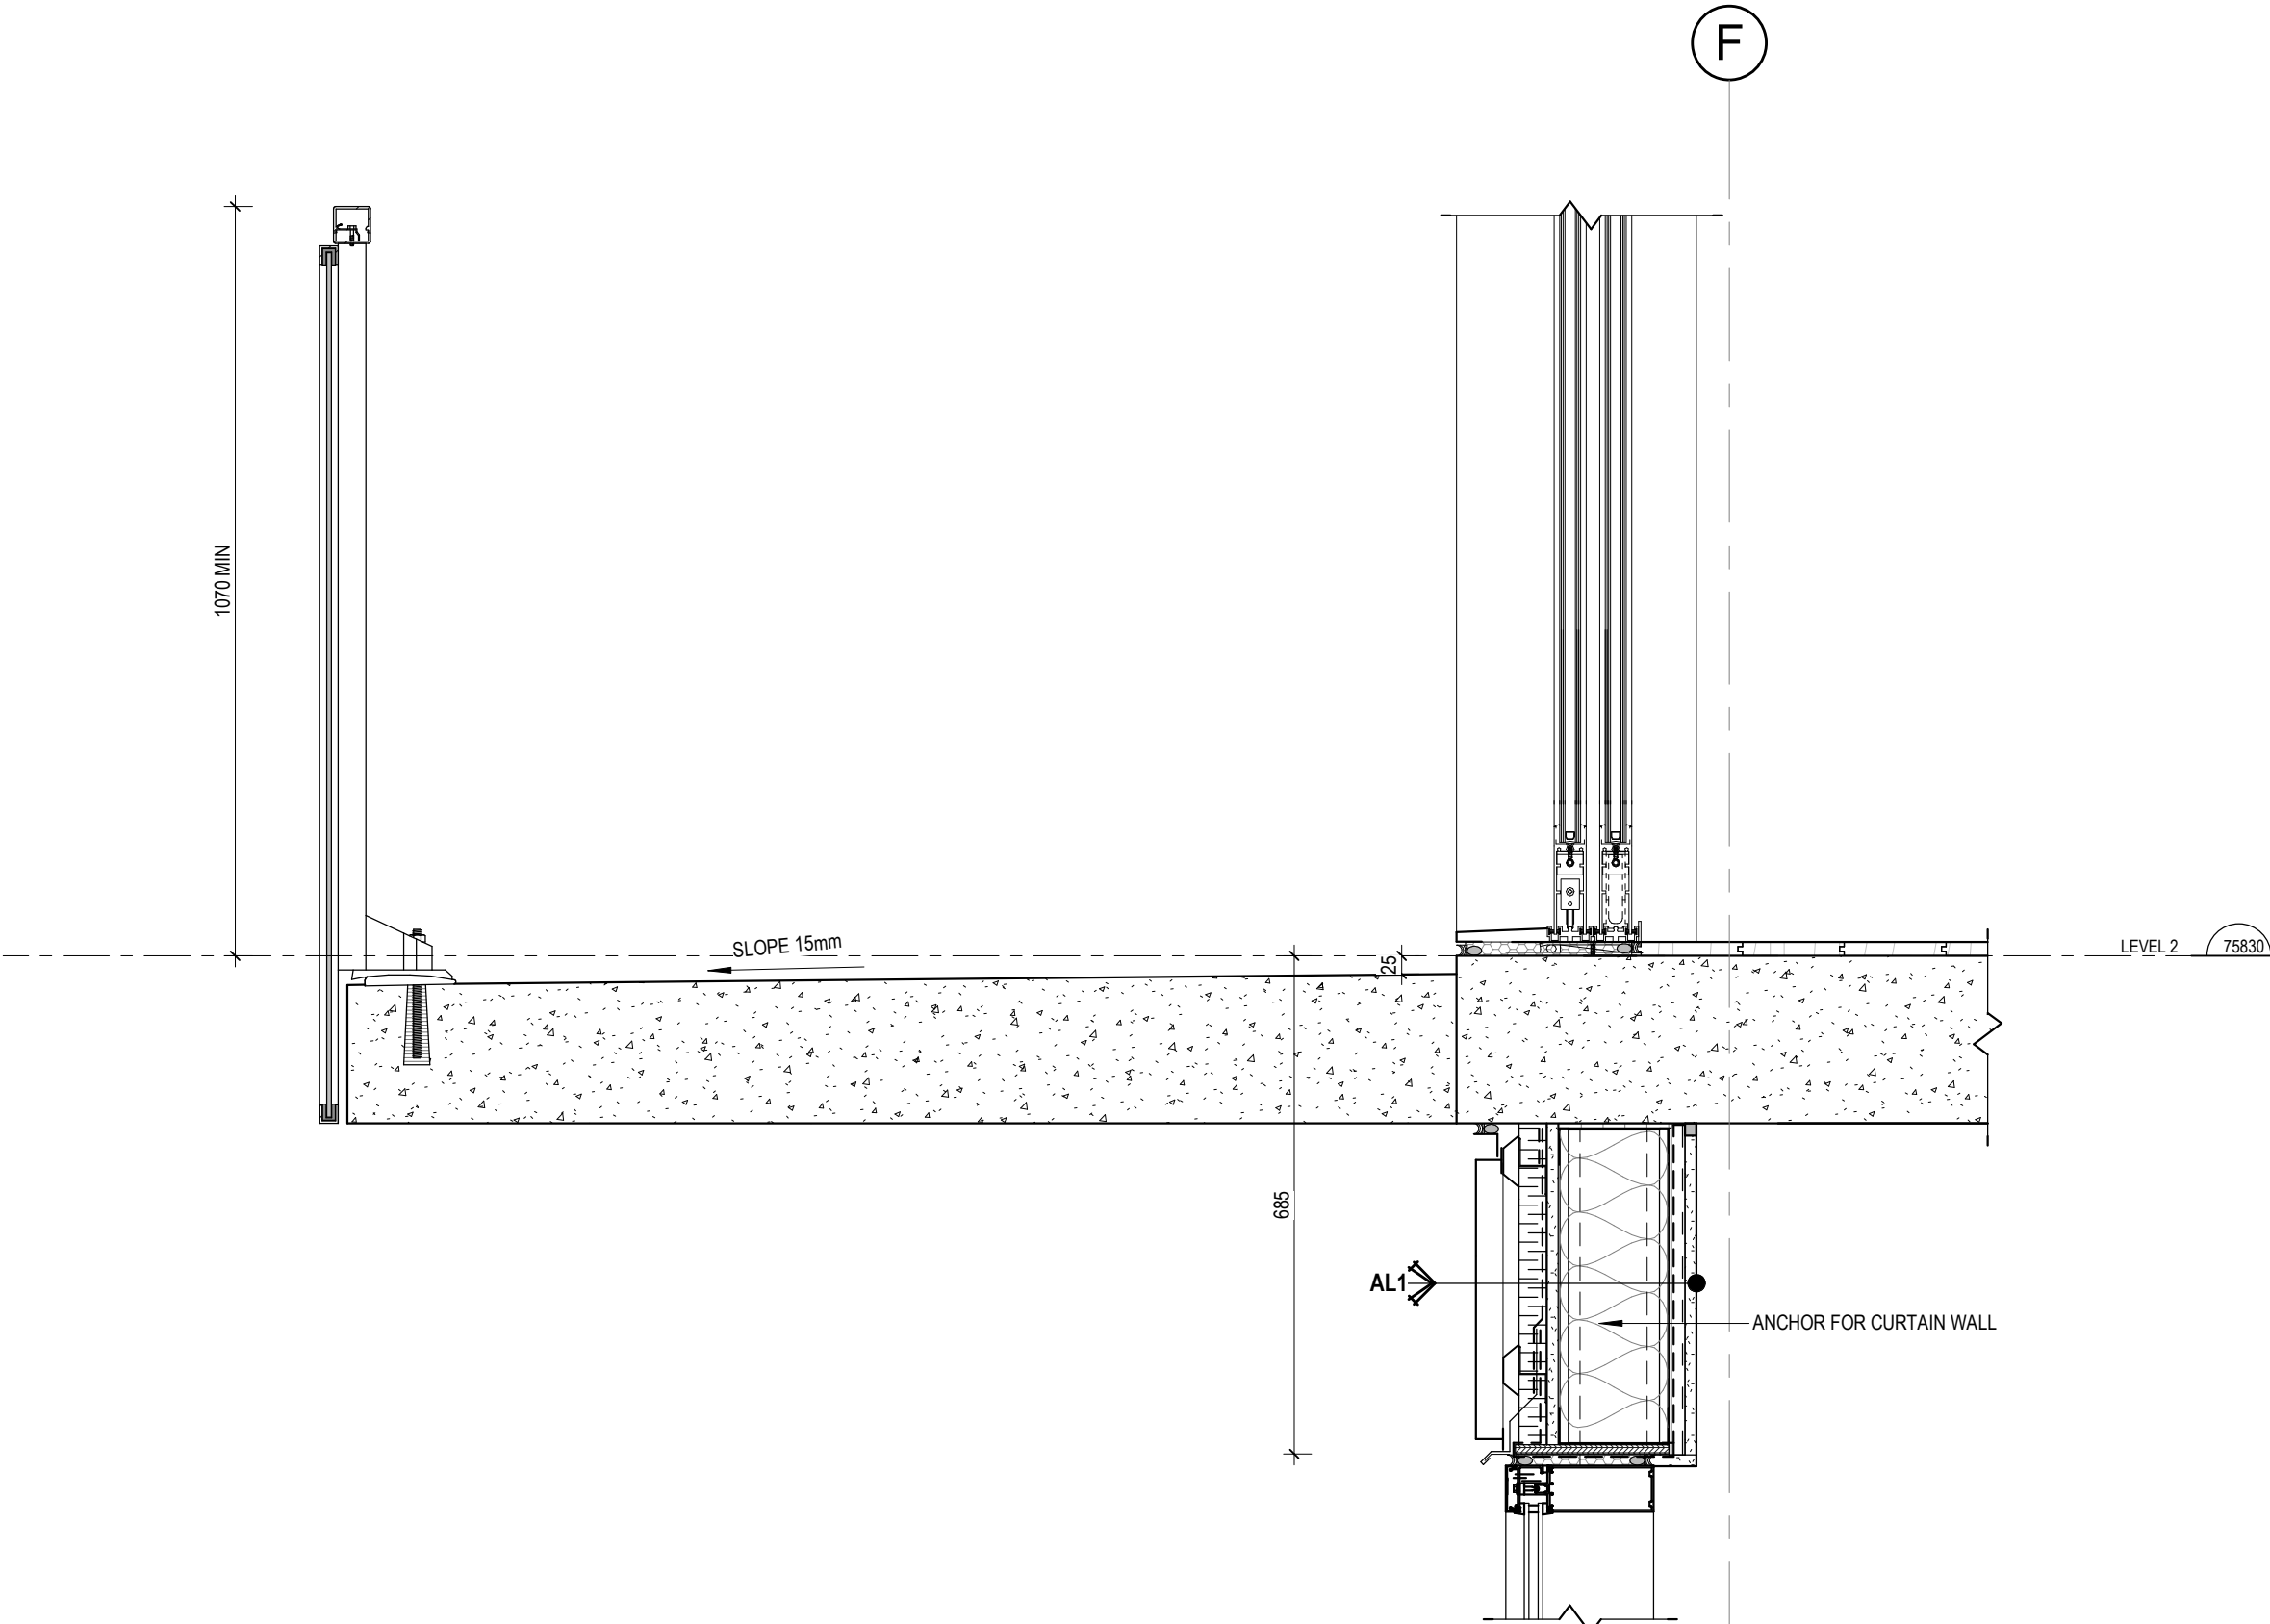


9 BALCONY WITH CURTAIN WALL HEAD
A-510 1:10

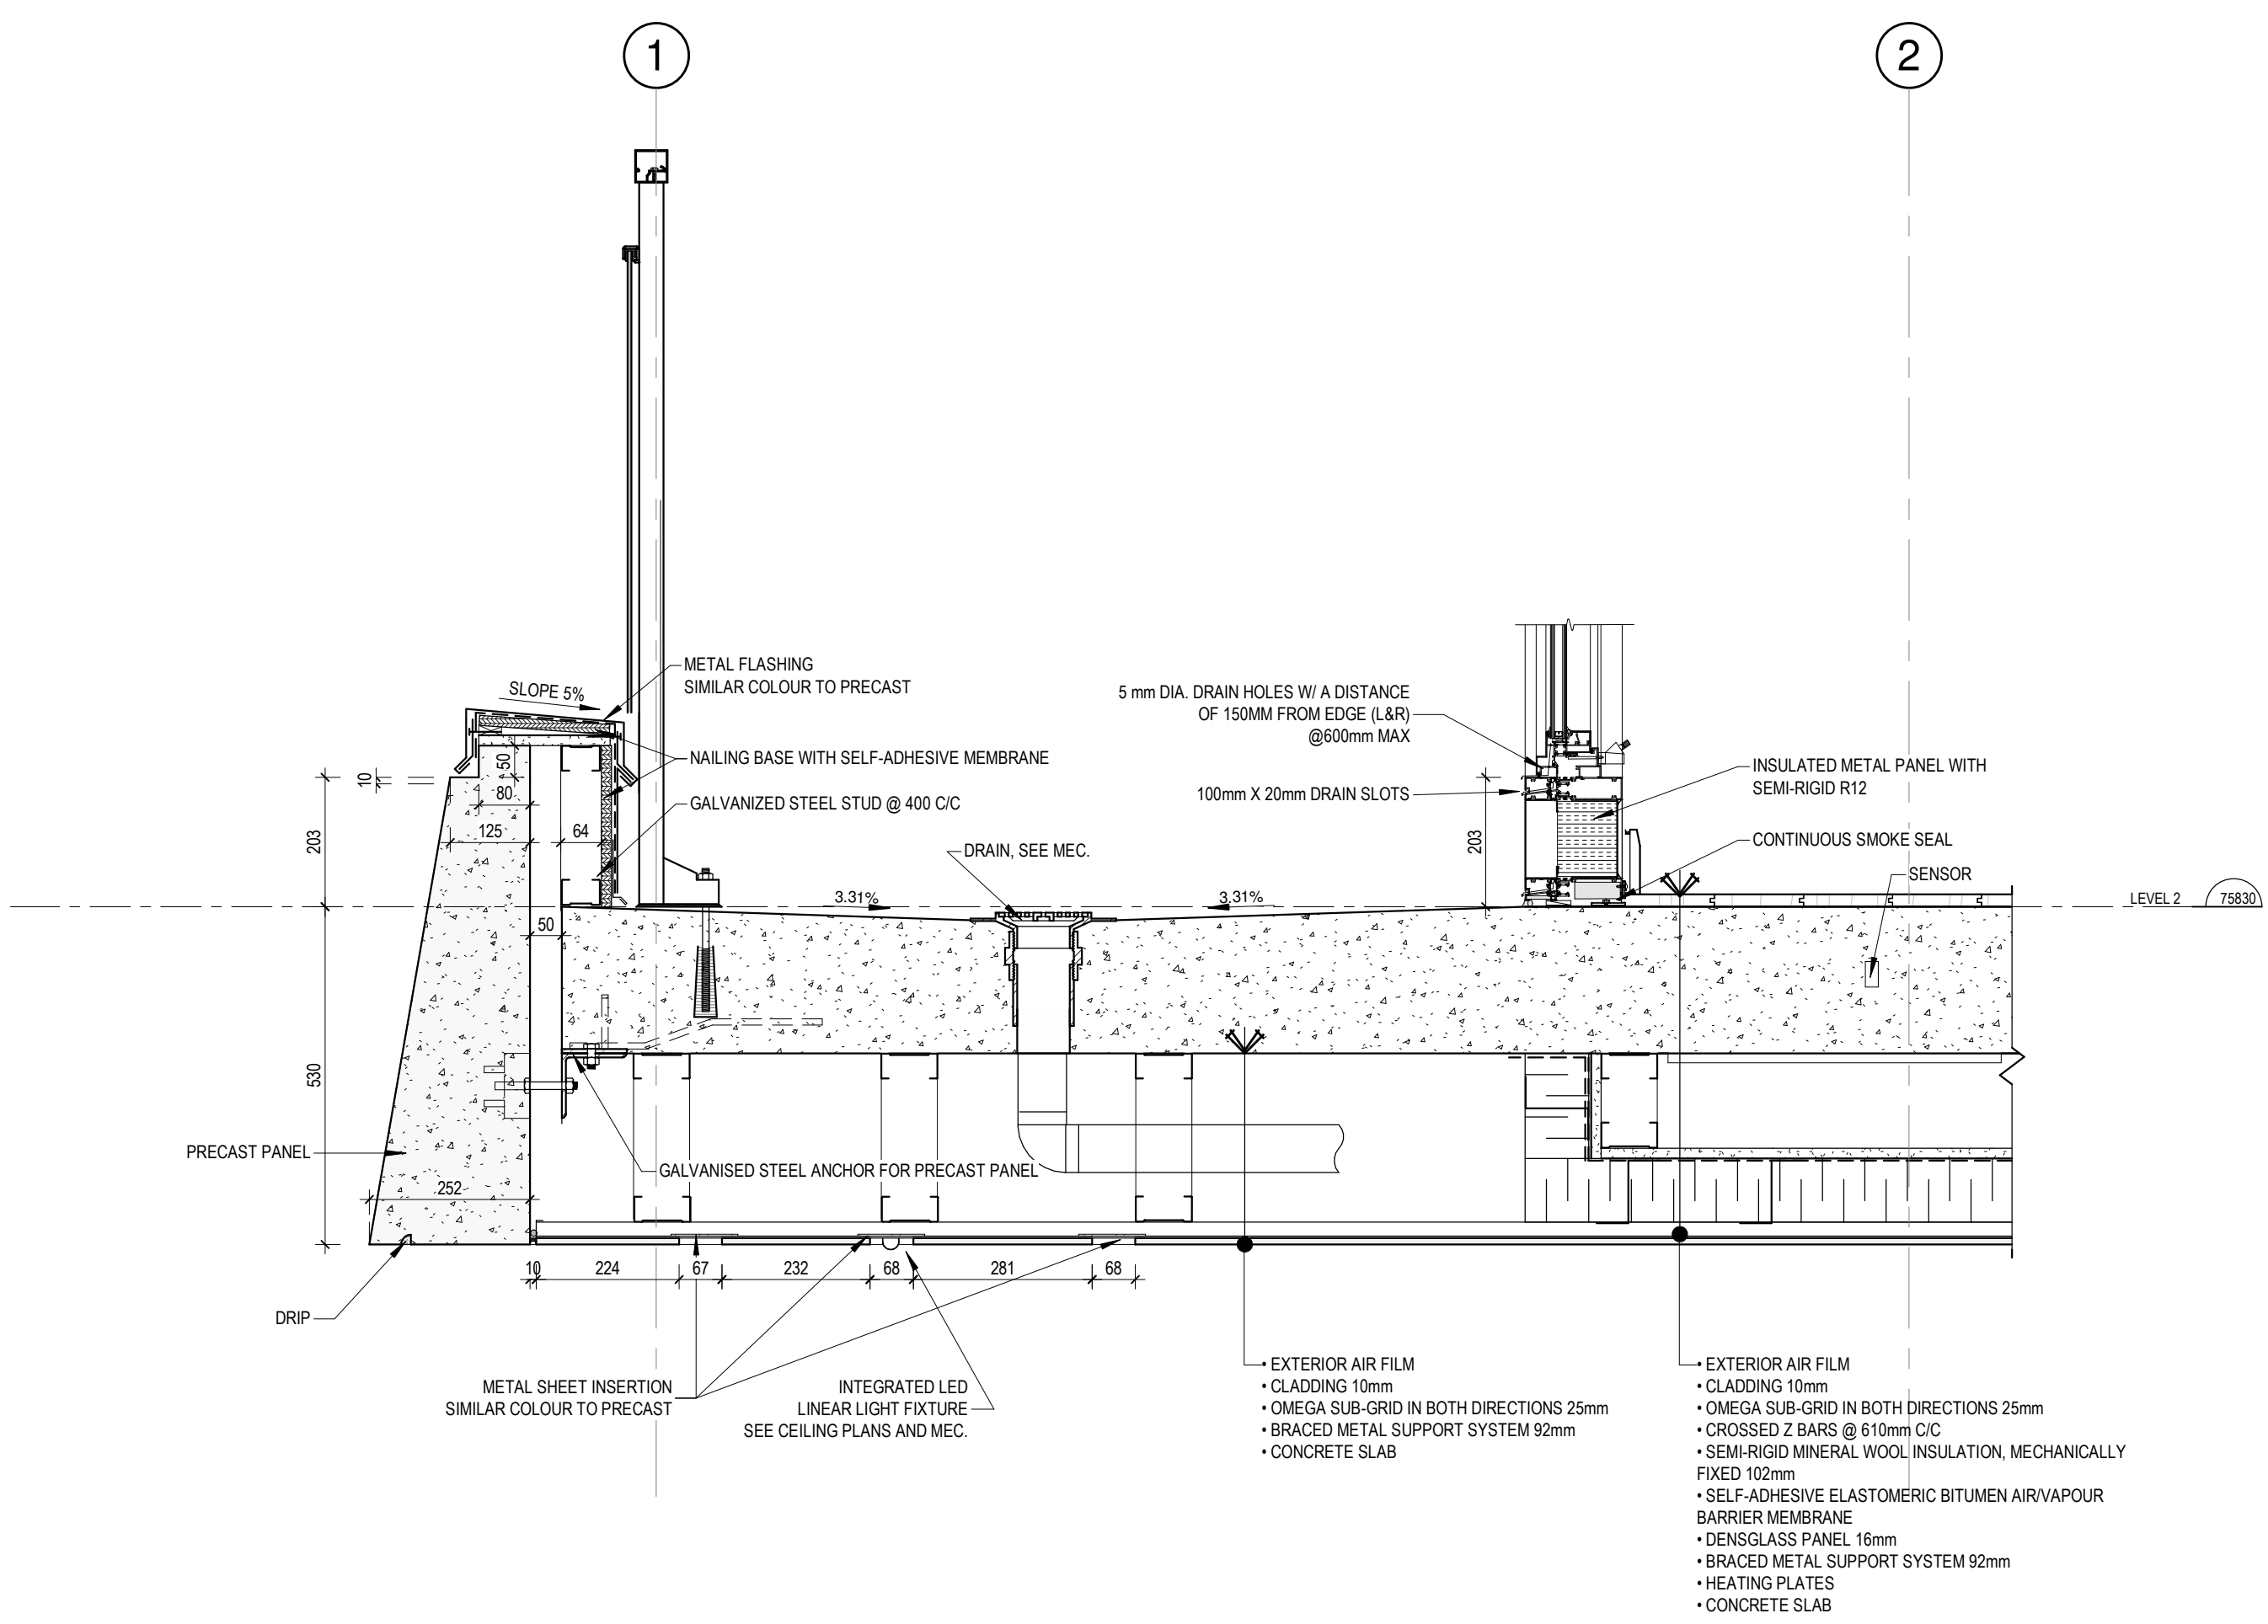


10 SOFFIT DETAIL 7
A-510 1:10

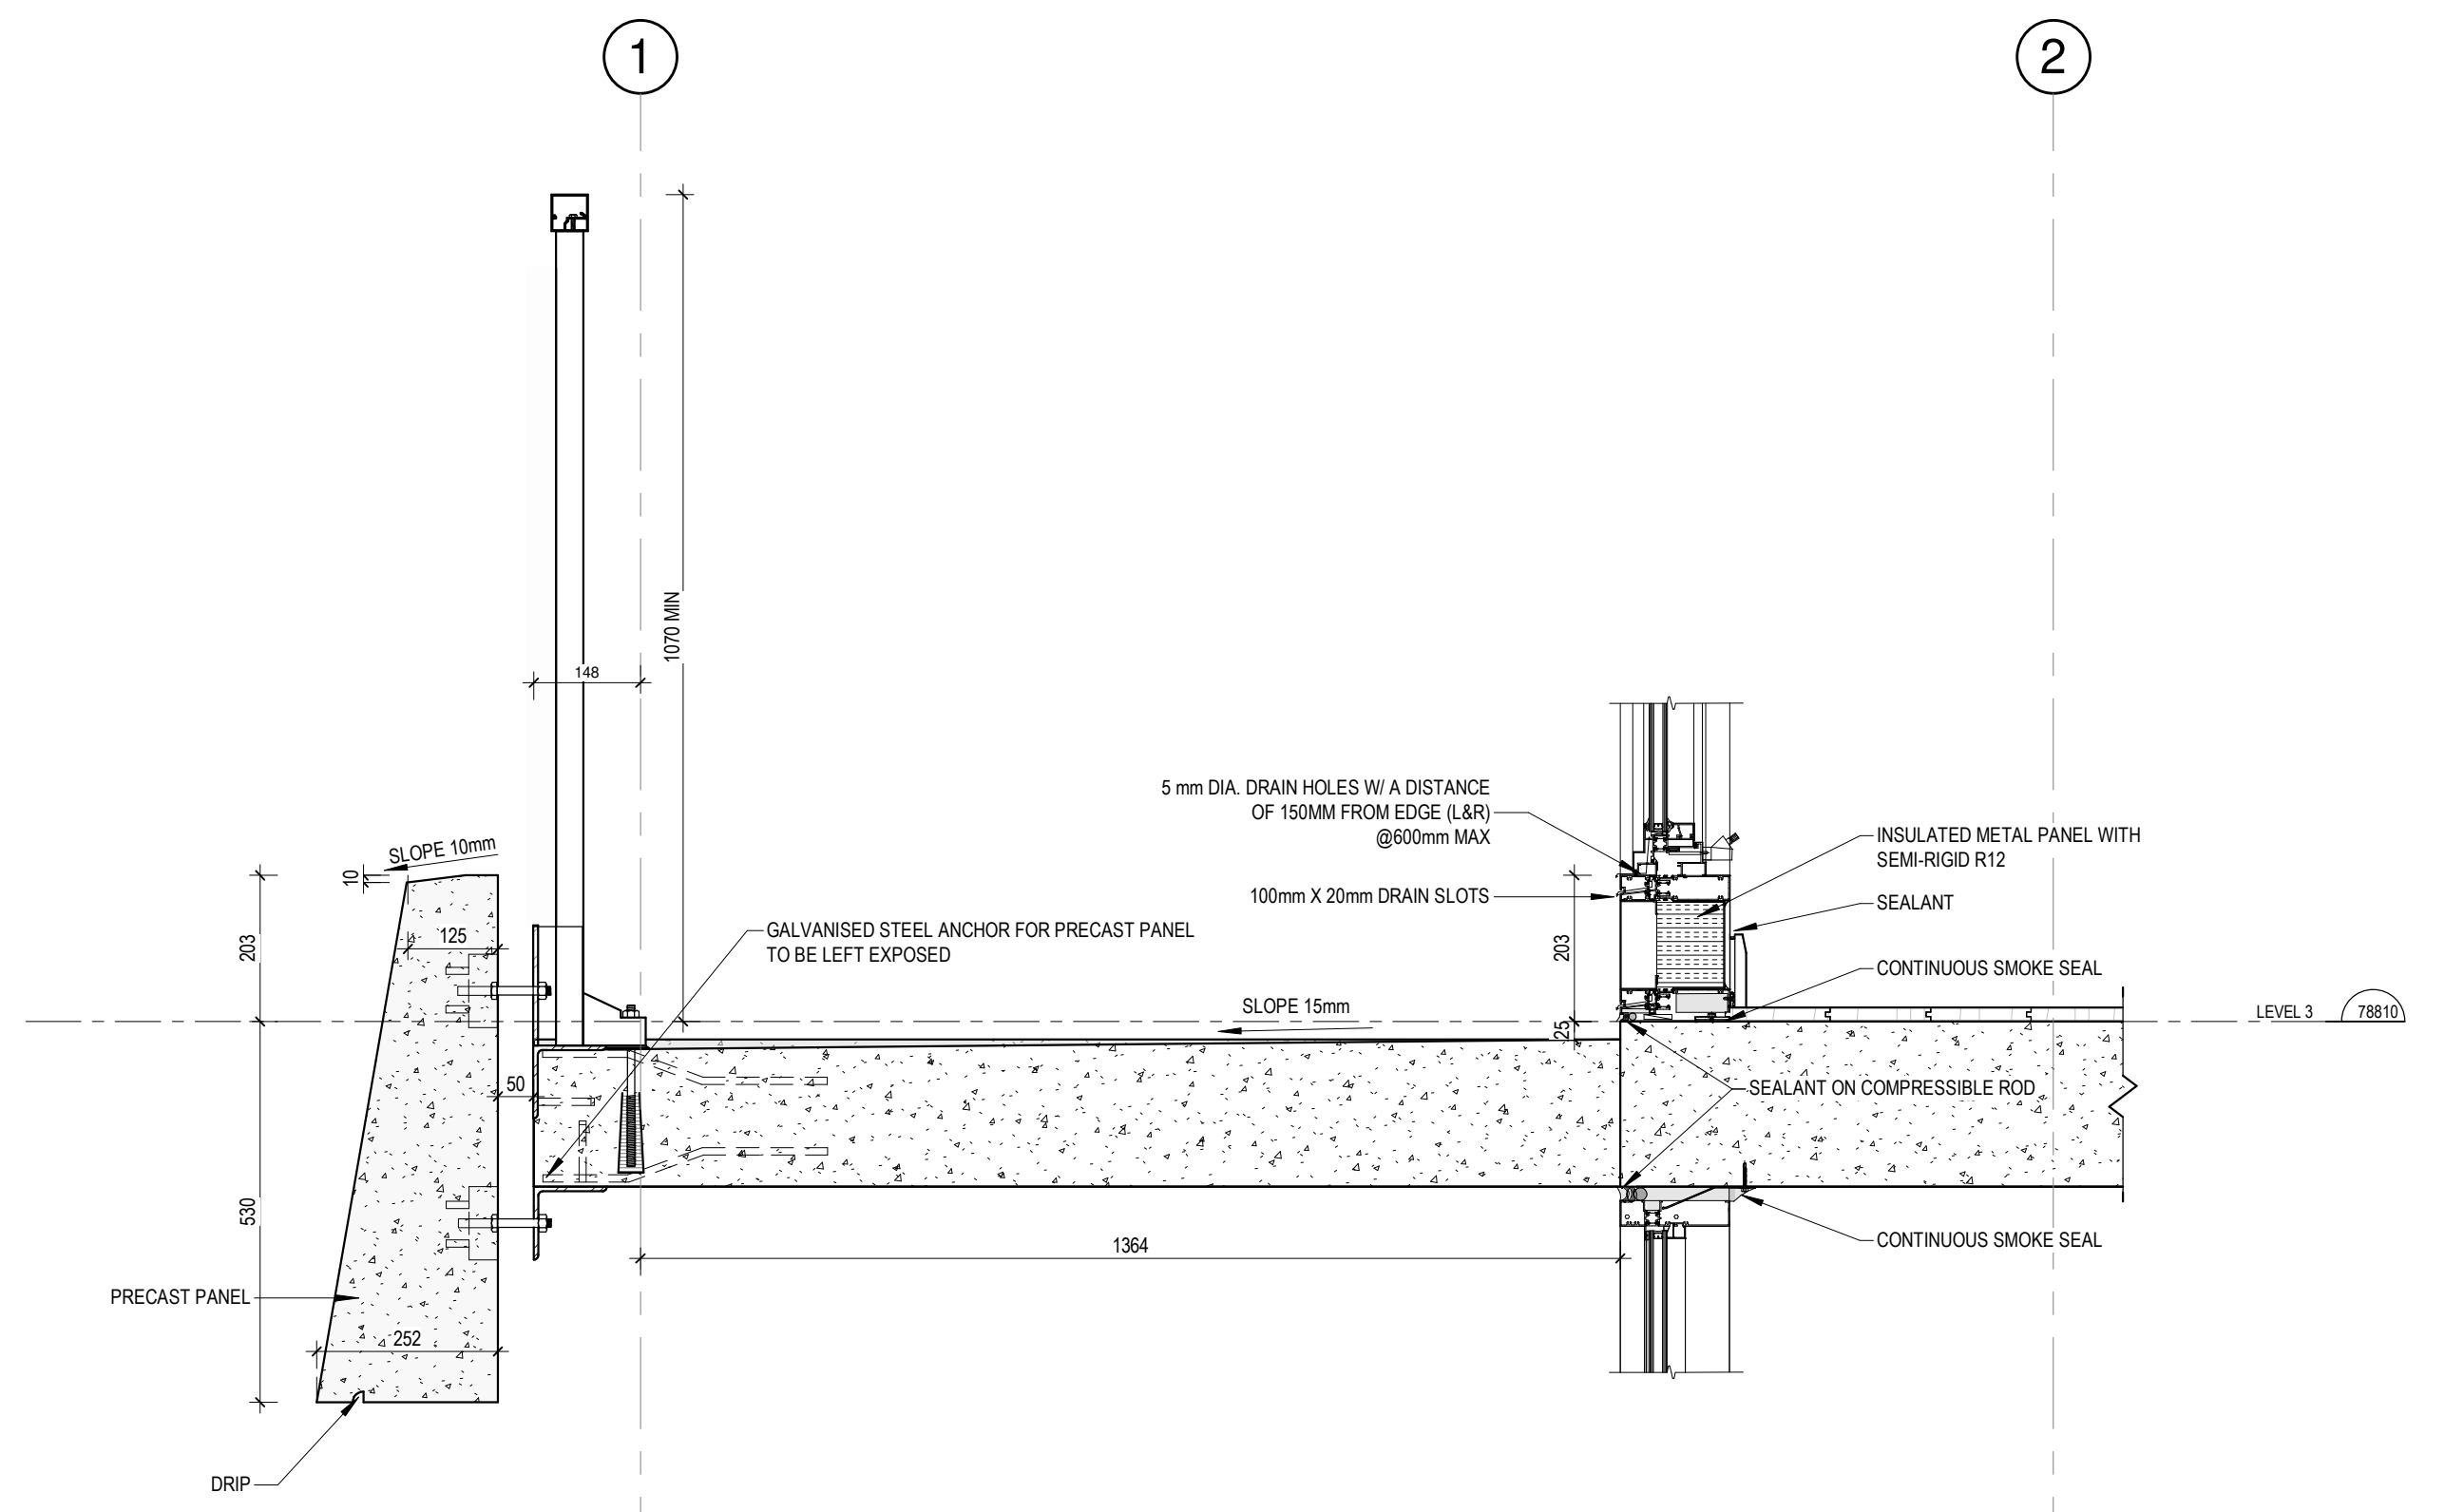


11 PRECAST LOGGIA DETAIL
A-510 1:10

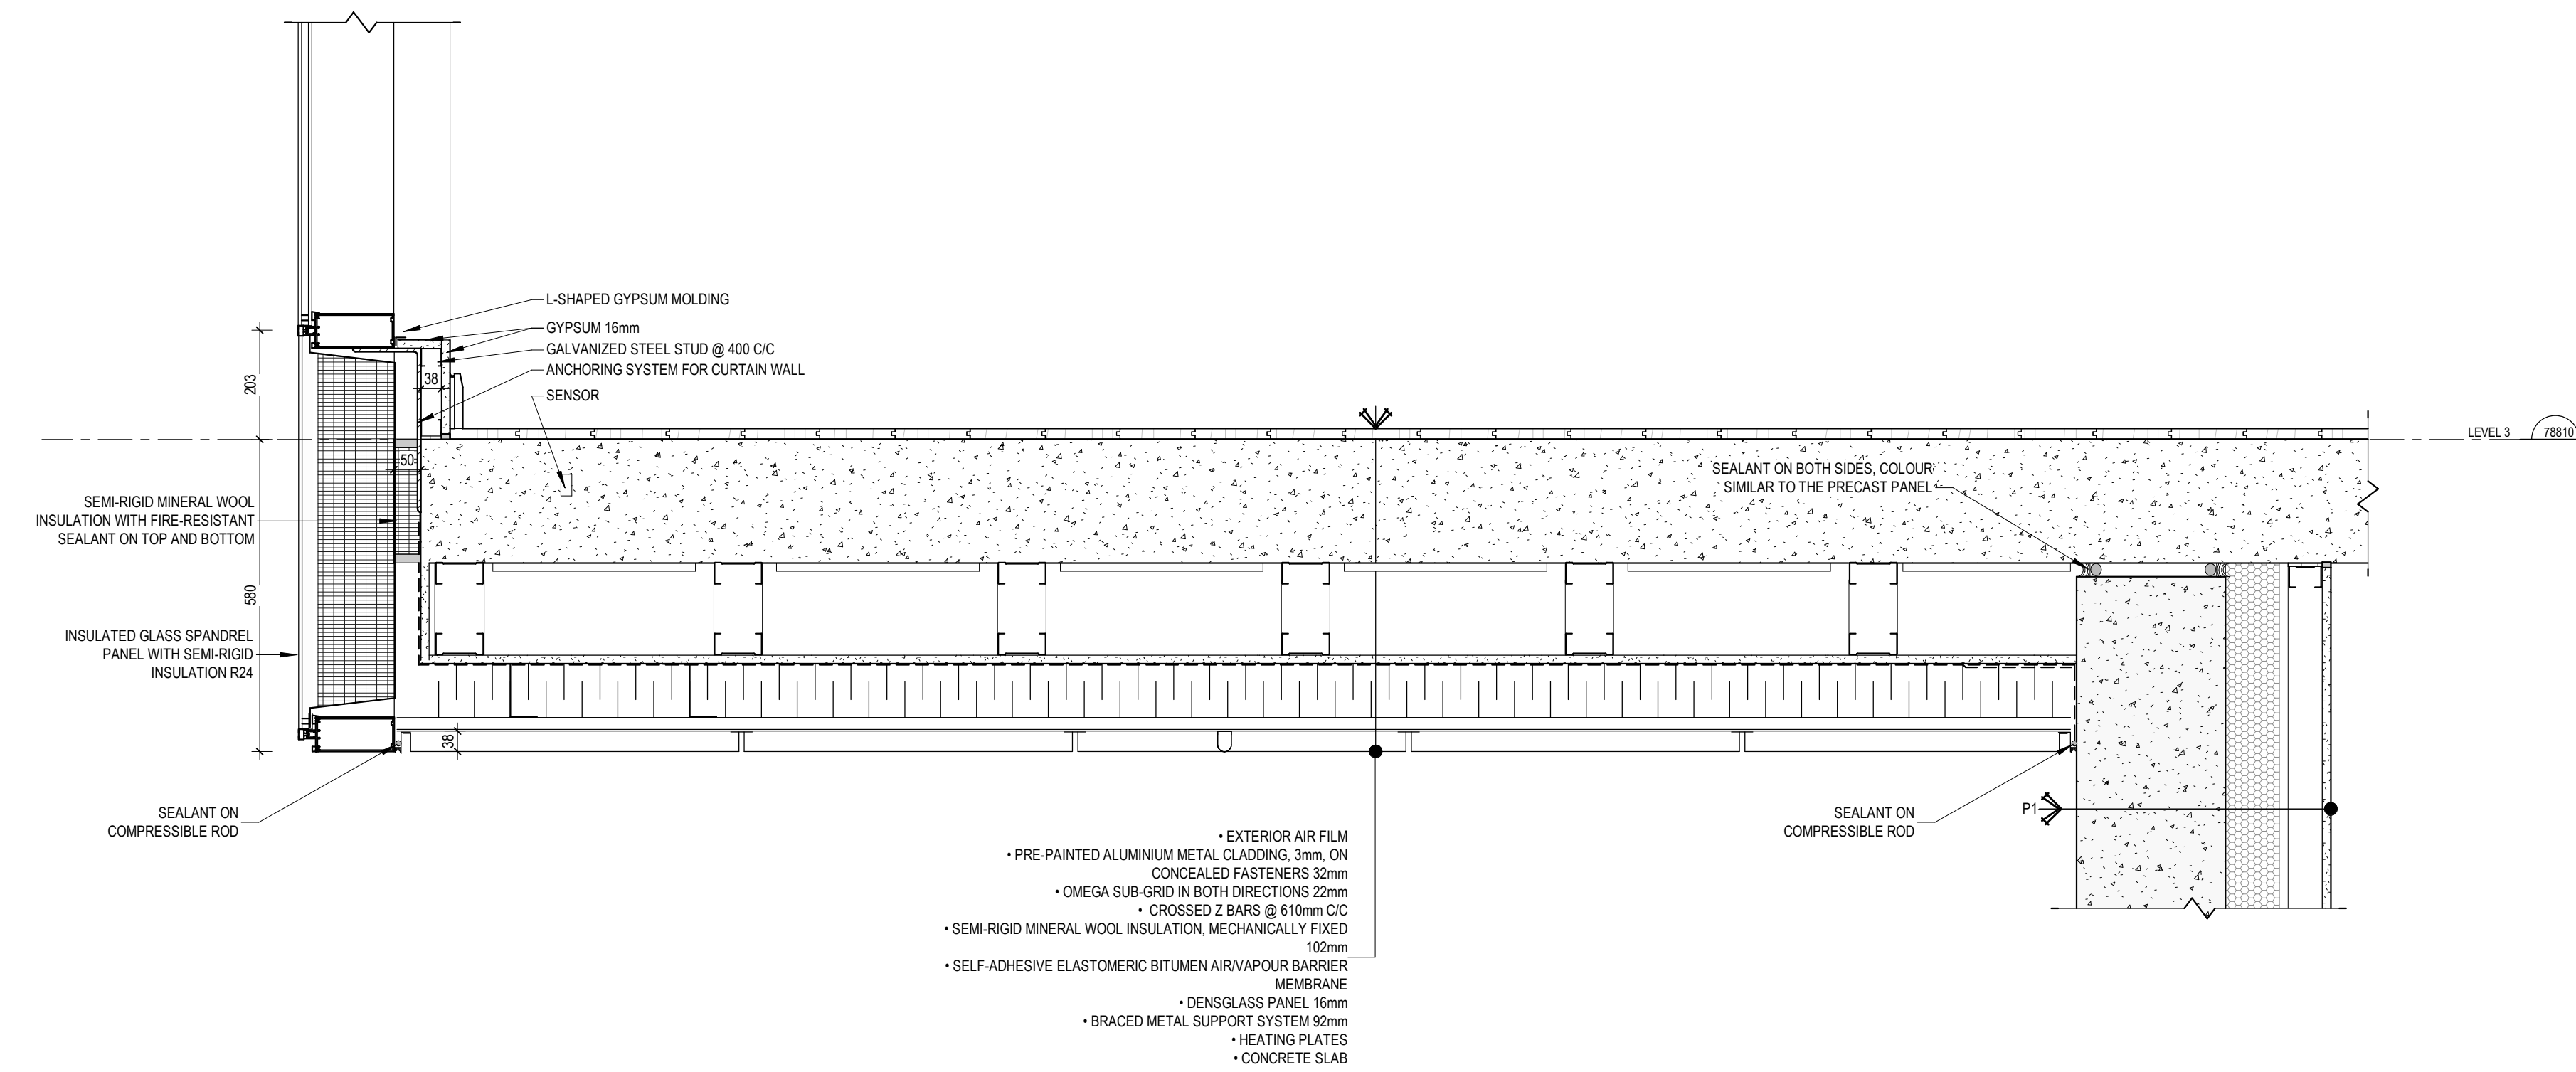


1 CURTAIN WALL SOFFIT
A-511 1:10

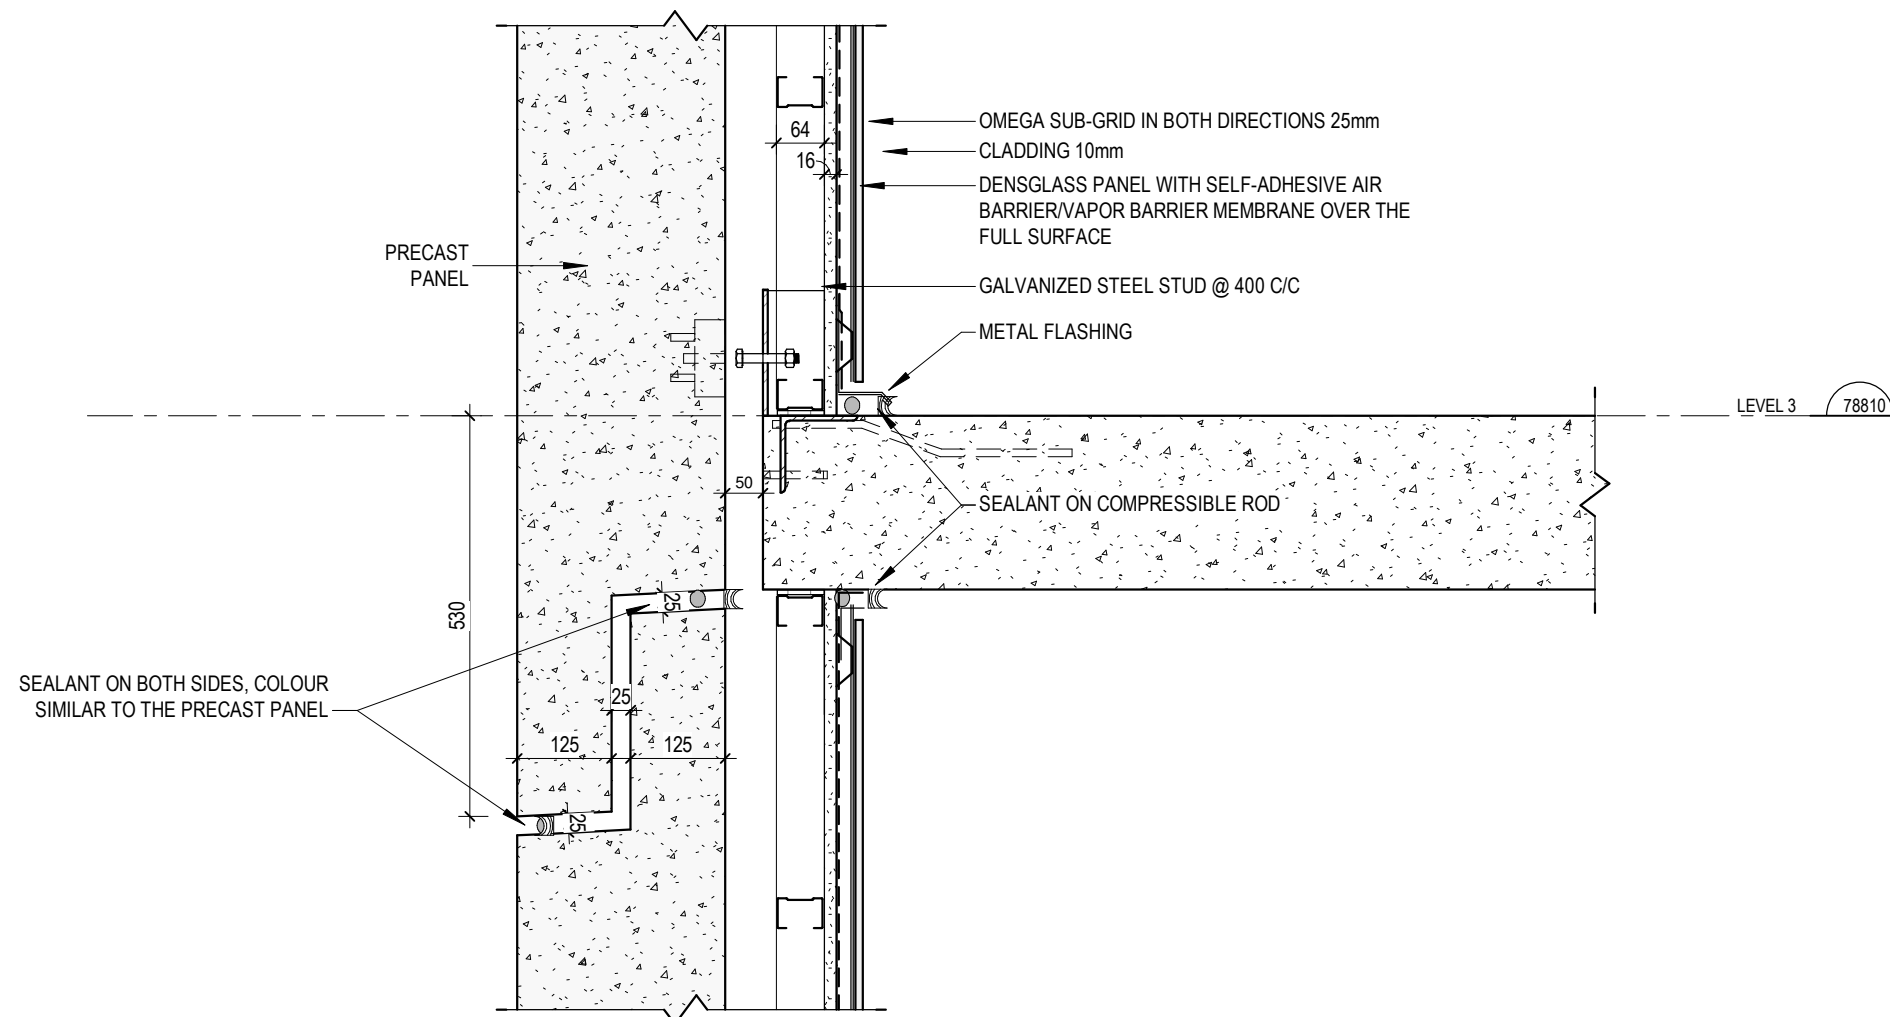


2 PRECAST WALL JUNCTION WITH LOGGIAS
A-511 1:10

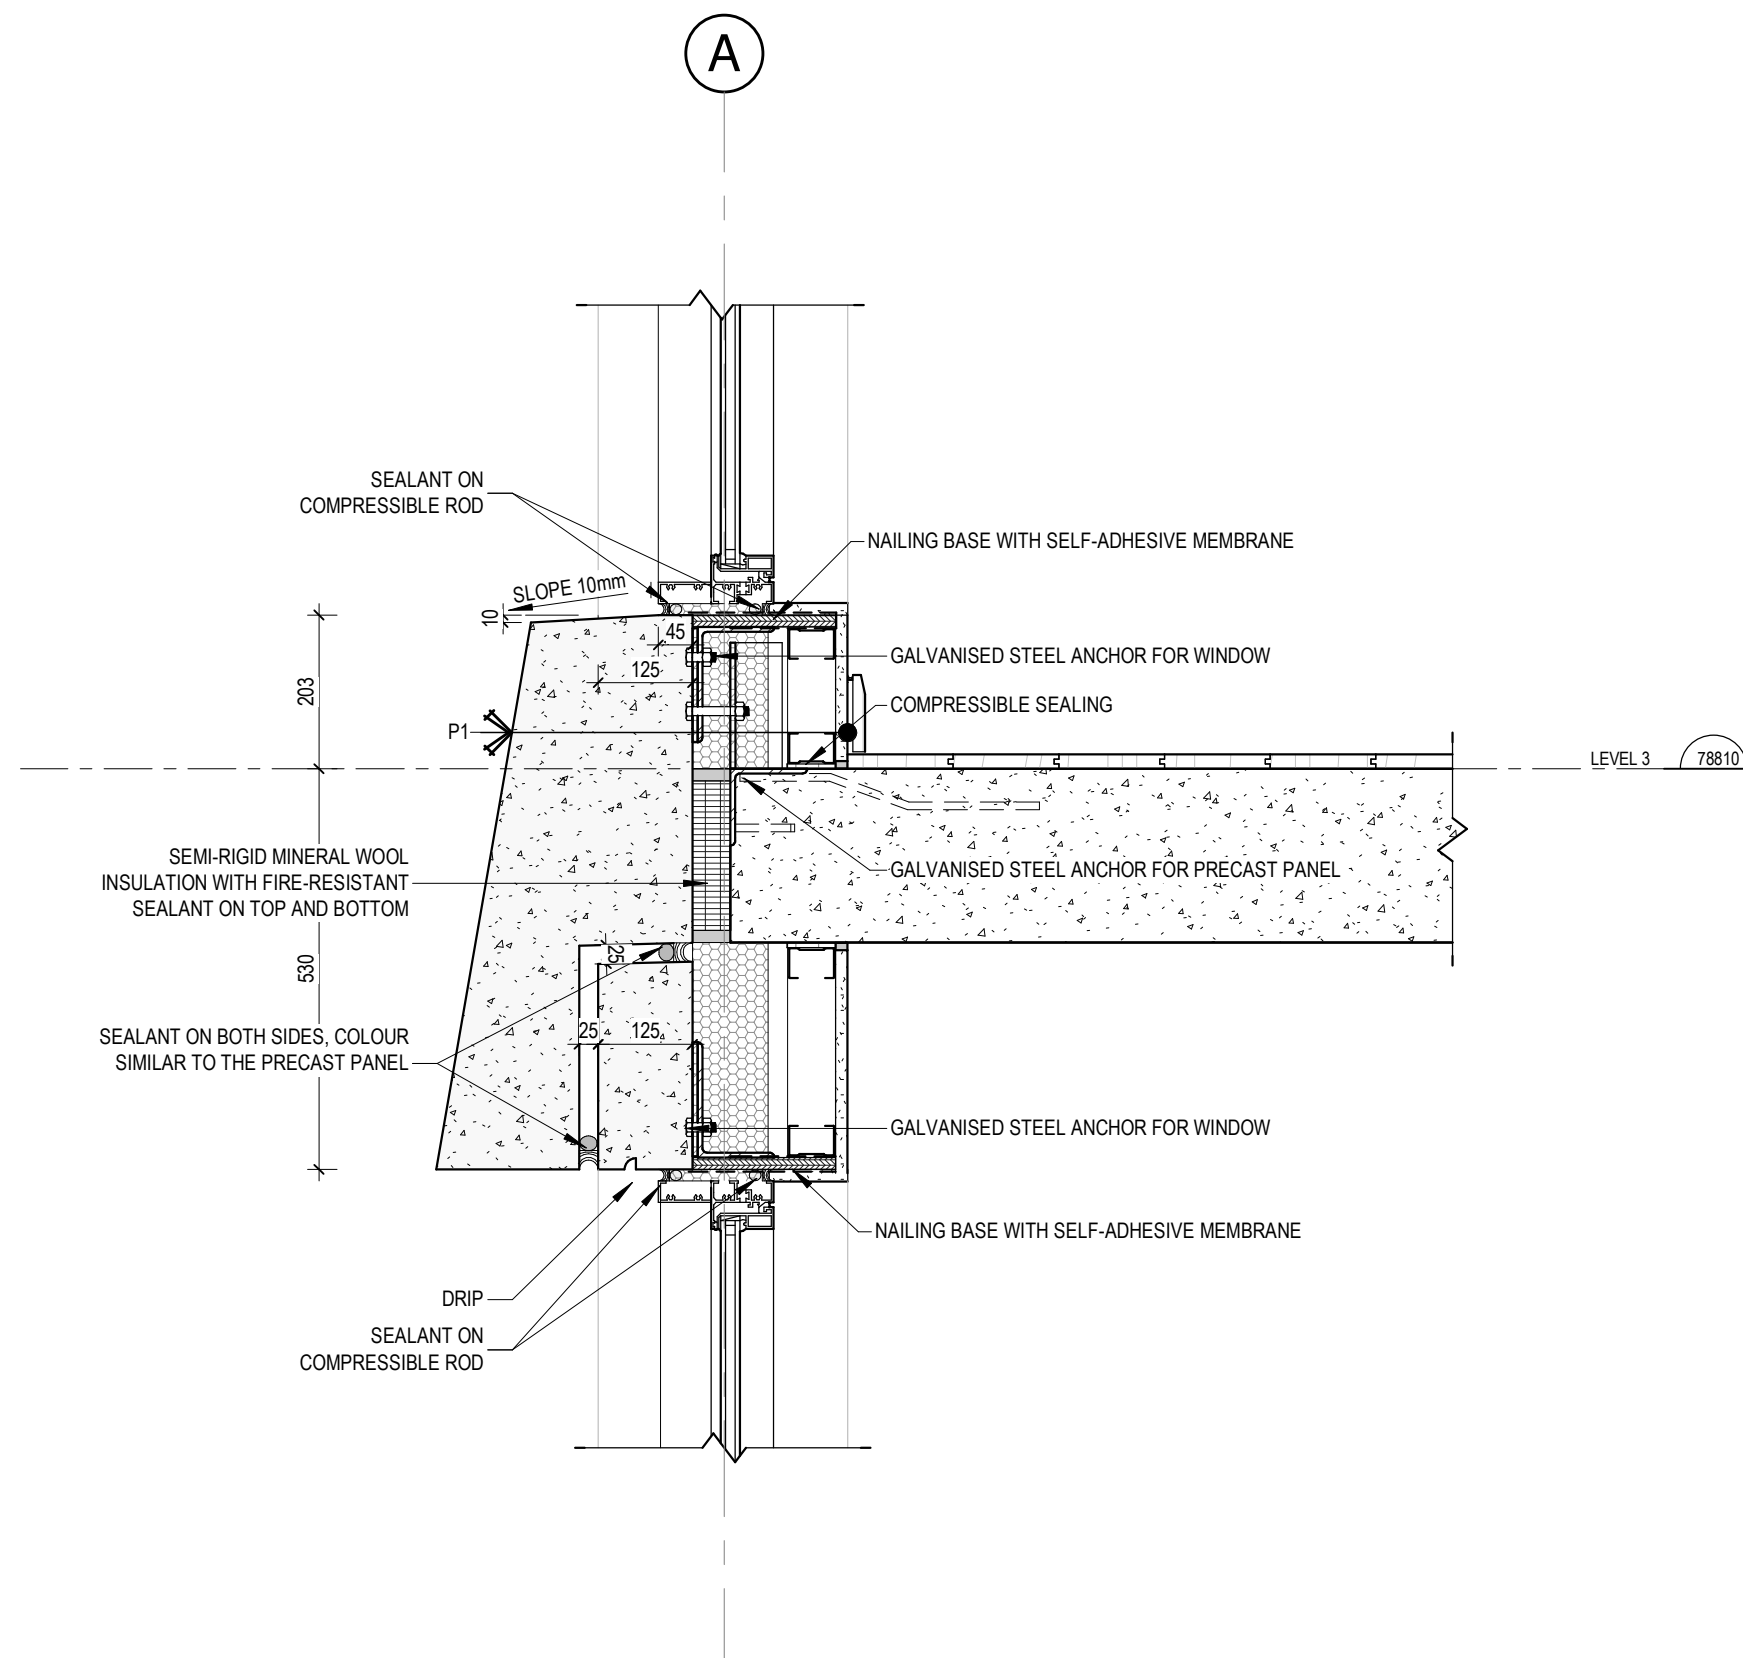


3 HEAVY WINDOW WITH ANGLED PRECAST
A-511 1:10

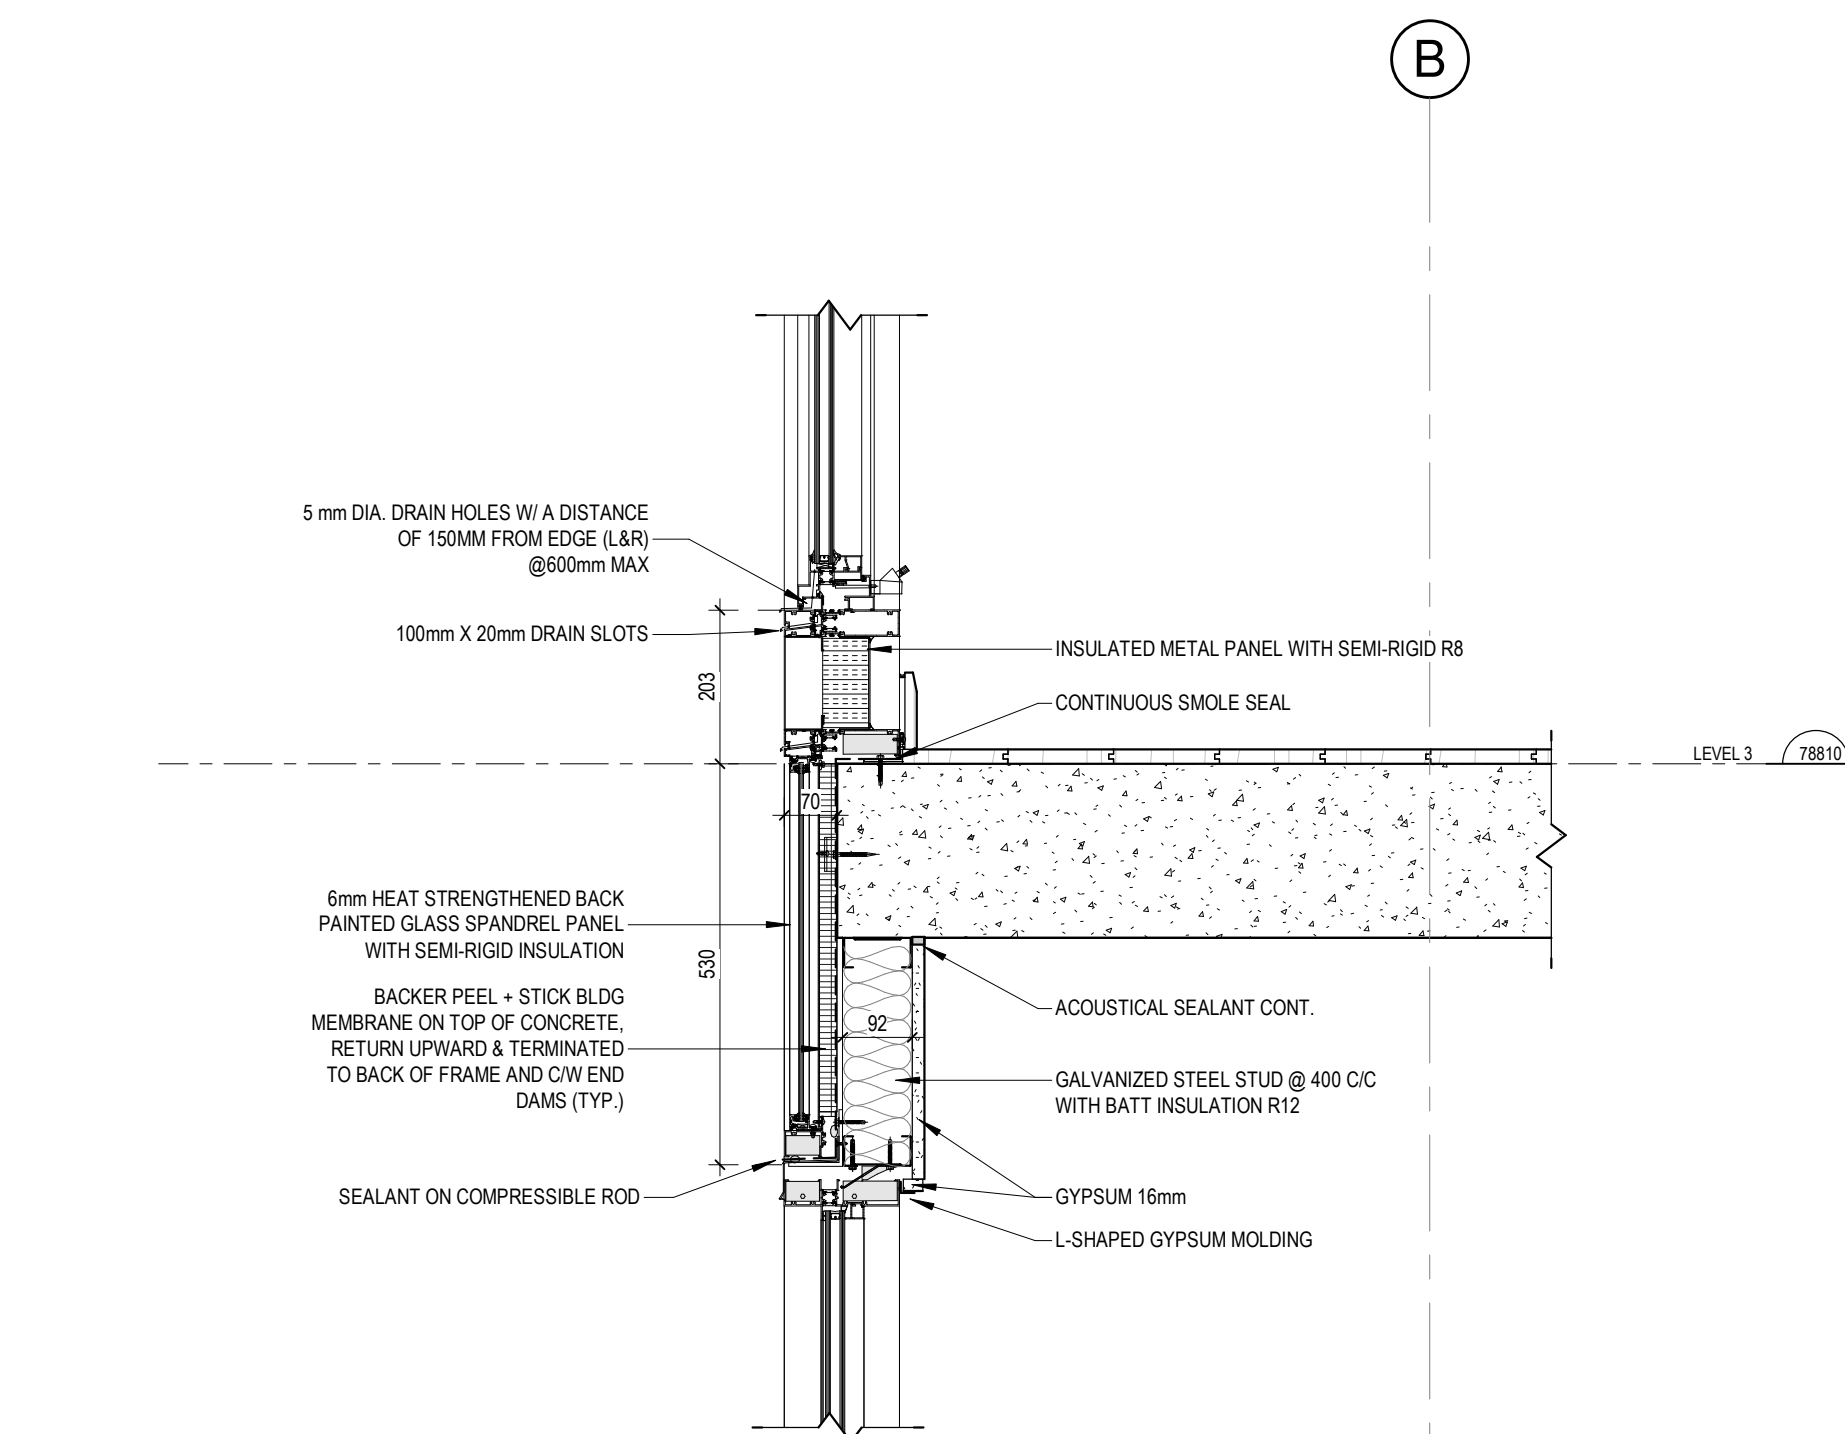


4 WINDOW WALL SPANDREL
A-511 1:10

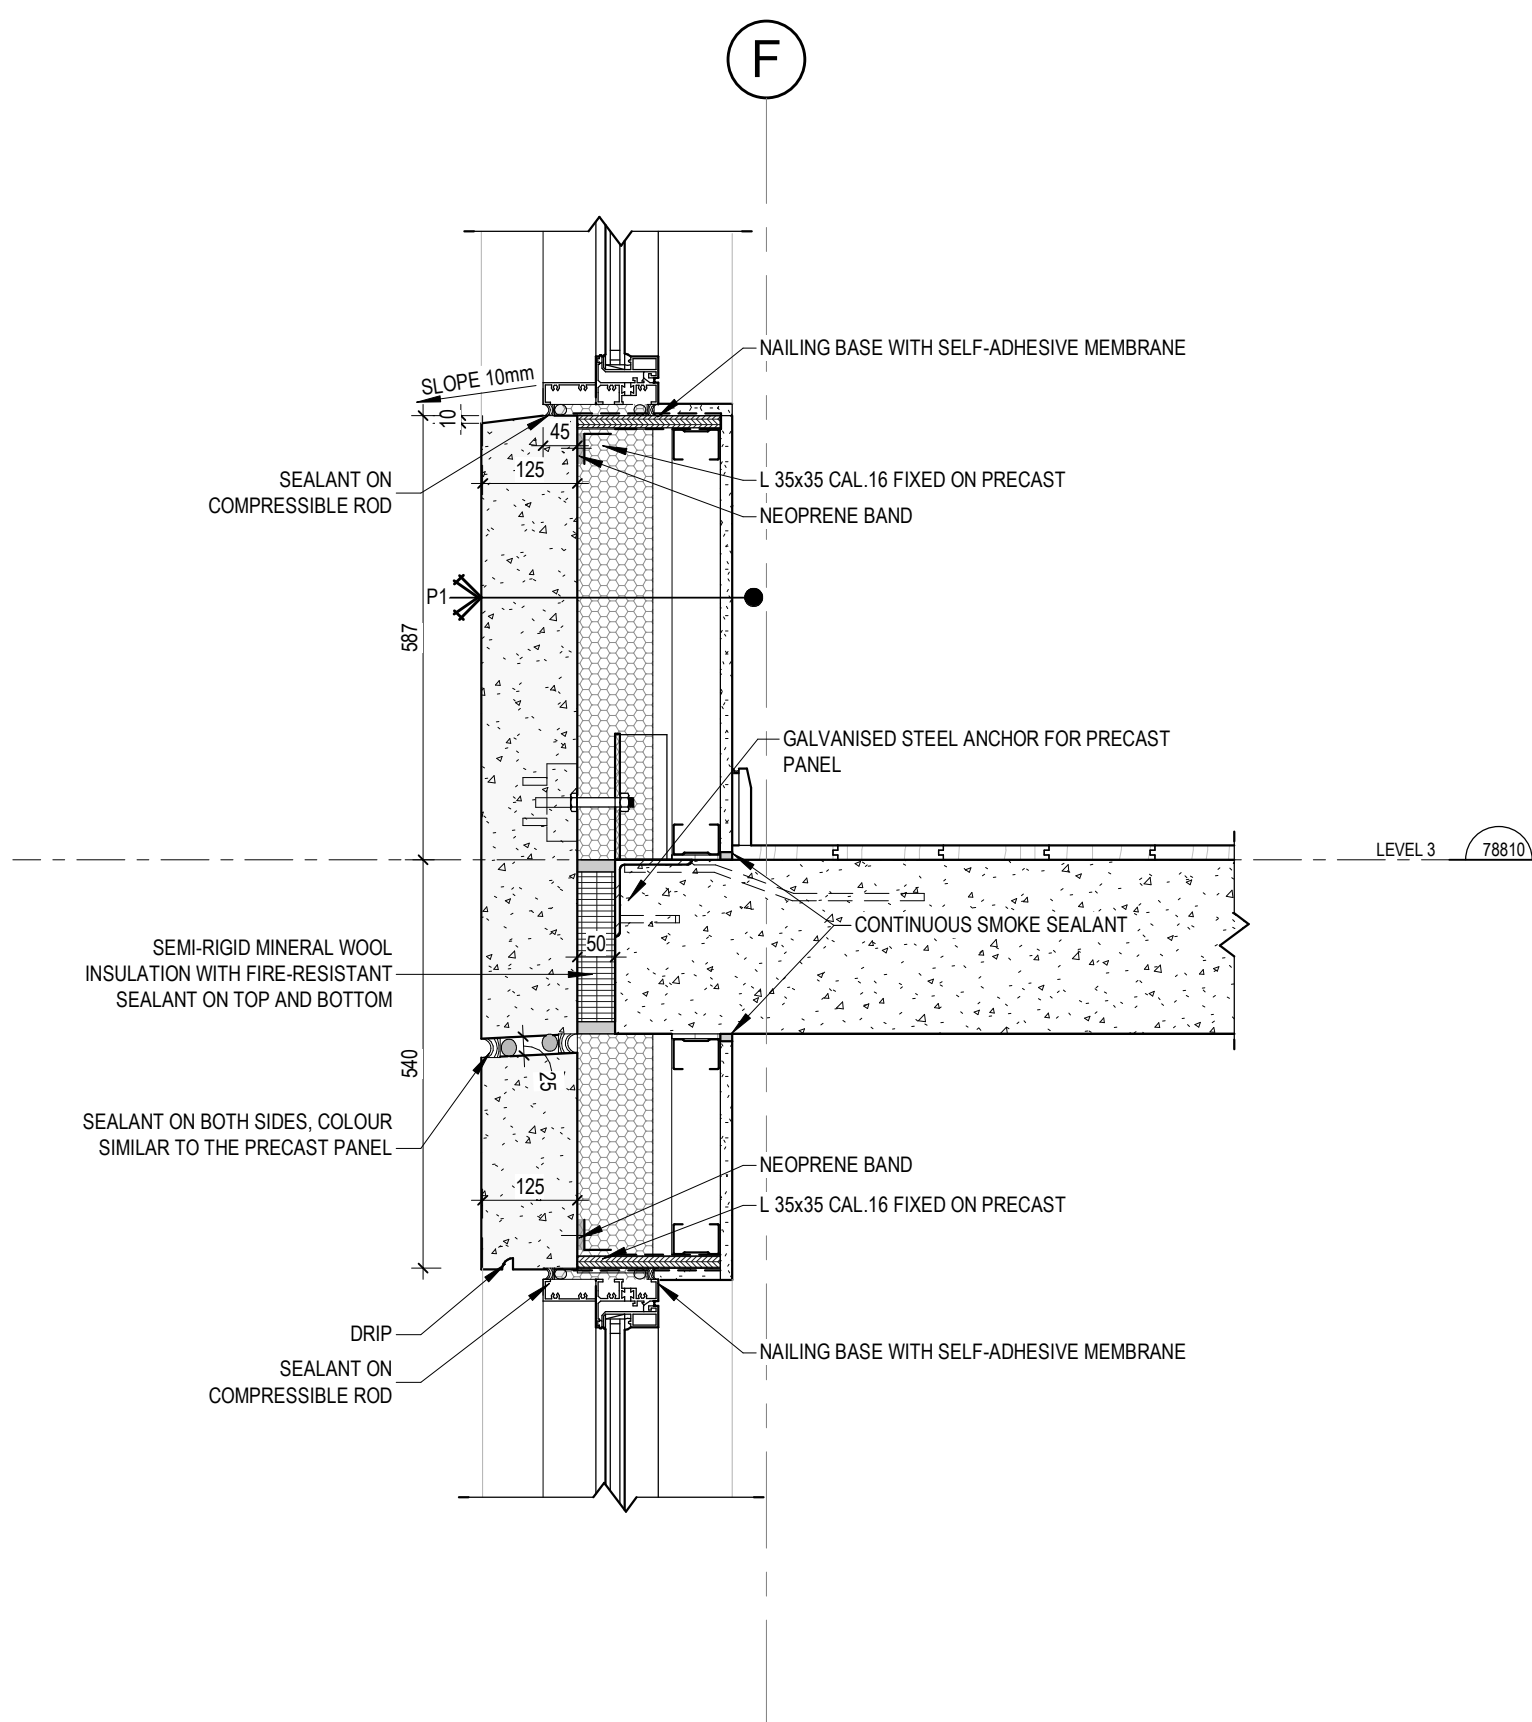


5 WINDOW IN PRECAST WALL
A-511 1:10

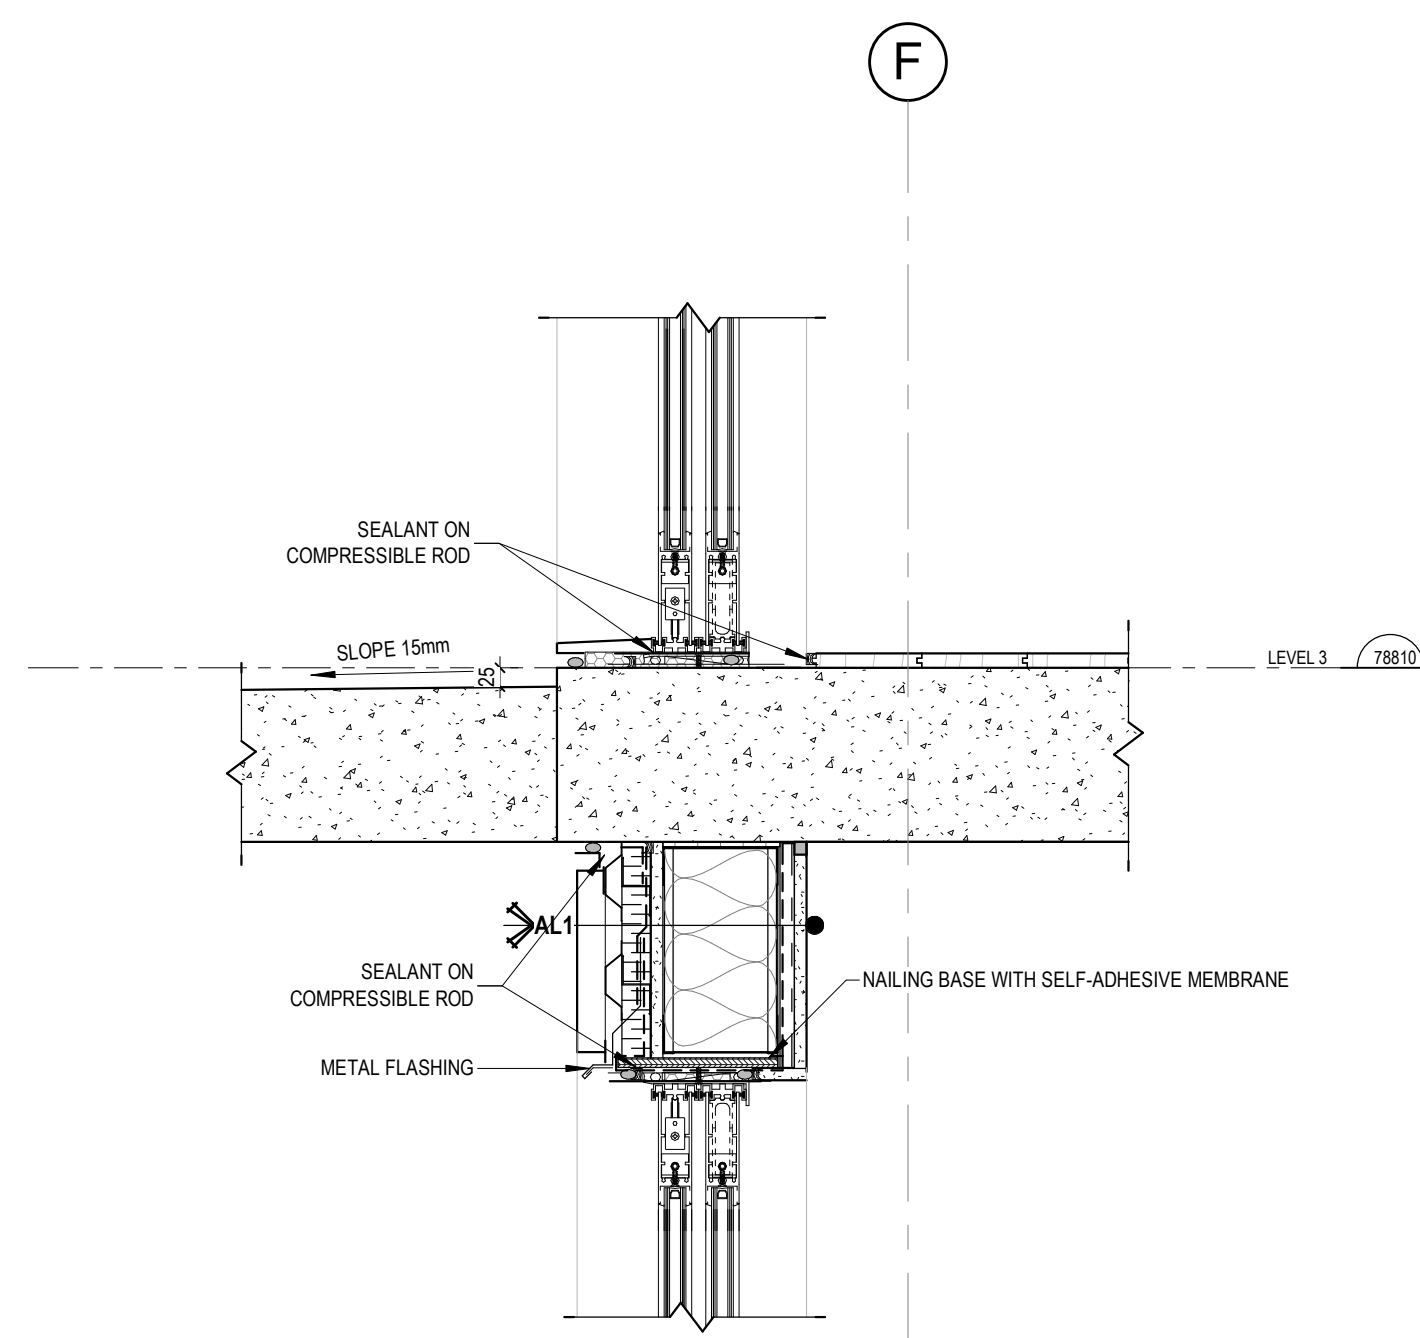


6 PATIO DOOR WITH ALUMINIUM JAMB
A-511 1:10

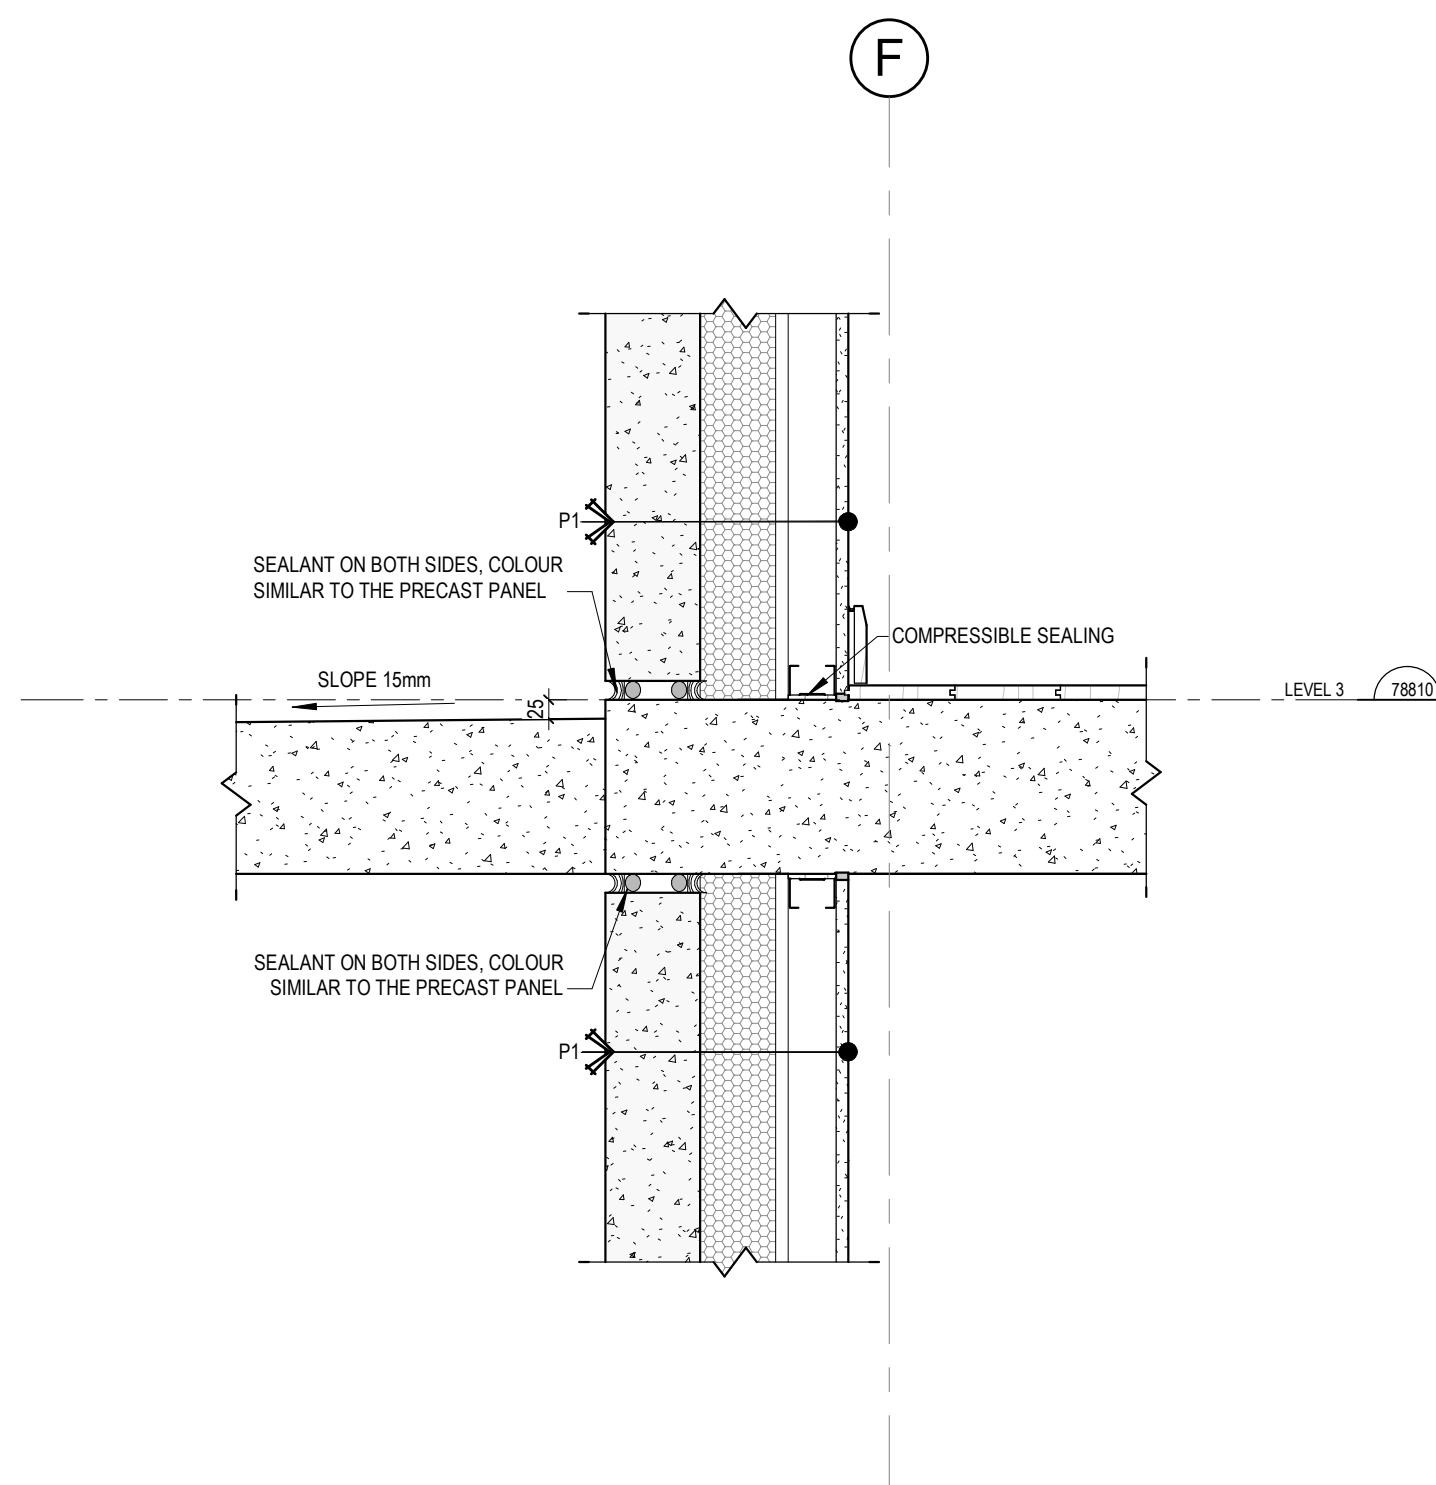


7 PRECAST AND BALCONY JUNCTION
A-511 1:10

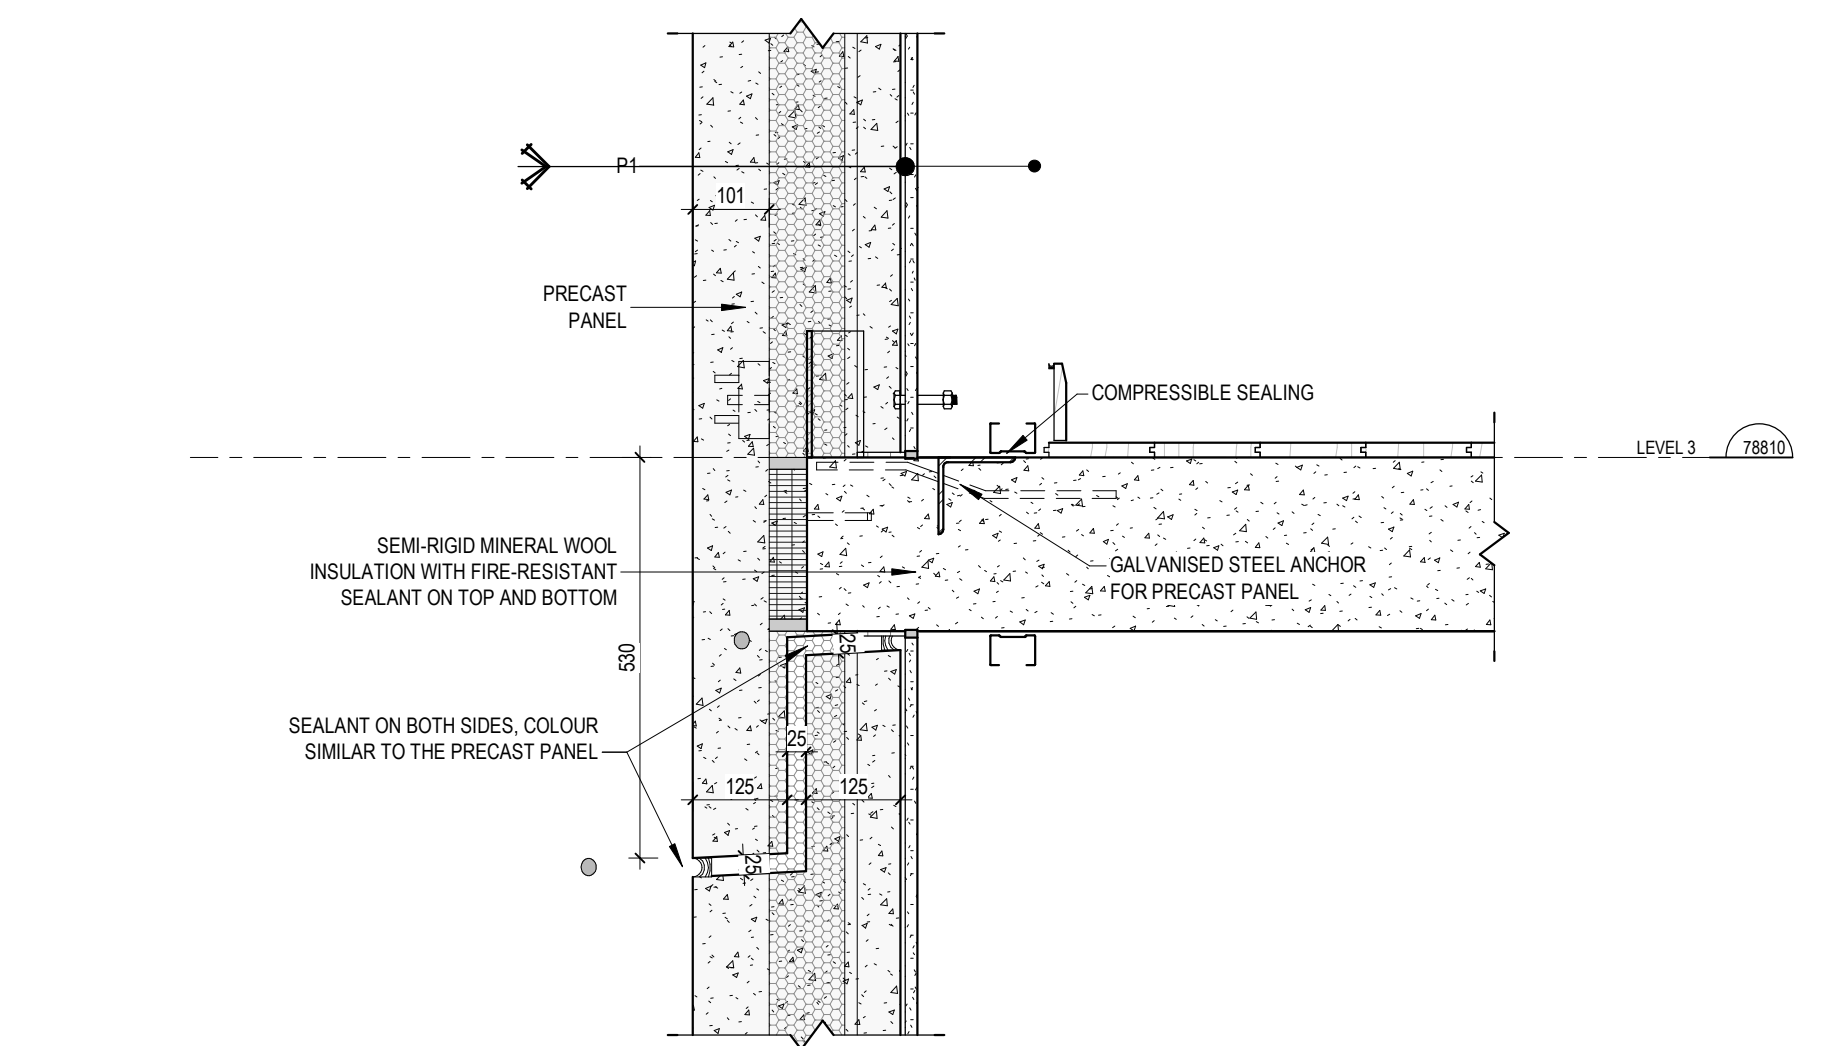


8 OVERLAP PRECAST DETAIL
A-511 1:10

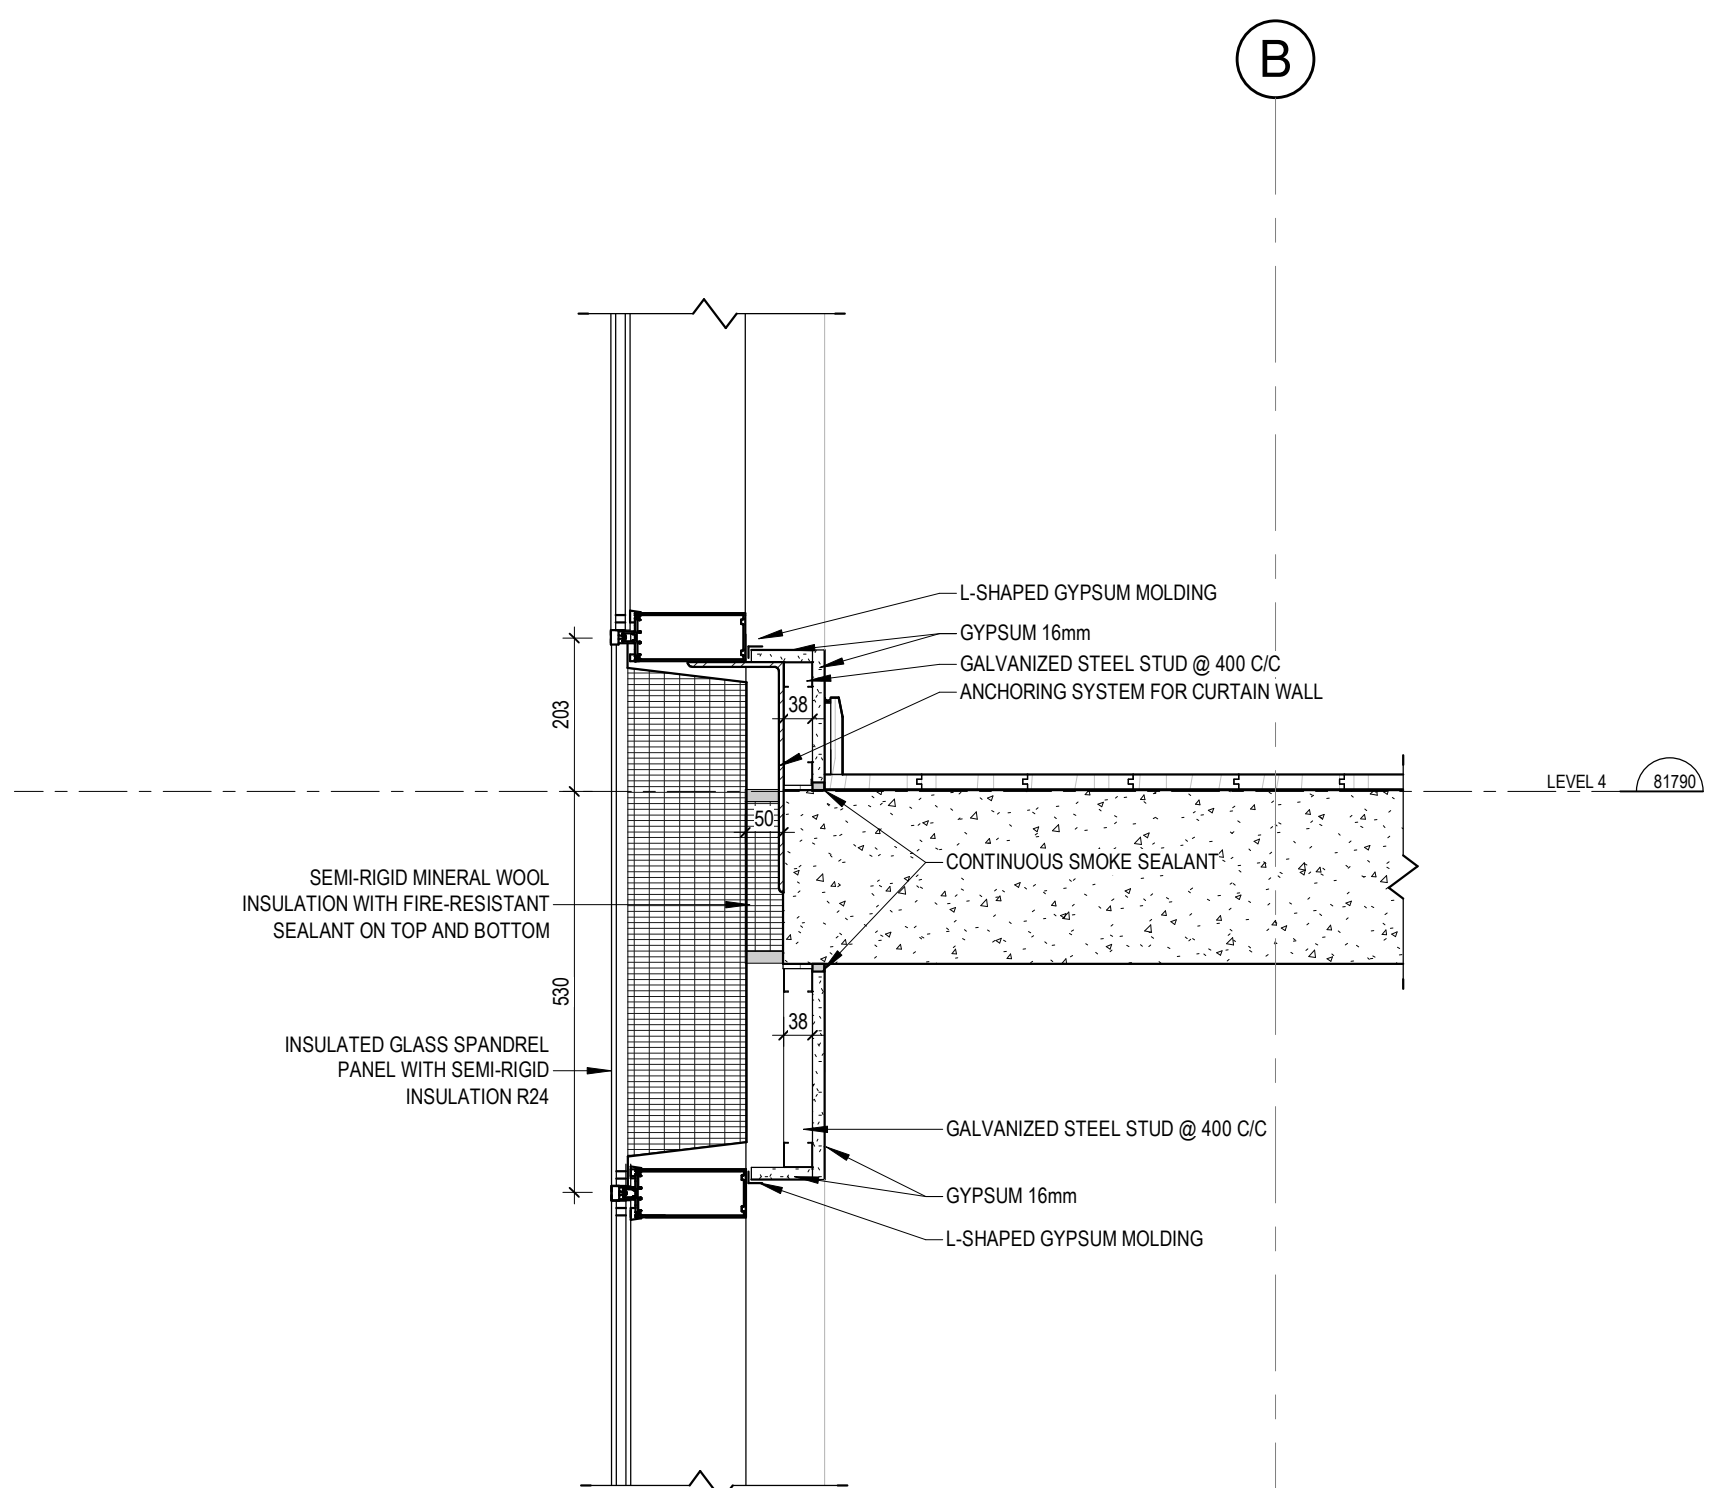

9 CURTAIN WALL SPANDREL
A-511 1:10

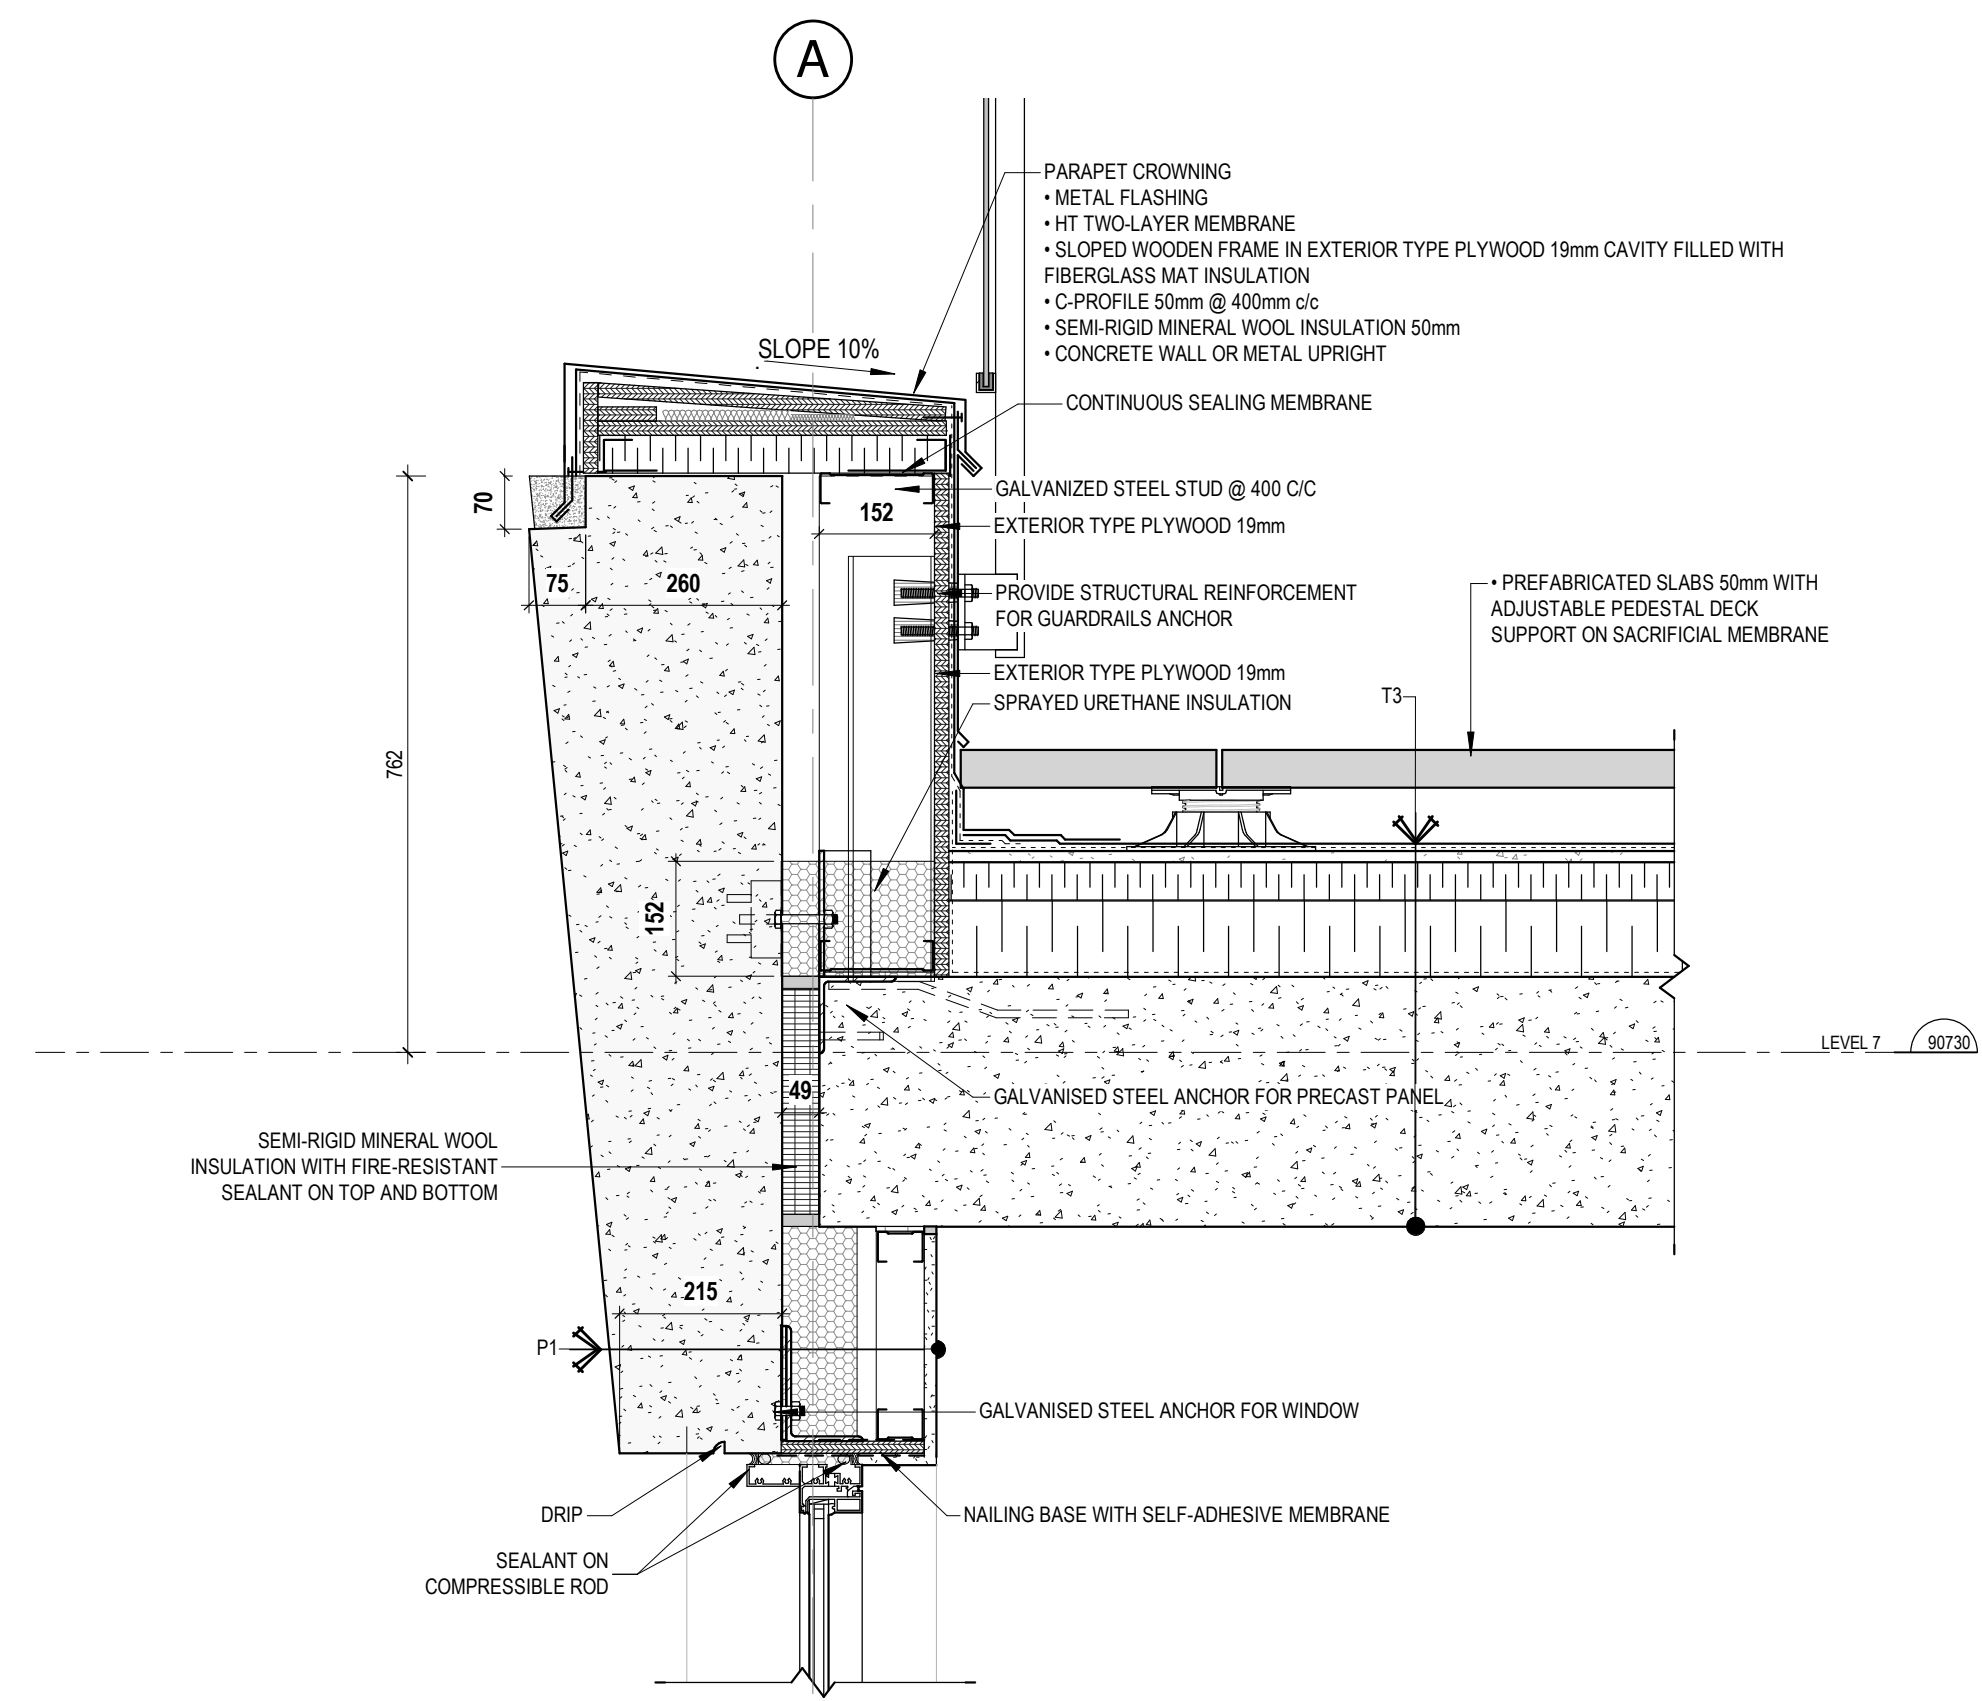

10 ANGLED PRECAST PARAPET
A-511 1:10

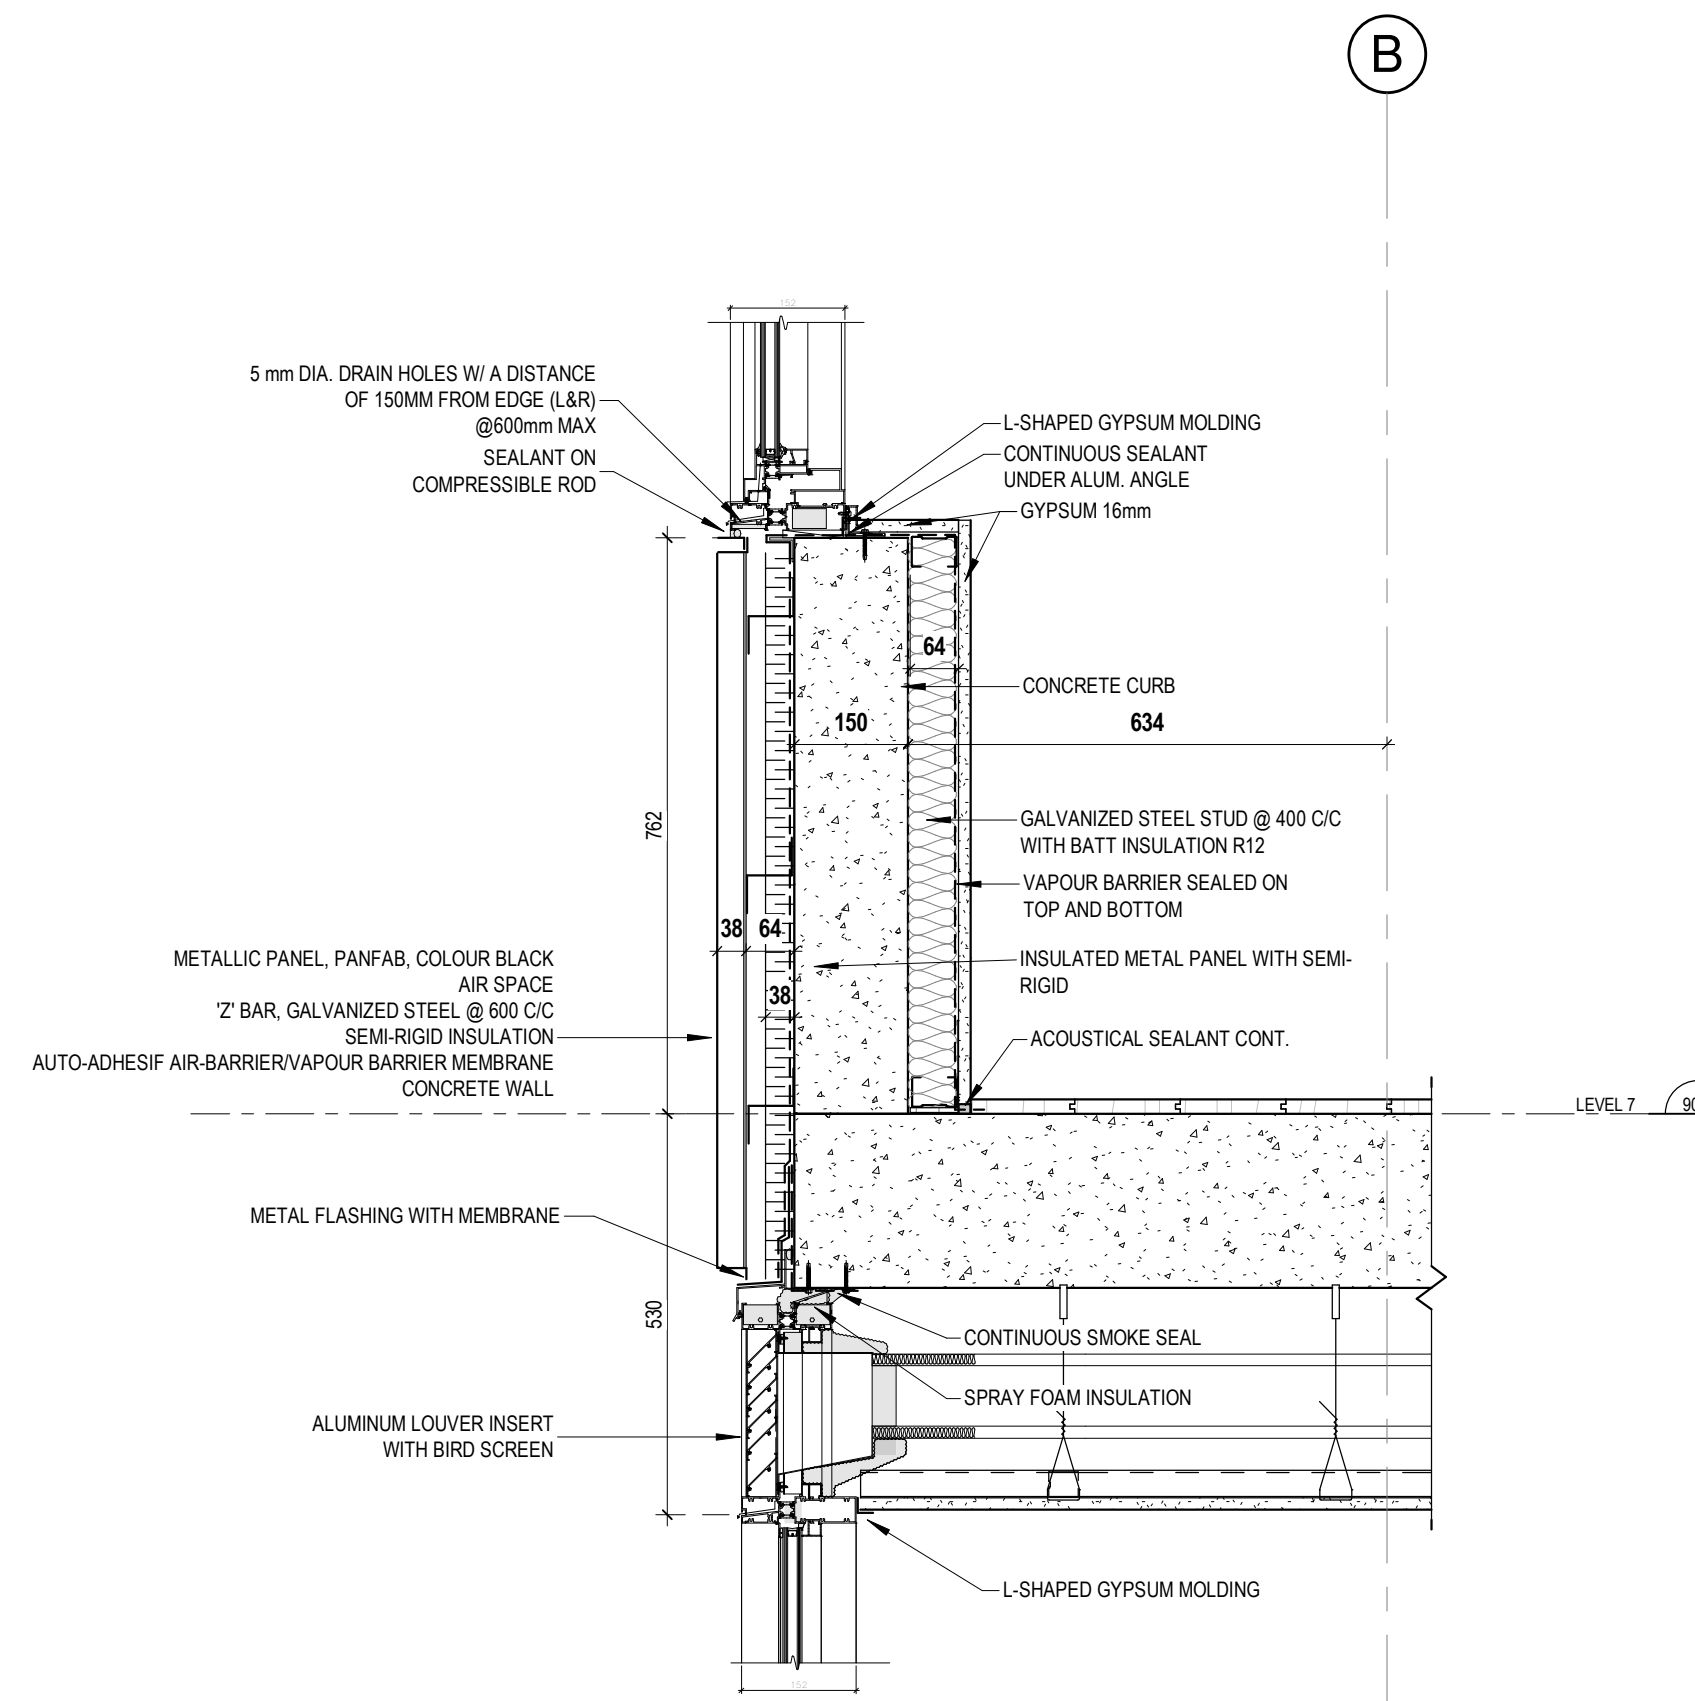

11 7TH FLOOR SPANDREL PANEL WITH LOUVER
A-511 1:10

GENERAL NOTES:

Do not measure directly on the plans.
All dimensions and general conditions are to be verified before the beginning of work.
Never proceed with uncertainty.
This drawing must be read carefully with the architectural specifications as well as the general notes.

Stamp

GROUPE MACH
1111 rue Saint-Paul, Suite 500
Montreal, QC H2K 1L1
Tel: 514 374-5555 Fax: 514 374-5551



REVISIONS		
#	DESCRIPTION	DATE
1	ISSUED FOR PERMIT	28 NOV 2024


2024.08.13	POUR COORDINATION	O.P.
2024.08.18	POUR COORDINATION	O.P.
2024.08.27	POUR COORDINATION	O.P.
2024.10.04	POUR COORDINATION	O.P.
2024.10.28	POUR COORDINATION	O.P.
2024.11.12	POUR COORDINATION	O.P.
2024.11.18	POUR COORDINATION	O.P.
2024.11.29	ISSUED FOR PERMIT	O.P.

Sheet name:


DETAILS

scale:	1:10	drawn by:	E.H.
date:		approved by:	E.H.
date:	23.02.2025	drawing:	A-511

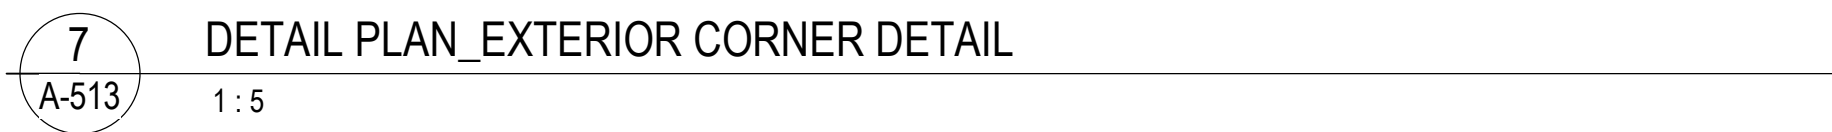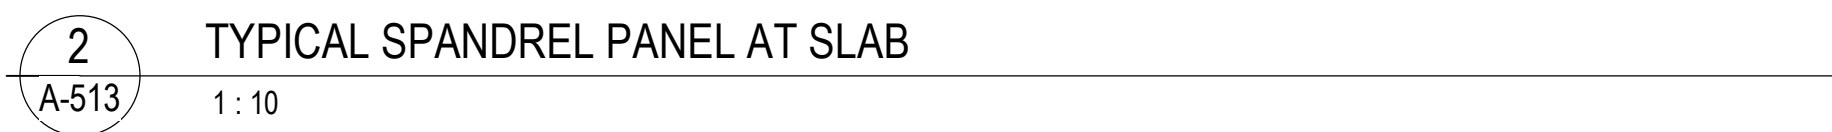


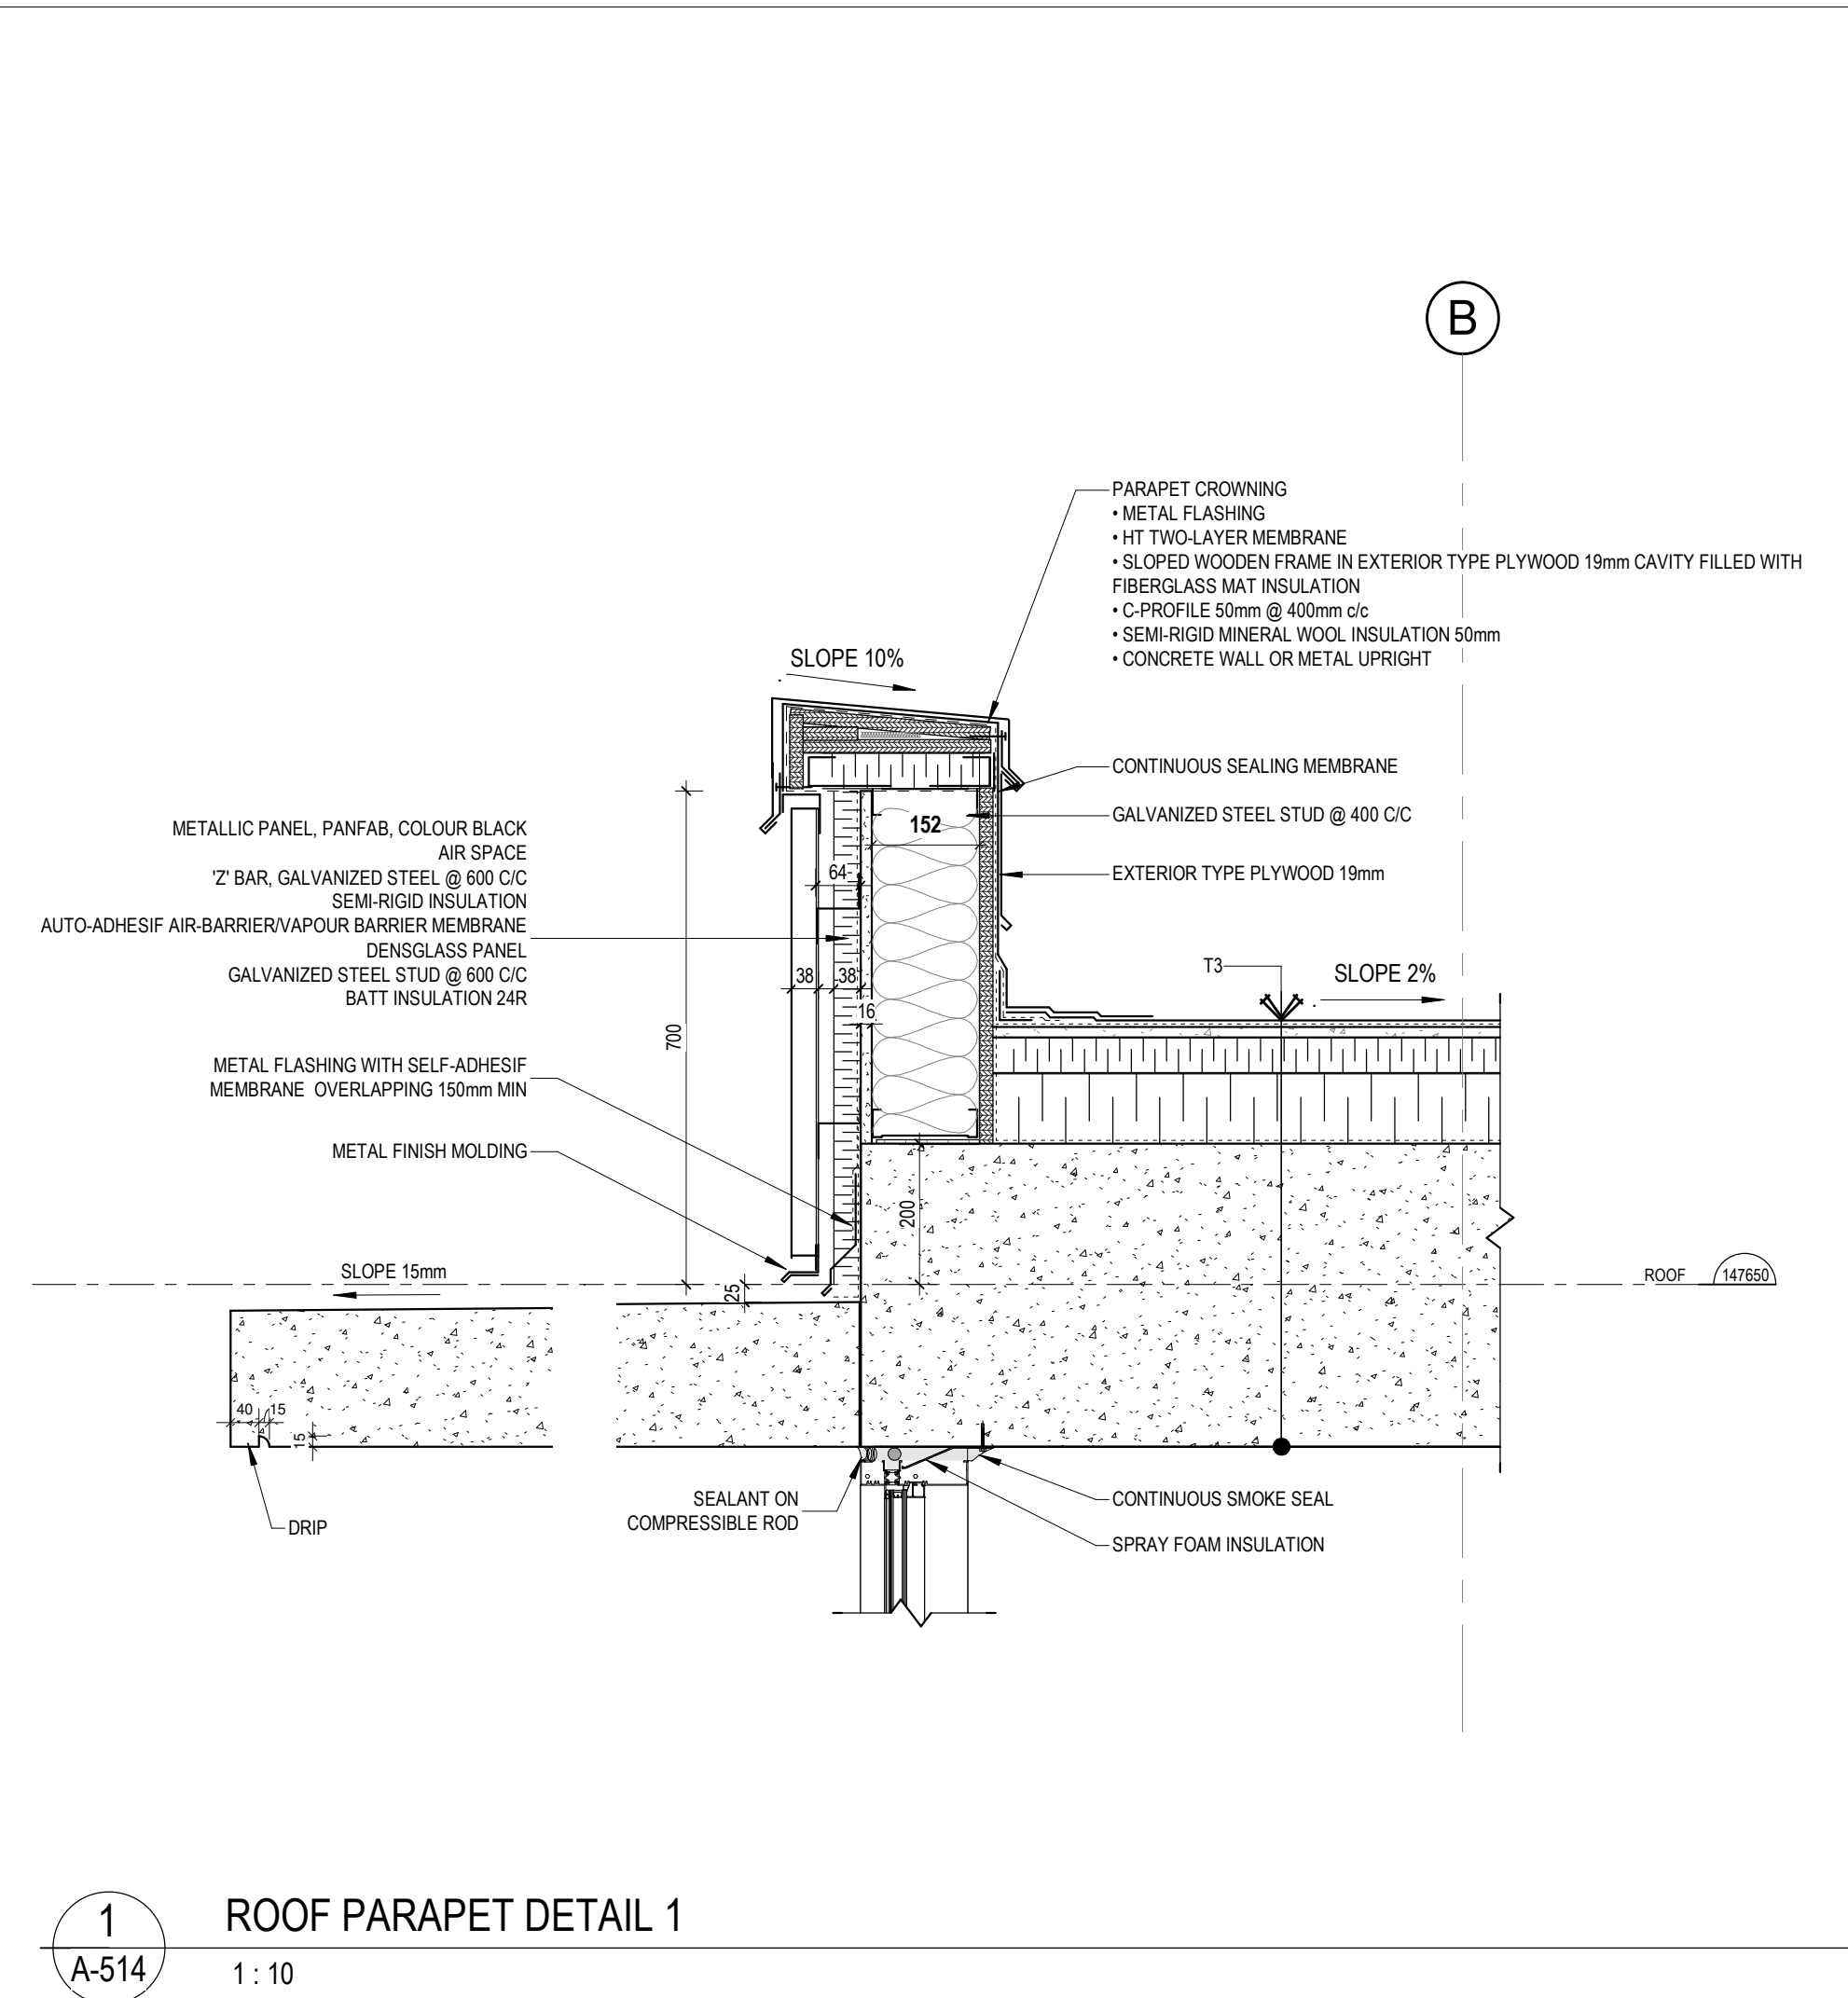


1 ROOF PARAPET DETAIL 1
A-514 1: 10

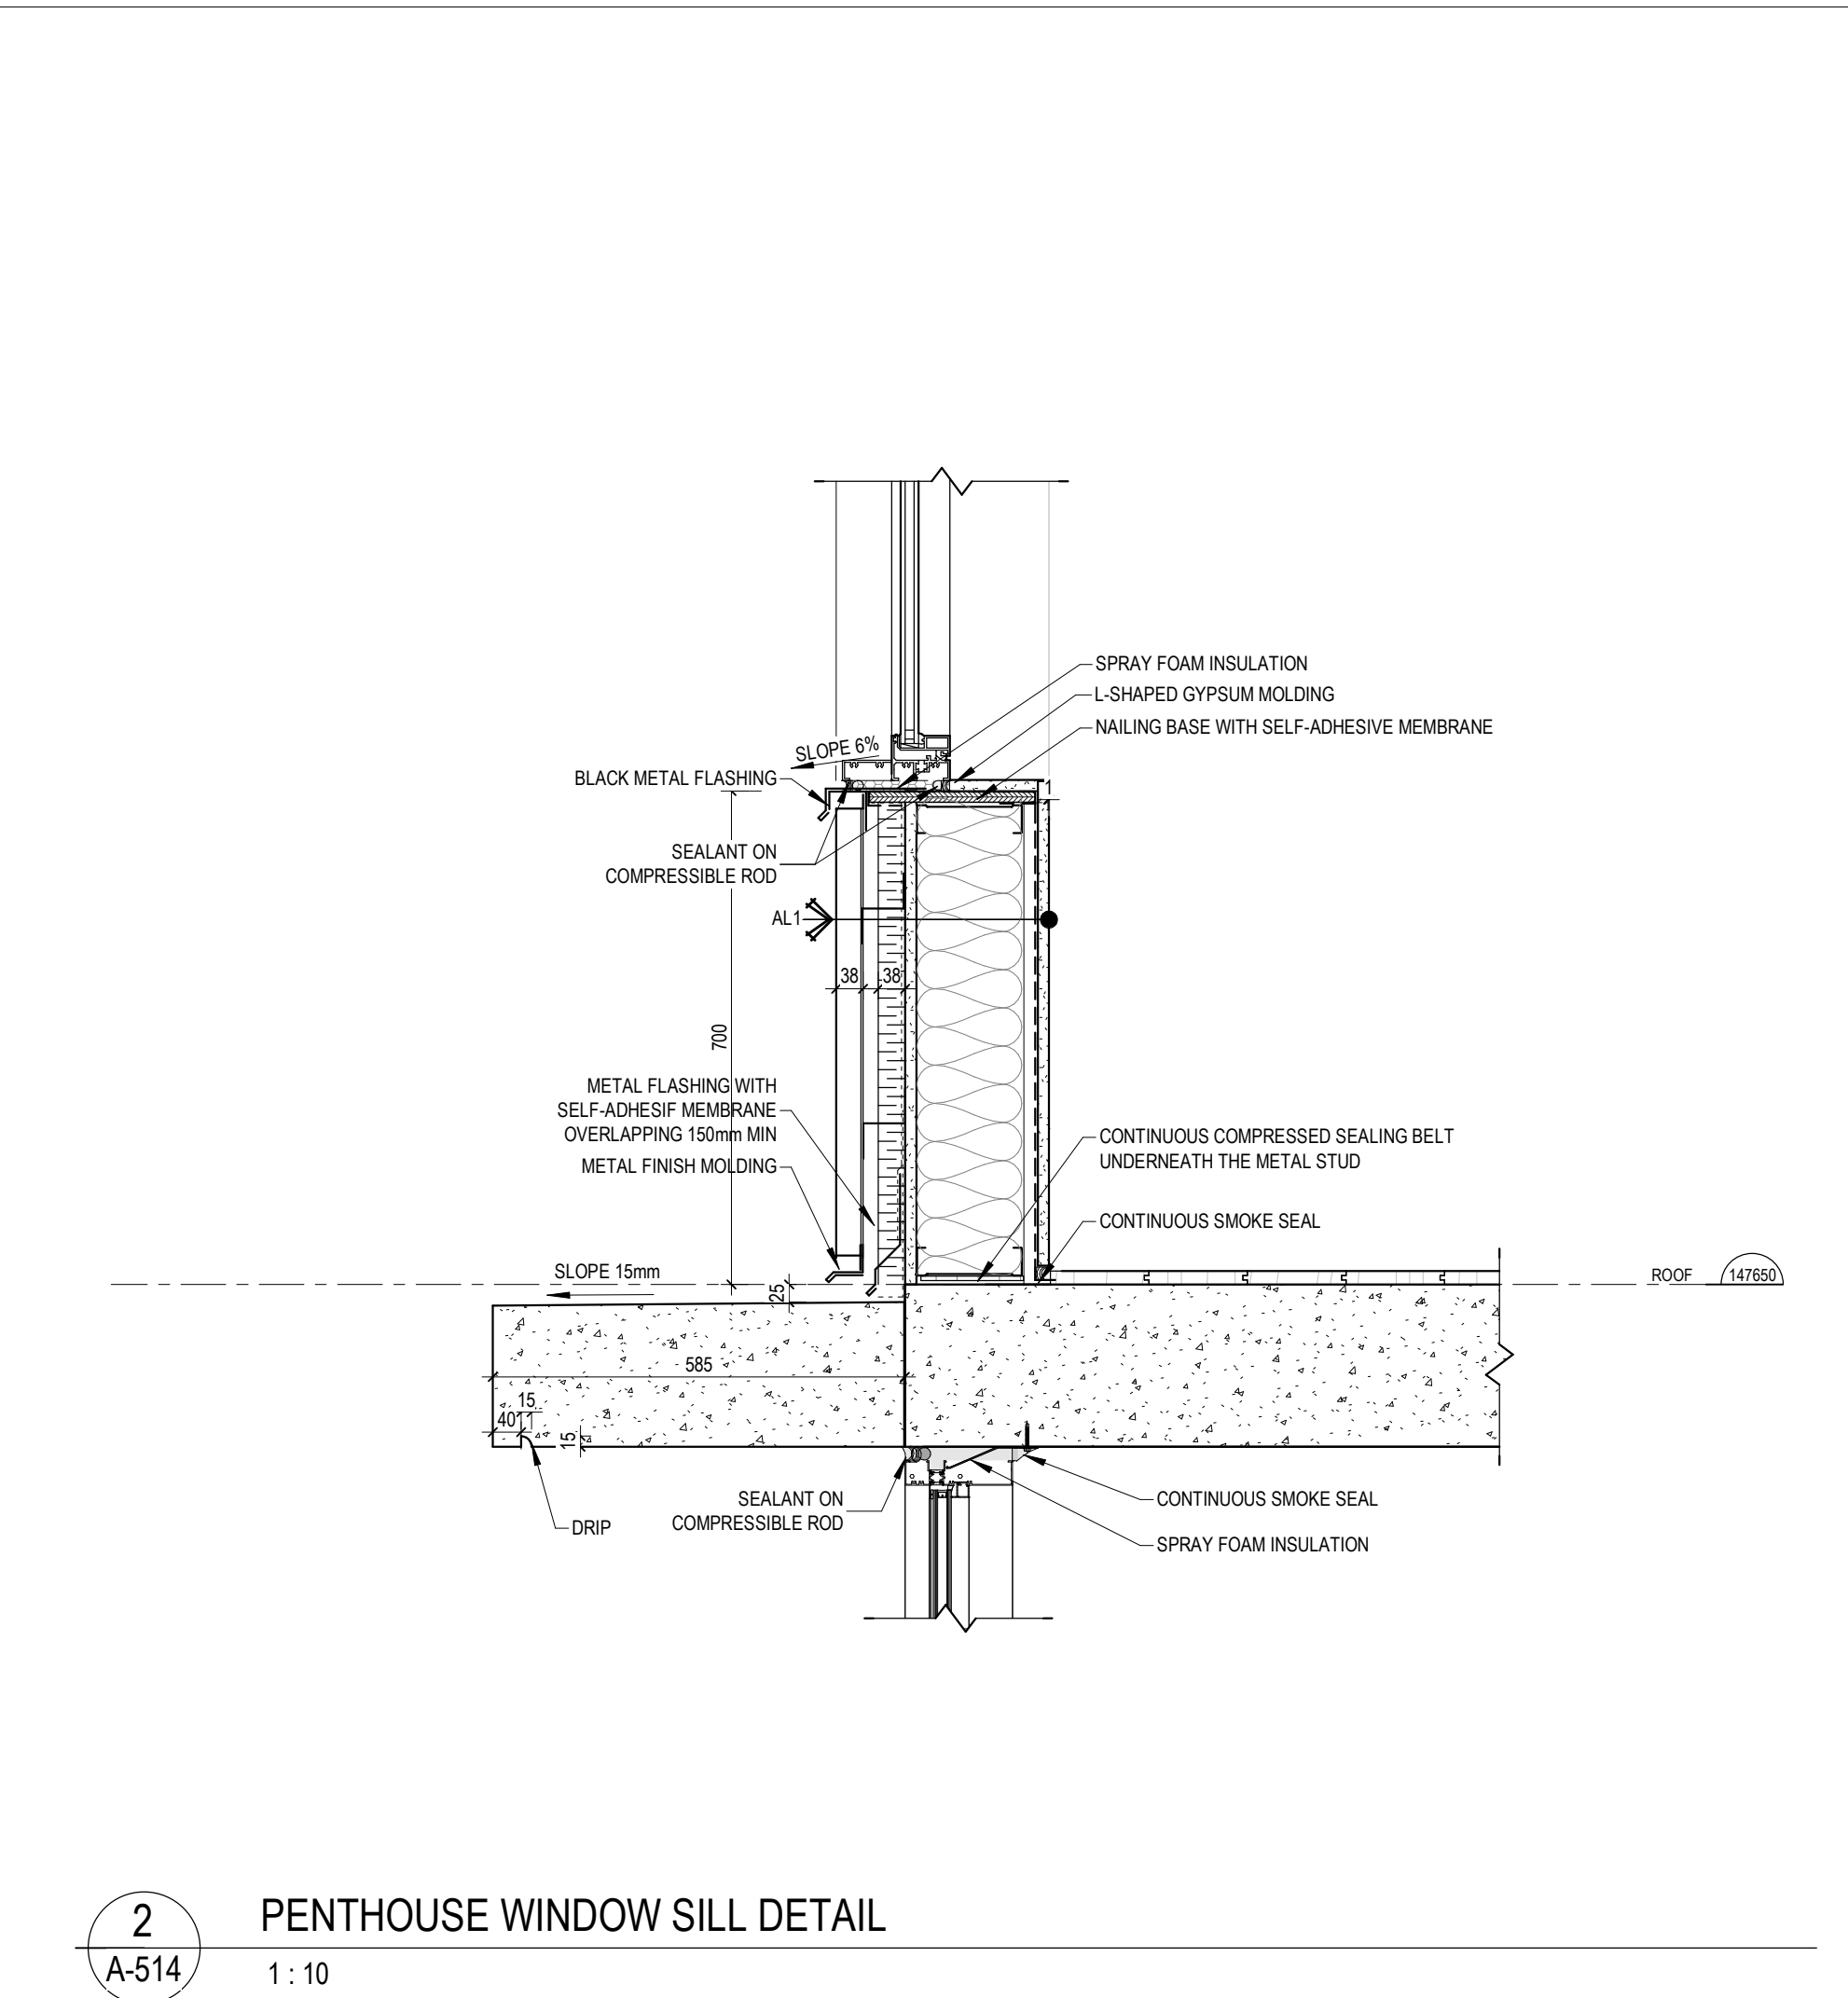


2 PENTHOUSE WINDOW SILL DETAIL
A-514 1: 10

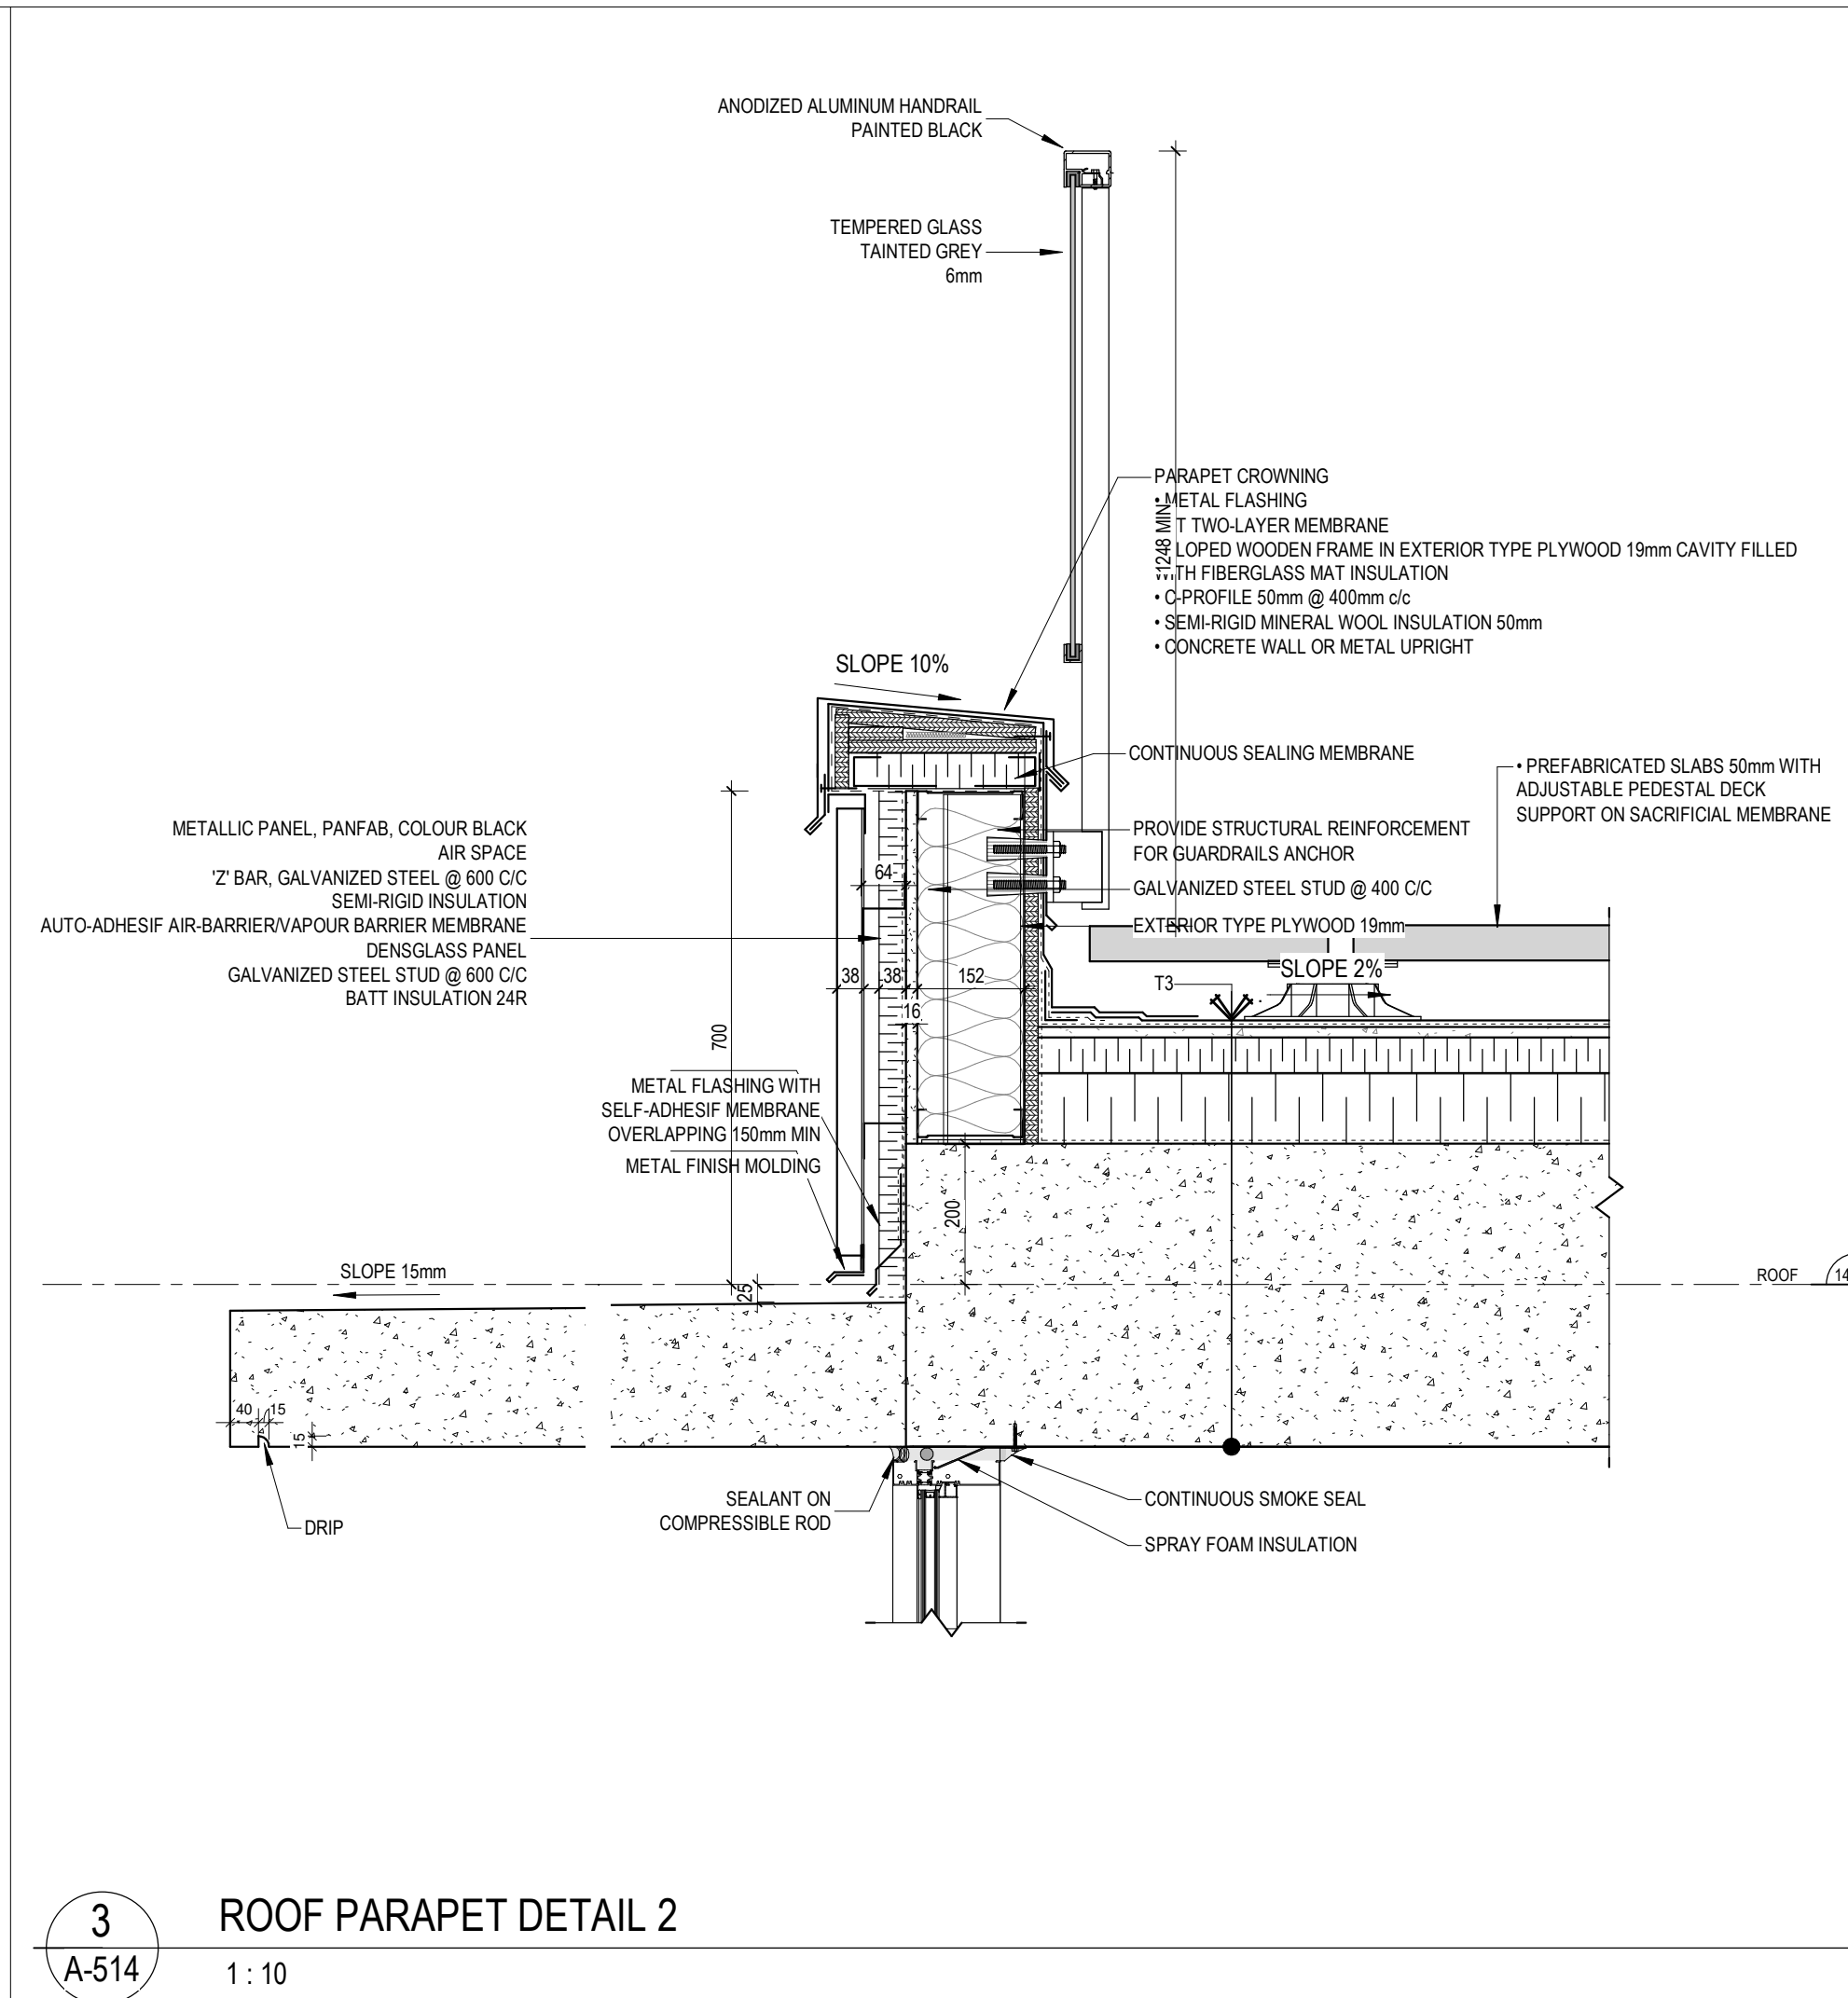


3 ROOF PARAPET DETAIL 2
A-514 1: 10

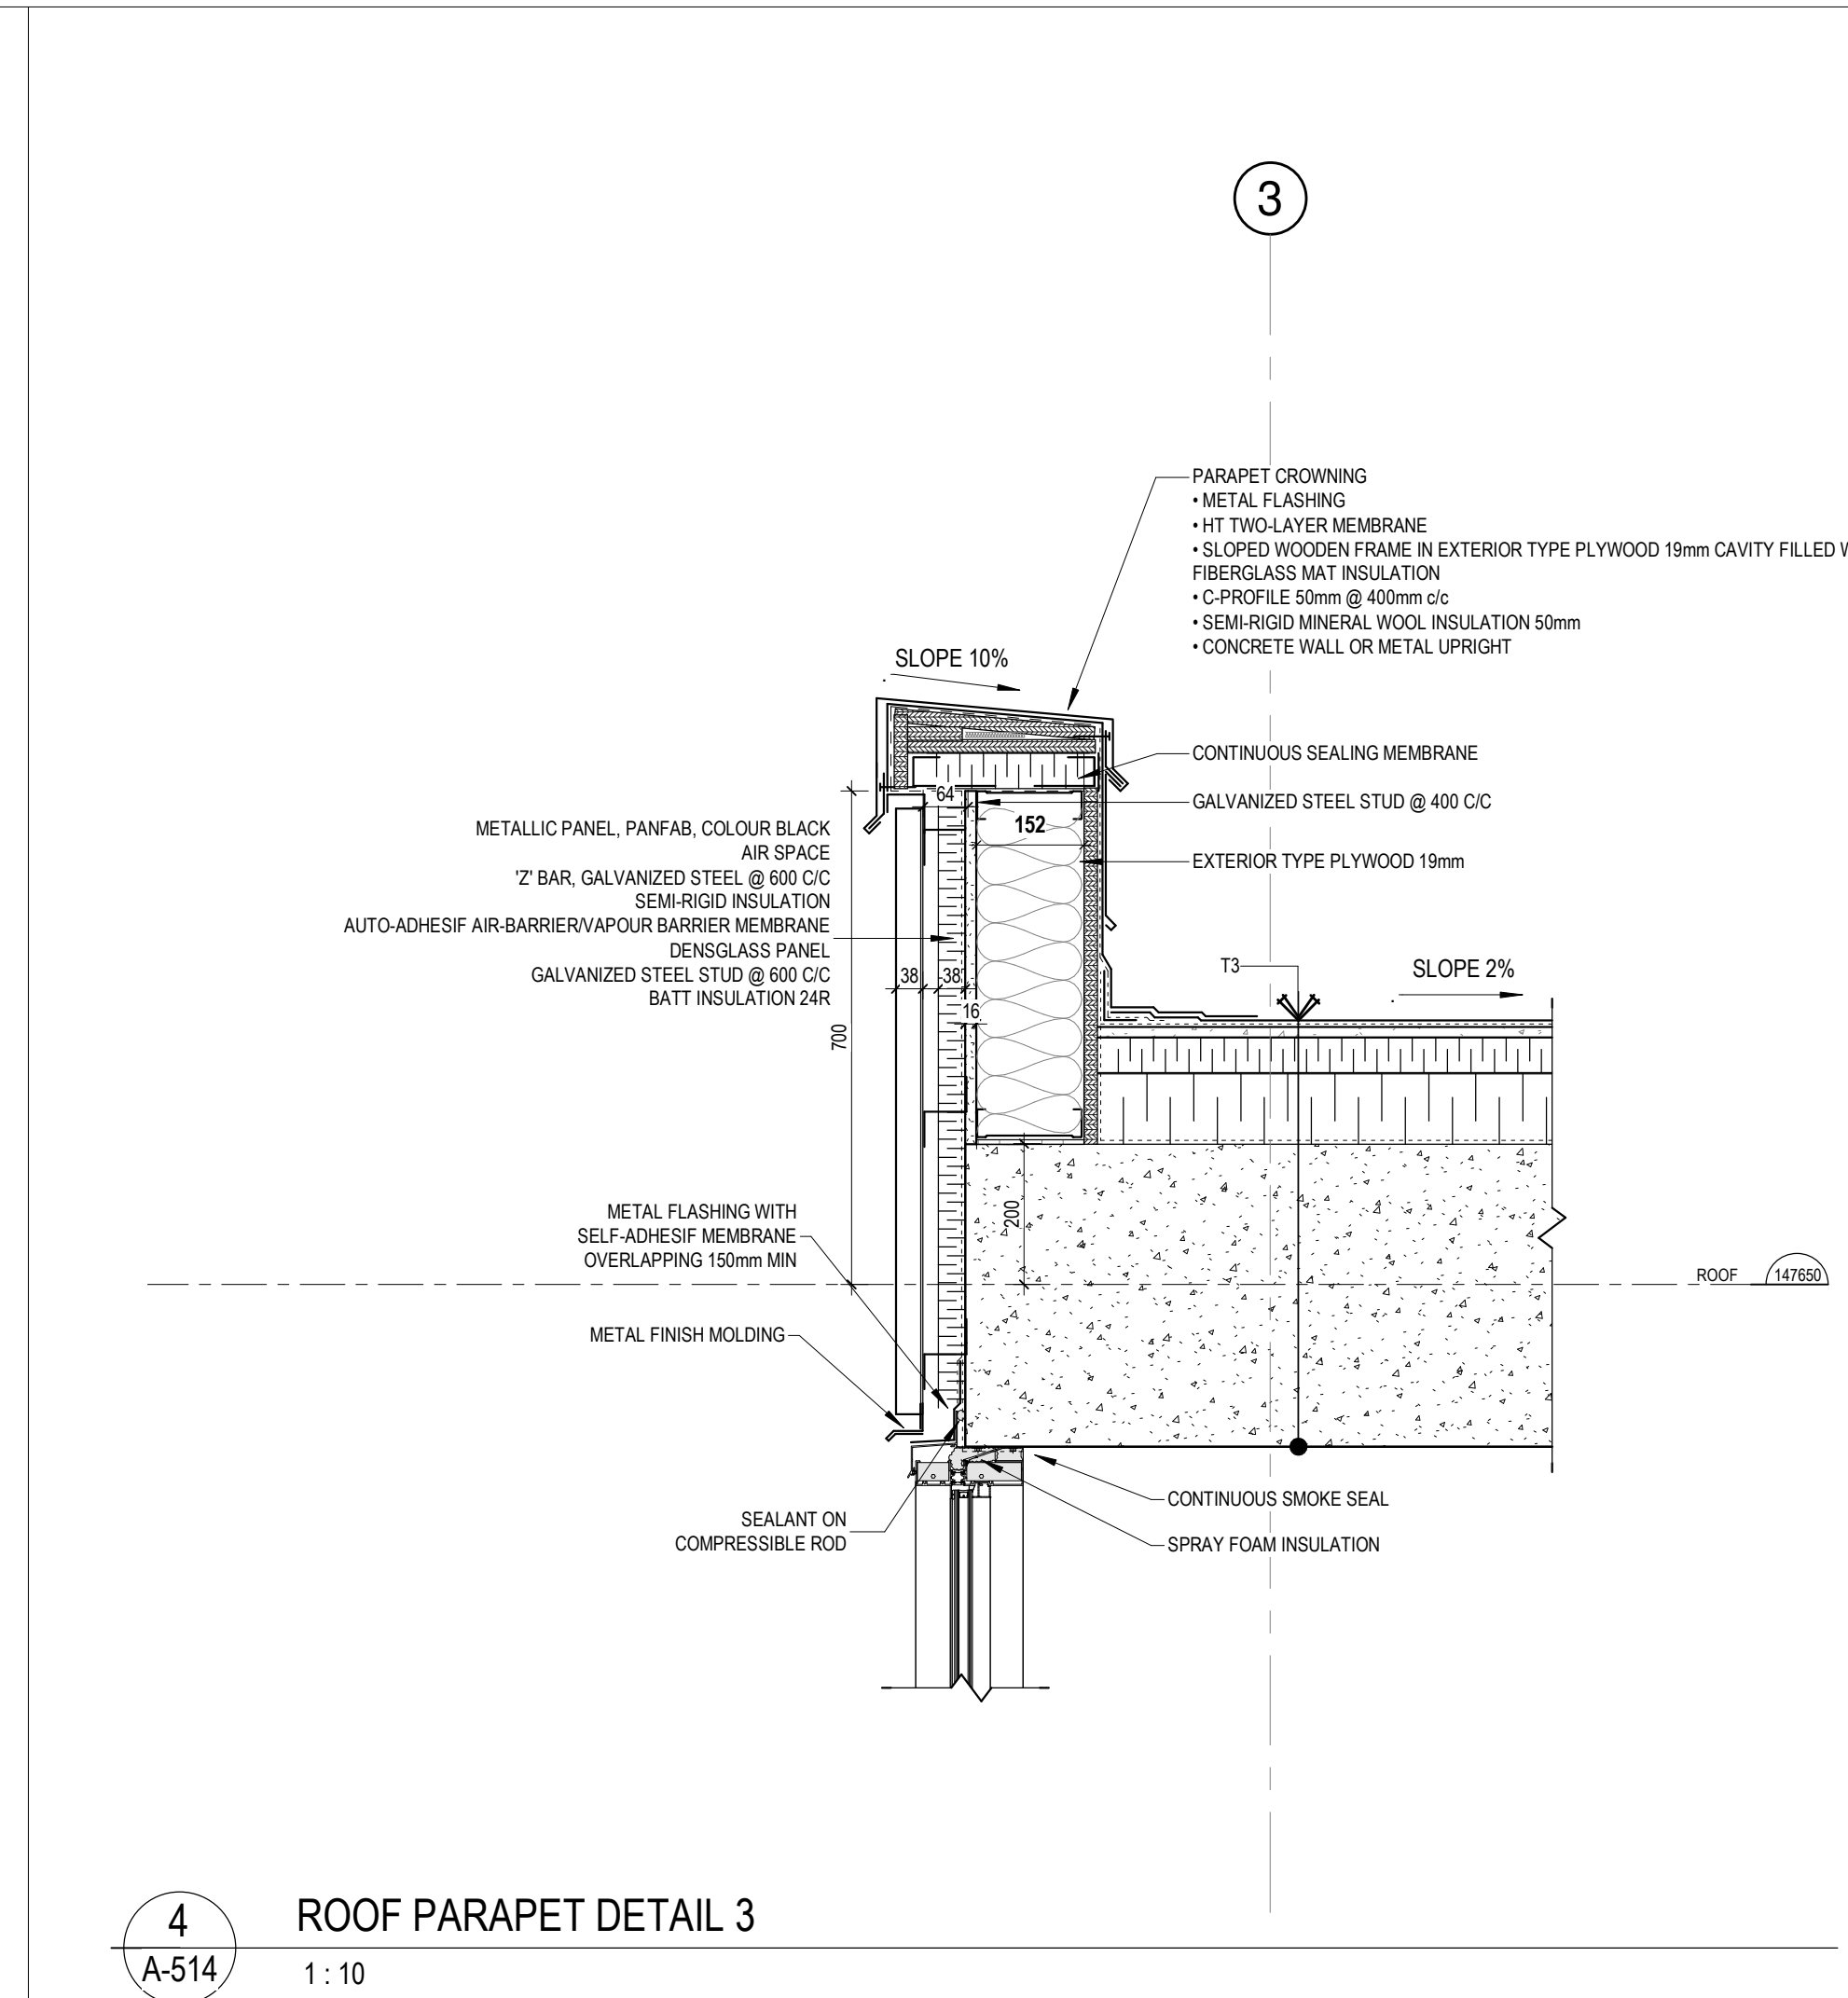


4 ROOF PARAPET DETAIL 3
A-514 1: 10

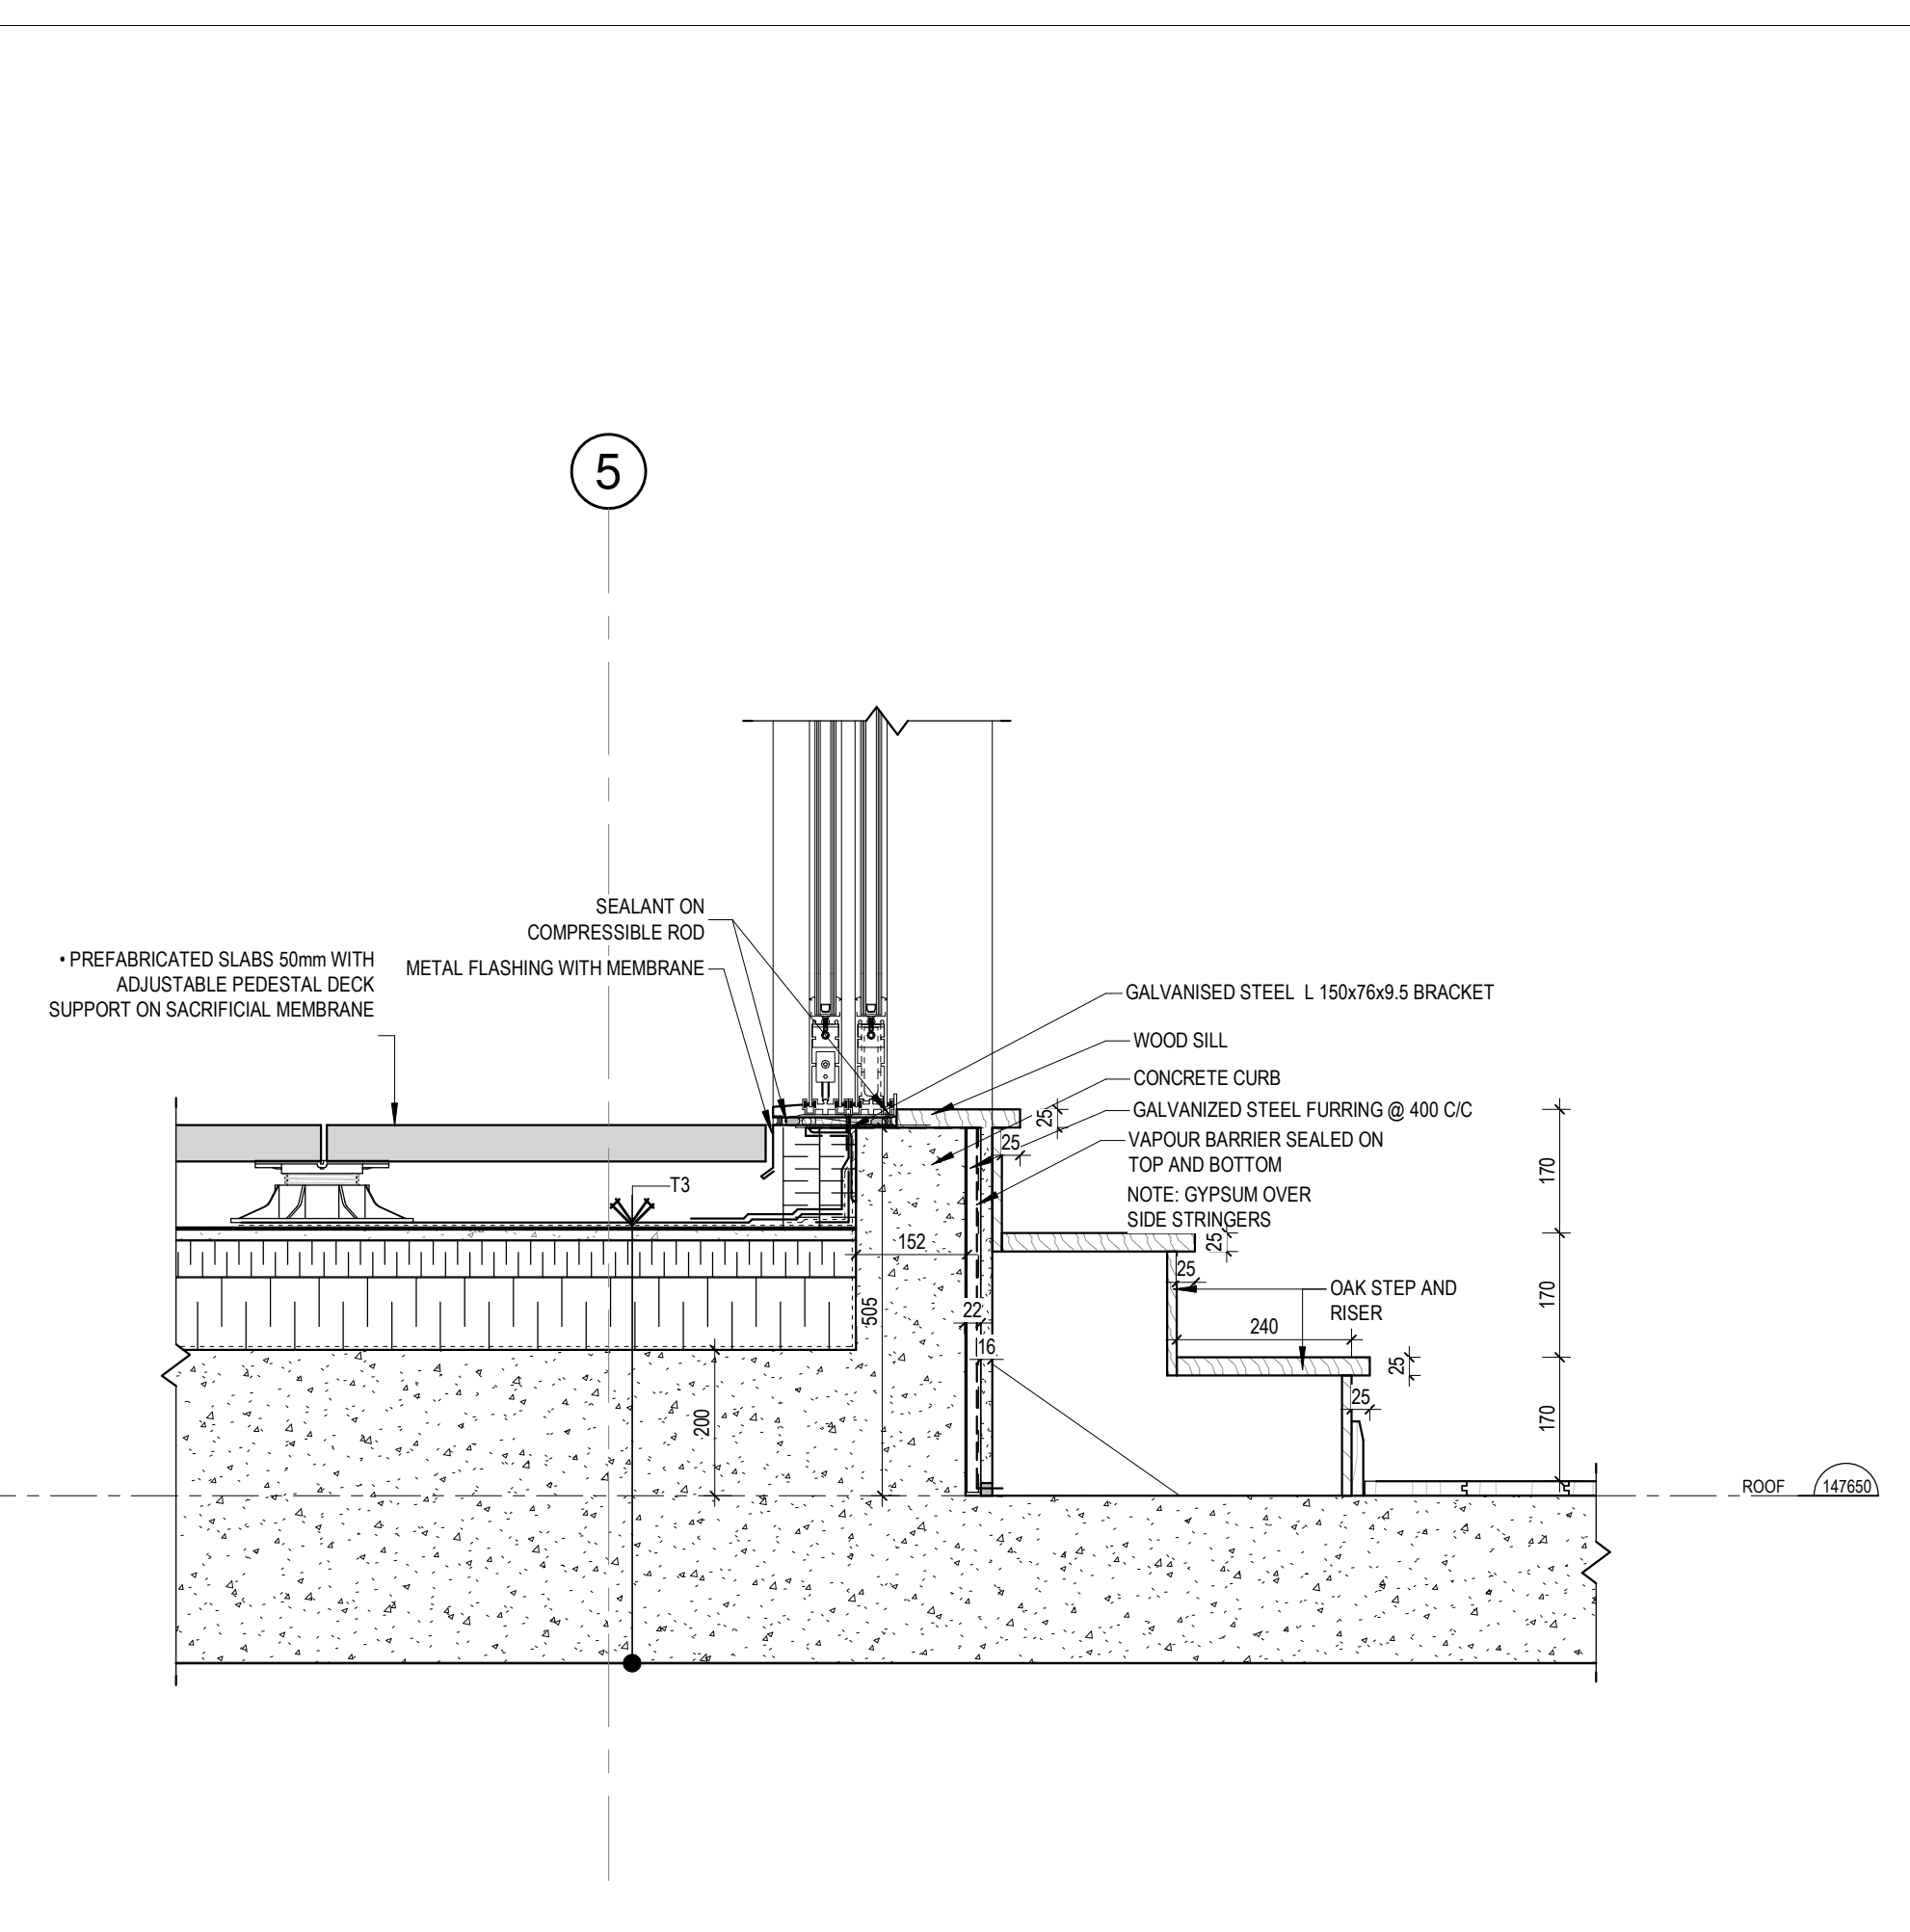


5 ROOF RESIDENTIAL TERRASSE DETAIL
A-514 1: 10

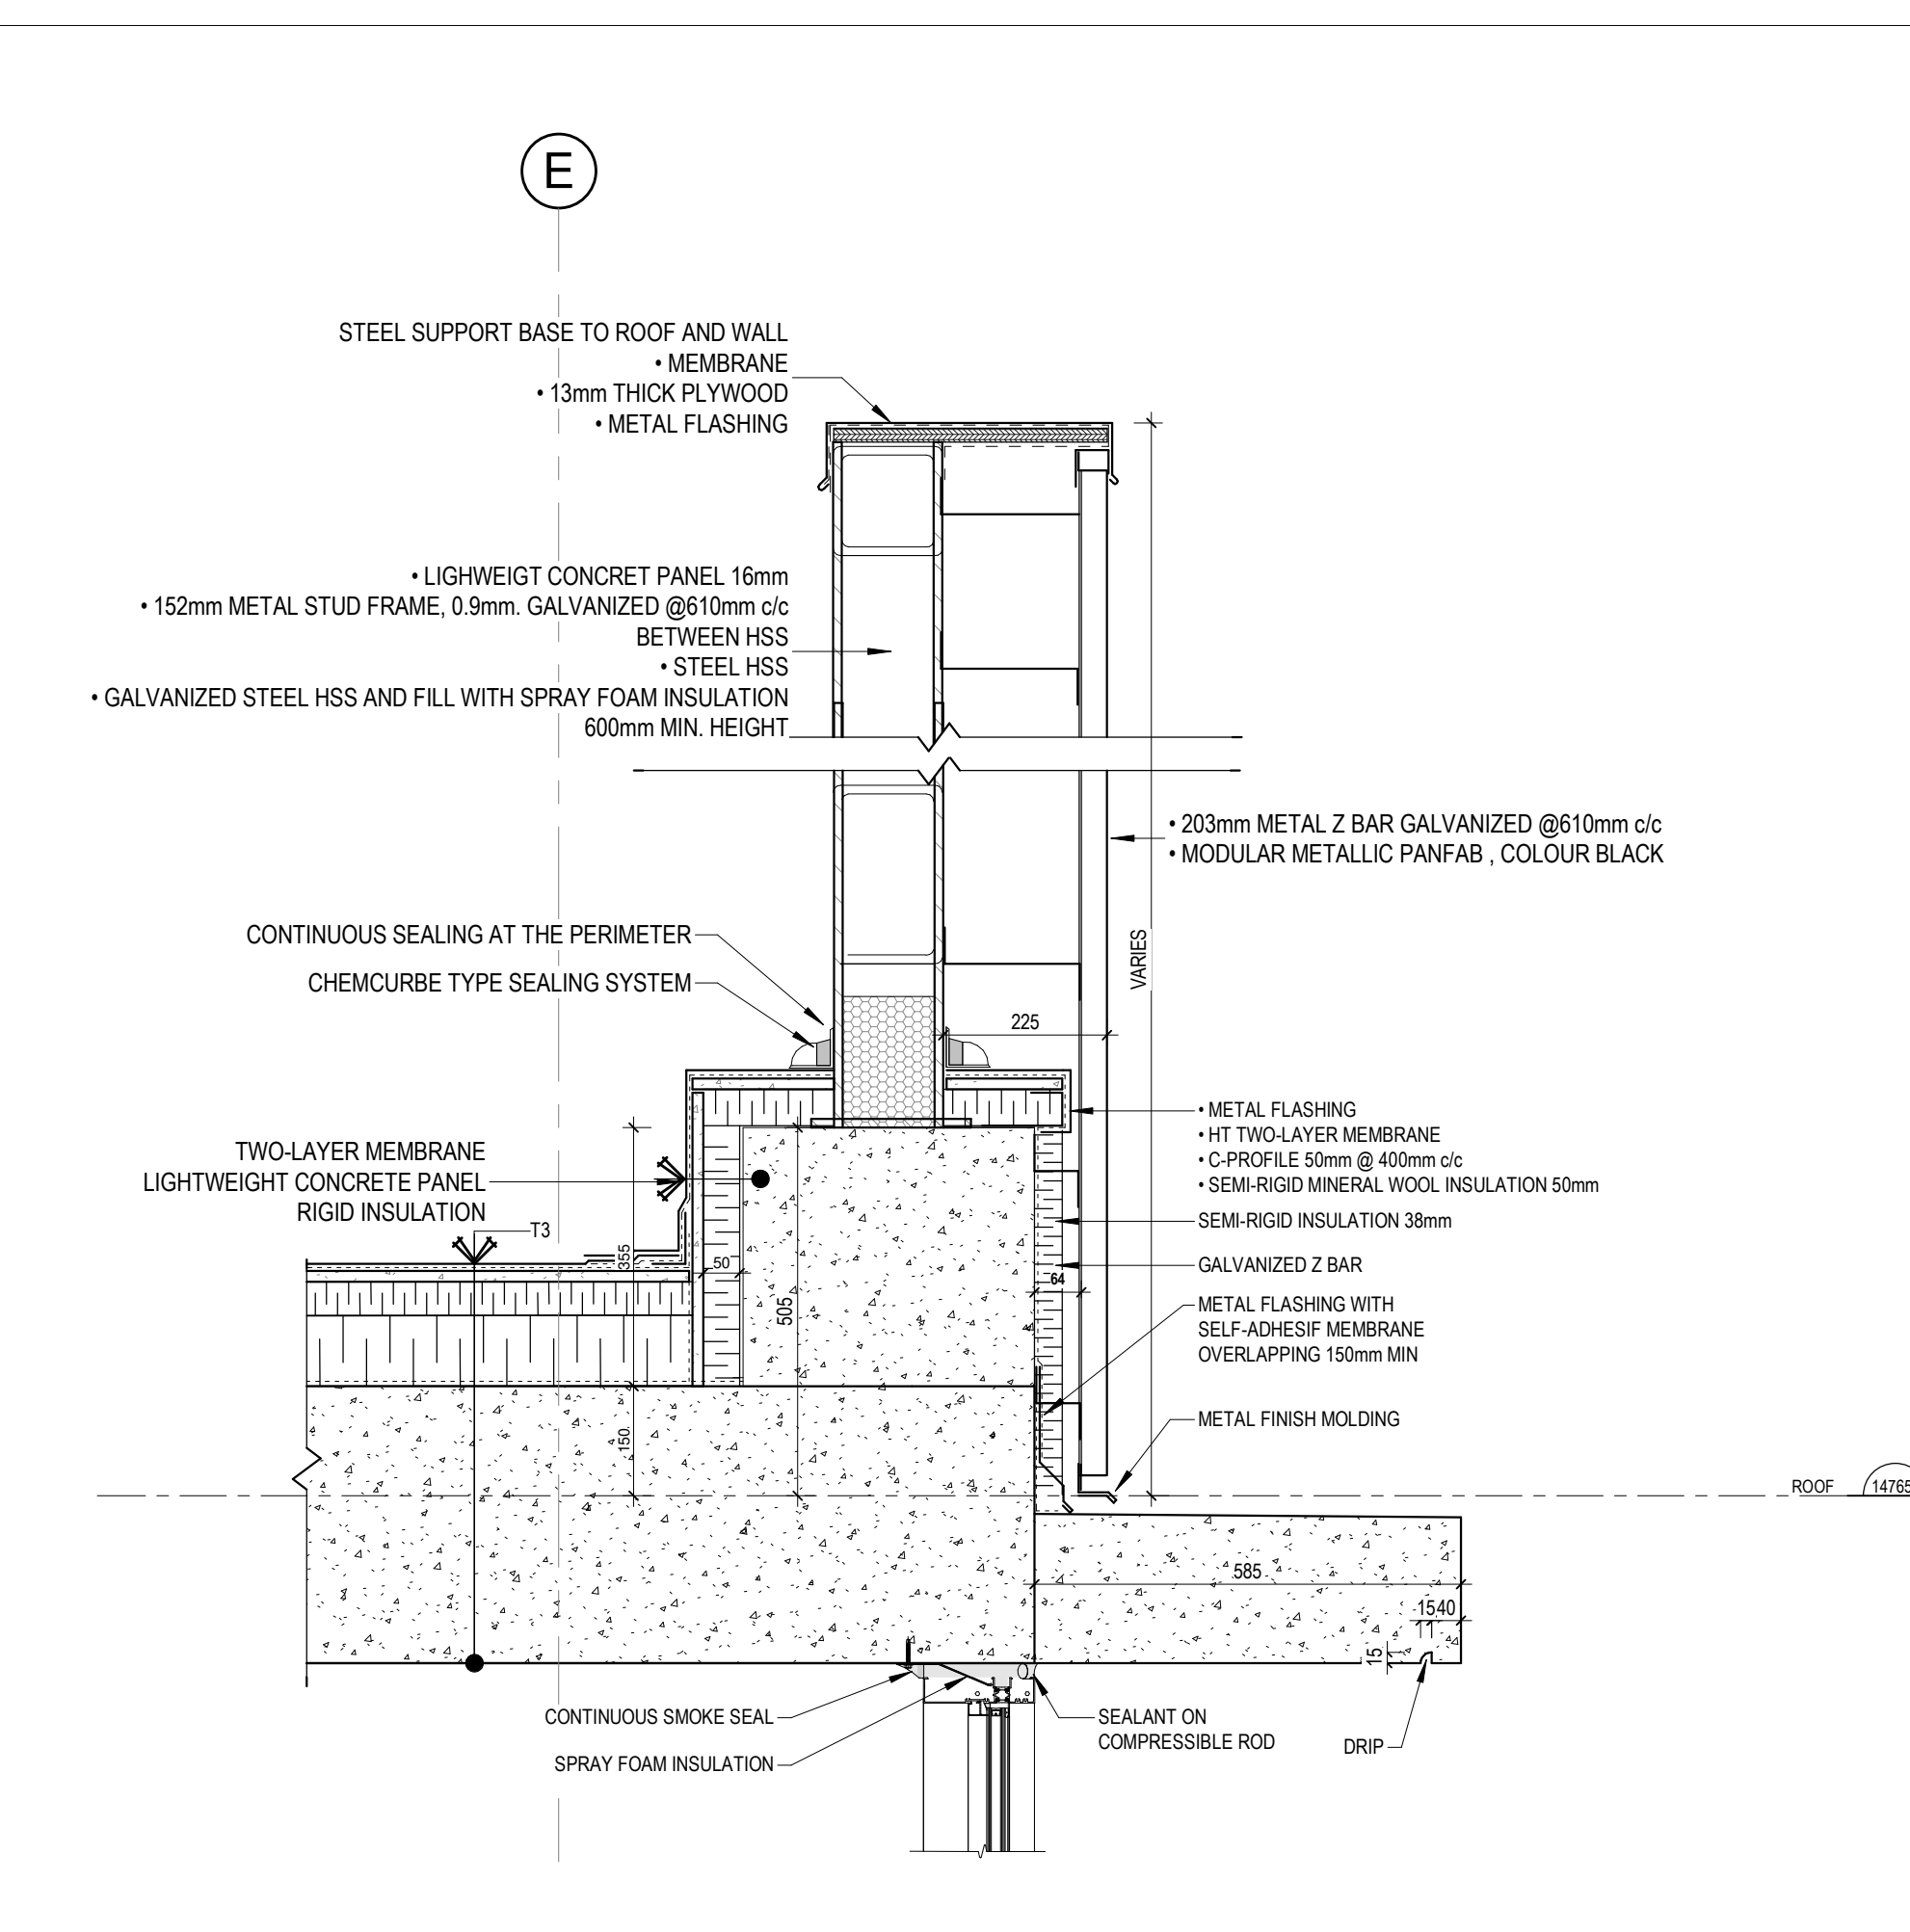


6 MECHANICAL SCREEN
A-514 1: 10

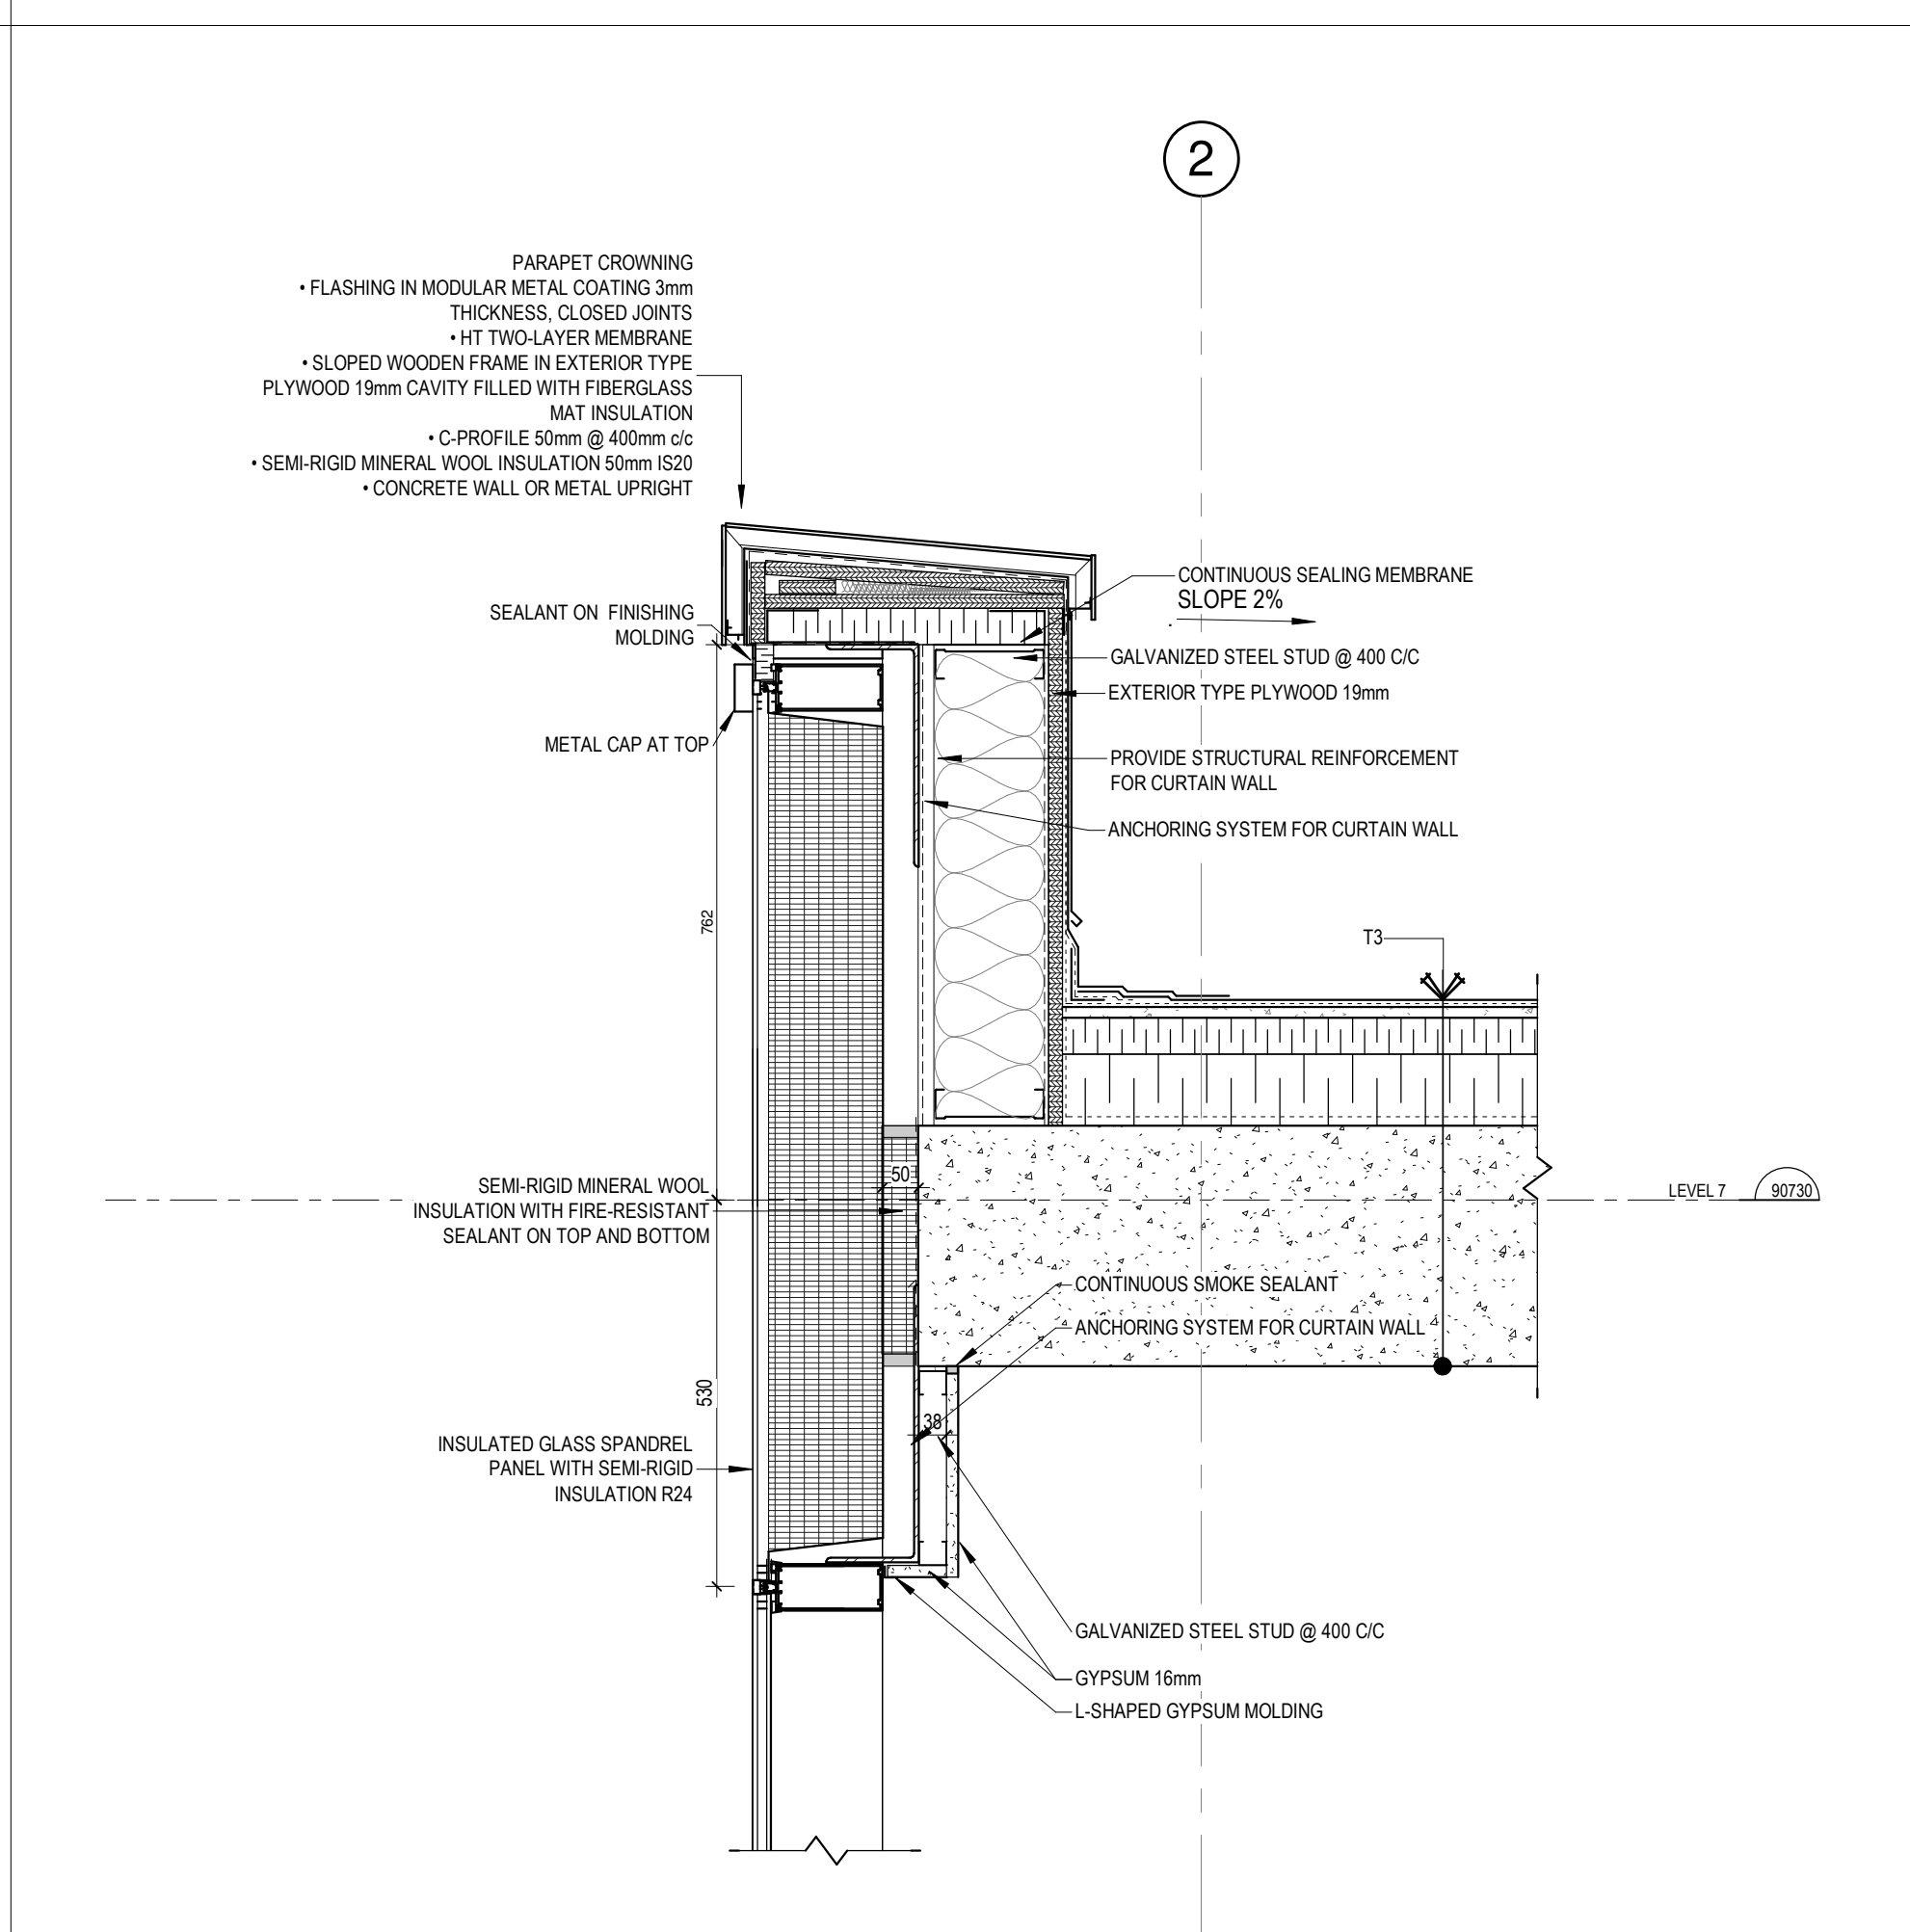


7 CURTAIN WALL PARAPET
A-514 1: 10

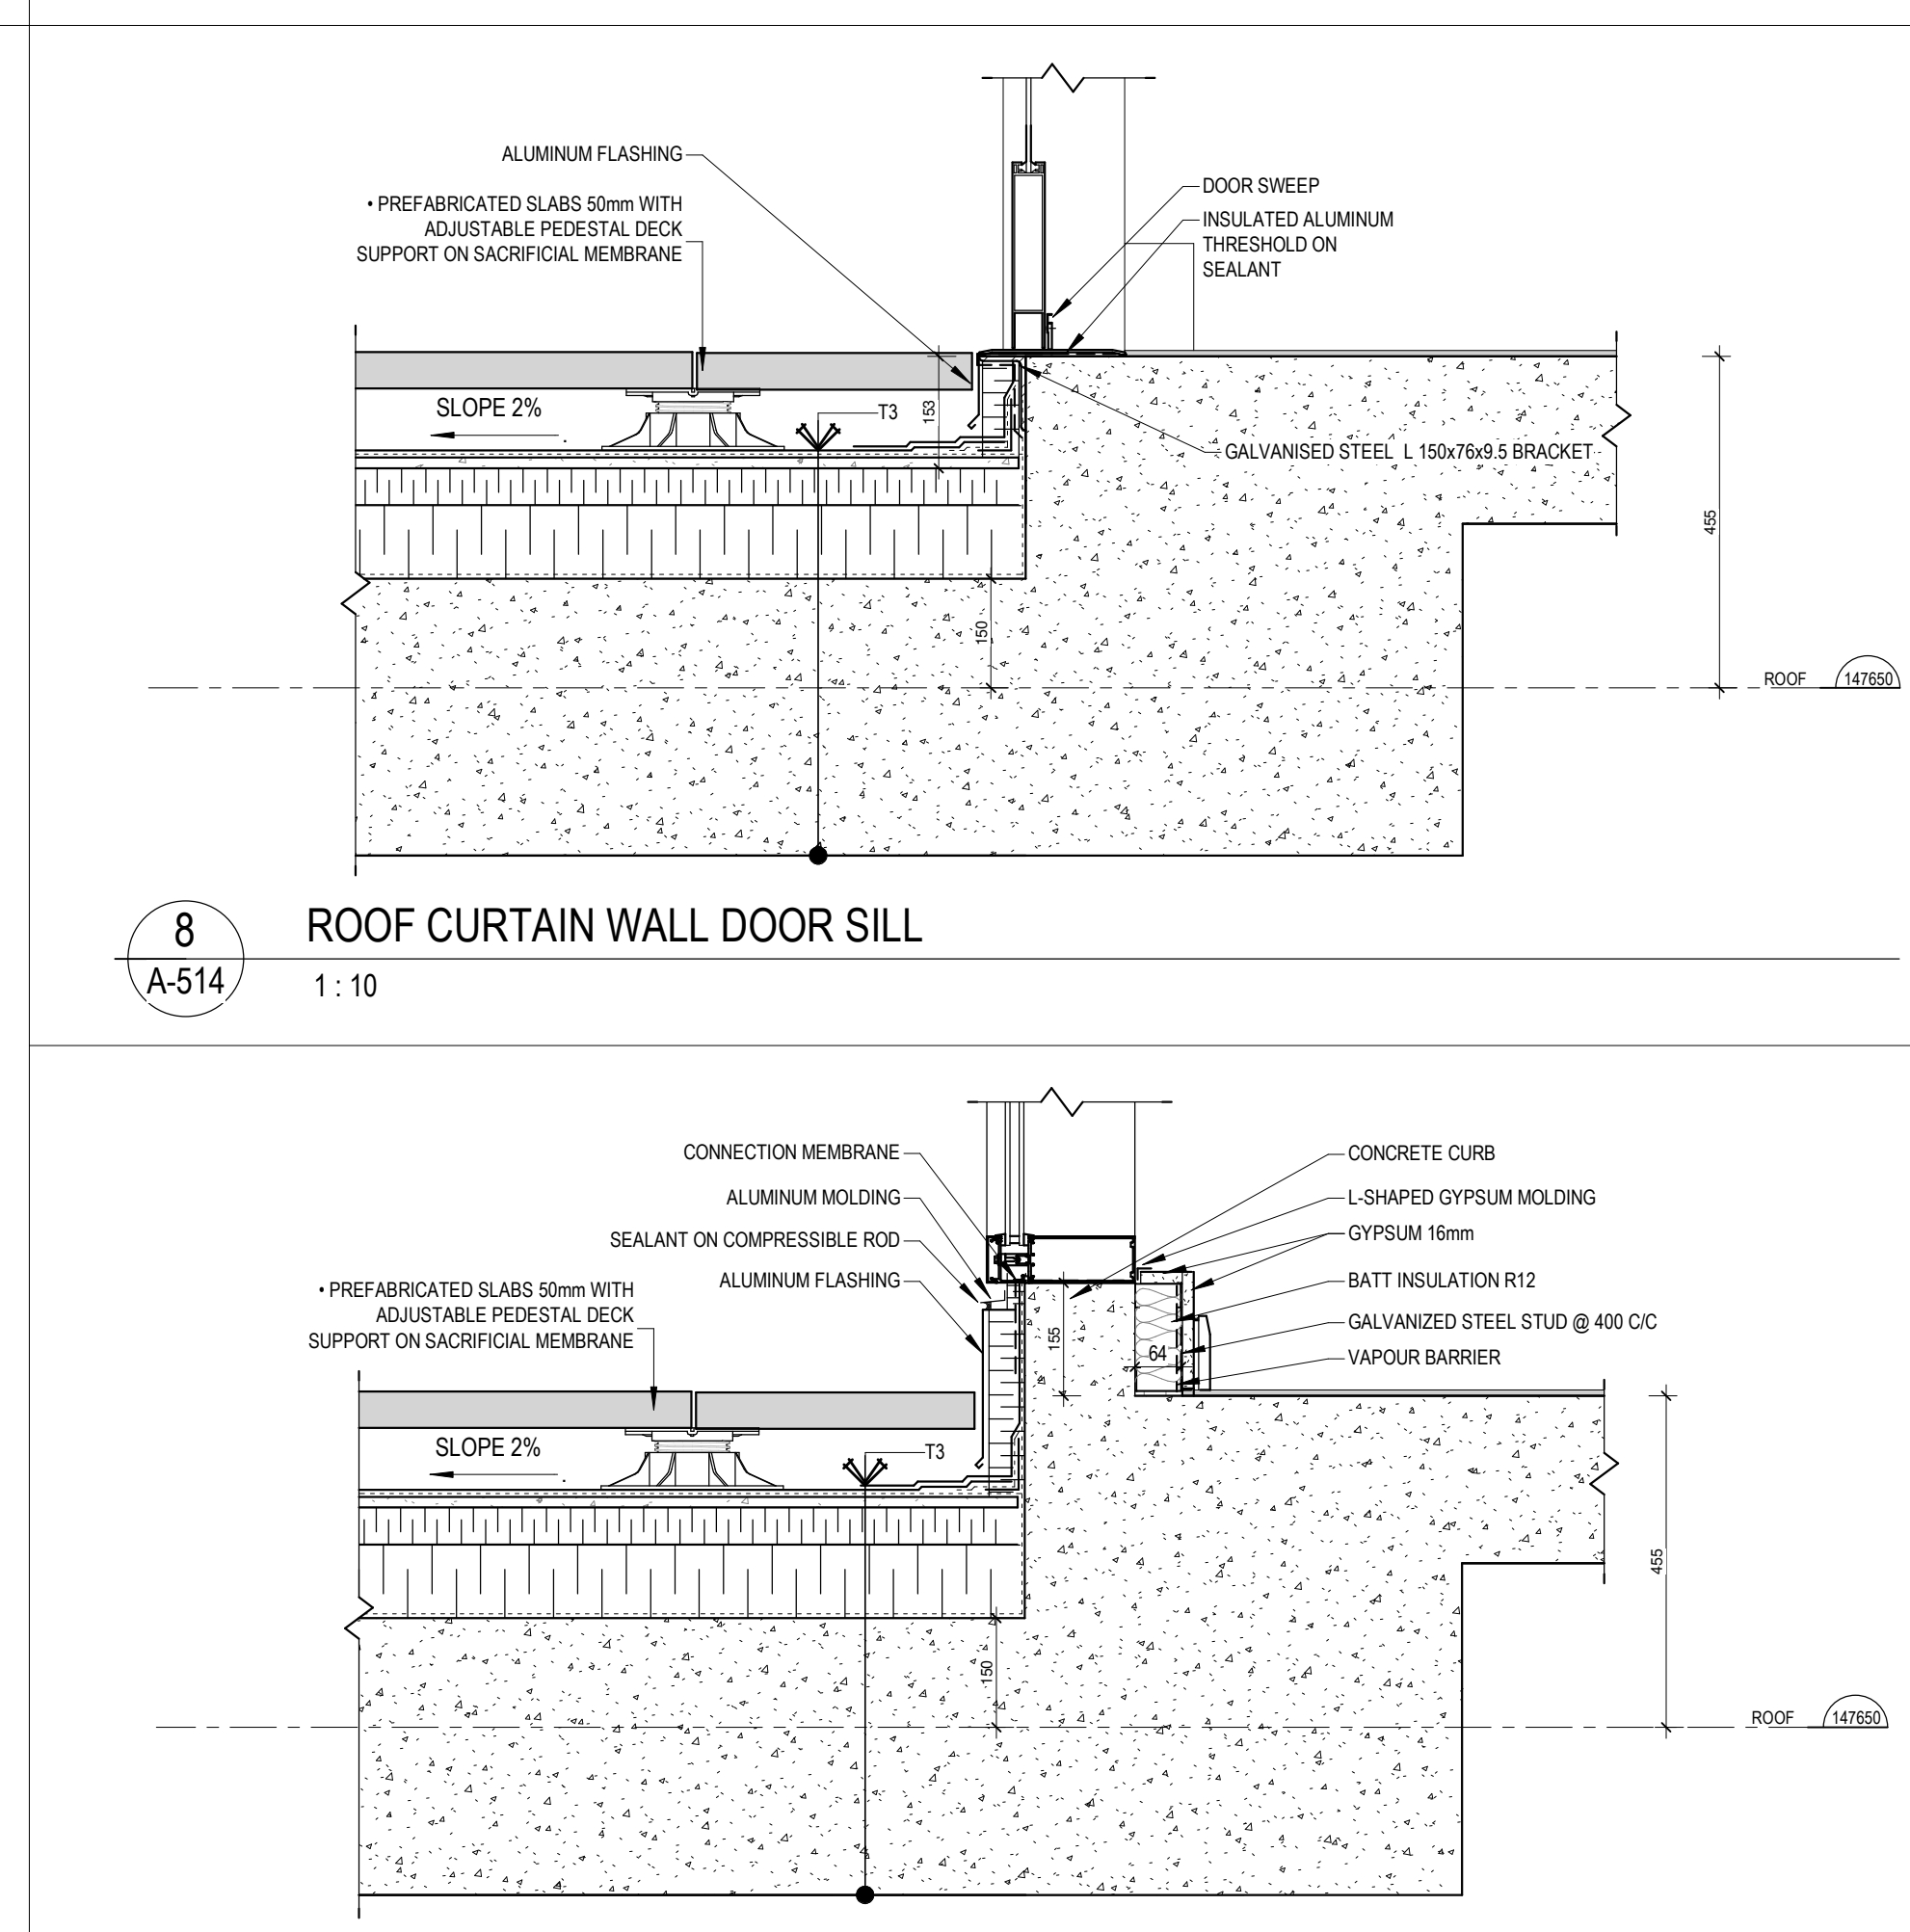


8 ROOF CURTAIN WALL DOOR SILL
A-514 1: 10

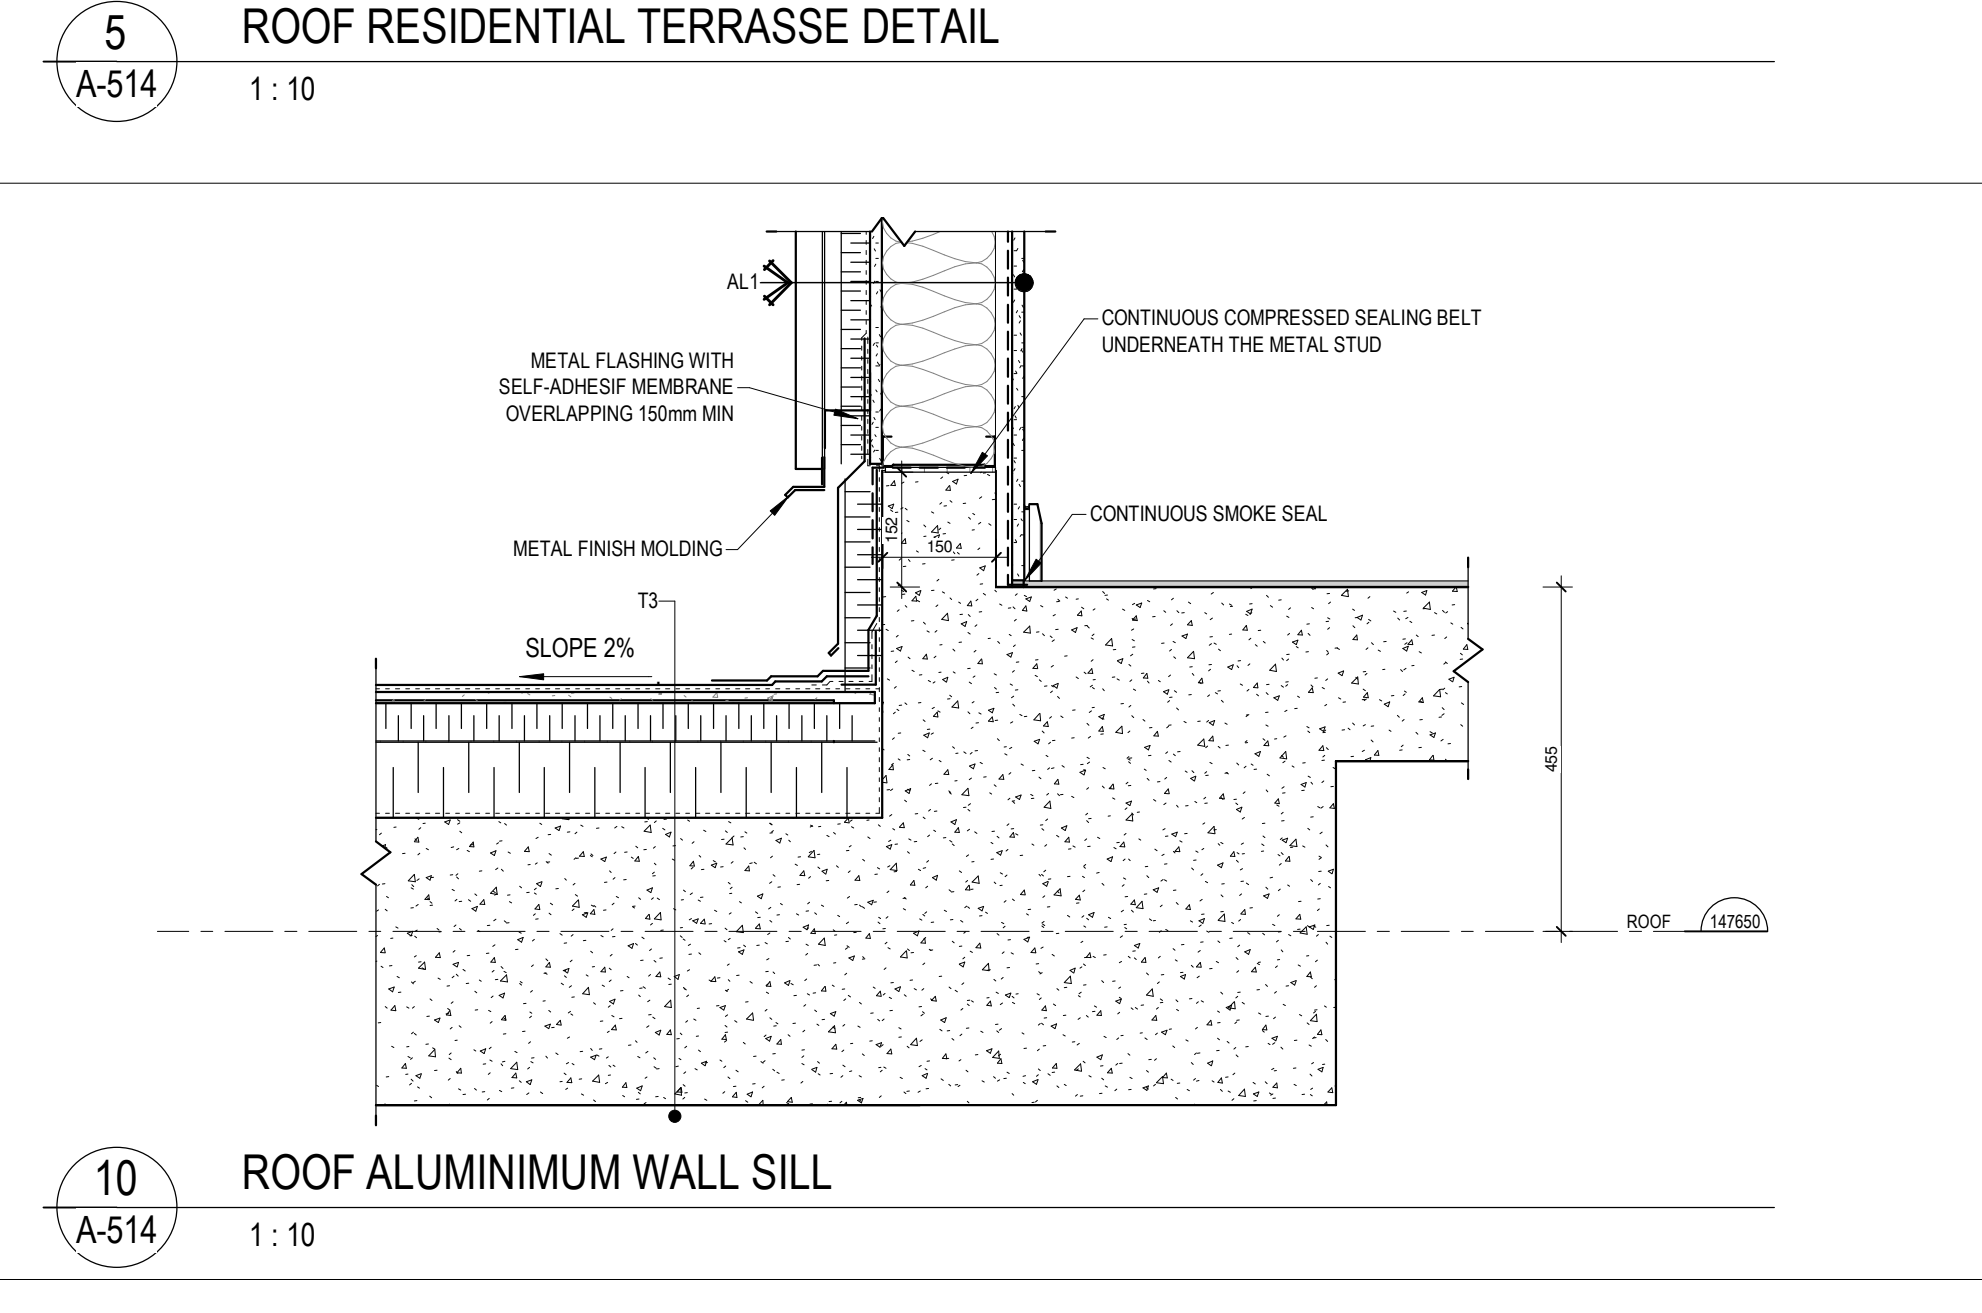


10 ROOF ALUMINUM WALL SILL
A-514 1: 10

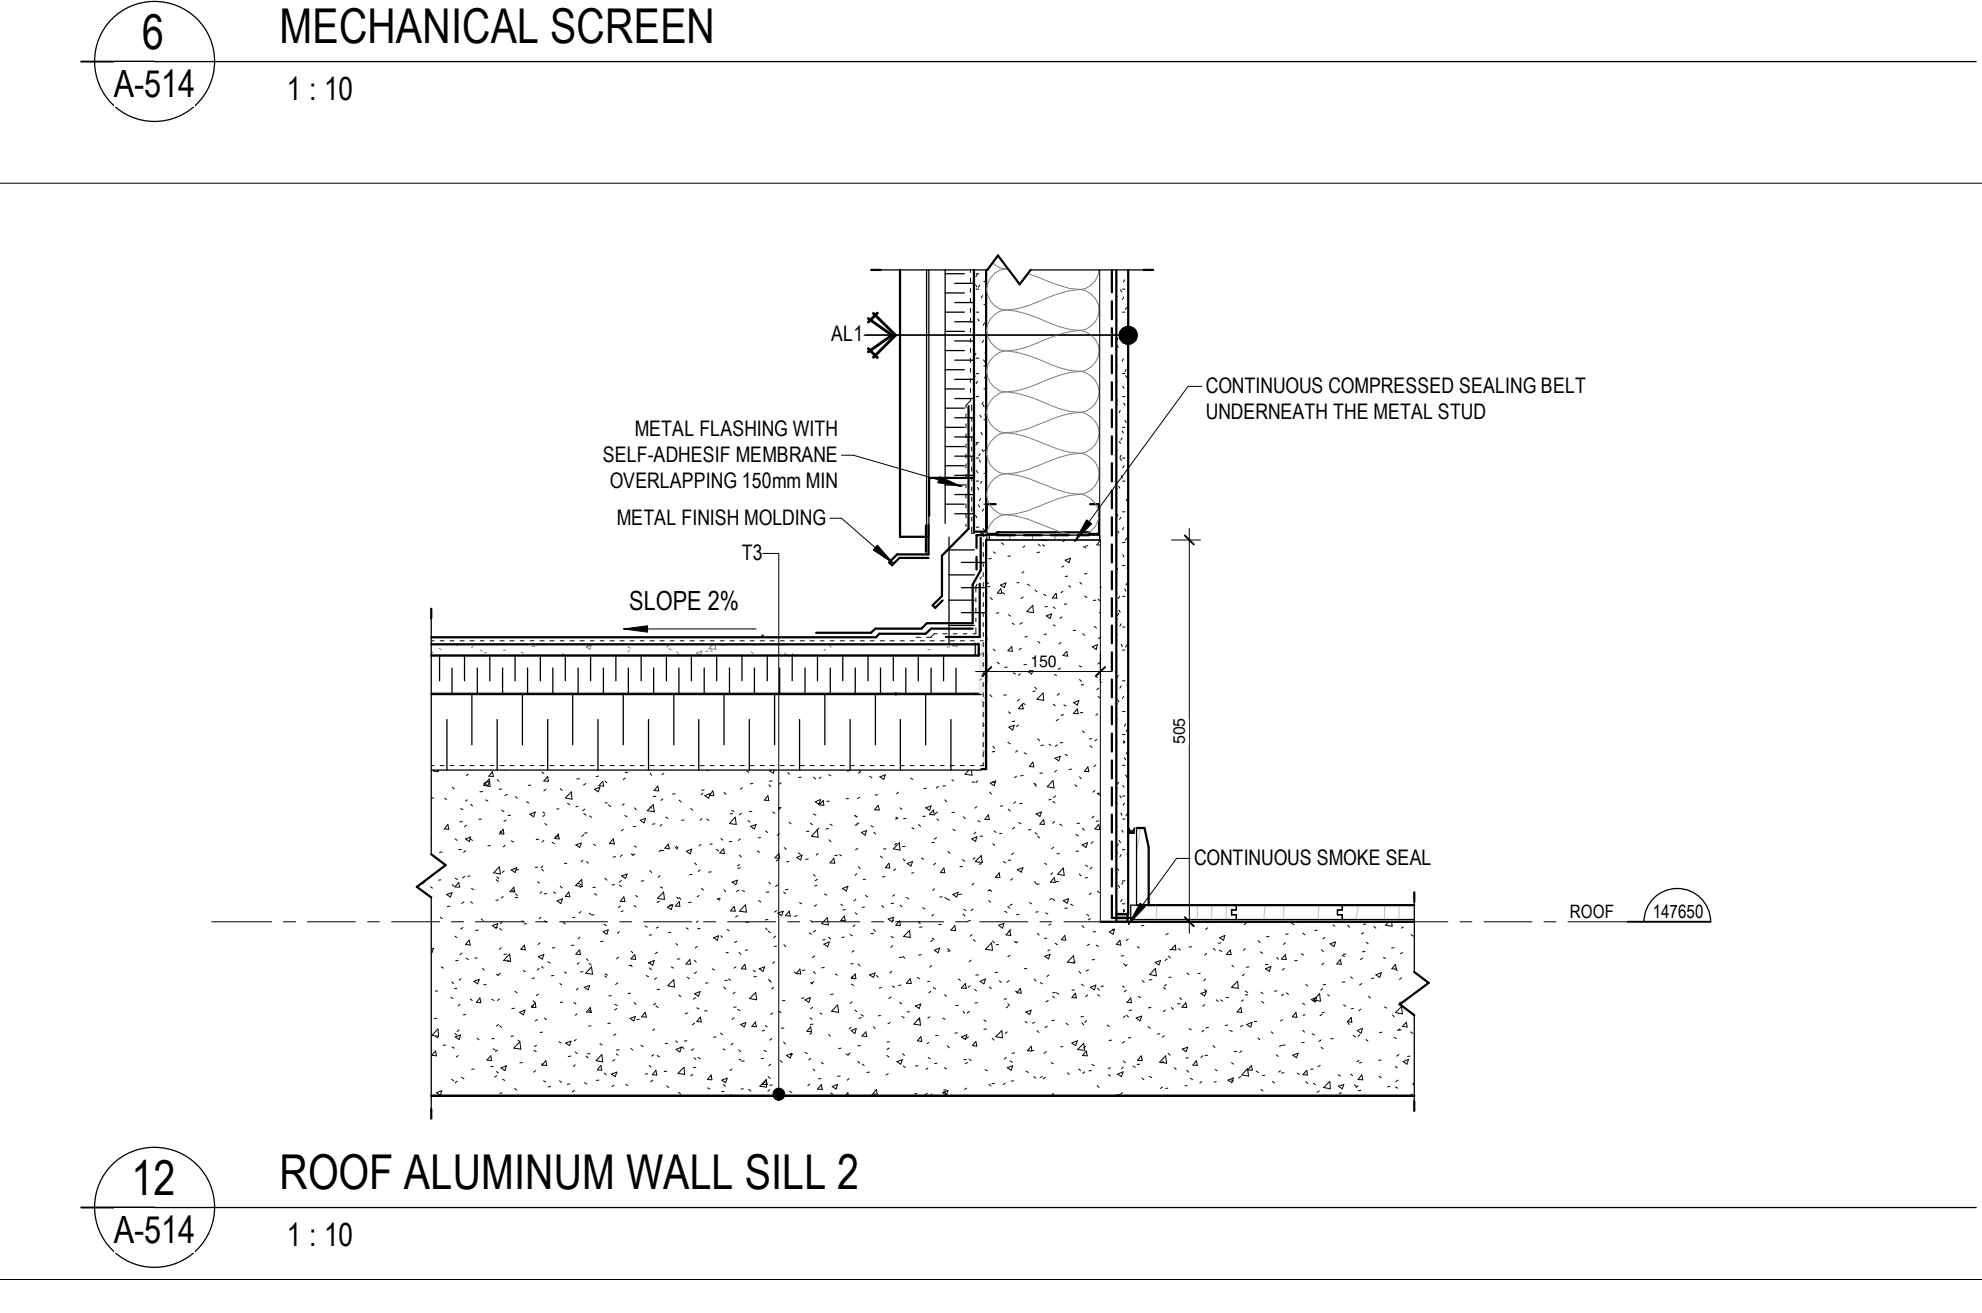


12 ROOF ALUMINUM WALL SILL 2
A-514 1: 10

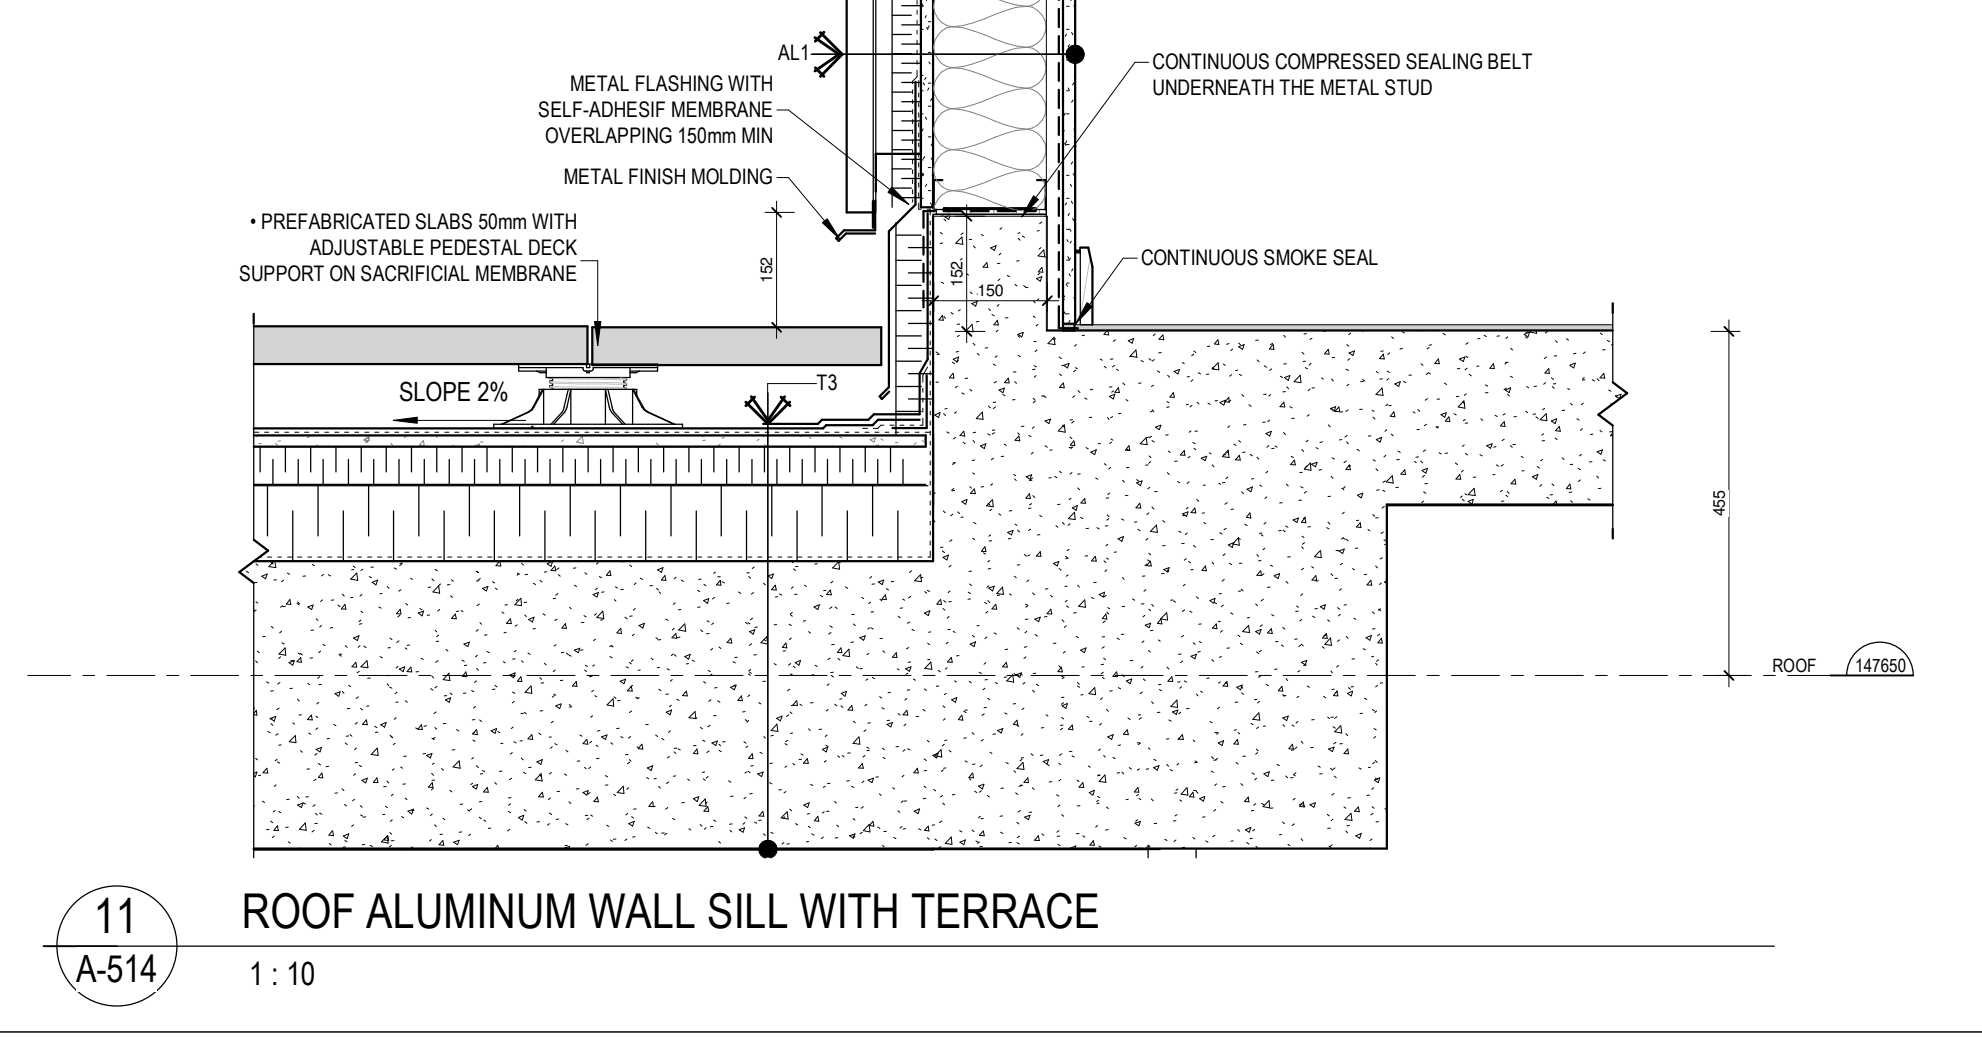


11 ROOF ALUMINUM WALL SILL WITH TERRACE
A-514 1: 10

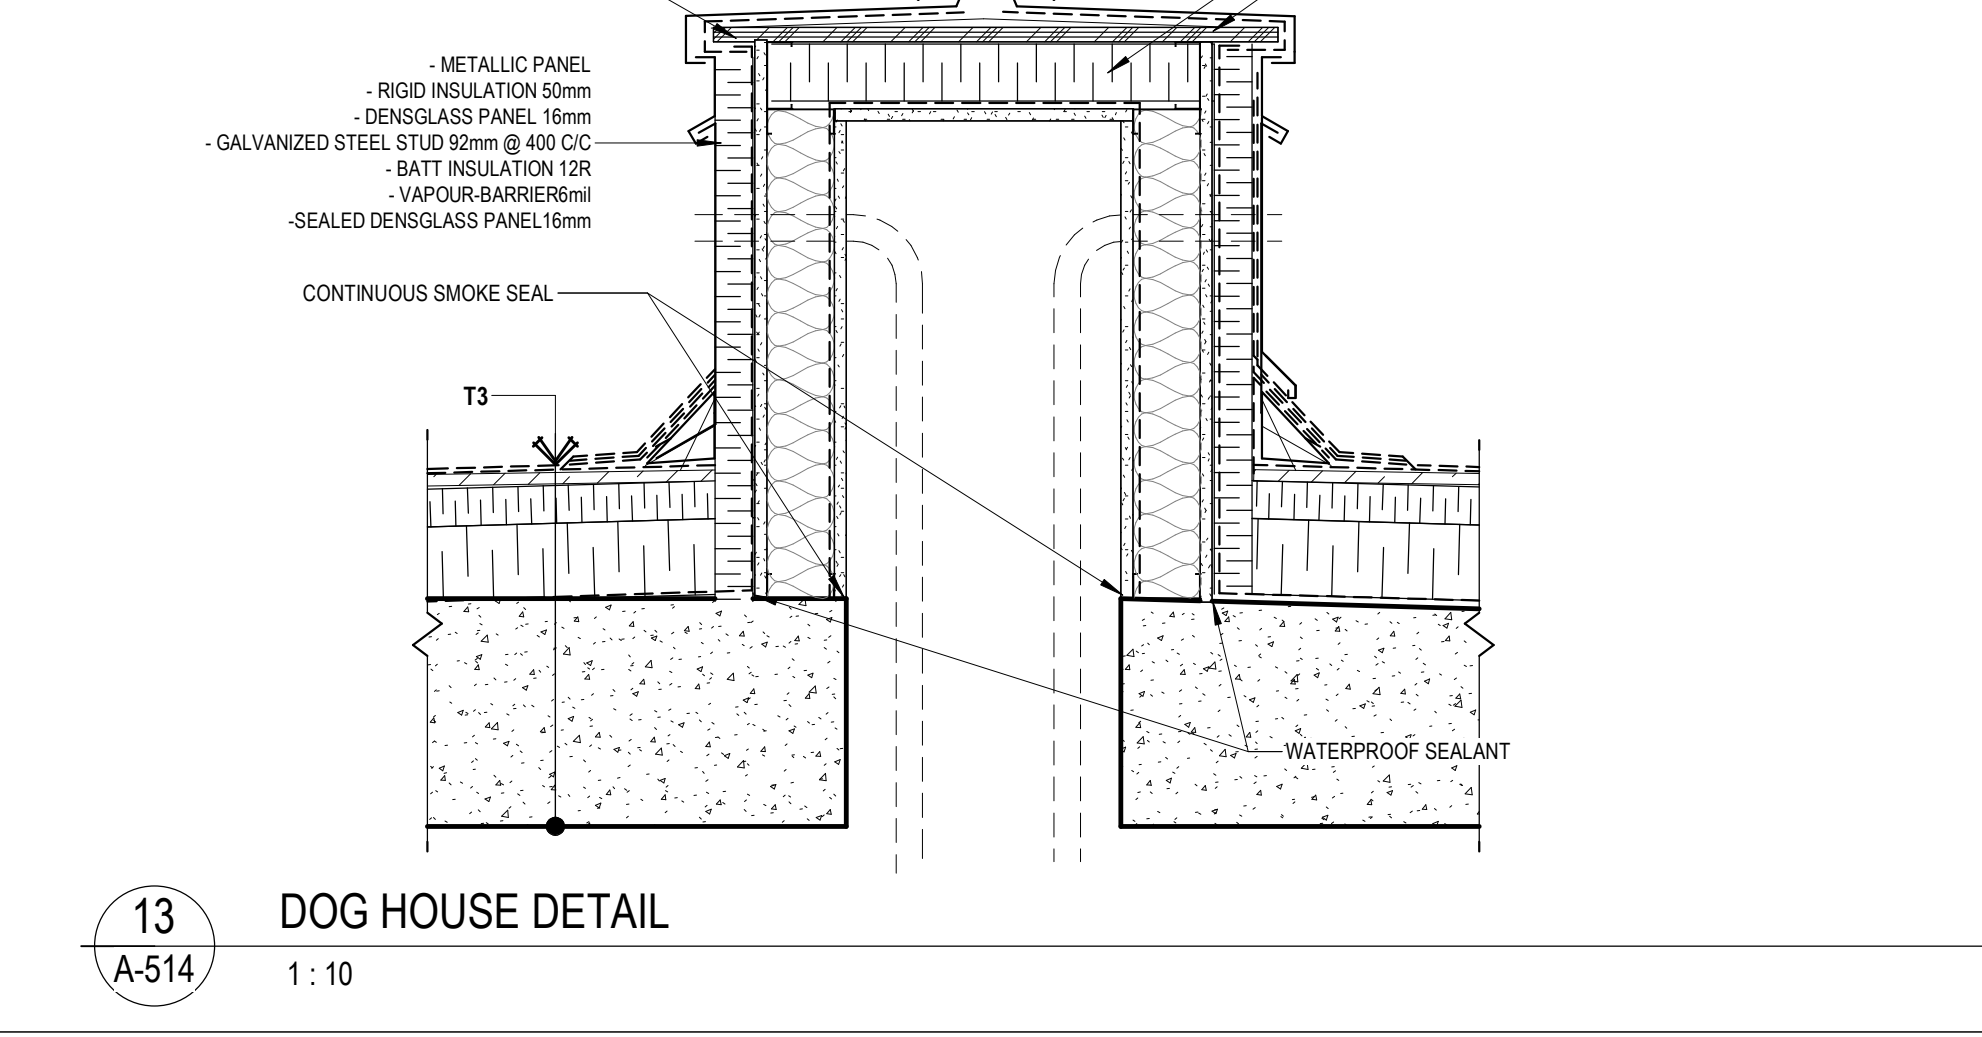

13 DOG HOUSE DETAIL
A-514 1: 10

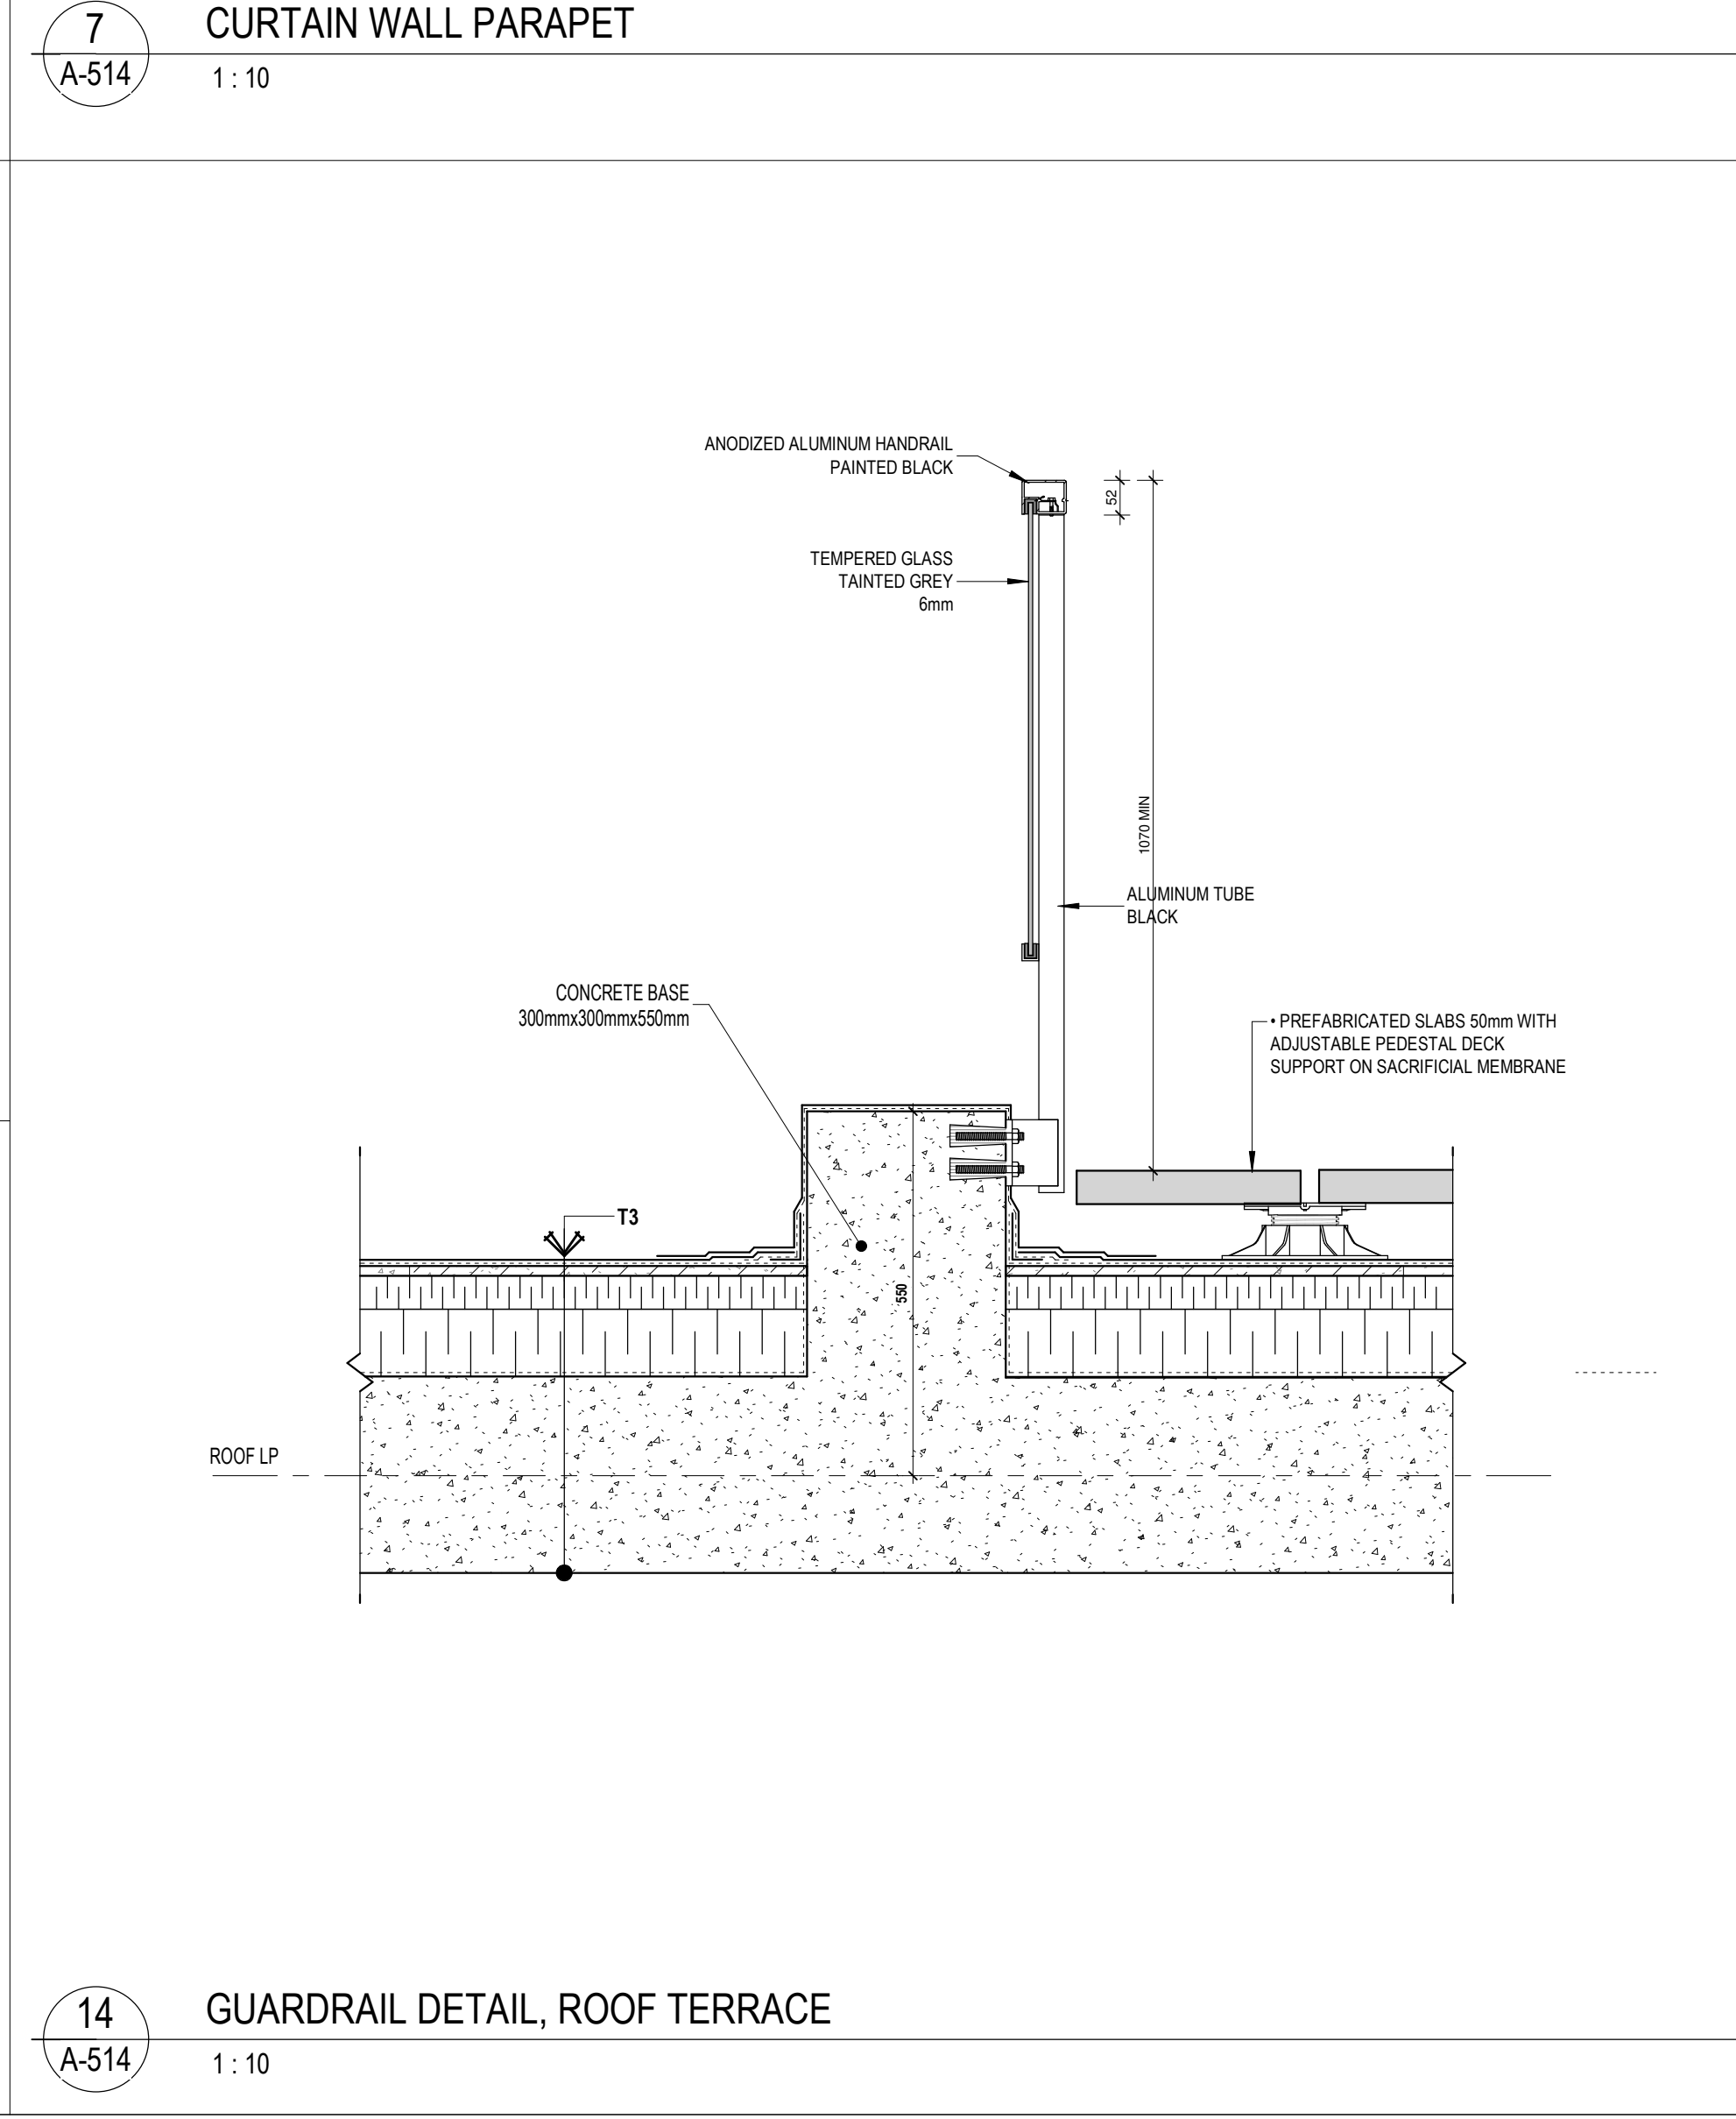

14 GUARDRAIL DETAIL, ROOF TERRACE
A-514 1: 10

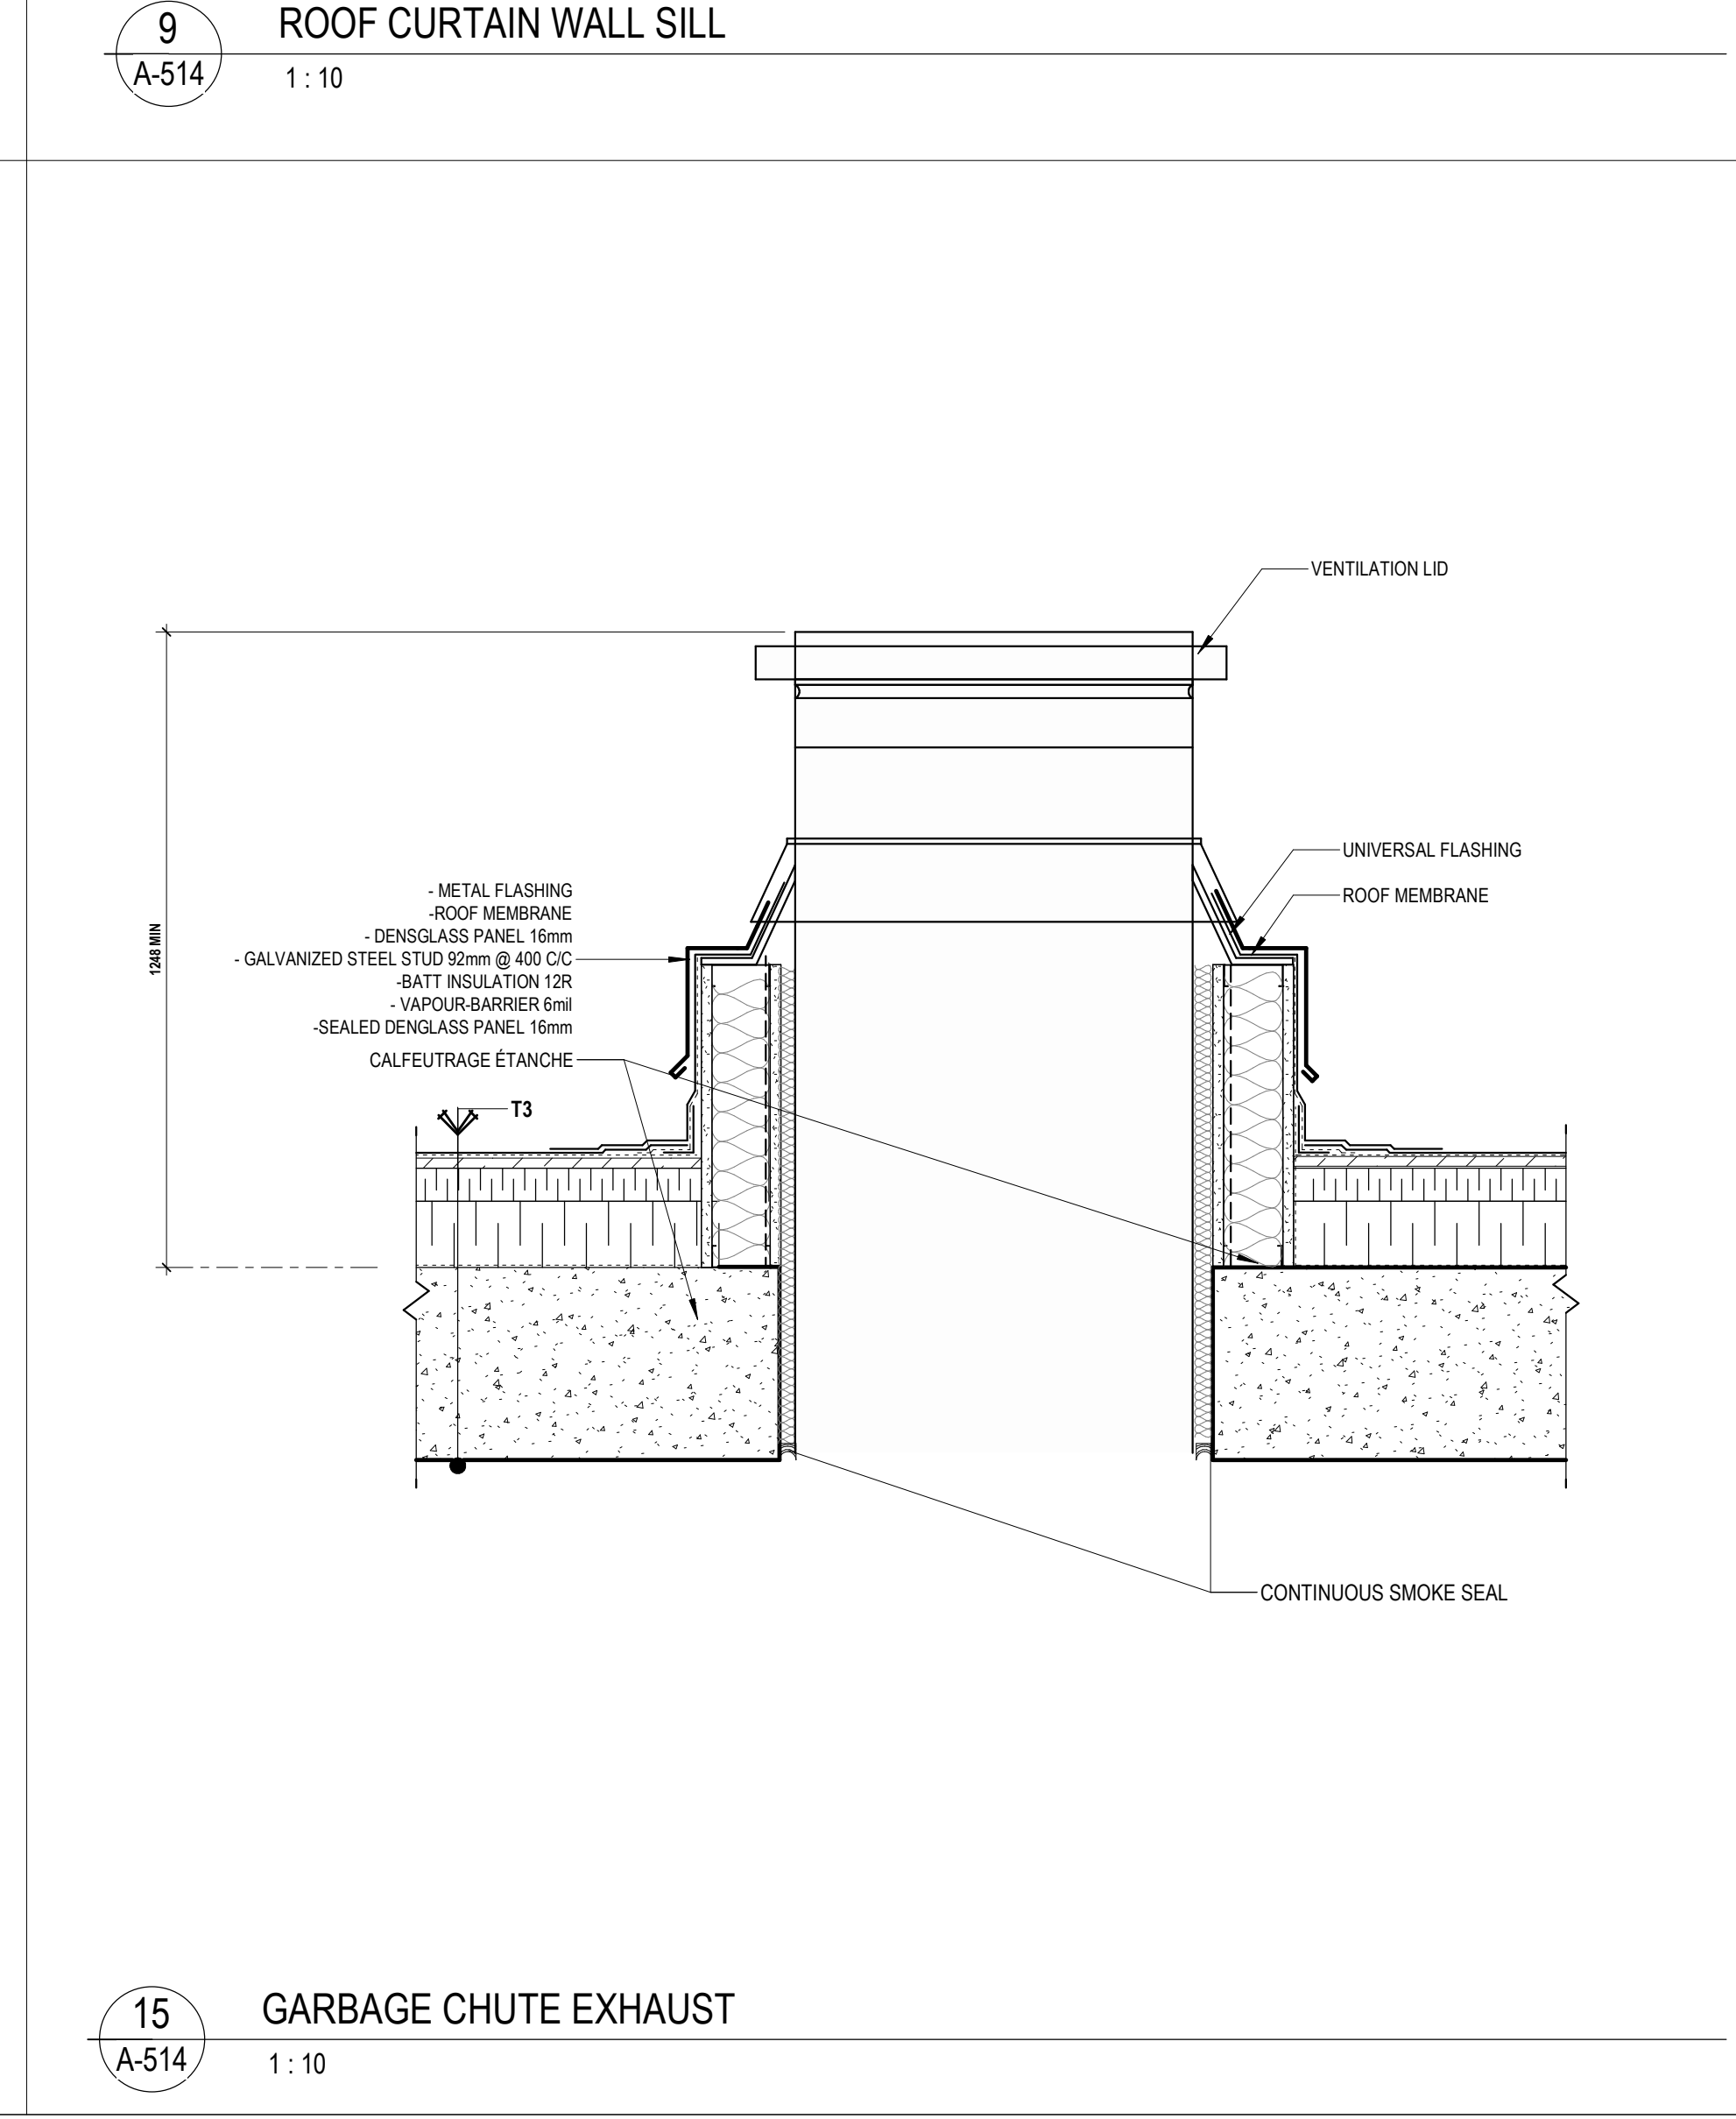

15 GARBAGE CHUTE EXHAUST
A-514 1: 10

GeigerHut
ARCHITECTS

434 rue Des Remparts, 104 Montreal, QC H4J 1H9
Tel: 514 355-3338 Fax: 514 355-3375
info@geigerhut.com

GENERAL NOTES
Do not measure directly on the plans.
All dimensions and general conditions are to be verified before the beginning of work.
Have proceed with uncertainty.
This drawing must be read carefully with the architectural specifications as well as the general notes.

GeigerHut
ASSOCIATION
OF ARCHITECTS
ERIC HUOT
Licence
5511
Stamp

MACH
GROUPE MACH
881 rue Saint-Felix, Suite 600
Montreal, QC H3C 1J1
Tel: 514 274-6561 Fax: 514 274-5561

Client

REVISIONS
DESCRIPTION DATE
1 ISSUED FOR PERMIT 18 NOV 2024

2024.08.13 POUR COOPERATION O.P.
2024.08.18 POUR COOPERATION O.P.
2024.08.27 POUR COOPERATION O.P.
2024.10.04 POUR COOPERATION O.P.
2024.10.28 POUR COOPERATION O.P.
2024.11.12 POUR COOPERATION O.P.
2024.11.18 POUR COOPERATION O.P.
2024.11.29 ISSUED FOR PERMIT O.P.

Revision

LAU RE
MECANIQUE

LC
Civil Engineer

GROUPE
cme
SERVICES D'INGENIERIE
Mechanical/Electrical Engineer

siteform
Landscape Architect




DG
GAUVREAU
D. E. S. I. C. A.
Interior Designer

110 O'CONNOR
O'CONNOR STREET
OTTAWA, ONTARIO


Sheet name:

DETAILS

0000 1: 10 open by: E.H.
0000 data approved by: E.H.
0000 23.03.2024 drawing: A-514

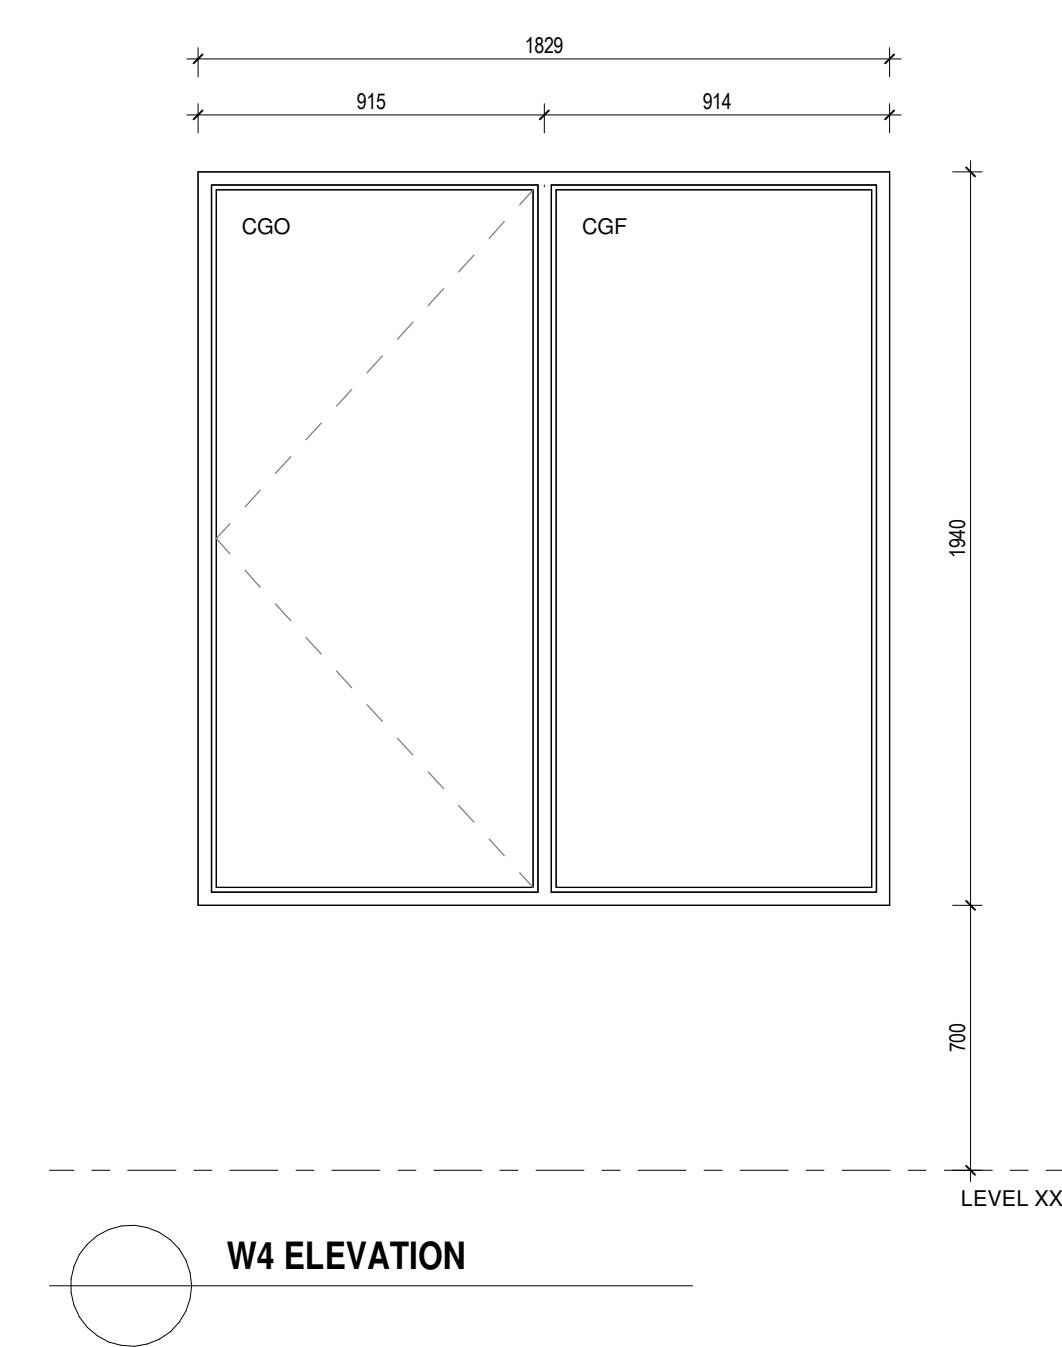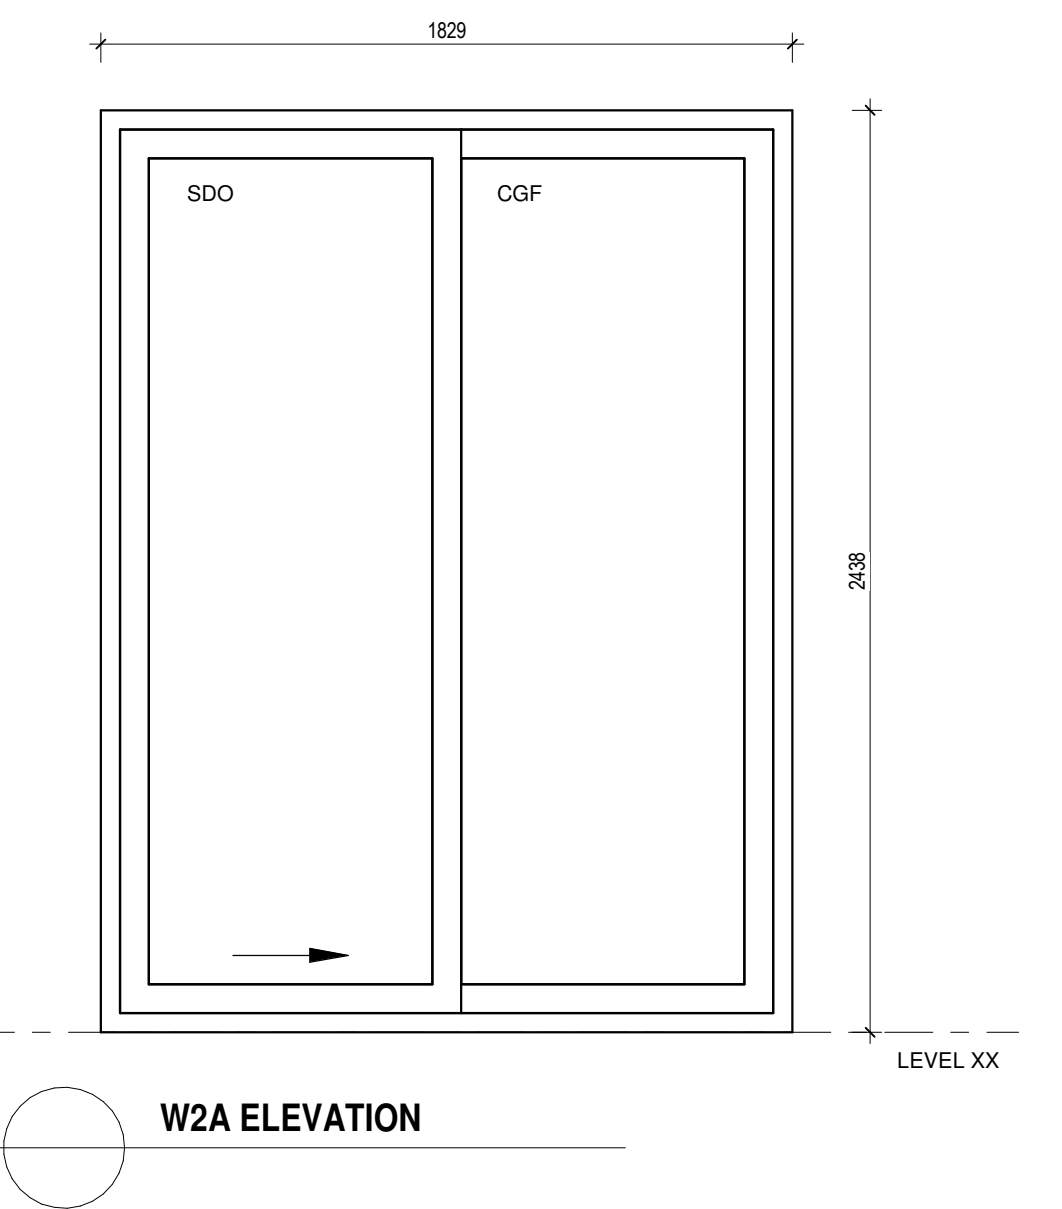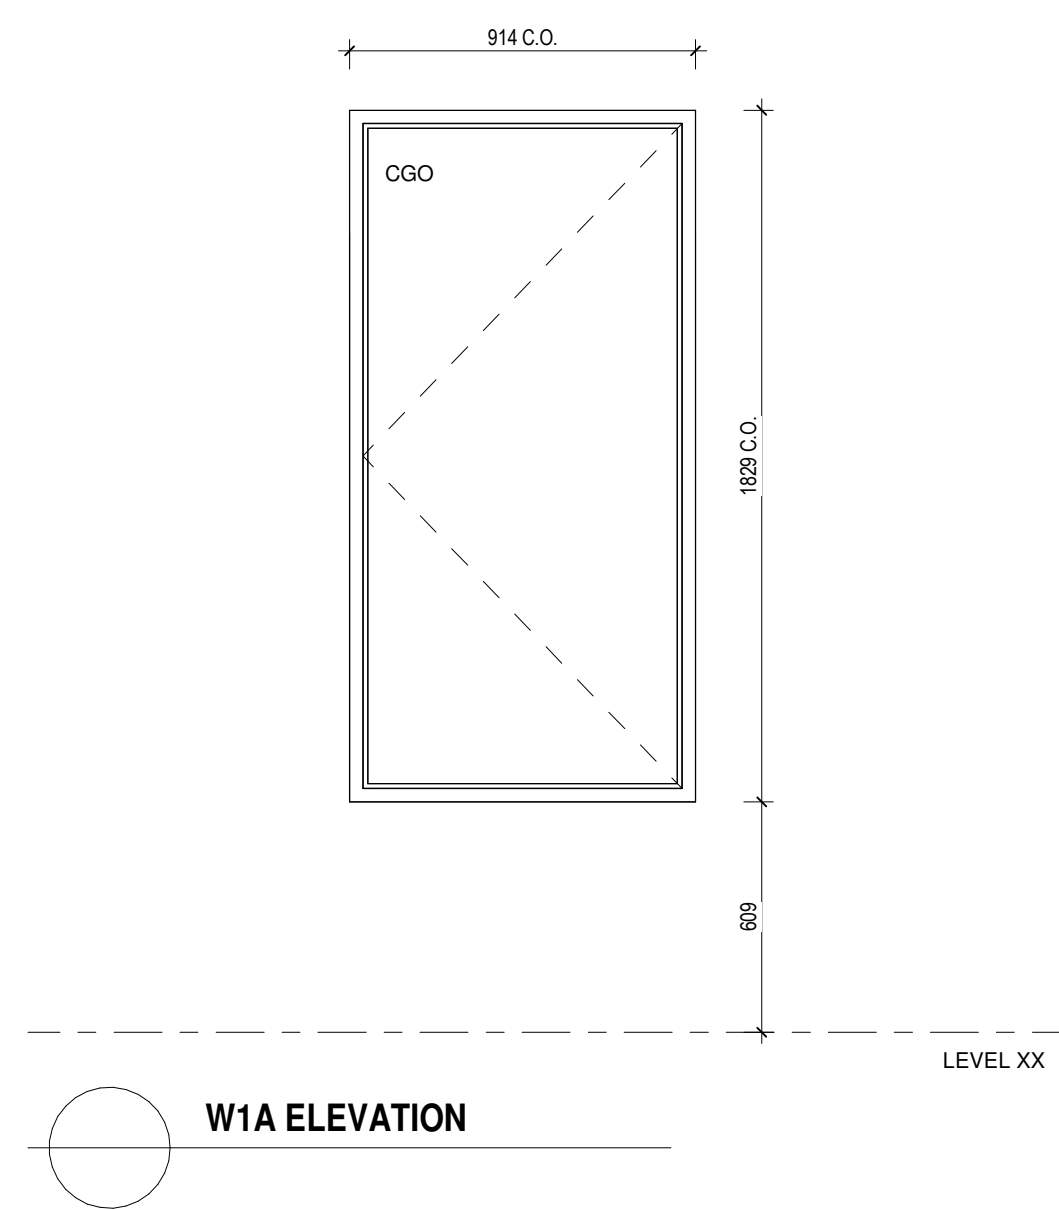

WINDOW / CURTAIN WALL LEGEND	
CWx	CURTAIN WALL 4500 SILICONE JOINT
WwX	WINDOW WALL WITH ALUMINIUM SPANDREL PANEL
Wx	PUNCH WINDOW
CGF	DOUBLE FIXED CLEAR GLASS ENERGY SEAL
CGO	DOUBLE CLEAR GLASS OPEN TOWARDS EXTERIOR, ENERGY SEAL
SPG	SPANDREL GLASS PANEL
ALP	INSULATED ANODIZED ALUMINIUM PANEL
ISO	INSULATED PANEL
LOU	METALLIC COVER, SEE REEF FOR DIMENSIONS AND FINISHES/TEXTURES - COLOUR MATCH TO CW FRAME
FDO	INSULATED SLIDING DOOR (FRONT)
TDO	INSULATED SLIDING DOOR (TYPICAL)
SDO	INSULATED SLIDING DOOR (TYPICAL)
GENERAL NOTES / SPECS - ALL MEASUREMENTS TO BE CONFIRMED ON SITE - ALL OPERABLE WINDOWS MUST BE EQUIPPED WITH 100MM LIMITERS - ALL OPERABLE WINDOWS TO BE FITTED WITH SCREENS CURTAIN WALL (CW): -4500 SILICONE JOINT CURTAIN WALL SYSTEM (SEE 1000 V.S.B. FOR KAMMEKOR ON EQUIVALENT) -ALUMINIUM SPANDREL UNITS SET WITH ALUMINIUM FRAMES -BLACK FINISH (INTERIOR AND SILICONE EXTERIOR) DOORS: -COMMERCIAL ALUMINIUM DOORS, SERIES 2000 BY A.D. PREVOIST -GLASS VISIONAL GLASS -BLACK ALUMINIUM FINISH -GLASS THERMOPLASTIC 6+20/20 -FULL HEIGHT TUBULAR 30MM ANKLES BOTH SIDES -BLACK HARDWARE FINISHED WINDOWS: -ALUMINIUM WINDOW WALL WITH SEALED THERMOPLAST UNITS -BLACK FINISH EXTERIOR AND WHITE INTERIOR WINDOW WALL (WwX): -INDOOR WALL SYSTEM SERIES -ALUMINIUM WINDOW WALL SYSTEM UNITS SET WITH ALUMINIUM FRAME SYSTEM -BLACK FINISH EXTERIOR AND WHITE INTERIOR SPANDREL PANELS: -30mm BLACK ALUMINIUM FLAT PANEL -100mm SWISS-ROGGE INSULATION -ALUMINIUM BACK PAN ALL GLAZING: -LOW E-EMITTED EXTERIOR CLEAR GLASS -LOW E-24-34 ON FACE 2 -LOW E-24-34 ON FACE 1 -30mm THERMOPLAST INTERIOR GLASS -SHADING COEFFICIENT 0.47 -R-VALUE 4 -SOLAR HEAT TRANSFERANCE, SLOIR 0.33 -SOLAR REFLECTANCE 32% -SOLAR HEAT GAIN 0.37 *MAX. U VALUE: 1.6 W/m²K	



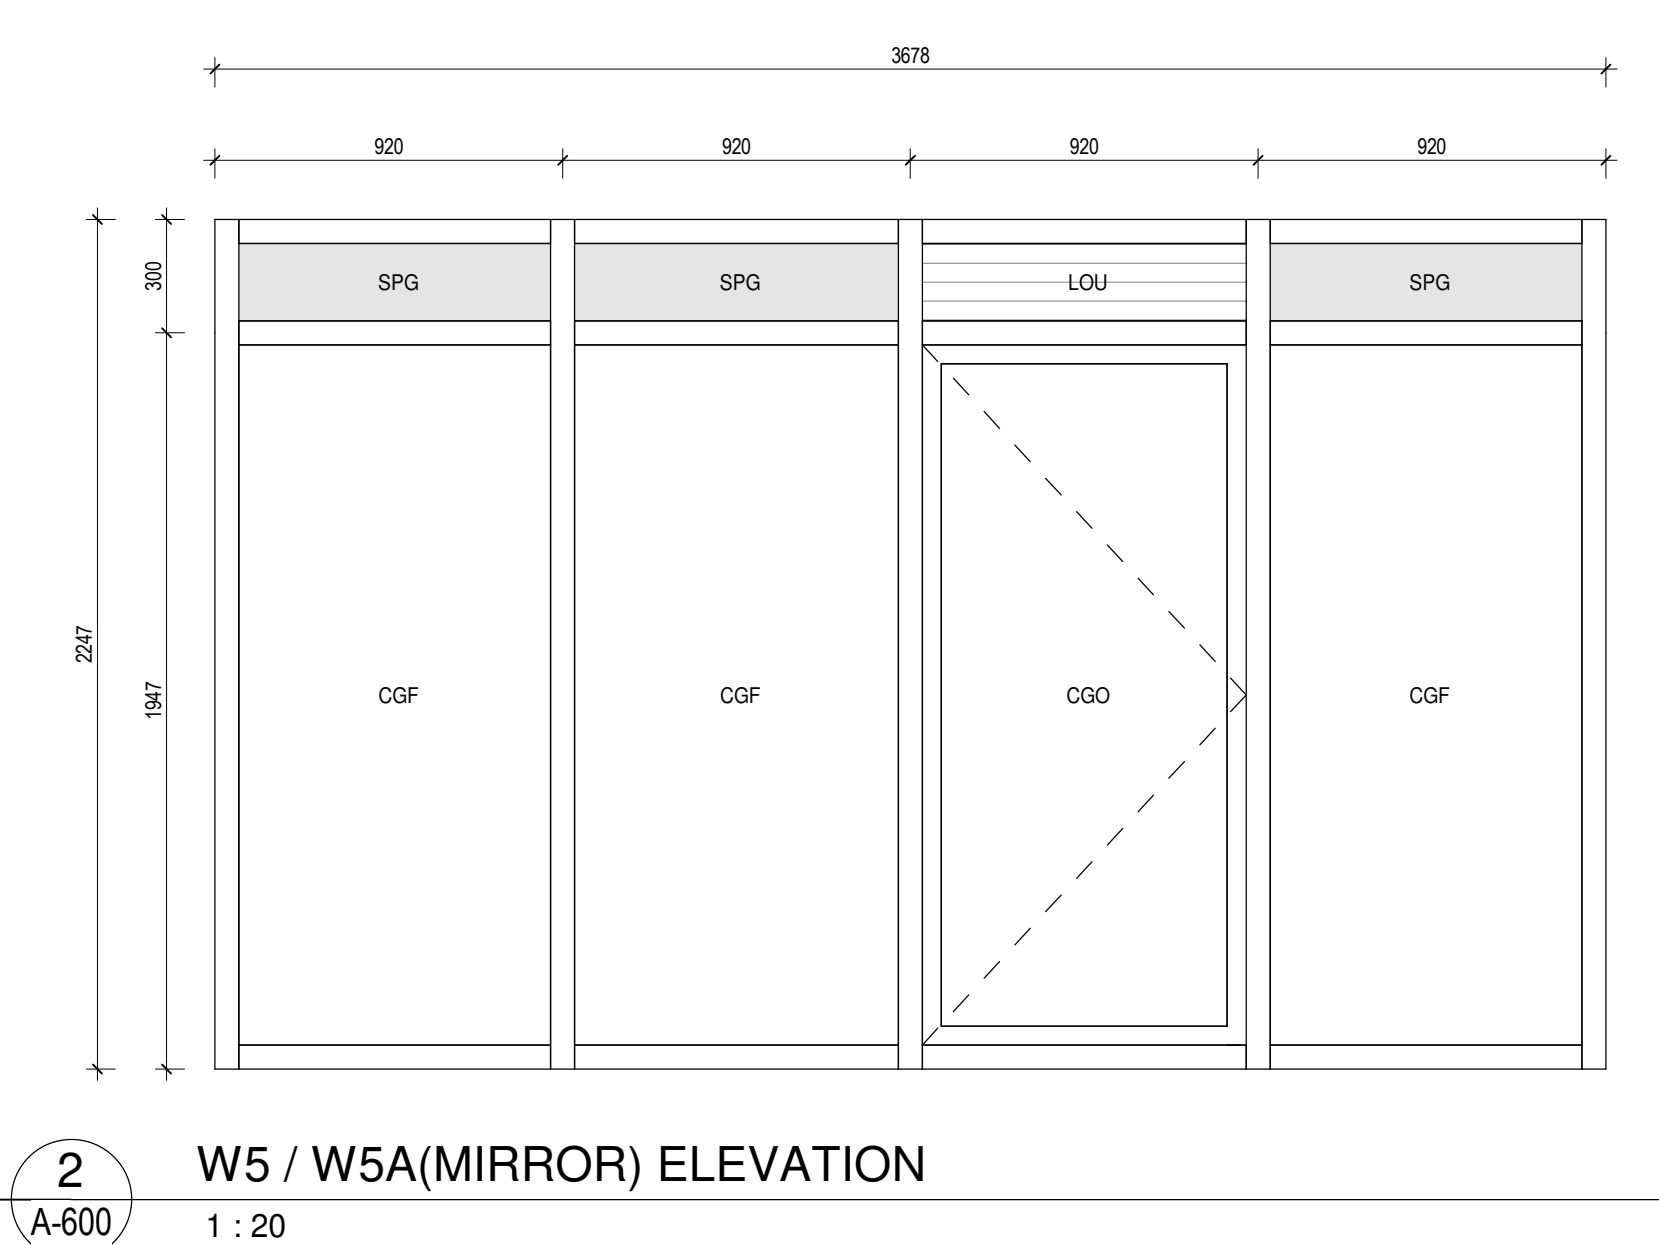
[illegible]

110 O'CONNOR

O'CONNOR STREET
OTTAWA, ONTARIO

PUNCH WINDOW SCHEDULE

scale :	1 : 20	drawn by :	E.H.	
date :	date	approved by :	E.H.	
folder :	23 032	drawing :		A-600

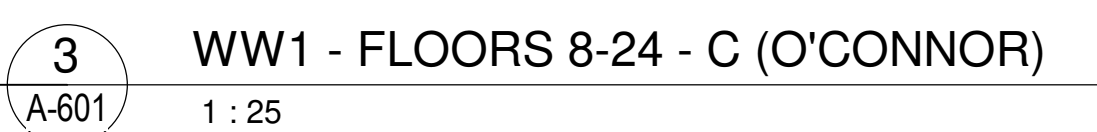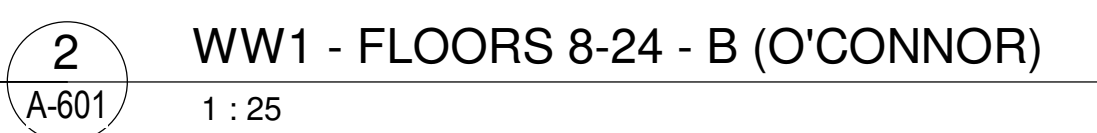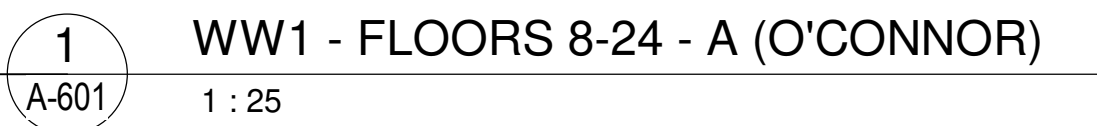

GeigerHuot
architects

434 St. Jacques Boulevard, Montreal, QC H3J 1S6
Tel: 514 393 2328 Fax: 514 393 3375
info@geigerhuot.com

GENERAL NOTES:

Do not measure directly on the plans.

All dimensions and general conditions are to be verified before the beginning of work.

Never proceed with uncertainty.



This drawing must be read carefully with the architectural specifications as well as the general notes.

GEIGER HUOT ASSOCIATES,
ONTARIO ARCHITECTS,
A
ARCHITECTS

ERIC HUOT
LICENCE
5387

Eric Huot

Stamp

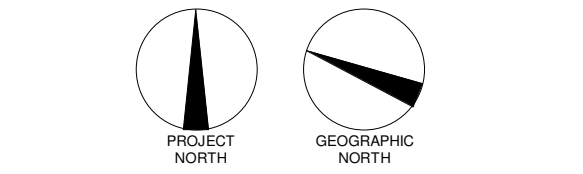 

REVISIONS		
#	DESCRIPTION	DATE
1	ISSUED FOR PERMIT	29 NOV 2018

[illegible]




110 O'CONNOR
O'CONNOR STREET
OTTAWA, ONTARIO

Sheet name :



WINDOW WALL SCHEDULE

scale :	As indicated	drawn by :	E.H.	
date :	date	approved by :	E.H.	
folder :	23 032	drawing :	A-601	

date :	date	approved by : E.H.	
folder :	23-032	drawing :	A-601

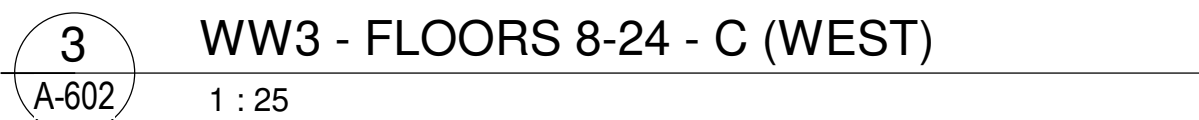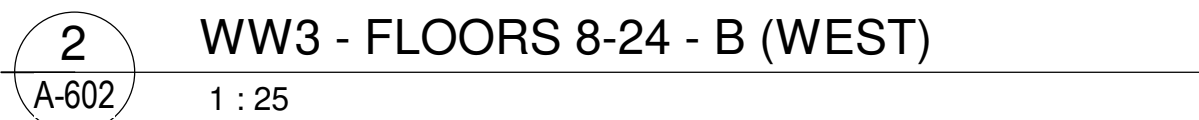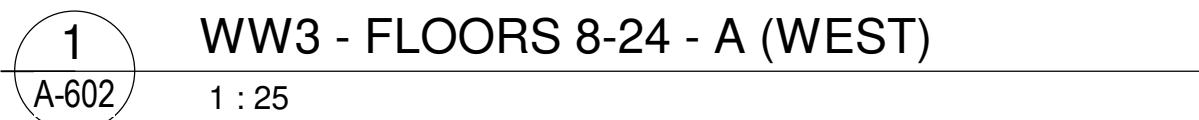

scale :	As indicated	drawn by :	E.H.	
date :	date	approved by :	E.H.	
folder :	23 032	drawing :	A-602	

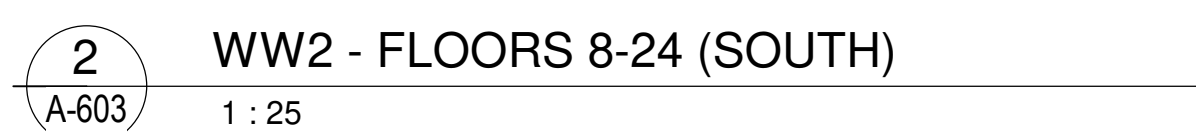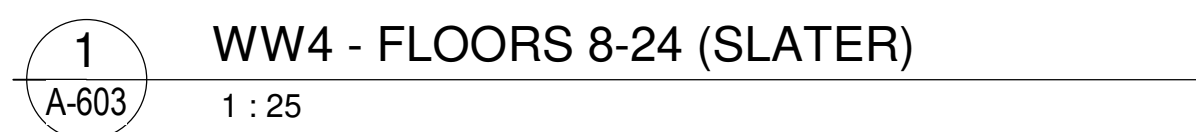






110 O'CONNOR

O'CONNOR STREET
OTTAWA, ONTARIO

Sheet name : _____

WINDOW WALL SCHEDULE

scale :	As indicated	drawn by :	E.H.
date :	date	approved by :	E.H.
folder : 23-032			A-604

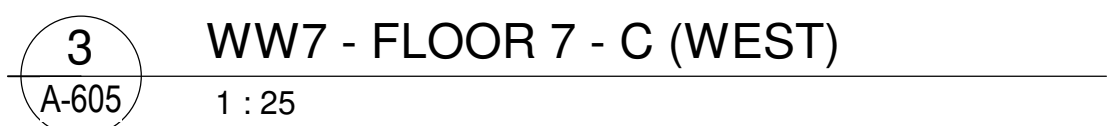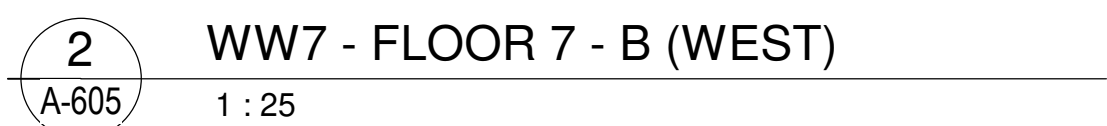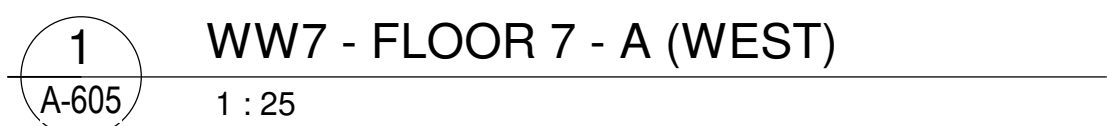

GeigerHurt
architects

434, rue Guy, Bureau 1014, Montreal, QC H3J 1S6
tel: 514-393-3338 fax: 514-393-3375
info@geighurt.com

GENERAL NOTES:

Do not measure directly on the plans.

All dimensions and general conditions are to be verified before the beginning of work.

Never proceed with uncertainty.



This drawing must be read carefully with the architectural specifications as well as the general notes.

GEIGER ASSOCIATES
OF
ONTARIO
ARCHITECTS

ERIC HURT
LICENSED
5327

Eric Hurt

Stamp

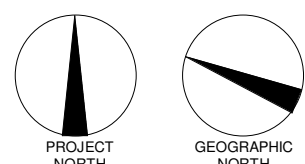 

REVISIONS		
#	DESCRIPTION	DATE
1	DRAWING FOR PERMIT	20 NOV 2004

2024.09.13	FOUR COORDINATION	O.P.
2024.09.18	FOUR COORDINATION	O.P.
2024.09.27	FOUR COORDINATION	O.P.
2024.10.04	FOUR COORDINATION	O.P.
2024.10.28	FOUR COORDINATION	O.P.
2024.11.12	FOUR COORDINATION	O.P.
2024.11.19	FOUR COORDINATION	O.P.
2024.11.29	ISSUED FOR PERMIT	O.P.



LAURENCE
INGÉNIERE CIVILE



Mechanical/Electrical Engineer





Interior Designer

110 O'CONNOR

Sheet name :

scale :	As indicated	drawn by :	E.H.	
date :	date	approved by :	E.H.	
folder :	23-032	drawing :	A-605	

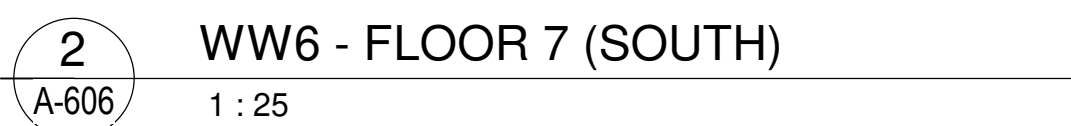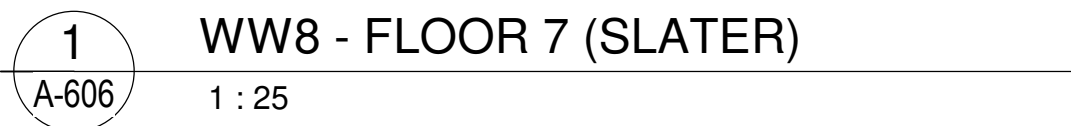

REVISIONS		
#	DESCRIPTION	DATE
1	ISSUED FOR PERMIT	29 NOV 2018

[illegible]

110 O'CONNOR

O'CONNOR STREET
OTTAWA, ONTARIO

WINDOW WALL SCHEDULE




scale :	As indicated	drawn by :	E.H.	
date :	date	approved by :	E.H.	
folder :	23 032	drawing :	A-606	



2 WW9 - FLOOR 25 - B (O'CONNOR)
A-607 1 : 25

3 WW9 - FLOOR 25 - C (O'CONNOR)
A-607 1:25

scale : As indicated	drawn by : E.H.	
date : date	approved by : E.H.	
folder : 23 032	drawing :	A-607

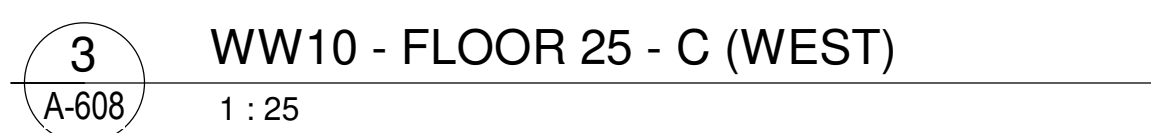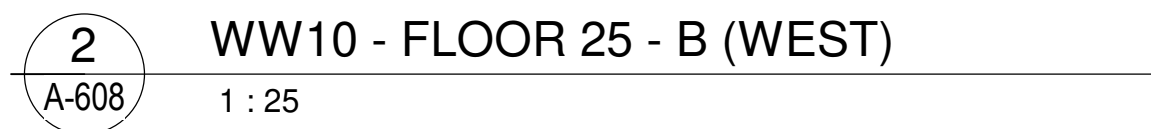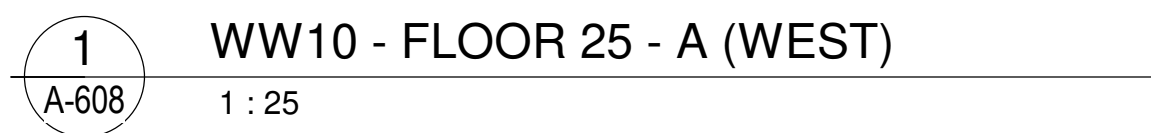

GeigerHunt
architects

434, rue Guy, Suite 1014, Montreal, QC, H3L 1S6
(514) 393-3338 fax 514-393-3375
info@geigerhunt.com

GENERAL NOTES

Do not measure directly on the plans.

All dimensions and general conditions are to be verified before the beginning of work.

Never proceed with uncertainty.



This drawing must be read carefully with the architectural specifications as well as the general notes.

ERIC HUNT ASSOCIATES,
ONTARIO ARCHITECTS,
A
OF ARCHITECTS

ERIC HUNT
ON
LICENCE
5357

Eric Hunt

Stamp

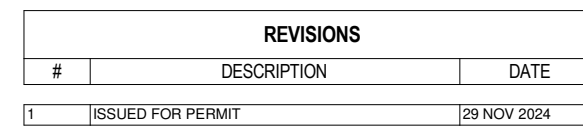 
[illegible]

110 O'CONNOR


O'CONNOR STREET
OTTAWA, ONTARIO

WINDOW WALL SCHEDULE


scale : As indicated	drawn by : E.H.	
date : date	approved by : E.H.	
folder : 23 032	drawing :	A-608

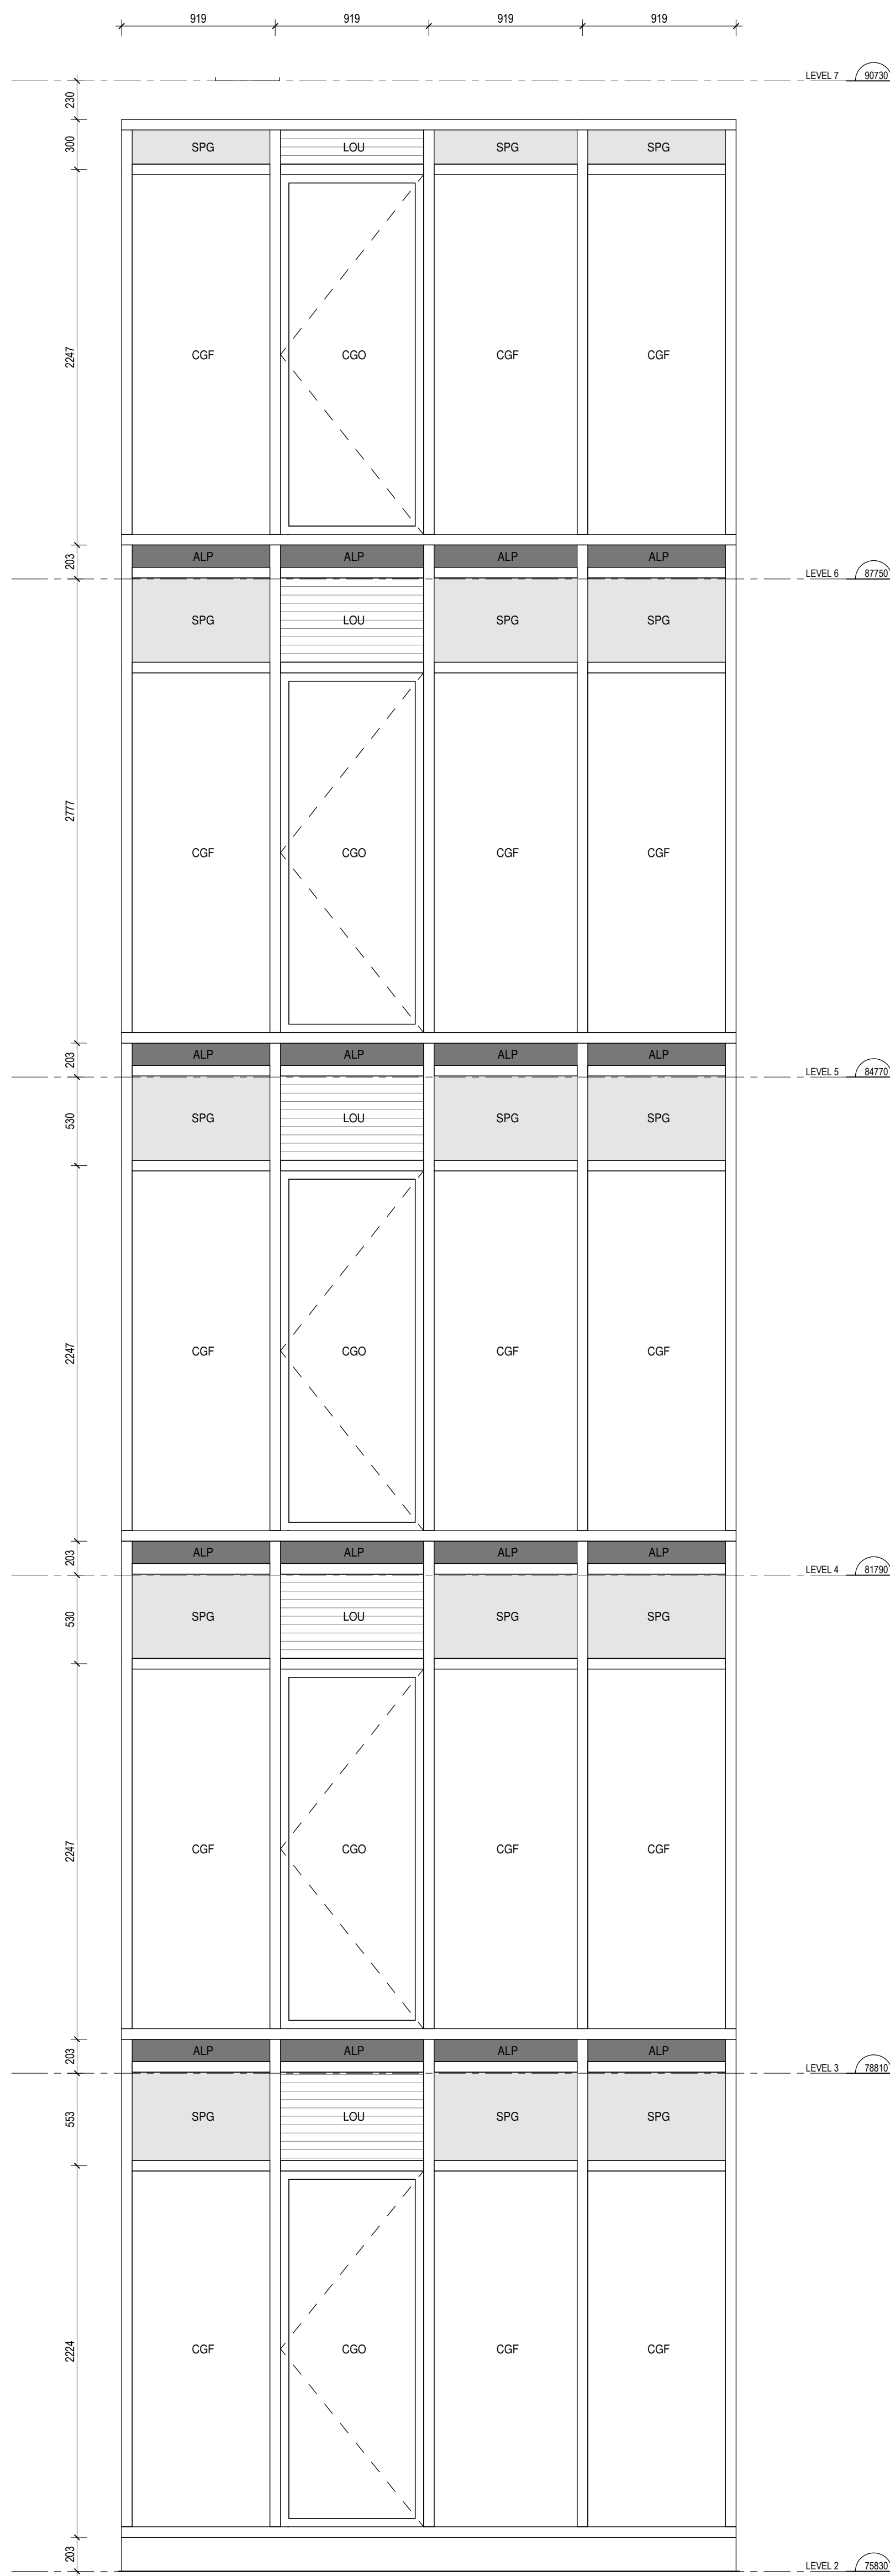


1 WW11 - FLOORS 2-6 (O'CONNOR)
A-609 1 : 25

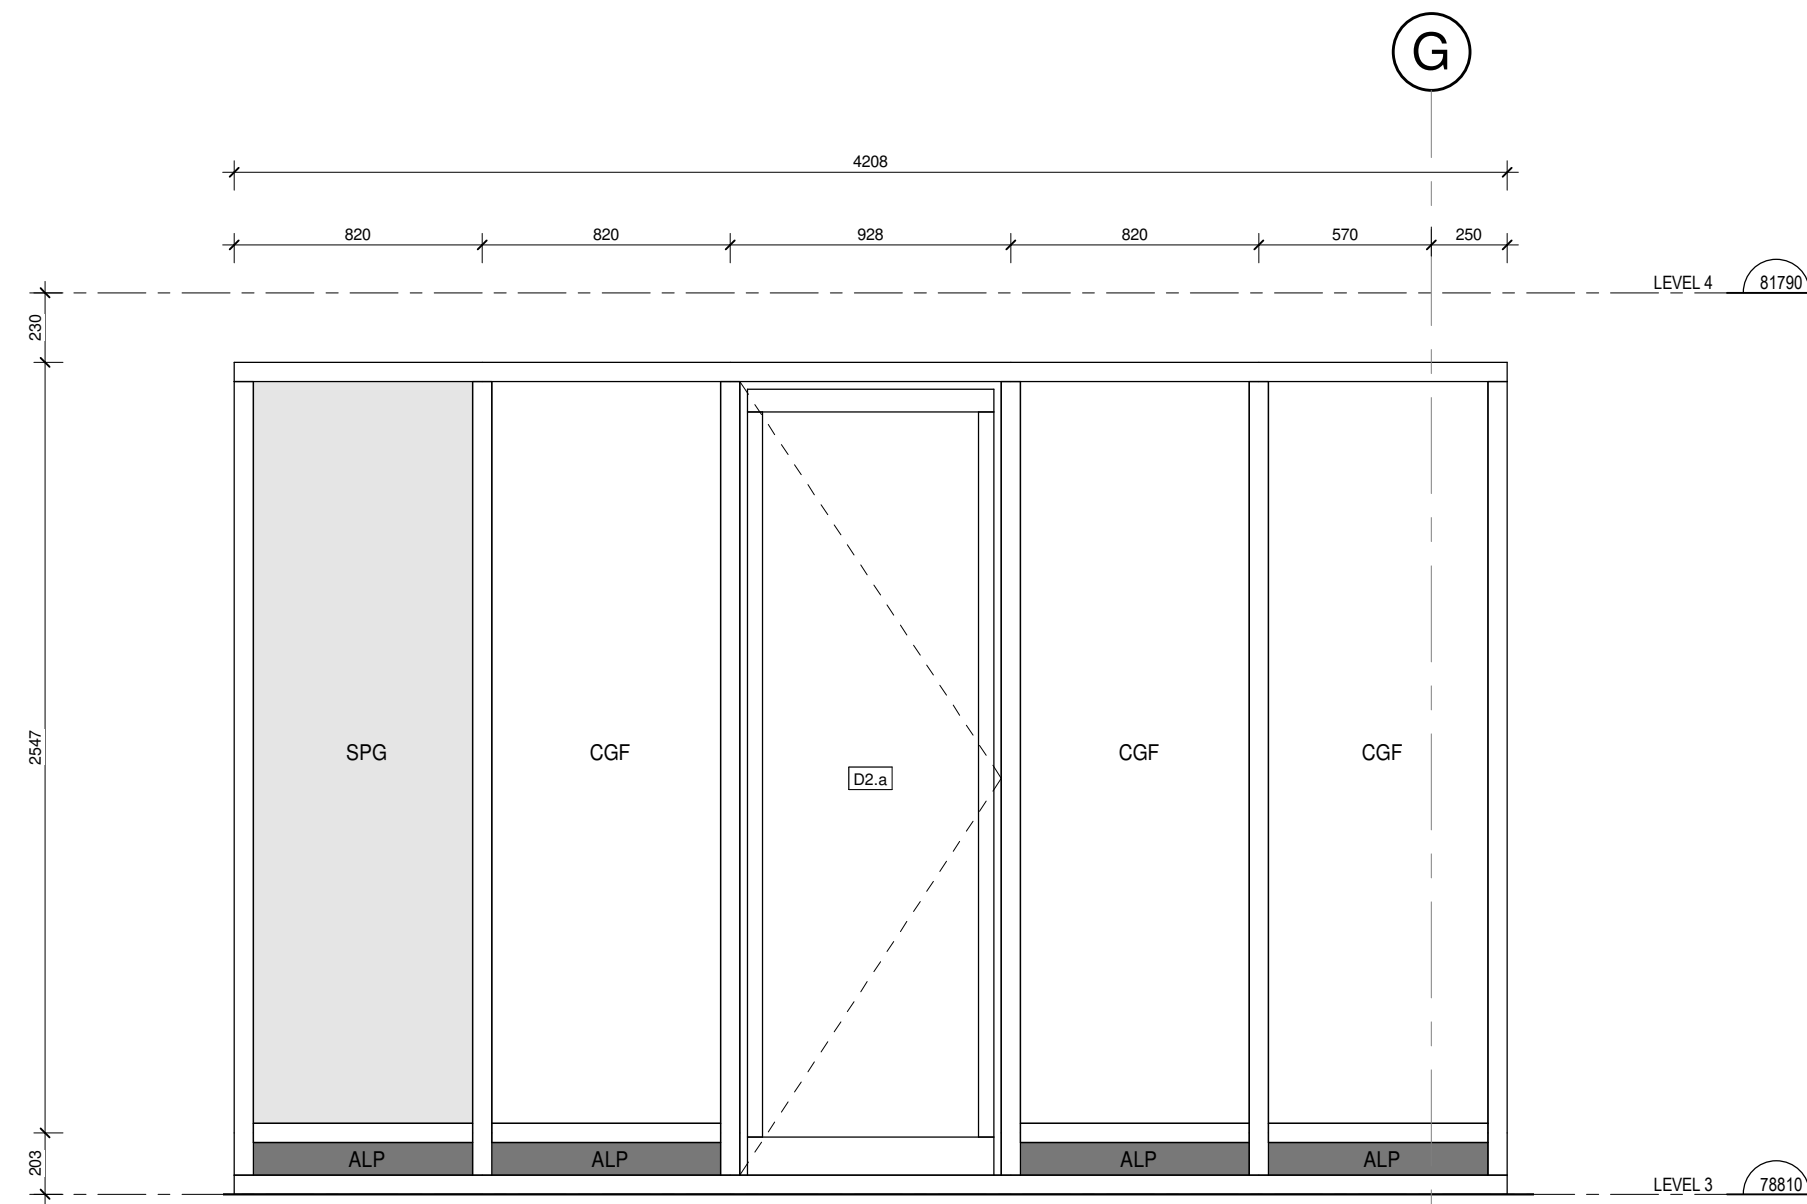


2 WW12 - FLOORS 2-6
A-609 1 : 25

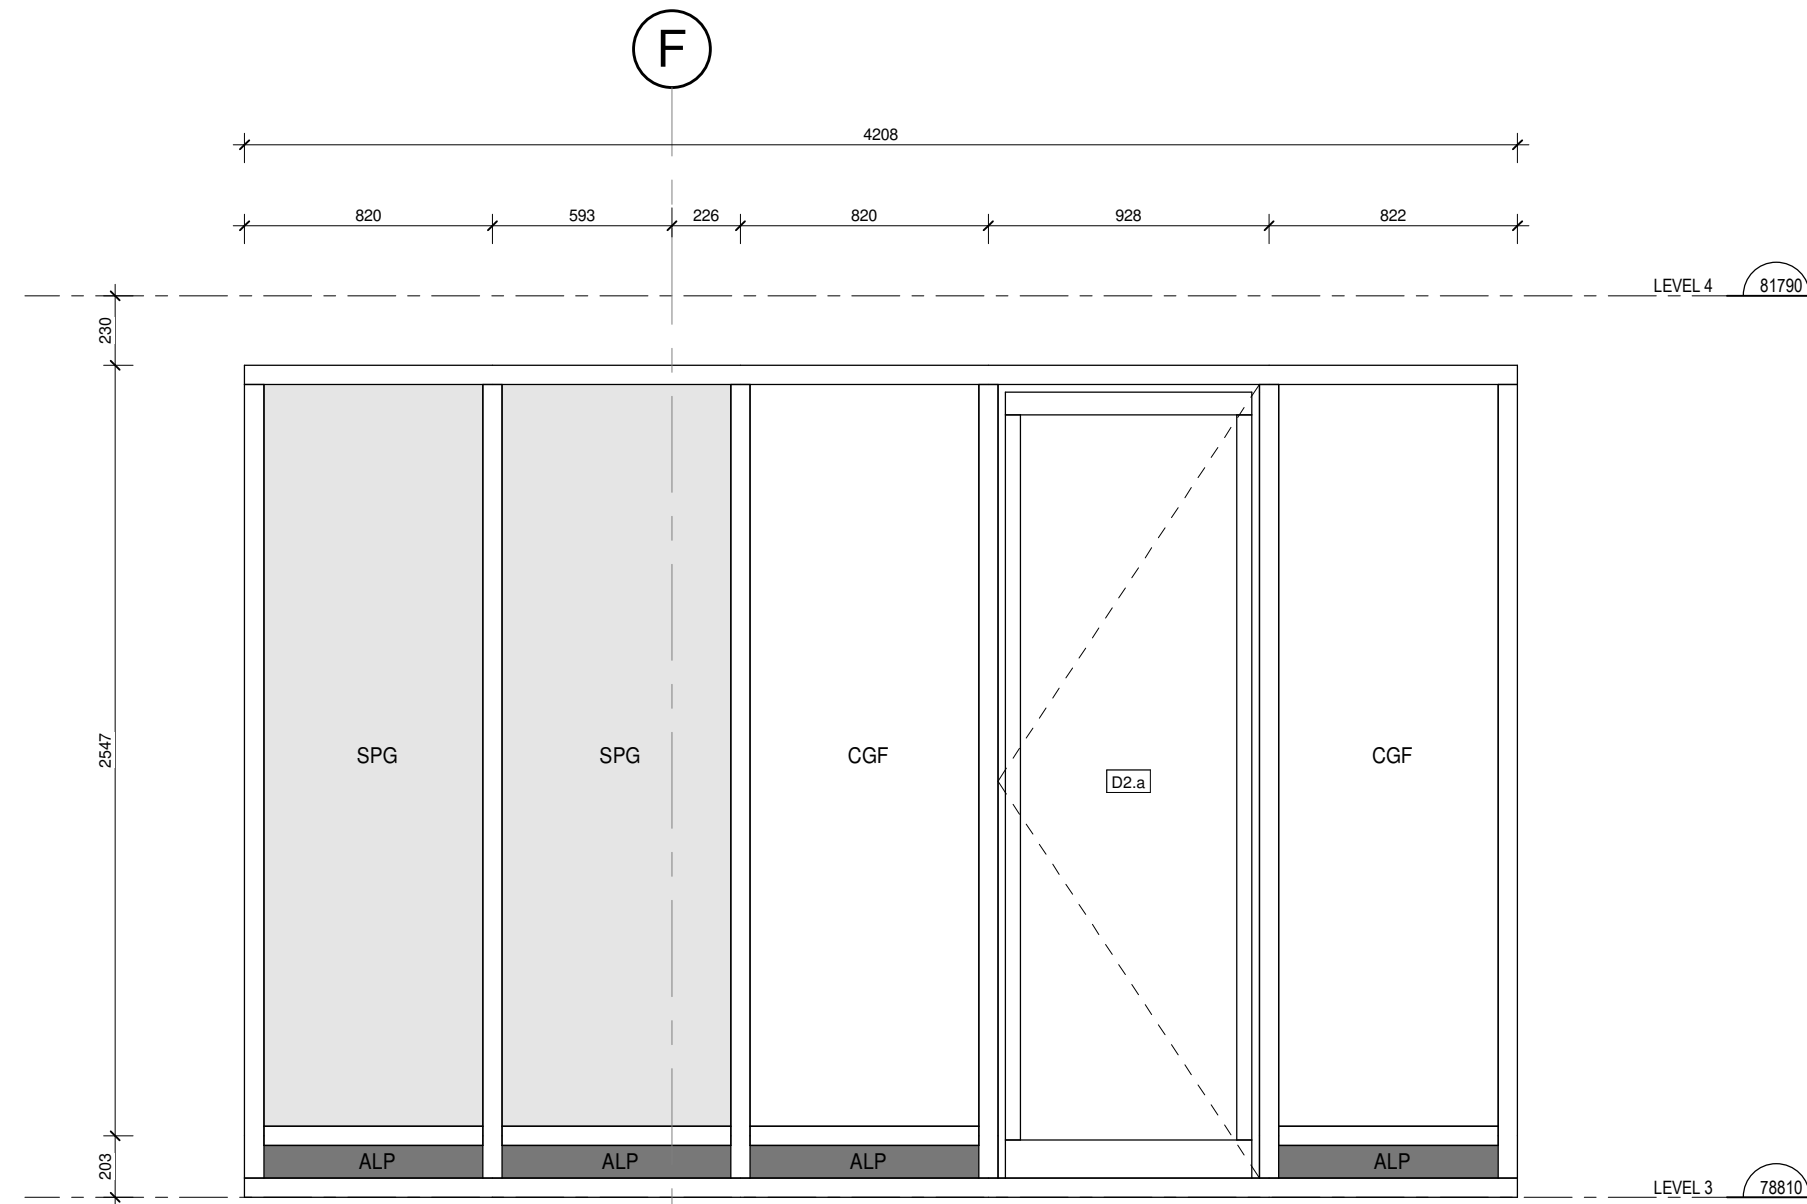


3 WW13 - FLOORS 2-6
A-609 1 : 25

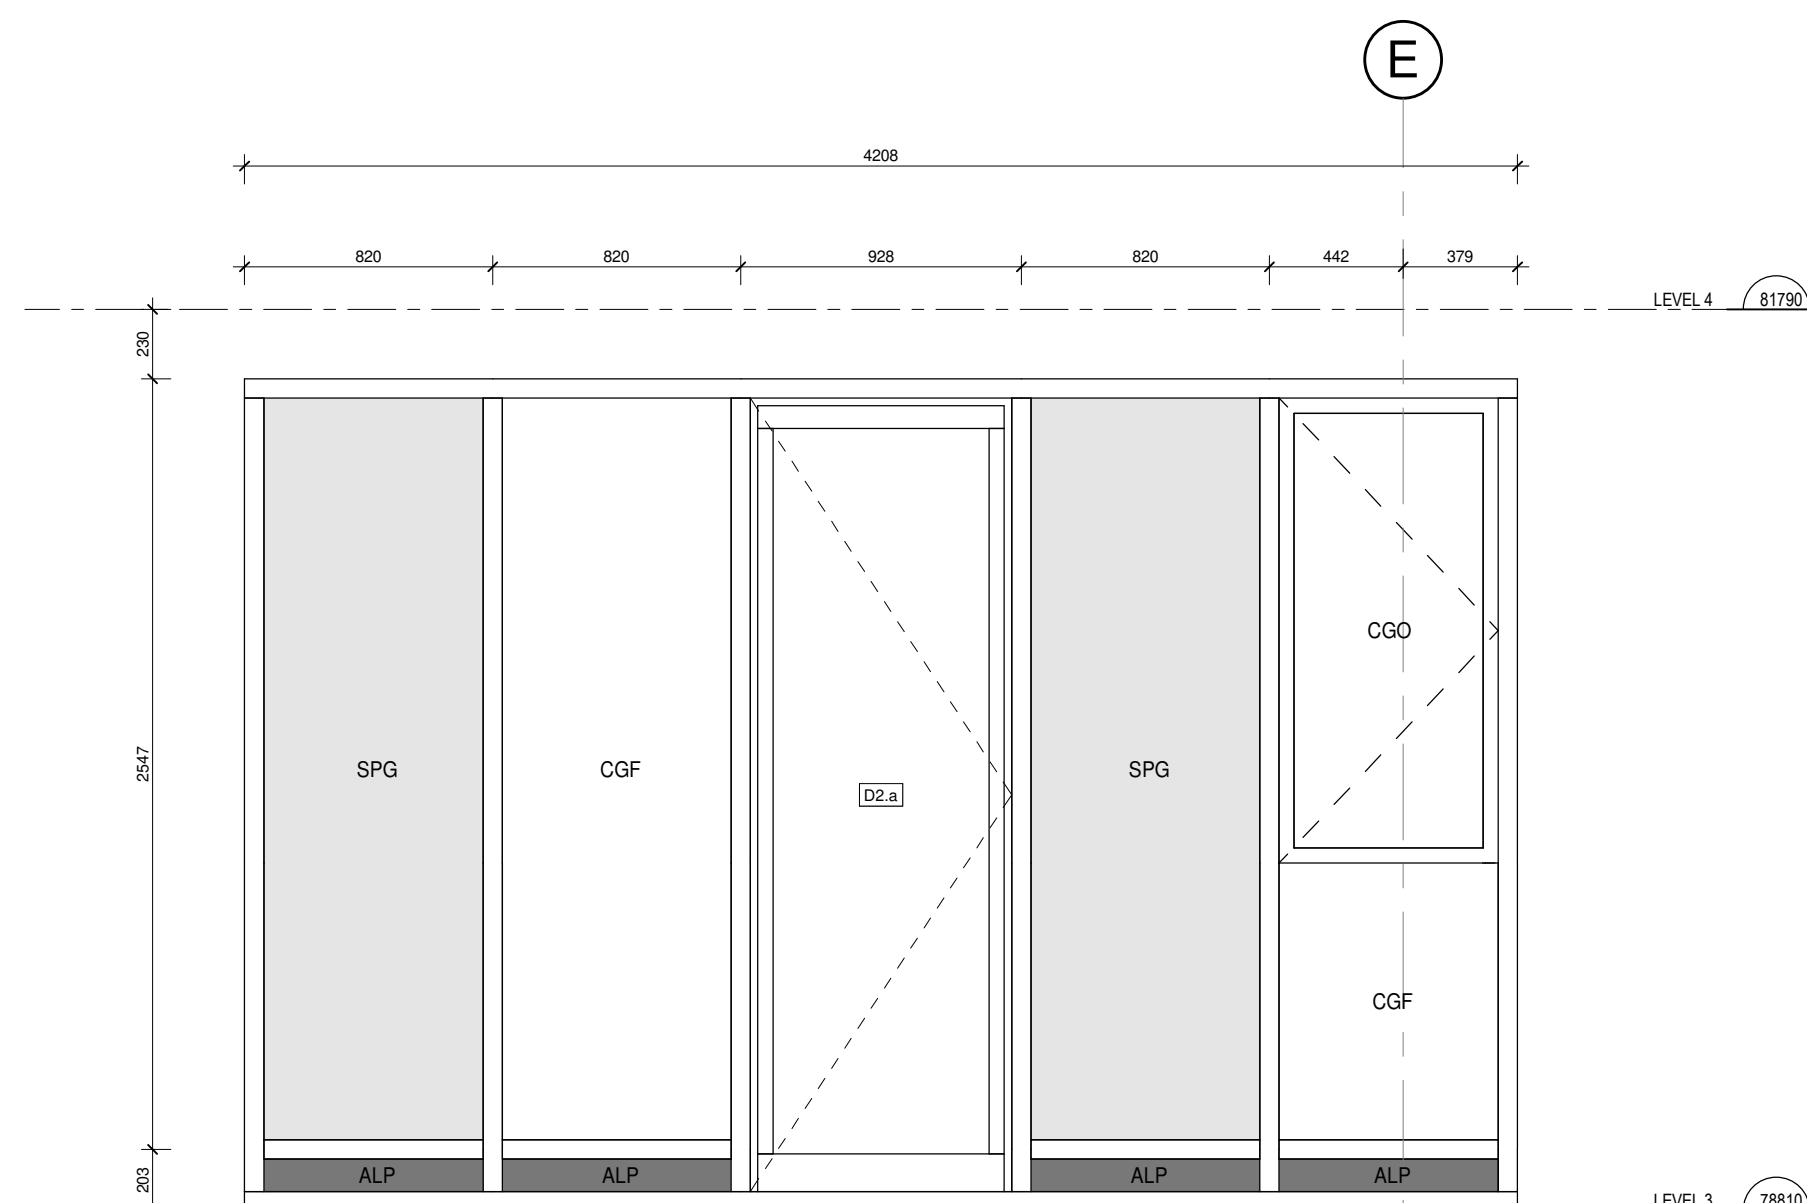


4 WW14 - FLOORS 2-6
A-609 1 : 25

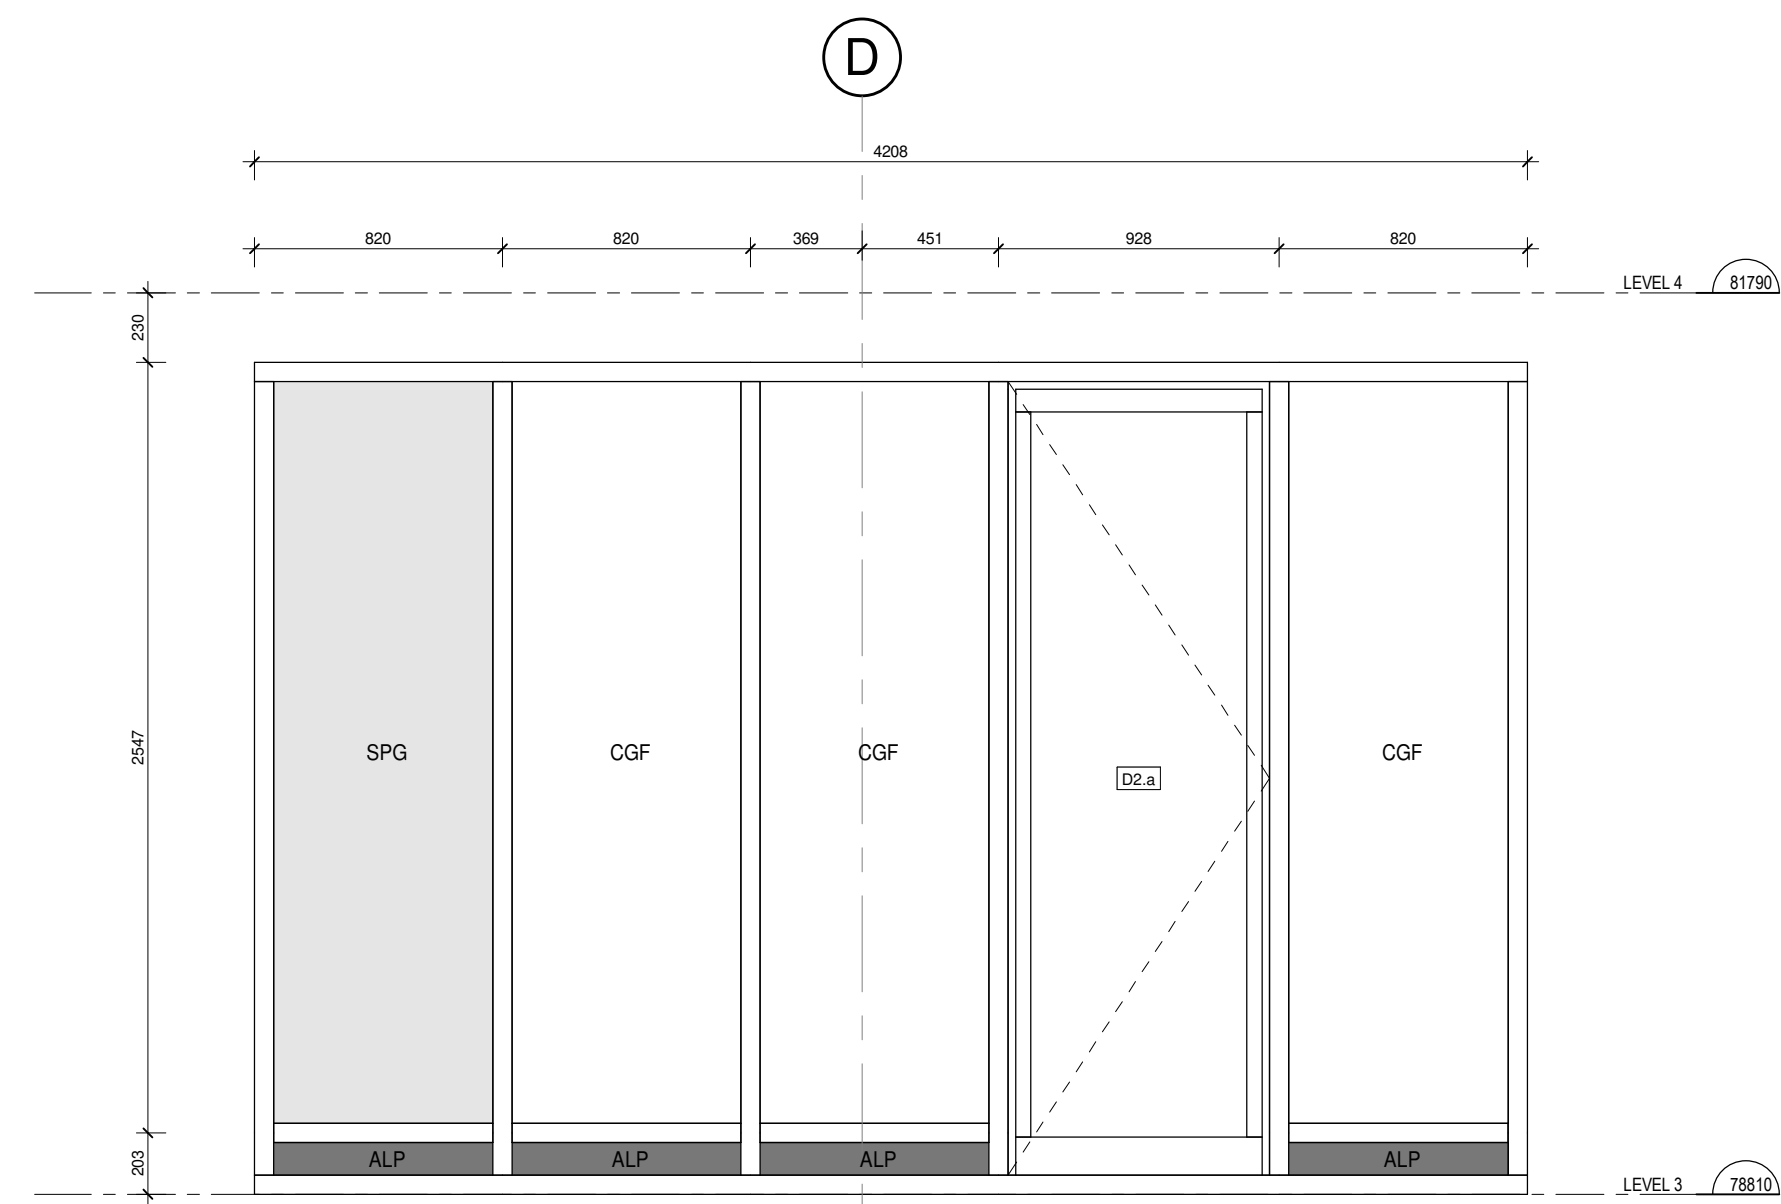

5 WW15 - FLOORS 2-6
A-609 1 : 25

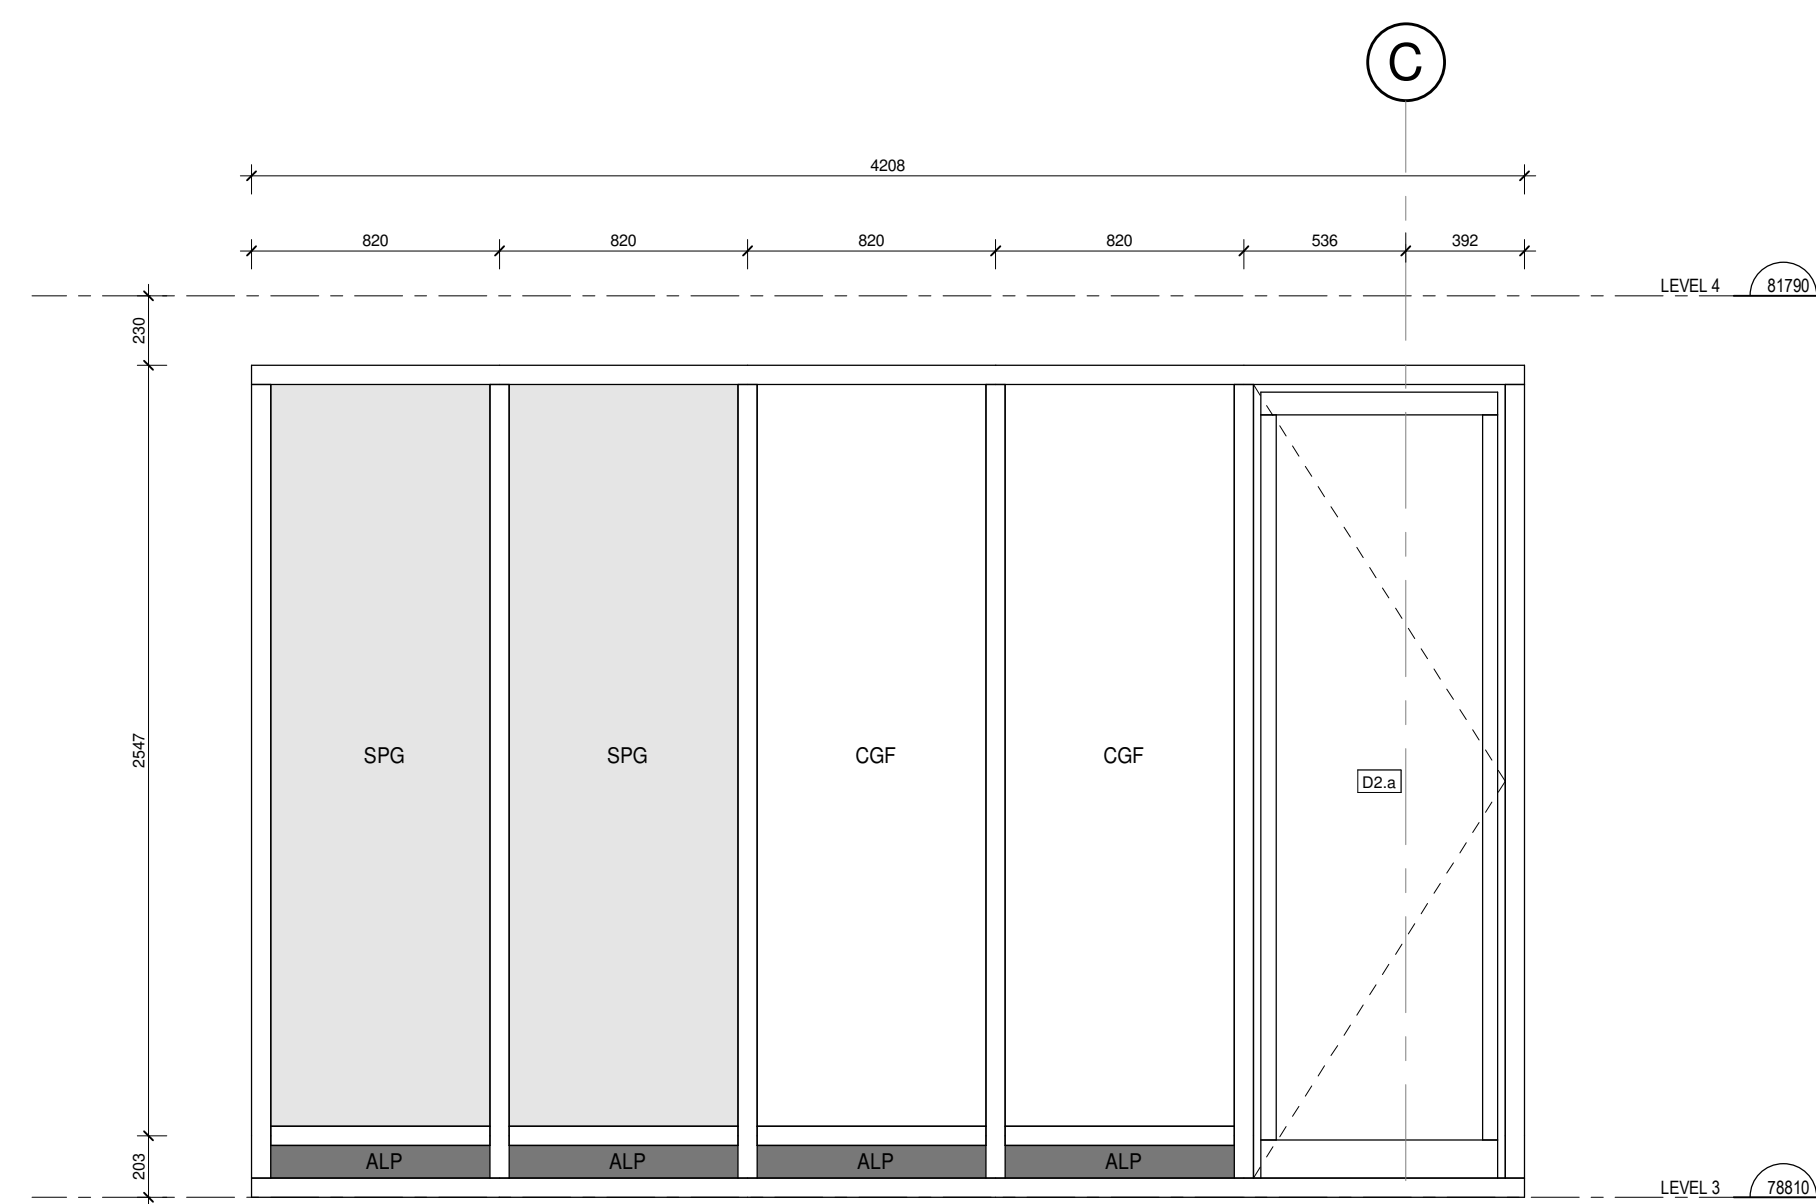

6 WW16 - FLOORS 3-6
A-609 1 : 25

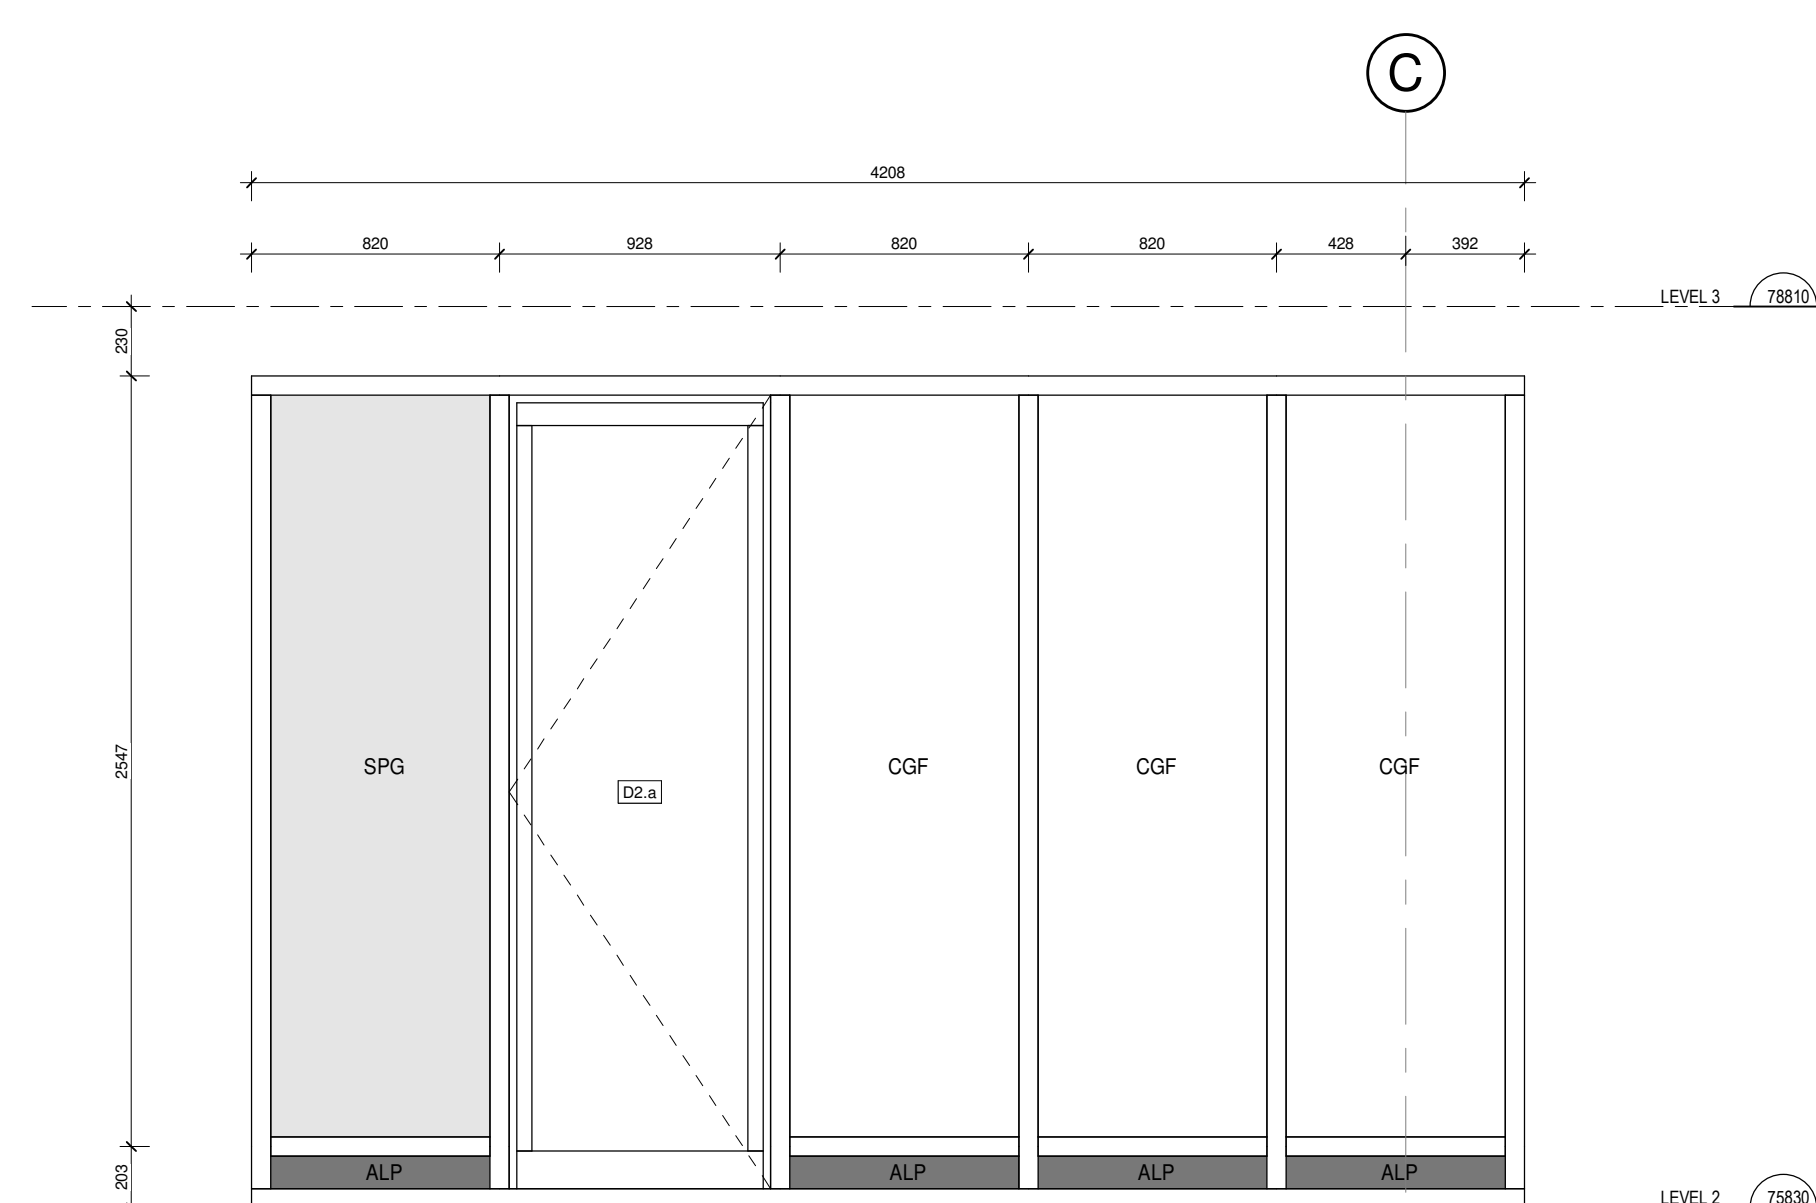

7 WW17 - FLOOR 2
A-609 1 : 25

WINDOW / CURTAIN WALL LEGEND

CWx

CURTAIN WALL 4 SIDED SILICONE JOINT

WWx

WINDOW WALL WITH ALUMINUM SPANDREL PANEL

Wx

PUNCH WINDOW

CGF

DOUBLE FIXED CLEAR GLASS ENERGY SEAL

CGO

DOUBLE FIXED CLEAR GLASS OPEN TOWARDS EXTERIOR, ENERGY SEAL

SPG

SPANDREL GLASS PANEL

ALP

INSULATED ANODIZED ALUMINUM PANEL

ISO

INSULATED PANEL

LOU

METALLIC LOUVER, SEE MECH. FOR DIMENSIONS AND CHARACTERISTICS - COLOUR MATCH TO OR FRAME

FDO

INSULATED SWING DOOR (FRONT)

TDO

INSULATED SWING DOOR (TYPICAL)

SDO

INSULATED SLIDING DOOR (TYPICAL)

GENERAL NOTES / SPECS

1. ALL MEASUREMENTS TO BE CONFIRMED ON SITE

2. ALL OPERABLE WINDOWS MUST BE EQUIPPED WITH 100MM LIMITERS

3. ALL OPERABLE WINDOWS TO BE FITTED WITH SCREENS

CURTAIN WALL / LOU

4 SIDED SILICONE JOINT CURTAIN WALL SYSTEM (SERIES 1600 V.E.S. BY KAWNEER OR EQUIVALENT)

SEALED THERMOPLANE UNITS SET WITHIN ALUMINUM FRAMES - BLACK FINISH (INTERIOR AND SILICONE EXTERIOR)

DOORS:

COMMERCIAL ALUMINUM DOORS, SERIES 2200 BY A.D. PREVOST (OR EQUIVALENT)

BLACK ALUMINUM FINISH

SEALED THERMOPLANE GLAZING

FULL HEIGHT THERMOPLANE 20mm ANODIZED BOTH SIDES

BLACK HARDWARE

PUNCHED WINDOWS:

ALUMINUM EXTRUSION FRAME WITH SEALED THERMOPLANE UNITS

BLACK FINISH EXTERIOR AND WHITE INTERIOR

WINDOW WALL / WWx:

WINDOW WALL SYSTEM SERIES

SEALED THERMOPLANE UNITS SET WITHIN ALUMINUM FRAME SYSTEM

BLACK FINISH EXTERIOR AND WHITE INTERIOR

SPANDREL PANELS:

ALUMINUM EXTRUSION FRAME WITH SEALED THERMOPLANE UNITS

100mm DEEP-DEEP INSULATION

ALUMINUM BACK PAN

ALL GLAZING:

4mm TEMPERED EXTERIOR CLEAR GLASS

LOW-E SHIM ON FACE 2

GLAZE OF INERT ARGON GAS

4mm TEMPERED INTERIOR GLASS

SHADING COEFFICIENT 0.47

U-VALUE 1.1

VISIBLE LIGHT 85% TRANSMITTANCE, SLOPE 0.33

SOLAR REFLECTANCE 50%

SOLAR HEAT GAIN 0.37

*MAX U-VALUE : 1.5 W/m².K

GeigerHuot

GeigerHuot

ARCHITECTS

438 rue Des Rues, 104 Montreal, QC H2L 1G9

tel: 514 355 3338

info@geigerhuot.com

GENERAL NOTES:

Do not measure directly on the plans.

All dimensions and general conditions are to be verified before the beginning of work.

Never proceed with uncertainty.

This drawing must be read carefully with the architectural specifications as well as the general notes.

GeigerHuot ASSOCIATES

ONTARIO ASSOCIATION OF ARCHITECTS

ERIC HUOT

Eric Huot

Stamp

MACH

GROUPE MACH

101 rue Saint-Jacques, 100

Montreal, QC H2Y 1J1

Tel: 514 374-6000 Fax: 514 374-5551

Clerk

PROJECT NORTH

ORIENTATION NORTH

REVISIONS

#	DESCRIPTION	DATE
1	ISSUED FOR PERMIT	20 NOV 2024

2024.08.13	POUR COOPERATION	O.P.
2024.08.18	POUR COOPERATION	O.P.
2024.08.27	POUR COOPERATION	O.P.
2024.10.04	POUR COOPERATION	O.P.
2024.10.28	POUR COOPERATION	O.P.
2024.11.12	POUR COOPERATION	O.P.
2024.11.18	POUR COOPERATION	O.P.
2024.11.29	ISSUED FOR PERMIT	O.P.

Revision

LAU

RECE

MECANIQUE CIVILE

Civil Engineer

LC

Structural Engineer

GROUPE

cme

SERVICES D'INGENIERIE

Mechanical/Electrical Engineer

siteform

Landscaping Architect

DG

GAUVREAU

D. E. S. I. G. N.

Interior Designer

110 O'CONNOR

O'CONNOR STREET

OTTAWA, ONTARIO

Sheet name:

WINDOW WALL SCHEDULE

code:	As indicated	drawn by:	E.H.
date:		approved by:	E.H.
date:	22.02.2025	drawing:	A-609



GeigerHunt
@GTHUNT

434. 910. 3000 / 154. Montreal. QC. H3L 1S6
Tel: 514 - 339 - 3333
info@geigerhunt.com



GENERAL NOTE:

No real measure directly on the plane.
All dimensions and general conditions are to be verified before the
beginning of work.

New project with uncertainty.
The drawing must be read carefully with the architectural
specifications as well as the general notes.

GEIGER ASSOCIATES
ARCHITECTS
ERIC HUNT
LICENSE
SINCE
ERIC HUNT

Stamps

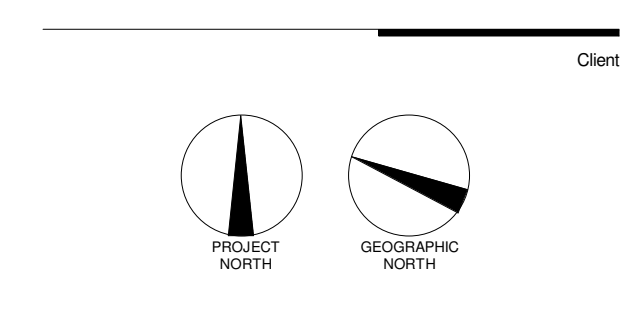 

REVISIONS		
#	DESCRIPTION	DATE
1	ISSUED FOR PERMIT	29 NOV 2018

2024.09.13	FOUR COORDINATION	Q.P.
2024.09.18	FOUR COORDINATION	Q.P.
2024.09.27	FOUR COORDINATION	Q.P.
2024.10.04	FOUR COORDINATION	Q.P.
2024.10.28	FOUR COORDINATION	Q.P.
2024.11.12	FOUR COORDINATION	Q.P.
2024.11.19	FOUR COORDINATION	Q.P.
2024.11.29	ISSUED FOR PERMIT	Q.P.

Revisions

LAUREA
DESIGN
INTERIORS

Chief Engineer

Structural Engineer

GROUPE
cme
SERVICES D'INGENIERIE

Mechanical Electrical Engineer

siteform

Landscaping Architect

GG
GYG
DESIGN

Interior Designer

110 O'CONNOR


O'CONNOR STREET
OTTAWA, ONTARIO

Sheet name :


CURTAIN WALL SCHEDULE

scale :	1 : 20	drawn by :	E.H.	
date :	date	approved by :	E.H.	
folder :	23 032	drawing :	A-650	




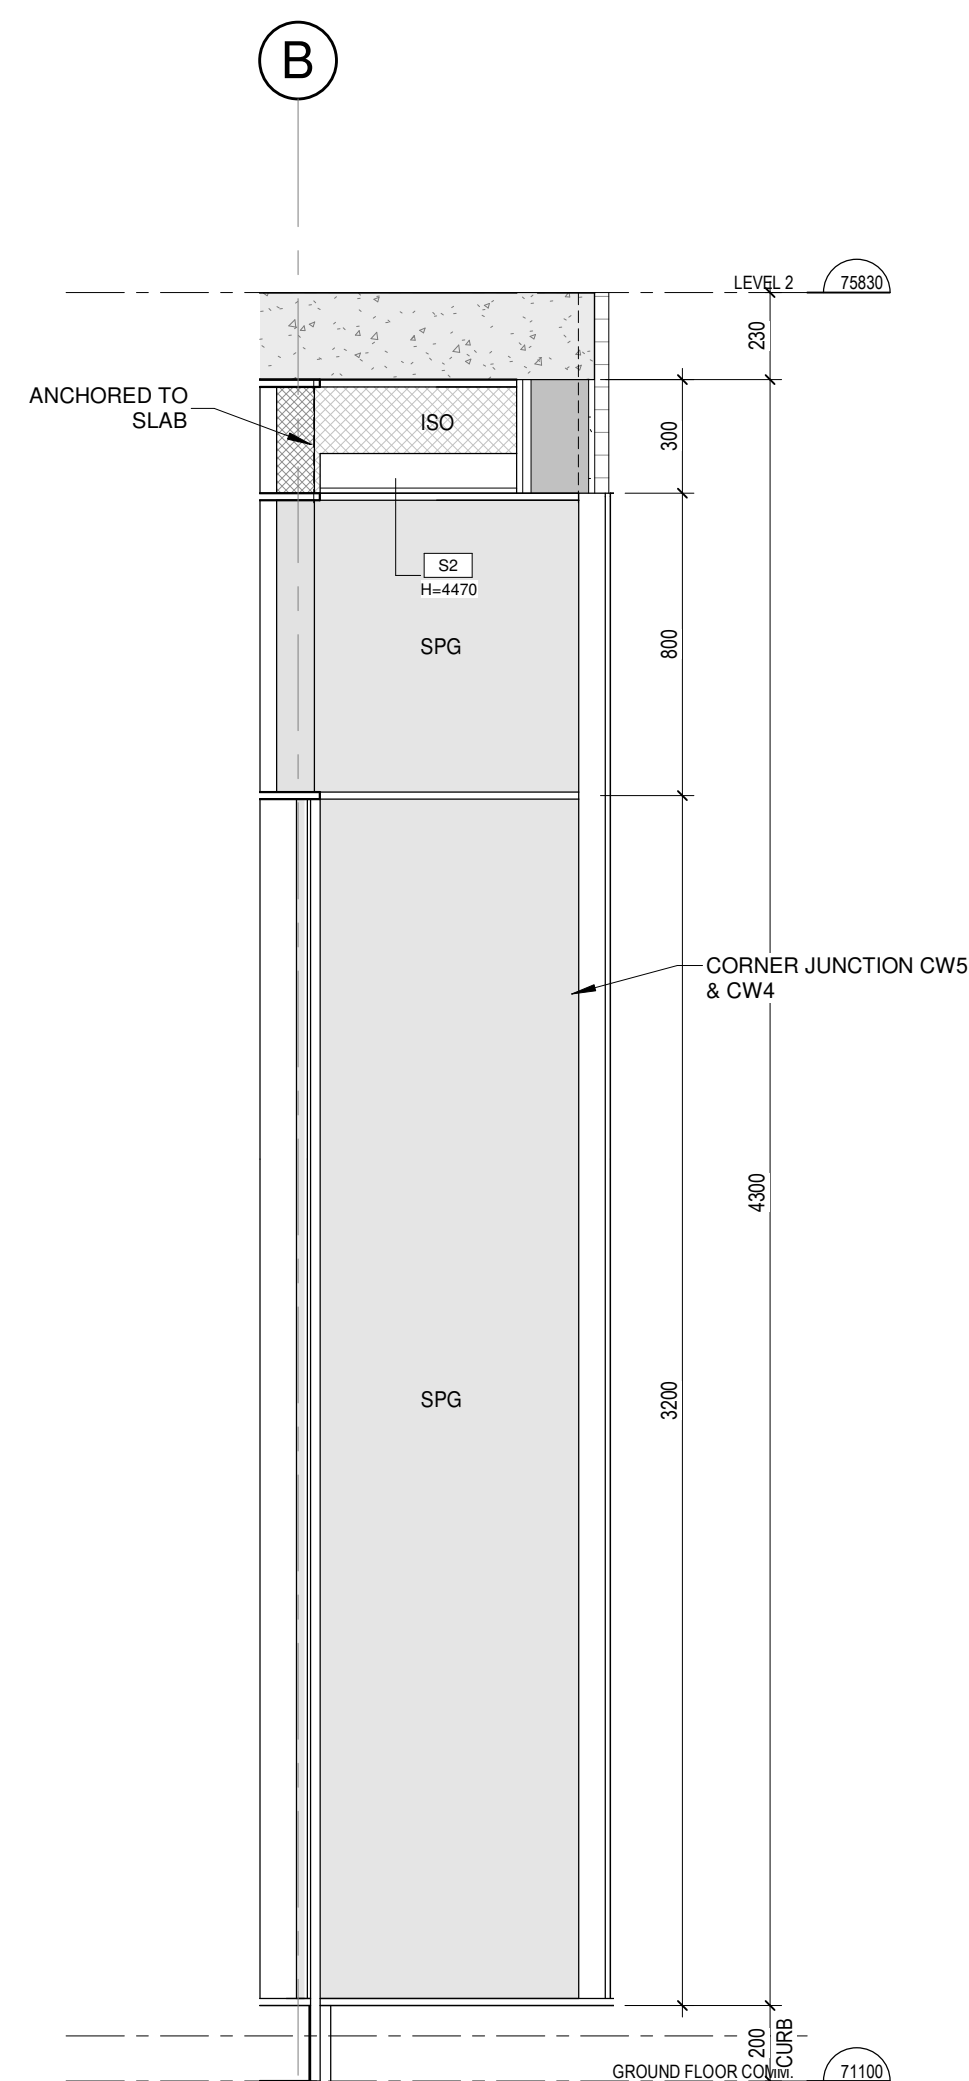


2 ELEVATION CW5
A-651 1:20

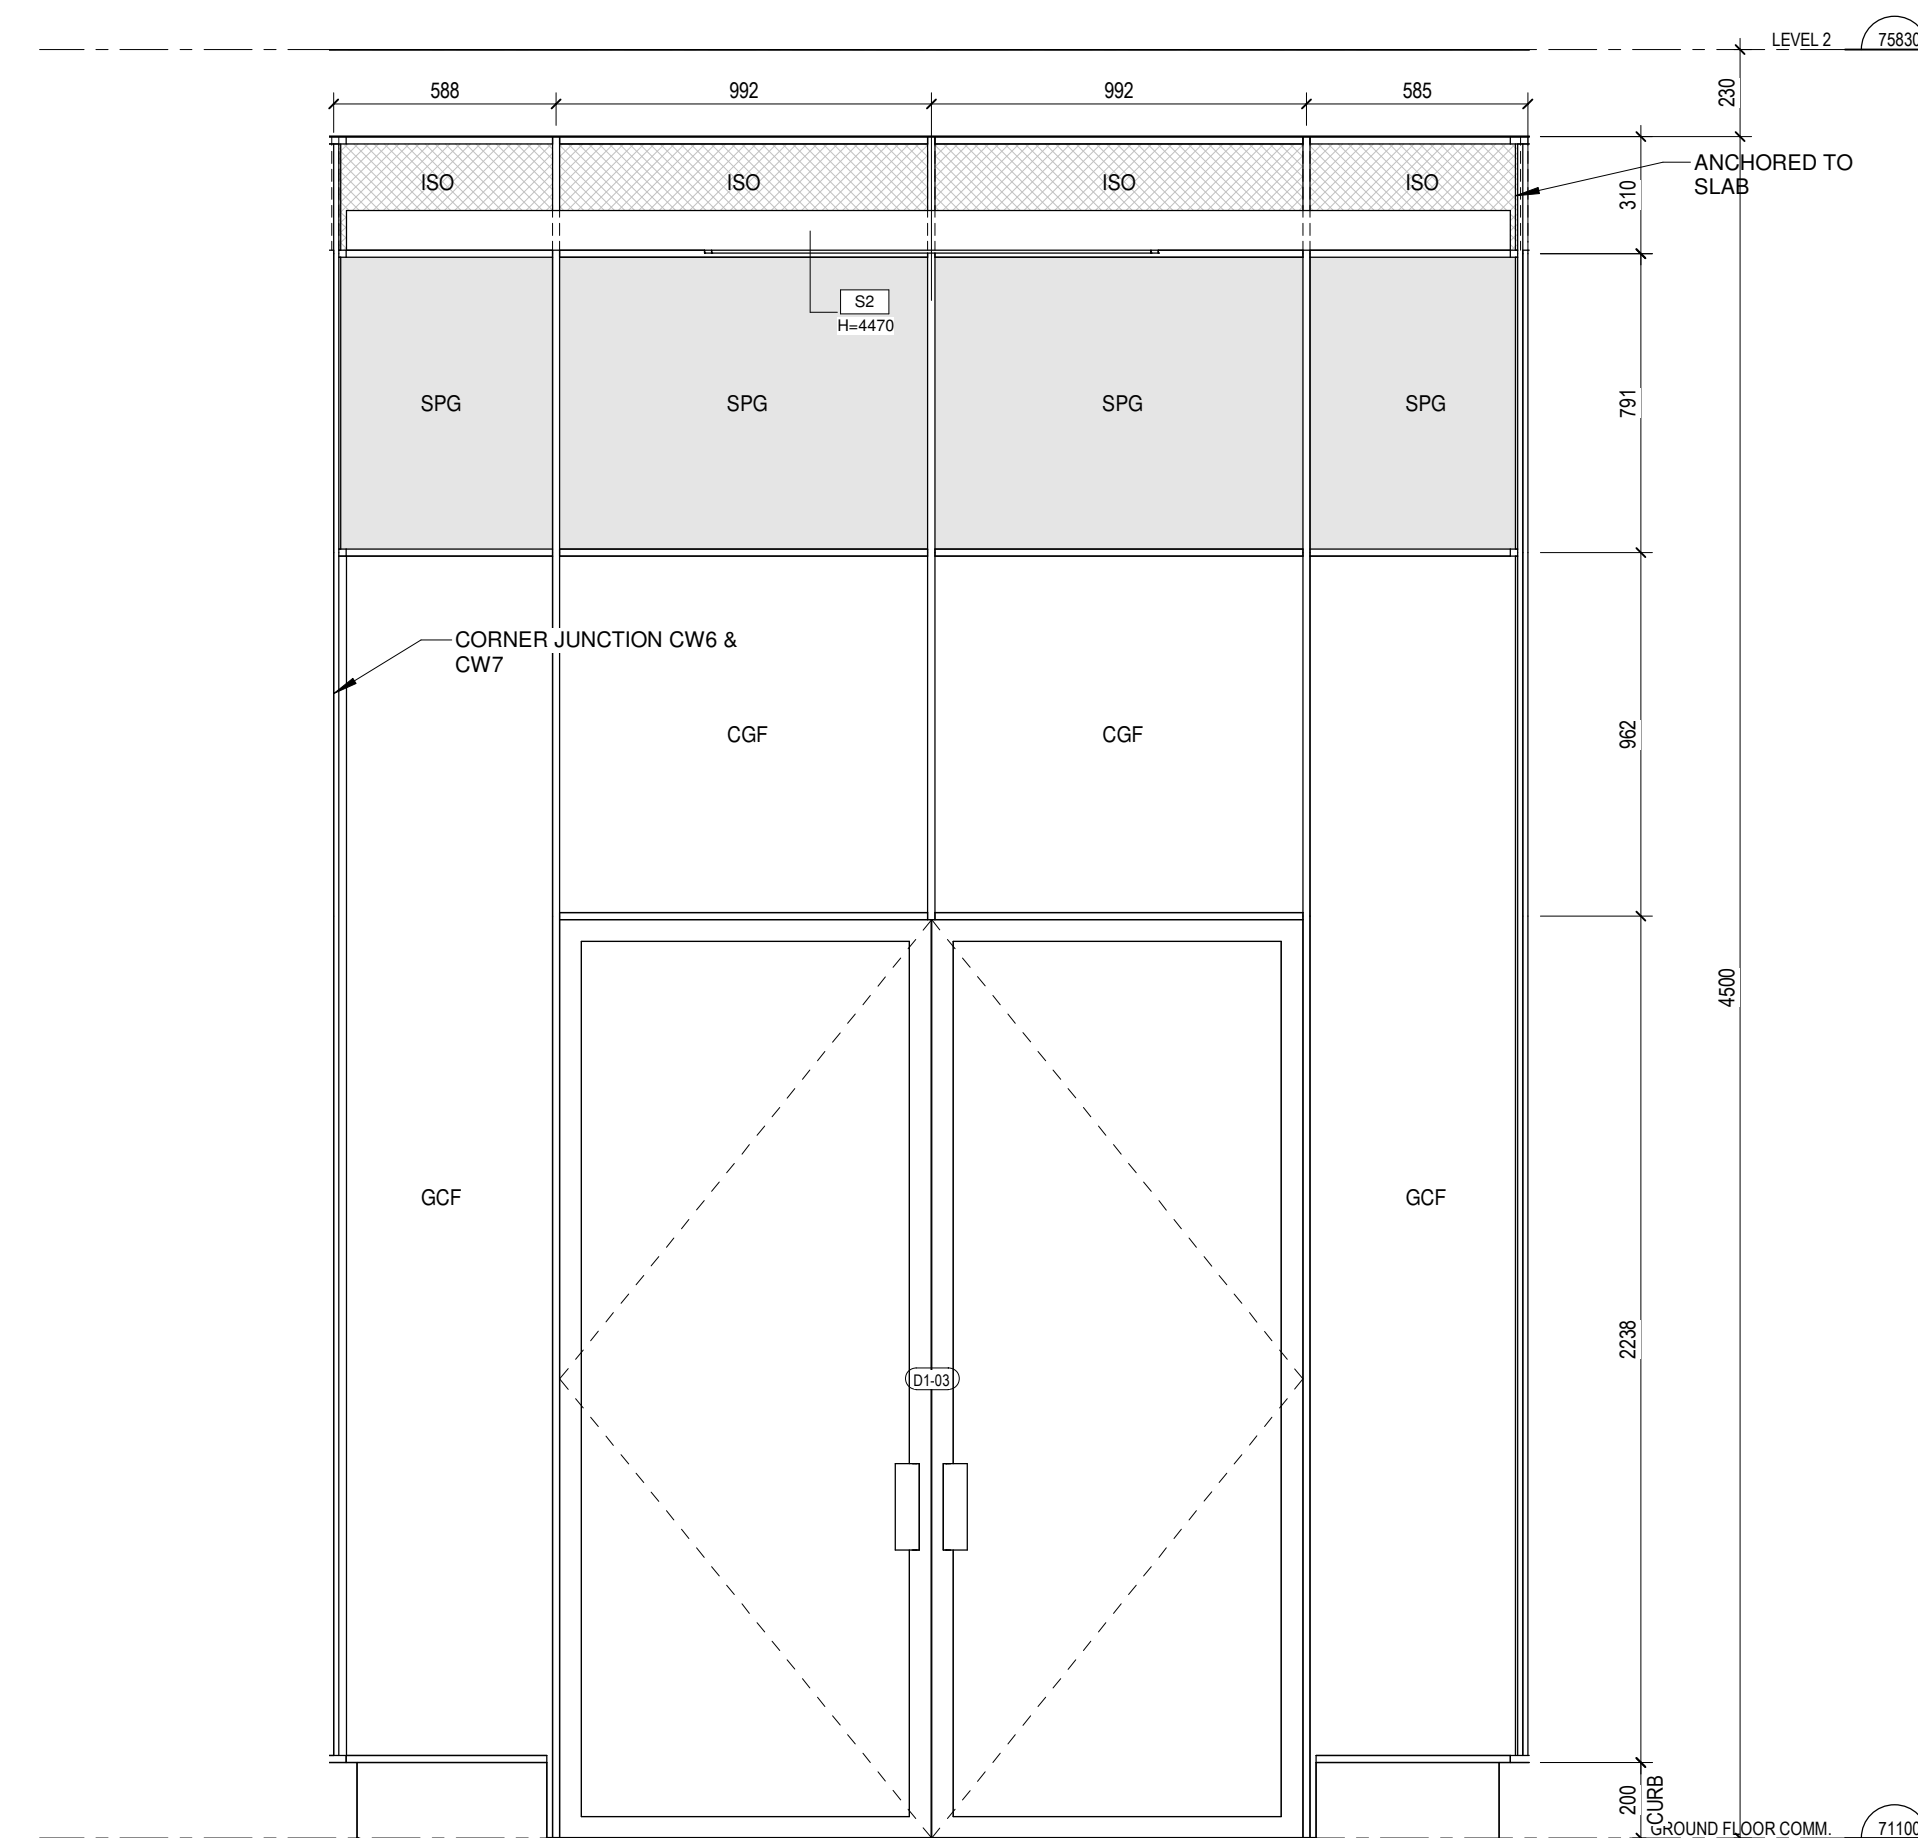

3 ELEVATION CW6
A-651 1:20

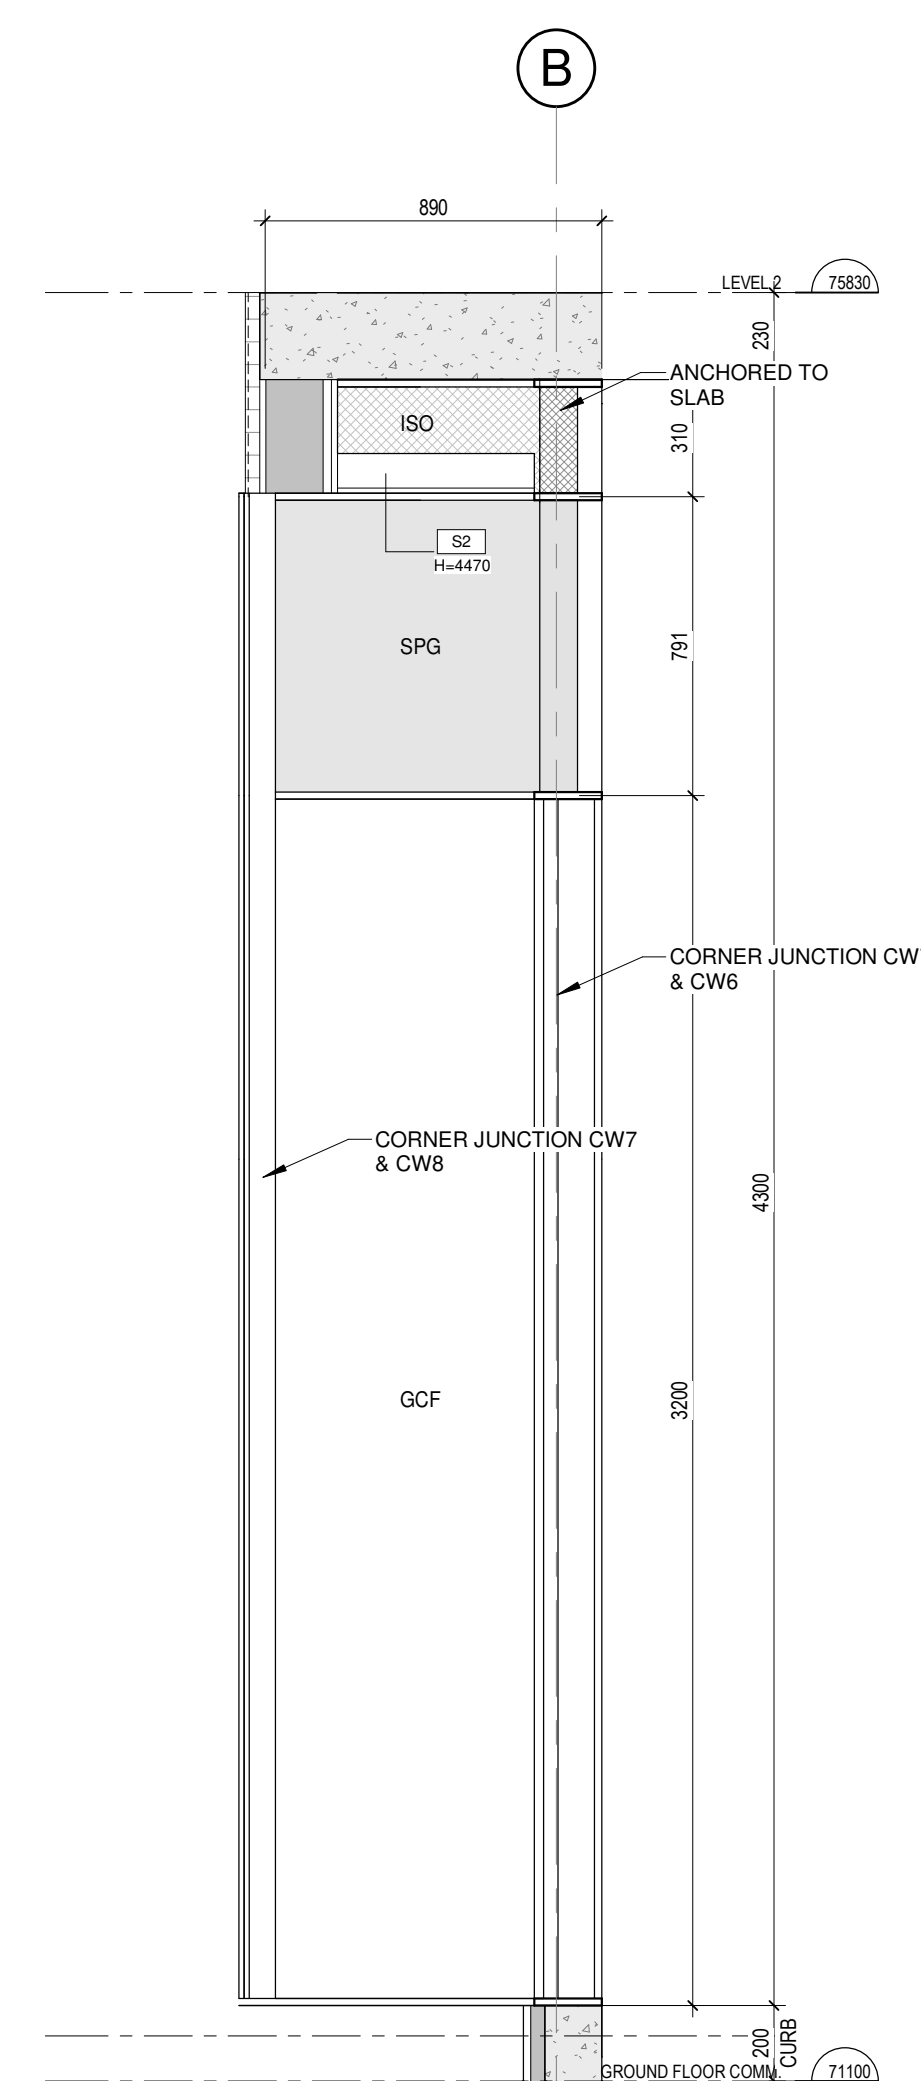

4 ELEVATION CW7
A-651 1 : 20

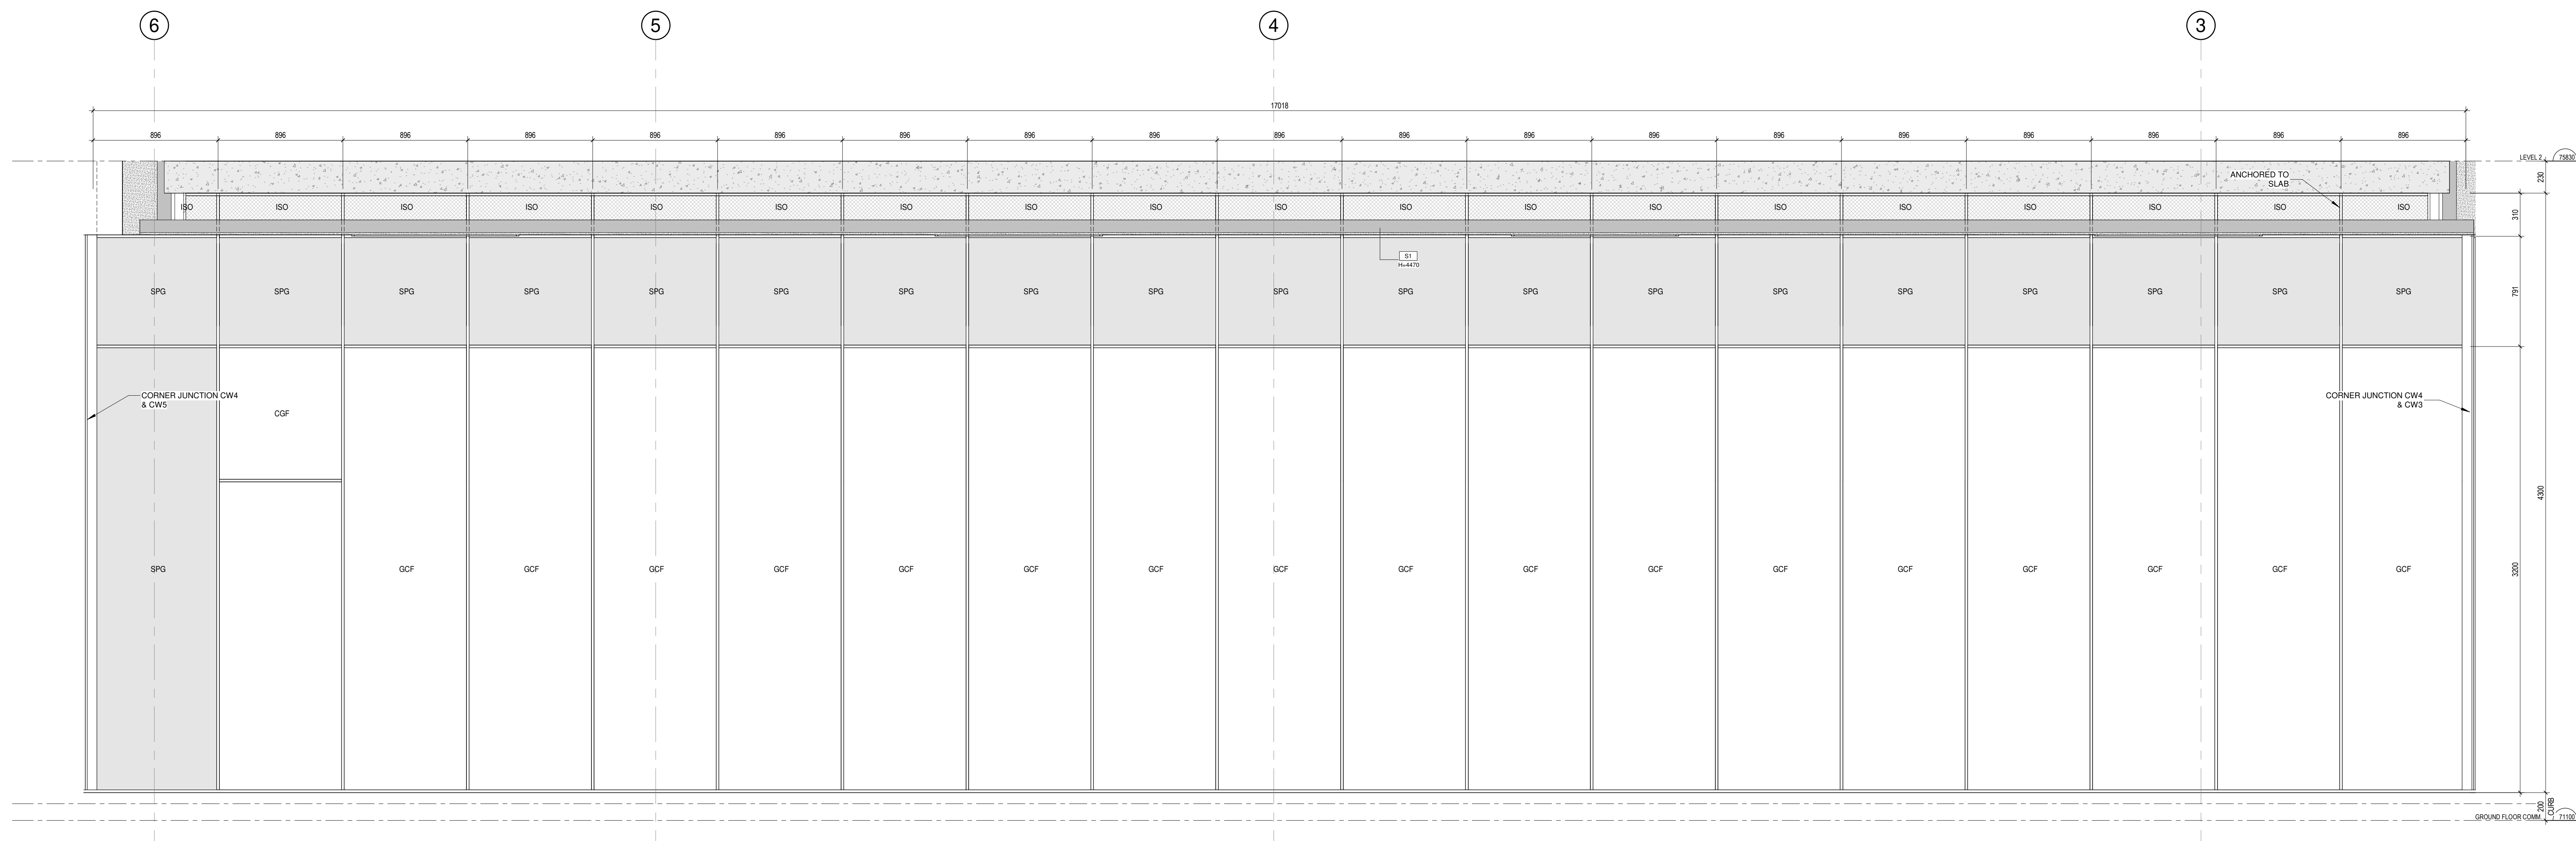

1 ELEVATION CW4
A-651 1 : 20

WINDOW / CURTAIN WALL LEGEND	
CWx	CURTAIN WALL 4 SIDED SLOTTED JOINT
WWx	WINDOW WALL WITH ALUMINIUM SPANDREL PANEL
Wx	PUNCH WINDOW
CGF	DOUBLE GLAZE CLEAR GLASS OPEN TOWARDS EXTERIOR
CGO	DOUBLE CLEAR GLASS OPEN TOWARDS EXTERIOR
SPG	SPANDREL GLASS PANEL
ALP	INSULATED ANODIZED ALUMINIUM PANEL
ISO	INSULATED PANEL
LOU	METALLIC LOUVER: SEE MECH. FOR DIMENSIONS AND CHARACTERISTICS - COLOUR MATCH TO CW
FDO	INSULATED SWING DOOR (FRONT)
TDO	INSULATED SWING DOOR (TYPICAL)
SDO	INSULATED SLIDING DOOR (TYPICAL)
GENERAL NOTES / SPECS	
1. ALL MEASUREMENTS TO BE CONFIRMED ON SITE 2. ALL OPERABLE WINDOWS MUST BE EQUIPPED WITH 100MM LINTERS 3. ALL OPERABLE WINDOWS TO BE FITTED WITH SCREENS CURTAIN WALL (CW): - 4 SIDED SLOTTED JOINT CURTAIN WALL SYSTEM (SERIES 1000 V.5.5 BY KAWNEER OR EQUIVALENT) - SEALED THEROPANE UNITS SET WITHIN ALUMINIUM FRAME SYSTEM - BLACK FINISH EXTERIOR AND SLOTTED INTERIOR DOORS: - COMMERCIAL ALUMINIUM DOORS: SERIES 2000 BY S.D. A. PREVOST (OR EQUIVALENT) - BLACK ALUMINIUM - SEALED THEROPANE GLAZING - ALL HIGHT TUBULAR 30mm ANGLES BOTH SIDES - BLACK HARDWARE PUNCHED WINDOWS: - ALUMINIUM EXTRUSION FRAME WITH SEALED THEROPANE UNITS - BLACK FINISH EXTERIOR AND WHITE INTERIOR WINDOW WALL (WW): - WINDOW WALL SYSTEM SERIES - SEALED THEROPANE UNITS SET WITHIN ALUMINIUM FRAME SYSTEM - BLACK FINISH EXTERIOR AND WHITE INTERIOR SPANDREL PANELS: - 3mm BLACK ALUMINIUM FLAT PANEL - 100mm EBM-ROG INSULATION - ALUMINIUM BACK PAN ALL GLAZING:- - 4mm THERPIDO EXTERIOR CLEAR GLASS - LOW E (SH-6) ON FACE 2 - SLUDGE OF INERT ARGON GAS - 4mm THERPIDO INTERIOR CLEAR GLASS - TRANSMITTANCE COEFFICIENT 0.47 - U VALUE 4 - VISIBLE LIGHT 60% TRANSMITTANCE, S.O.R 0.33 - SOLAR REFLECTANCE 25% - SOLAR HEAT GAIN 57	
*MAX. U VALUE: 1.6 W/M ² K	

GeigerHuot
ARCHITECTS

204 - rue Duquesne / 161, Marquette, QC H3A 1S8
tel. 514 - 955 - 3538 fax 514 - 955 - 3575
info@geigerhuot.com

[GENERAL NOTES]

1. All dimensions and general conditions are to be verified before the beginning of work.


2. Proceed with uncertainty.

3. The drawing must be read carefully with the architectural specifications as well as the general notes.

GEIGER ASSOCIATES
OF ARCHITECTS
ERIC HUOT
SUIII
Eric Huot



GROUPE MACH
30 rue Saint Paul, Suite 600
Montreal, QC, H3C 1L9
Tel: 514-374-6224, Fax: 514-374-5561

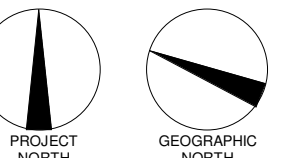

REVISIONS		
#	DESCRIPTION	DATE
1	ISSUED FOR PERMIT	26 NOV 2008

2024.09.13	POUR COORDINATION	O.P.
2024.09.18	POUR COORDINATION	O.P.
2024.09.27	POUR COORDINATION	O.P.
2024.10.04	POUR COORDINATION	O.P.
2024.10.28	POUR COORDINATION	O.P.
2024.11.12	POUR COORDINATION	O.P.
2024.11.19	POUR COORDINATION	O.P.
2024.11.29	ISSUED FOR PERMIT	O.P.



Civil Engineer



Lead Engineer



Mechanical/Electrical Engineer



Senior Designer




110 O'CONNOR

O'CONNOR STREET
OTTAWA, ONTARIO

Good ratio :

CURTAIN WALL SCHEDULE


scale :	1 : 20	drawn by :	E.H.	
date :	date	approved by :	E.H.	
order :	23-032	drawing :	A-651	

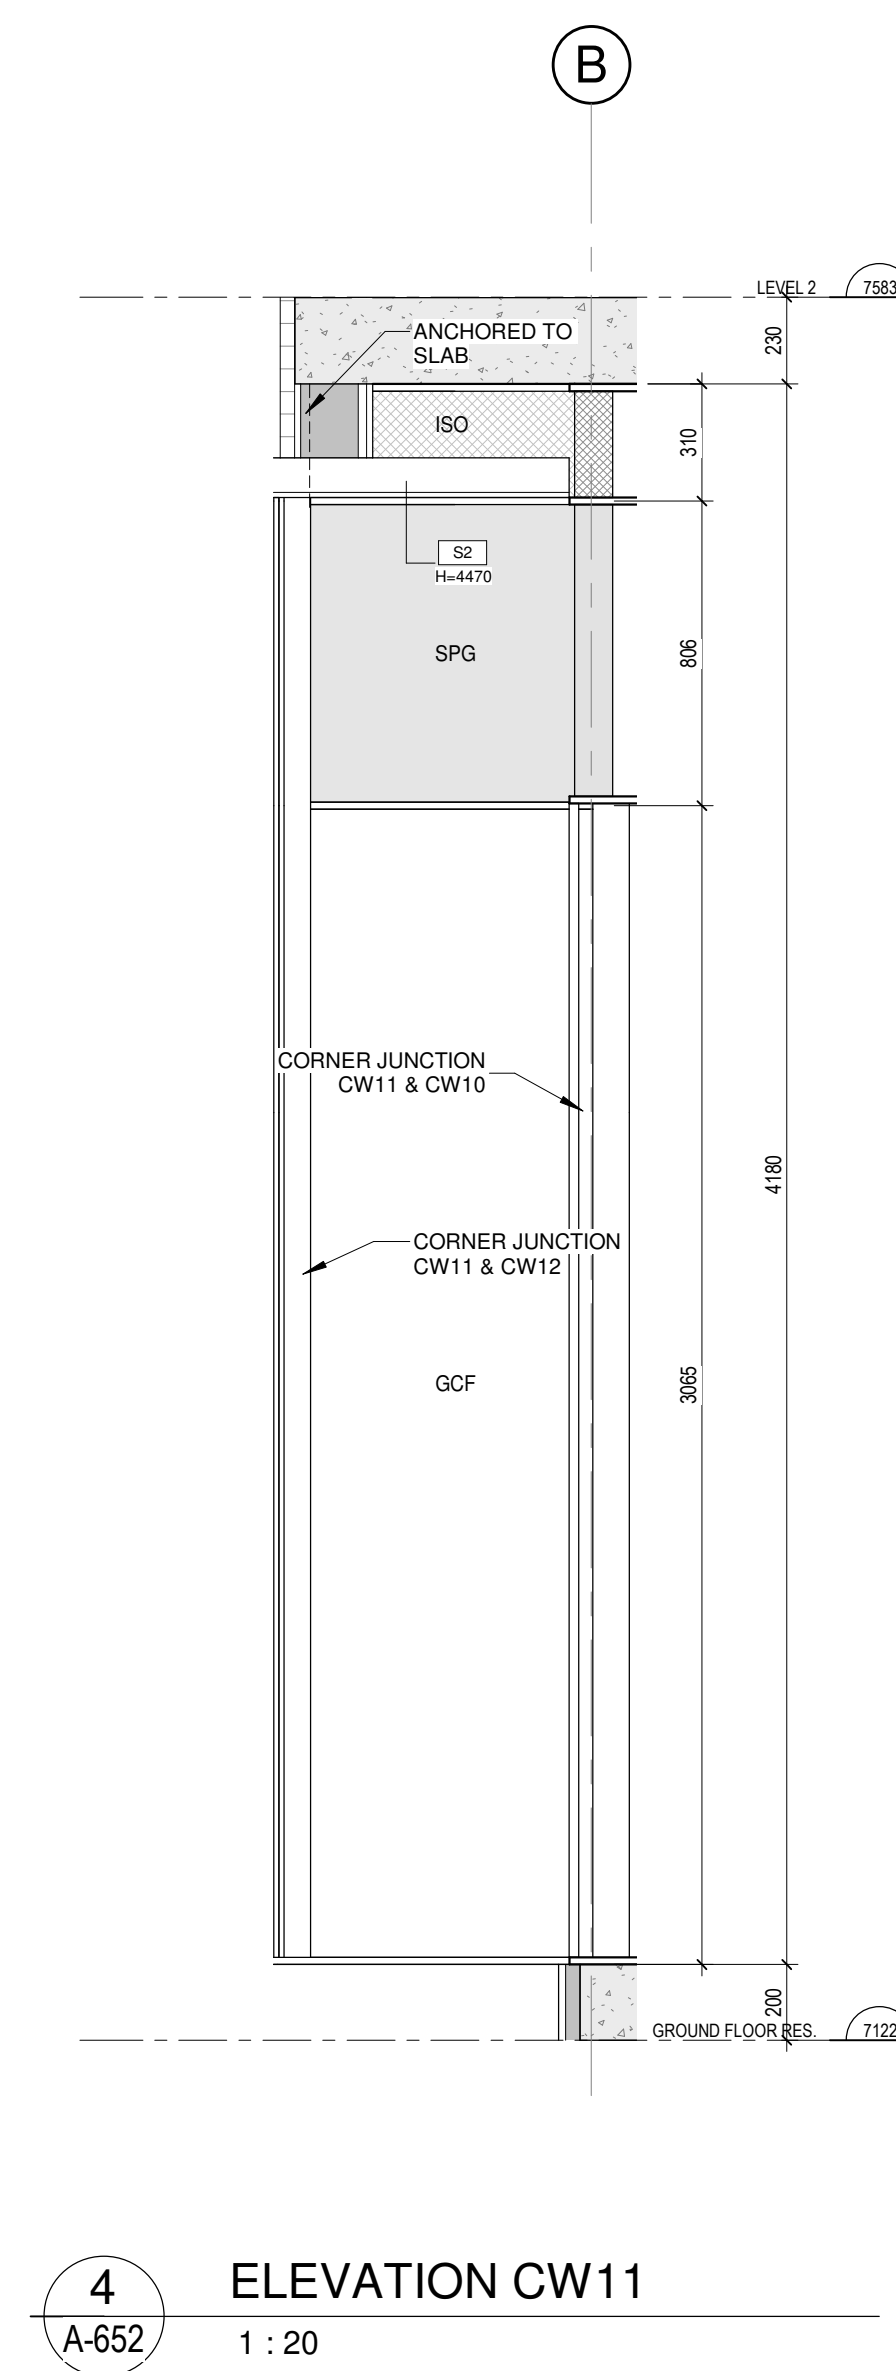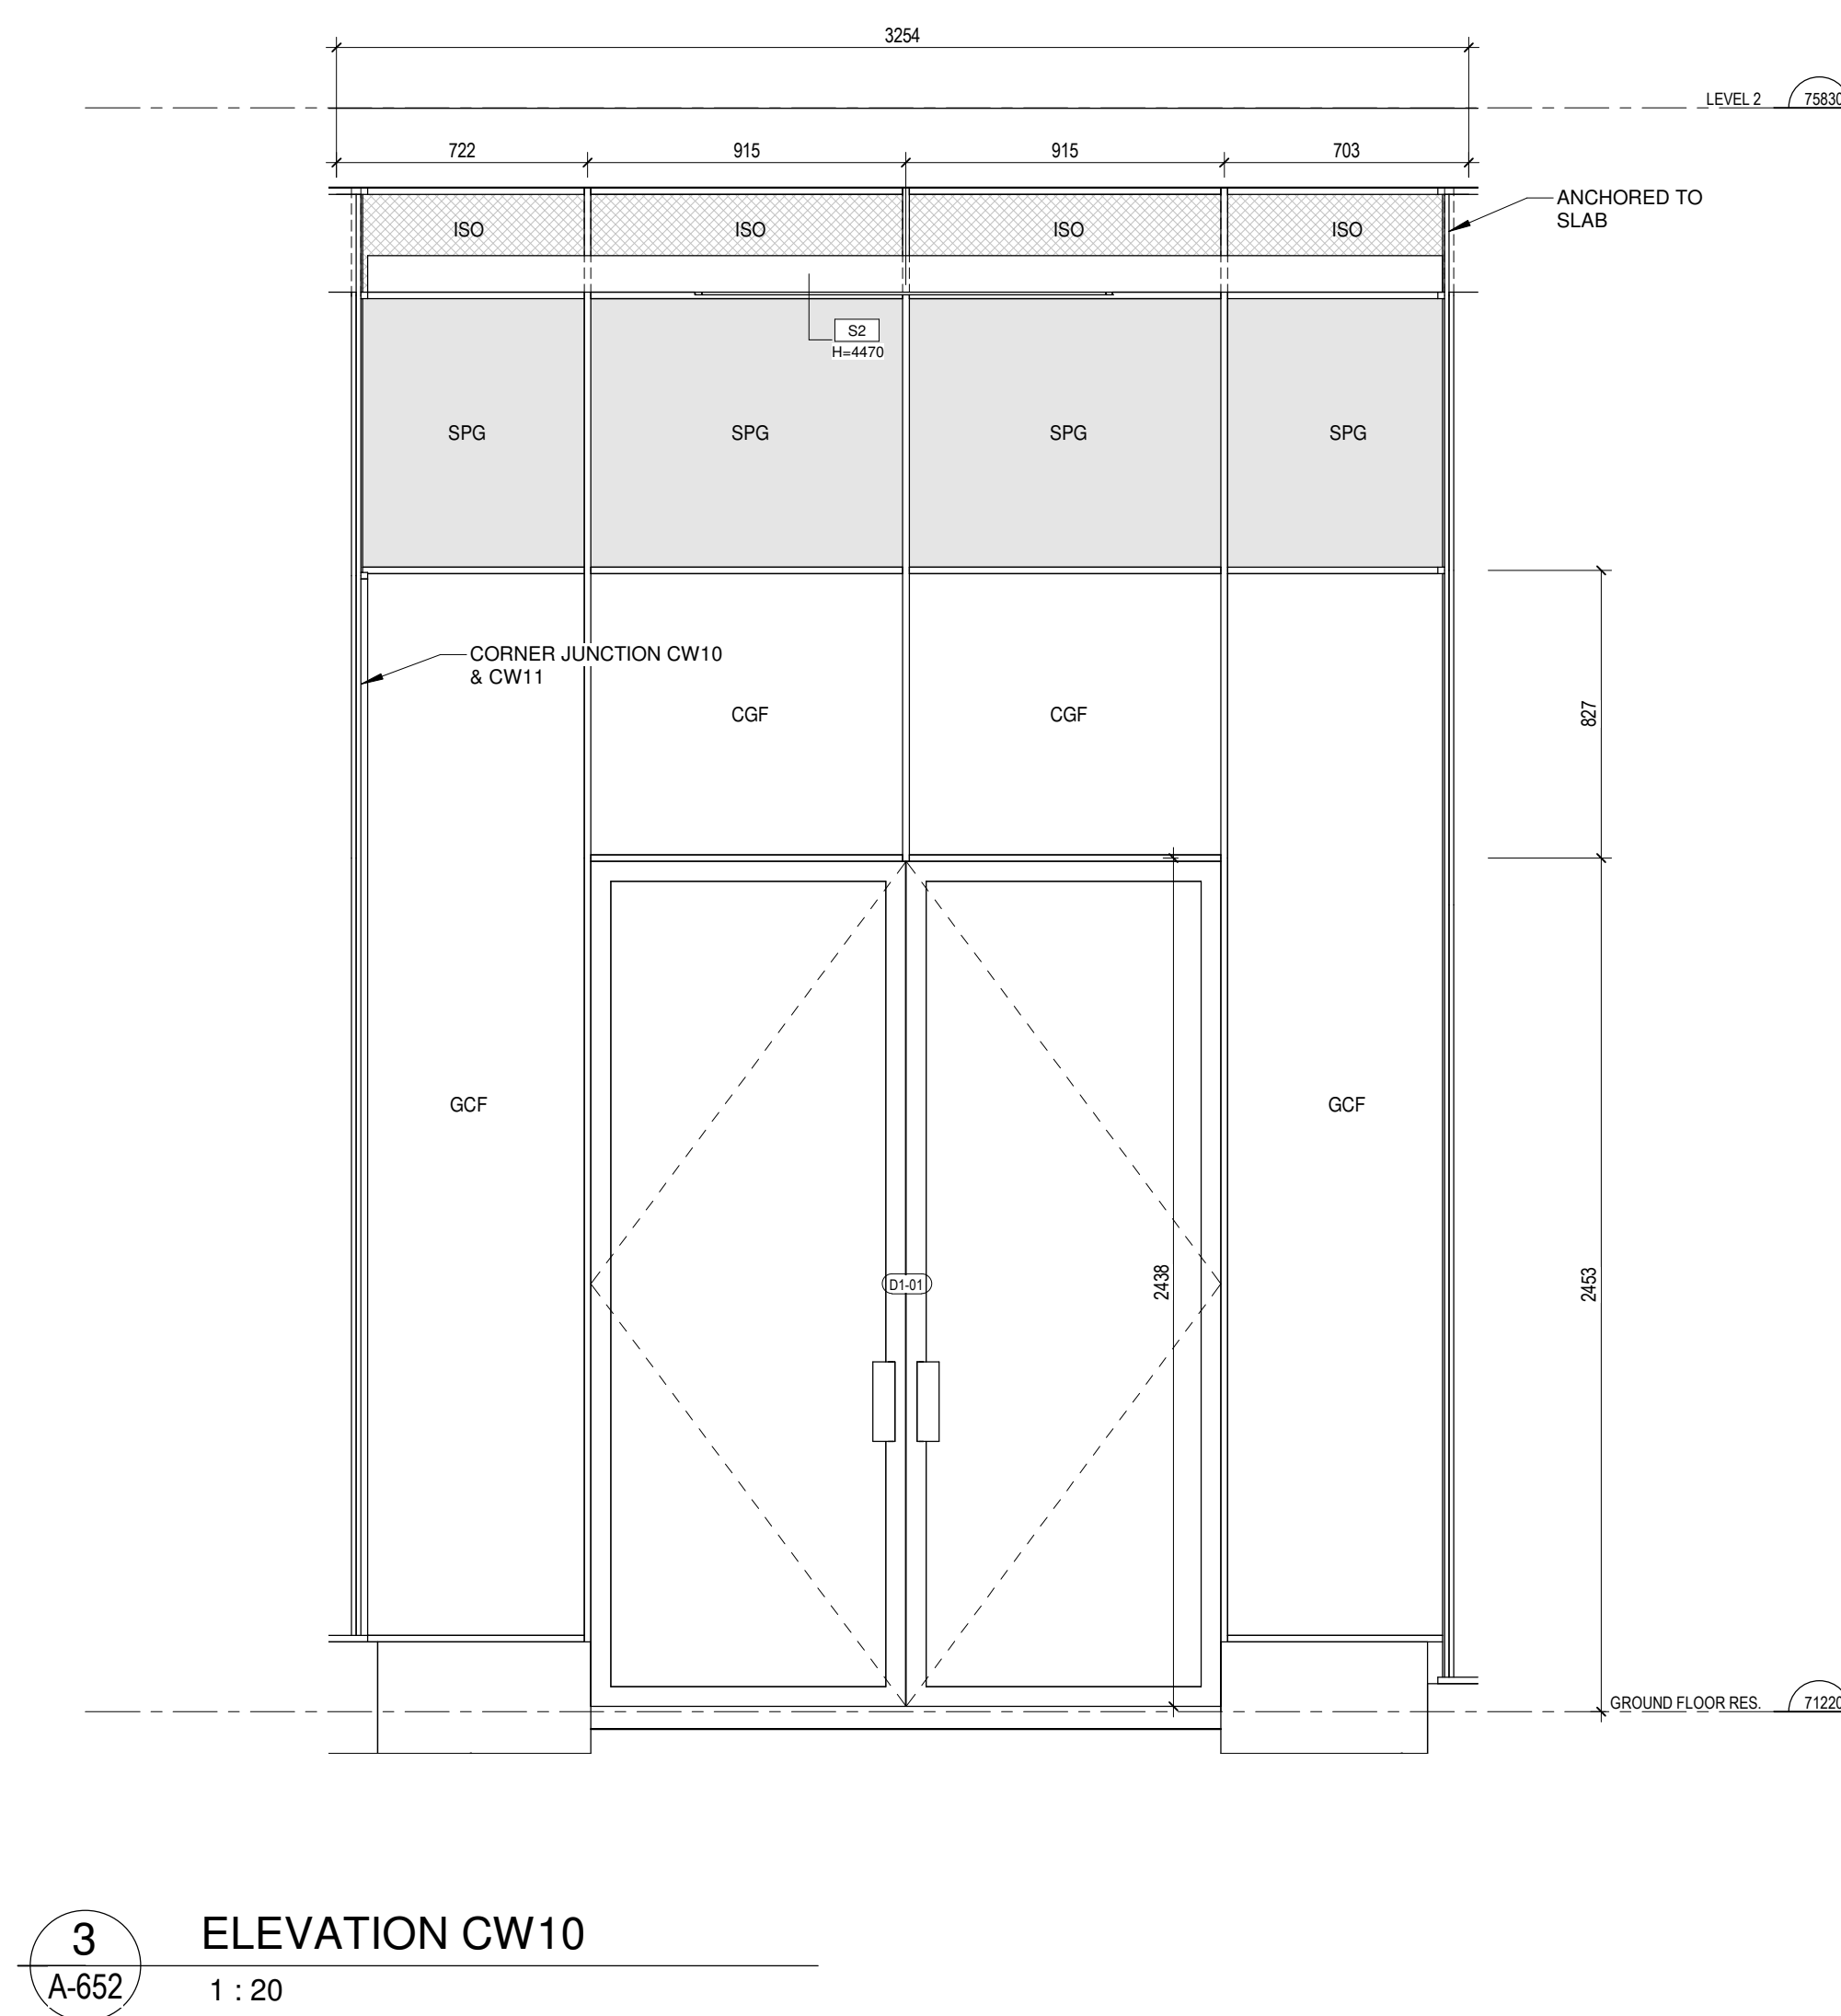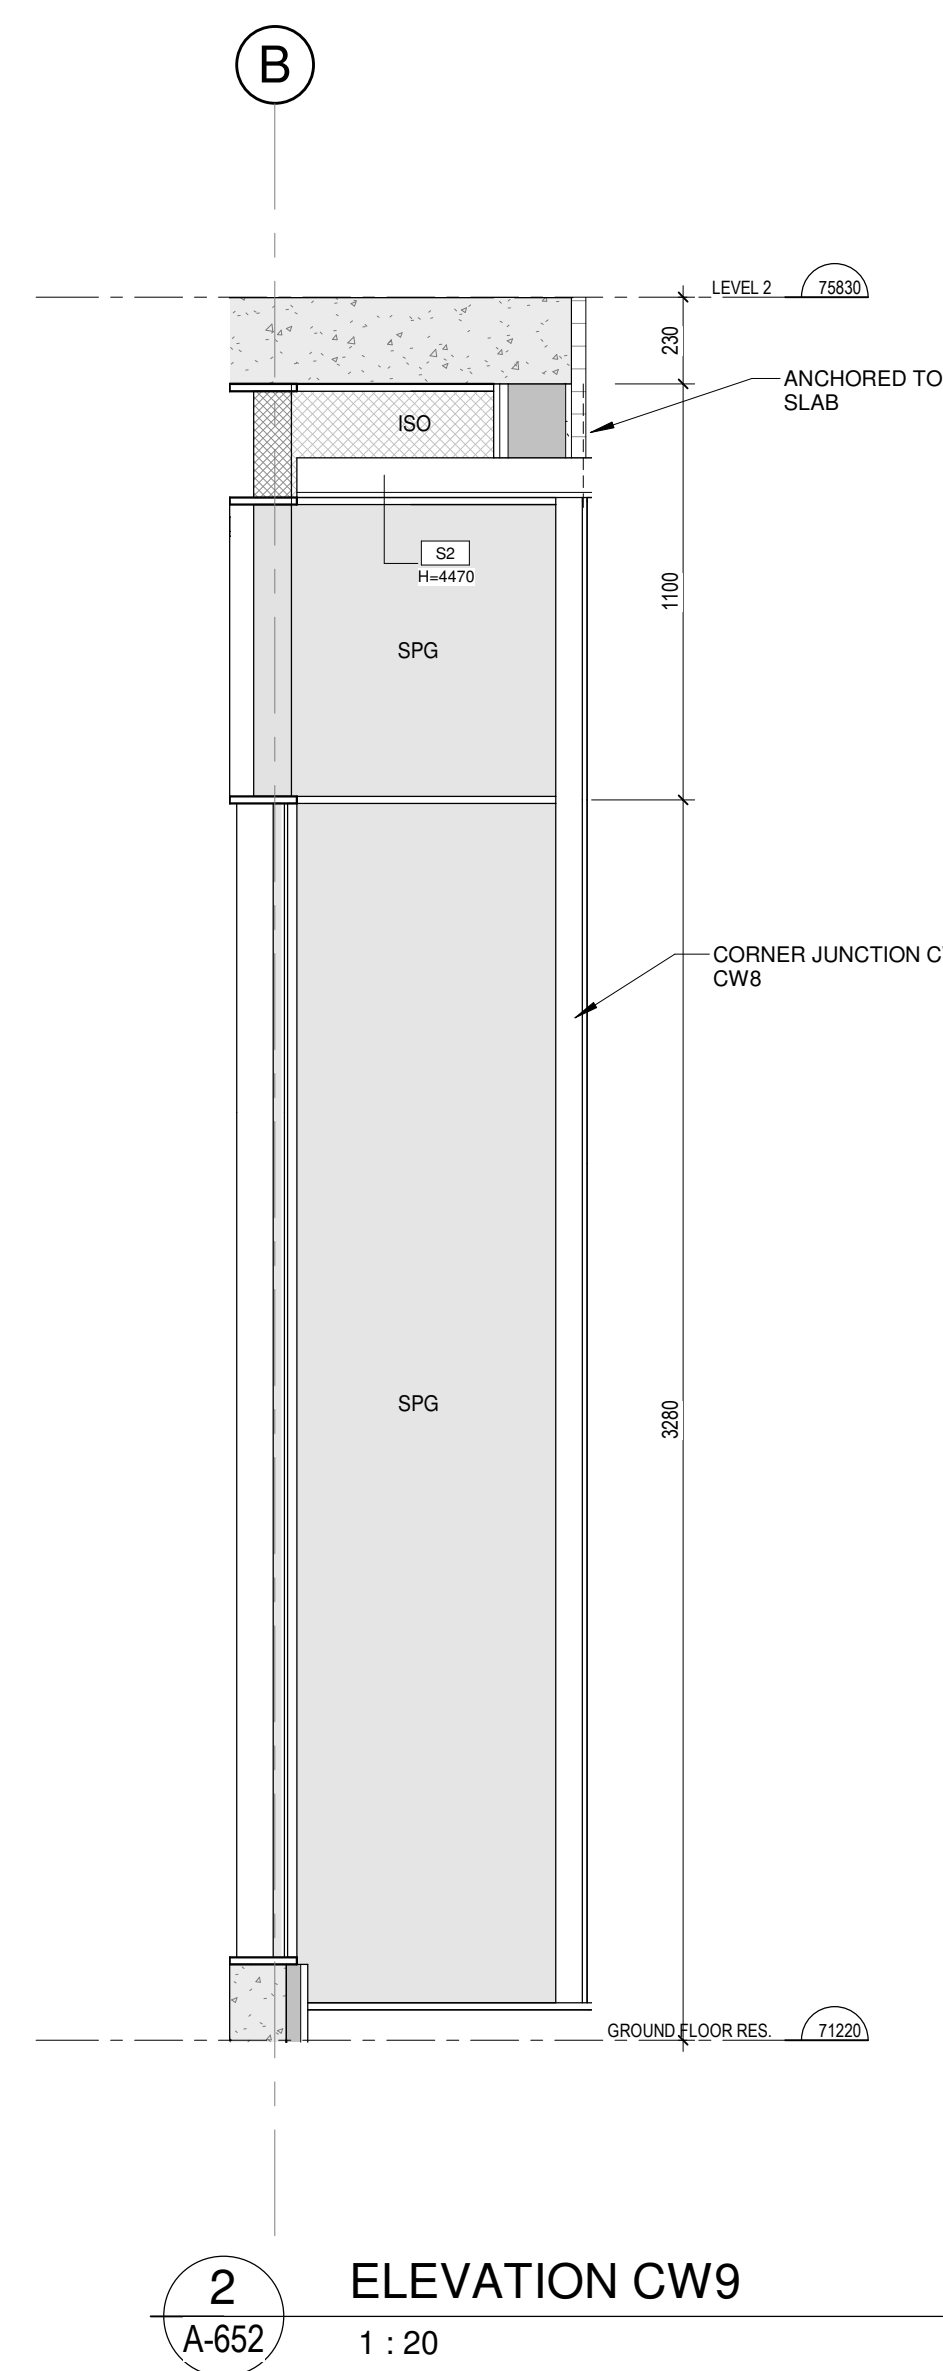

WINDOW / CURTAIN WALL LEGEND	
CMWx	CURTAIN WALL x SIDED SLOTCONE JOINT
WWx	WINDOW WALL WITH ALUMINIUM SPANDREL PANEL
Wx	PUNCH WINDOW
CGF	DOUBLE GLUED CLEAR GLASS ENERGY SEAL
CGO	DOUBLE CLEAR GLASS OPEN TOWARDS EXTERIOR, ENERGY SEAL
SPG	SPANDREL GLASS PANEL
ALP	INSULATED ANODIZED ALUMINIUM PANEL
ISO	INSULATED PANEL
LOU	METALLIC COVER, SEE MECH. FOR DIMENSIONS AND CHARACTERISTICS* COLOUR MATCH TO CW FRAME
DD	INSULATED SLIDING DOOR (FIXED)
FDO	INSULATED SLIDING DOOR (TYPICAL)
SDD	INSULATED SLIDING DOOR (TYPICAL)
GENERAL NOTES / SPECS	
1. ALL MEASUREMENTS TO BE CONFIRMED ON SITE 2. ALL OPERABLE WINDOWS MUST BE EQUIPPED WITH 100MM LUTTERS 3. ALL OPERABLE WINDOWS TO BE FITTED WITH SCREENS CURTAIN WALL (CWx): 4. SIDED SLOTCONE JOINT CURTAIN WALL SYSTEM SERIES 1000 V.S.B. (V. AIRWEED OR EQUIVALENT) SEALED THERMOPLASTIC SETS WITHIN ALUMINIUM FRAMES BLACK FINISH INTERIOR AND SLOTCONE EXTERIOR	
DOORS: COMMERCIAL ALUMINIUM DOORS, SERIES 2500 BY A.D. PREVOST (OR EQUIVALENT) SEALED ALUMINIUM FINISH SEALED THERMOPLASTIC GLAZING SHALL RECUIT TUBULAR 30mm ANGLES BOTH SIDES BLACK HARDWARE	
PUNCHED WINDOWS: ALUMINIUM EXTENSION FRAME, SHALL BE SEALED THERMOPLASTIC SETS BLACK FINISH EXTERIOR AND WHITE INTERIOR	
WINDOW WALL (WWx): WINDOW WALL SYSTEM SERIES SEALED THERMOPLASTIC SETS WITHIN ALUMINIUM FRAME INTERIOR BLACK FINISH EXTERIOR AND WHITE INTERIOR	
SPANDREL PANELS: 30mm BLACK ALUMINIUM FLAT PANEL 100mm SEMI-RIGID INSULATION ALUMINIUM BACK PAN	
GLASS GLAZING: 4mm TEMPERED EXTERIOR CLEAR GLASS LOW E SH-ON FACE 2 6mm GLASS INERT ARGON GAS 4mm TEMPERED INTERIOR GLASS SHADING COEFFICIENT 0.47 6 VALUE VISIBLE LIGHT TRNS, TRANSMITTANCE, SLR 0.31 SOLAR REFLECTANCE 27% SOLAR HEAT GAIN 0.37	



GROUPE MACH
630 rue Saint Paul, Suite 600
Montreal, QC, H3C 1L9
Tel: 514-374-6224, Fax: 514-374-5561

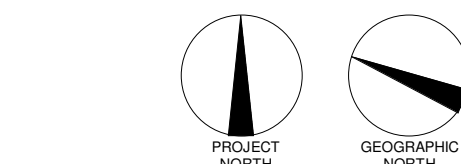

REVISIONS		
#	DESCRIPTION	DATE
1	ISSUED FOR PRINT	29 NOV 2024

2024.09.13	POUR COORDINATION	O.P.
2024.09.18	POUR COORDINATION	O.P.
2024.09.27	POUR COORDINATION	O.P.
2024.10.04	POUR COORDINATION	O.P.
2024.10.28	POUR COORDINATION	O.P.
2024.11.12	POUR COORDINATION	O.P.
2024.11.19	POUR COORDINATION	O.P.
2024.11.29	ISSUED FOR PERMIT	O.P.



GROUPE
cme
 SERVICES D'INGÉNIERIE

siteform




110 O'CONNOR
O'CONNOR STREET
OTTAWA, ONTARIO


Sheet name :

CURTAIN WALL SCHEDULE


scale :	1 : 20	drawn by :	E.H.	
date :	date	approved by :	E.H.	
folder :	23 032	drawing :	A-652	

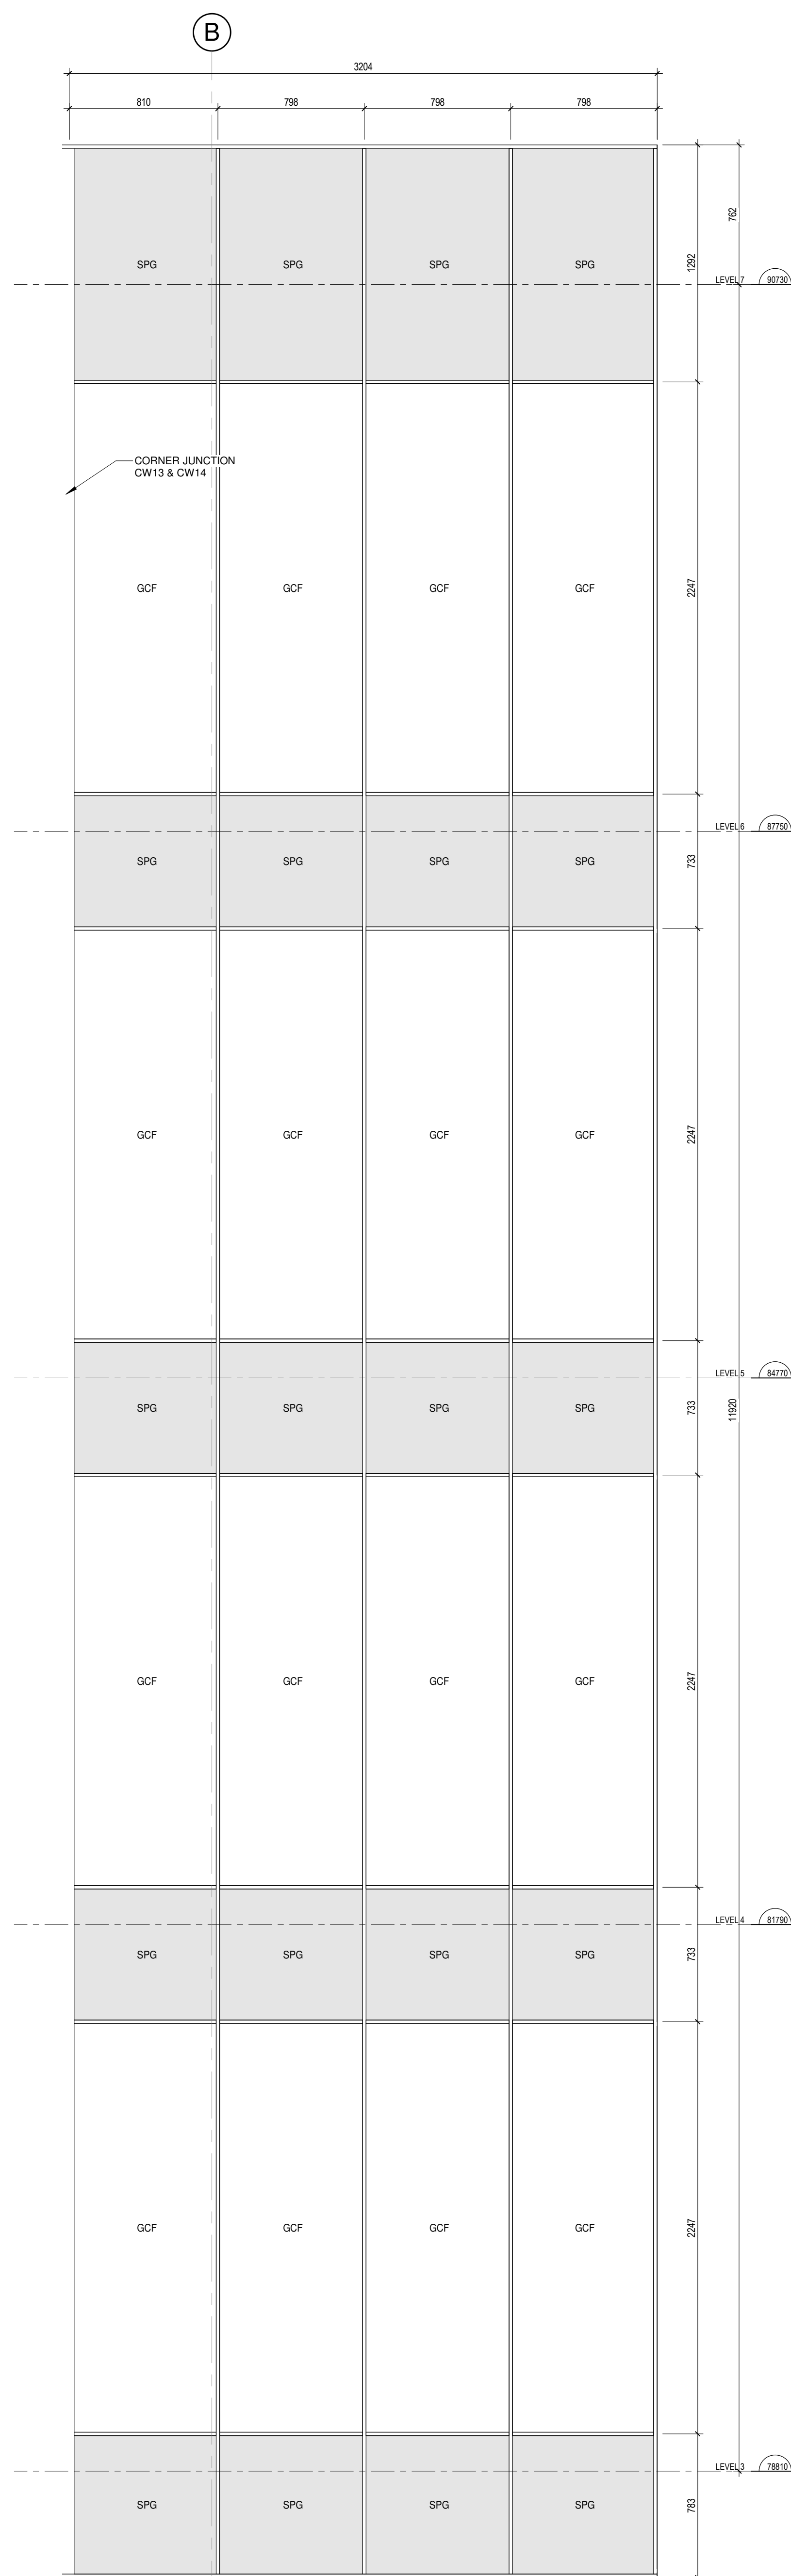


2 ELEVATION CW13
A-653 1 : 20

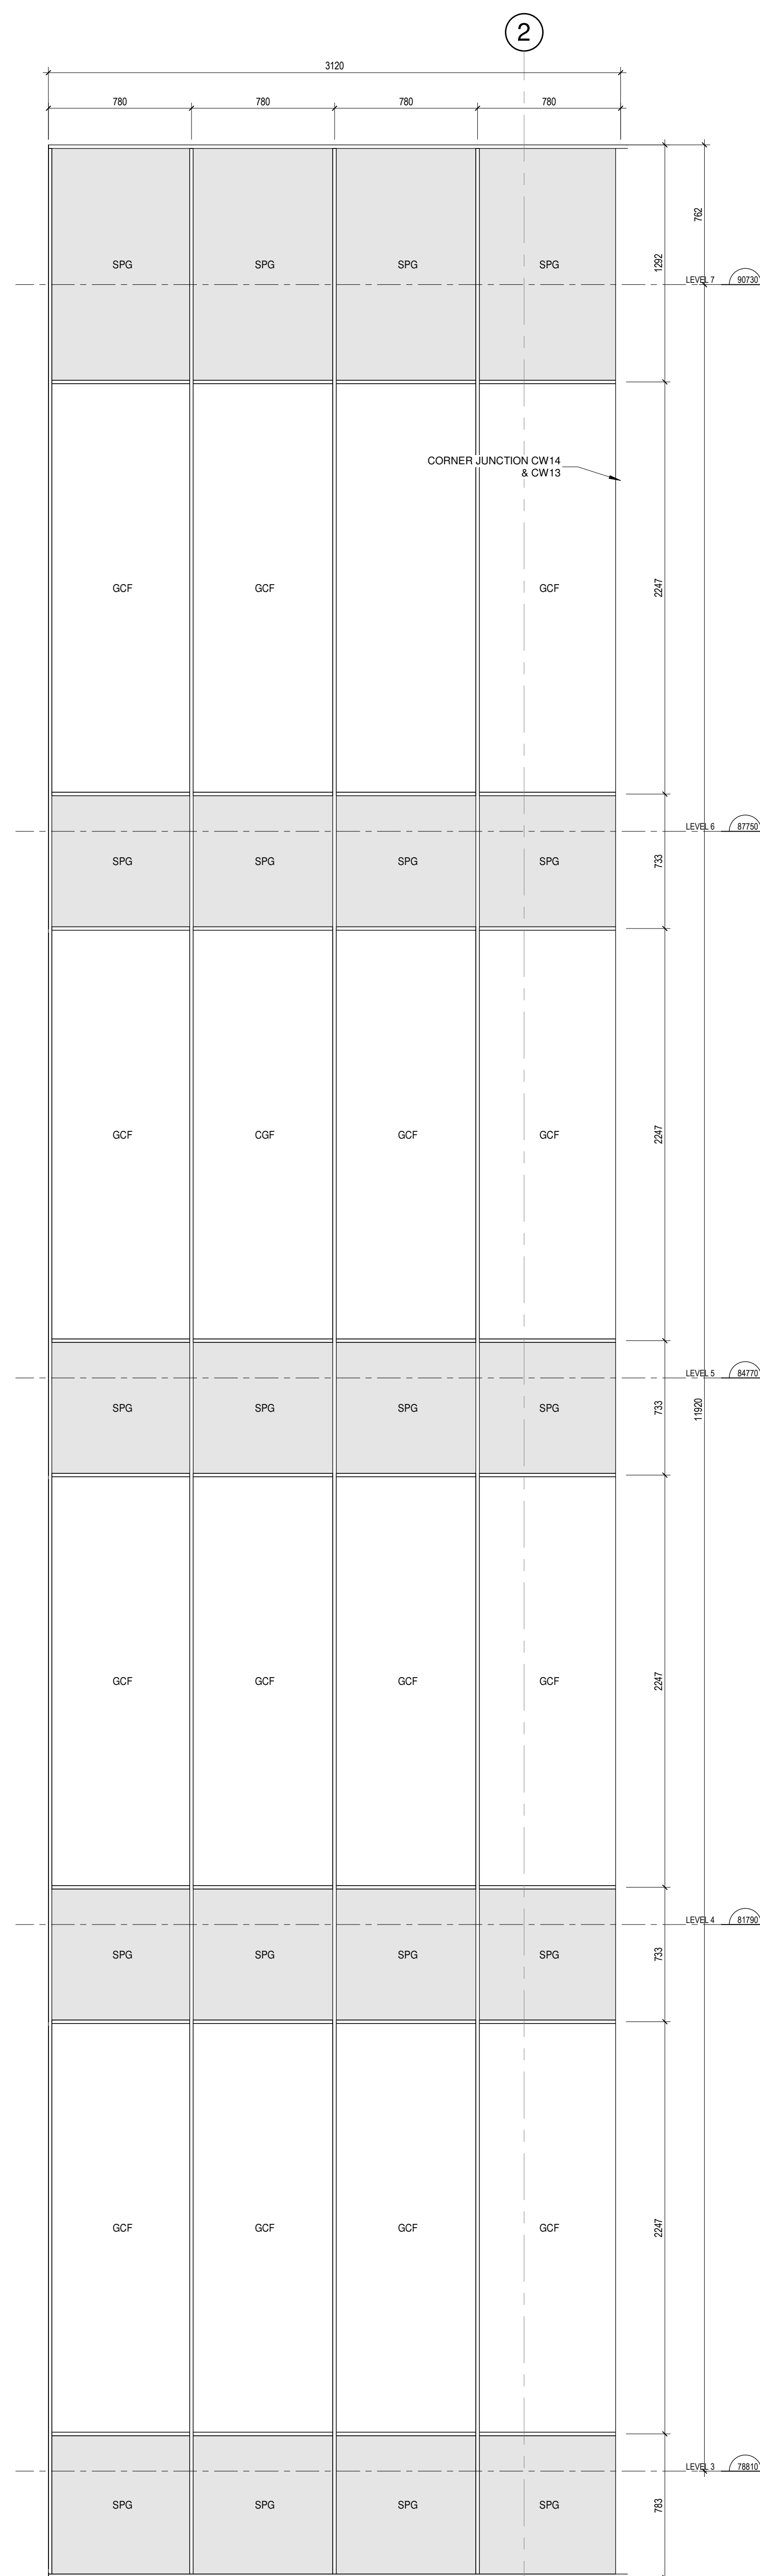

3 ELEVATION CW14
A-653 1 : 20

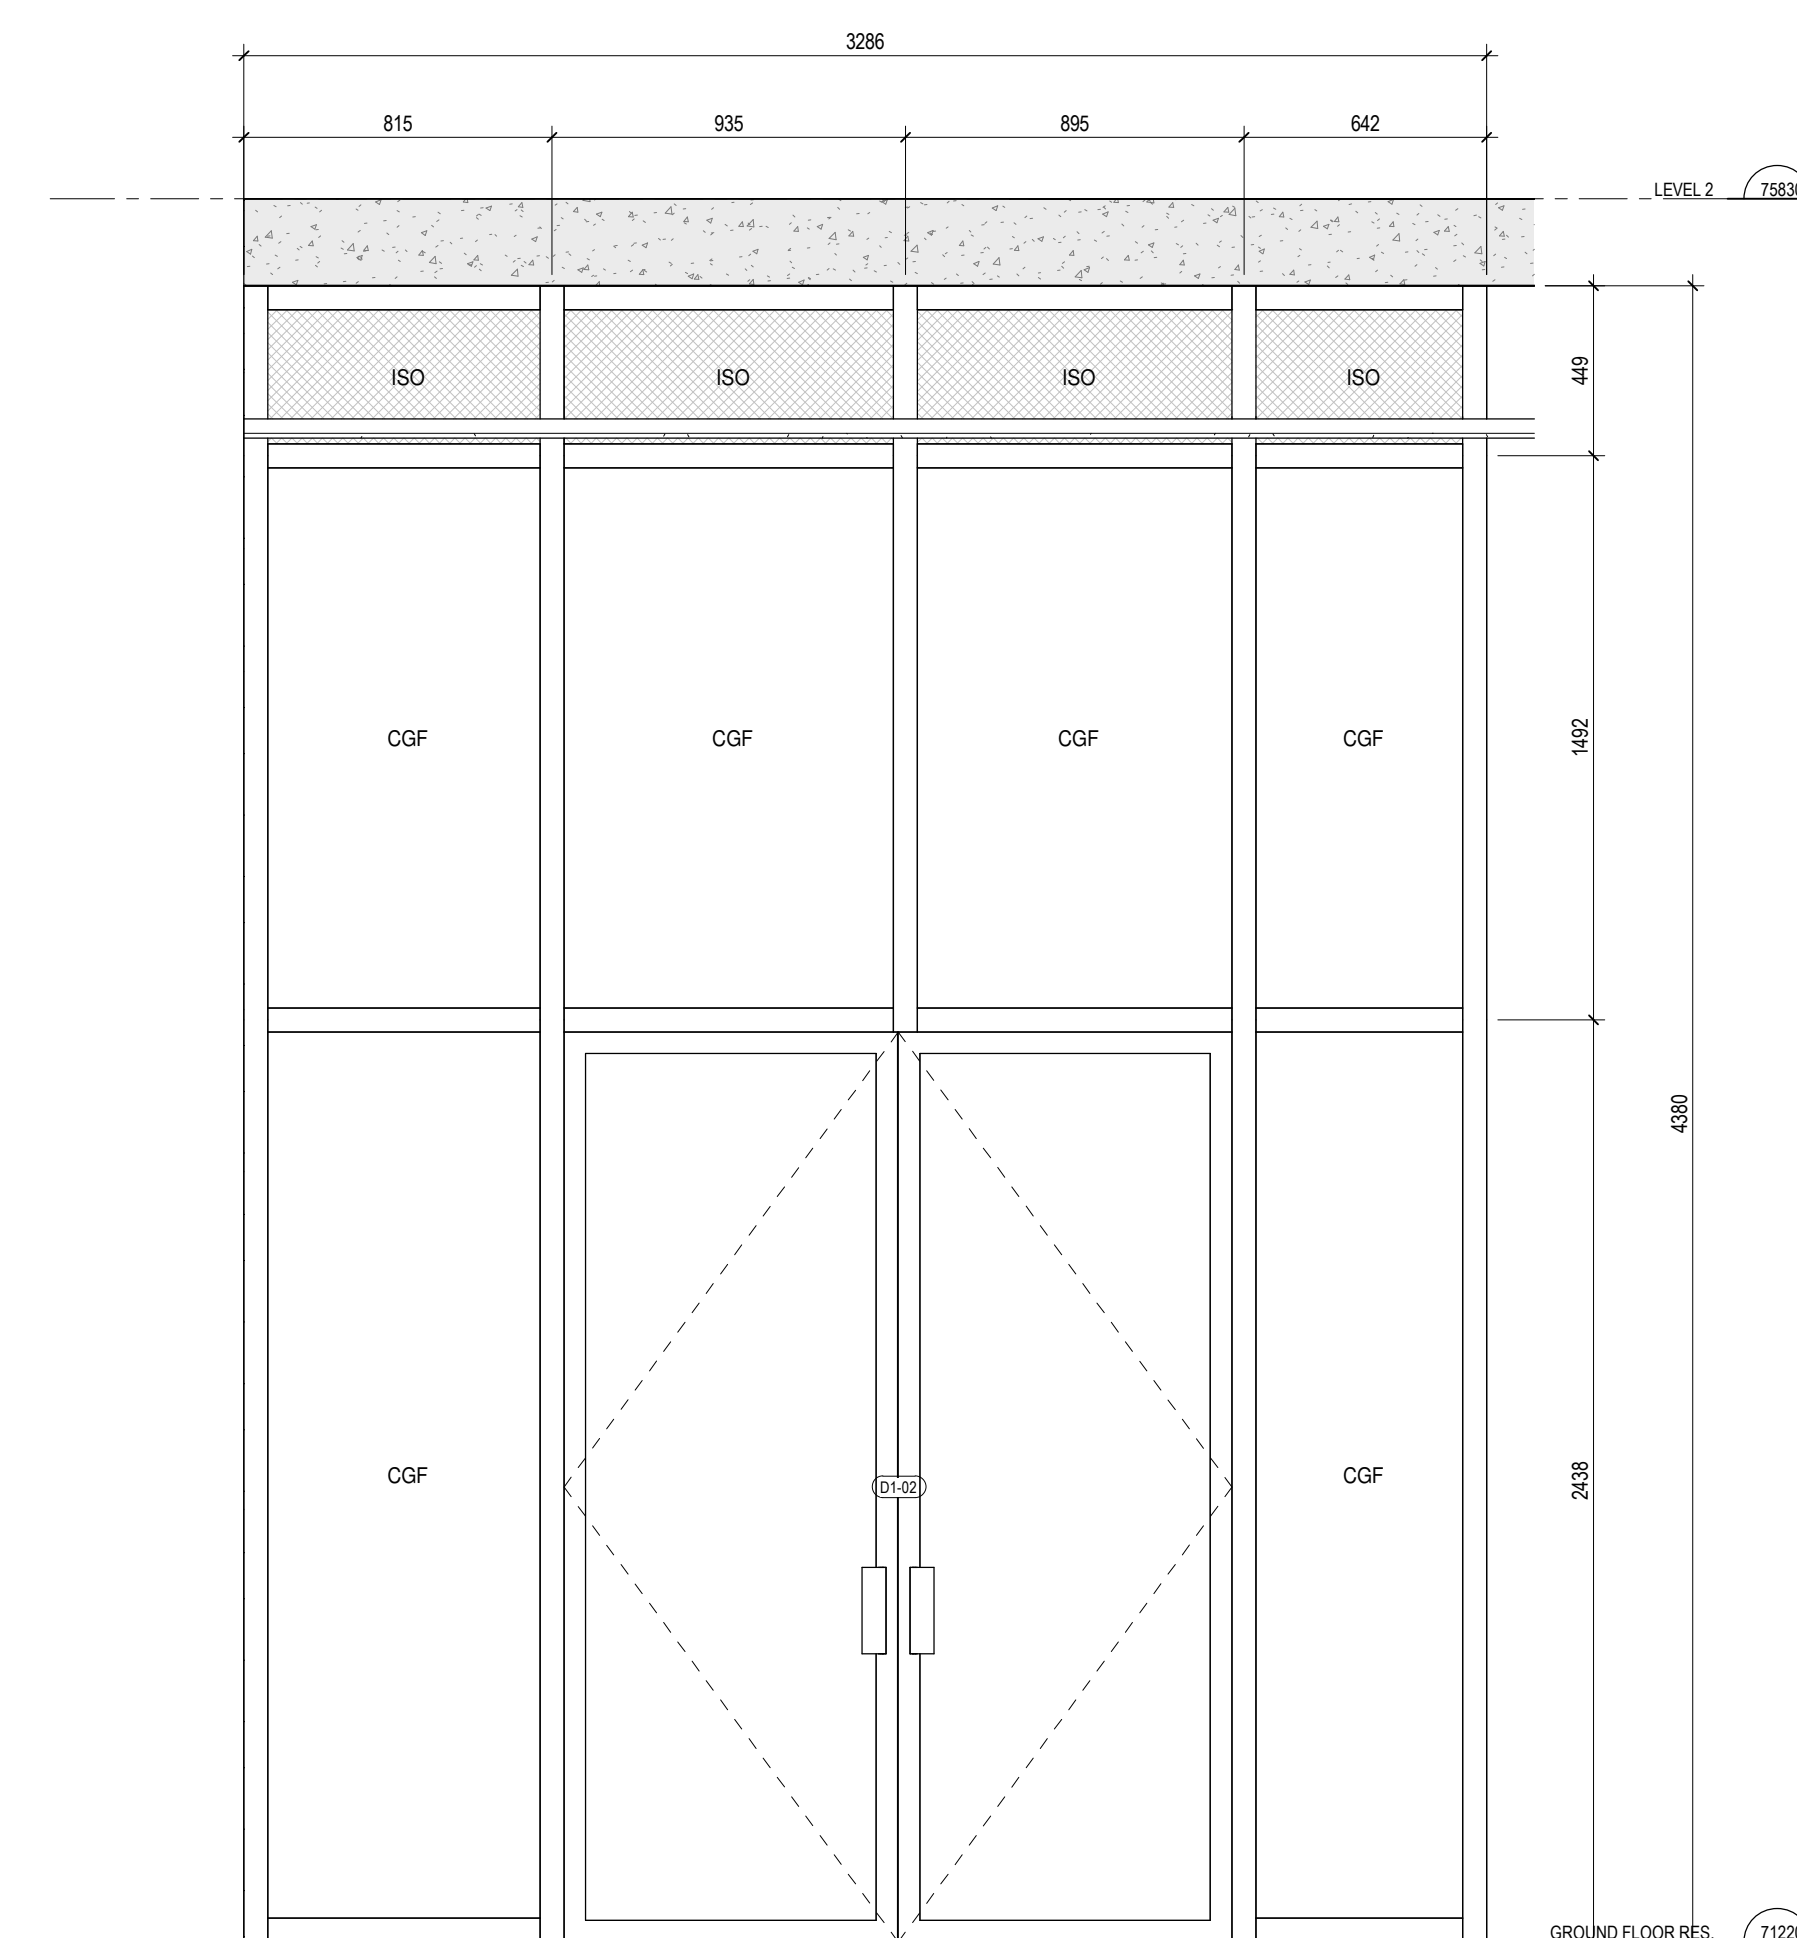

4 ELEVATION CW25
A-653 1:20

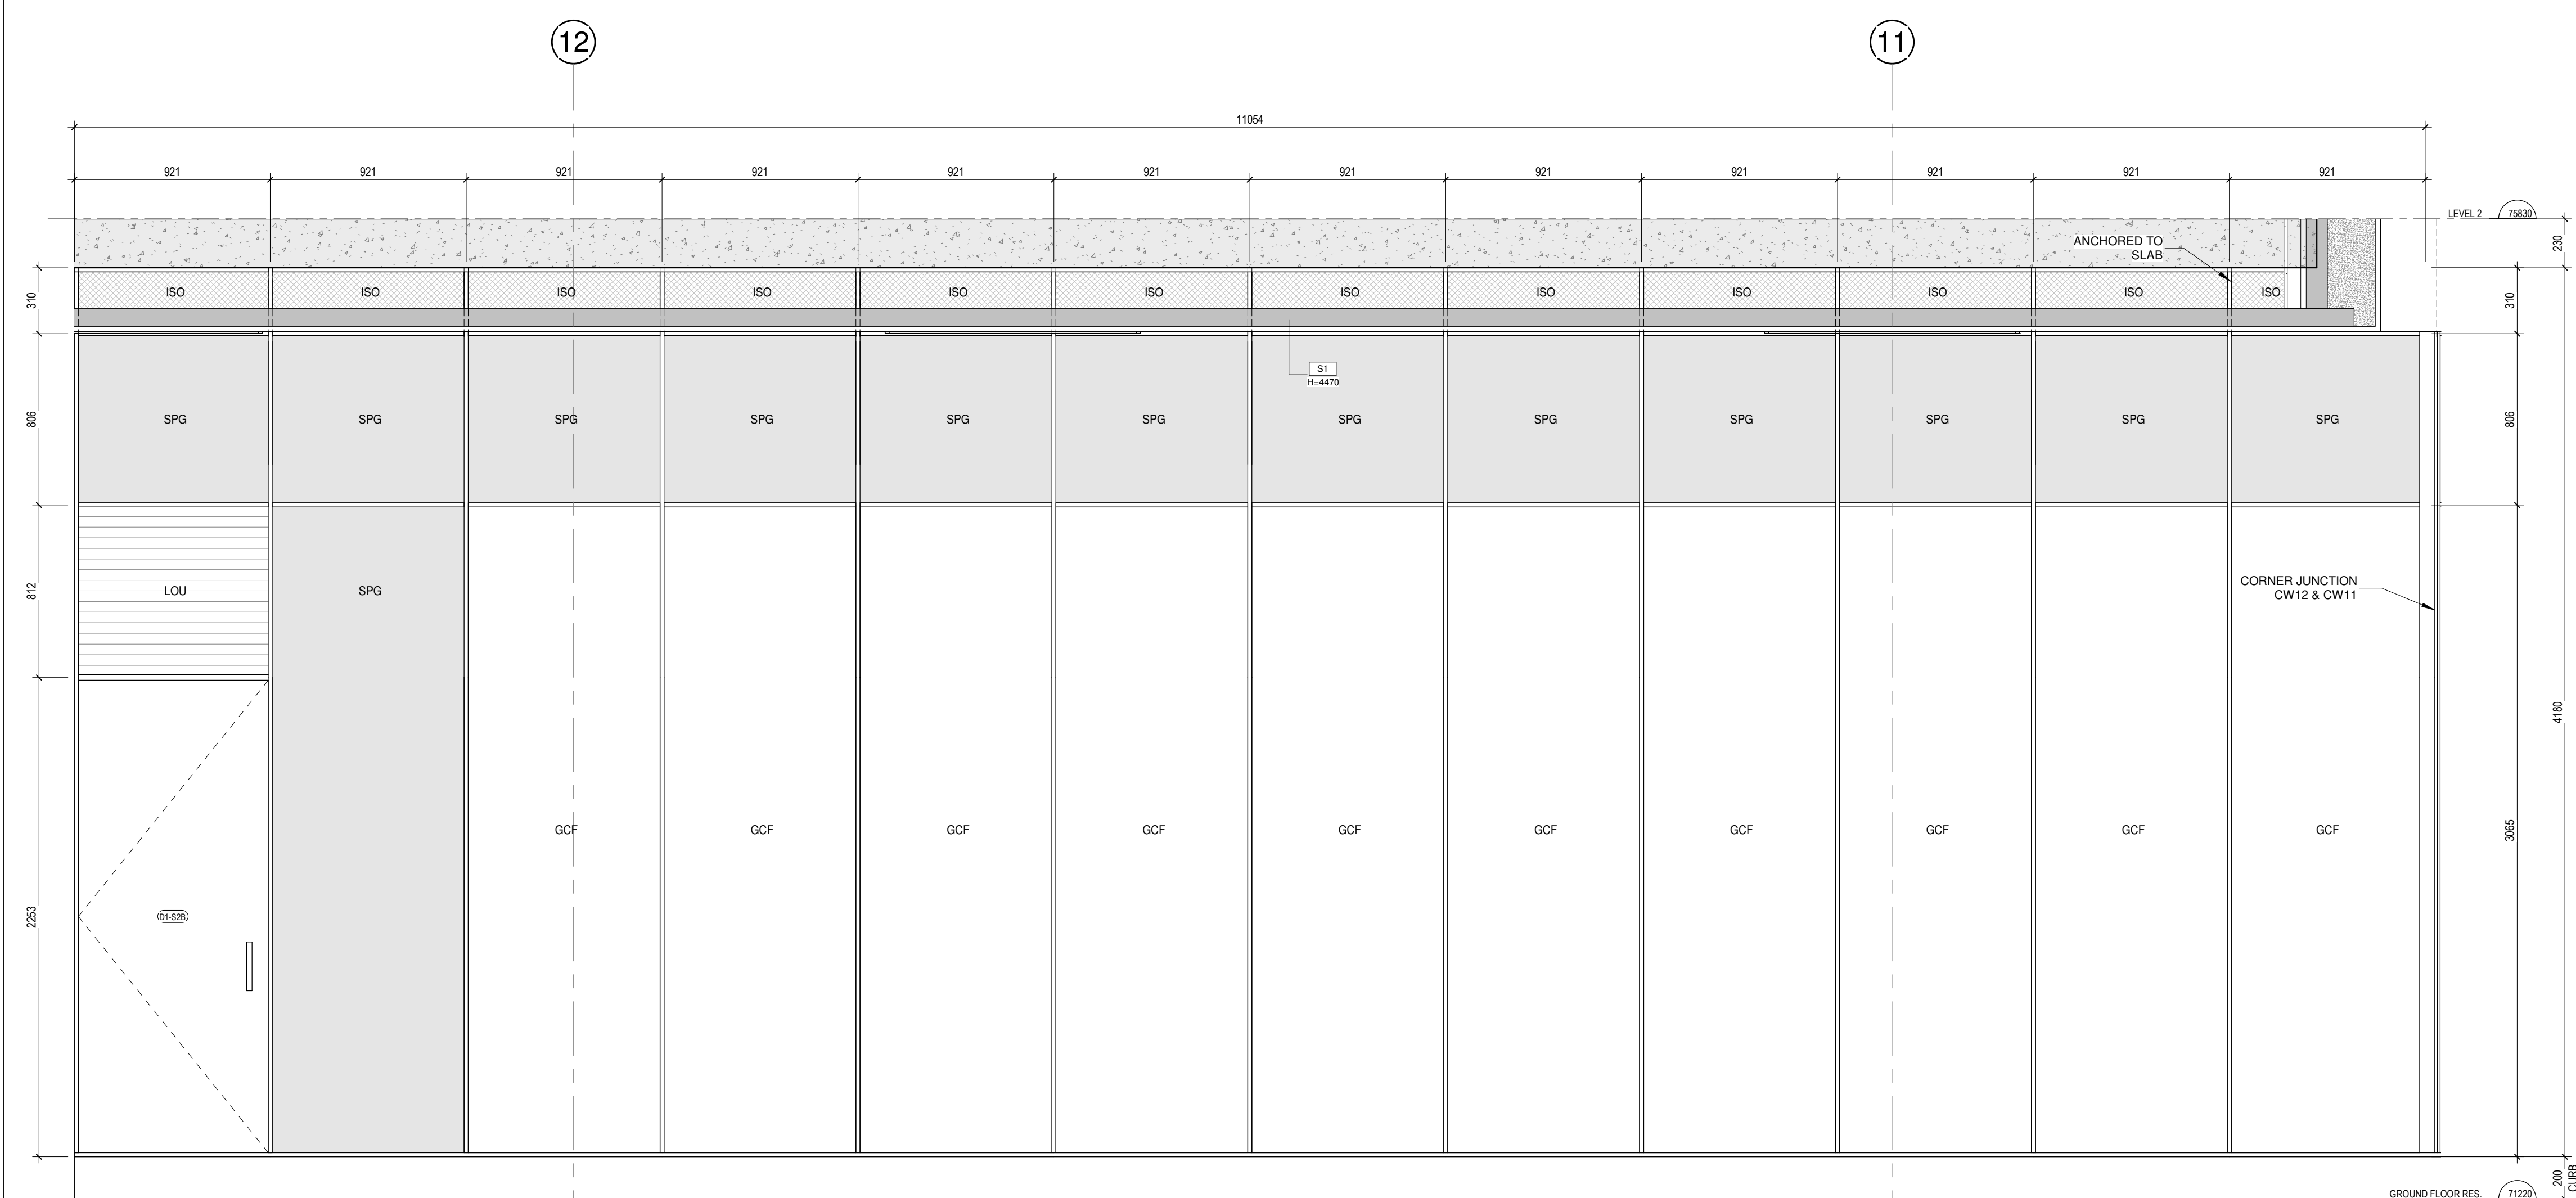

1 ELEVATION CW12
A-653 1 : 20

WINDOW / CURTAIN WALL LEGEND	
CWx	CURTAIN WALL / SIDED SLOTCONE JOINT
WwX	WINDOW WALL WITH ALUMINUM SPANDREL PANEL
Wx	PUNCH WINDOW
CGF	DOUBLE GLUED CLEAR GLASS ENERGY SEAL
CGO	DOUBLE CLEAR GLASS OPEN TOWARDS EXTERIOR, ENERGY SEAL
SPG	SPANDREL GLASS PANEL
ALP	INSULATED ANODIZED ALUMINUM PANEL
ISO	INSULATED PANEL
LOU	METALLIC COVER, SEE MECH. FOR DIMENSIONS AND CHARACTERISTICS* COLOUR MATCH TO CW FRAME
FDD	INSULATED SLIDING DOOR (FIXED)
TDO	INSULATED SLIDING DOOR (TYPICAL)
SDD	INSULATED SLIDING DOOR (TYPICAL)
GENERAL NOTES / SPECS	
1. ALL MEASUREMENTS TO BE CONFIRMED ON SITE	
2. ALL OPERABLE WINDOWS MUST BE EQUIPPED WITH 100MM LUTTERS	
3. ALL OPERABLE WINDOWS TO BE FITTED WITH SCREENS	
CURTAIN WALL (CW):	
- 4 SIDED SLOTCONE JOINT CURTAIN WALL SYSTEM SERIES 1000	
- V.S.B. (V. NUMBER OR EQUIVALENT)	
- SEALED THERMOPANE UNITS SET WITHIN ALUMINUM FRAMES	
- BLACK FINISH INTERIOR AND SLOTCONE EXTERIOR	
DOORS:	
- COMMERCIAL ALUMINUM DOORS, SERIES 2500 BY A.D. PREVOIST (OR EQUIVALENT)	
- SEALED ALUMINUM FINISH	
- SEALED THERMOPANE GLAZING	
- SHALL RECUIT TUBULAR 30mm ANGLES BOTH SIDES	
- BLACK HARDWARE	
PUNCHED WINDOWS:	
- ALUMINUM EXTRUSION FRAME, WITH SEALED THERMOPANE UNITS	
- BLACK FINISH EXTERIOR AND WHITE INTERIOR	
WINDOW WALL (Ww):	
- WINDOW WALL SYSTEM SERIES	
- SEALED THERMOPANE UNITS SET WITHIN ALUMINUM FRAME	
- BLACK FINISH EXTERIOR AND WHITE INTERIOR	
SPANDREL PANELS:	
- 30mm BLACK ALUMINUM FLAT PANEL	
- 100mm SEMI-RIGID INSULATION	
- ALUMINUM BACK PAN	
ALL GLAZING:-	
- 4mm TEMPERED EXTERIOR CLEAR GLASS	
- LOW SH-ON FACE 2	
- 6mm OF INERT ARGON GAS	
- 4mm TEMPERED INTERIOR GLASS	
SHADING COEFFICIENT 0.47	
U-VALUE 1	
- VISIBLE LIGHT TRN, TRANSMITTANCE, SL 0.31	
- SOLAR REFLECTANCE 27%	
- SOLAR HEAT GAIN 0.37	
*MAX U-VALUE : 1.6 W/m².K	

REVISIONS		
#	DESCRIPTION	DATE
1	ISSUED FOR PERMIT	28 NOV 2016

2024.09.13	FOUR COORDINATION	O.P.
2024.09.18	FOUR COORDINATION	O.P.
2024.09.27	FOUR COORDINATION	O.P.
2024.10.04	FOUR COORDINATION	O.P.
2024.10.28	FOUR COORDINATION	O.P.
2024.11.12	FOUR COORDINATION	O.P.
2024.11.19	FOUR COORDINATION	O.P.
2024.11.29	ISSUED FOR PERMIT	O.P.

scale :	1 : 20	drawn by :	E.H.	
date :	date	approved by :	E.H.	
folder :	23-032	drawing :		A-653



GeigerHuot
architects

434 St. Jacques Boulevard, Montreal, QC H3J 1S6
Tel: 514 393 2328 Fax: 514 393 3375
info@geigerhuot.com

GENERAL NOTES:

Do not measure directly on the plans.



All dimensions and general conditions are to be verified before the beginning of work.

Never proceed with uncertainty.


This drawing must be read carefully with the architectural specifications as well as the general notes.

GEIGER HUOT ASSOCIATES,
ONTARIO ARCHITECTS,
A
ARCHITECTS
ERIC HUOT
LICENCE
5387
Eric Huot

Stamp

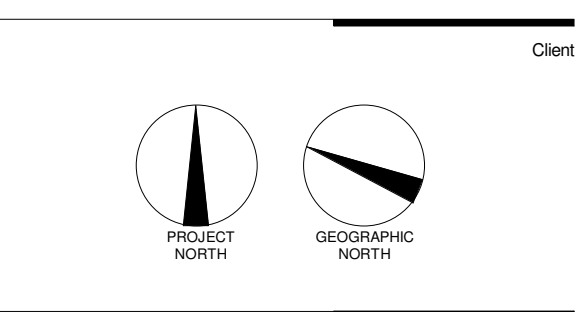 

REVISIONS		
#	DESCRIPTION	DATE
1	ISSUED FOR PERMIT	29 NOV 2018

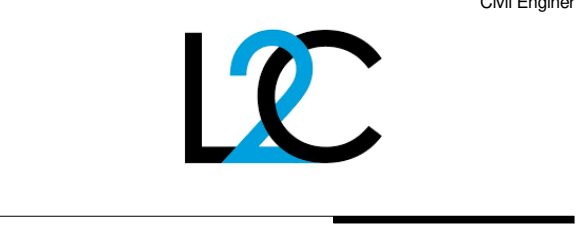[illegible]

110 O'CONNOR



O'CONNOR STREET
OTTAWA, ONTARIO

Sheet name :





CURTAIN WALL SCHEDULE

scale :	1 : 20	down by :	E.H.	
date :	date	approved by :	E.H.	
folder :	23 032	drawing :	A-654	

date:	date	approved by: E.H.	
-------	------	-------------------	--

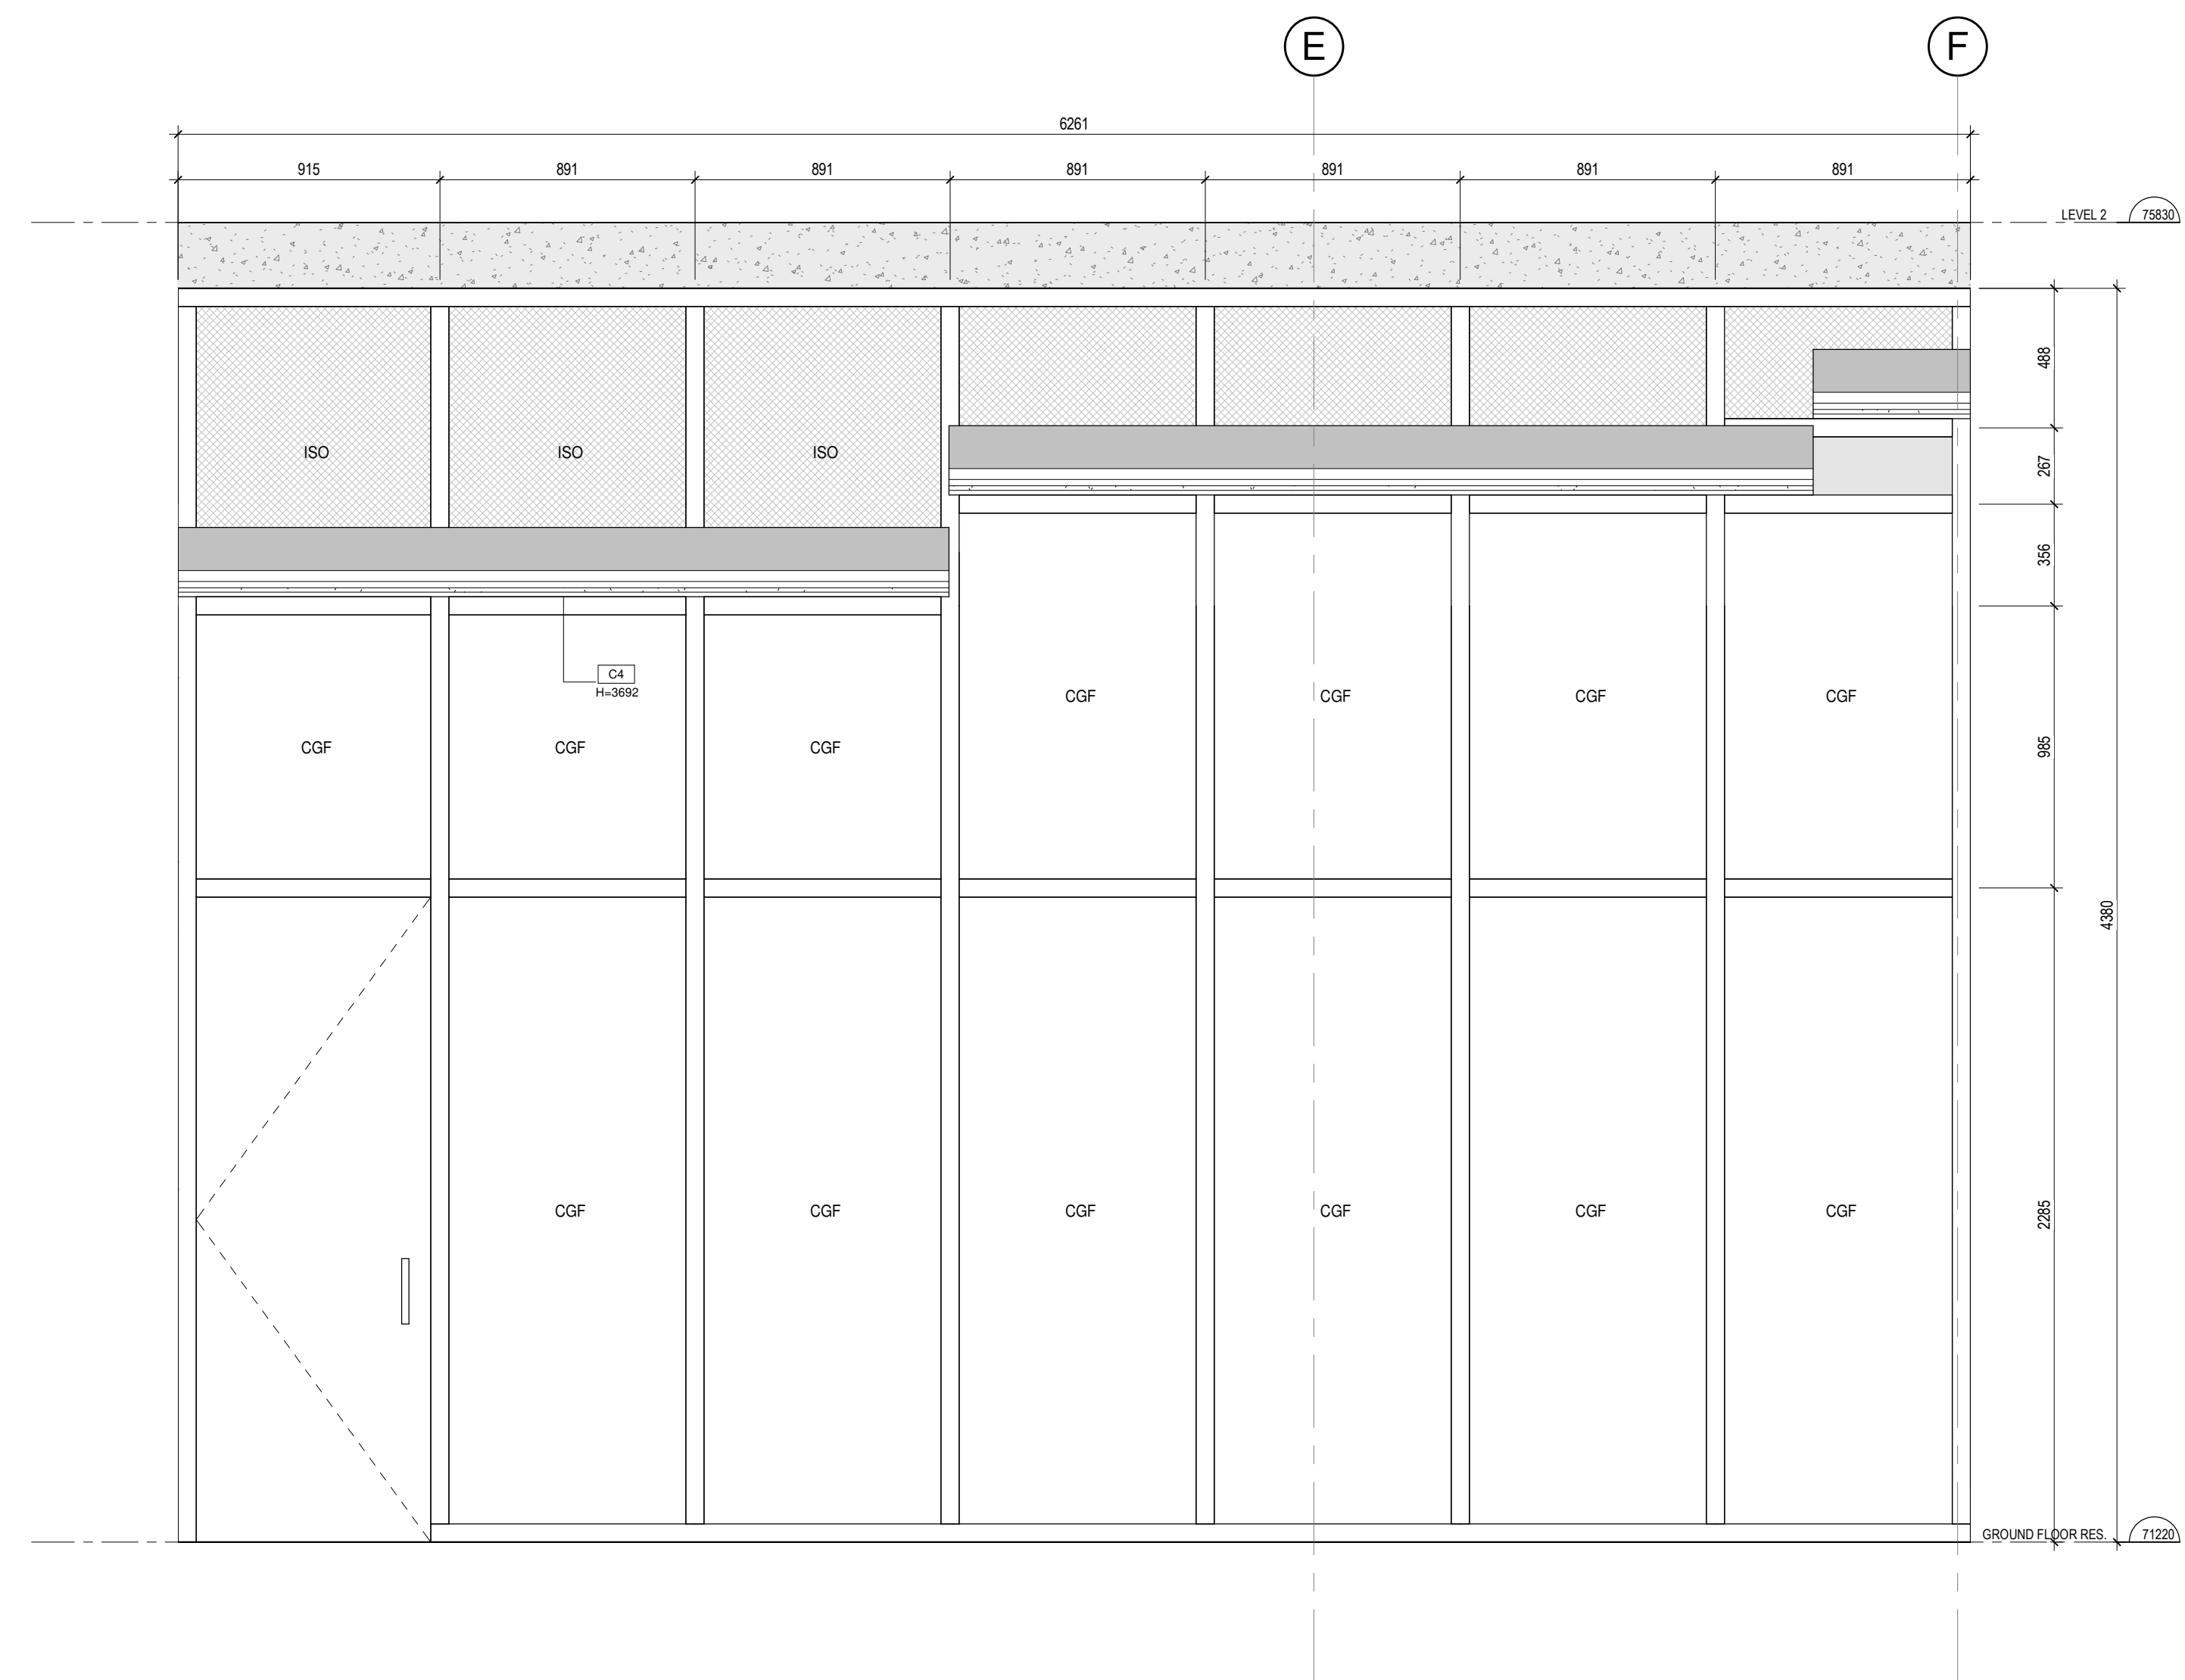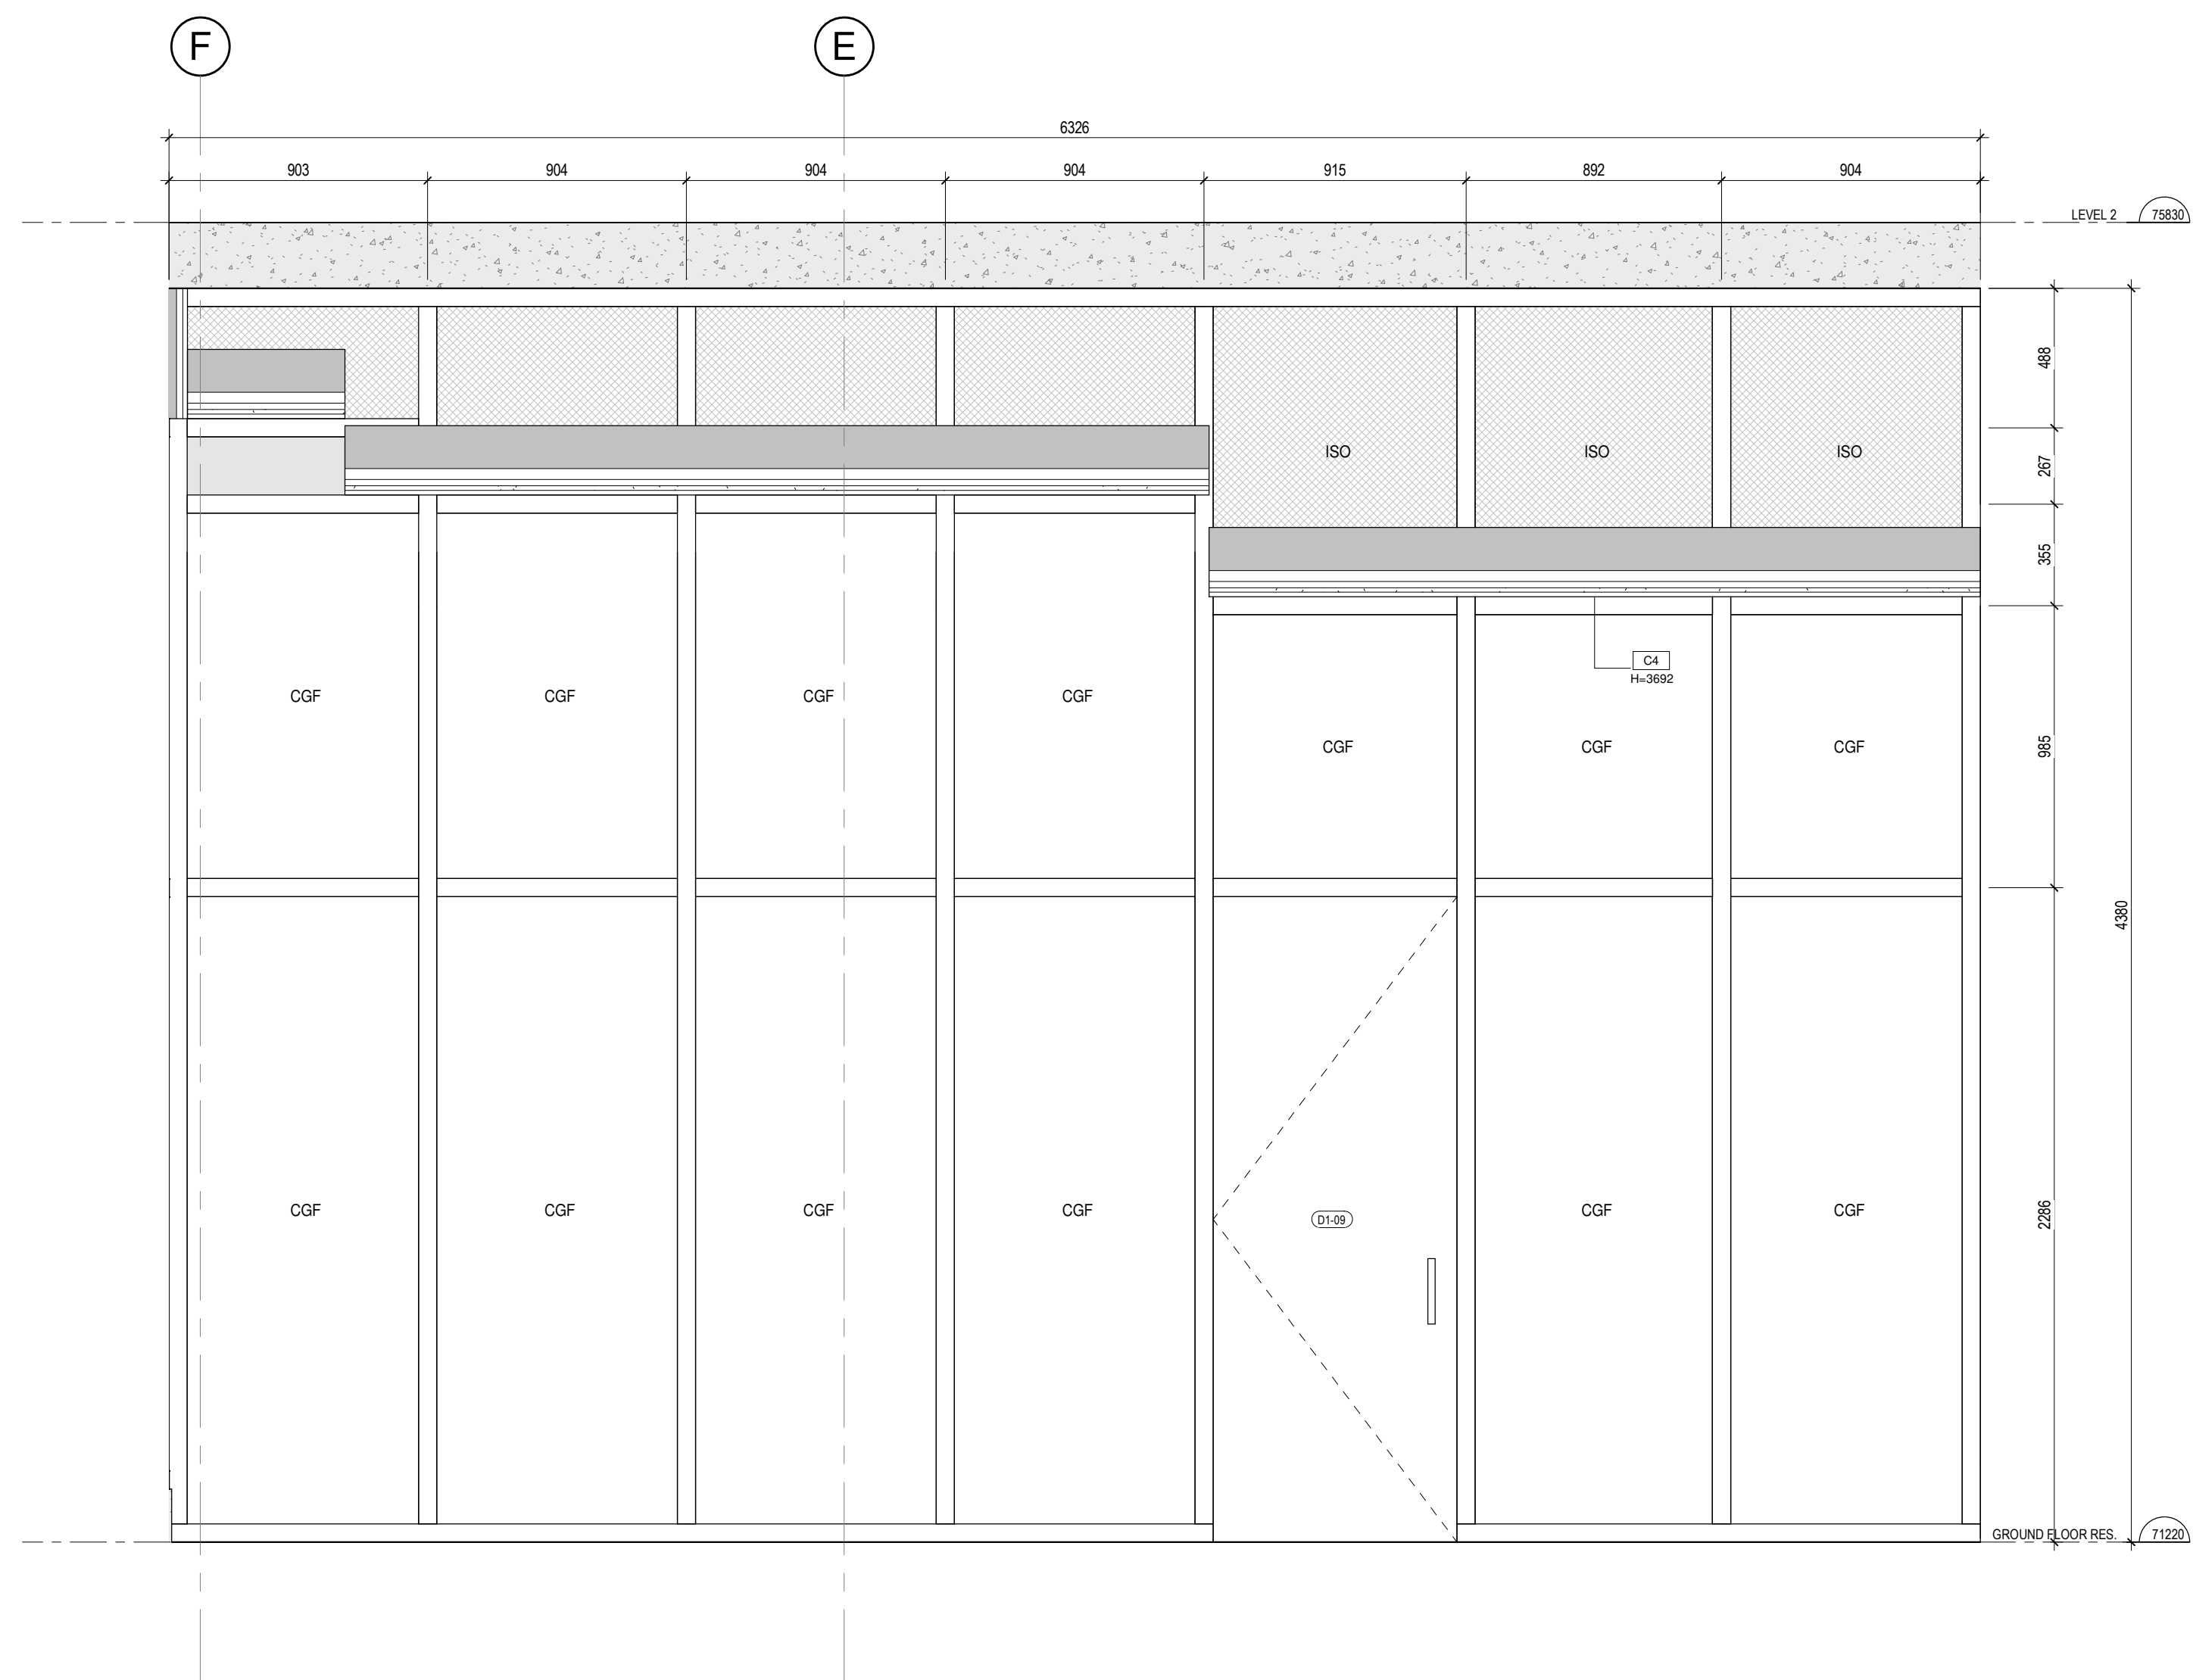

WINDOW / CURTAIN WALL LEGEND	
CWx	CURTAIN WALL / SIDED SLOTCONE JOINT
WwX	WINDOW WALL WITH ALUMINUM SPANDREL PANEL
Wx	PUNCH WINDOW
CGF	DOUBLE GLUED CLEAR GLASS ENERGY SEAL
CGO	DOUBLE CLEAR GLASS OPEN TOWARDS EXTERIOR, ENERGY SEAL
SPG	SPANDREL GLASS PANEL
ALP	INSULATED ANODIZED ALUMINUM PANEL
ISO	INSULATED PANEL
LOU	METALLIC COVER, SEE MECH. FOR DIMENSIONS AND CHARACTERISTICS* COLOUR MATCH TO CW FRAME
FDD	INSULATED SLIDING DOOR (FIXED)
TDO	INSULATED SLIDING DOOR (TYPICAL)
SDD	INSULATED SLIDING DOOR (TYPICAL)
GENERAL NOTES / SPECS	
1. ALL MEASUREMENTS TO BE CONFIRMED ON SITE	
2. ALL OPERABLE WINDOWS MUST BE EQUIPPED WITH 100MM LUTTERS	
3. ALL OPERABLE WINDOWS TO BE FITTED WITH SCREENS	
CURTAIN WALL (CW):	
- 4 SIDED SLOTCONE JOINT CURTAIN WALL SYSTEM SERIES 1000	
- V.S.B. (V. NUMBER OR EQUIVALENT)	
- SEALED THERMOPANE UNITS SET WITHIN ALUMINUM FRAMES	
- BLACK FINISH INTERIOR AND SLOTCONE EXTERIOR	
DOORS:	
- COMMERCIAL ALUMINUM DOORS, SERIES 2500 BY A.D. PREVOIST (OR EQUIVALENT)	
- BLACK ALUMINUM FINISH	
- SEALED THERMOPANE GLAZING	
- SHALL SEALT TUBULAR 30mm ANGLE BOTH SIDES	
- BLACK HARDWARE	
PUNCHED WINDOWS:	
- ALUMINUM EXTRUSION FRAME, WITH SEALED THERMOPANE UNITS	
- BLACK FINISH EXTERIOR AND WHITE INTERIOR	
WINDOW WALL (Ww):	
- WINDOW WALL SYSTEM SERIES	
- SEALED THERMOPANE UNITS SET WITHIN ALUMINUM FRAME	
- BLACK FINISH EXTERIOR AND WHITE INTERIOR	
SPANDREL PANELS:	
- 30mm BLACK ALUMINUM FLAT PANEL	
- 100mm SEMI-RIGID INSULATION	
- ALUMINUM BACK PAN	
ALL GLAZING:-	
- 4mm TEMPERED EXTERIOR CLEAR GLASS	
- LOW E SH-ON FACE 2	
- 6mm OF INERT ARGON GAS	
- 4mm TEMPERED INTERIOR GLASS	
SHADING COEFFICIENT 0.47	
g-VALUE 1	
- VISIBLE LIGHT TRN, TRANSMITTANCE, 0.58 ±0.03	
- SOLAR REFLECTANCE 27%	
- SOLAR HEAT GAIN 0.37	
*MAX U-VALUE : 1.6 W/m²K	

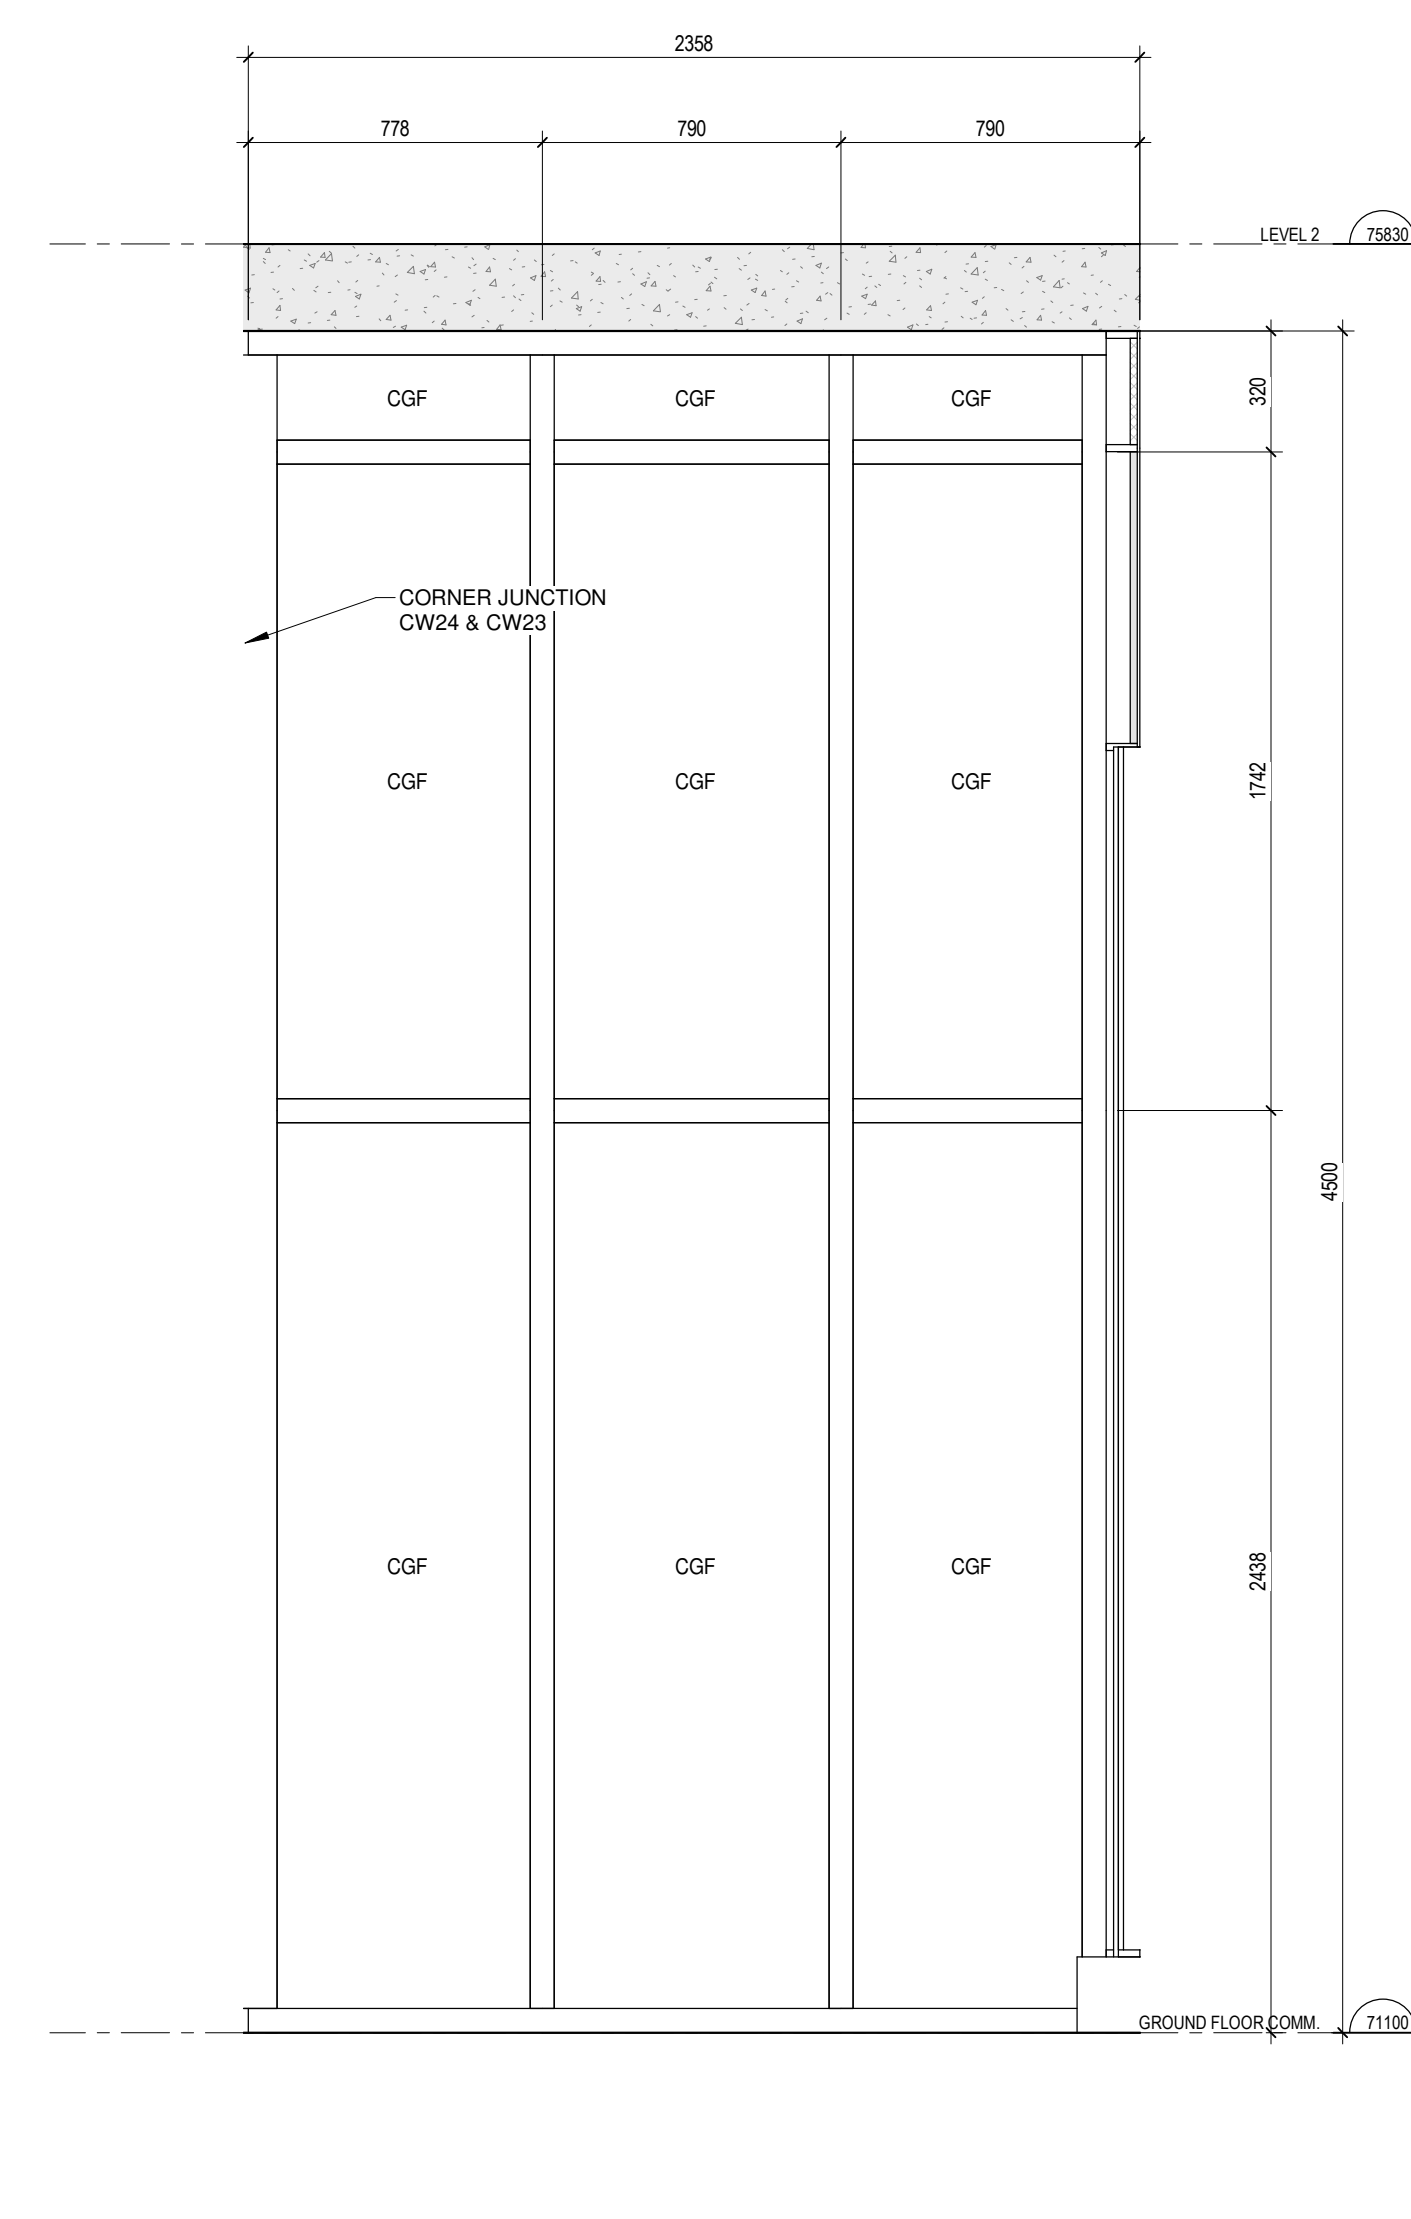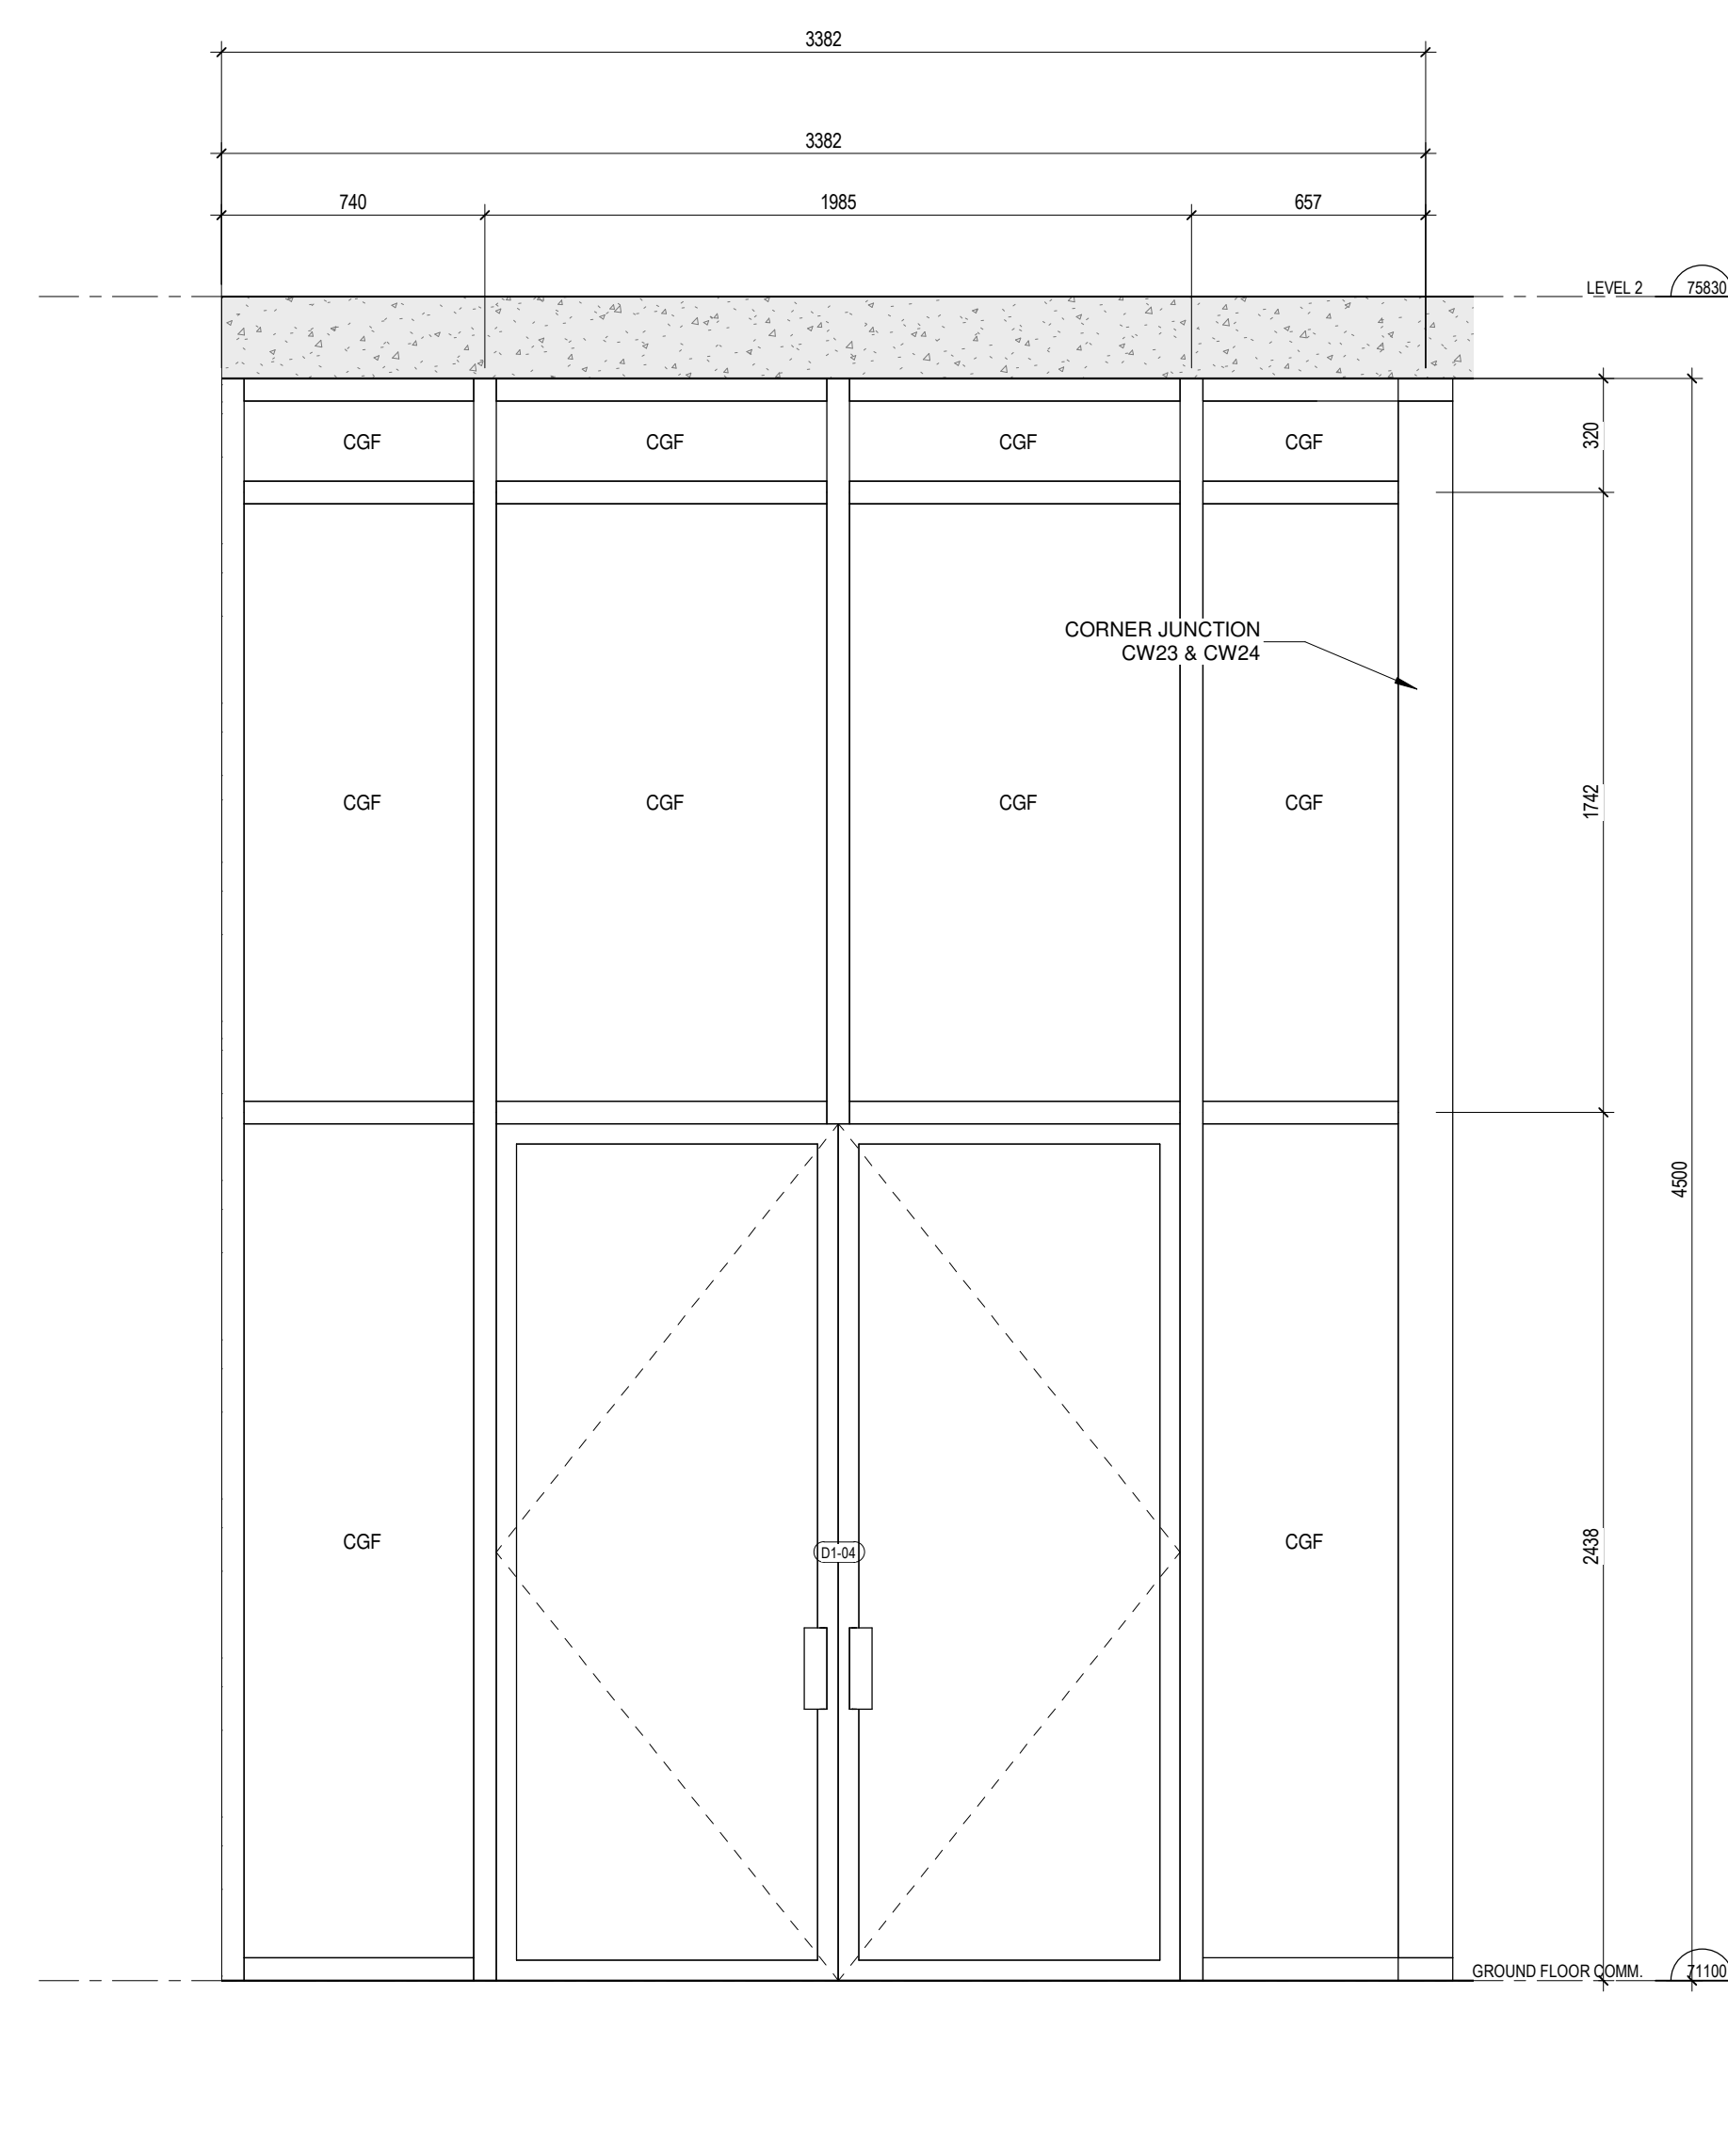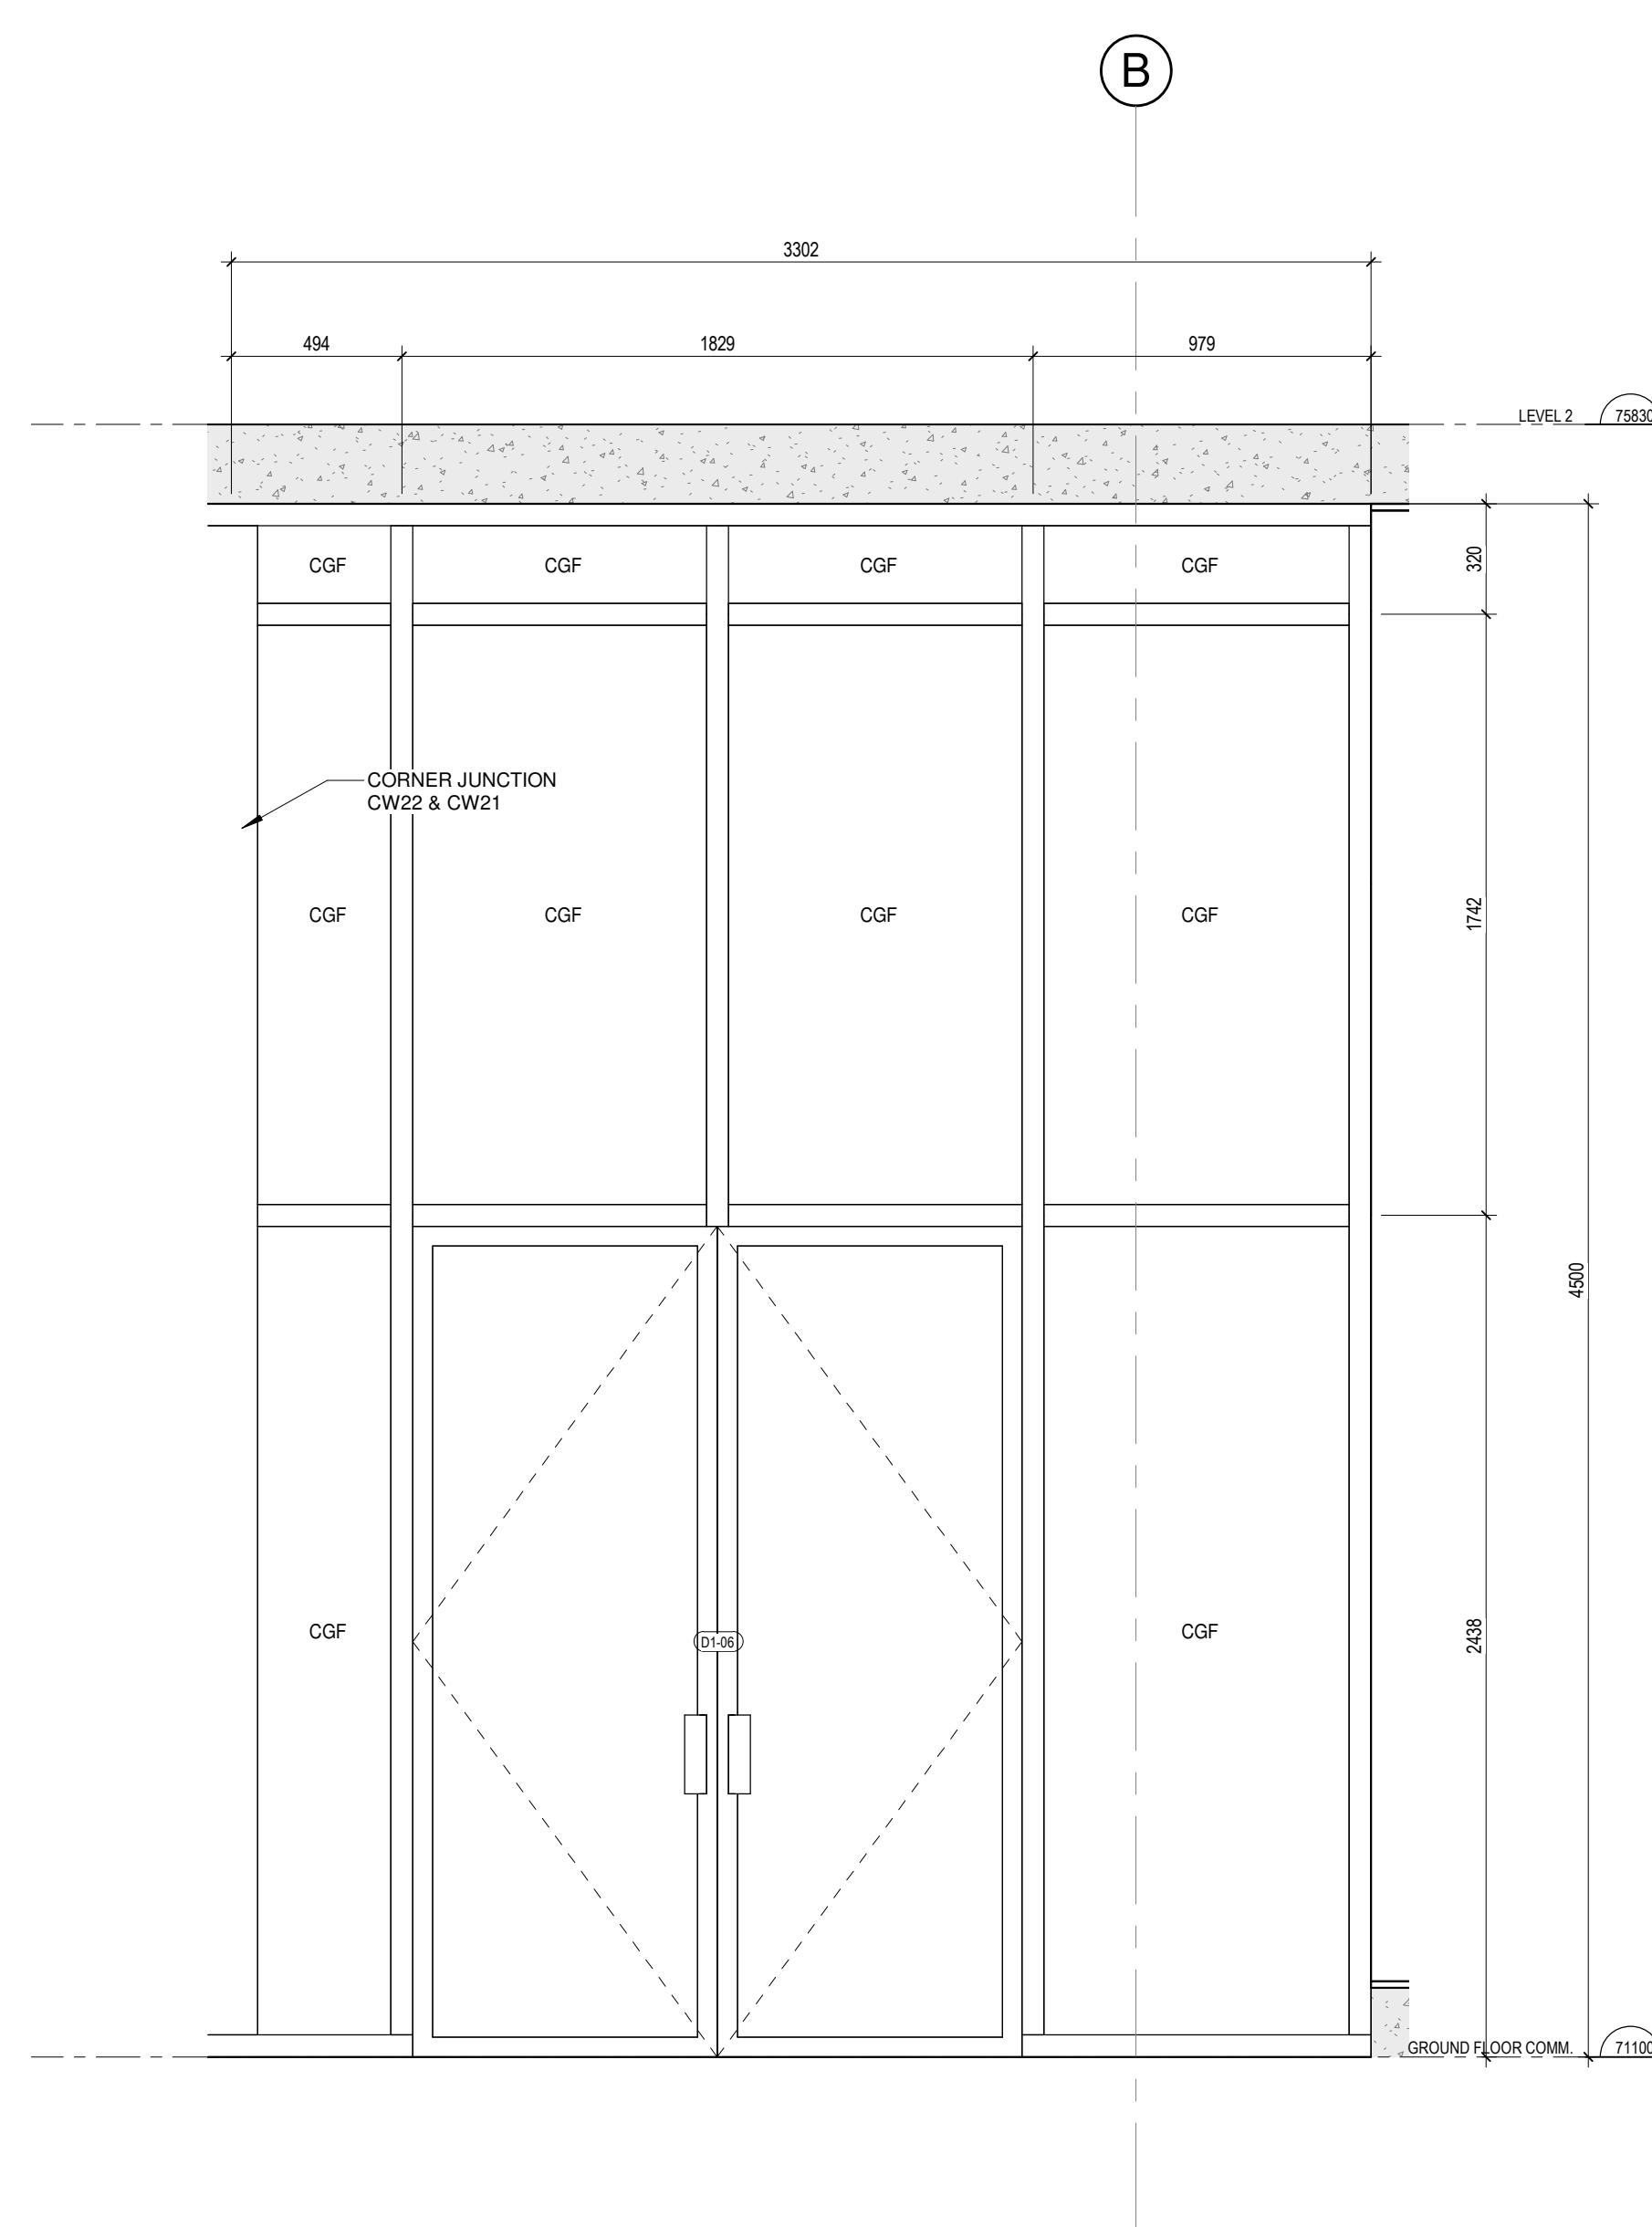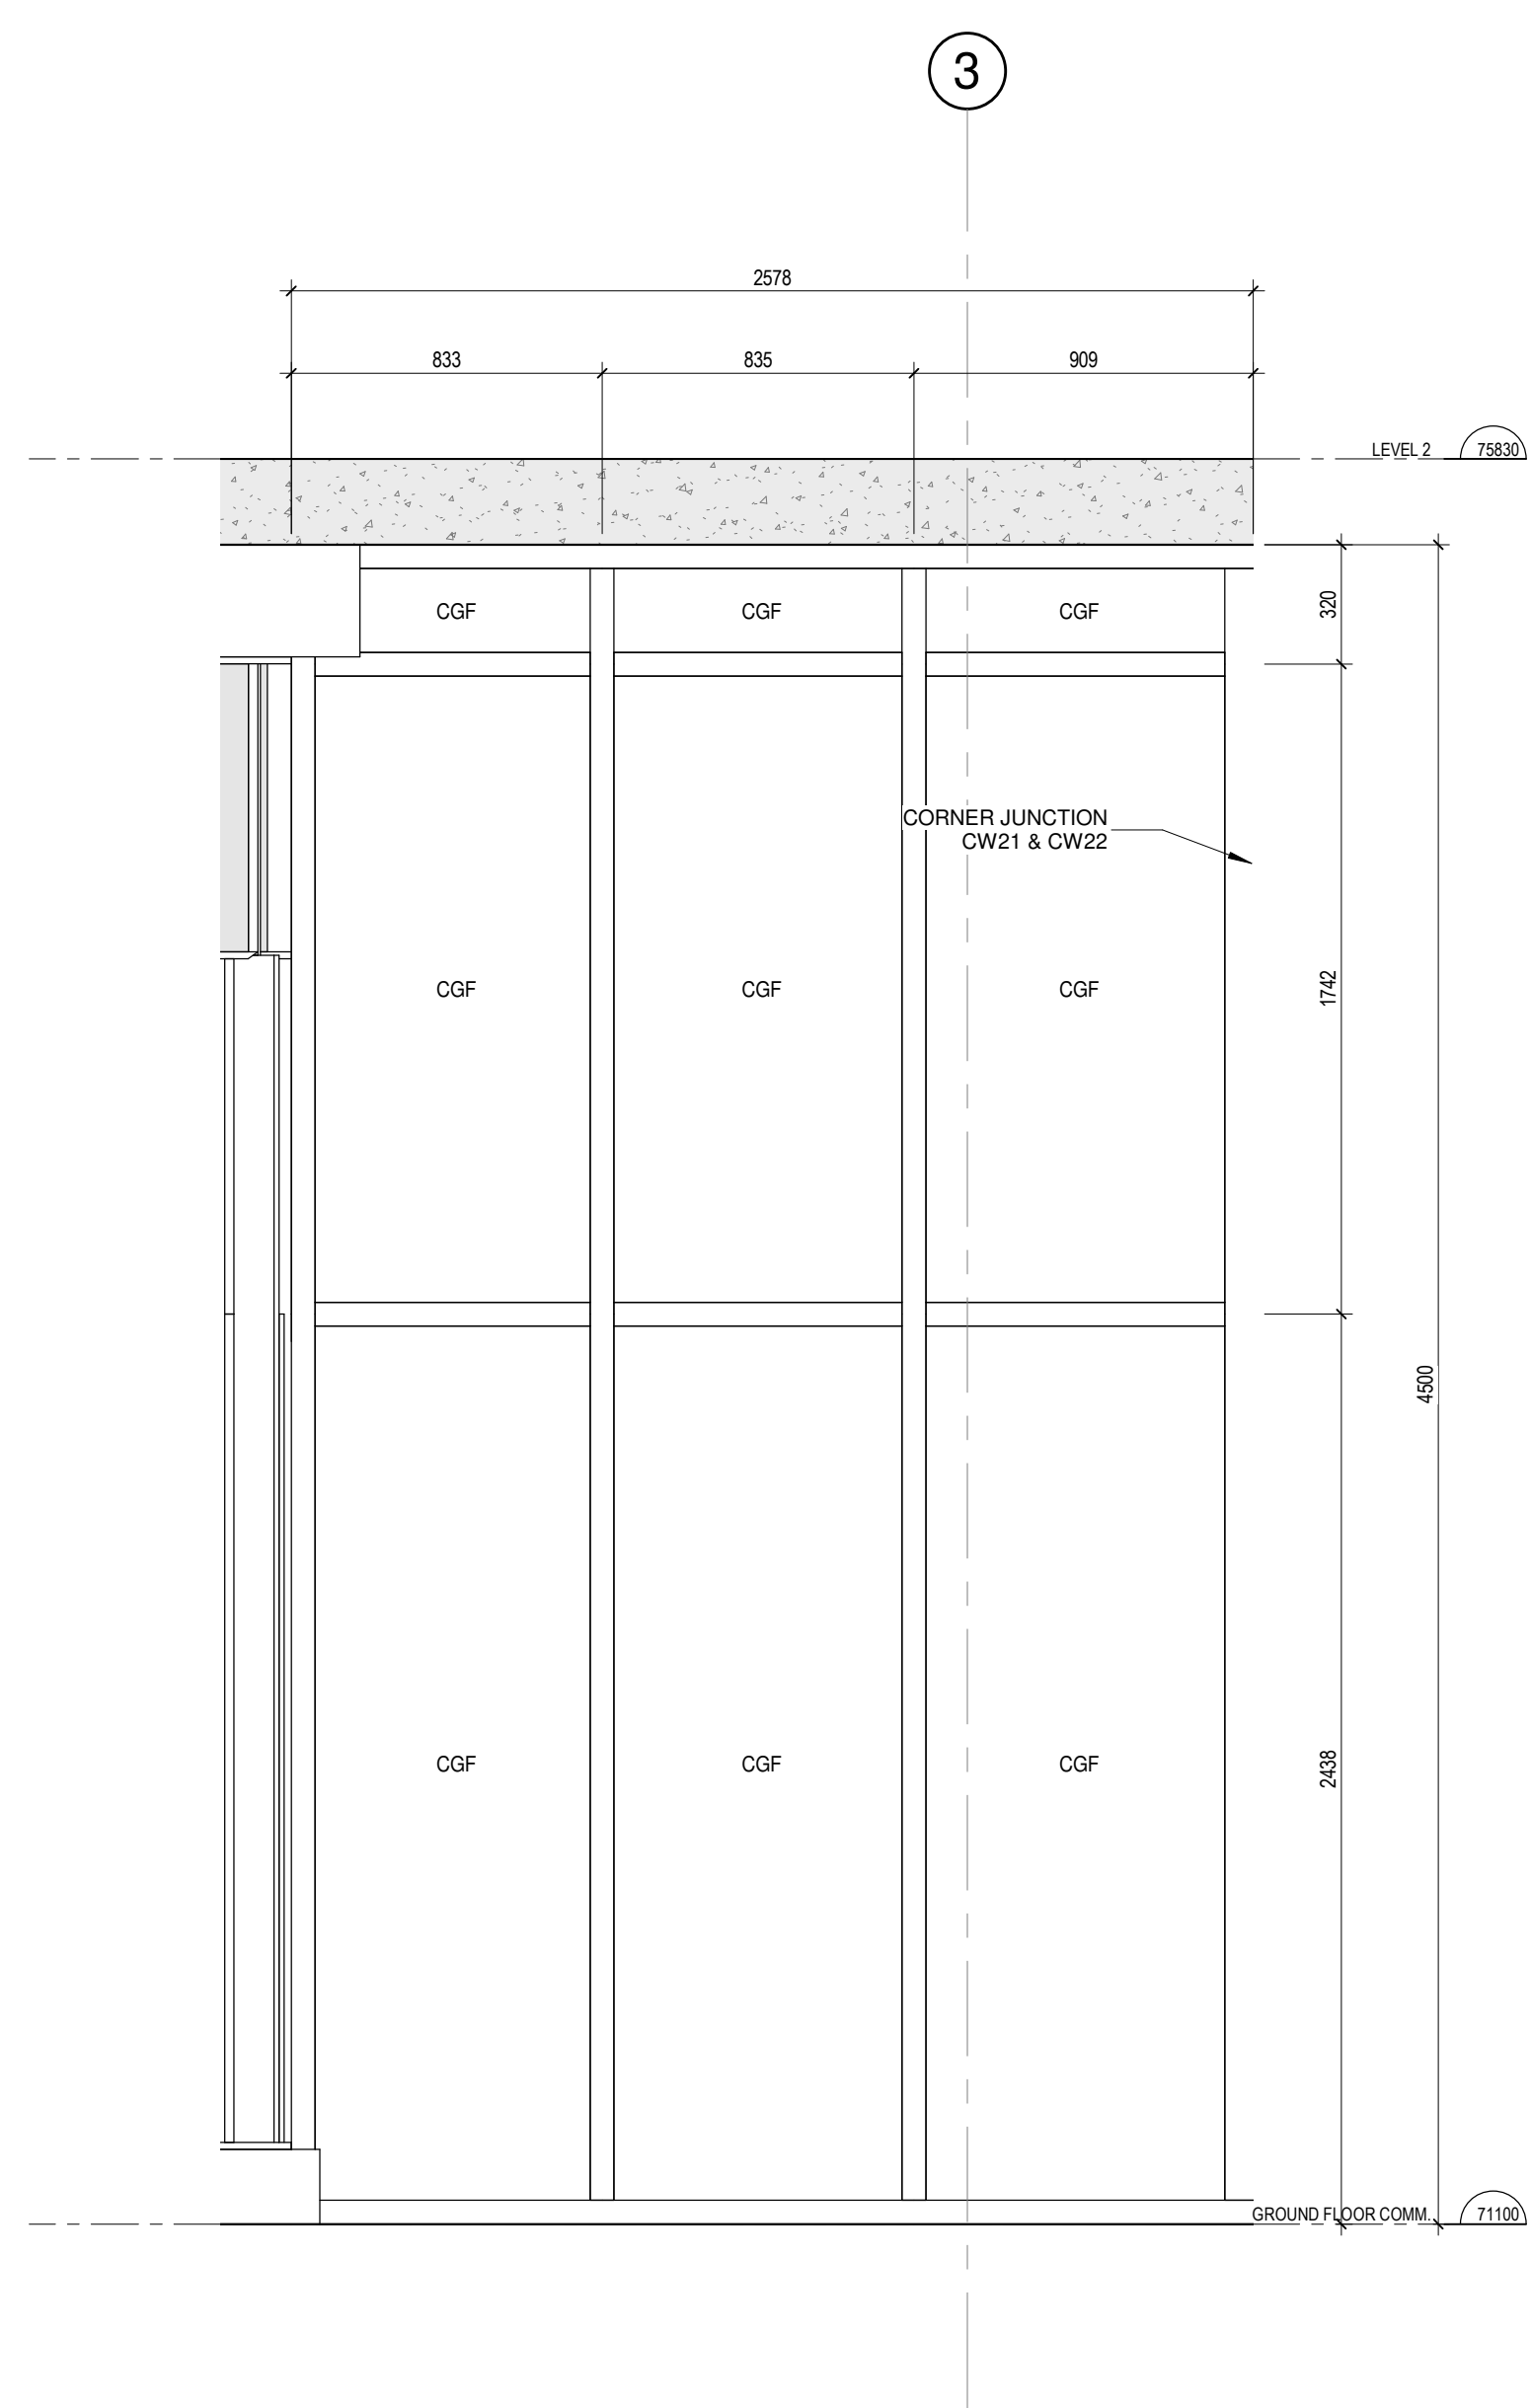
[illegible]

110 O'CONNOR


O'CONNOR STREET
OTTAWA, ONTARIO

Sheet name :


scale :	1 : 20	drawn by :	E.H.	
date :	date	approved by :	E.H.	
folder :	23-032	drawing :	A-655	

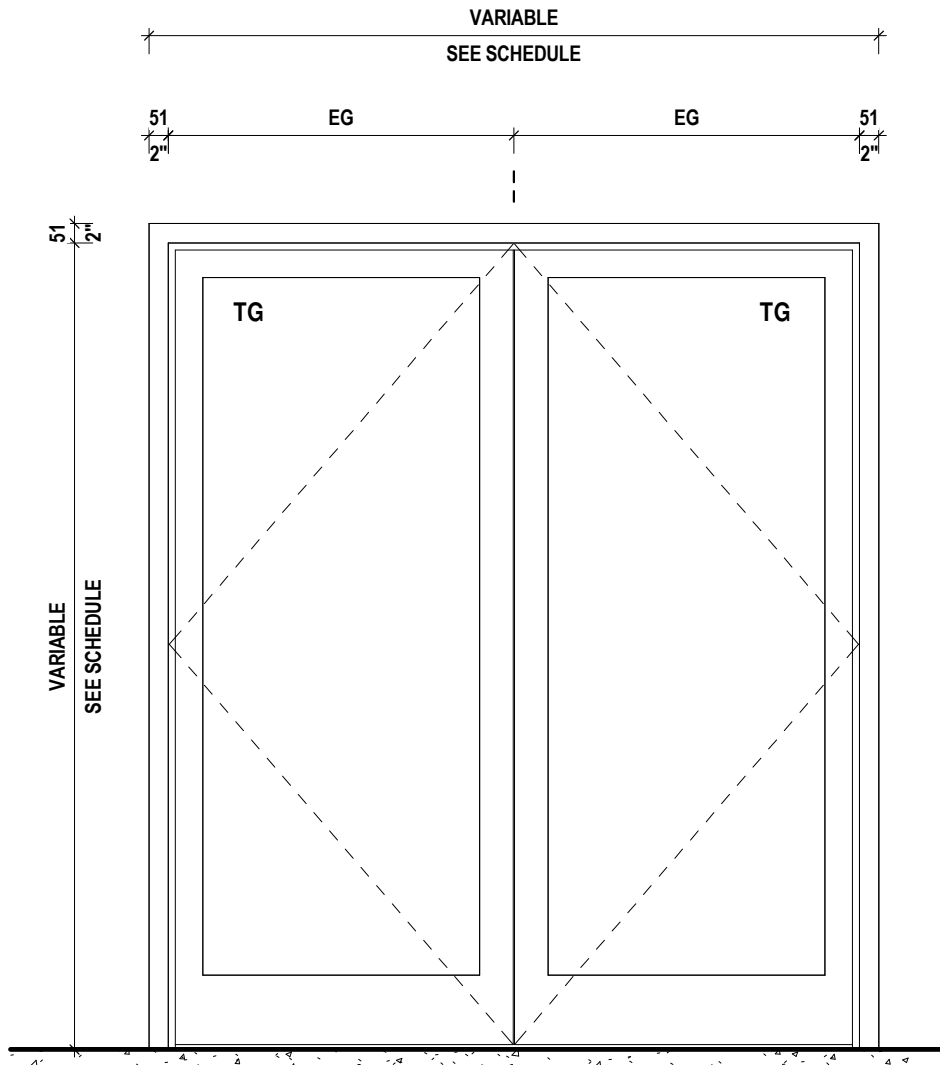


D1
EXTERIOR ACCESS
ALUMINUM DOOR, TEMPERED GLASS
SEE DOOR SCHEDULE FOR HARDWARE AND FINISHES

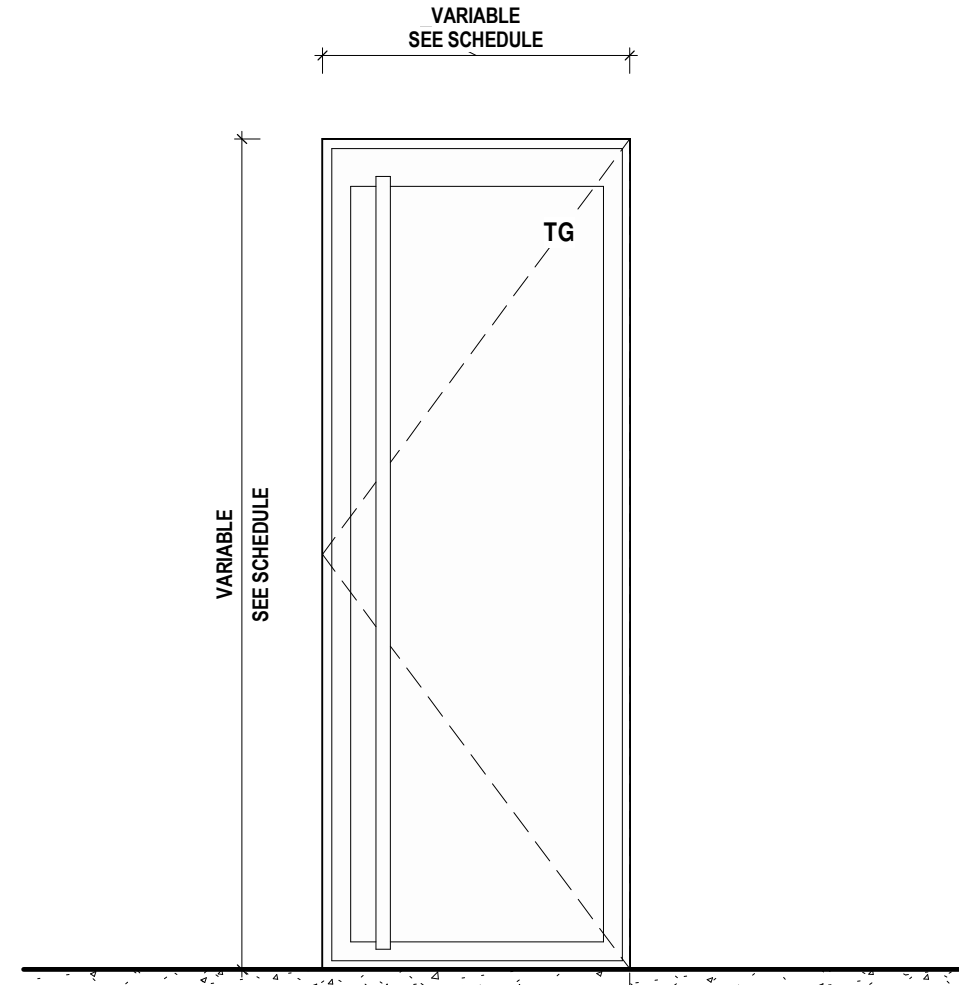


D2.a
EXTERIOR ACCESS
CURTAIN WALL
ALUMINUM DOOR, TEMPERED GLASS
SEE DOOR SCHEDULE AND CURTAIN WALL MANUFACTURER

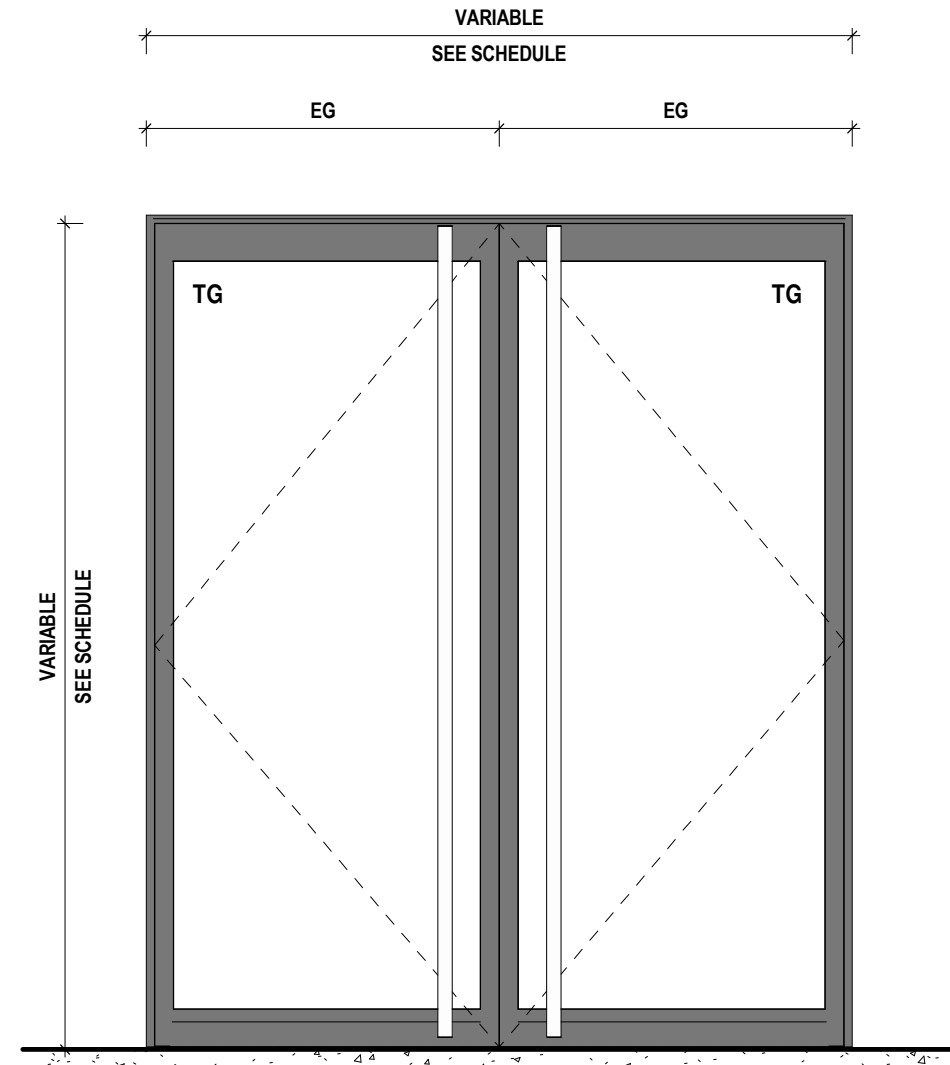


D2.b
EXTERIOR ACCESS
CURTAIN WALL
ALUMINUM DOOR, TEMPERED GLASS
SEE DOOR SCHEDULE AND CURTAIN WALL MANUFACTURER

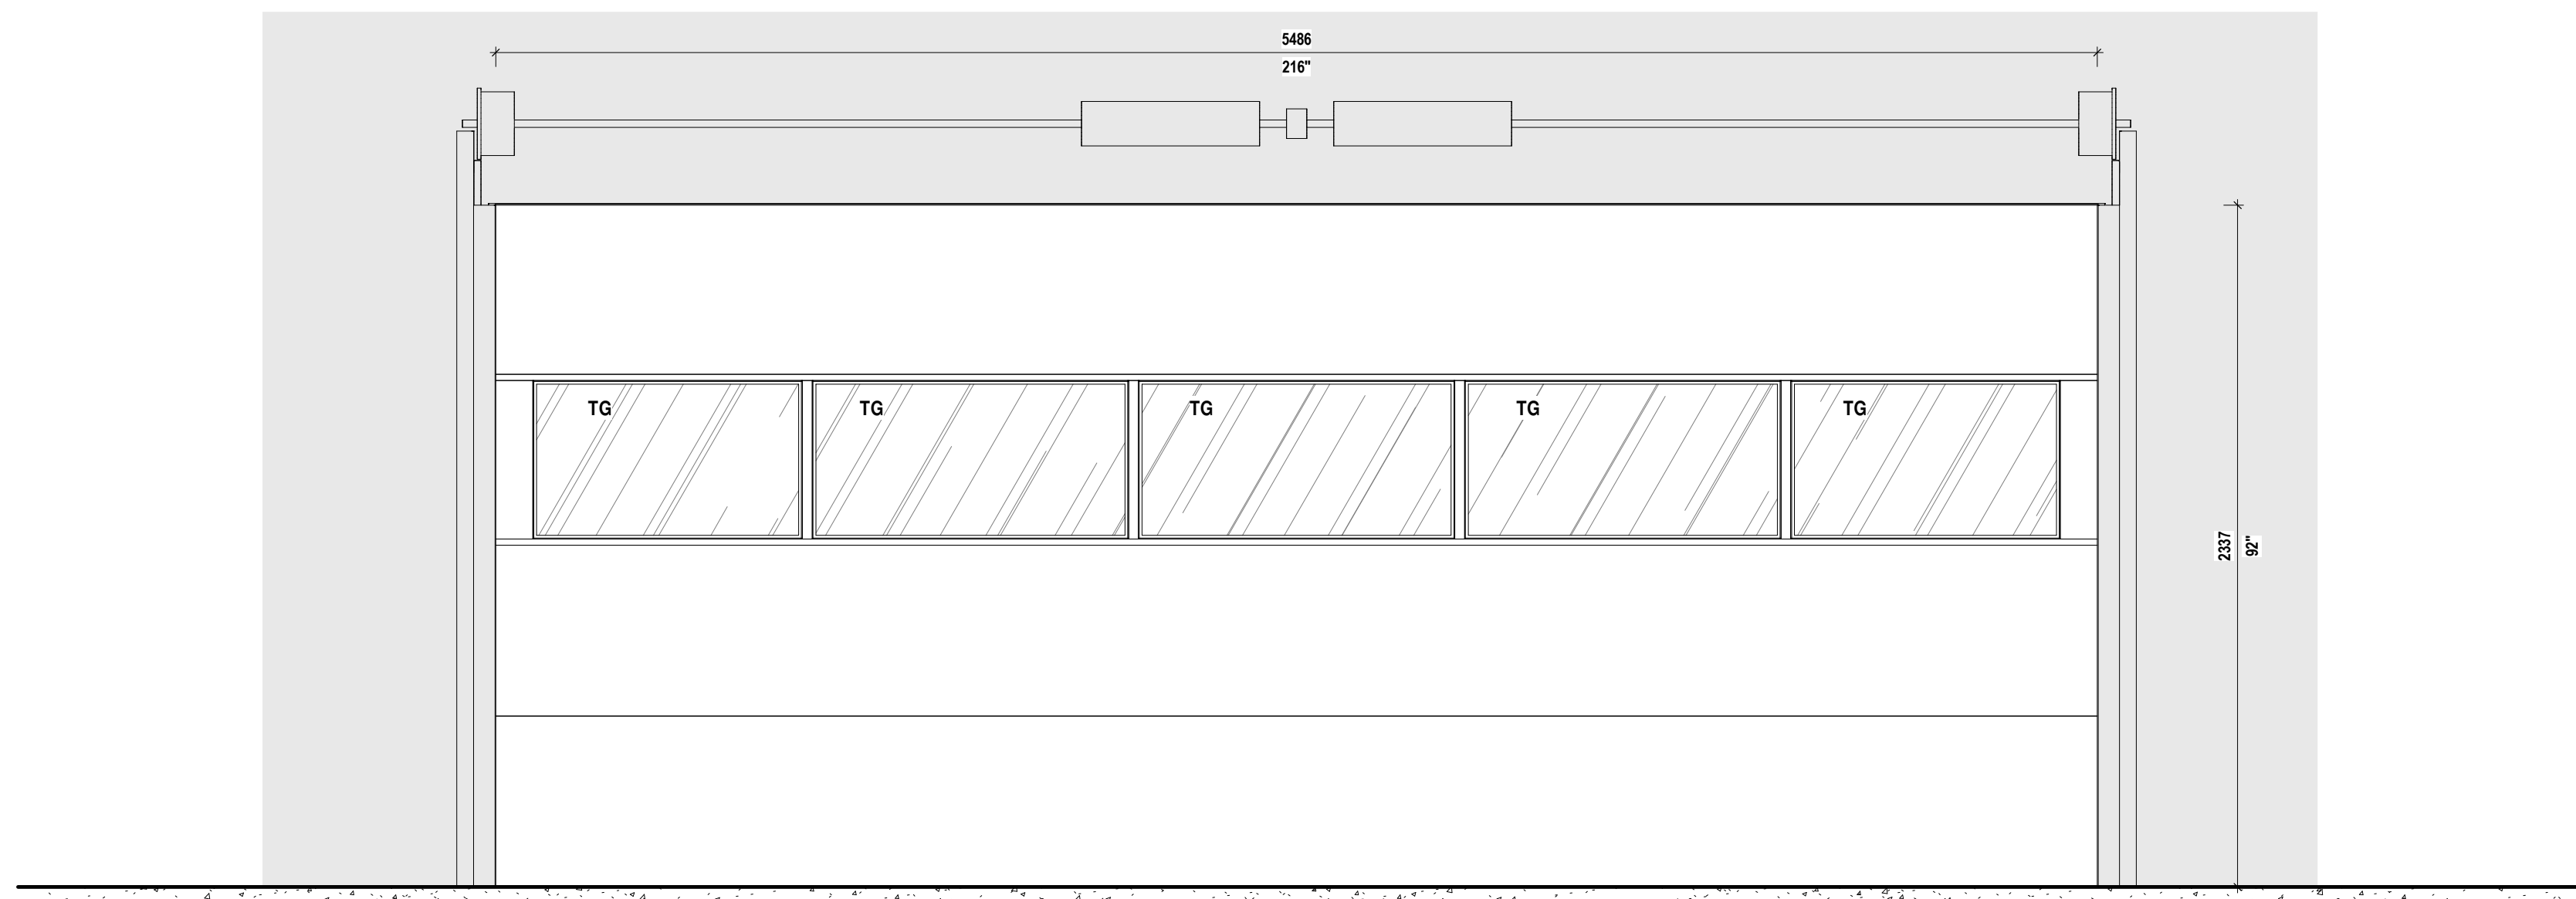


GARAGE DOOR
ALUMINUM DOOR, BLACK, TEMPERED GLASS
SEE MANUFACTURER

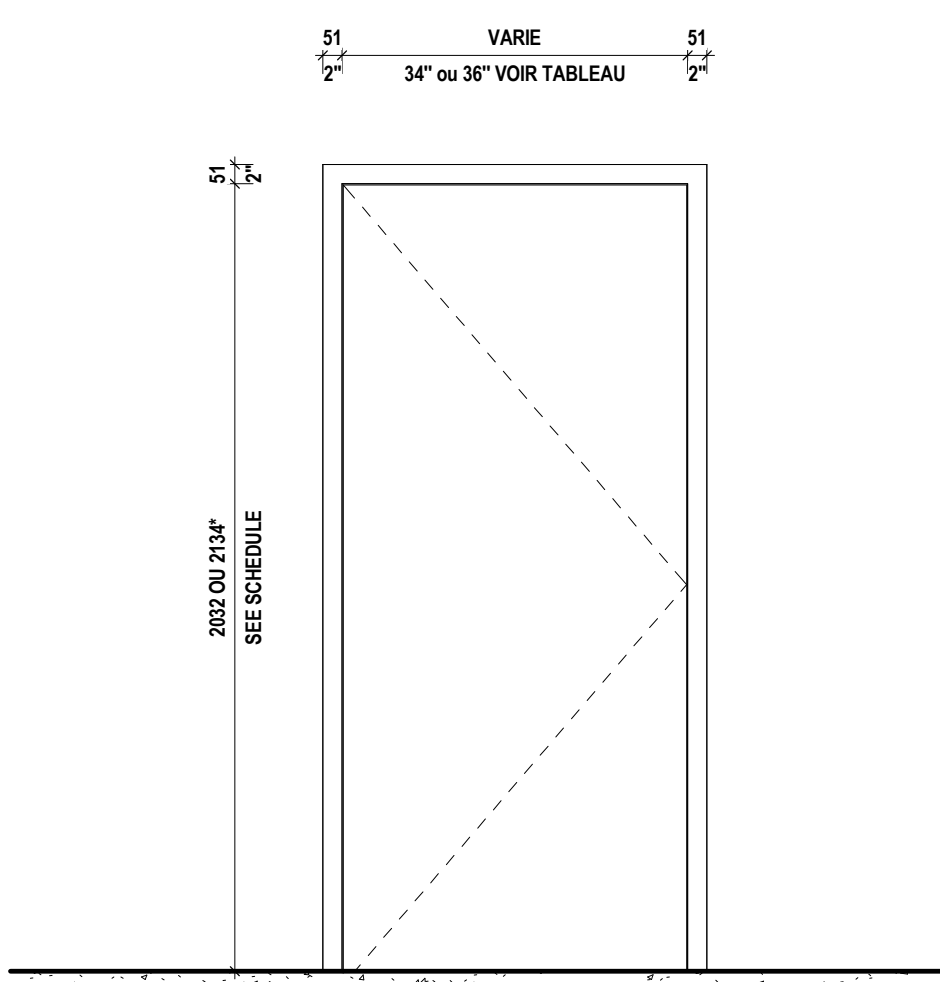


D4
LOCKERS, GARBAGE CHUTE ROOM,
ELECTRICAL/MECHANICAL ROOM, SHAFT
METAL DOOR AND FRAME
SEE DOOR SCHEDULE FOR HARDWARE AND FINISHES
FRR 1.5 H

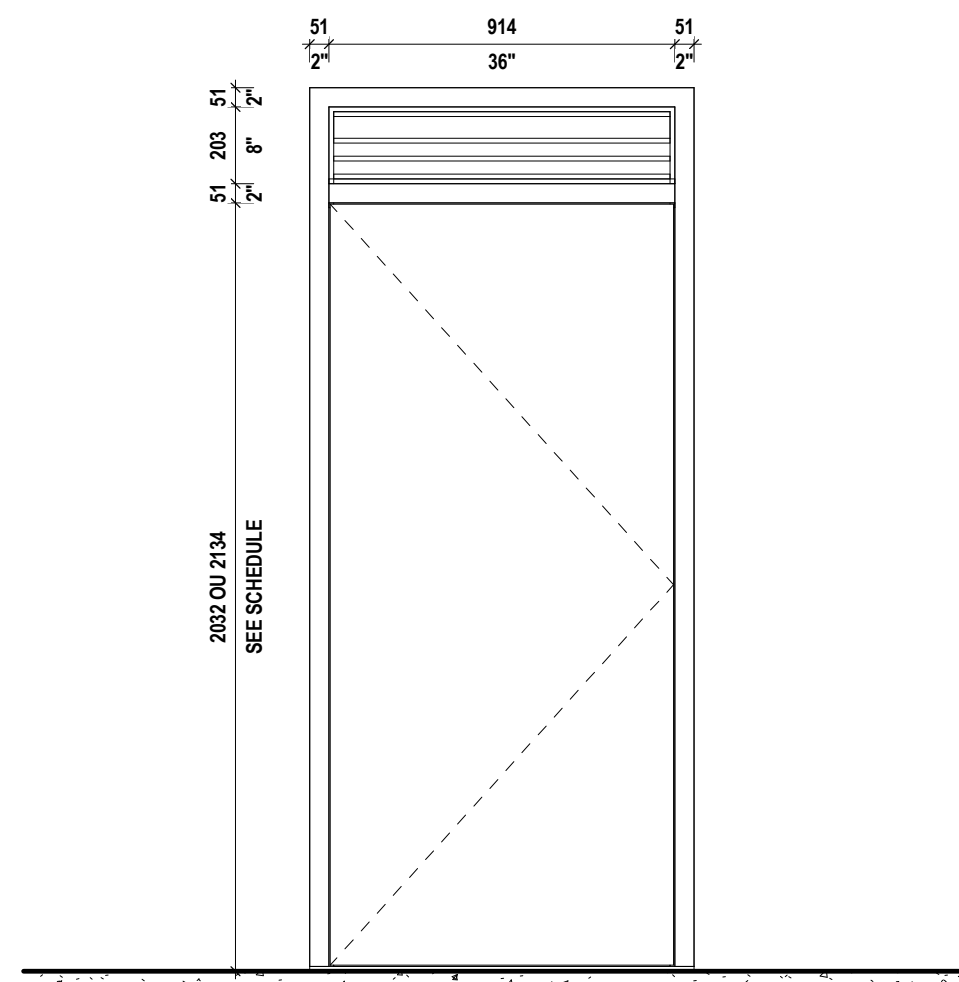


D4.A
MECHANICAL ROOM
METAL DOOR AND FRAME
SEE DOOR SCHEDULE FOR HARDWARE AND FINISHES
FRR 1.5 H

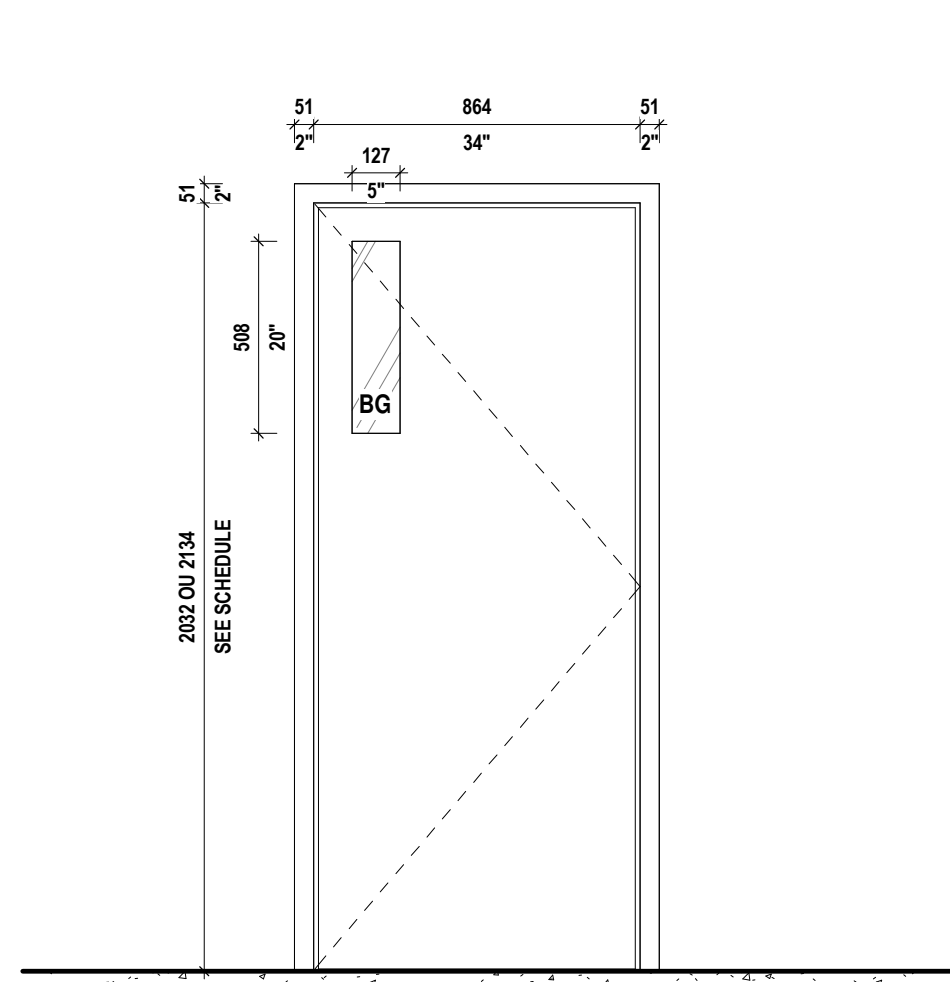


D5
STAIRS
METAL DOOR AND FRAME
SEE DOOR SCHEDULE FOR HARDWARE AND FINISHES
FRR 1.5 H

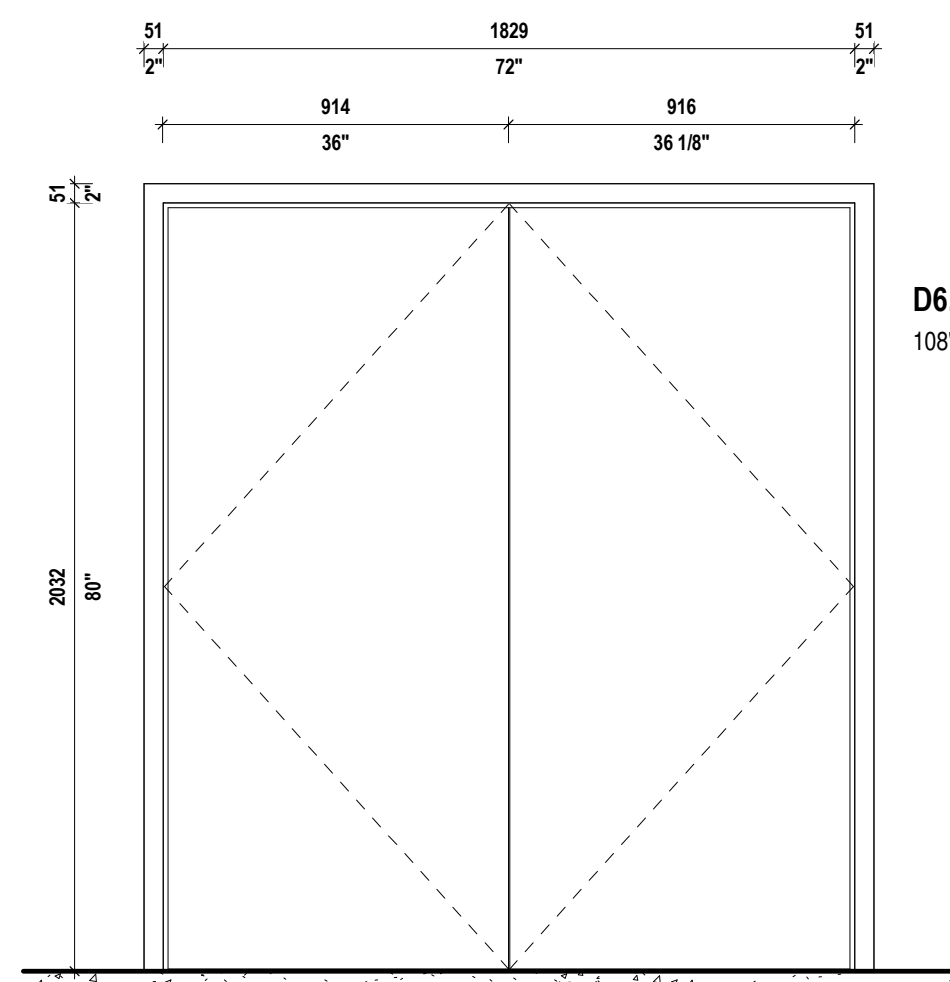


D6
GARBAGE ROOM, MECHANICAL ROOM
METAL DOOR AND FRAME
SEE DOOR SCHEDULE FOR HARDWARE AND FINISHES
FRR 1.5 H

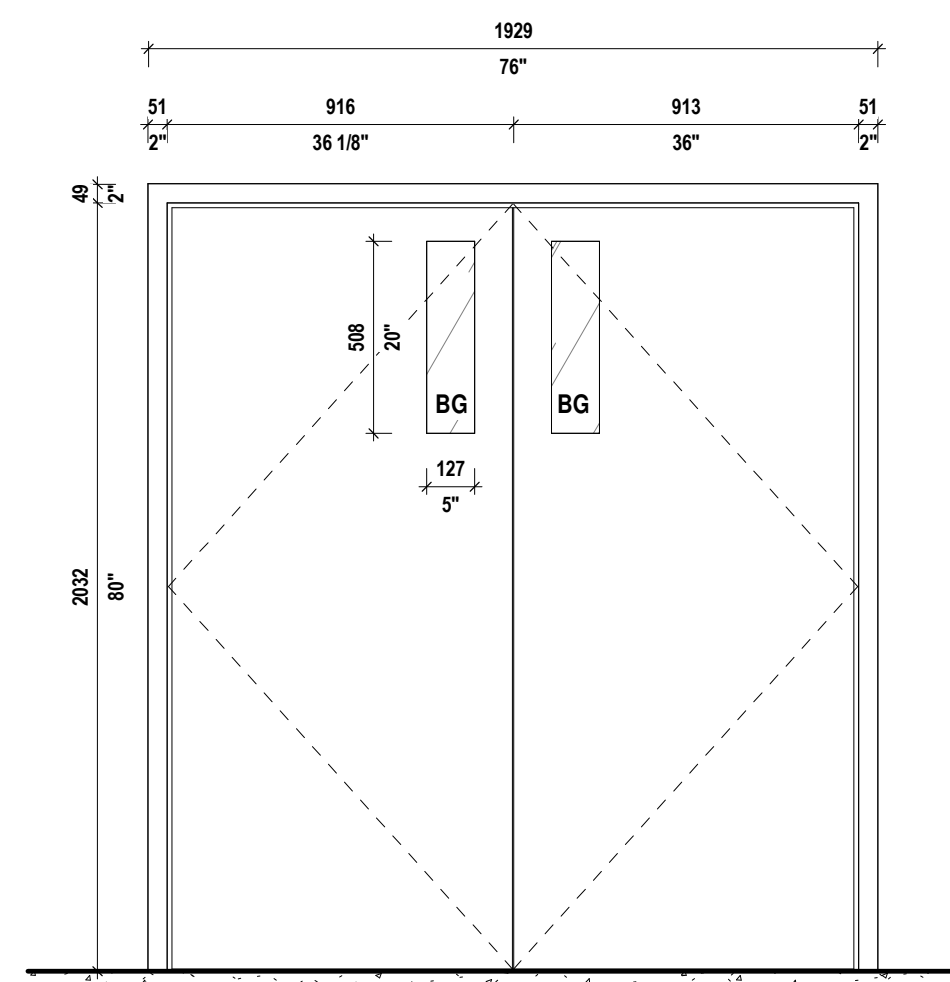


D7
STORAGE, MECHANICAL ROOM
METAL DOOR AND FRAME
SEE DOOR SCHEDULE FOR HARDWARE AND FINISHES
FRR 1.5 H

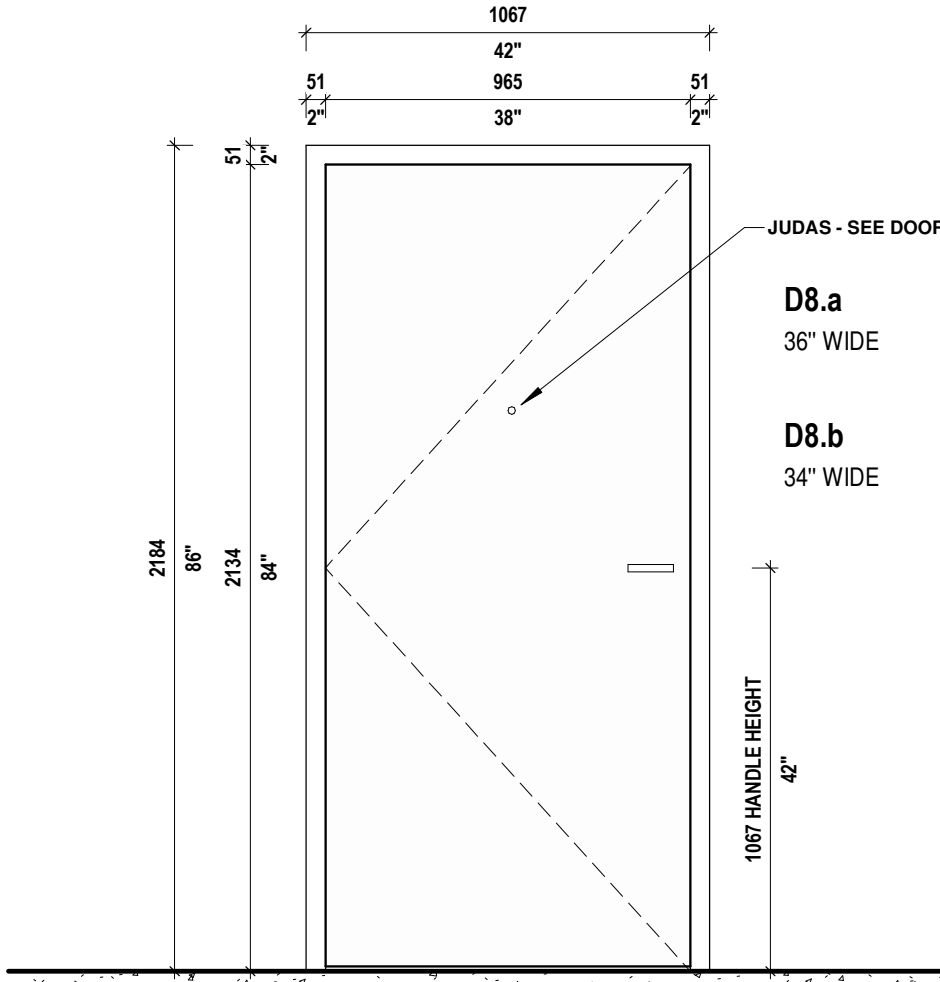


D8
UNIT ENTRANCE
WOOD DOOR WITH SOLID CORE AND METAL FRAME
INTERIOR
SEE DOOR SCHEDULE FOR HARDWARE AND FINISHES
FRR - SEE DOOR SCHEDULE

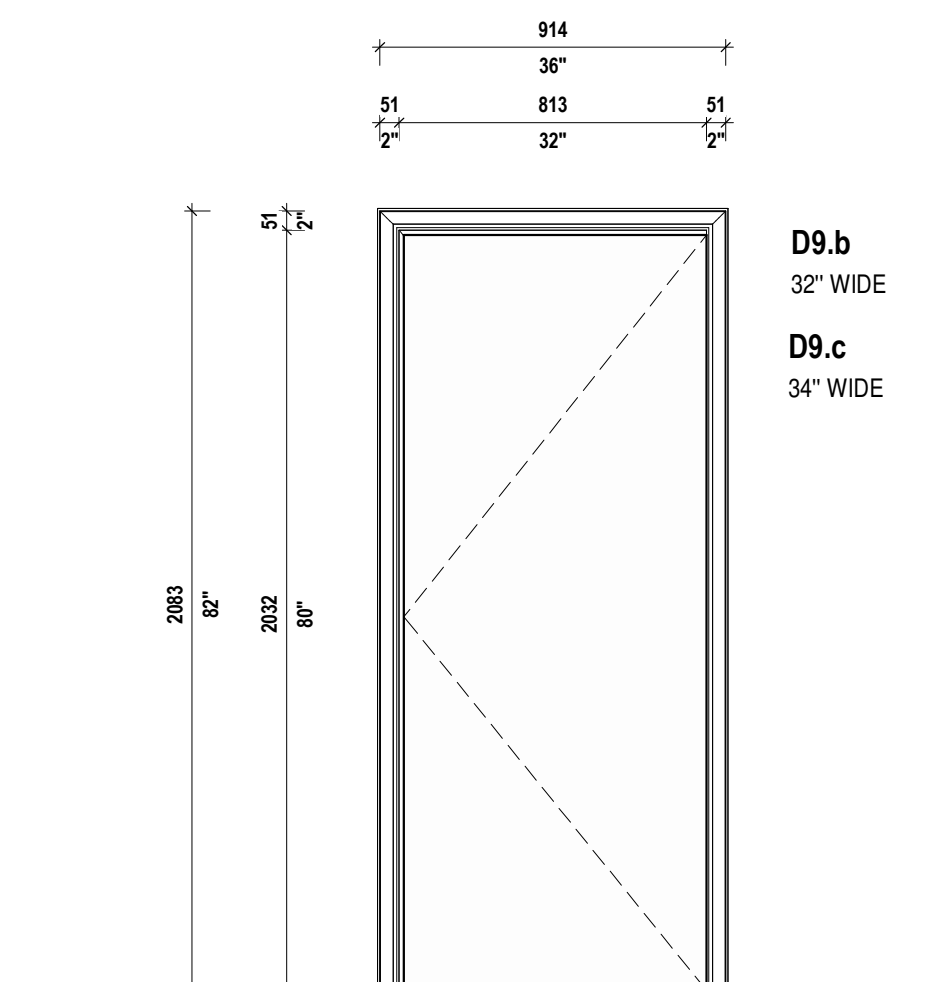


D9
BEDROOM (SEE PLANS)
MASONITE DOOR WITH PRE-ASSEMBLED FRAME
INTERIOR
LEVER HANDLE INTERMAT FLAT SATIN CHROME FINISH OR EQUIV.
PASSAGE

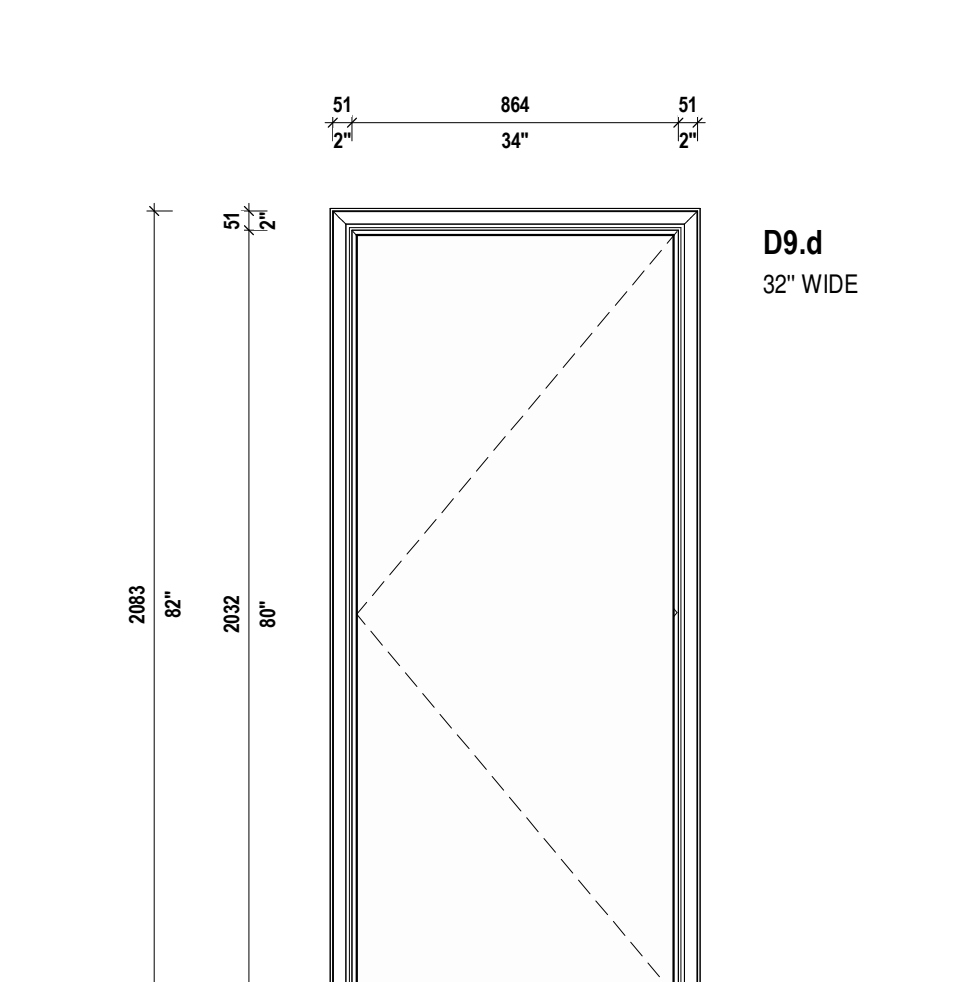


D9.a
W.C. (SEE PLANS)
MASONITE DOOR WITH PRE-ASSEMBLED FRAME
INTERIOR
INTERMAT FLAT LEVER HANDLE SATIN CHROME FINISH OR EQUIV.
PRIVACY

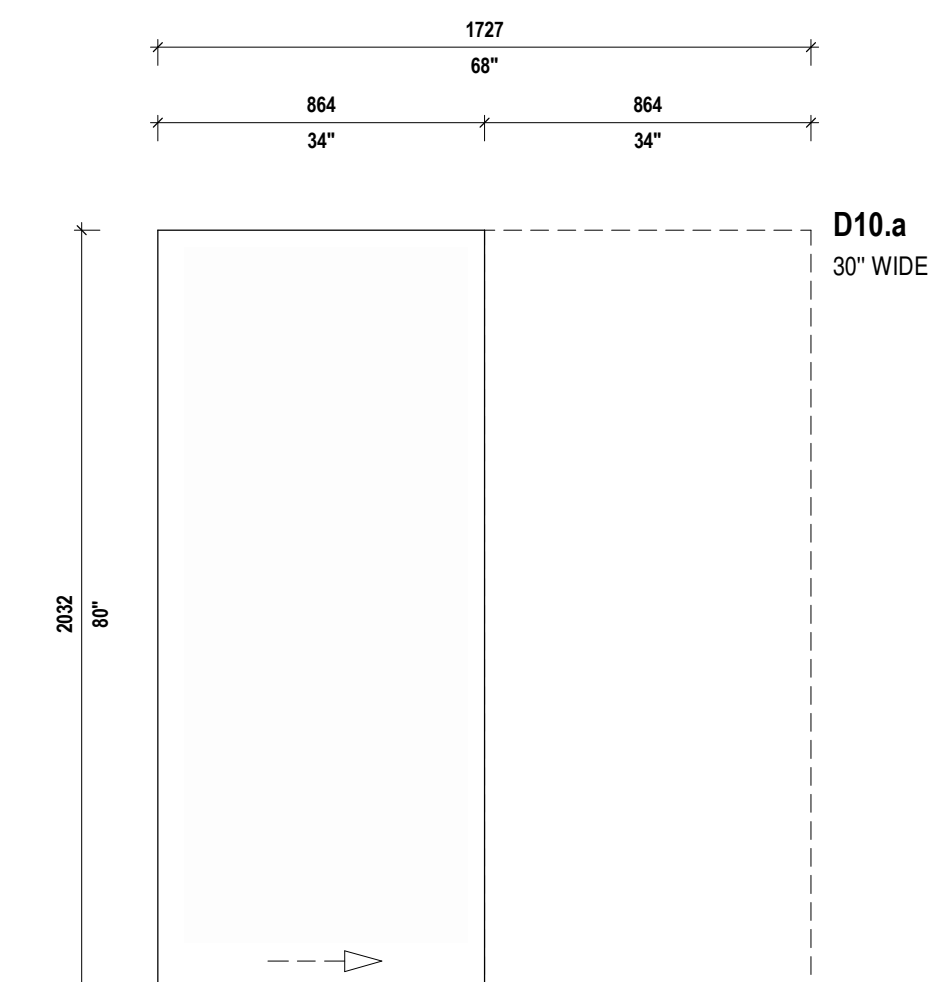


D10
CLOSET / W.C.
MASONITE DOOR WITH PRE-ASSEMBLED FRAME
INTERIOR
INTERMAT 175 RETRACTABLE HANDLE SATIN CHROME FINISH OR EQUIV.
PASSAGE (PRIVACY FOR W.C.)

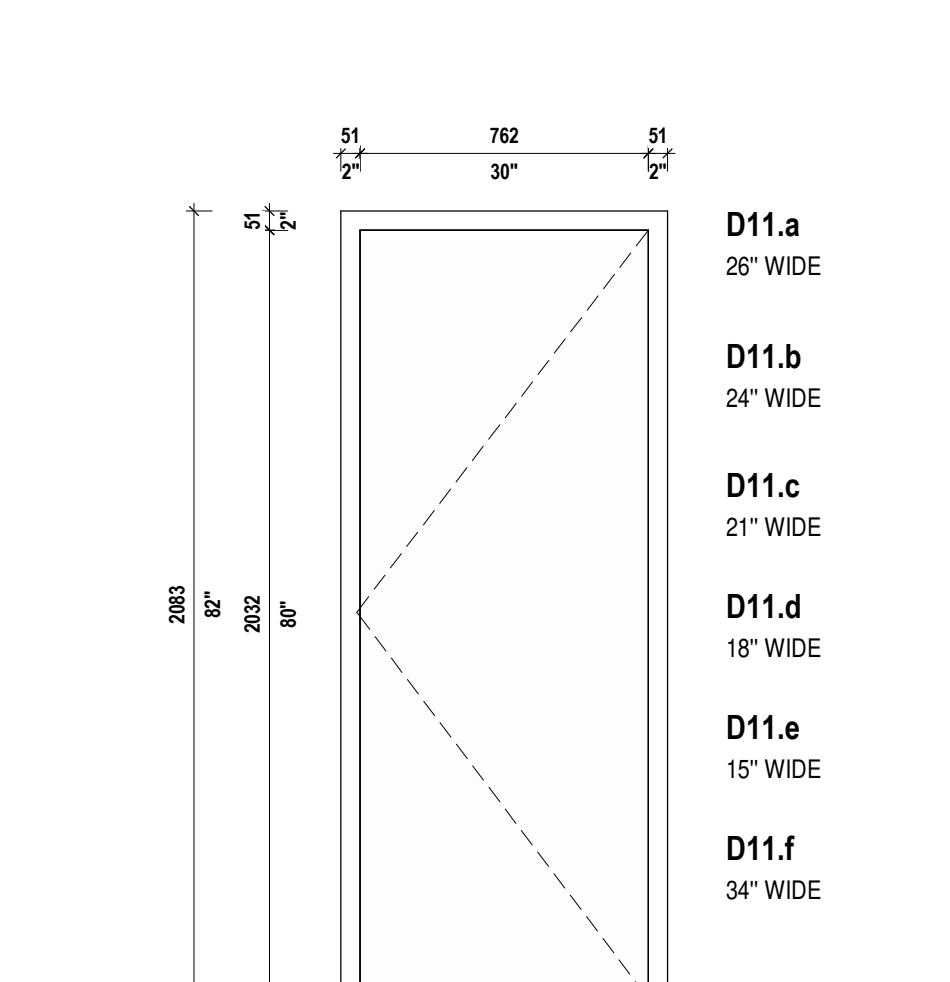

D11
CLOSET / STORAGE
MASONITE DOOR WITH PRE-ASSEMBLED FRAME
INTERIOR

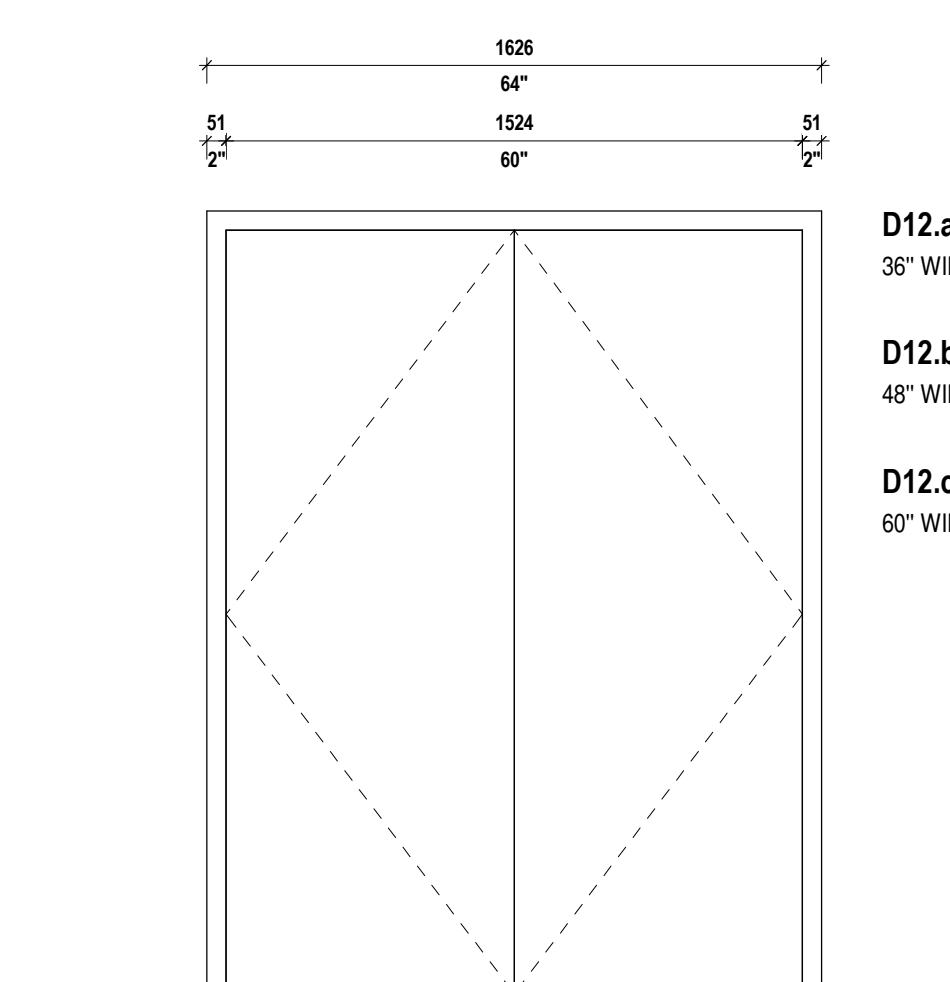


D12
CLOSET / STORAGE
MASONITE DOOR WITH PRE-ASSEMBLED FRAME
INTERIOR

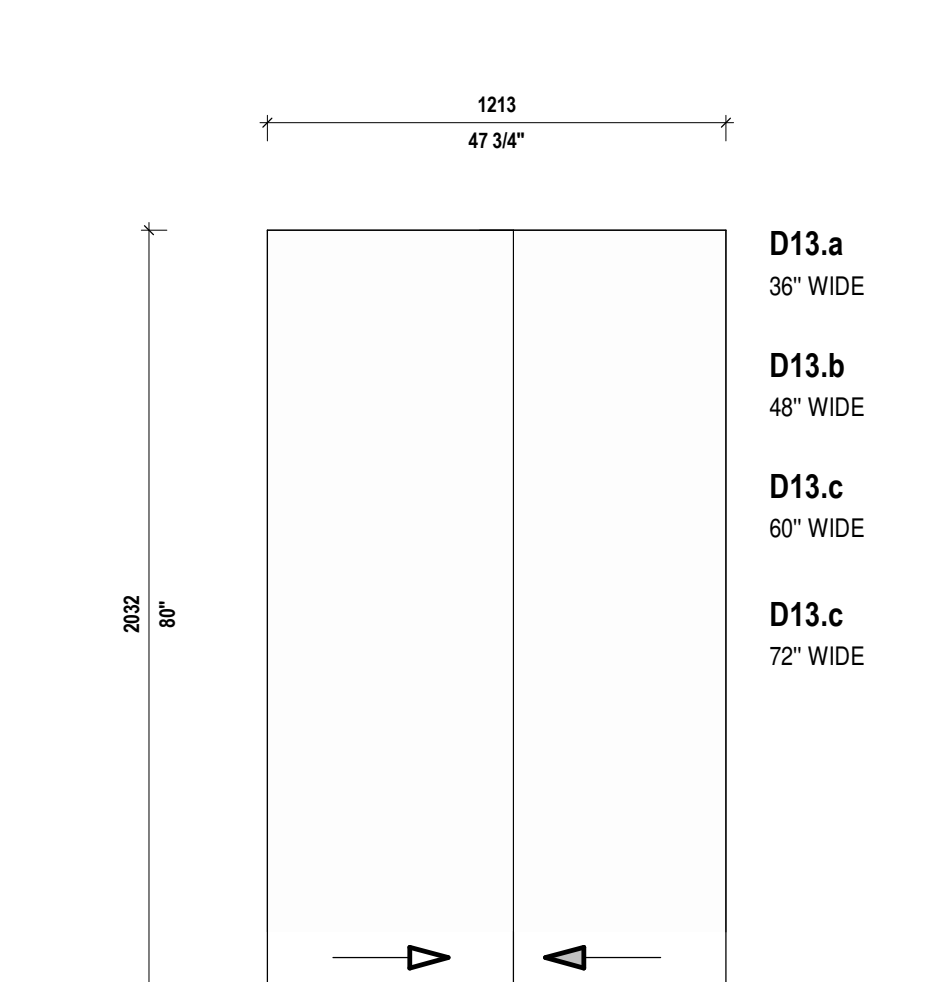


D13
CLOSET
MASONITE SLIDING DOOR
INTERIOR
PULL HANDLE INTERMAT FP222 SATIN CHROME FINISH OR EQUIV.

DOOR TYPES


1 : 20

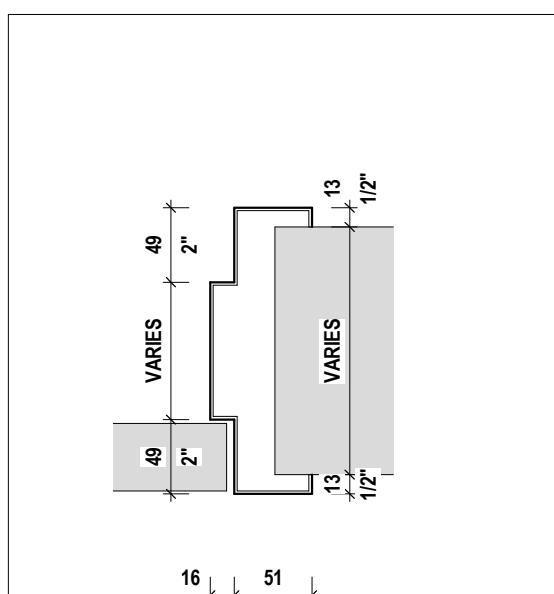


PROFILE CP1
STEEL FRAME
SEE DOOR SCHEDULE FOR CHARACTERISTICS
AND FINISHES

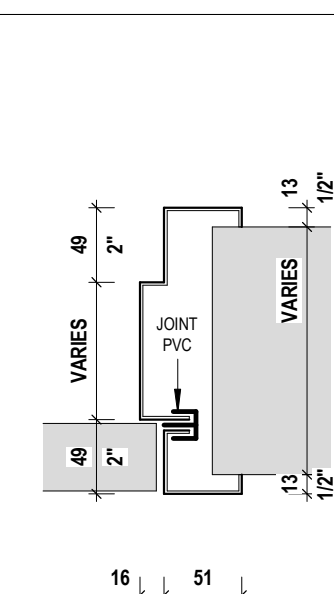


PROFILE CP2
STEEL FRAME
SEE DOOR SCHEDULE FOR CHARACTERISTICS
AND FINISHES

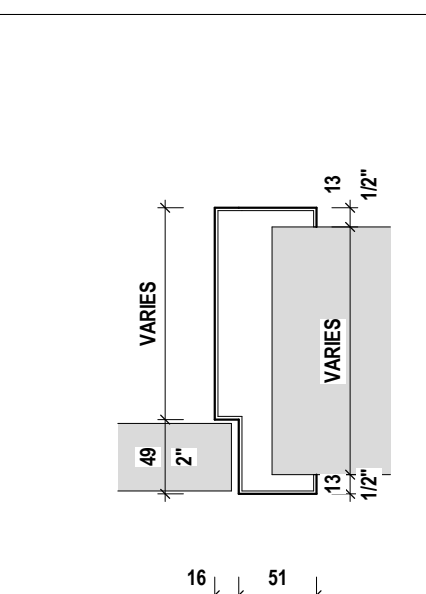


PROFILE CP3
STEEL FRAME
SEE DOOR SCHEDULE FOR CHARACTERISTICS
AND FINISHES

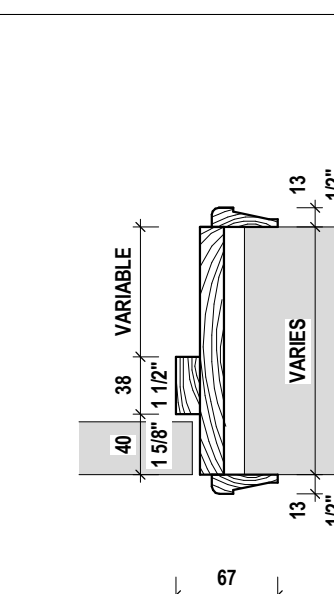

PROFILE CP4
WOOD FRAME
SEE DOOR SCHEDULE FOR CHARACTERISTICS
AND FINISHES

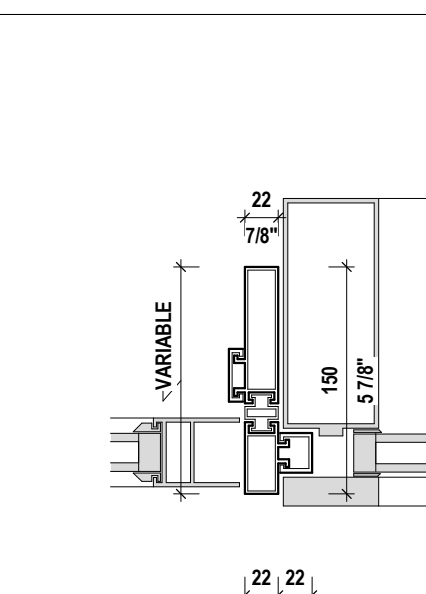

PROFILE CP5
ALUMINUM FRAME
SEE DOOR SCHEDULE FOR CHARACTERISTICS
AND FINISHES

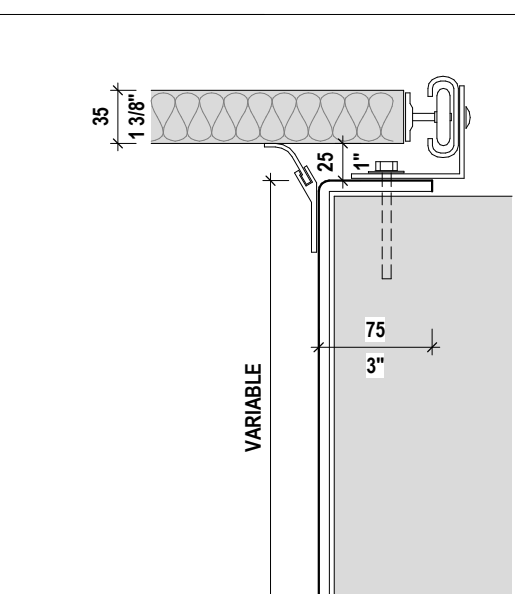


PROFILE CP6
STEEL FRAME
SEE DOOR SCHEDULE FOR CHARACTERISTICS
AND FINISHES

FRAME PROFILE TYPES


1 : 5

FRAME TYPES


1 : 20

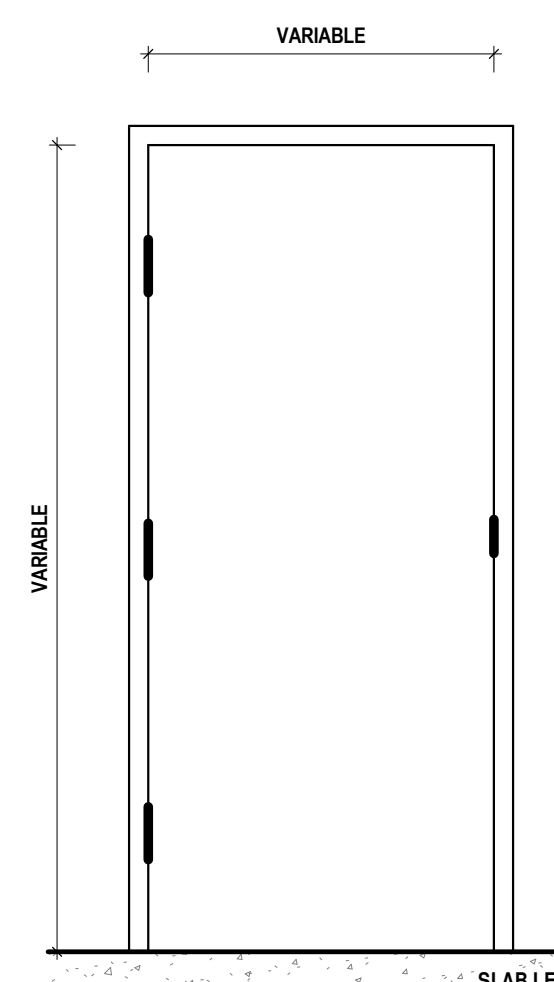

FRAME E1

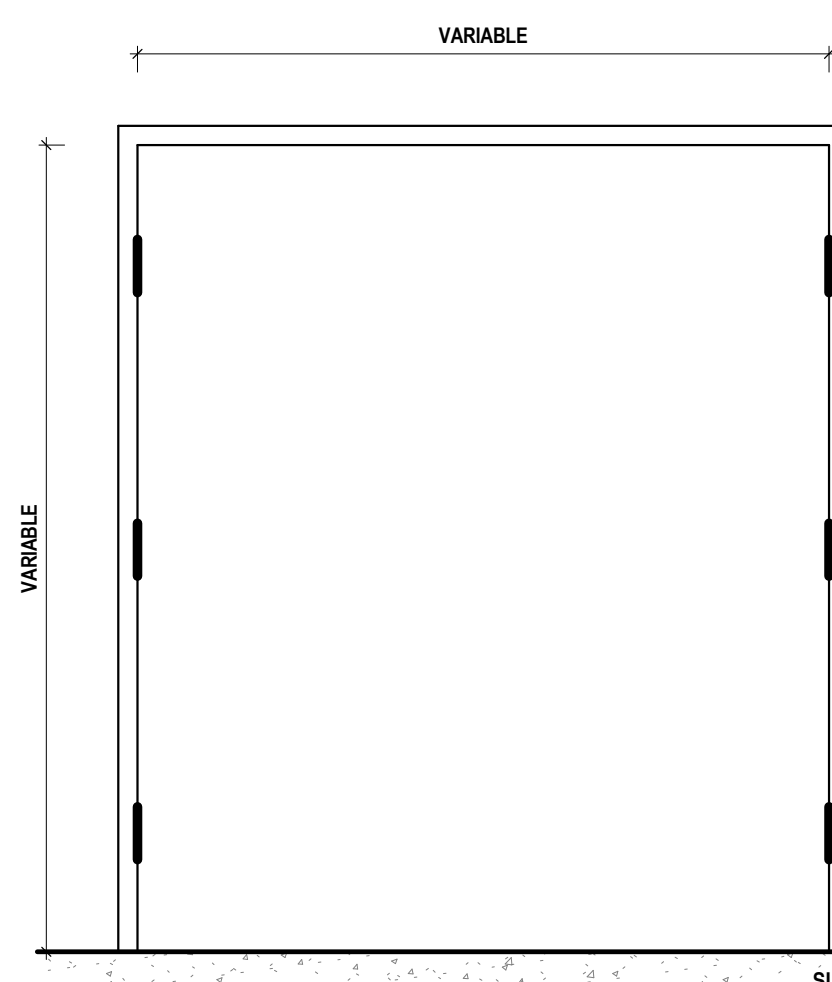

FRAME E2

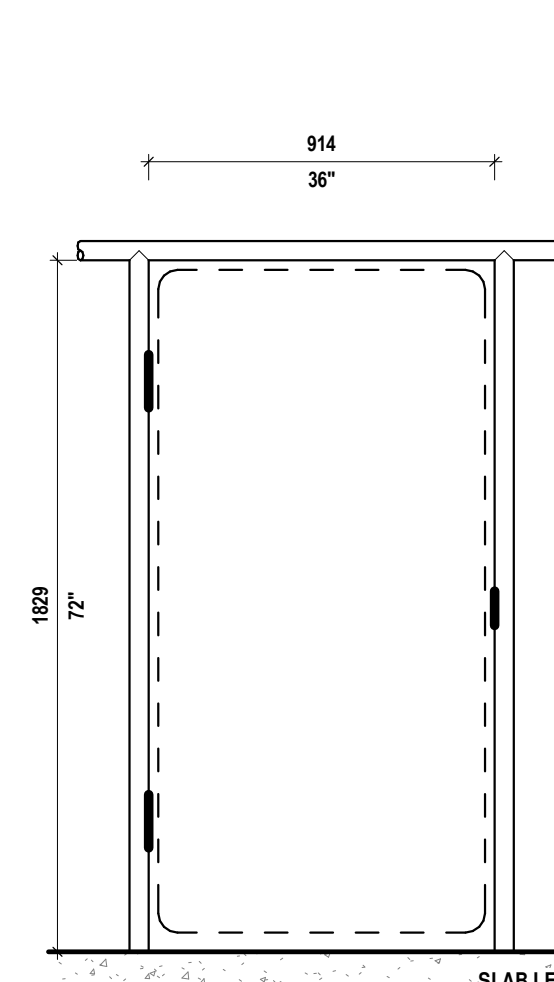





FRAME E3

DOOR SCHEDULE - GROUND FLOOR	
DOORS														FRAMES								HARDWARE								NOTES															
DOOR	TYPE	TO	FROM	HAND	WIDTH	HEIGHT	THICK.	MAT.	FINISH	GLASS	INSUL.	THRESH.	FRR	GRILL	WALL TYPE	PROFI LE	ELEV.	MAT.	FINISH	INSUL.	FRR	HINGE	SPRING HINGE	DEAD BOLT	LOCK	PUSH PADDLE	PANIC BAR	DOOR CLOSE	STOP PER			SMOKE STOP	WEATHER STRIP	FLUSH BOLT	DOOR SWEEP	INSULATED THRESH.	JUDAS	DOOR OPEN	CARD READER	KEY FOB					
GROUND FLOOR	
D-041	D-03	VESTIBULE	EXTERIOR	RHNL	71 1/4"	55 5/8"		ALU	P	TG	ISO	ABT	---	---	---	OW	CP5	E2	ALU	P	ISO	---	6	---	---	G-0-P	---	X	X	2 1/2	---	4 C5	X	X	X	---	X	---	---	---	---	DIMENSIONS TO BE CONFIRMED ON SITE WITH MANUFACTURER			
D-002	D-03	LOBBY	EXTERIOR	LHNL	60"	88 3/4"		ALU	P	TG	ISO	ABT	---	---	---	OW	CP5	E2	ALU	P	ISO	---	3	---	---	G-0-P	---	X	X	1 1/2	---	4 C5	X	X	X	---	---	---	---	---	---	DIMENSIONS TO BE CONFIRMED ON SITE WITH MANUFACTURER			
D-043	D-03	VESTIBULE	EXTERIOR	RHNL	77 3/8"	55 5/8"		ALU	P	TG	ISO	ABT	---	---	---	OW	CP5	E2	ALU	P	ISO	---	3	---	---	G-0-P	---	X	X	2 1/2	---	4 C5	X	X	X	---	ABT	---	---	---	---	---	DIMENSIONS TO BE CONFIRMED ON SITE WITH MANUFACTURER		
D-044	D-04	COMMERCE	EXTERIOR	R	37 3/4"	87 3/4"		ALU	P	TG	ISO	ABT	---	---	---	OW	CP5	E1	ALU	P	ISO	---	3	---	---	G-0-P	---	X	X	1 1/2	---	4 C5	X	X	---	ABT	---	---	---	---	---	DIMENSIONS TO BE CONFIRMED ON SITE WITH MANUFACTURER			
D-045	D-03	VESTIBULE	EXTERIOR	RHNL	71 1/4"	55 5/8"		ALU	P	TG	ISO	ABT	---	---	---	OW	CP5	E2	ALU	P	ISO	---	6	---	---	G-0-P	---	X	X	2 1/2	---	4 C5	X	X	X	---	X	---	---	---	---	DIMENSIONS TO BE CONFIRMED ON SITE WITH MANUFACTURER			
D-047	D-03	LOBBY	OFFICE	RHNL	65 1/4"	88 3/4"		ALU	P	TG	---	---	---	---	---	---	OW	CP5	E2	ALU	P	---	---	---	---	G-0-P	---	X	X	2 1/2	155	---	---	---	---	---	---	---	---	---	---	DIMENSIONS TO BE CONFIRMED ON SITE WITH MANUFACTURER			
D-048	D-04	LOBBY	OTM	R	35 1/2"	88 3/4"		ALU	P	TG	---	---	---	---	---	---	OW	CP5	E1	ALU	P	---	---	---	---	G-0-P	---	X	X	1 1/2	155	---	---	---	---	---	---	---	X	X	X	X	DIMENSIONS TO BE CONFIRMED ON SITE WITH MANUFACTURER		
D-049	D-03	LOBBY	CARDIO ROOM	R	35 1/4"	88 3/4"		ALU	P	TG	---	---	---	---	---	---	OW	CP5	E1	ALU	P	---	---	---	---	G-0-P	---	X	X	1 1/2	---	---	---	---	---	---	---	---	X	X	X	X	DIMENSIONS TO BE CONFIRMED ON SITE WITH MANUFACTURER		
D-050	D-03	EXT STAIR SL	---	R	35 1/4"	87 1/2"		ALU	P	TG	ISO	ABT	---	---	---	OW	CP5	E1	ALU	P	ISO	---	3	---	---	G-0-P	---	X	X	2 1/2	---	4 C5	---	X	---	---	---	---	---	---	---	DIMENSIONS TO BE CONFIRMED ON SITE WITH MANUFACTURER			
GROUND FLOOR COMM.	
D-04	D-03	COMMERCE	VESTIBULE	RHNL	75 5/8"	84 3/4"		ALU	P	TG	---	---	---	---	---	---	OW	CP5	E2	ALU	P	---	---	6	---	---	G-0-P	---	X	X	2 1/2	155	---	---	X	---	---	---	X	---	---	X	DIMENSIONS TO BE CONFIRMED ON SITE WITH MANUFACTURER		
D-06	D-03	COMMERCE	VESTIBULE	RHNL	69 1/2"	84 3/4"		ALU	P	TG	---	---	---	---	---	---	OW	CP5	E2	ALU	P	---	---	---	---	G-0-P	---	X	X	2 1/2	---	155	---	---	X	---	---	---	---	---	---	---	DIMENSIONS TO BE CONFIRMED ON SITE WITH MANUFACTURER		
D-06A	D-05	COMMERCE	EXTERIOR	L	34"	84"	1 3/4"	AC20	P	WG	ISO	---	---	---	---	---	P1	CP2	E1	AC16	P	ISO	---	3	---	---	G-0-P	---	X	X	1 1/2	---	4 C5	---	X	---	---	---	---	---	---	---	DIMENSIONS TO BE CONFIRMED ON SITE WITH MANUFACTURER		
D-017	D-6	STAIR	COURTYARD	RHNL	153 1/8"	84"	1 3/4"	AC20	P	---	---	---	---	---	---	---	FRNCE	---	E2	AC16	P	---	---	6	---	---	G-0-P	---	X	X	2 1/2	---	---	---	---	---	---	---	X	X	X	---	---	SEE MANUFACTURER FOR SPECIFICATIONS	
GROUND FLOOR RES.	
D-04	D-03	LOBBY	VESTIBULE	RHNL	69 1/2"	84 3/4"		ALU	P	TG	---	---	---	---	---	---	OW	CP5	E2	ALU	P	---	---	6	---	---	G-0-P	---	X	X	2 1/2	155	---	---	---	---	---	---	X	X	X	X	DIMENSIONS TO BE CONFIRMED ON SITE WITH MANUFACTURER		
D-048	D-08	LOBBY	PERMAN ROOM	R	34"	84"	1 3/4"	WOOD	P	---	---	---	MAR	20MM	---	---	DIMENSIONS TO BE CONFIRMED ON SITE WITH MANUFACTURER	
D-004	D-4	OTM	STORAGE	R	34"	84"	1 3/4"	AC20	P	---	---	---	MAR	40MM	---	---	DIMENSIONS TO BE CONFIRMED ON SITE WITH MANUFACTURER	
D-011	D-03	LOBBY	WC	RHNL	34"	34"	1 3/4"	WOOD	P	---	---	---	MAR	40MM	---	---	DIMENSIONS TO BE CONFIRMED ON SITE WITH MANUFACTURER	
D-012	D-08	LOBBY	WC	RHNL	34"	84"	1 3/4"	WOOD	P	---	---	---	MAR	45MM	---	---	DIMENSIONS TO BE CONFIRMED ON SITE WITH MANUFACTURER	
D-013	D-8	LEFT	VESTIBULE	RHNL	77"	87"	1 3/4"	AC20	P	---	---	ISO	ABT	---	---	---	P1	CP2	E2	AC16	P	ISO	---	3	---	---	---	X	---	---	---	---	---	---	---	---	---	---	---	---	---	---	DIMENSIONS TO BE CONFIRMED ON SITE WITH MANUFACTURER		
D-014	D-5	EXTERIOR	MECHANICAL	L	34"	34"	1 3/4"	AC20	P	WG	ISO	ABT	---	---	---	---	P1	CP2	E1	AC16	P	ISO	---	3	---	---	G-0-P	---	X	---	---	---	---	---	---	---	---	---	---	---	---	---	---	DIMENSIONS TO BE CONFIRMED ON SITE WITH MANUFACTURER	
D-015	D-03	LOBBY	RHNL	L	34"	84 3/4"		ALU	P	TG	---	---	---	---	---	---	OW	CP5	E1	ALU	P	---	---	3	---	---	G-0-P	---	X	---	---	---	---	---	---	---	---	---	---	---	---	---	---	DIMENSIONS TO BE CONFIRMED ON SITE WITH MANUFACTURER	
D-05A	D-4	MAL	MAL ROOM 1	L	34"	84"	1 3/4"	AC20	P	---	---	---	MAR	40MM	---	---	DIMENSIONS TO BE CONFIRMED ON SITE WITH MANUFACTURER
D-008	D-4	MAL	MAL ROOM 3	R	34"	84"	1 3/4"	AC20	P	---	---	---	MAR	40MM	---	---	DIMENSIONS TO BE CONFIRMED ON SITE WITH MANUFACTURER
D-01	D-1	SAS 31	EXT STAIR 31	L	34"	84"	1 3/4"	AC20	P	WG	---	---	DIMENSIONS TO BE CONFIRMED ON SITE WITH MANUFACTURER
D-01A	D-5	EXT STAIR 51	EXTERIOR	L	34"	87"	1 3/4"	AC20	P	WG	ISO	ABT	---	---	---	---	P1	CP2	E1	AC16	P	ISO	---	3	---	---	G-0-P	---	X	X	1 1/2	---	4 C5	X	---	---	---	---	---	---	---	---	---	DIMENSIONS TO BE CONFIRMED ON SITE WITH MANUFACTURER	
D-01A	D-5	EXT STAIR 51	EXTERIOR	L	34"	87"	1 3/4"	AC20	P	WG	ISO	ABT	---	---	---	---	P1	CP2	E1	AC16	P	ISO	---	3	---	---	G-0-P	---	X	X	1 1/2	---	4 C5	X	---	---	---	---	---	---	---	---	---	---	DIMENSIONS TO BE CONFIRMED ON SITE WITH MANUFACTURER
Grand total: 26	

[illegible]

DOOR SCHEDULE - 2ND TO 6TH FLOOR	
DOORS															FRAMES							HARDWARE																			NOTES	
DOOR	TYPE	TO	FROM	HAND	WIDTH	HEIGHT	THICK.	MAT.	FINISH	GLASS	INSUL.	THRESH.	FRR	GRILL	WALL TYPE	PROF LE	ELEV.	MAT.	FINISH	INSUL.	FRR	HINGE	SPRING HINGE	DEAD BOLT	LOCK	PUSH PADDLE	PANIC BAR	DOOR CLOSE	STOP PER	SMOKE STOP	WEATHER STRIP	FLUSH BOLT	DOOR SWEEP	INSULATED THRESH.	JUDAS	DOOR OPEN	CARD READER	KEY FOB				
LEVEL 2	
02-02	D4	CORRIDOR	GARAGE	R	36"	84"	1 3/4"	AC28	P	--	--	--	45 MIN.	--	4A	CP1	E1	AC26	P	--	45 MIN.	3	--	--	GP	--	--	X	1 WD	155	--	--	--	--	--	--	--	--	--	--	--	
02-01	D5	CORRIDOR	EXT STAIR S1	R	36"	84"	1 3/4"	AC28	P	WG	--	--	15 H.	--	4A	CP1	E1	AC26	P	--	15 H.	3	--	--	GP	--	--	X	1 WD	155	--	--	--	--	--	--	--	--	--	--	--	
02-02	D5	CORRIDOR	EXT STAIR S2	R	36"	84"	1 3/4"	AC28	P	WG	--	--	15 H.	--	4A	CP1	E1	AC26	P	--	15 H.	3	--	--	GP	--	--	X	1 WD	155	--	--	--	--	--	--	--	--	--	--	--	
02-001	D6	CORRIDOR	UNIT	R	36"	84"	1 3/4"	WOOD	P	--	--	--	20 MIN.	--	4A	CP1	E1	AC26	P	--	20 MIN.	1	2	X	GD	--	--	--	--	--	--	--	--	--	--	1	--	--	--	--	--	--
02-002	D6	CORRIDOR	UNIT	L	36"	84"	1 3/4"	WOOD	P	--	--	--	20 MIN.	--	4A	CP1	E1	AC26	P	--	20 MIN.	1	2	X	GD	--	--	--	--	--	--	--	--	--	--	1	--	--	--	--	--	--
02-003	D6	CORRIDOR	UNIT	R	36"	84"	1 3/4"	WOOD	P	--	--	--	20 MIN.	--	4A	CP1	E1	AC26	P	--	20 MIN.	1	2	X	GD	--	--	--	--	--	--	--	--	--	--	1	--	--	--	--	--	--
02-004	D6	CORRIDOR	UNIT	R	36"	84"	1 3/4"	WOOD	P	--	--	--	20 MIN.	--	4A	CP1	E1	AC26	P	--	20 MIN.	1	2	X	GD	--	--	--	--	--	--	--	--	--	--	1	--	--	--	--	--	--
02-005	D6	CORRIDOR	UNIT	L	36"	84"	1 3/4"	WOOD	P	--	--	--	20 MIN.	--	4A	CP1	E1	AC26	P	--	20 MIN.	1	2	X	GD	--	--	--	--	--	--	--	--	--	--	1	--	--	--	--	--	--
02-006	D6	CORRIDOR	UNIT	R	36"	84"	1 3/4"	WOOD	P	--	--	--	20 MIN.	--	4A	CP1	E1	AC26	P	--	20 MIN.	1	2	X	GD	--	--	--	--	--	--	--	--	--	--	1	--	--	--	--	--	--
02-007	D6	CORRIDOR	UNIT	R	36"	84"	1 3/4"	WOOD	P	--	--	--	20 MIN.	--	4A	CP1	E1	AC26	P	--	20 MIN.	1	2	X	GD	--	--	--	--	--	--	--	--	--	--	1	--	--	--	--	--	--
02-008	D6	CORRIDOR	UNIT	R	36"	84"	1 3/4"	WOOD	P	--	--	--	20 MIN.	--	4A	CP1	E1	AC26	P	--	20 MIN.	1	2	X	GD	--	--	--	--	--	--	--	--	--	--	1	--	--	--	--	--	--
02-009	D6	CORRIDOR	UNIT	R	36"	84"	1 3/4"	WOOD	P	--	--	--	20 MIN.	--	4A	CP1	E1	AC26	P	--	20 MIN.	1	2	X	GD	--	--	--	--	--	--	--	--	--	--	1	--	--	--	--	--	--
02-010	D6	CORRIDOR	UNIT	R	36"	84"	1 3/4"	WOOD	P	--	--	--	20 MIN.	--	4A	CP1	E1	AC26	P	--	20 MIN.	1	2	X	GD	--	--	--	--	--	--	--	--	--	--	1	--	--	--	--	--	--
02-011	D6	CORRIDOR	UNIT	L	36"	84"	1 3/4"	WOOD	P	--	--	--	20 MIN.	--	4A	CP1	E1	AC26	P	--	20 MIN.	1	2	X	GD	--	--	--	--	--	--	--	--	--	--	1	--	--	--	--	--	--
02-012	D6	CORRIDOR	UNIT	R	36"	84"	1 3/4"	WOOD	P	--	--	--	20 MIN.	--	4A	CP1	E1	AC26	P	--	20 MIN.	1	2	X	GD	--	--	--	--	--	--	--	--	--	--	1	--	--	--	--	--	--
02-013	D6	CORRIDOR	UNIT	R	36"	84"	1 3/4"	WOOD	P	--	--	--	20 MIN.	--	4A	CP1	E1	AC26	P	--	20 MIN.	1	2	X	GD	--	--	--	--	--	--	--	--	--	--	1	--	--	--	--	--	--
02-014	D6	CORRIDOR	UNIT	L	36"	84"	1 3/4"	WOOD	P	--	--	--	20 MIN.	--	4A	CP1	E1	AC26	P	--	20 MIN.	1	2	X	GD	--	--	--	--	--	--	--	--	--	--	1	--	--	--	--	--	--
02-015	D6	CORRIDOR	UNIT	R	36"	84"	1 3/4"	WOOD	P	--	--	--	20 MIN.	--	4A	CP1	E1	AC26	P	--	20 MIN.	1	2	X	GD	--	--	--	--	--	--	--	--	--	--	1	--	--	--	--	--	--
02-016	D6	CORRIDOR	UNIT	R	36"	84"	1 3/4"	WOOD	P	--	--	--	20 MIN.	--	4A	CP1	E1	AC26	P	--	20 MIN.	1	2	X	GD	--	--	--	--	--	--	--	--	--	--	1	--	--	--	--	--	--
02-017	D6	CORRIDOR	UNIT	L	36"	84"	1 3/4"	WOOD	P	--	--	--	20 MIN.	--	4A	CP1	E1	AC26	P	--	20 MIN.	1	2	X	GD	--	--	--	--	--	--	--	--	--	--	1	--	--	--	--	--	--
02-018	D6	CORRIDOR	UNIT	L	36"	84"	1 3/4"	WOOD	P	--	--	--	20 MIN.	--	4A	CP1	E1	AC26	P	--	20 MIN.	1	2	X	GD	--	--	--	--	--	--	--	--	--	--	1	--	--	--	--	--	--
02-019	D6	CORRIDOR	UNIT	R	36"	84"	1 3/4"	WOOD	P	--	--	--	20 MIN.	--	4A	CP1	E1	AC26	P	--	20 MIN.	1	2	X	GD	--	--	--	--	--	--	--	--	--	--	1	--	--	--	--	--	--
02-020	D6	CORRIDOR	UNIT	L	36"	84"	1 3/4"	WOOD	P	--	--	--	20 MIN.	--	4A	CP1	E1	AC26	P	--	20 MIN.	1	2	X	GD	--	--	--	--	--	--	--	--	--	--	1	--	--	--	--	--	--
02-021	D6	CORRIDOR	UNIT	R	36"	84"	1 3/4"	WOOD	P	--	--	--	20 MIN.	--	4A	CP1	E1	AC26	P	--	20 MIN.	1	2	X	GD	--	--	--	--	--	--	--	--	--	--	1	--	--	--	--	--	--
02-022	D6	CORRIDOR	UNIT	R	36"	84"	1 3/4"	WOOD	P	--	--	--	20 MIN.	--	4A	CP1	E1	AC26	P	--	20 MIN.	1	2	X	GD	--	--	--	--	--	--	--	--	--	--	1	--	--	--	--	--	--
02-023	D6	CORRIDOR	UNIT	R	36"	84"	1 3/4"	WOOD	P	--	--	--	20 MIN.	--	4A	CP1	E1	AC26	P	--	20 MIN.	1	2	X	GD	--	--	--	--	--	--	--	--	--	--	1	--	--	--	--	--	--
02-024	D6	CORRIDOR	UNIT	L	36"	84"	1 3/4"	WOOD	P	--	--	--	20 MIN.	--	4A	CP1	E1	AC26	P	--	20 MIN.	1	2	X	GD	--	--	--	--	--	--	--	--	--	--	1	--	--	--	--	--	--
02-025	D6	CORRIDOR	UNIT	R	36"	84"	1 3/4"	WOOD	P	--	--	--	20 MIN.	--	4A	CP1	E1	AC26	P	--	20 MIN.	1	2	X	GD	--	--	--	--	--	--	--	--	--	--	1	--	--	--	--	--	--
02-026	D6	CORRIDOR	UNIT	L	36"	84"	1 3/4"	WOOD	P	--	--	--	20 MIN.	--	4A	CP1	E1	AC26	P	--	20 MIN.	1	2	X	GD	--	--	--	--	--	--	--	--	--	--	1	--	--	--	--	--	--
Grand total: 29	

																							DOOR SCHEDULE - 7TH FLOOR																				
DOORS															FRAMES							HARDWARE																					
DOOR	TYPE	TO	FROM	HAND	WIDTH	HEIGHT	THICK.	MAT.	FINISH	GLASS	INSUL.	THRESH.	FRR	GRILL	WALL TYPE	PROF LE	ELEV.	MAT.	FINISH	INSUL.	FRR	HINGE	SPRING HINGE	DEAD BOLT	LOCK	PUSH PADDLE	PANIC BAR	DOOR CLOSE	STOP PER	SMOKE STOP	WEATHER STRIP.	FLUSH BOLT	DOOR SWEEP	INSULATED THRESH.	JUDAS	DOOR OPEN	CARD READER	KEY FOB	NOTES				
LEVEL 7	
07-02	D4	CORRIDOR	GARAGE	R	36"	84"	1 3/4"	ACR	P	--	--	--	45 MIN.	--	4A	CP1	E1	AC16	P	--	45 MIN.	3	--	--	GP	--	--	X	1 WD	155	--	--	--	--	--	--	--	--	--	--	--		
07-03	D4	CORRIDOR	ELECTRICAL ROOM	R	36"	84"	1 3/4"	ACR	P	WG	--	--	15 H.	--	4A	CP1	E1	AC16	P	--	15 H.	3	--	--	GP	--	--	X	1 WD	155	--	--	--	--	--	--	--	--	--	--	--		
07-04	D6	CORRIDOR	LOUNGE	R	36"	84"	1 3/4"	WOOD	P	--	--	--	20 MIN.	--	4A	CP1	E1	AC16	P	--	20 MIN.	1	2	X	GD	--	--	--	--	--	--	--	--	--	--	1	--	--	--	--	--		
07-04A	D6A	CORRIDOR	LOUNGE	R	36"	84"	1 3/4"	WOOD	P	--	--	--	20 MIN.	--	4A	CP1	E1	AC16	P	--	20 MIN.	1	2	X	GD	--	--	--	--	--	--	--	--	--	--	1	--	--	--	--	--		
07-04C	D6A	EXTERIOR	LOUNGE	R	36"	84 1/8"	1 3/4"	ALI	P	TO	--	--	20T	--	4B	CP1	E1	ALI	P	--	--	3	--	--	GD	--	--	X	X	1155	--	4C5	--	X	--	--	X	X	X	OBSTRUCTIONS TO BE CONFIRMED ON SITE WITH MANUFACTURER			
07-04D	D6A	EXTERIOR	LOUNGE	R	36 1/8"	84 3/8"	1 3/4"	ALI	P	TO	--	--	20T	--	4B	CP1	E1	ALI	P	--	--	3	--	--	GD	--	--	X	X	1155	--	4C5	--	X	--	--	X	X	OBSTRUCTIONS TO BE CONFIRMED ON SITE WITH MANUFACTURER				
07-05	D6	CORRIDOR	LOUNGE	R	36"	84"	1 3/4"	WOOD	P	--	--	--	20 MIN.	45 MIN.	4A	CP1	E1	AC16	P	--	45 MIN.	1	2	X	GD	--	--	X	--	1 WD	155	--	--	--	--	1	--	--	X	X			
07-06	D6	CORRIDOR	W.C.	L	36"	84"	1 3/4"	WOOD	P	--	--	--	20 MIN.	45 MIN.	4A	CP1	E1	AC16	P	--	45 MIN.	1	X	--	GP	--	--	--	--	1 WD	155	--	--	--	--	--	--	--	--	--			
07-07	D6	CORRIDOR	W.C.	L	36"	84"	1 3/4"	WOOD	P	--	--	--	20 MIN.	45 MIN.	4A	CP1	E1	AC16	P	--	45 MIN.	1	X	--	GP	--	--	--	--	1 WD	155	--	--	--	--	--	--	--	--	--			
07-01	D5	CORRIDOR	EXIT STAIRS 1	R	36"	84"	1 3/4"	ACR	P	WG	--	--	15 H.	--	4C	CP1	E1	AC16	P	--	15 H.	3	--	--	GP	--	--	X	1 WD	155	--	--	--	--	X	--	--	--	--	--			
07-02	D5	CORRIDOR	EXIT STAIRS 1	R	36"	84"	1 3/4"	ACR	P	WG	--	--	15 H.	--	4C	CP1	E1	AC16	P	--	15 H.	3	--	--	GP	--	--	X	1 WD	155	--	--	--	--	X	--	--	--	--	--			
07-03	D5	CORRIDOR	UNIT	L	36"	84"	1 3/4"	WOOD	P	--	--	--	20 MIN.	--	4A	CP1	E1	AC16	P	--	20 MIN.	1	2	X	GD	--	--	--	--	--	--	--	--	--	1	--	--	--	--	--			
07-03A	D5A	CORRIDOR	UNIT	R	36"	84"	1 3/4"	WOOD	P	--	--	--	20 MIN.	--	4A	CP1	E1	AC16	P	--	20 MIN.	1	2	X	GD	--	--	--	--	--	--	--	--	--	1	--	--	--	--	--			
07-03B	D5A	CORRIDOR	UNIT	R	36"	84"	1 3/4"	WOOD	P	--	--	--	20 MIN.	--	4A	CP1	E1	AC16	P	--	20 MIN.	1	2	X	GD	--	--	--	--	--	--	--	--	--	1	--	--	--	--	--			
07-03C	D5A	CORRIDOR	UNIT	R	36"	84"	1 3/4"	WOOD	P	--	--	--	20 MIN.	--	4A	CP1	E1	AC16	P	--	20 MIN.	1	2	X	GD	--	--	--	--	--	--	--	--	--	1	--	--	--	--	--			
07-03D	D5A	CORRIDOR	UNIT	R	36"	84"	1 3/4"	WOOD	P	--	--	--	20 MIN.	--	4A	CP1	E1	AC16	P	--	20 MIN.	1	2	X	GD	--	--	--	--	--	--	--	--	--	1	--	--	--	--	--			
07-03E	D5A	CORRIDOR	UNIT	R	36"	84"	1 3/4"	WOOD	P	--	--	--	20 MIN.	--	4A	CP1	E1	AC16	P	--	20 MIN.	1	2	X	GD	--	--	--	--	--	--	--	--	--	1	--	--	--	--	--			
07-03F	D5A	CORRIDOR	UNIT	R	36"	84"	1 3/4"	WOOD	P	--	--	--	20 MIN.	--	4A	CP1	E1	AC16	P	--	20 MIN.	1	2	X	GD	--	--	--	--	--	--	--	--	--	1	--	--	--	--	--			
07-03G	D5A	CORRIDOR	UNIT	R	36"	84"	1 3/4"	WOOD	P	--	--	--	20 MIN.	--	4A	CP1	E1	AC16	P	--	20 MIN.	1	2	X	GD	--	--	--	--	--	--	--	--	--	1	--	--	--	--	--			
07-03H	D5A	CORRIDOR	UNIT	R	36"	84"	1 3/4"	WOOD	P	--	--	--	20 MIN.	--	4A	CP1	E1	AC16	P	--	20 MIN.	1	2	X	GD	--	--	--	--	--	--	--	--	--	1	--	--	--	--	--			
07-03I	D5A	CORRIDOR	UNIT	R	36"	84"	1 3/4"	WOOD	P	--	--	--	20 MIN.	--	4A	CP1	E1	AC16	P	--	20 MIN.	1	2	X	GD	--	--	--	--	--	--	--	--	--	1	--	--	--	--	--			
07-03J	D5A	CORRIDOR	UNIT	R	36"	84"	1 3/4"	WOOD	P	--	--	--	20 MIN.	--	4A	CP1	E1	AC16	P	--	20 MIN.	1	2	X	GD	--	--	--	--	--	--	--	--	--	1	--	--	--	--	--			
07-03K	D5A	CORRIDOR	UNIT	R	36"	84"	1 3/4"	WOOD	P	--	--	--	20 MIN.	--	4A	CP1	E1	AC16	P	--	20 MIN.	1	2	X	GD	--	--	--	--	--	--	--	--	--	1	--	--	--	--	--			
07-03L	D5A	CORRIDOR	UNIT	R	36"	84"	1 3/4"	WOOD	P	--	--	--	20 MIN.	--	4A	CP1	E1	AC16	P	--	20 MIN.	1	2	X	GD	--	--	--	--	--	--	--	--	--	1	--	--	--	--	--			
07-03M	D5A	CORRIDOR	UNIT	R	36"	84"	1 3/4"	WOOD	P	--	--	--	20 MIN.	--	4A	CP1	E1	AC16	P	--	20 MIN.	1	2	X	GD	--	--	--	--	--	--	--	--	--	1	--	--	--	--	--			
07-03N	D5A	CORRIDOR	UNIT	R	36"	84"	1 3/4"	WOOD	P	--	--	--	20 MIN.	--	4A	CP1	E1	AC16	P	--	20 MIN.	1	2	X	GD	--	--	--	--	--	--	--	--	--	1	--	--	--	--	--			
07-03O	D5A	CORRIDOR	UNIT	R	36"	84"	1 3/4"	WOOD	P	--	--	--	20 MIN.	--	4A	CP1	E1	AC16	P	--	20 MIN.	1	2	X	GD	--	--	--	--	--	--	--	--	--	1	--	--	--	--	--			
07-03P	D5A	CORRIDOR	UNIT	R	36"	84"	1 3/4"	WOOD	P	--	--	--	20 MIN.	--	4A	CP1	E1	AC16	P	--	20 MIN.	1	2	X	GD	--	--	--	--	--	--	--	--	--	1	--	--	--	--	--			
07-03Q	D5A	CORRIDOR	UNIT	R	36"	84"	1 3/4"	WOOD	P	--	--	--	20 MIN.	--	4A	CP1	E1	AC16	P	--	20 MIN.	1	2	X	GD	--	--	--	--	--	--	--	--	--	1	--	--	--	--	--			
07-03R	D5A	CORRIDOR	UNIT	R	36"	84"	1 3/4"	WOOD	P	--	--	--	20 MIN.	--	4A	CP1	E1	AC16	P	--	20 MIN.	1	2	X	GD	--	--	--	--	--	--	--	--	--	1	--	--	--	--	--			
07-03S	D5A	CORRIDOR	UNIT	R	36"	84"	1 3/4"	WOOD	P	--	--	--	20 MIN.	--	4A	CP1	E1	AC16	P	--	20 MIN.	1	2	X	GD	--	--	--	--	--	--	--	--	--	1	--	--	--	--	--			
07-03T	D5A	CORRIDOR	UNIT	R	36"	84"	1 3/4"	WOOD	P	--	--	--	20 MIN.	--	4A	CP1	E1	AC16	P	--	20 MIN.	1	2	X	GD	--	--	--	--	--	--	--	--	--	1	--	--	--	--	--			
07-03U	D5A	CORRIDOR	UNIT	R	36"	84"	1 3/4"	WOOD	P	--	--	--	20 MIN.	--	4A	CP1	E1	AC16	P	--	20 MIN.	1	2	X	GD	--	--	--	--	--	--	--	--	--	1	--	--	--	--	--			
07-03V	D5A	CORRIDOR	UNIT	R	36"	84"	1 3/4"	WOOD	P	--	--	--	20 MIN.	--	4A	CP1	E1	AC16	P	--	20 MIN.	1	2	X	GD	--	--	--	--	--	--	--	--	--	1	--	--	--	--	--			
07-03W	D5A	CORRIDOR	UNIT	R	36"	84"	1 3/4"	WOOD	P	--	--	--	20 MIN.	--	4A	CP1	E1	AC16	P	--	20 MIN.	1	2	X	GD	--	--	--	--	--	--	--	--	--	1	--	--	--	--	--			
07-03X	D5A	CORRIDOR	UNIT	R	36"	84"	1 3/4"	WOOD	P	--	--	--	20 MIN.	--	4A	CP1	E1	AC16	P	--	20 MIN.	1	2	X	GD	--	--	--	--	--	--	--	--	--	1	--	--	--	--	--			
07-03Y	D5A	CORRIDOR	UNIT	R	36"	84"	1 3/4"	WOOD	P	--	--	--	20 MIN.	--	4A	CP1	E1	AC16	P	--	20 MIN.	1	2	X	GD	--	--	--	--	--	--	--	--	--	1	--	--	--	--	--			
07-03Z	D5A	CORRIDOR	UNIT	R	36"	84"	1 3/4"	WOOD	P	--	--	--	20 MIN.	--	4A	CP1	E1	AC16	P	--	20 MIN.	1	2	X	GD	--	--	--	--	--	--	--	--	--	1	--	--	--	--	--			
07-031	D5A	CORRIDOR	UNIT	R	36"	84"	1 3/4"	WOOD	P	--	--	--	20 MIN.	--	4A	CP1	E1	AC16	P	--	20 MIN.	1	2	X	GD	--	--	--	--	--	--	--	--	--	1	--	--	--	--	--			
07-032	D5A	CORRIDOR	UNIT	R	36"	84"	1 3/4"	WOOD	P	--	--	--	20 MIN.	--	4A	CP1	E1	AC16	P	--	20 MIN.	1	2	X	GD	--	--	--	--	--	--	--	--	--	1	--	--	--	--	--			
Grand total: 23	

 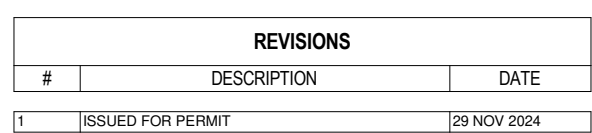 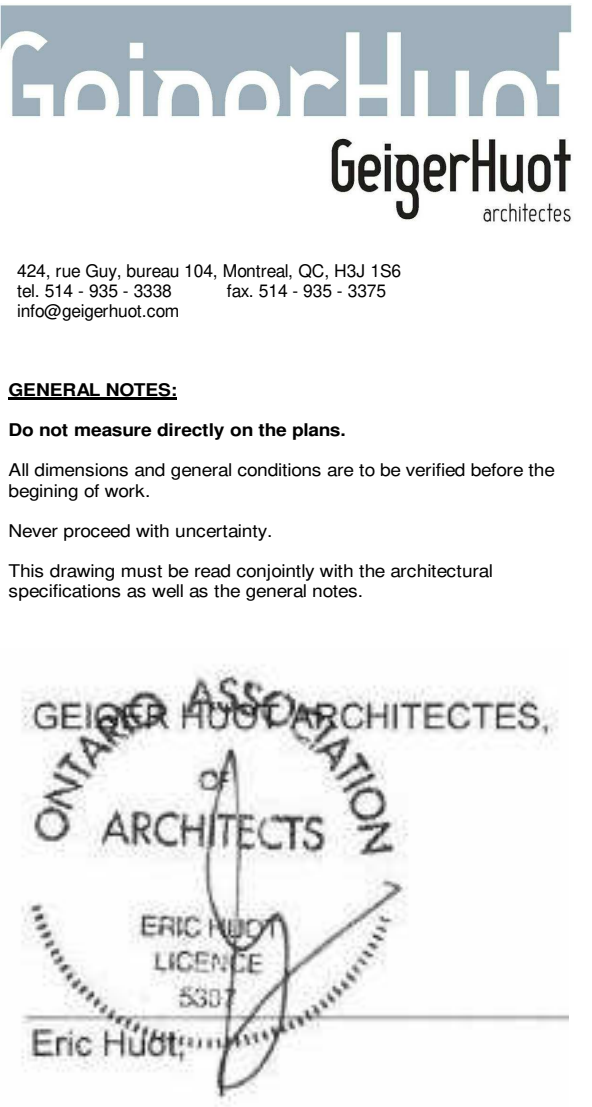



GeigerHuot
architects

424 rue des Semis-104 Montreal, QC H3L 1S6
tel 514 495-1039 fax 514 395-3278
info@geighuot.com

DESIGN NOTE:

Do not measure directly on the plans.

All measurements and general conditions are to be verified before the beginning of work.

No proceed without uncertainty.

The drawings must be read carefully with the architectural specifications as well as the general rules.

GEIGER & HUOT ARCHITECTES,
ONTARIO ASSOCIATION
OF ARCHITECTS
ERIC HUOT
LICENCE
5547

GROUPPE MACH
M. Gauthier
Montreal - QC - C3C 5G3
Tel 514 374-5200 Fax 514 374-5261

MACH

PROJECT MACH

ORGANIZING MACH

#	DESCRIPTION	DATE
1	DESIGNED FOR MARKET	20 NOV 2004

[illegible]

A collection of branding elements for various companies:

- L'AU REÇU**: A logo featuring a stylized 'L' and 'R' in blue and green, with the text "L'AU REÇU" and "MAINTIENANT C'EST VOUS" below it.
- Civil Engineer**: The text "Civil Engineer" in a serif font.
- Structural Engineers**: The text "Structural Engineers" in a sans-serif font.
- GROUPE cme**: A logo with the word "GROUPE" above "cme" in a large, bold, lowercase sans-serif font, followed by "SERVICES D'INGÉNÉRIE" in a smaller font.
- Municipal Electrical Engineering**: The text "Municipal Electrical Engineering" in a sans-serif font.
- siteform**: The word "siteform" in a large, bold, lowercase sans-serif font.
- DG GAUVREAU DESIGN**: A logo with the letters "DG" in a large, bold, sans-serif font, followed by "GAUVREAU DESIGN" in a smaller font.
- Landscape Architect**: The text "Landscape Architect" in a sans-serif font.
- Interior Designer**: The text "Interior Designer" in a sans-serif font.
- 110 O'CONNOR**: The address "110 O'CONNOR" in a bold, uppercase sans-serif font.
- O'DONNOR STREET OTTAWA, ONTARIO**: The address "O'DONNOR STREET OTTAWA, ONTARIO" in a sans-serif font.
- Client name:**: The text "Client name:" in a sans-serif font.
- BATHROOM TYPES**: The text "BATHROOM TYPES" in a bold, uppercase sans-serif font.
- | | | | |
|-------|-------|--------------|------|
| 100H: | 1-20 | dawn ty: | E.H. |
| 08H: | day | approved by: | E.H. |
| 100H: | 23-02 | drawing: | |
- A-801**: The alphanumeric code "A-801" in a bold, uppercase sans-serif font.



GeigerHut
architects

254, rue St. Jumeau, 1041, Montreal, QC, H3J 1S9
tel. 514 490 3328 fax. 514 490 3375
info@geigerhut.com

GENERAL NOTES:


Do not measure directly on the plans.

Dimensions and general conditions are to be verified before the start of all works.

Proceed with uncertainty.

The drawing must be read carefully with the architectural products list as well as the general notes.

GEIGER ASSOCIATES,
ON-TARIO ARCHITECTS,
ERIC HURT
LICENCE NO.
5307
Eric HURT

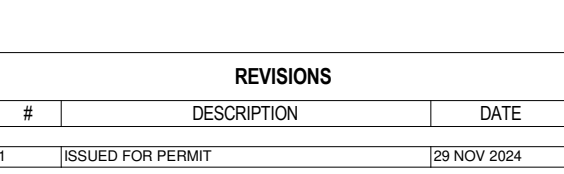[illegible]

110 O'CONNOR

O'CONNOR STREET
OTTAWA, ONTARIO

Sheet name :

BATHROOM TYPES

scale :	1 : 20	drawn by :	E.H.	
date :	date	approved by :	E.H.	
order :	23 032	drawing :	A-803	



GeigerHuo
architects

434 1st Ave. Dunsmuir 154 Montreal, QC H3B 1S6
tel. 514 392-3238 fax 514 392-3375
info@geigerhuo.com

GENERAL NOTES:

Do not measure directly on the plans.

All dimensions and general conditions are to be verified before the beginning of work.



Never proceed with uncertainty.

This drawing must be read carefully with the architectural specifications as well as the general notes.

GEIGER HUO ASSOCIATES,
OF
ARCHITECTS

ERIC HUO
LICENTIE
5337

Eric Huo

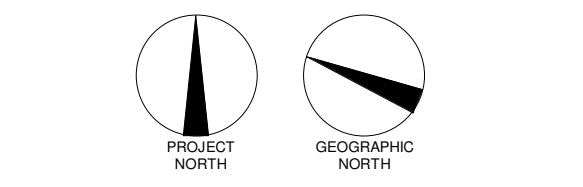 

REVISIONS		
#	DESCRIPTION	DATE
1	ISSUED FOR PERMIT	29 NOV 2008

2024.09.13	POUR COORDINATION	Q.P.
2024.09.18	POUR COORDINATION	Q.P.
2024.09.27	POUR COORDINATION	Q.P.
2024.10.04	POUR COORDINATION	Q.P.
2024.10.28	POUR COORDINATION	Q.P.
2024.11.12	POUR COORDINATION	Q.P.
2024.11.19	POUR COORDINATION	Q.P.
2024.11.29	ISSUED FOR PERMIT	Q.P.

[illegible]


10 O'CONNOR

O'CONNOR STREET
OTTAWA, ONTARIO


Sheet name :

BATHROOM ELEVATIONS


scale :	1 : 20	drawn by :	E.H.	
date :	date	approved by :	E.H.	
folder :	23 032	drawing :	A-804	

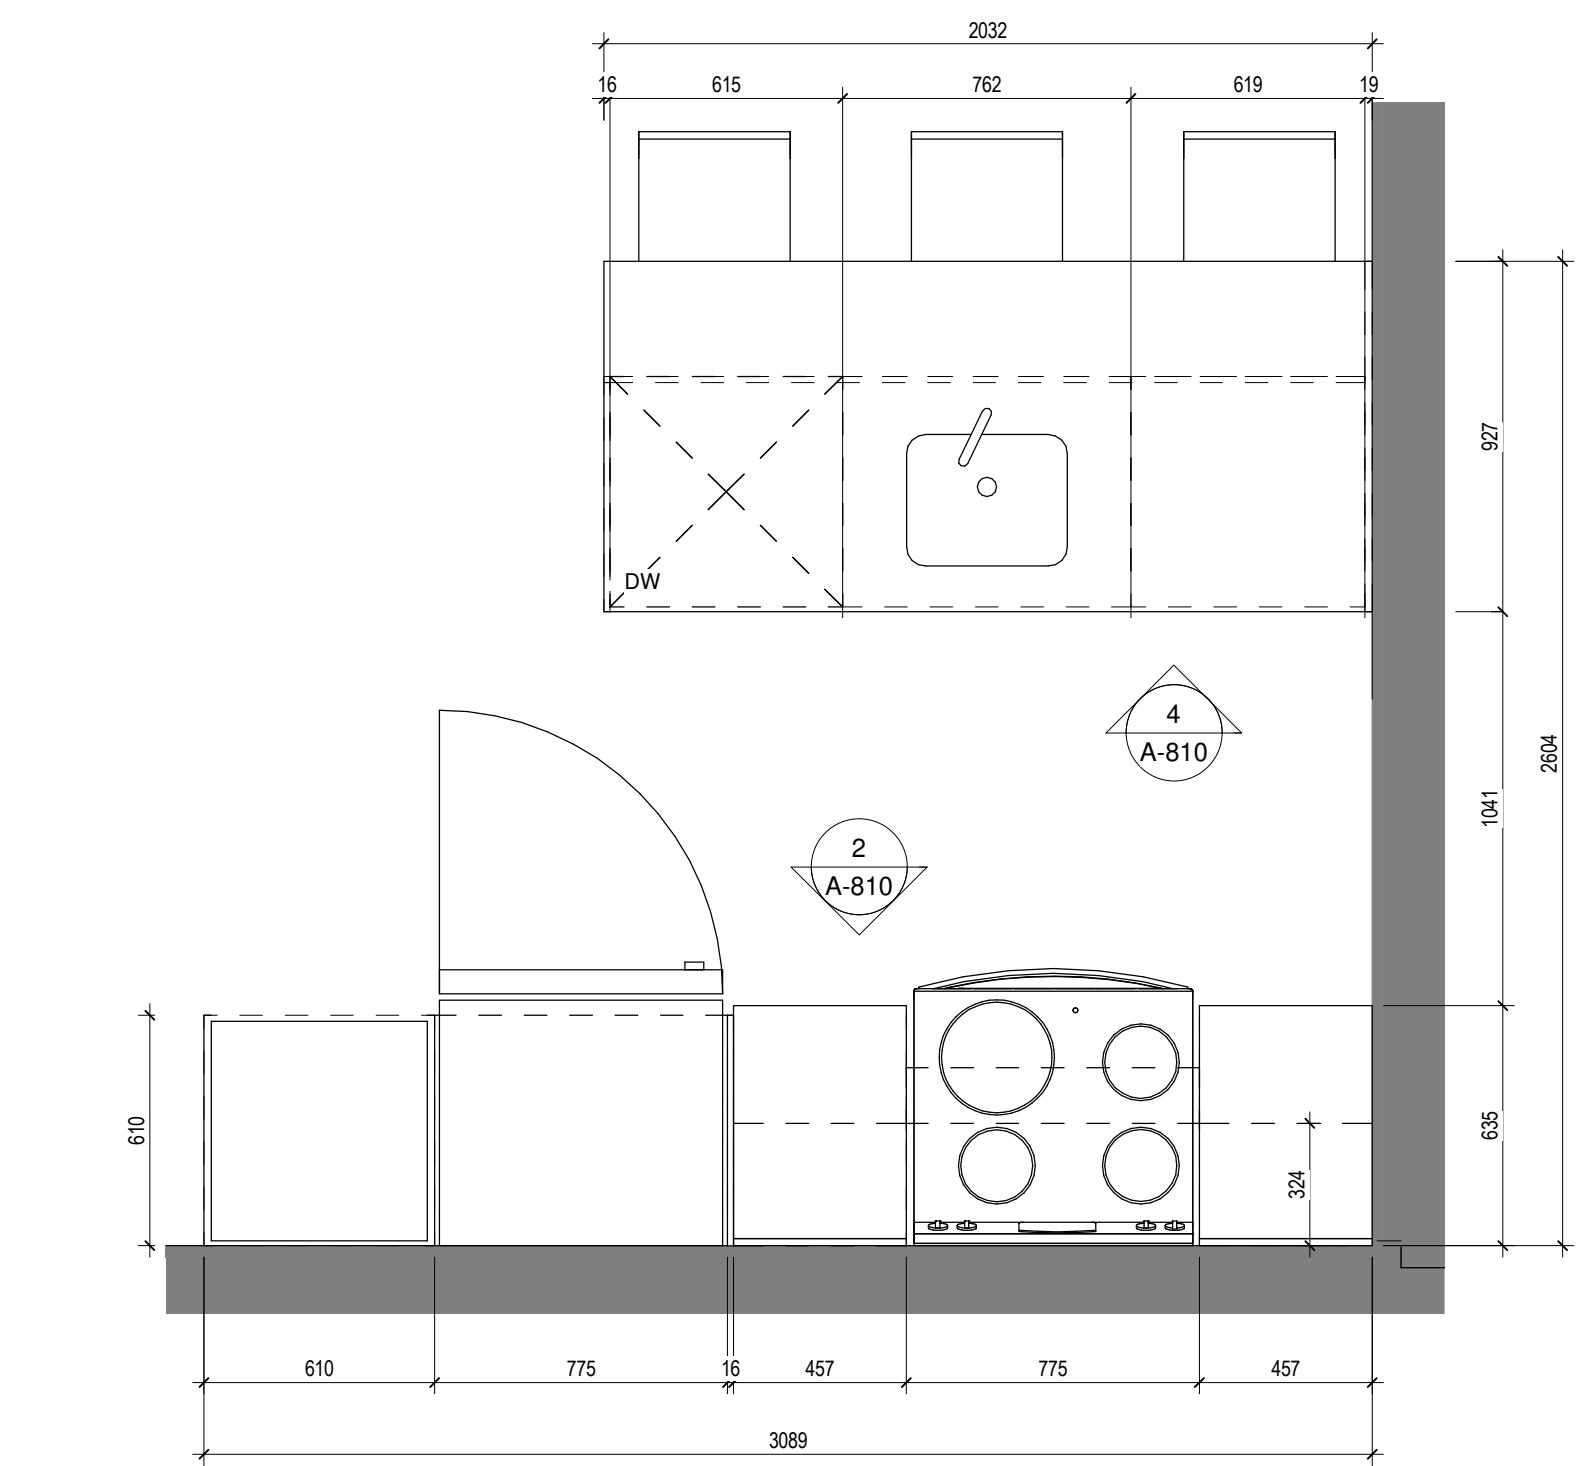


1 KITCHEN TYPE 1
1 : 20

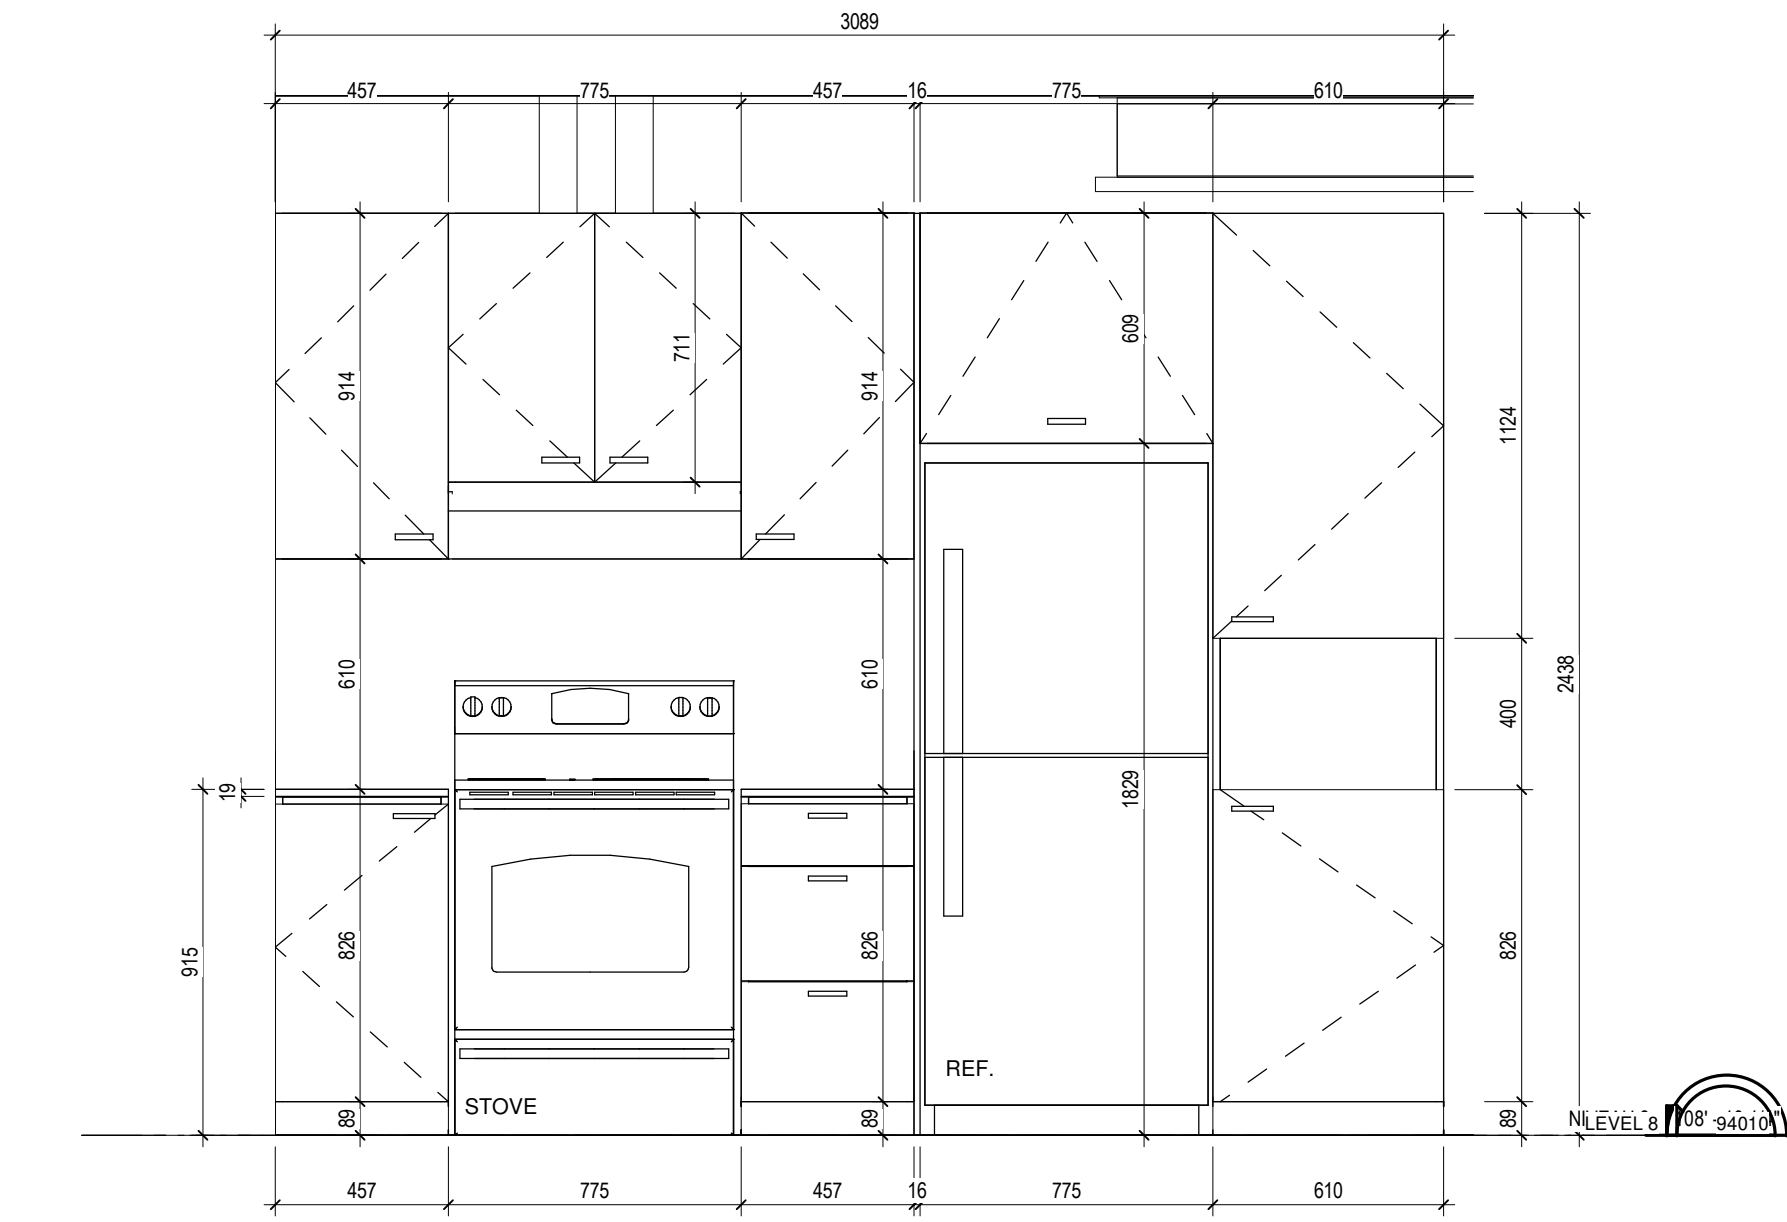


2 KITCHEN TYPE 1 - ELEVATION 1
1 : 20

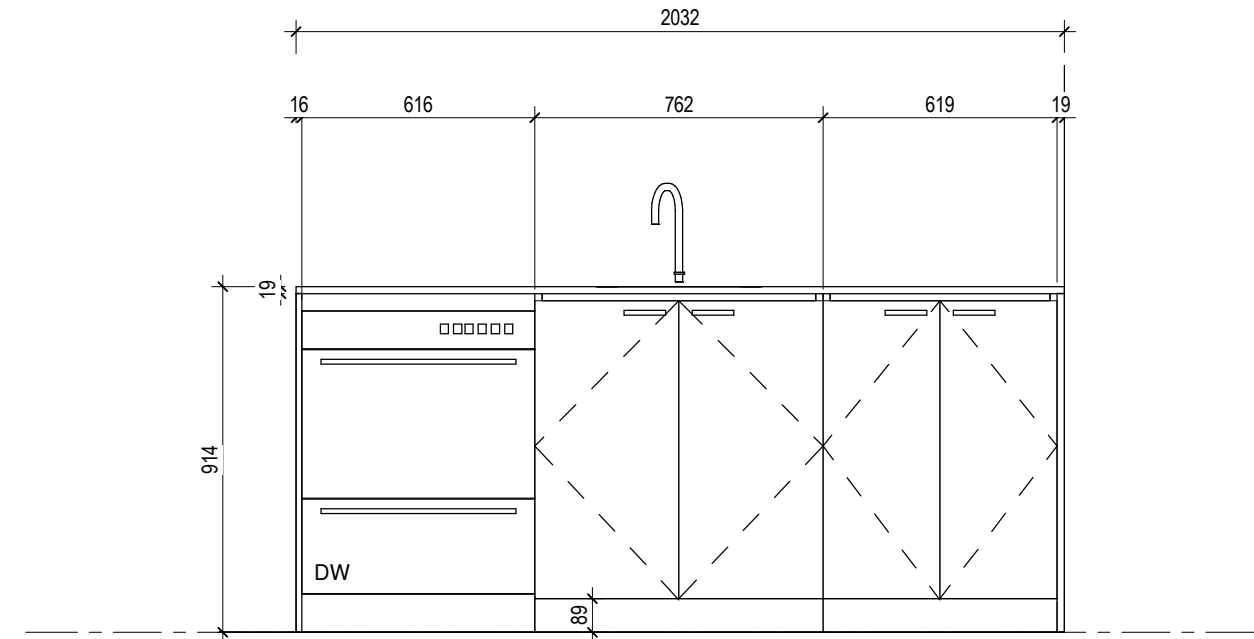


4 KITCHEN TYPE 1 - ELEVATION 2
1 : 20

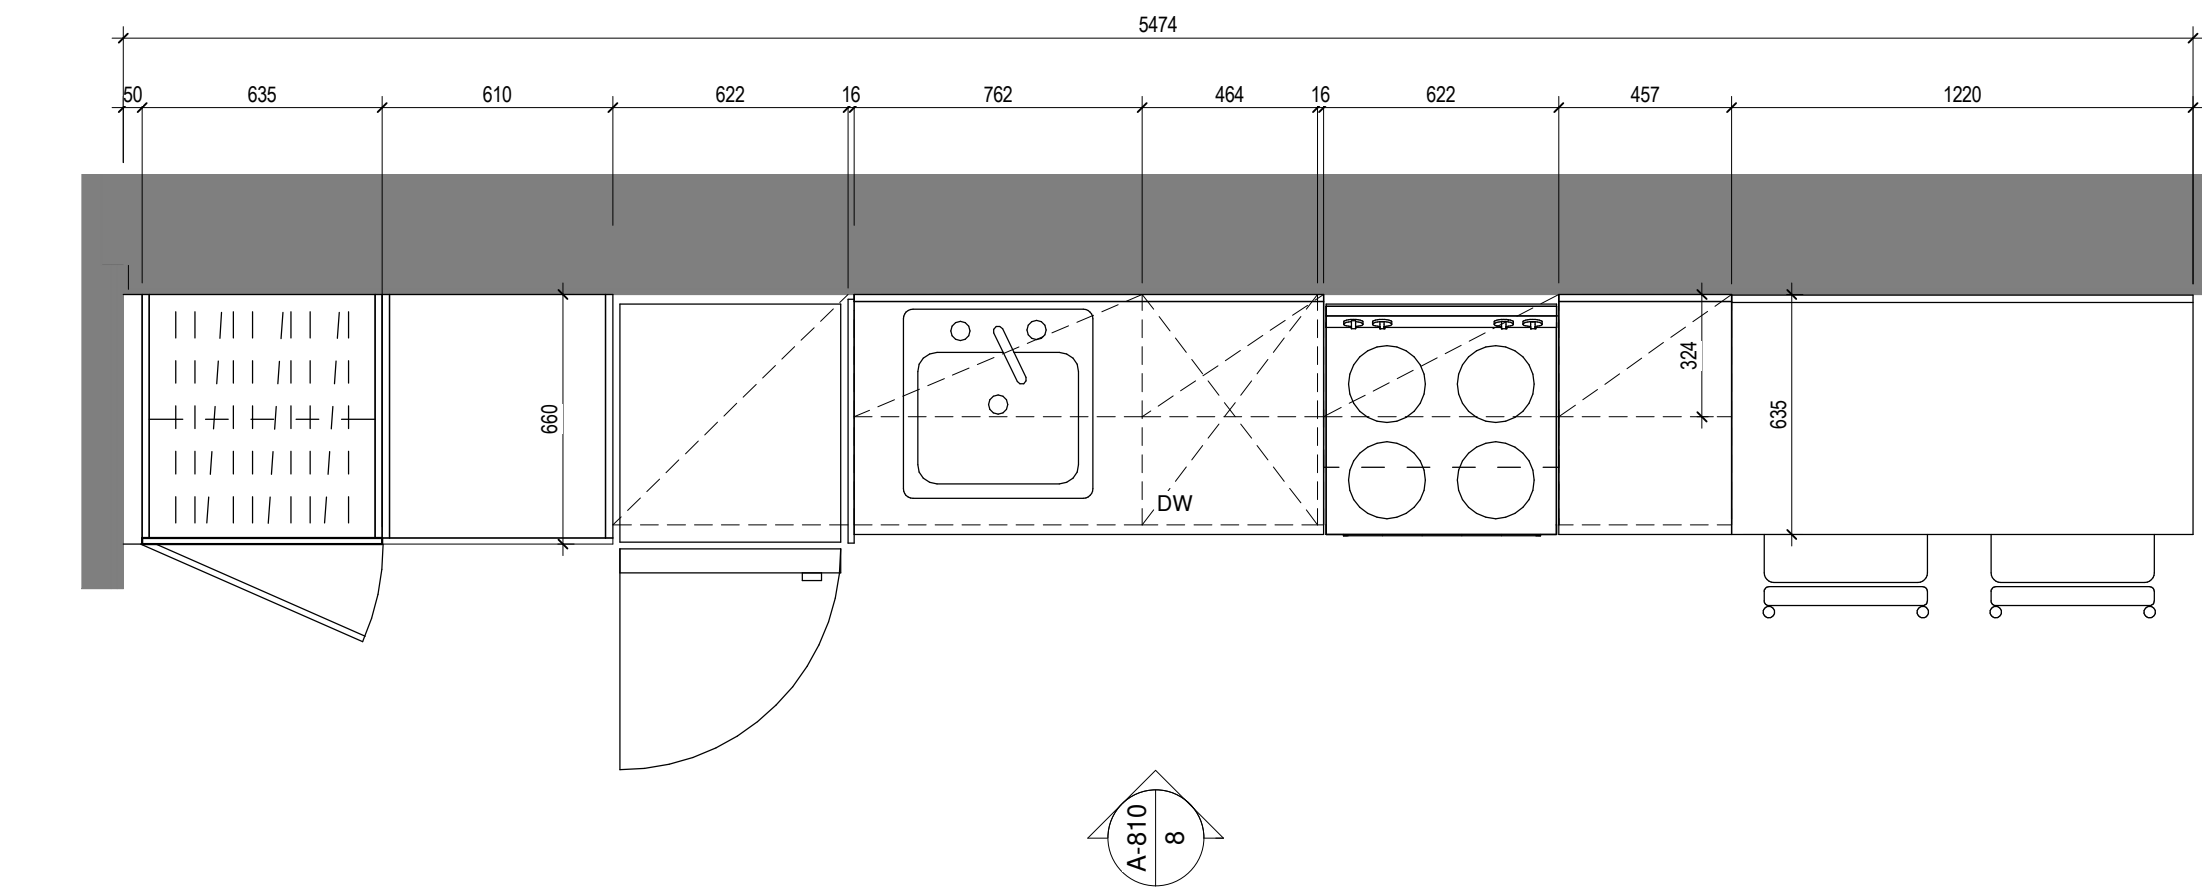


5 KITCHEN TYPE 2A
1 : 20

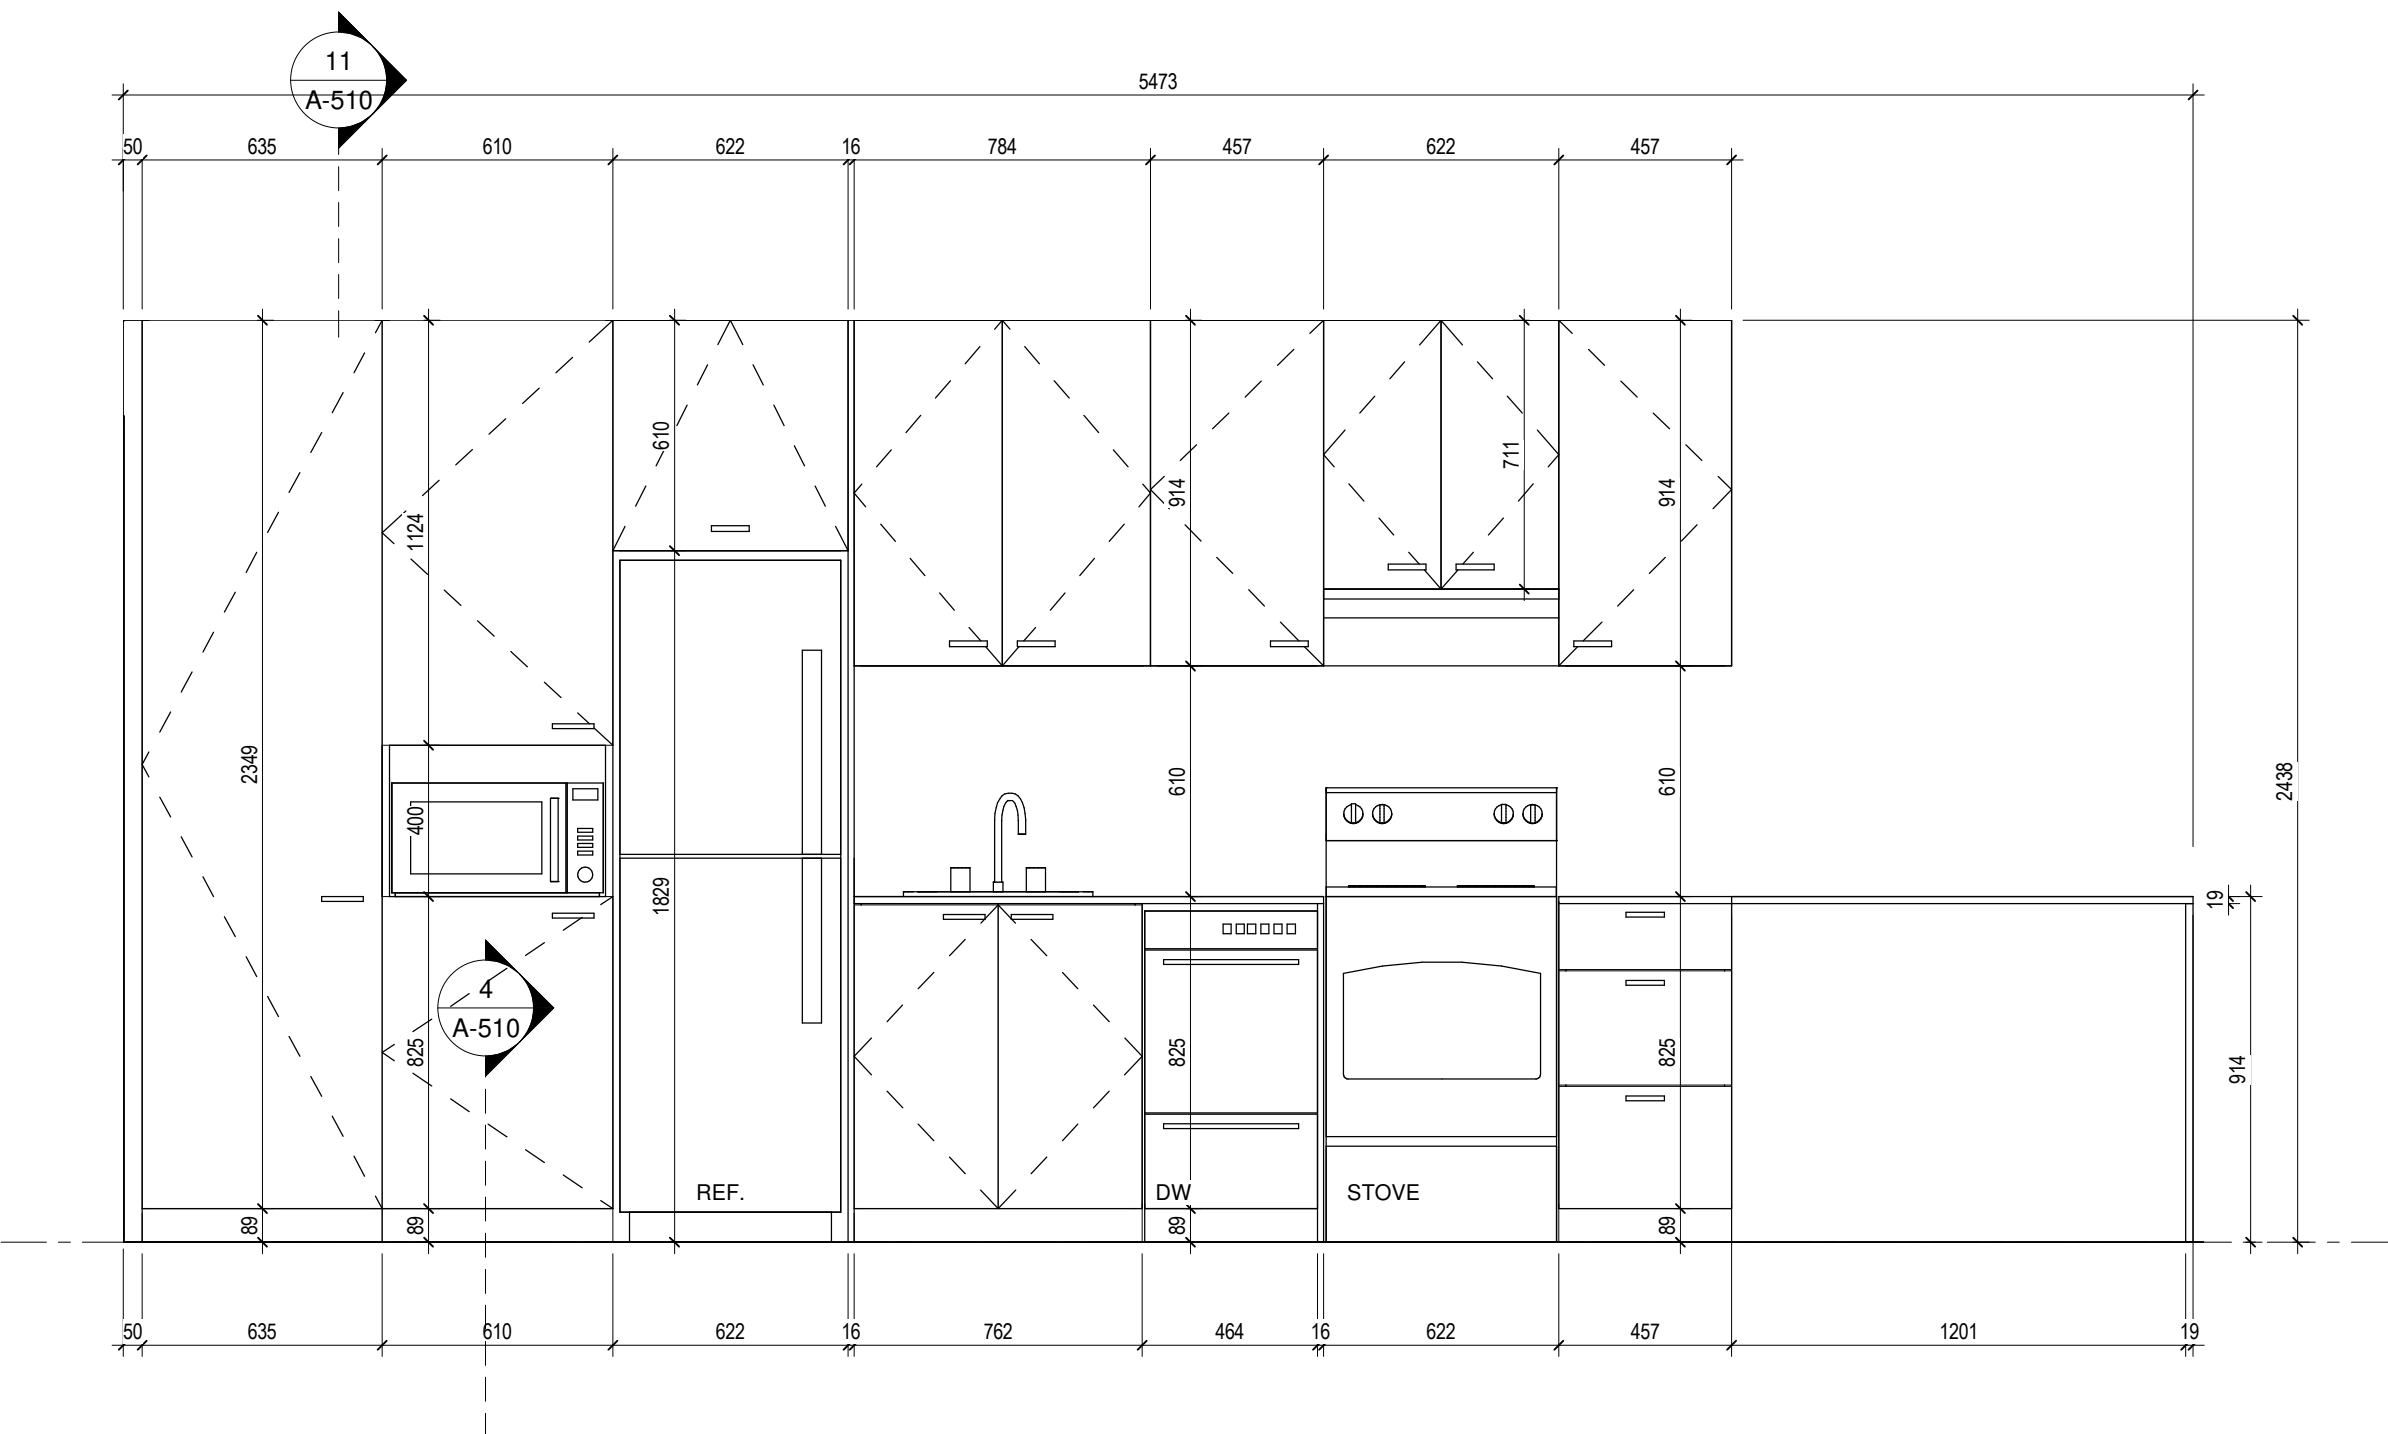


8 KITCHEN TYPE 2A - ELEVATION 1
1 : 20

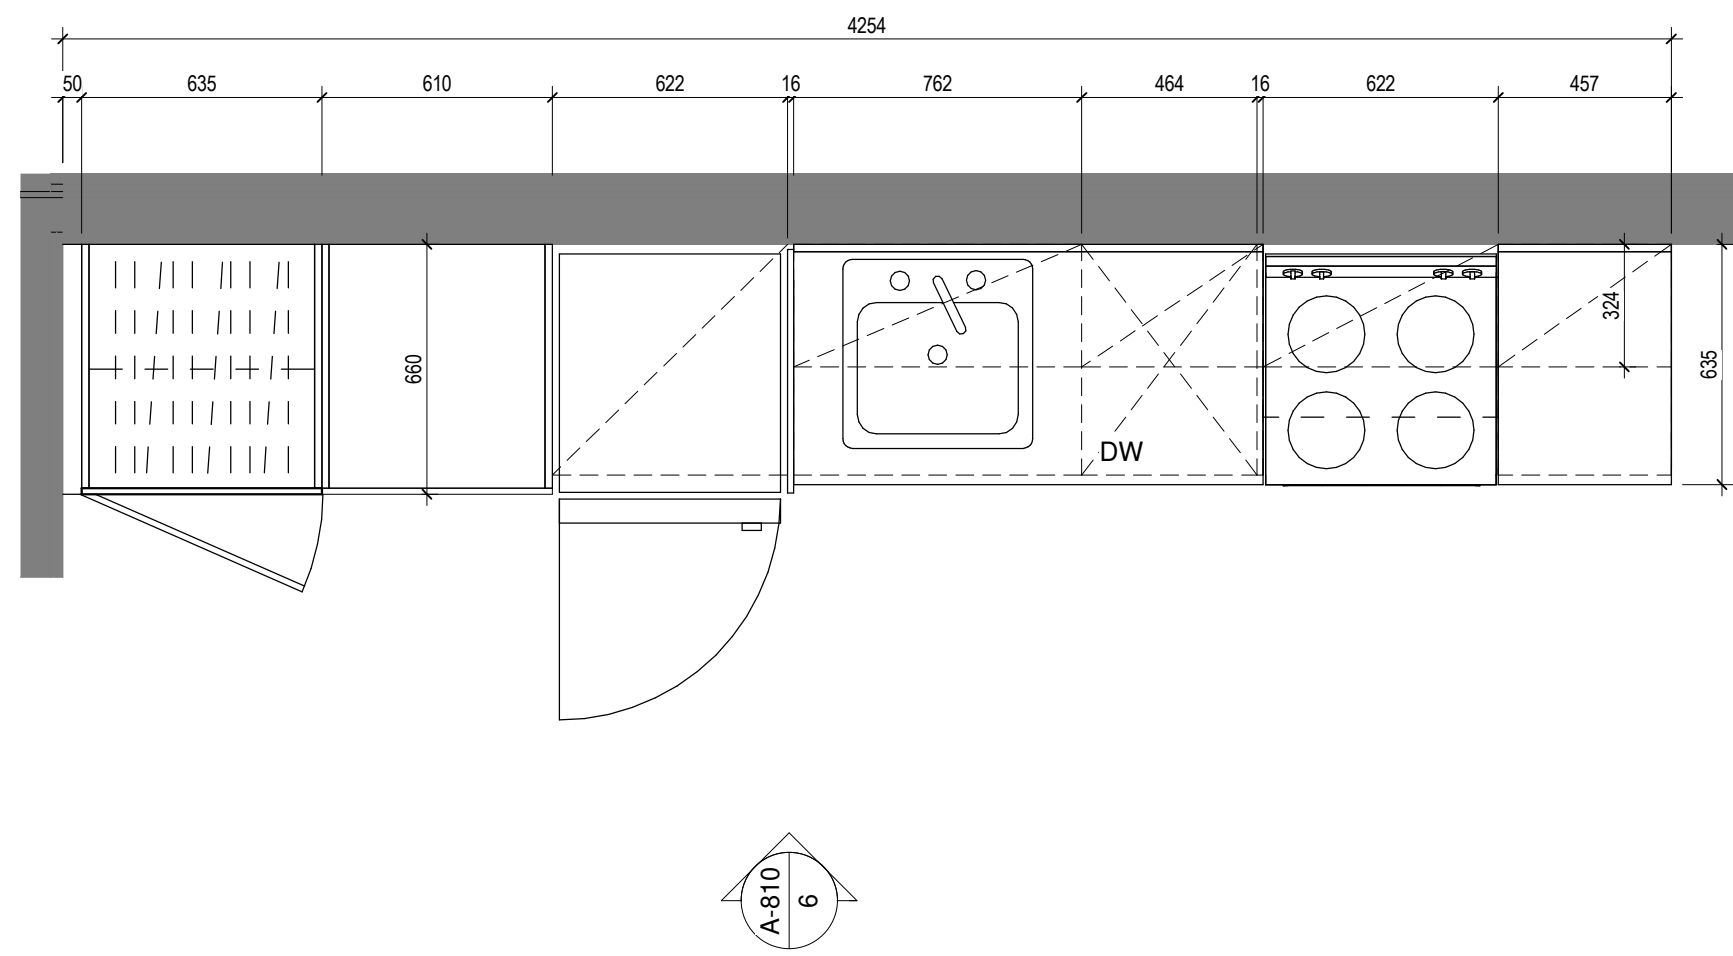


3 KITCHEN TYPE 2
1 : 20

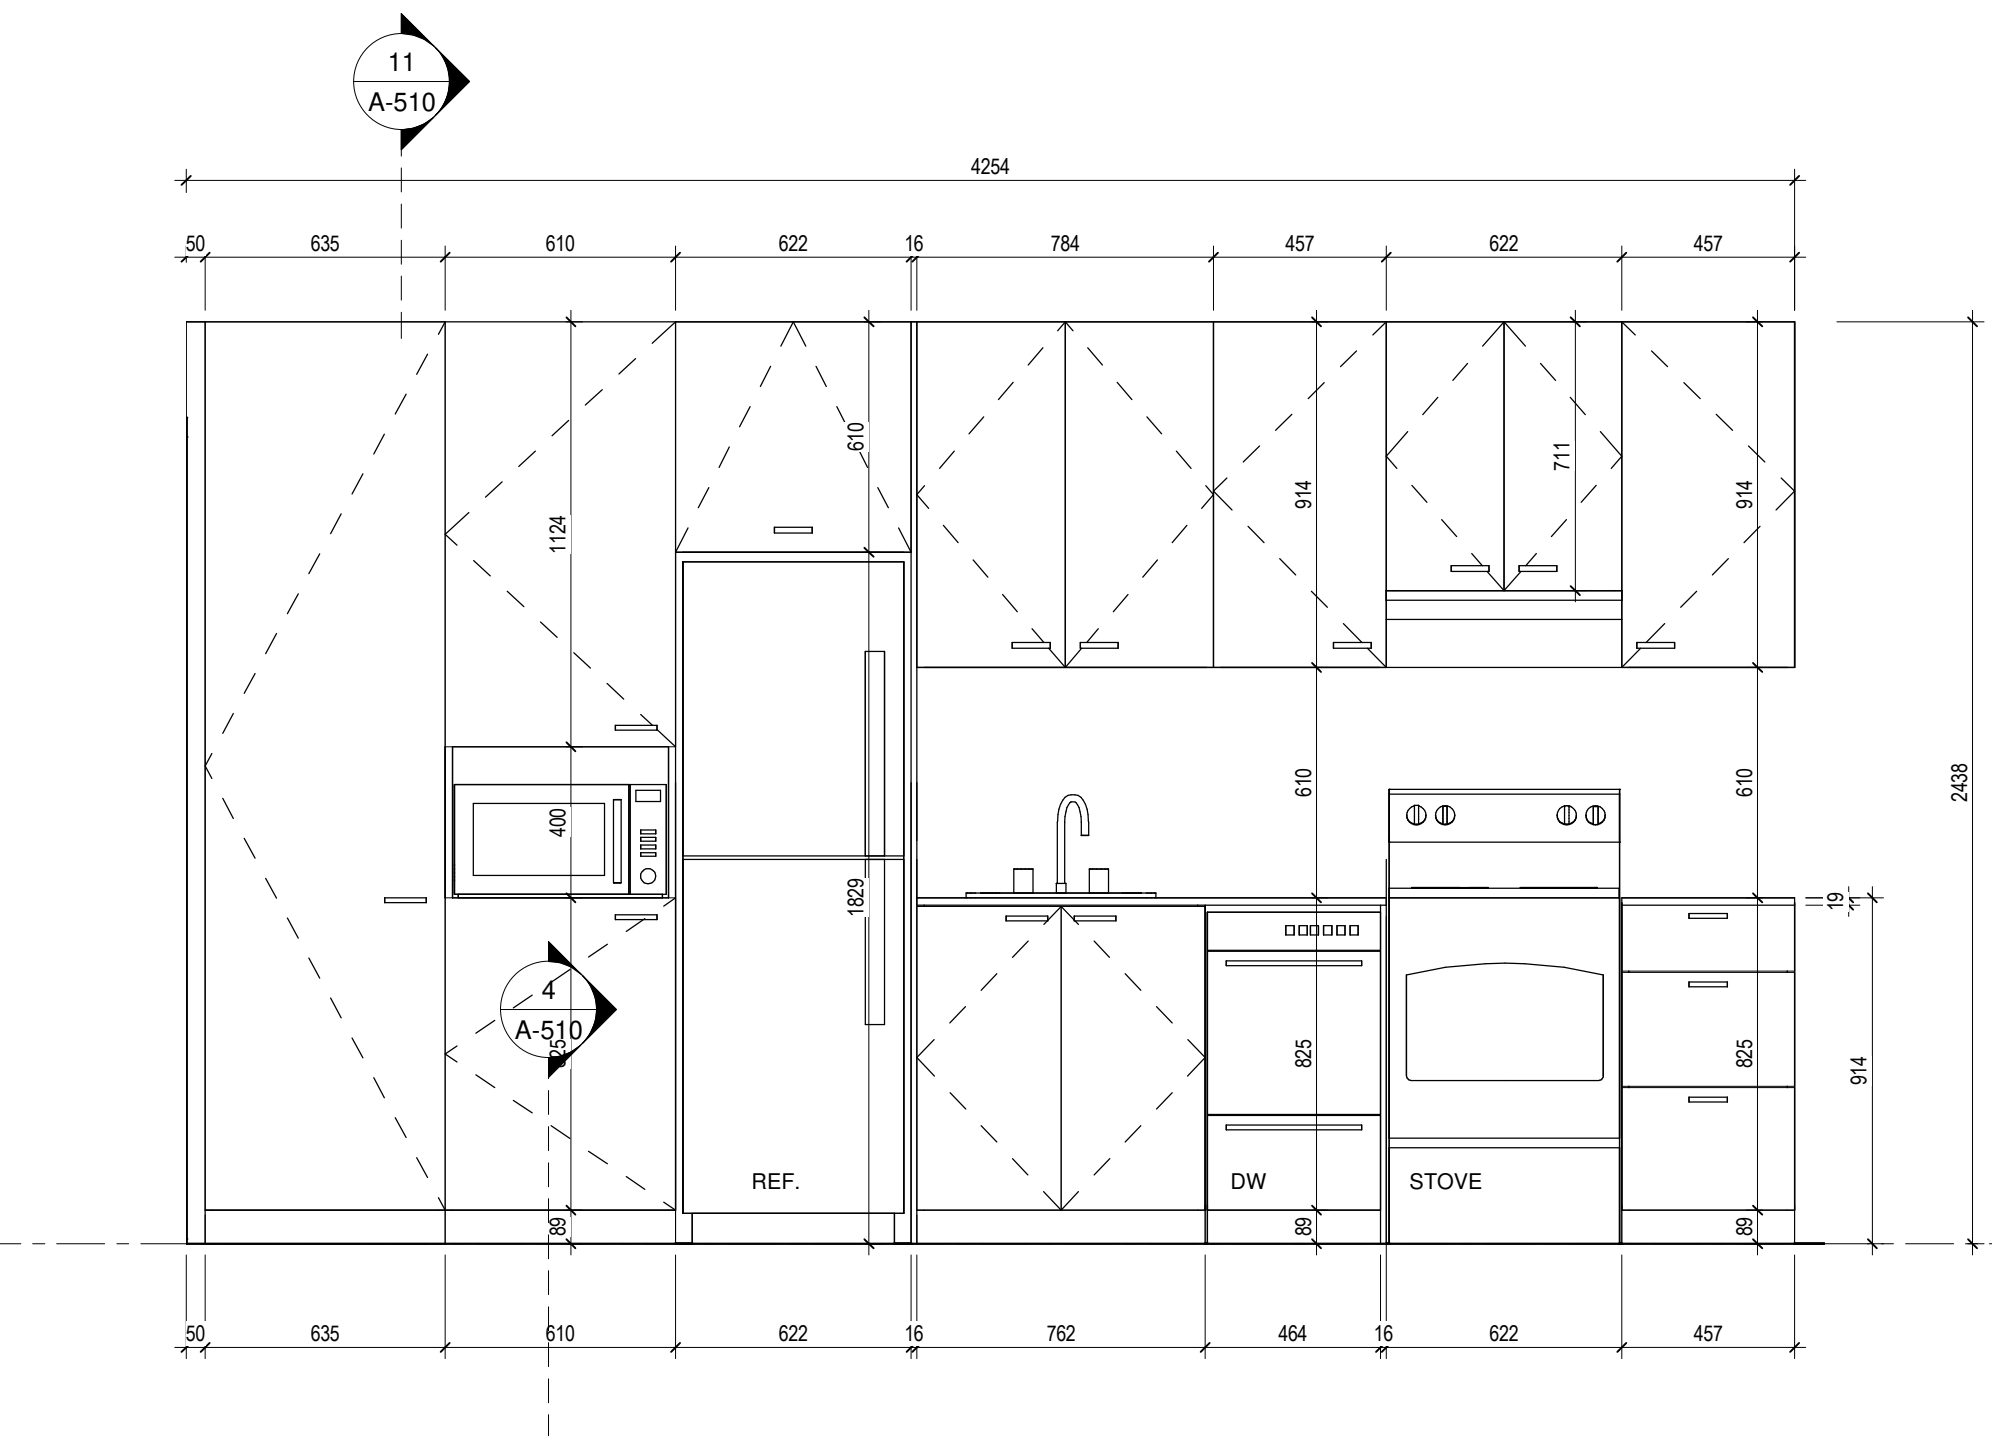


6 KITCHEN TYPE 2 - ELEVATION 1
1 : 20

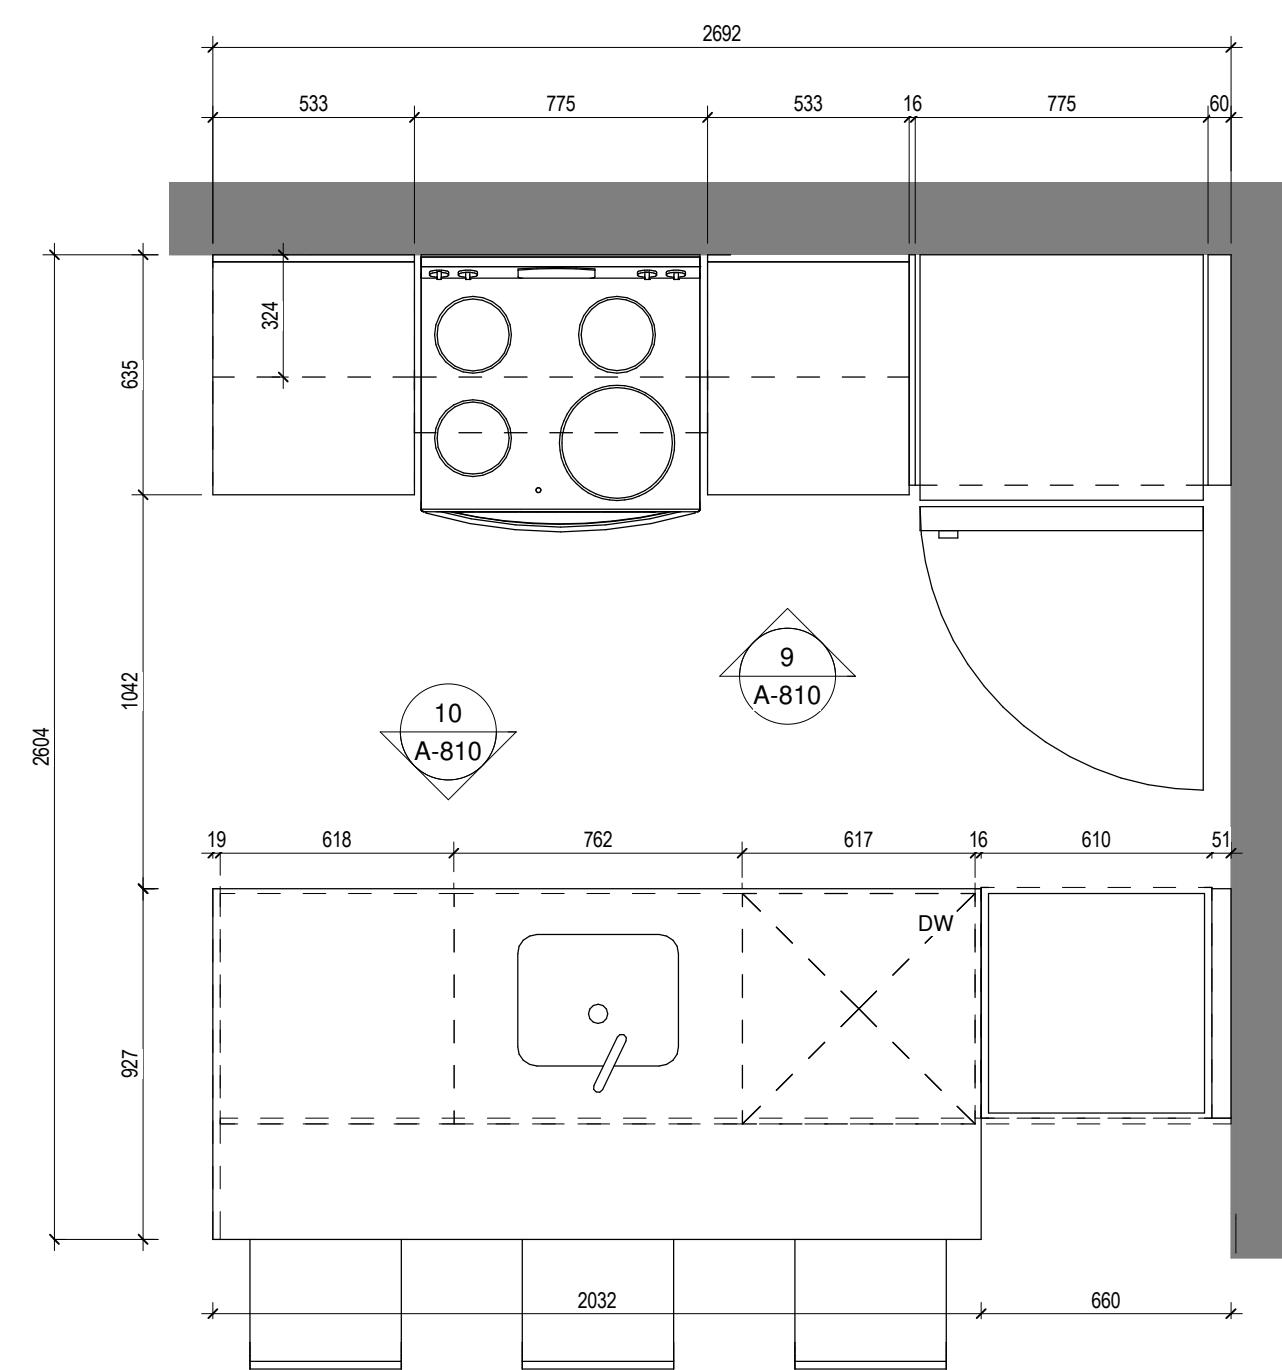


7 KITCHEN TYPE 3
1 : 20

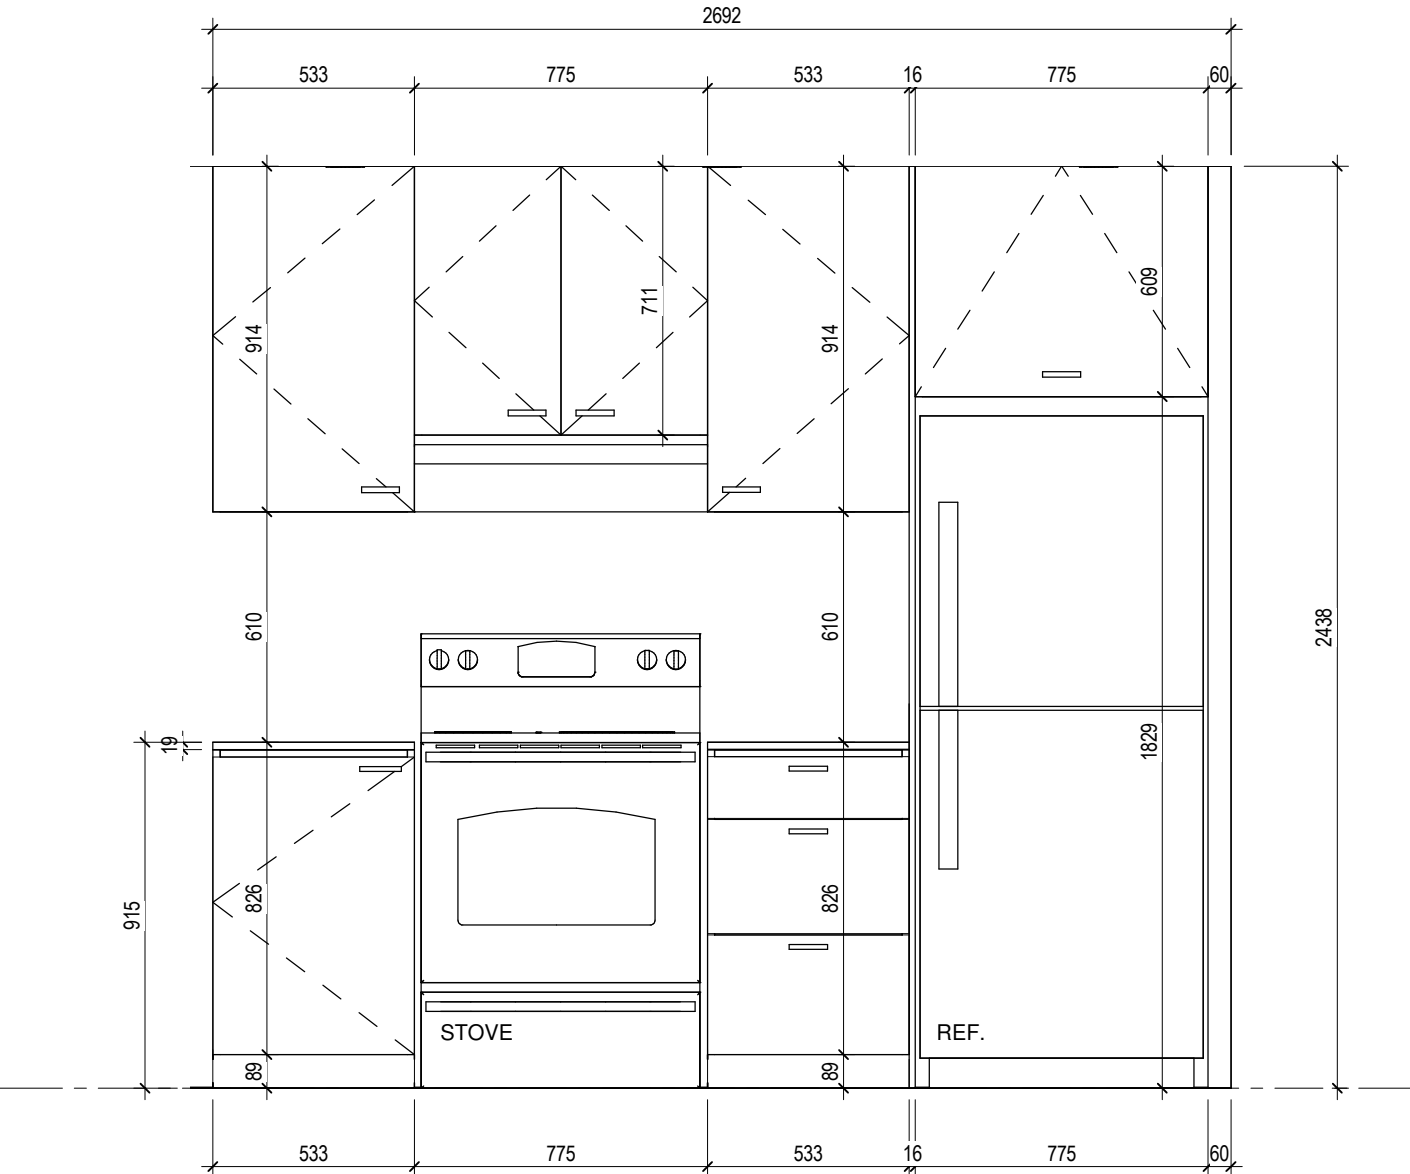


9 KITCHEN TYPE 3 - ELEVATION 1
1 : 20

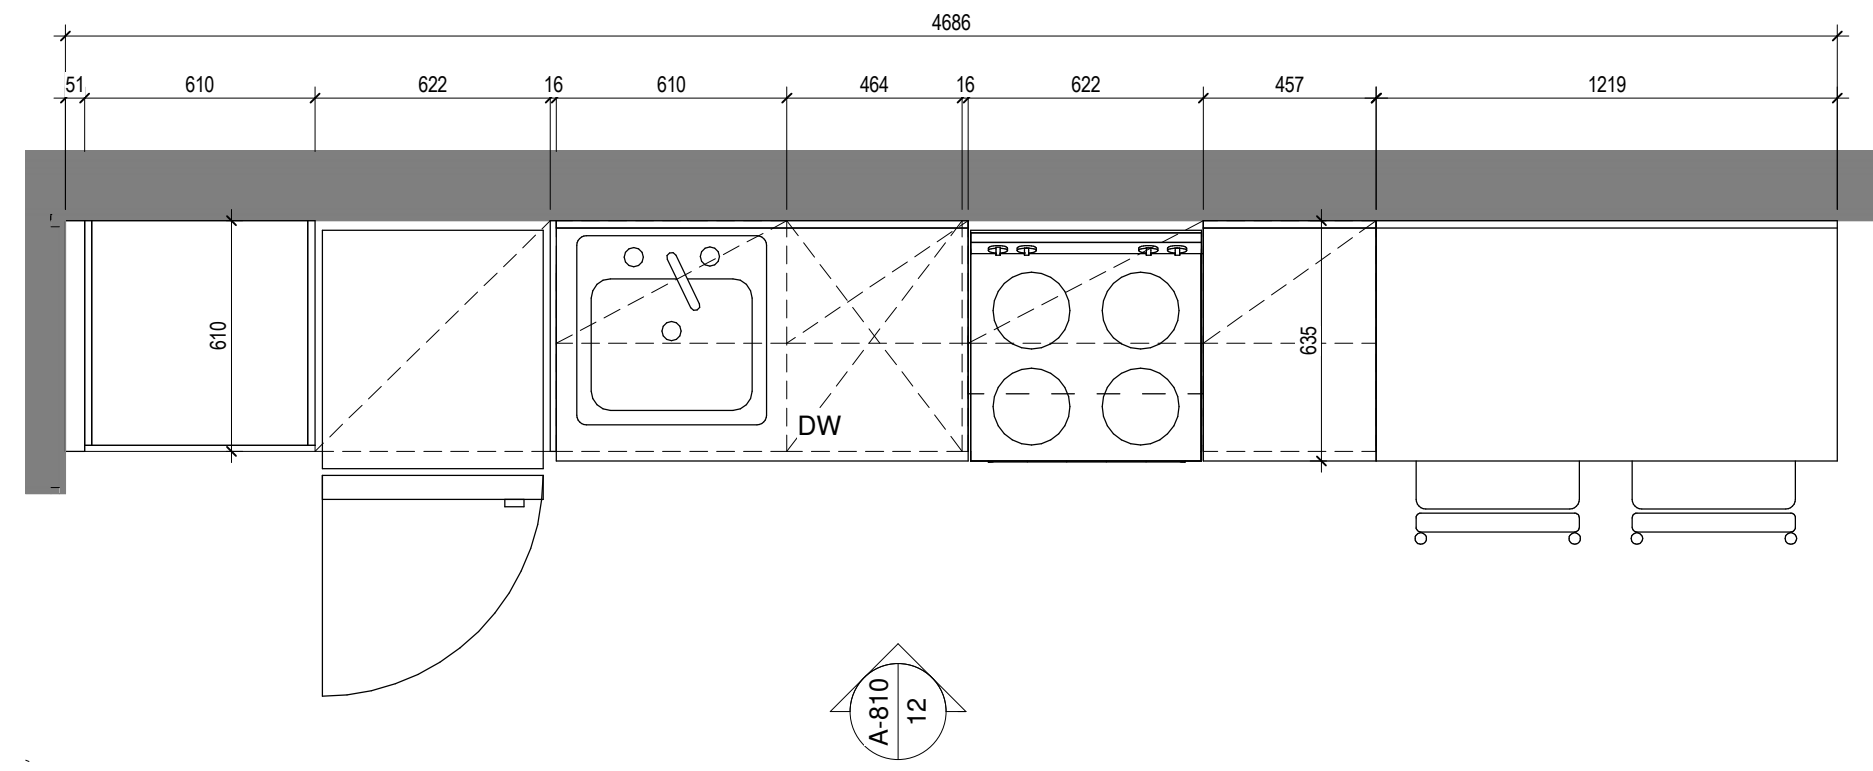



11 KITCHEN TYPE 2B
1 : 20

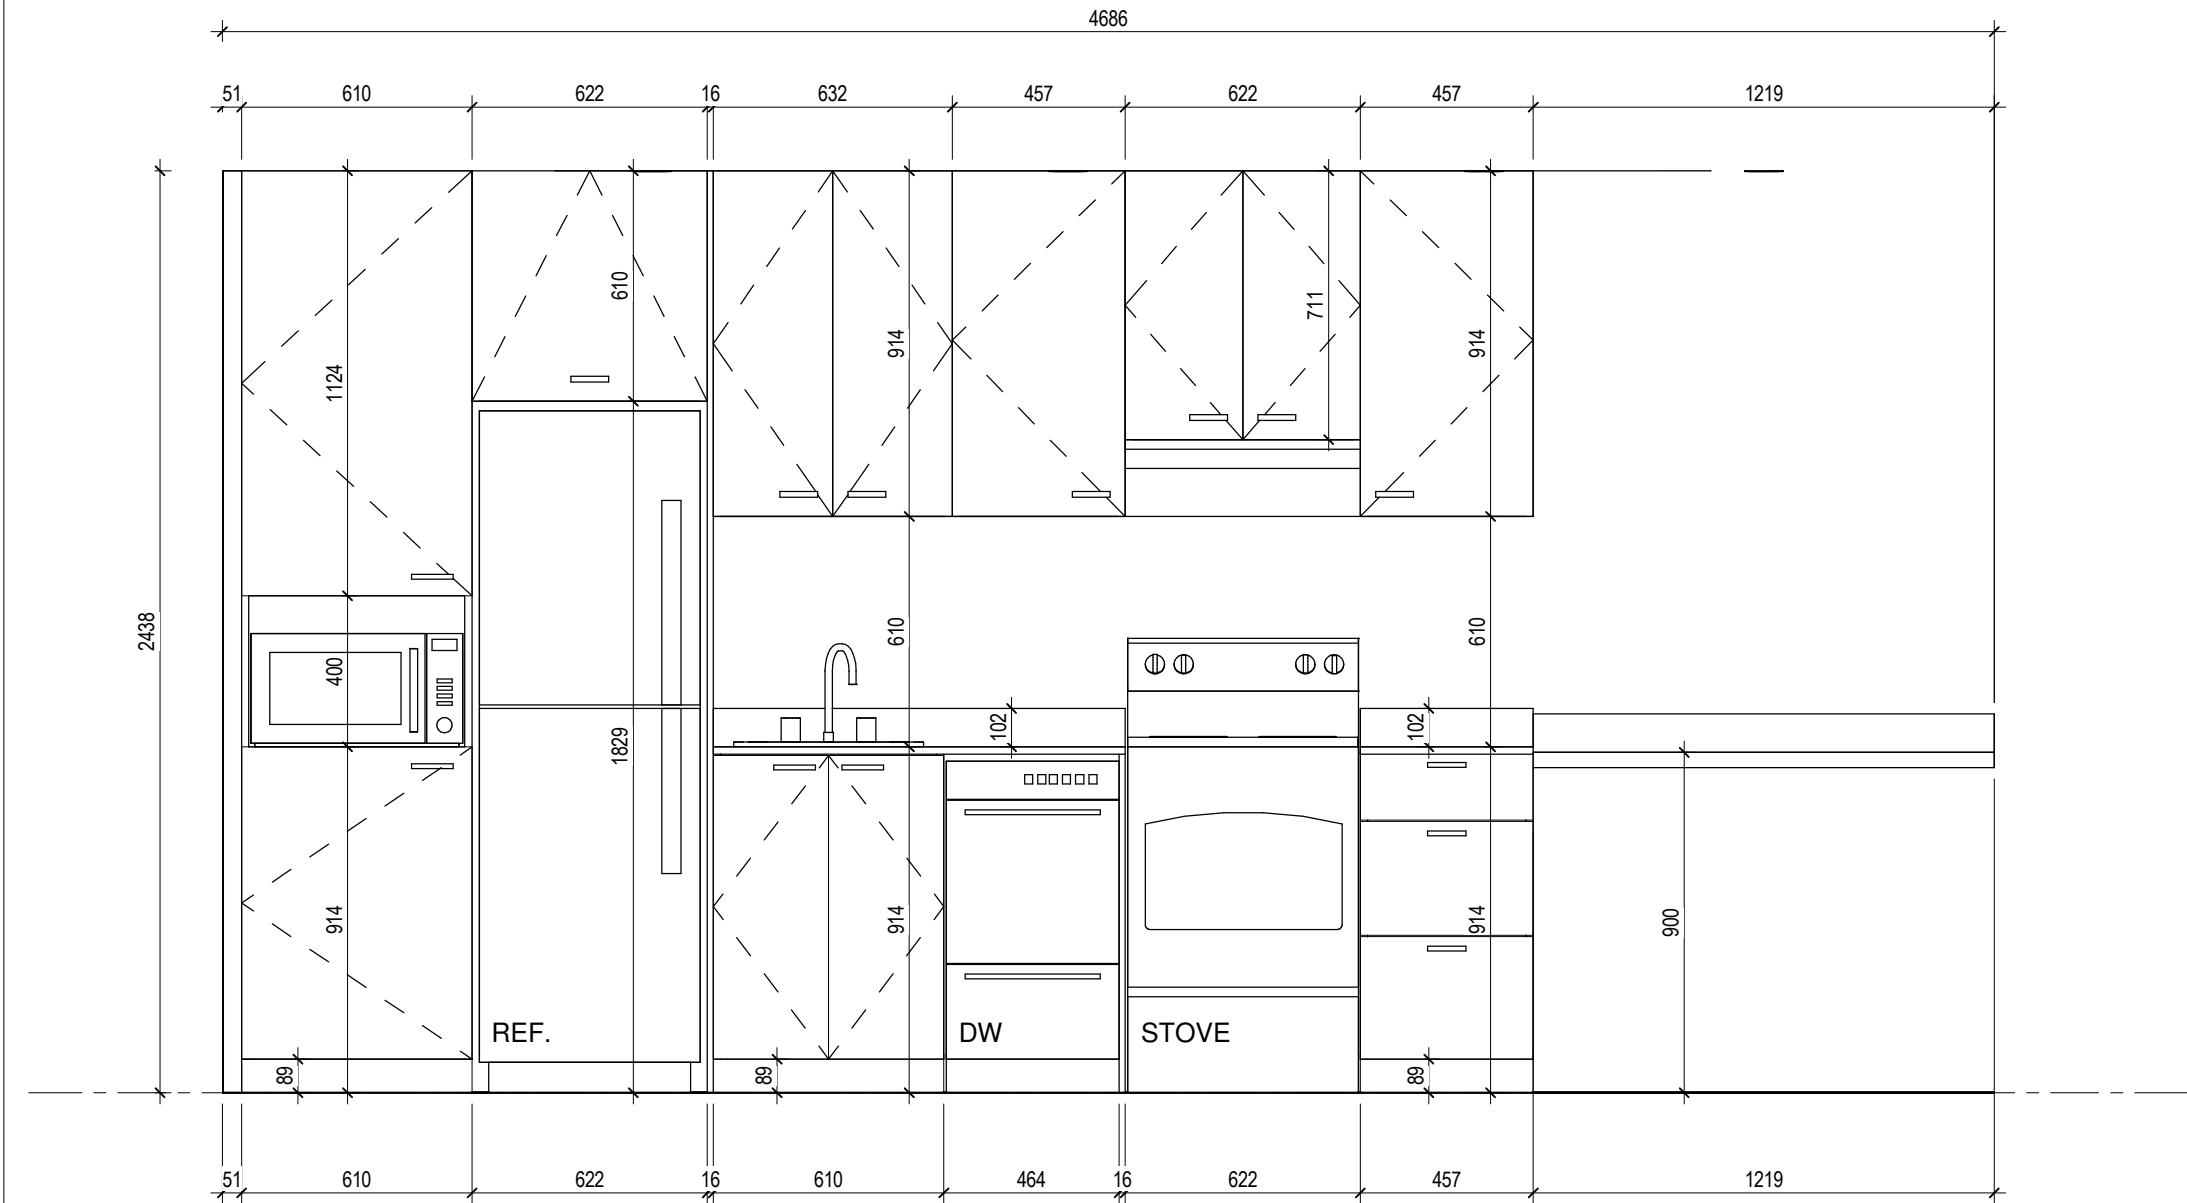

12 KITCHEN TYPE 2B - ELEVATION 1
1 : 20

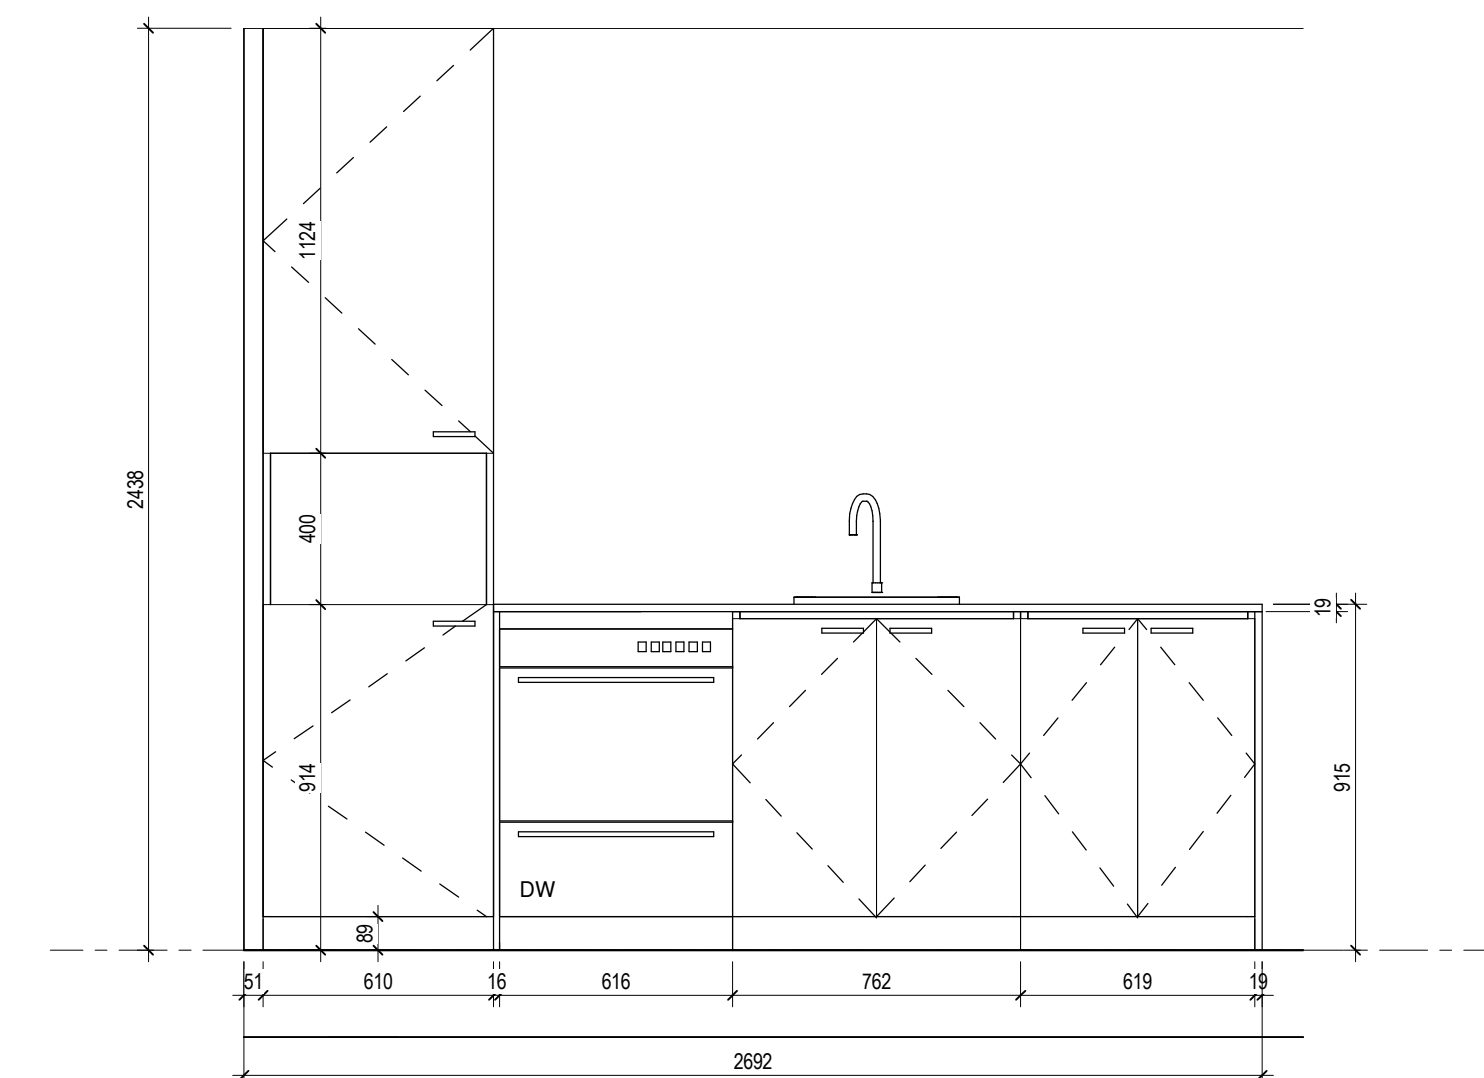

10 KITCHEN TYPE 3 - ELEVATION 2
1 : 20













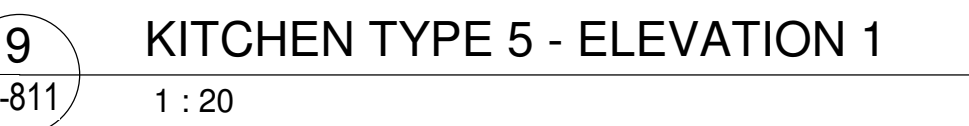
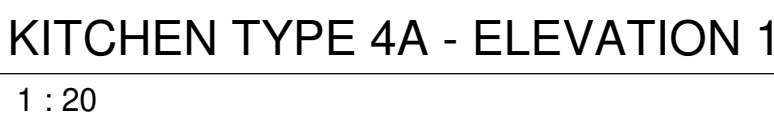


EXTERIOR WALL COMPOSITIONS		FRR	STC	R
EXTERIOR INTERIOR	WALL TYPE 'W1' WINDOW WALL FRAME, COLOUR BLACK, REFER TO MANUFACTURER	---	60	5.3 U-0.187 USI-0.9
EXTERIOR INTERIOR	WALL TYPE 'P1' 125 305mm PRECAST CONCRETE PANEL, 'LIGHT GREY' 100mm SPRAY URETHANE INSULATION 64mm GALVANIZED STEEL STUD @ 600 C/C 25mm AIR SPACE 16mm INTERIOR GYPSUM WALL BOARD TYPE X, JOINTS TAPED, PAINTED 1 LAYER PRIMER, 2 LAYERS FINISH	---	130	29.5R
EXTERIOR INTERIOR	WALL TYPE 'AL1' 38mm METALLIC PANEL, PAN/FAB, COLOUR BLACK 25mm AIR SPACE 63mm 7" BAR GALVANIZED STEEL @ 600 C/C 38mm SEMI-RIGID INSULATION 16mm LENS GLASS PANEL WITH SELF-ADHESIVE AIR BARRIER VAPOR BARRIER MEMBRANE OVER THE FULL SURFACE 150mm GALVANIZED STEEL STUD @ 600 C/C BATT INSULATION 24R 6ml VAPOUR BARRIER IN A CAULKED JOINT 22mm GALVANIZED STEEL FURRING STRIP 16mm INTERIOR GYPSUM WALL BOARD, JOINTS TAPED, PAINTED 1 LAYER PRIMER, 2 LAYERS FINISH	---	103	28.1R
EXTERIOR INTERIOR	WALL TYPE 'AL2' 38mm METALLIC PANEL, PAN/FAB, COLOUR BLACK 25mm AIR SPACE 125mm 7" BAR GALVANIZED STEEL @ 600 C/C 100mm SEMI-RIGID INSULATION 6ml VAPOUR BARRIER IN A CAULKED JOINT CONCRETE WALL	---	103	22.4R

FOUNDATION WALL COMPOSITIONS		FRR	STC	R
	WALL TYPE 'F1' UNDISTURBED SOIL 6mm VERTICAL GEOTEXTILE MEMBRANE 75mm VERTICAL DRAINAGE PANEL* MODIFIED BITUMEN WATERPROOFING MEMBRANE, INSTALLED BEFORE POURED CONCRETE CONCRETE WALL (SEE STRUCTURE) INTER-LAIR FILLA *INSTALL 100mm RIGID POLYSTYRENE EXTRUDED INSULATION UP TO MIN. 2400mm BELOW GROUND LEVEL BETWEEN THE DRAINAGE PANEL AND THE MEMBRANE.	2.0H		23.5R
	WALL TYPE 'F2' UNDISTURBED SOIL 6mm VERTICAL GEOTEXTILE MEMBRANE 75mm VERTICAL DRAINAGE PANEL* MODIFIED BITUMEN WATERPROOFING MEMBRANE, INSTALLED BEFORE POURED CONCRETE CONCRETE WALL (SEE STRUCTURE) INTER-LAIR FILLA *INSTALL 100mm RIGID POLYSTYRENE EXTRUDED INSULATION UP TO MIN. 2400mm BELOW GROUND LEVEL BETWEEN THE DRAINAGE PANEL AND THE MEMBRANE.	2.0H		23.5R

ROOF COMPOSITIONS		FRR	STC	R
	ROOF TYPE T1' WHITE STONE BALLAST WITH REFLECTION INDEX OF 78% (35LBS BORDER, 25 LBS CENTRE) 6mm FABROC 400 POLYPROPYLENE FILTERING SHEET 152mm HIGH DENSITY EXTRUDED RIGID INSULATION TYPE 4 6mm HYDROTECH M6162 MONOLITHIC MEMBRANE WITH REEMAY 2016 REINFORCEMENT QUICKSET BASE COAT CONCRETE SLAB	---	---	31.9R
	ROOF TYPE T2' 50mm CONCRETE PAVES WITH REFLECTIVE INDEX OF 28% NIN. VAR. ADJUSTABLE PILL SACRIFICIAL MEMBRANE ELASTOMERIC MEMBRANE SOPRALENE 250 (SOPREMA WHITE MEMBRANE WITH REFLECTIVE INDEX OF 78%) OR EQUIVALENT LAMINATED BASE SHEET SOPRABASE OR EQUIVALENT MEMBRANE ON REINFORCED, FIRE-RESISTANT BASE) 152mm HIGH DENSITY EXTRUDED RIGID INSULATION TYPE 4 6mm HYDROTECH M6162 MONOLITHIC MEMBRANE WITH REEMAY 2016 REINFORCEMENT QUICKSET BASE COAT CONCRETE SLAB	---	---	31.9R
	ROOF TYPE T3' 6mm ELASTOMERIC MEMBRANE SOPRALENE 250 (SOPREMA WHITE MEMBRANE WITH REFLECTIVE INDEX OF 78%) OR EQUIVALENT LAMINATED BASE SHEET SOPRABASE OR EQUIVALENT MEMBRANE ON REINFORCED, FIRE-RESISTANT BASE) 152mm HIGH DENSITY EXTRUDED RIGID INSULATION TYPE 4 6mm HYDROTECH M6162 MONOLITHIC MEMBRANE WITH REEMAY 2016 REINFORCEMENT QUICKSET BASE COAT CONCRETE SLAB	---	---	31.9R

<u>CONCRETE SLAB COMPOSITIONS</u>		FRR	STC	R
INTERIOR FLOOR TYPE 'S1' • SIKAGARD SM100 MEMBRANE • CONCRETE SLAB ON GRADE (SEE STRUCTURE) • 15mm COMPOSITE VAPOUR BARRIER MEMBRANE • DRAINAGE SYSTEM UNDER SLAB • CRUSHED 5/16" (SEE STRUCTURE) • UNDISTURBED SOIL DRAINAGE SYSTEM UNDER SLAB	2.0H			
INTERIOR FLOOR TYPE 'S2' • CONCRETE SLAB ON GRADE (SEE STRUCTURE) • CRUSHED 5/34" UNDISTURBED SOIL	2.0H			
INTERIOR FLOOR TYPE 'S3' • CONCRETE SLAB (SEE STRUCTURE) INTERIOR	2.0H			

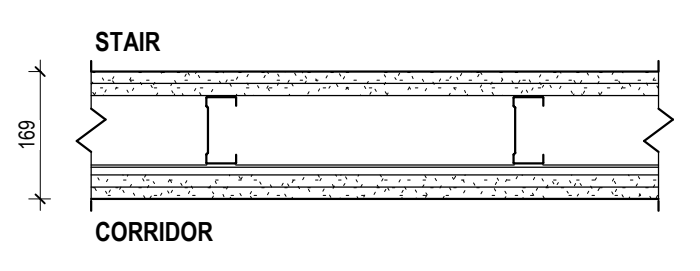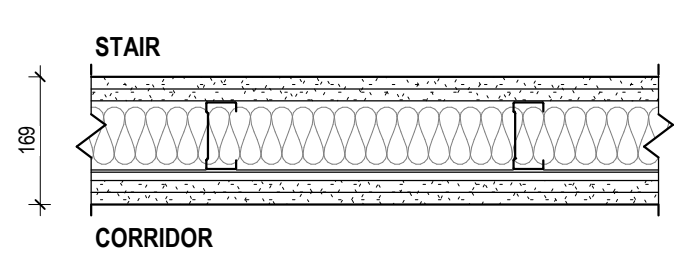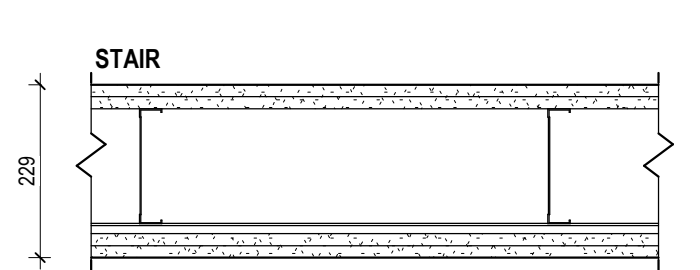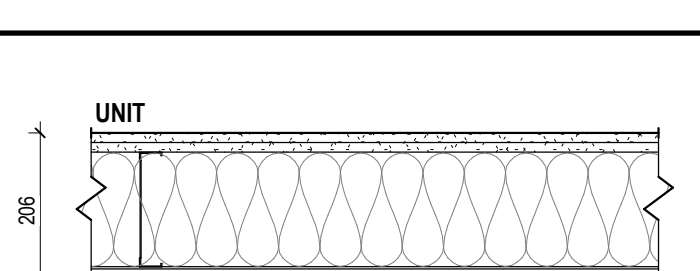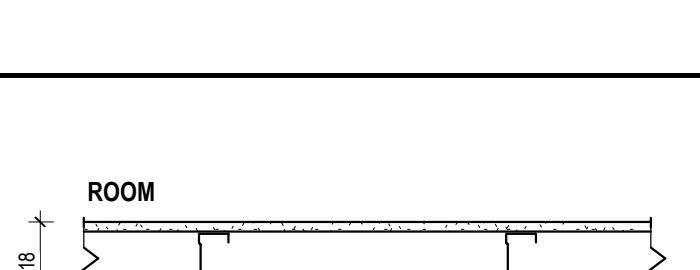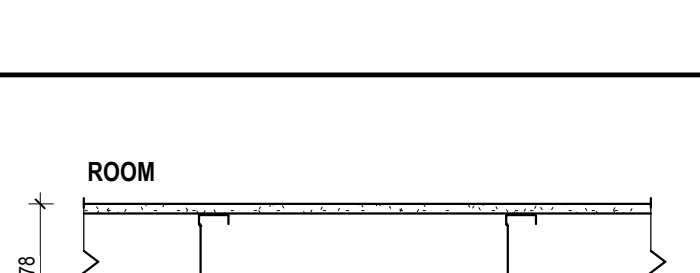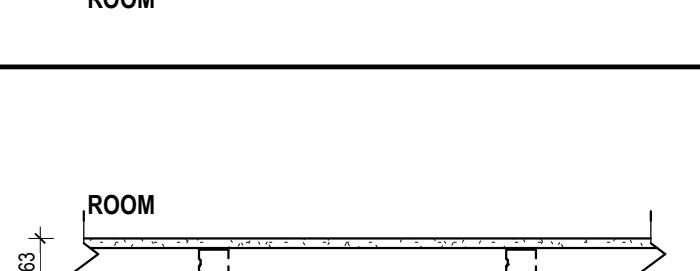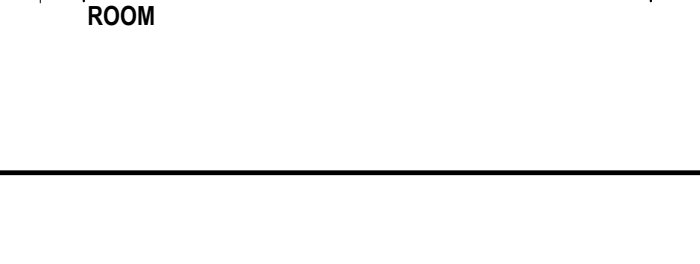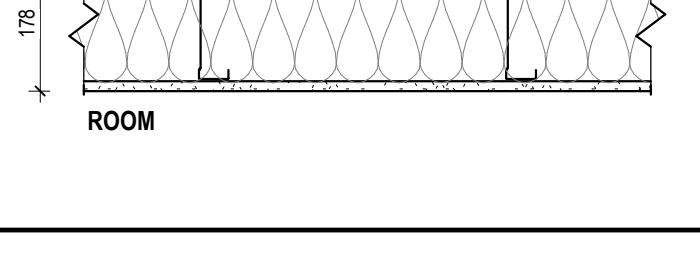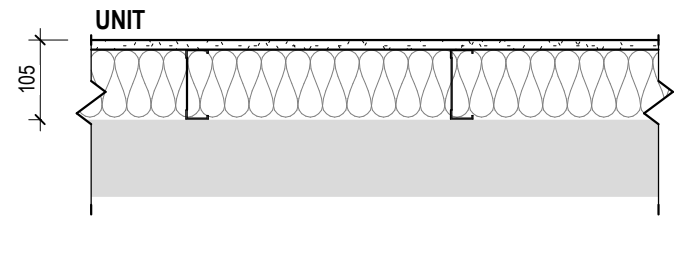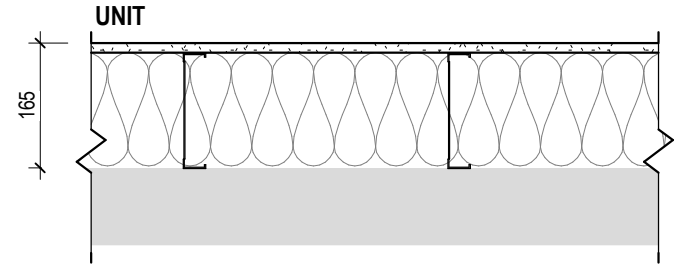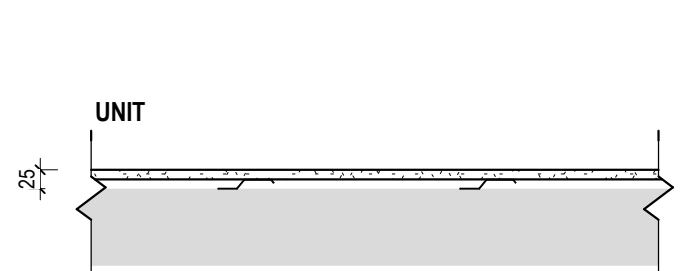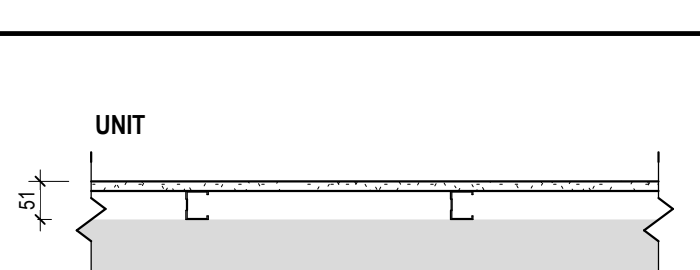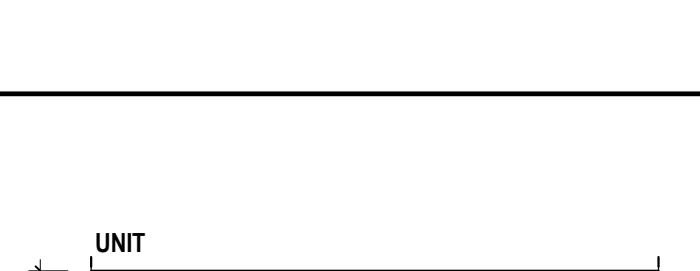INTERIOR WALL COMPOSITIONS		FRR	STC	R	REFERENCE
	WALL TYPE '4' 32mm 2x15mm INTERIOR GYPSUM WALL BOARD TYPE X, TAPED, SANDED, 1 LAYER PRIMER, 2 FINISHING LAYERS 92mm GALVANIZED STEEL STUD @ 400 C/C 13mm GALVANIZED STEEL RESILIENT BAR @ 400 C/C 32mm 2x15mm INTERIOR GYPSUM WALL BOARD TYPE X, TAPED, SANDED, 1 LAYER PRIMER, 2 FINISHING LAYERS	2.0H	45	---	#ULC W453
	WALL TYPE '4a' 32mm 2x15mm INTERIOR GYPSUM WALL BOARD TYPE X, TAPED, SANDED, 1 LAYER PRIMER, 2 FINISHING LAYERS 92mm GALVANIZED STEEL STUD @ 400 C/C 89mm BATT INSULATION 12R 13mm GALVANIZED STEEL RESILIENT BAR @ 400 C/C 32mm 2x15mm INTERIOR GYPSUM WALL BOARD TYPE X, TAPED, SANDED, 1 LAYER PRIMER, 2 FINISHING LAYERS	2.0H	55 50/49N	---	#ULC W453
	WALL TYPE '4b' 32mm 2x15mm INTERIOR GYPSUM WALL BOARD TYPE X, TAPED, SANDED, 1 LAYER PRIMER, 2 FINISHING LAYERS 152mm GALVANIZED STEEL STUD @ 400 C/C 13mm GALVANIZED STEEL RESILIENT BAR @ 400 C/C 32mm 2x15mm INTERIOR GYPSUM WALL BOARD TYPE X, TAPED, SANDED, 1 LAYER PRIMER, 2 FINISHING LAYERS	2.0H	49	---	#ULC W453
	WALL TYPE '4c' 26mm 2x13mm INTERIOR GYPSUM WALL BOARD TYPE X, TAPED, SANDED, 1 LAYER PRIMER, 2 FINISHING LAYERS 152mm GALVANIZED STEEL STUD @ 400 C/C 152mm BATT INSULATION 12R 13mm GALVANIZED STEEL RESILIENT BAR @ 400 C/C 16mm INTERIOR GYPSUM WALL BOARD TYPE X, TAPED, SANDED, 1 LAYER PRIMER, 2 FINISHING LAYERS	2.0H	59 50/49N	---	#ULC W453
	WALL TYPE '5' 13mm INTERIOR GYPSUM WALL BOARD, TAPED, SANDED, 1 LAYER PRIMER, 2 FINISHING LAYERS 92mm GALVANIZED STEEL STUD @ 400 C/C 13mm INTERIOR GYPSUM WALL BOARD, TAPED, SANDED, 1 LAYER PRIMER, 2 FINISHING LAYERS	45	38	---	
	WALL TYPE '5a' 13mm INTERIOR GYPSUM WALL BOARD, TAPED, SANDED, 1 LAYER PRIMER, 2 FINISHING LAYERS 152mm GALVANIZED STEEL STUD @ 400 C/C 13mm INTERIOR GYPSUM WALL BOARD, TAPED, SANDED, 1 LAYER PRIMER, 2 FINISHING LAYERS	45	41	---	
	MUR TYPE '5b' 13mm INTERIOR GYPSUM WALL BOARD, TAPED, SANDED, 1 LAYER PRIMER, 2 FINISHING LAYERS 38mm GALVANIZED STEEL STUD @ 400 C/C 13mm INTERIOR GYPSUM WALL BOARD, TAPED, SANDED, 1 LAYER PRIMER, 2 FINISHING LAYERS	45	31	---	
	WALL TYPE '6' 13mm INTERIOR GYPSUM WALL BOARD, TAPED, SANDED, 1 LAYER PRIMER, 2 FINISHING LAYERS 92mm GALVANIZED STEEL STUD @ 400 C/C 13mm INTERIOR GYPSUM WALL BOARD, TAPED, SANDED, 1 LAYER PRIMER, 2 FINISHING LAYERS NOTE: INSTALL "DENSISHIELD" BOARD IN BATHTUB ALCOVES AND HYDROFUGE GYPSUM BOARD IN HUMID SPACES	45	48	---	
	WALL TYPE '6a' 13mm INTERIOR GYPSUM WALL BOARD, TAPED, SANDED, 1 LAYER PRIMER, 2 FINISHING LAYERS 152mm GALVANIZED STEEL STUD @ 400 C/C 152mm BATT INSULATION 12R 13mm INTERIOR GYPSUM WALL BOARD, TAPED, SANDED, 1 LAYER PRIMER, 2 FINISHING LAYERS NOTE: INSTALL "DENSISHIELD" BOARD IN BATHTUB ALCOVES AND HYDROFUGE GYPSUM BOARD IN HUMID SPACES	45	51	---	
	WALL TYPE '6b' 13mm INTERIOR GYPSUM WALL BOARD, TAPED, SANDED, 1 LAYER PRIMER, 2 FINISHING LAYERS 92mm GALVANIZED STEEL STUD @ 400 C/C 89mm BATT INSULATION 12R NOTE: INSTALL "DENSISHIELD" BOARD IN BATHTUB ALCOVES AND HYDROFUGE GYPSUM BOARD IN HUMID SPACES	---	46	---	
	WALL TYPE '6c' 13mm INTERIOR GYPSUM WALL BOARD, TAPED, SANDED, 1 LAYER PRIMER, 2 FINISHING LAYERS 152mm GALVANIZED STEEL STUD @ 400 C/C 148mm BATT INSULATION 12R NOTE: INSTALL "DENSISHIELD" BOARD IN BATHTUB ALCOVES AND HYDROFUGE GYPSUM BOARD IN HUMID SPACES	---	49	---	
	WALL TYPE '7' 13mm INTERIOR GYPSUM WALL BOARD, TAPED, SANDED, 1 LAYER PRIMER, 2 FINISHING LAYERS 12mm GALVANIZED STEEL RESILIENT BAR @ 400 C/C NOTE: INSTALL "DENSISHIELD" BOARD IN BATHTUB ALCOVES AND HYDROFUGE GYPSUM BOARD IN HUMID SPACES	---	---	---	
	WALL TYPE '7a' 13mm INTERIOR GYPSUM WALL BOARD, TAPED, SANDED, 1 LAYER PRIMER, 2 FINISHING LAYERS 38mm GALVANIZED STEEL STUD @ 400 C/C NOTE: INSTALL "DENSISHIELD" BOARD IN BATHTUB ALCOVES AND HYDROFUGE GYPSUM BOARD IN HUMID SPACES	---	---	---	
	WALL TYPE '7b' 13mm INTERIOR GYPSUM WALL BOARD, TAPED, SANDED, 1 LAYER PRIMER, 2 FINISHING LAYERS 64mm GALVANIZED STEEL STUD @ 400 C/C NOTE: INSTALL "DENSISHIELD" BOARD IN BATHTUB ALCOVES AND HYDROFUGE GYPSUM BOARD IN HUMID SPACES	---	---	---	
	WALL TYPE '7c' 13mm INTERIOR GYPSUM WALL BOARD, TAPED, SANDED, 1 LAYER PRIMER, 2 FINISHING LAYERS 92mm GALVANIZED STEEL STUD @ 400 C/C NOTE: INSTALL "DENSISHIELD" BOARD IN BATHTUB ALCOVES AND HYDROFUGE GYPSUM BOARD IN HUMID SPACES	---	---	---	
	WALL TYPE '7d' 13mm INTERIOR GYPSUM WALL BOARD, TAPED, SANDED, 1 LAYER PRIMER, 2 FINISHING LAYERS 152mm GALVANIZED STEEL STUD @ 400 C/C NOTE: INSTALL "DENSISHIELD" BOARD IN BATHTUB ALCOVES AND HYDROFUGE GYPSUM BOARD IN HUMID SPACES	---	---	---	

INTERIOR WALL COMPOSITIONS		FRR	STC	R	REFERENCE
	WALL TYPE '9' 16mm INTERIOR GYPSUM WALL BOARD TYPE X, TAPED, SANDED, 1 LAYER PRIMER, 2 FINISHING LAYERS 22mm GALVANIZED STEEL FURRING STRIP @ 800 C/C 92mm GALVANIZED STEEL STUD @ 600 C/C 89mm FIBERGLASS INSULATION R12 NOTE: INSTALL 'DENSISHELD' BOARD IN BATHTUB ALCOVES AND HYDROFUGUE GYPSUM BOARD IN HUMID SPACES	---	47	---	
	WALL TYPE '9a' 16mm INTERIOR GYPSUM WALL BOARD, TAPED, SANDED, 1 LAYER PRIMER, 2 FINISHING LAYERS 38mm GALVANIZED STEEL STUD @ 400 C/C 51mm RIGID INSULATION CONCRETE NOTE: INSTALL 'DENSISHELD' BOARD IN BATHTUB ALCOVES AND HYDROFUGUE GYPSUM BOARD IN HUMID SPACES	---	---	---	
	WALL TYPE '9' 16mm INTERIOR GYPSUM WALL BOARD TYPE X, TAPED, SANDED, 1 LAYER PRIMER, 2 FINISHING LAYERS 92mm GALVANIZED STEEL STUD @ 400 C/C 89mm ACOUSTIC BATT INSULATION 32mm 2x16mm INTERIOR GYPSUM WALL BOARD TYPE X, TAPED, SANDED, 1 LAYER PRIMER, 2 FINISHING LAYERS C/H GALVANIZED STEEL STUD @ 400 C/C 25mm INTERIOR GYPSUM WALL BOARD TYPE X	2.0H	55	---	
	WALL TYPE '10' 32mm 2x16mm INTERIOR GYPSUM WALL BOARD TYPE X, TAPED, SANDED, 1 LAYER PRIMER, 2 FINISHING LAYERS 64mm C/H GALVANIZED STEEL STUD @ 400 C/C 25mm INTERIOR GYPSUM WALL BOARD TYPE X	2.0H	38	---	#ULC W452 SYSTEM B
	WALL TYPE '10a' 32mm 2x16mm INTERIOR GYPSUM WALL BOARD TYPE X, TAPED, SANDED, 1 LAYER PRIMER, 2 FINISHING LAYERS 150mm C/H GALVANIZED STEEL STUD @ 400 C/C 25mm INTERIOR GYPSUM WALL BOARD TYPE X	2.0H	43	---	#ULC W452 SYSTEM B
	WALL TYPE '11' 32mm 2x16mm INTERIOR GYPSUM WALL BOARD TYPE X, TAPED, SANDED, 1 LAYER PRIMER, 2 FINISHING LAYERS 92mm GALVANIZED STEEL STUD @ 400 C/C 89mm ACOUSTIC BATT INSULATION 25mm AIR SPACE 92mm GALVANIZED STEEL STUD @ 400 C/C 89mm ACOUSTIC BATT INSULATION 32mm 2x16mm INTERIOR GYPSUM WALL BOARD TYPE X, TAPED, SANDED, 1 LAYER PRIMER, 2 FINISHING LAYERS NOTE: INSTALL 'DENSISHELD' BOARD IN BATHTUB ALCOVES AND HYDROFUGUE GYPSUM BOARD IN HUMID SPACES	2.0H	65 120mm	---	#ULC W449
	WALL TYPE '11a' 32mm 2x16mm INTERIOR GYPSUM WALL BOARD TYPE X, TAPED, SANDED, 1 LAYER PRIMER, 2 FINISHING LAYERS 64mm GALVANIZED STEEL STUD @ 400 C/C 62mm ACOUSTIC BATT INSULATION 25mm AIR SPACE 64mm GALVANIZED STEEL STUD @ 400 C/C 62mm ACOUSTIC BATT INSULATION 32mm 2x16mm INTERIOR GYPSUM WALL BOARD TYPE X, TAPED, SANDED, 1 LAYER PRIMER, 2 FINISHING LAYERS NOTE: INSTALL 'DENSISHELD' BOARD IN BATHTUB ALCOVES AND HYDROFUGUE GYPSUM BOARD IN HUMID SPACES	2.0H	60 120mm	---	#ULC W449
	WALL TYPE '12' 150mm CONCRETE BLOCK	1.5H	49	---	#UL 909
	WALL TYPE '13' 200mm CONCRETE BLOCK	2.0H	50	---	#UL 909
	WALL TYPE '13a' 13mm INTERIOR GYPSUM WALL BOARD TYPE X, TAPED, SANDED, 1 LAYER PRIMER, 2 FINISHING LAYERS 92mm GALVANIZED STEEL STUD @ 400 C/C 64mm SPRAY URETHANE CONCRETE BLOCK 200mm	2.0H	50	---	#UL 909
	WALL TYPE '13b' 6mm AGRO FIBERGLASS PANEL (FRP) 16mm INTERIOR GYPSUM WALL BOARD 'HYDROFUGUE' TYPE X, TAPED, SANDED, 1 LAYER PRIMER, 2 FINISHING LAYERS 92mm 7" BAR GALVANIZED STEEL @ 400 C/C 51mm RIGID INSULATION	2.0H	50	---	#UL 909
	WALL TYPE '14' 38mm GALVANIZED STEEL WIRE FENCE, Ø5mm MESH	---	---	---	

		CEILINGS		FRR	STC	R	REFERENCE
C1	TYPICAL	38mm	GALVANIZED STEEL STUD @ 450 C/C "ADD FIBERGLASS INSULATION 90mm IN BATHROOMS INTERIOR GYPSUM WALL BOARD TYPE X, TAPED, SANDED, PAINTED 1 LAYER PRIMER, 2 FINISHING LAYERS	0.5H		---	
ULC W&S2 SYSTEM B		13mm					
		32mm	2x16mm GYPSE TYPE X, JOINTS TRES, SABLES PEINTURE 1 COUCHE D'APPRET 2 COUCHES DE FINITION C+4 COULOMBRAGE EN ACIER GALVANISÉ @ 900 C.C. GYPSE INTERIEUR DU PLUIT, TYPE X, JOINTS TRES	2.0H	---	---	
	UNDER STAIRS	101mm 26mm					
C3		51mm 163 16mm	ISOLANT ROUXIL CAVITY ROCK SUPPORT TULE ACOUSTIQUE TULE ACOUSTIQUE RESISTANT A L'HUMIDITE	0.5H	---	17R	
	GARBAQ ROOM						
C4		150mm	ESPACE MIN 150				
		150mm	LAME INSORUDISANTE TEL QUE MATELAS INSODRISANT TOISE FIBRO-AS QUE TUBE ETOUCHOUX DE OVINS CORNED				
		150mm 22mm 16mm 16mm	PROFILÉ DE SUSPENSION EN FORME DE C @ 1200mm CC FOURRAIE METALLIQUE @600mm C/C PANNÉAU DE SONOPAN PANNÉAU DE GYPSE	1.0H	---		
C5		76mm 6 ml 16mm	ISOLANT SEMI RIGIDE BARRÉ "Z" PARE VAPEUR PANNÉAU DE BÉTON	0.5H	---	12R	

GeigerHuot
architectes

424, rue Gay, bureau 104, Montréal, QC, H3J 1P6
tel. 514 - 955 - 3338 fax. 514 - 955 - 3375
info@geigerhuot.com


GENERAL NOTES:

Do not measure directly on the plans.


All dimensions and general conditions are to be verified before the beginning of work.

Never proceed with uncertainty.

This drawing must be read conjointly with the architectural specifications as well as the general notes.

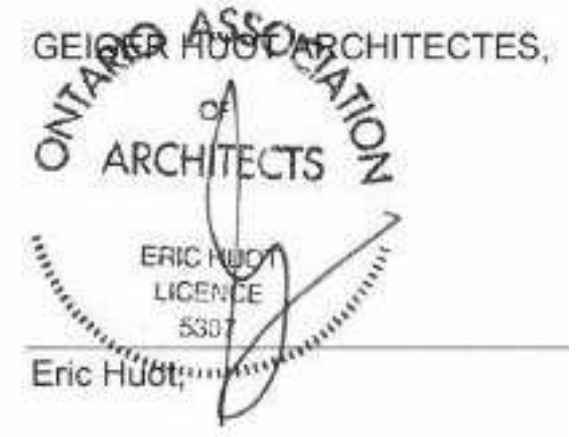

GROUPE MACH
630 rue Saint Paul, Suite 600
Montréal, QC, H3C 1L9
Tél. 514 374-8334 Fax 514 374-8883

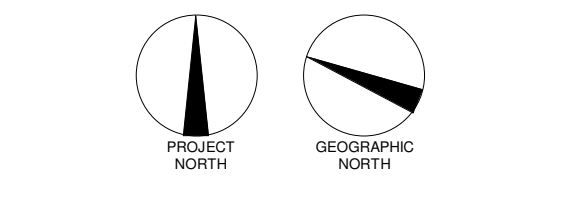

REVISIONS		
#	DESCRIPTION	DATE
1	ISSUED FOR PERMIT	29 NOV 2018

2024.06.13	POUR COORDINATION	Q.P.
2024.06.18	POUR COORDINATION	Q.P.
2024.06.27	POUR COORDINATION	Q.P.
2024.10.04	POUR COORDINATION	Q.P.
2024.10.28	POUR COORDINATION	Q.P.
2024.11.12	POUR COORDINATION	Q.P.
2024.11.19	POUR COORDINATION	Q.P.
2024.11.29	ISSUED FOR PERMIT	Q.P.

[illegible]

110 O'CONNOR

O'CONNOR STREET
OTTAWA, ONTARIO

WALL TYPES

scale :	1 : 10	drawn by :	E.H.	
date :	date	approved by :	E.H.	
folder :	23 032	drawing :	A-900	