



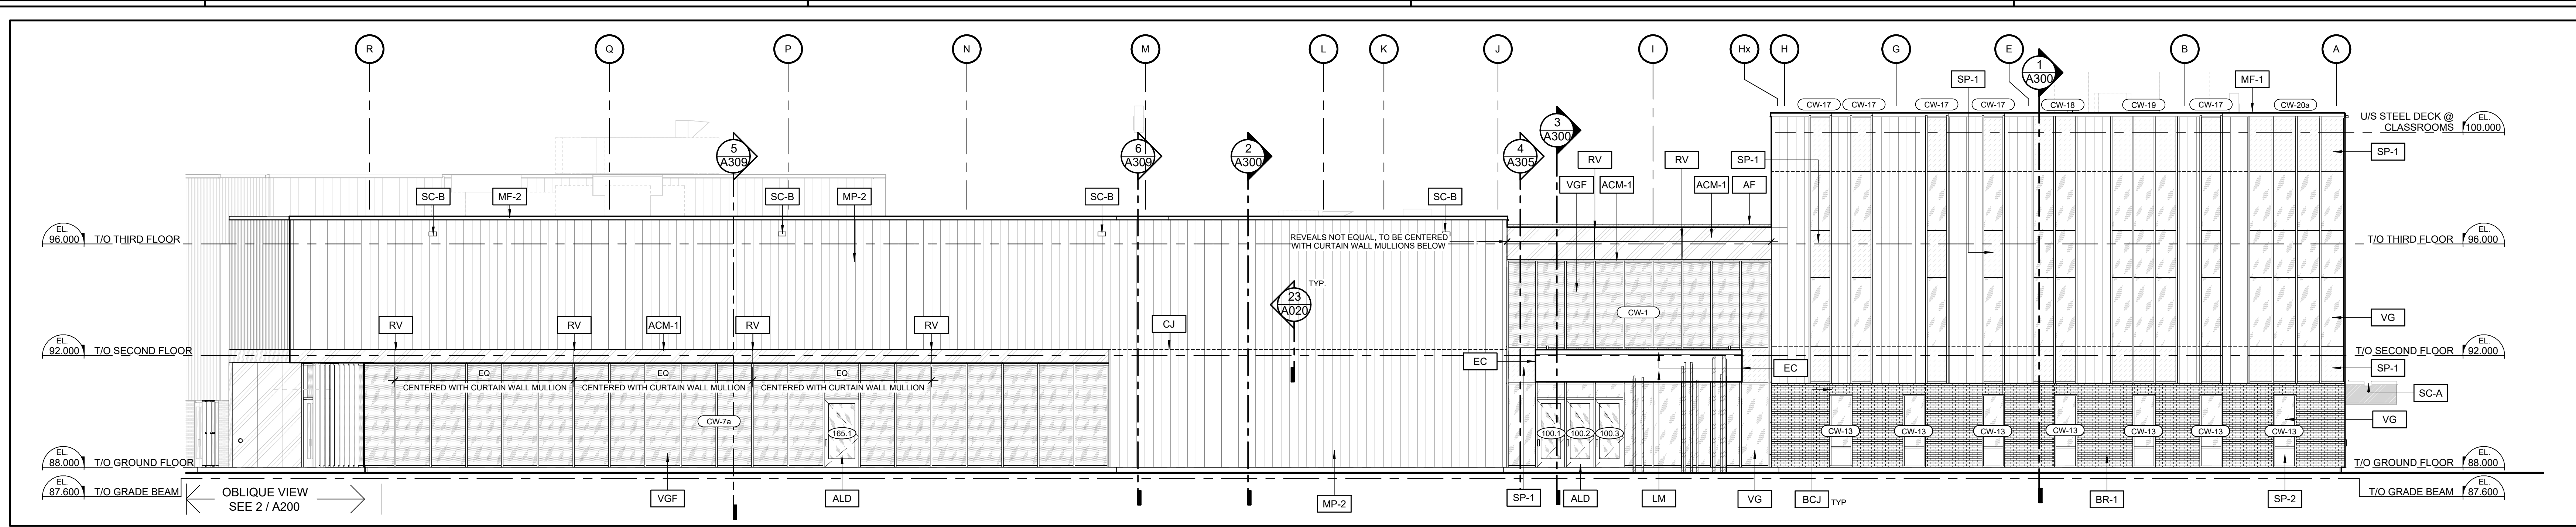


1 EAST ELEVATION

A200 1:100

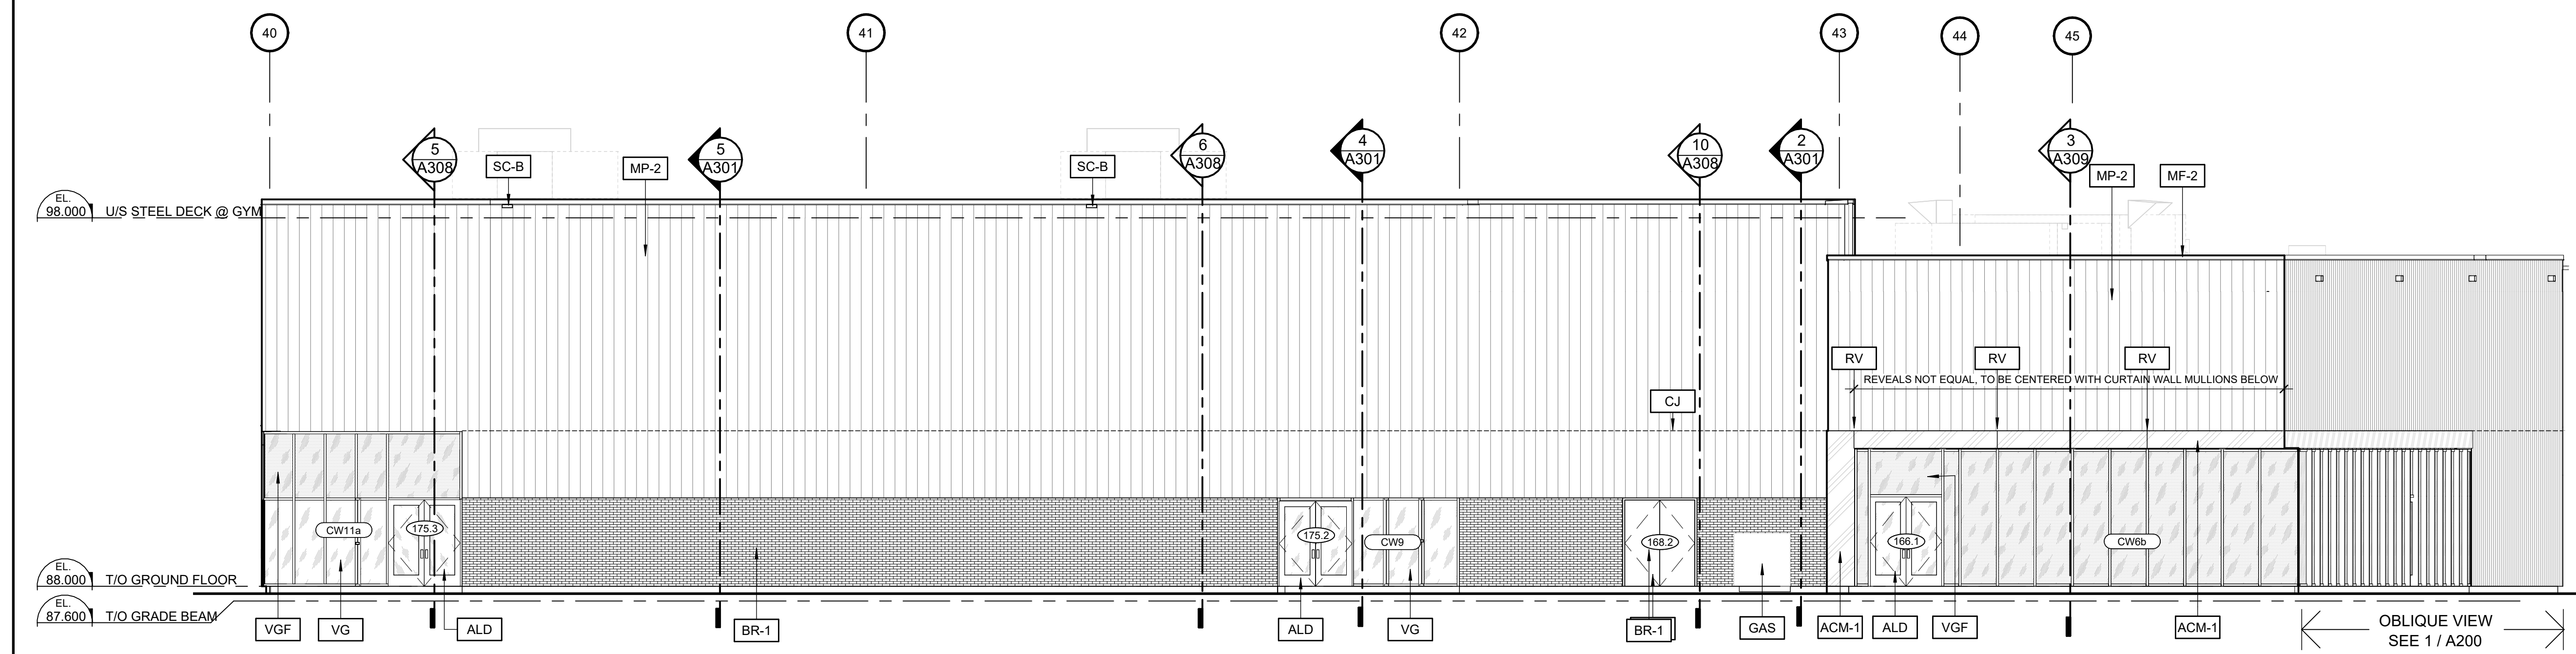


2 SOUTH ELEVATION

A200 1:100

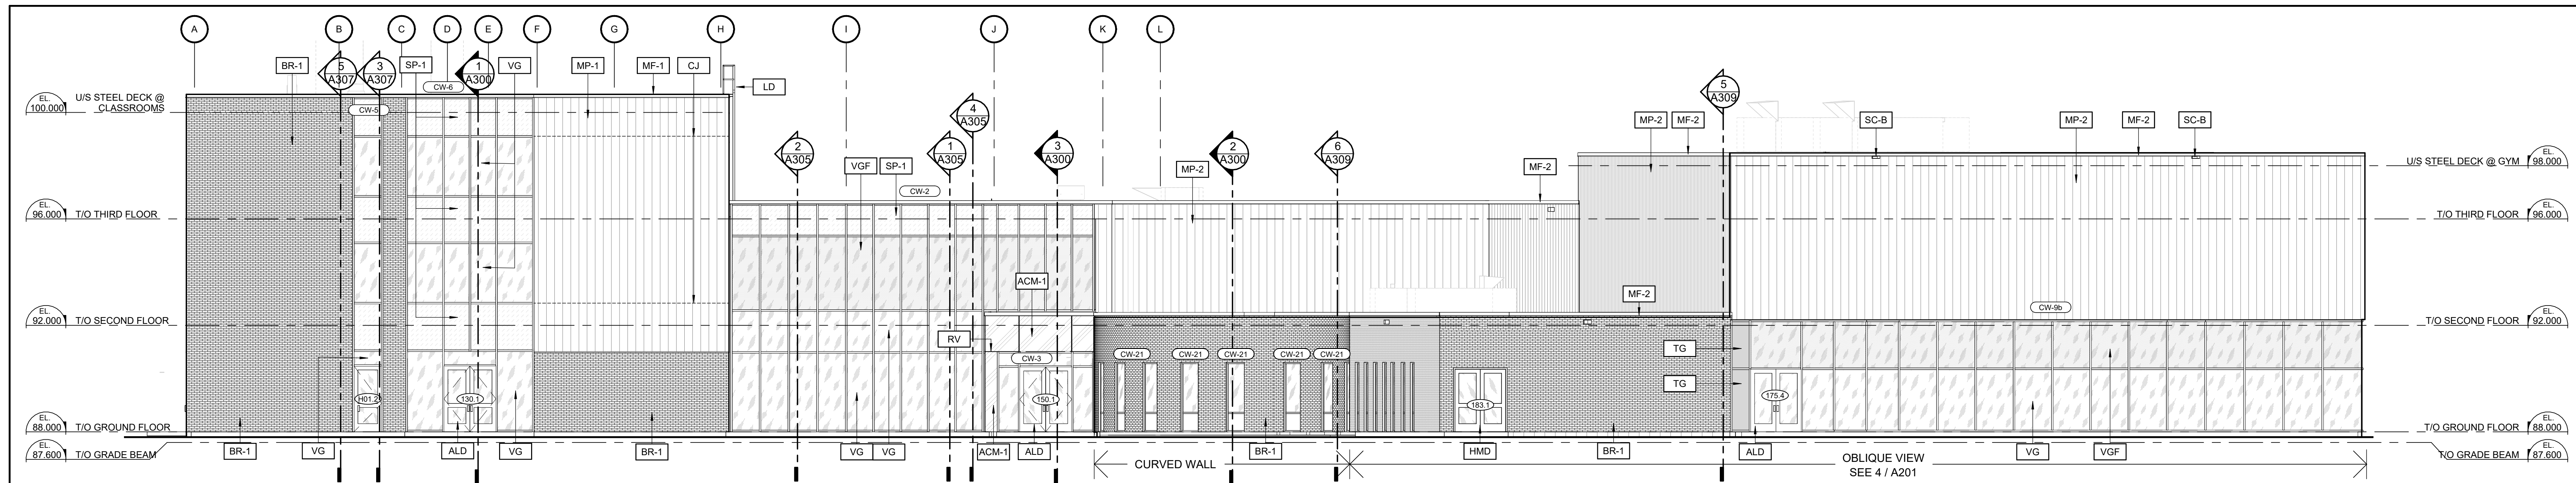

3 WEST ELEVATION

A200 1:100

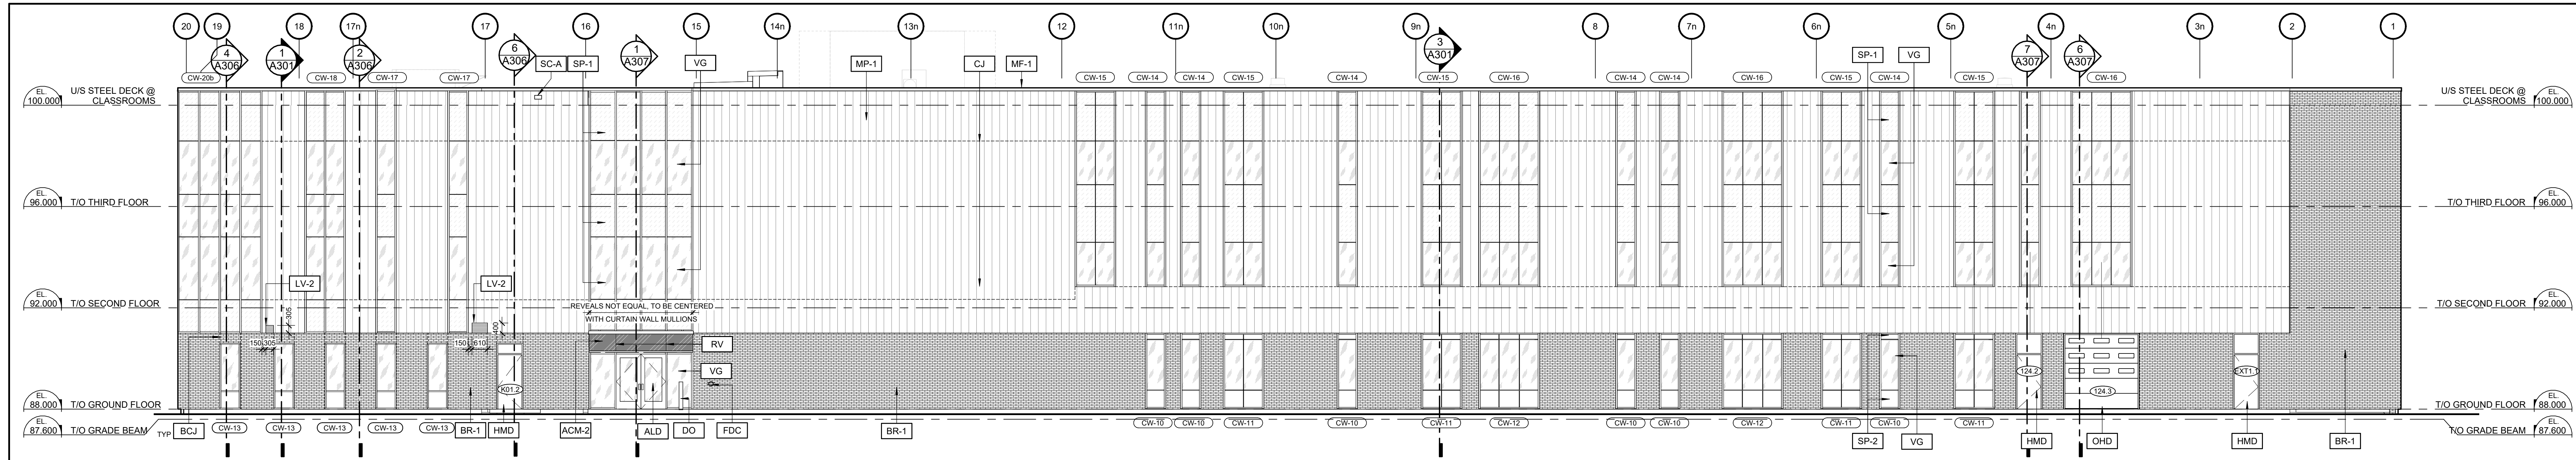


4 NORTH ELEVATION

A200 1:100

- MATERIAL LEGEND**
- BRICK TYPE 1 (HOMOGENEOUS BRICK)
 - PREFINISHED METAL PANELS (MULTICOLOUR)
 - ALUMINUM COMPOSITE PANEL (WHITE)
 - ALUMINUM COMPOSITE PANEL (CHARCOAL)
 - CLEAR VISION GLASS PANEL
 - GLAZED SPANDREL PANEL (WHITE)
 - WINDOW FILM REFER TO CURTAIN WALL ELEVATION A210A TO FINISH PLANS AND SPECIFICATIONS
- KEYNOTE LEGEND**
- ACM-1 ALUMINUM COMPOSITE PANEL (ALABASTER)
 - ACM-2 ALUMINUM COMPOSITE PANEL (BRUSHED CARBON)
 - AF ALUMINUM PARAPET FLASHING TO MATCH ACM-1
 - ALD PREFINISHED ALUMINUM ENTRANCE DOOR, CLEAR ANOZED
 - BCJ BRICK CLADDING CONTROL JOINT, ALIGN WITH WINDOW AS ILLUSTRATED
 - BR-1 BRICK TYPE 1 (HOMOGENEOUS BRICK - BLACK DIAMOND VELLUR)
 - CJ STEEL CLADDING CONTROL JOINT, ALIGN WITH ADJACENT CURTAIN WALL MULLION AS ILLUSTRATED
 - DO DOOR OPERATOR
 - EC ENTRANCE CANOPY (ALUMINUM COMPOSITE PANEL, BRUSHED STAINLESS)
 - FDC SHAMISE FIRE DEPARTMENT CONNECTION
 - GAS GAS METER & GAS LINE TO ROOF FROM THE INTERIOR OF THE BUILDING, REFER TO MECHANICAL
 - HMD INSULATED HOLLOW METAL DOOR, CHARCOAL COLOUR TO MATCH SP-2
 - LD ROOF ACCESS LADDER
 - LM LINEAR METAL BRACKET (BRUSHED ALUMINUM, POLISHED CHROME)
 - LV-2 PRE-FINISHED POWDER COATED ALUMINUM INTEGRAL FRAME COVER CENTERED ON STEEL CLADDING PANEL (CUSTOM BROWN COLOUR TO MATCH ADJACENT STEEL CLADDING)
 - MF-1 PREFINISHED METAL CAP FLASHING, CHARCOAL TO MATCH METAL PANEL
 - MF-2 PREFINISHED METAL CAP FLASHING, LIGHT GREY TO MATCH METAL PANEL
 - MP-1 PREFINISHED METAL PANELS, COMBINATION DARK BRONZE/CHAMPAGNE (REFER TO COLOURED ELEVATIONS)
 - MP-2 PREFINISHED METAL PANELS, COMBINATION CHAMPAGNE/REY (REFER TO COLOURED ELEVATIONS)
 - OHD OVERHEAD DOOR, CHARCOAL COLOUR TO MATCH SP-2
 - RV ACM REVEAL, ALIGN AND CENTER WITH ADJACENT CURTAIN WALL MULLION
 - SC-A PREFINISHED METAL SCUPPER, CHARCOAL (REFER TO ROOF PLAN AND DETAILS ON A206)
 - SC-B PREFINISHED METAL SCUPPER, SCUPPER TO MATCH COLOUR OF ADJACENT PANEL (REFER TO ROOF PLAN AND DETAILS ON A206)
 - SP-1 INSULATED GLAZED SPANDREL PANELS (WHITE)
 - SP-2 INSULATED ALUMINUM COMPOSITE SPANDREL PANELS (COLOUR TBD BY ARCHITECT)
 - TG TRANSLUCENT GLASS
 - VG CLEAR VISION GLASS PANEL
 - VGF CLEAR VISION GLASS PANEL CW WINDOW FILM

ALLISON HAMLIN
MANAGER, DEVELOPMENT REVIEW ALL WARDS
PLANNING, DEVELOPMENT & BUILDING SERVICES
DEPARTMENT, CITY OF OTTAWA

APPROVED
By Allison Hamlin at 10:26 am, Oct 16, 2025

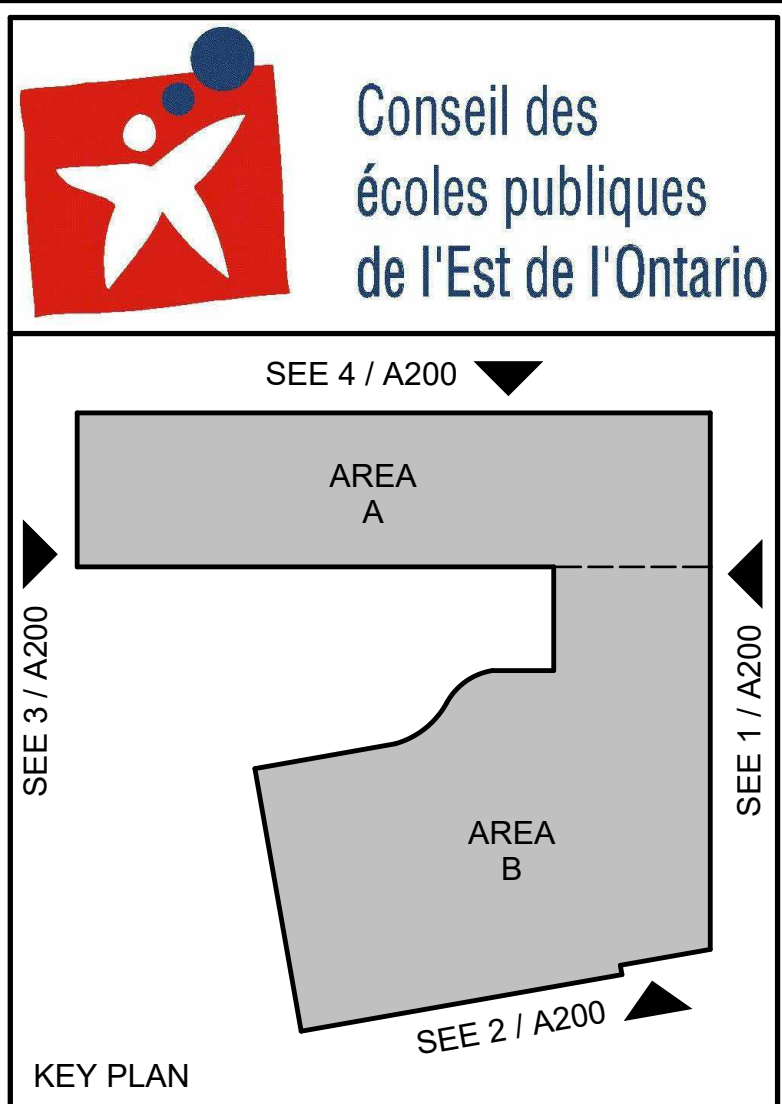

KEY PLAN

SEE 4 / A200

SEE 3 / A200

SEE 1 / A200

SEE 2 / A200

SEE 1 / A200

SEE 2 / A200

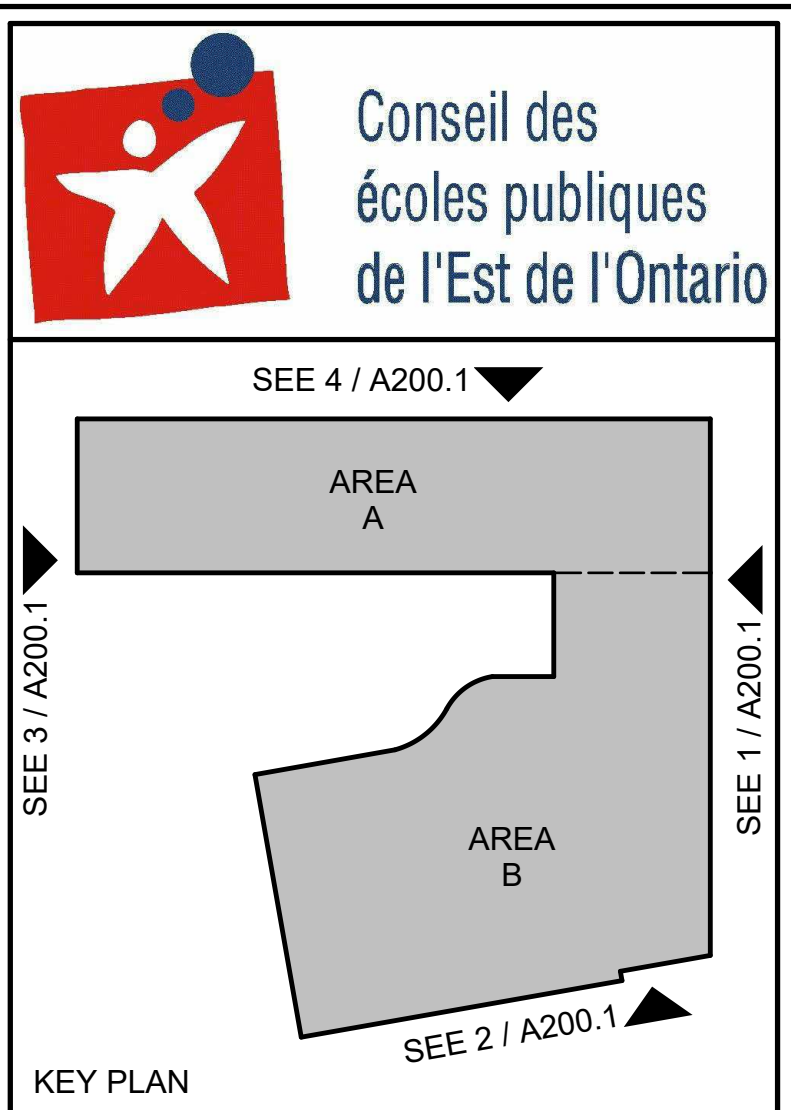

A200.1 1 : 100

 


A200.1 1:100

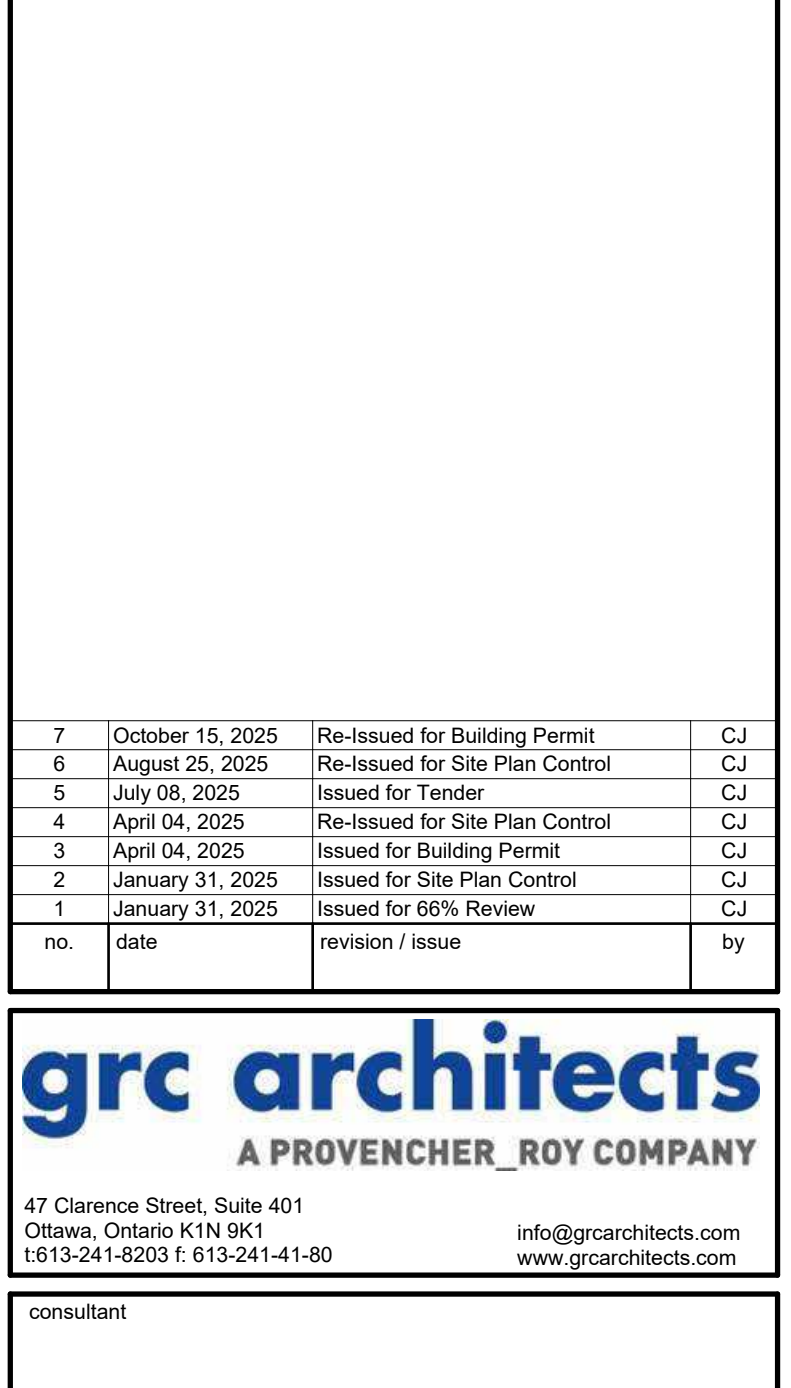

A200.1 1:100



A200.1 1:100

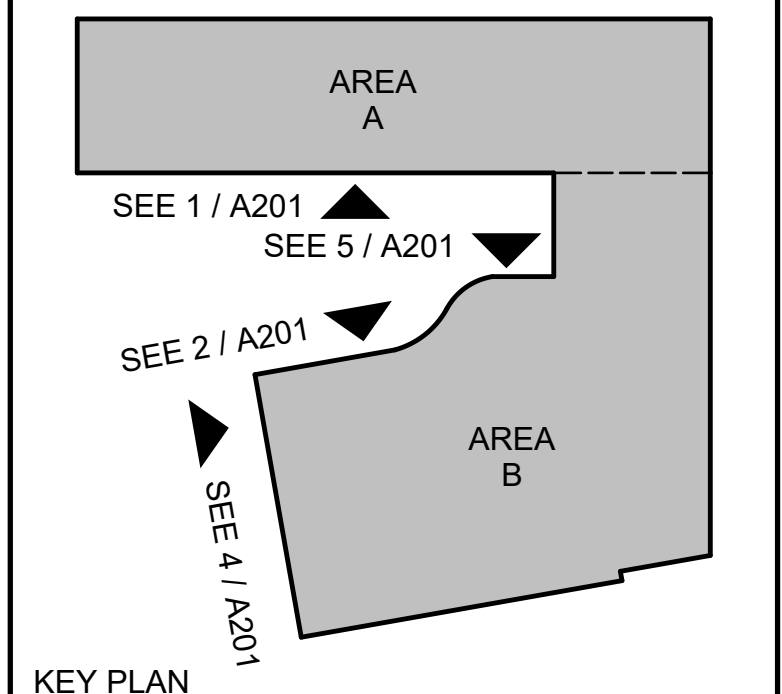

- | | | | |
|-----|------------------|---------------------------------|----|
| 9 | October 15, 2025 | Re-issued for Building Permit | CJ |
| 8 | August 25, 2025 | Re-issued for Site Plan Control | CJ |
| 7 | August 08, 2025 | Issued with Addendum 2 | CJ |
| 6 | July 08, 2025 | Issued for Tender | CJ |
| 5 | April 04, 2025 | Re-issued for Site Plan Control | CJ |
| 4 | April 04, 2025 | Issued for Building Permit | CJ |
| 3 | January 31, 2025 | Issued for Foundation Permit | CJ |
| 2 | January 31, 2025 | Issued for Site Plan Control | CJ |
| 1 | January 31, 2025 | Issued for 66% Review | CJ |
| no. | date | revision / issue | by |

47 Clarence Street, Suite 401
Ottawa, Ontario K1N 9K1
t: 613-241-8203 f: 613-241-41-80
info@grcarchitects.com
www.grcarchitects.com

consultant



File Number D07-12-25-0012
Plan Number #19286

project title

**NOUVELLE ÉCOLE
SECONDAIRE
PUBLIQUE ORLÉANS
SUD**



Orleans South

Ontario


drawing title
BUILDING ELEVATIONS

date	AUG 11, 2025	job. no.	3024
scale	As indicated	drawing no.	
drawn	DH		
approved	CJ / PD		
plot date	2025-10-15 2:23:23 PM		


1. DO NOT SCALE FROM THIS DRAWING
2. CONTRACTOR TO VERIFY ALL DIMENSIONS AND NOTIFY THE ARCHITECT OF ANY DISCREPANCIES BEFORE WORK COMMENCES
3. THIS DRAWING TO BE READ IN CONJUNCTION WITH THE FOLLOWING DRAWINGS: STRUCTURAL, MECHANICAL, ELECTRICAL

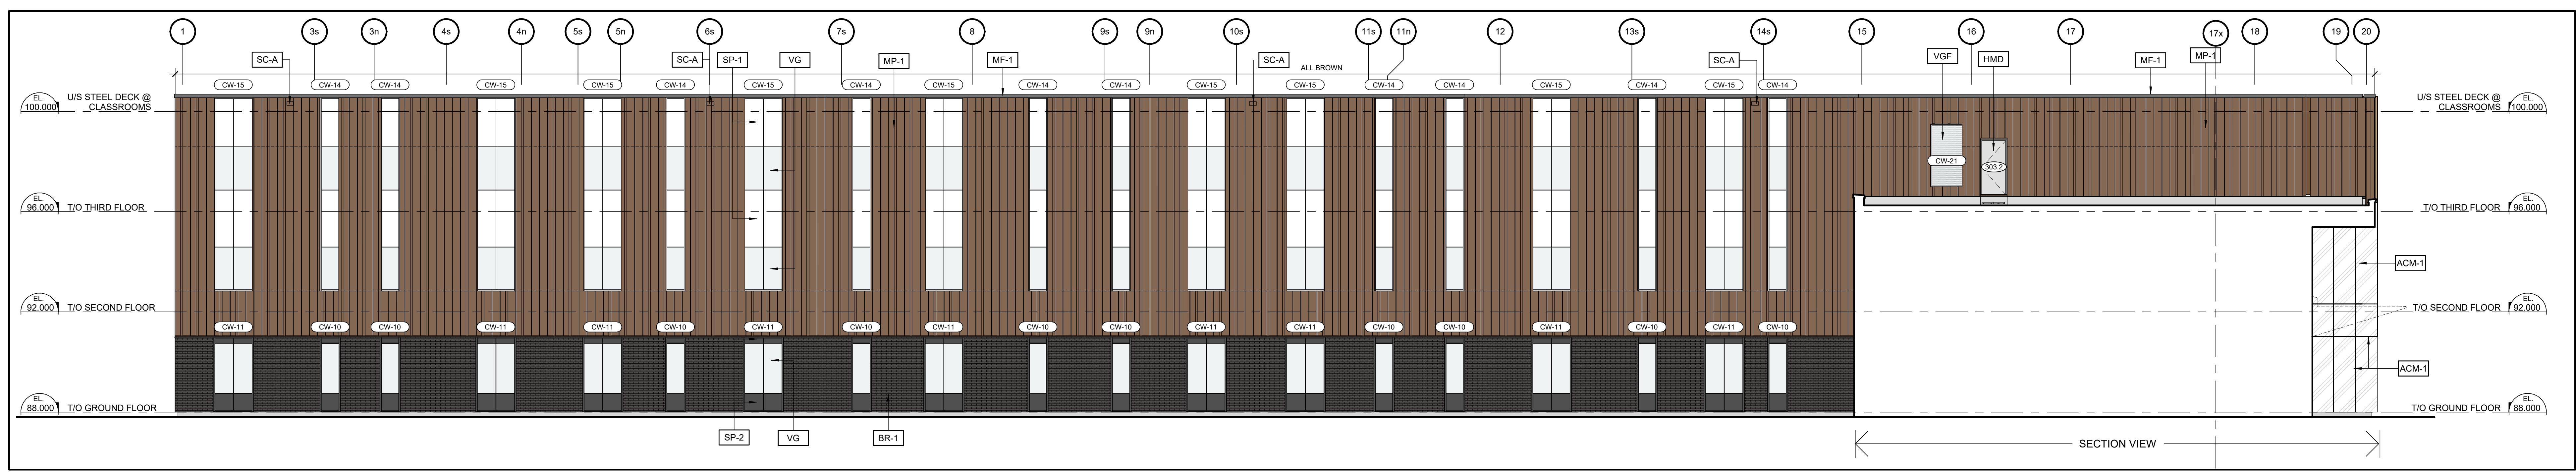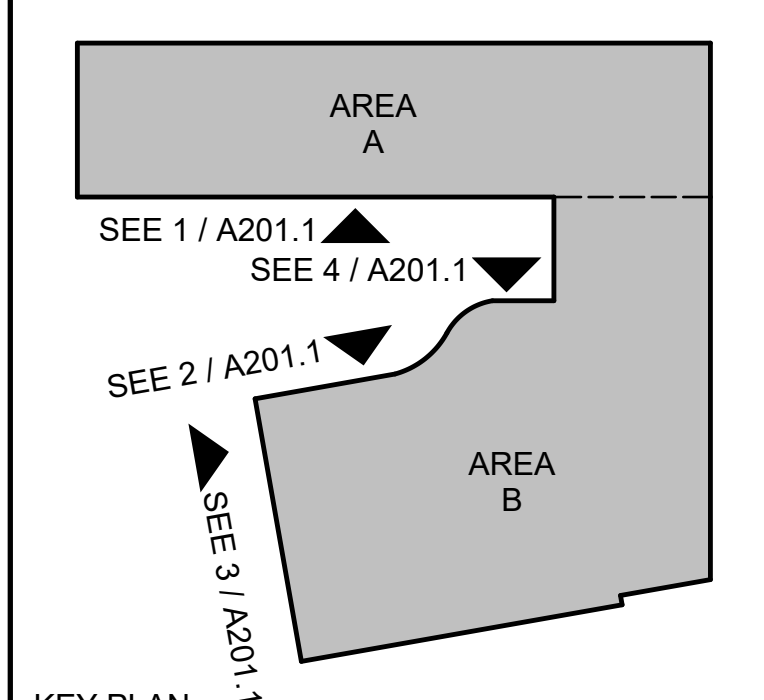


1 SOUTH ELEVATION
A201.1 1:100

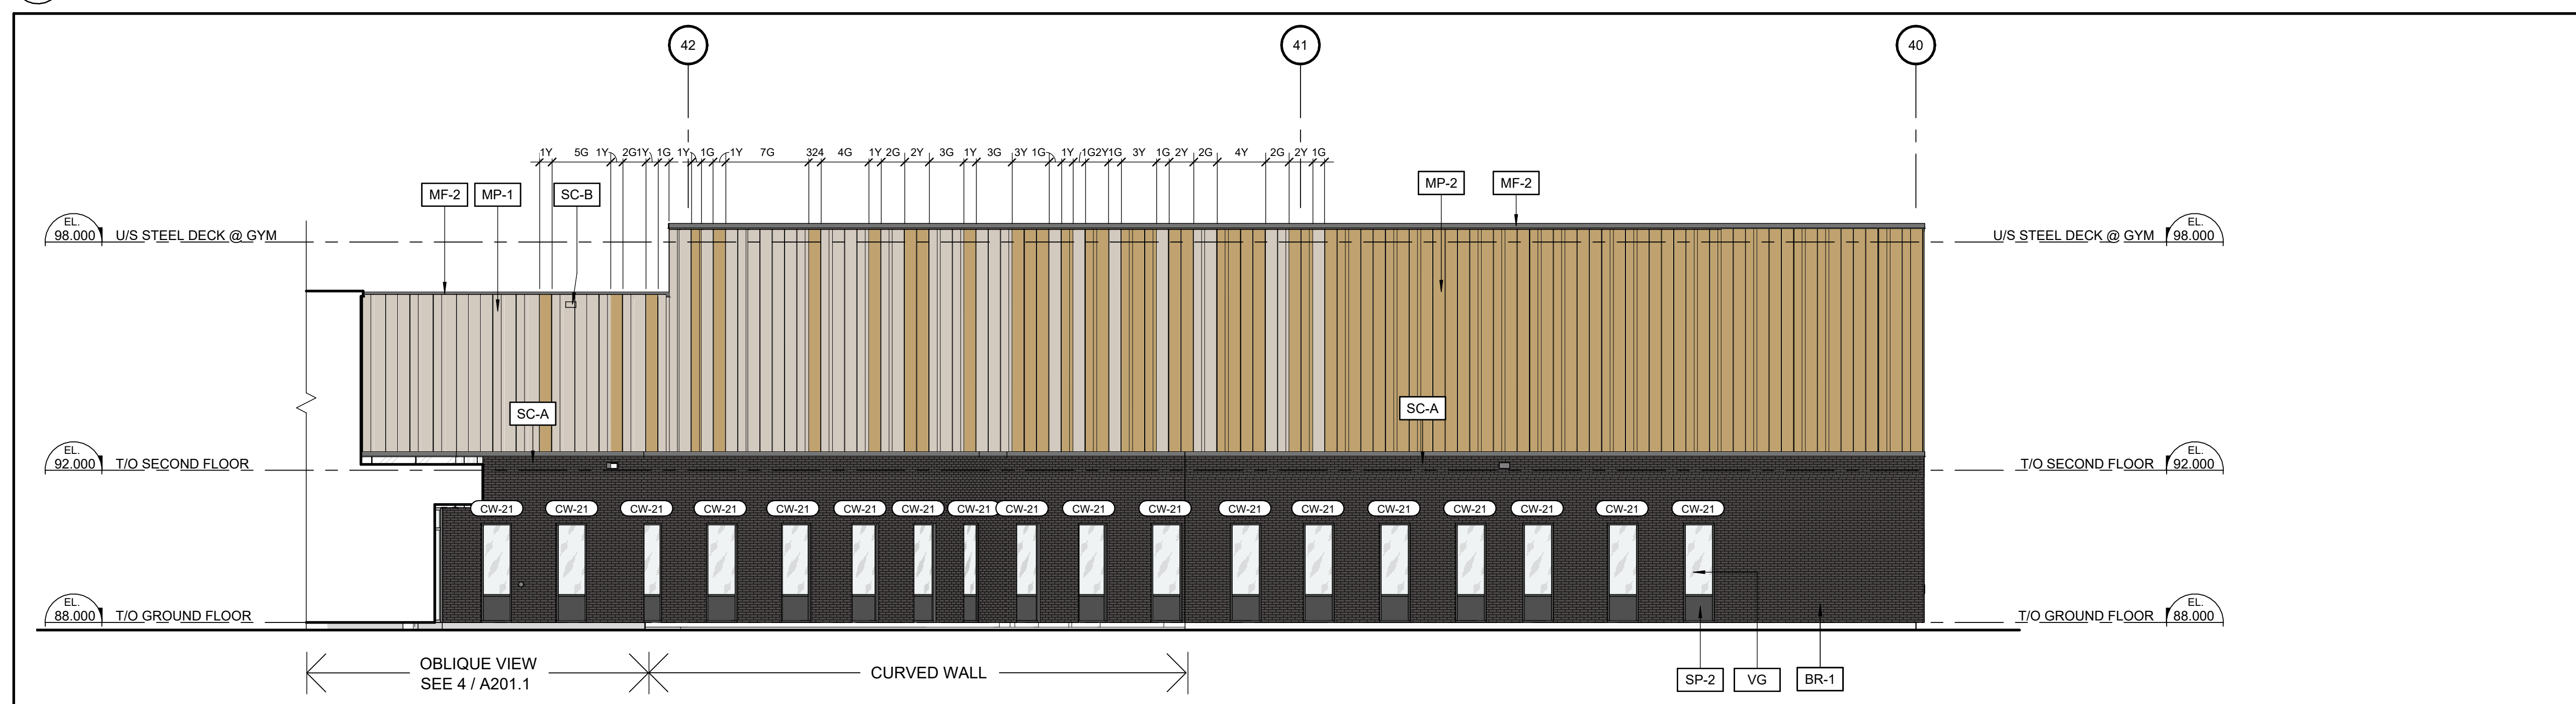

2 NORTH ELEVATION
A201.1 1:100

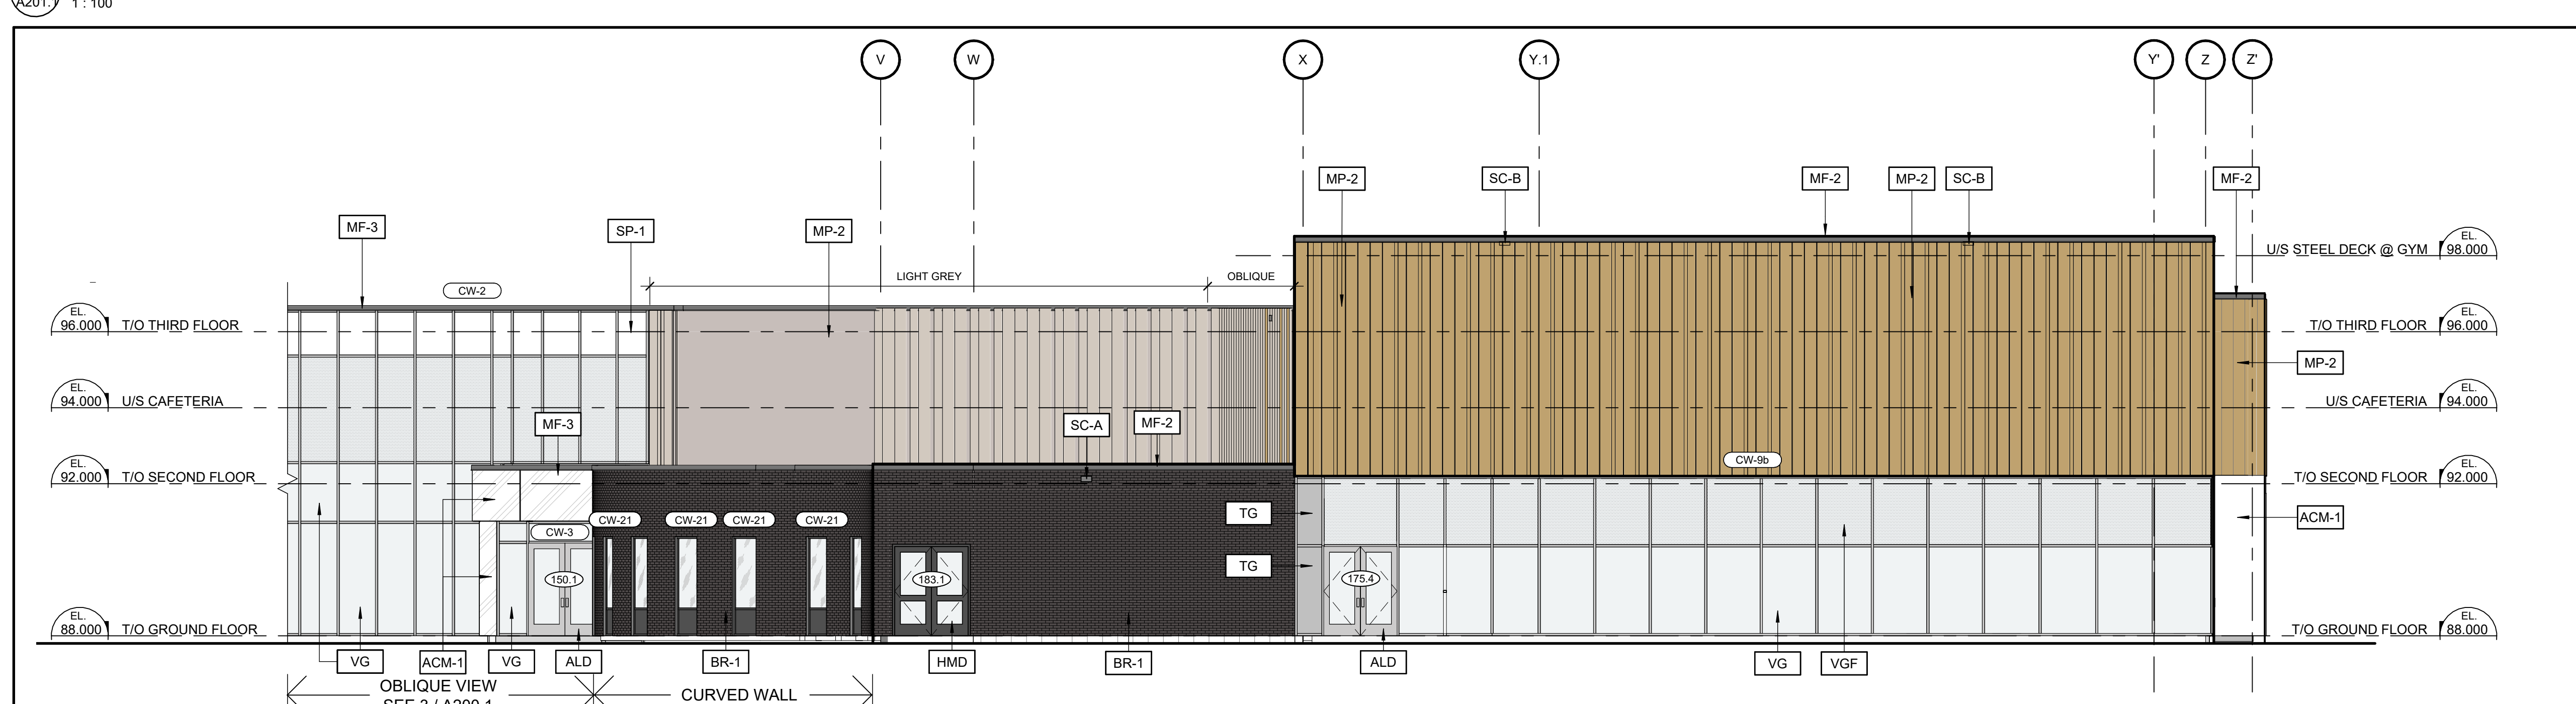

3 WEST ELEVATION
A201.1 1:100

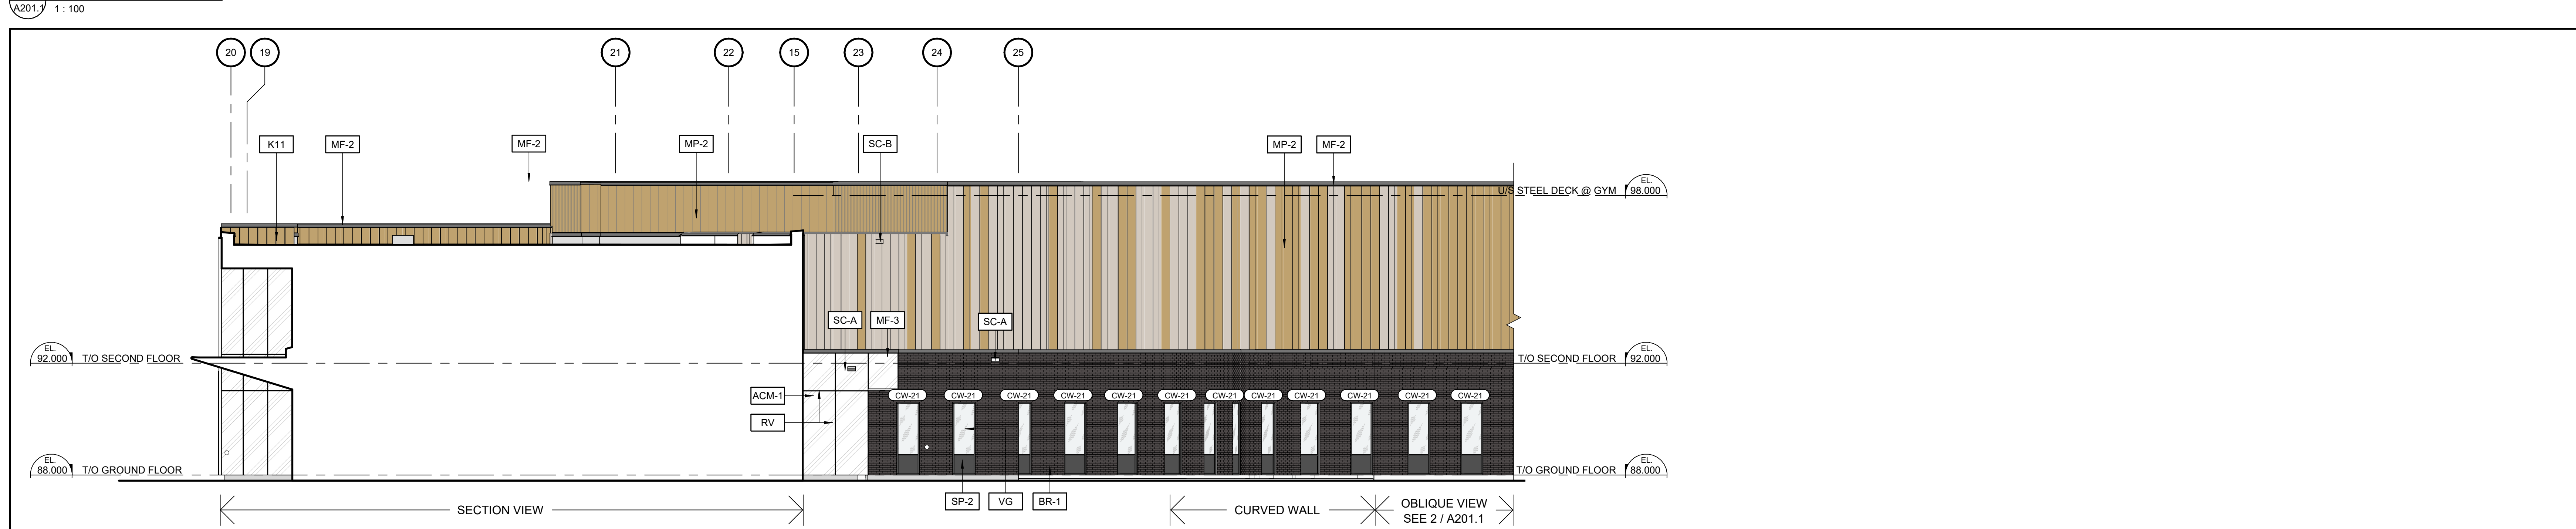


4 NORTH ELEVATION
A201.1 1:100

TYPICAL PATTERN UNLESS NOTED OTHERWISE:

- SEQUENCE 1: 1x MX-10 + 1x MX-7
- SEQUENCE 2: 1x MX-10 + 2x MX-7
- SEQUENCE 3: 1x MX-10 + 3x MX-7
- SEQUENCE 4: 1x MX-10 + 4x MX-7

REPEAT AFTERWARDS FROM BEGINNING.

REFER TO INDIVIDUAL ELEVATION FOR COLOUR INFORMATION

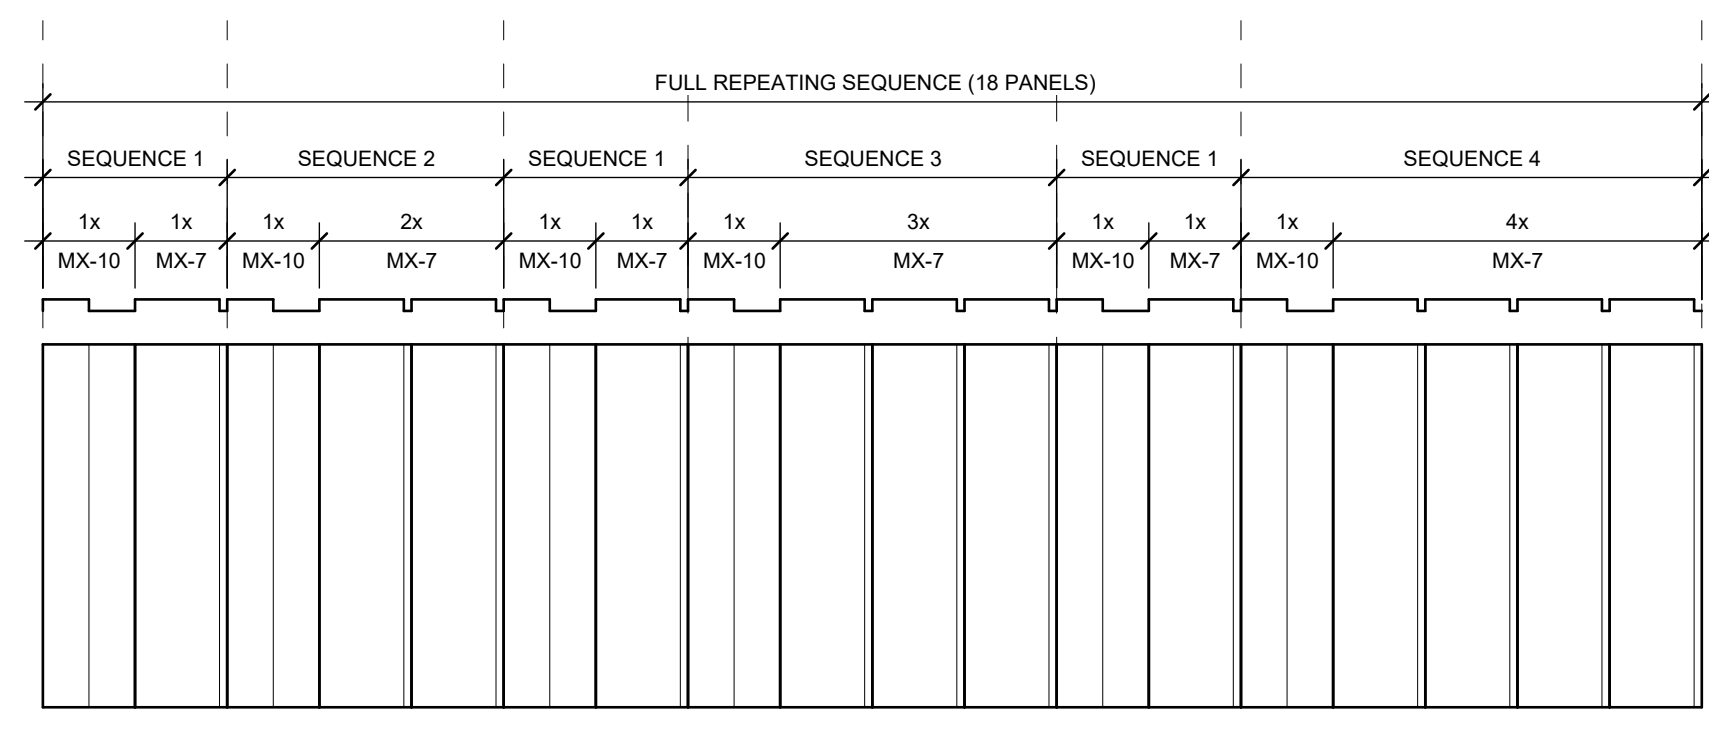

MATERIAL LEGEND

- BRICK TYPE 1 (HOMOGENEOUS BRICK)
- PREFINISHED METAL PANELS (CUSTOM BROWN)
- PREFINISHED METAL PANELS (CHAMPAGNE)
- PREFINISHED METAL PANELS (LIGHT GREY)
- ALUMINUM COMPOSITE PANEL (CHARCOAL)
- ALUMINUM COMPOSITE PANEL (WHITE)
- CLEAR VISION GLASS PANEL
- INSULATED ALUMINUM COMPOSITE SPANDREL PANEL (CHARCOAL)
- INSULATED GLAZED SPANDREL PANEL (WHITE)
- WINDOW FILM. REFER TO CURTAIN WALL ELEVATION A210s. FINISH PLANS AND SPECIFICATIONS


KEYNOTE LEGEND

- ACM-1 ALUMINUM COMPOSITE PANEL (ALABASTER)
- ALD PREFINISHED ALUMINUM ENTRANCE DOOR, CLEAR ANODIZED
- BR-1 BRICK TYPE 1 (HOMOGENEOUS BRICK - BLACK DIAMOND VELLUR)
- HMD INSULATED HOLLOW METAL DOOR, CHARCOAL COLOUR TO MATCH SP-2
- K11 PREFINISHED METAL CAP FLASHING, CHARCOAL TO MATCH METAL PANEL
- MF-1 PREFINISHED METAL CAP FLASHING, LIGHT GREY TO MATCH METAL PANEL
- MF-2 PREFINISHED METAL CAP FLASHING, WHITE TO MATCH METAL PANEL
- MF-3 PREFINISHED METAL CAP FLASHING, WHITE TO MATCH METAL PANEL
- MP-1 PREFINISHED METAL PANELS, COMBINATION DARK BROWN/CHAMPAGNE (REFER TO COLOURED ELEVATIONS)
- MP-2 PREFINISHED METAL PANELS, COMBINATION CHAMPAGNE/GREY (REFER TO COLOURED ELEVATIONS)
- RV ACM REVEAL, ALIGN AND CENTER WITH ADJACENT CURTAIN WALL MULLION
- SC-A PREFINISHED METAL SCUPPER, CHARCOAL (REFER TO ROOF PLAN AND DETAILS ON A350)
- SC-B PREFINISHED METAL SCUPPER, SCUPPER TO MATCH COLOUR OF ADJACENT PANEL (REFER TO ROOF PLAN AND DETAILS ON A350)
- SP-1 INSULATED GLAZED SPANDREL PANELS (WHITE)
- SP-2 INSULATED ALUMINUM COMPOSITE SPANDREL PANELS (COLOUR TBD BY ARCHITECT)
- TG TRANSLUCENT GLASS
- VG CLEAR VISION GLASS PANEL
- VGF CLEAR VISION GLASS PANEL CW WINDOW FILM

7	October 15, 2025	Re-issued for Building Permit	CJ
6	August 25, 2025	Re-issued for Site Plan Control	CJ
5	July 08, 2025	Issued for Tender	CJ
4	April 04, 2025	Re-issued for Site Plan Control	CJ
3	April 04, 2025	Issued for Building Permit	CJ
2	January 31, 2025	Issued for Site Plan Control	CJ
1	January 31, 2025	Issued for 80% Review	CJ
no.	date	revision / issue	by

grc architects
A PROVENCHER, ROY COMPANY
47 Clarence Street, Suite 401
Ottawa, Ontario K1N 9K1
613-241-4203 F. 613-241-4140
info@grcarchitects.com
www.grcarchitects.com

consultant

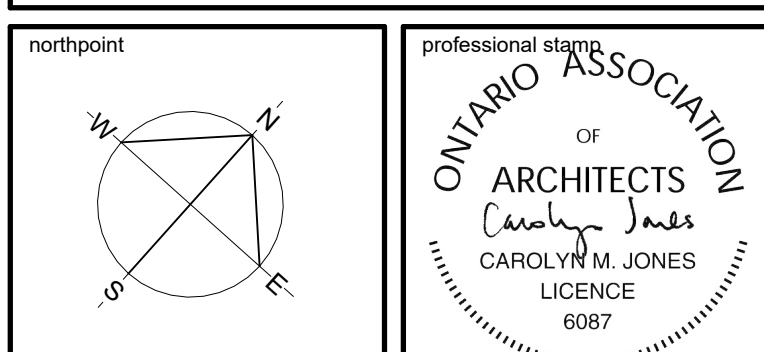

project title
**NOUVELLE ÉCOLE
SECONDAIRE
PUBLIQUE ORLÉANS
SUD**
Orléans South Ontario

drawing title
**COLOURED BUILDING
ELEVATIONS**

date	AUG 11, 2025	job no.	3024
scale	As indicated	drawing no.	A201.1
drawn	DH		
approved	CJ / PD		
plot date	2025-10-15 2:23:30 PM		