



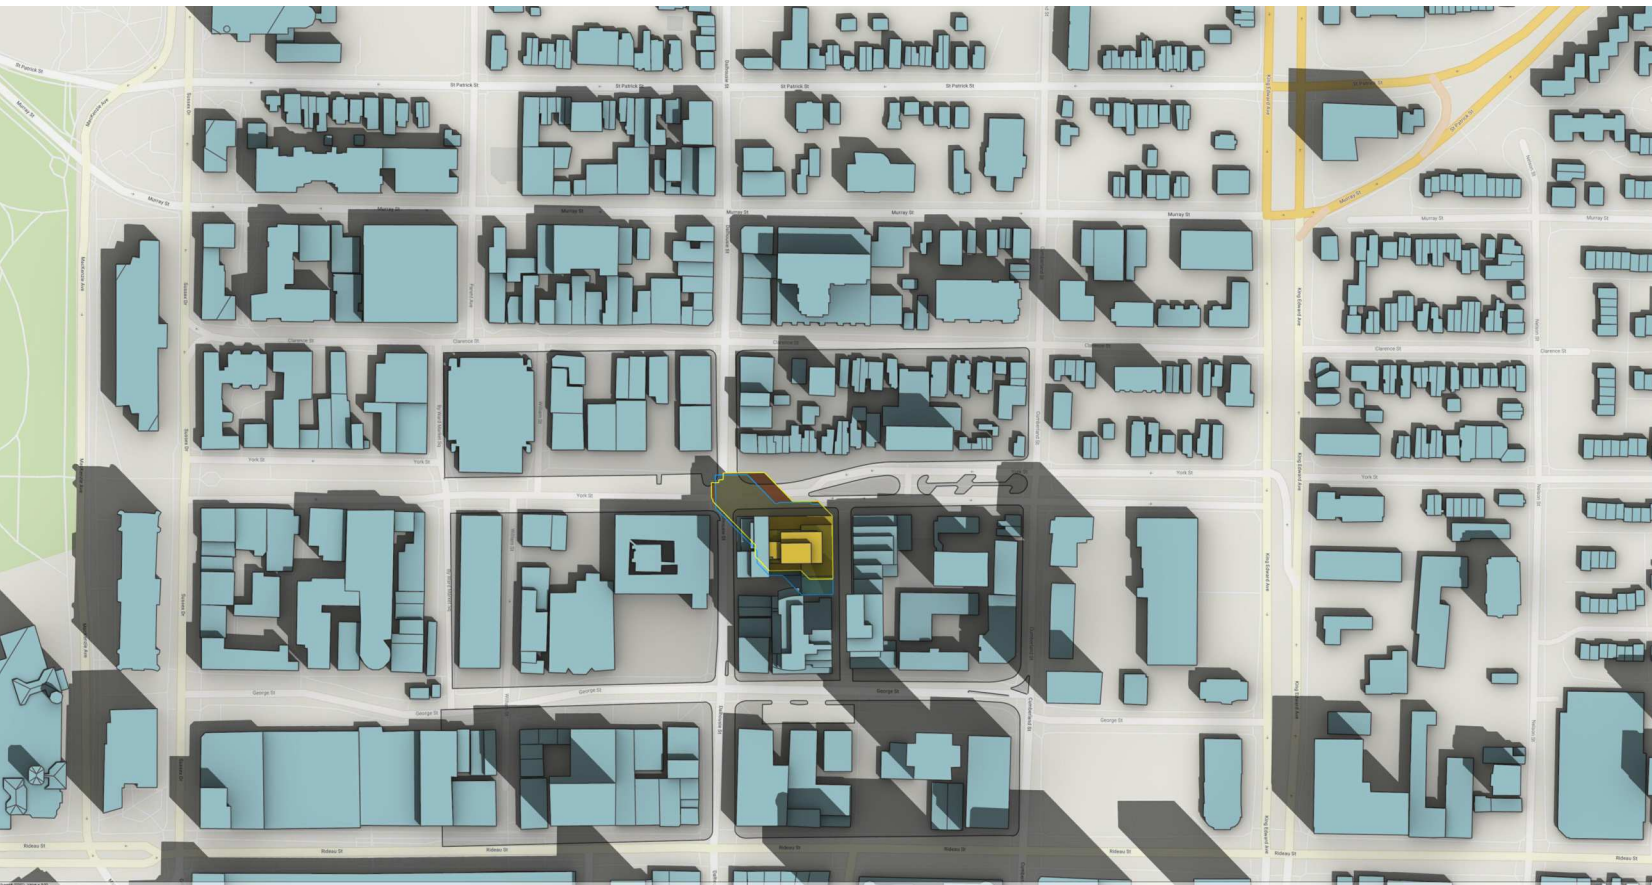

08h00 JUNE 21st

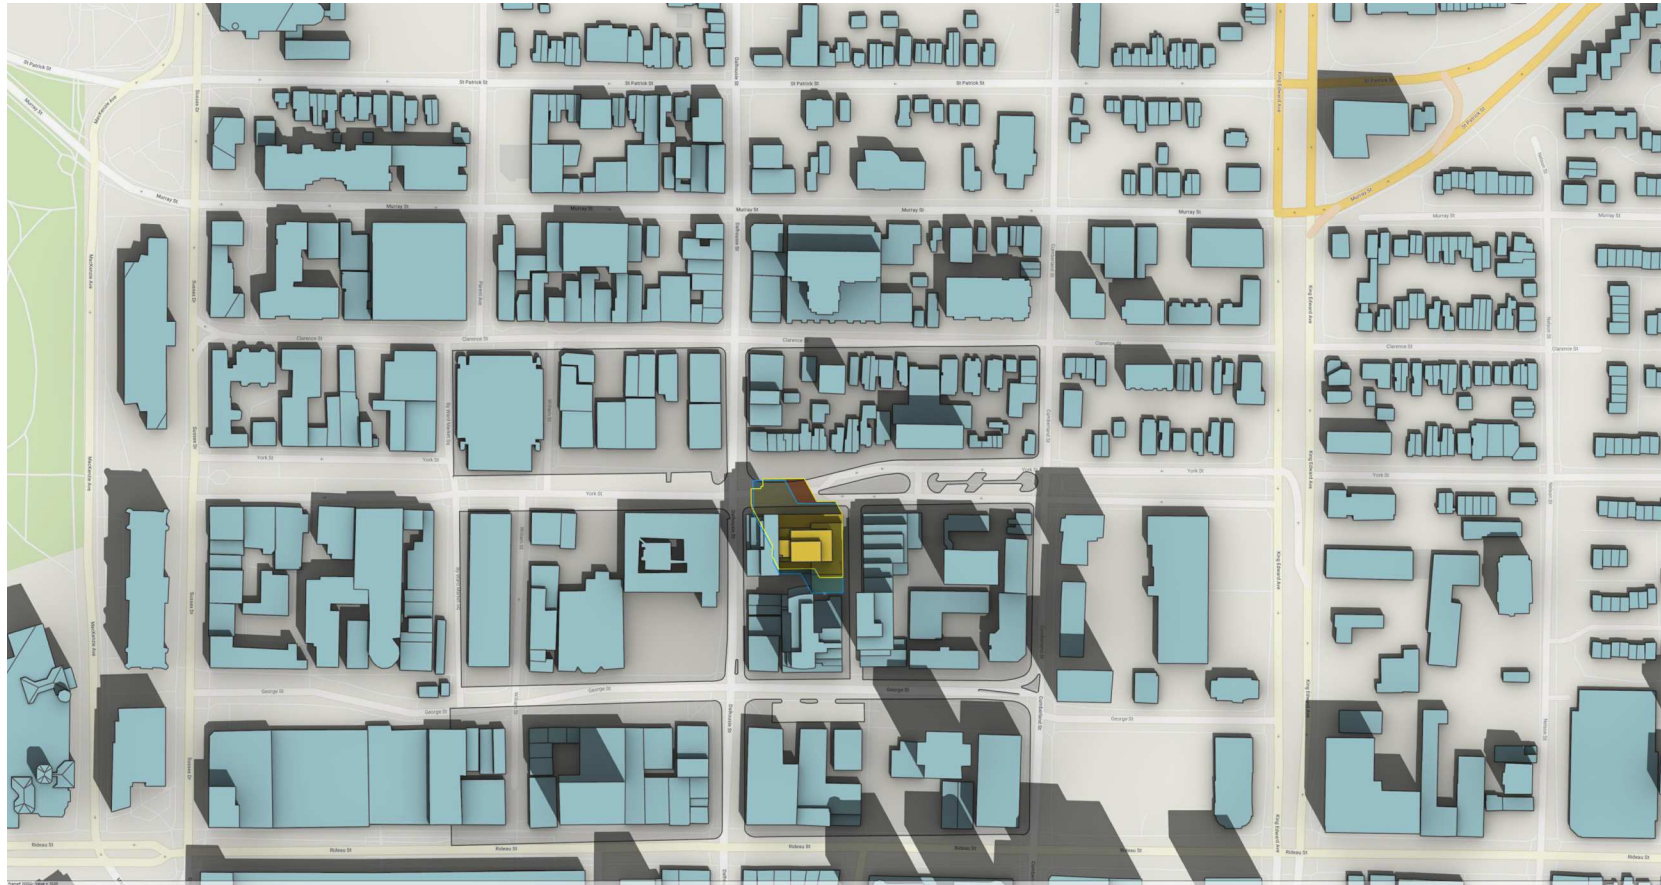

09h00 JUNE 21st



10h00 JUNE 21st



11h00 JUNE 21st



12h00 JUNE 21st



13h00 JUNE 21st




14h00 JUNE 21st



15h00 JUNE 21st



16h00 JUNE 21st

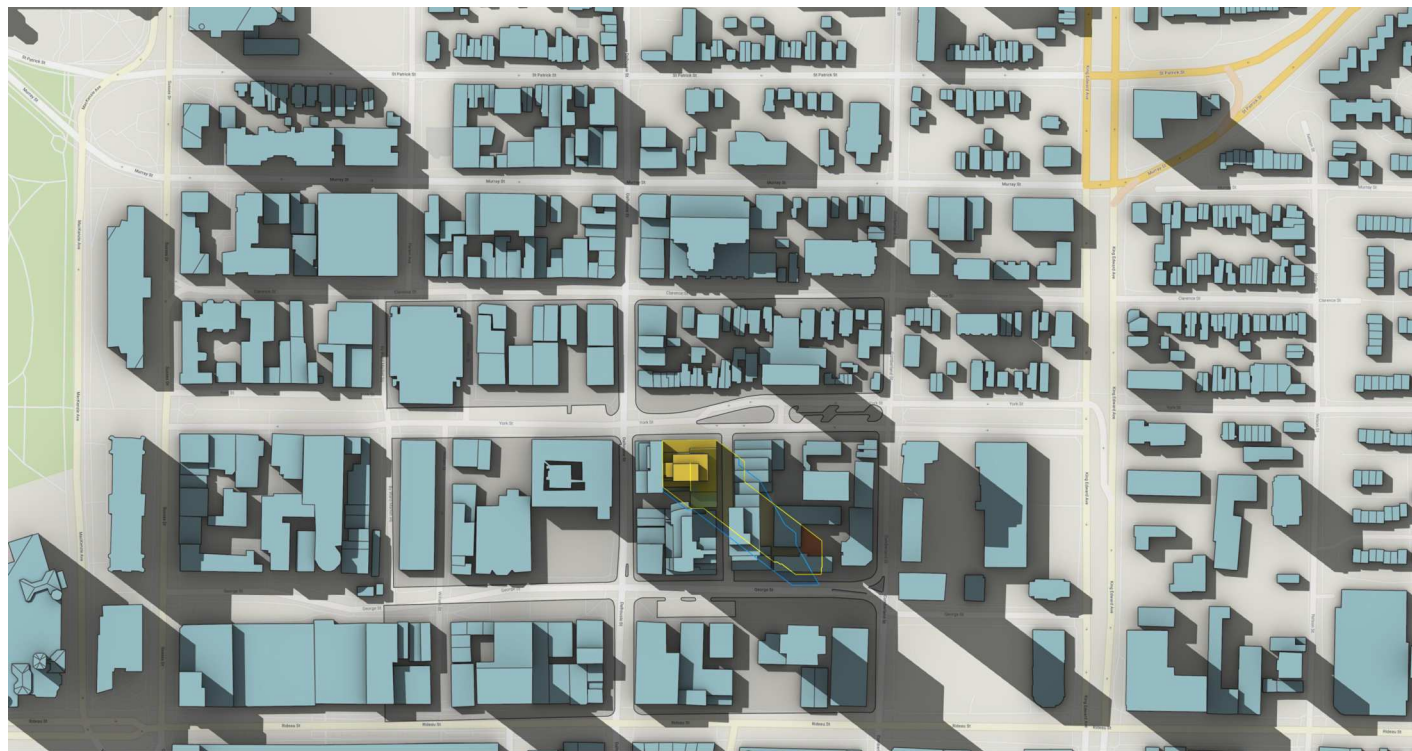

17h00 JUNE 21st



18h00 JUNE 21st



19h00 JUNE 21st



20h00 JUNE 21st

PROPOSED SHADOW OUTLINE


AS OF RIGHT SHADOW OUTLINE
Height and massing as provided by the existing Zoning By-law, Schedule 485 for 110 York lot and schedule 74 for 116 York lot

PROPOSED DEVELOPMENT

PUBLIC SPACES - None are captured.

NEW NET SHADOW
Highlights the increase in shadow resulting from the proposed development after taking into account the shadow which would be cast from the as of right height and massing.

Latitude 45.42892369 and Longitude -75.69044705

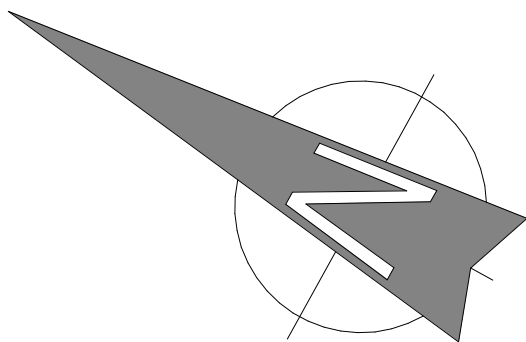

COMMUNAL AMENITY AREA - None are captured in any sun study area.
The new net shadow must allow for an average of 50% of any communal amenity area being exposed to sun light during two consecutive hourly interval times per day between 11am and 3pm (both are inclusive) during all three test dates (with the exception of pools and rooftop patios which only have to meet the criteria of June and September).

GROUND LEVEL RESIDENTIAL PRIVATE OUTDOOR AMENITY SPACE - None are captured in the study area.
The new net shadow within the no impact zone of any residential private outdoor amenity space being cast in shadow for more than two consecutive hourly test times during the June and September test date for development proposals outside the greenbelt only.

- GENERAL NOTES
- These architectural documents are the exclusive property of NEUF architect(s) Inc. and cannot be used, copied, or reproduced without written authorization.
 - The contractor is responsible for checking and verifying all dimensions with respect to the project. Any discrepancy shall be reported to the architect.
 - The architect must be notified of all errors, omissions, and discrepancies between these documents and those of the other professionals.
 - Do not scale drawings. The dimensions on these documents must be read and not measured.
 - These drawings are to be read in conjunction with all material relevant to the project.

Mechanical - Electrical Engineer
JAIN
7405 East Deniro Crescent, 2nd Floor Mississauga, Ontario, L5N 6P6
T 905 265 9900 jain@jainmca.com

Structural Engineer
ADJELEIAN ALLEN RUBELI LIMITED
75 Albert Street, Suite 1005, Ottawa, Ontario K1P 5E7
T 613 232 5786 aar.ca


Landscape Architect
James B. Lennox & Associates
3332, Carling Avenue, Ottawa ON K2H 5A6
T 613 722 5168 jba.ca

Civil
Novatech Eng. Consultants Ltd.
240, Michael Cowland Drive, Suite 200, Ottawa ON K2M 1P6
T 613 234 9650 novatecheng.com

Architect
NEUF Architectes INC.
10 Ridout Street, 4th floor, Ottawa ON K1M 5J1
T 613 607 3117 neuf.ca

Interior Design
Mason Studio
91 Pitham Avenue, Toronto ON M6H 1A5
T 416 761 8736 masonstudio.com

SURVEYOR
ANNIS O'SULLIVAN VOLLEBEKK Ltd.
14 Cornwall Gate, Suite 500, Nepean ON K2E 7J6
T 613 727 0850 aosvlls.com

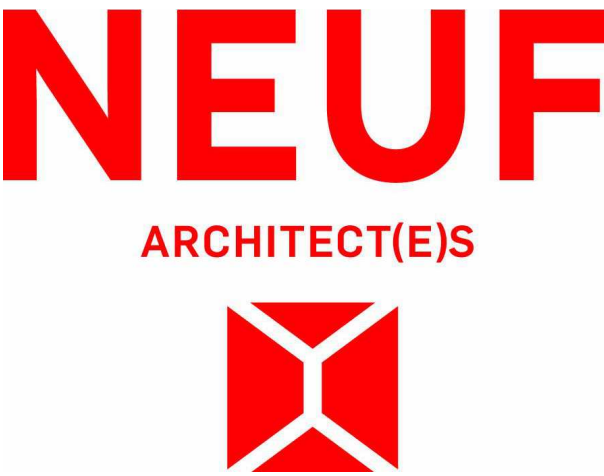

905 Preston St., 2nd Floor, Ottawa ON K1S 4Z7
T 613 219 8503 claridgohomes.com

Project
110-116 YORK STREET

Location
OTTAWA

No.
13098.00

NO	REVISION	DATE (yyyy mm dd)
G	FOR CLIENT REVIEW	2023.07.07
L	FOR HERITAGE DEMOLITION PERMIT REVIEW	2023.11.03
NNN	FOR SITE PLAN APPROVAL	2025.06.30
OOO	FOR SITE PLAN APPROVAL	2025.07.15
VVV	FOR SITE PLAN APPROVAL	2025.09.15

Drawn by
SJ/AA

DATE (aa.mm.jj)
JUL 2023


Checked by
LH

Scale
As indicated


Drawing Title
SUN STUDY - JUNE

Revision
VVV


Dwg Number
A1001

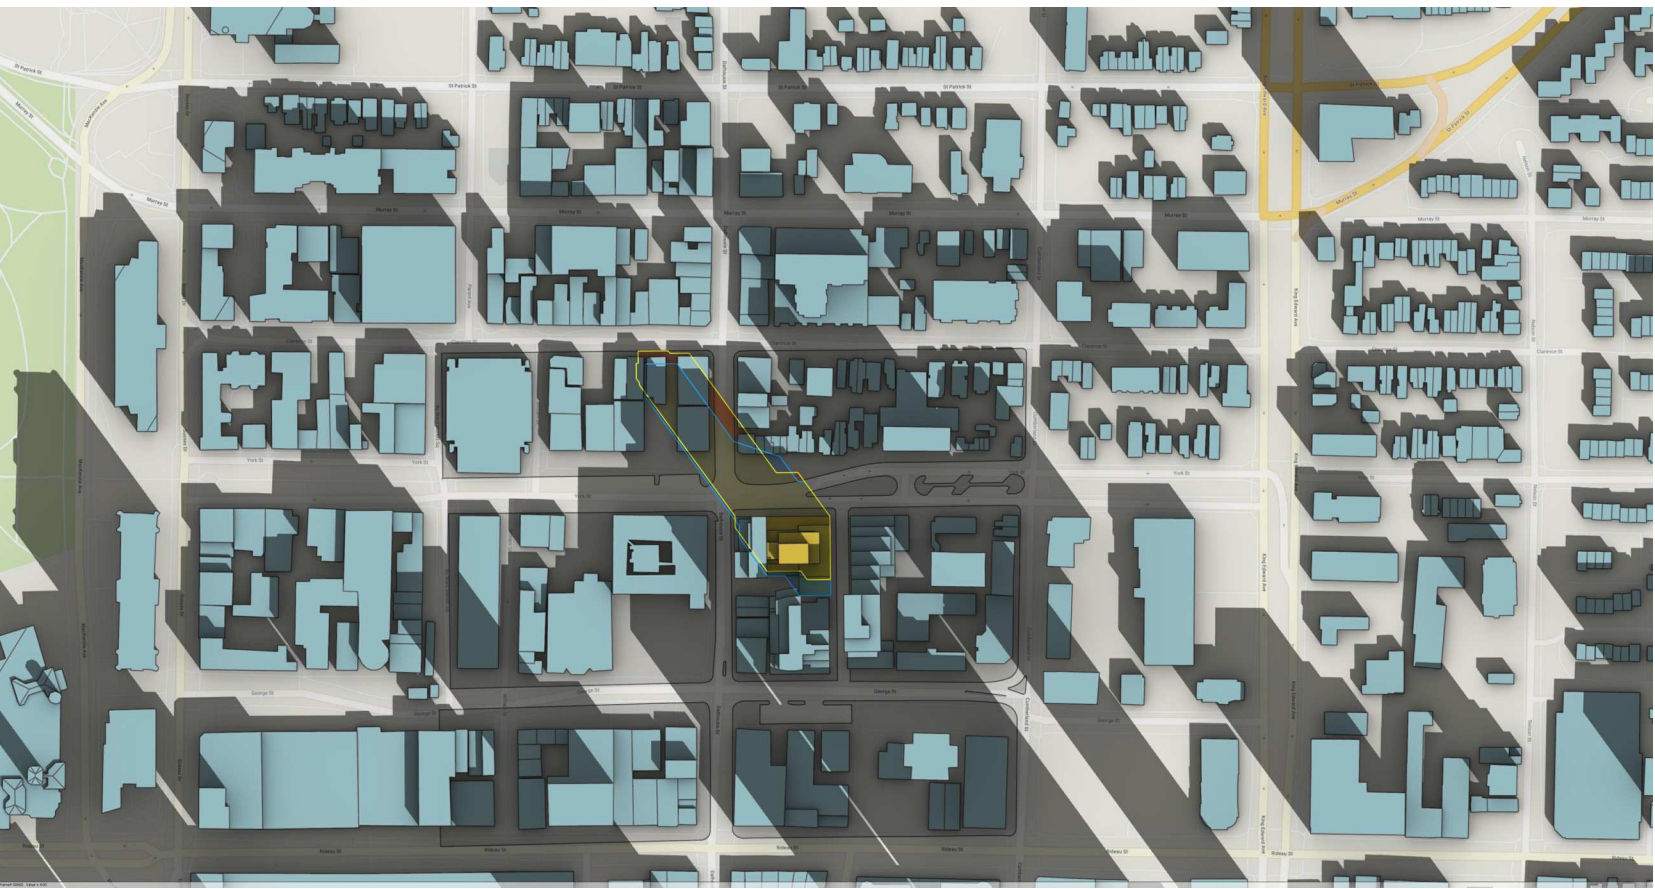


08h00 SEPTEMBER 21st

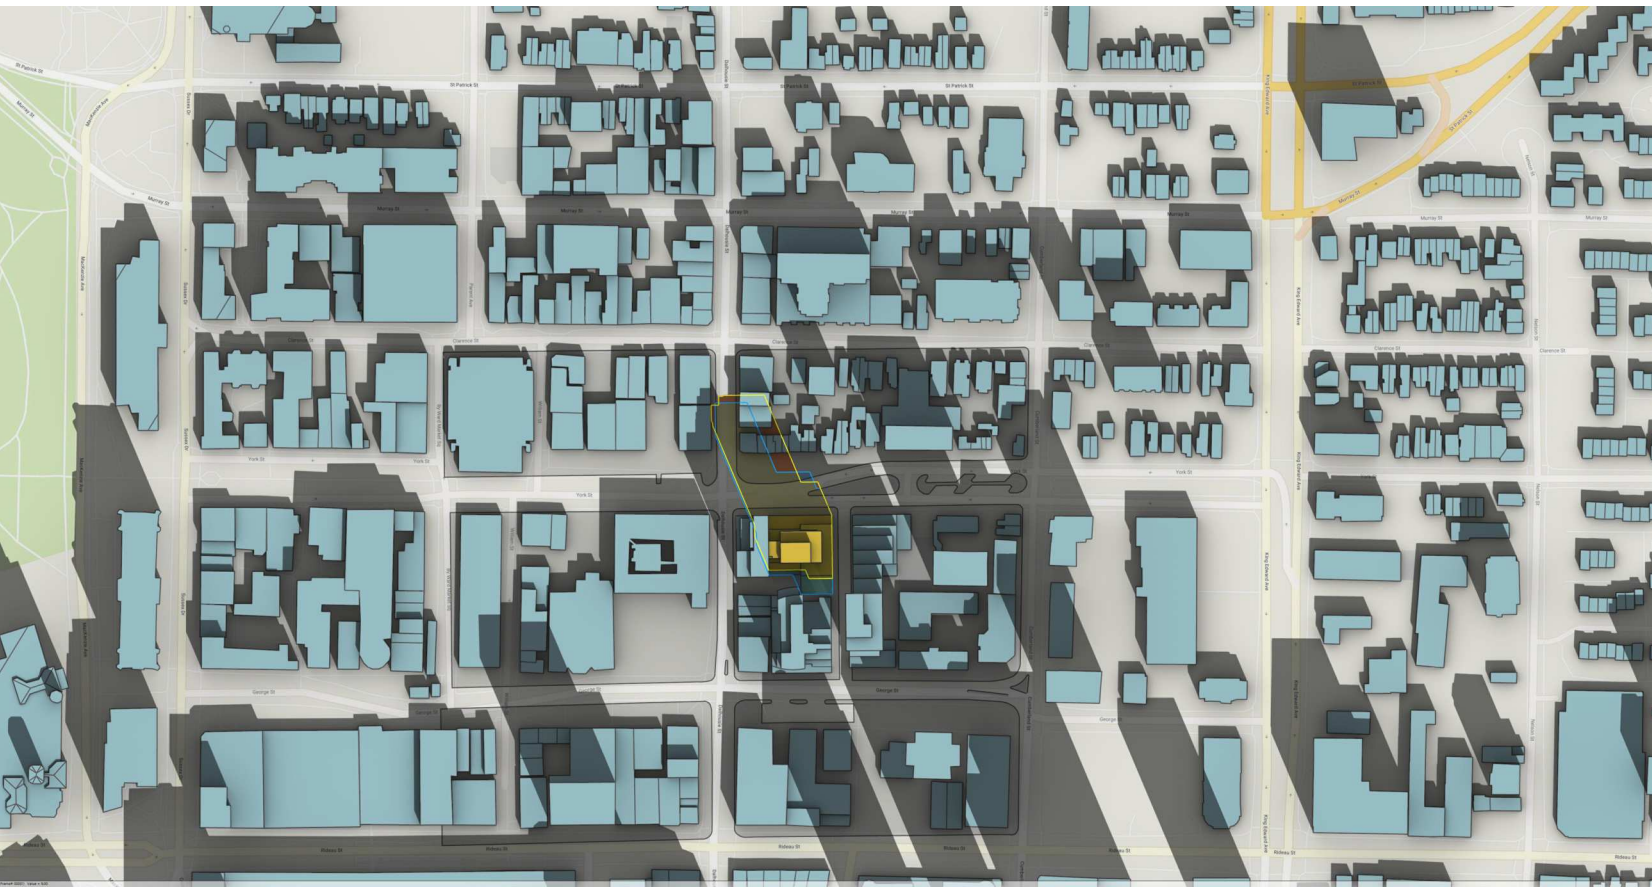


09h00 SEPTEMBER 21st

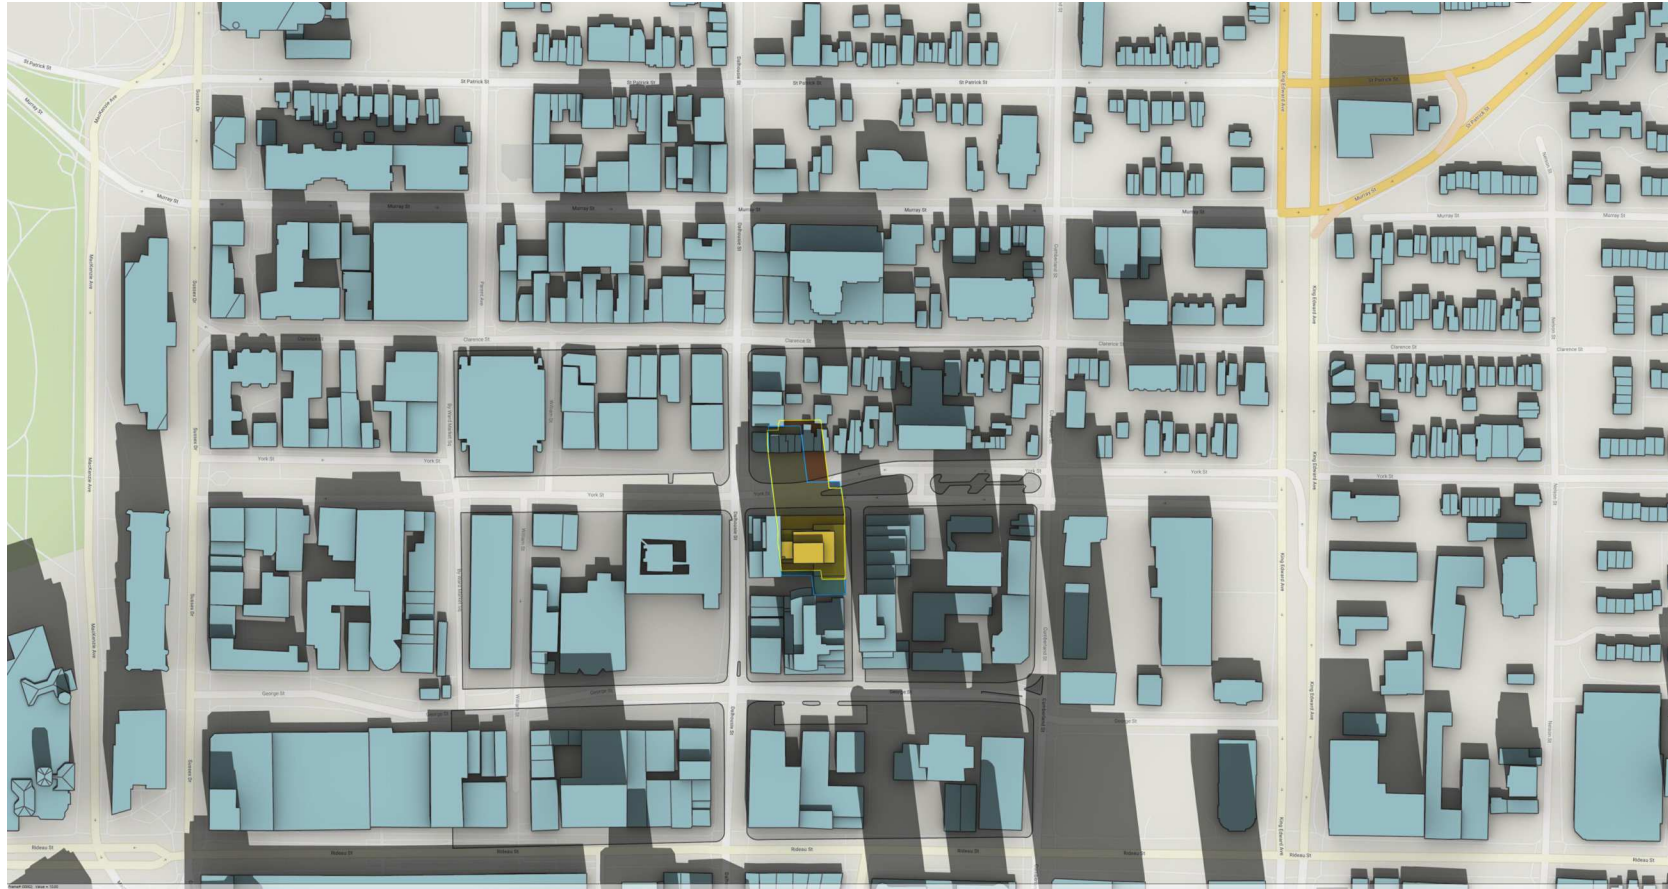


10h00 SEPTEMBER 21st

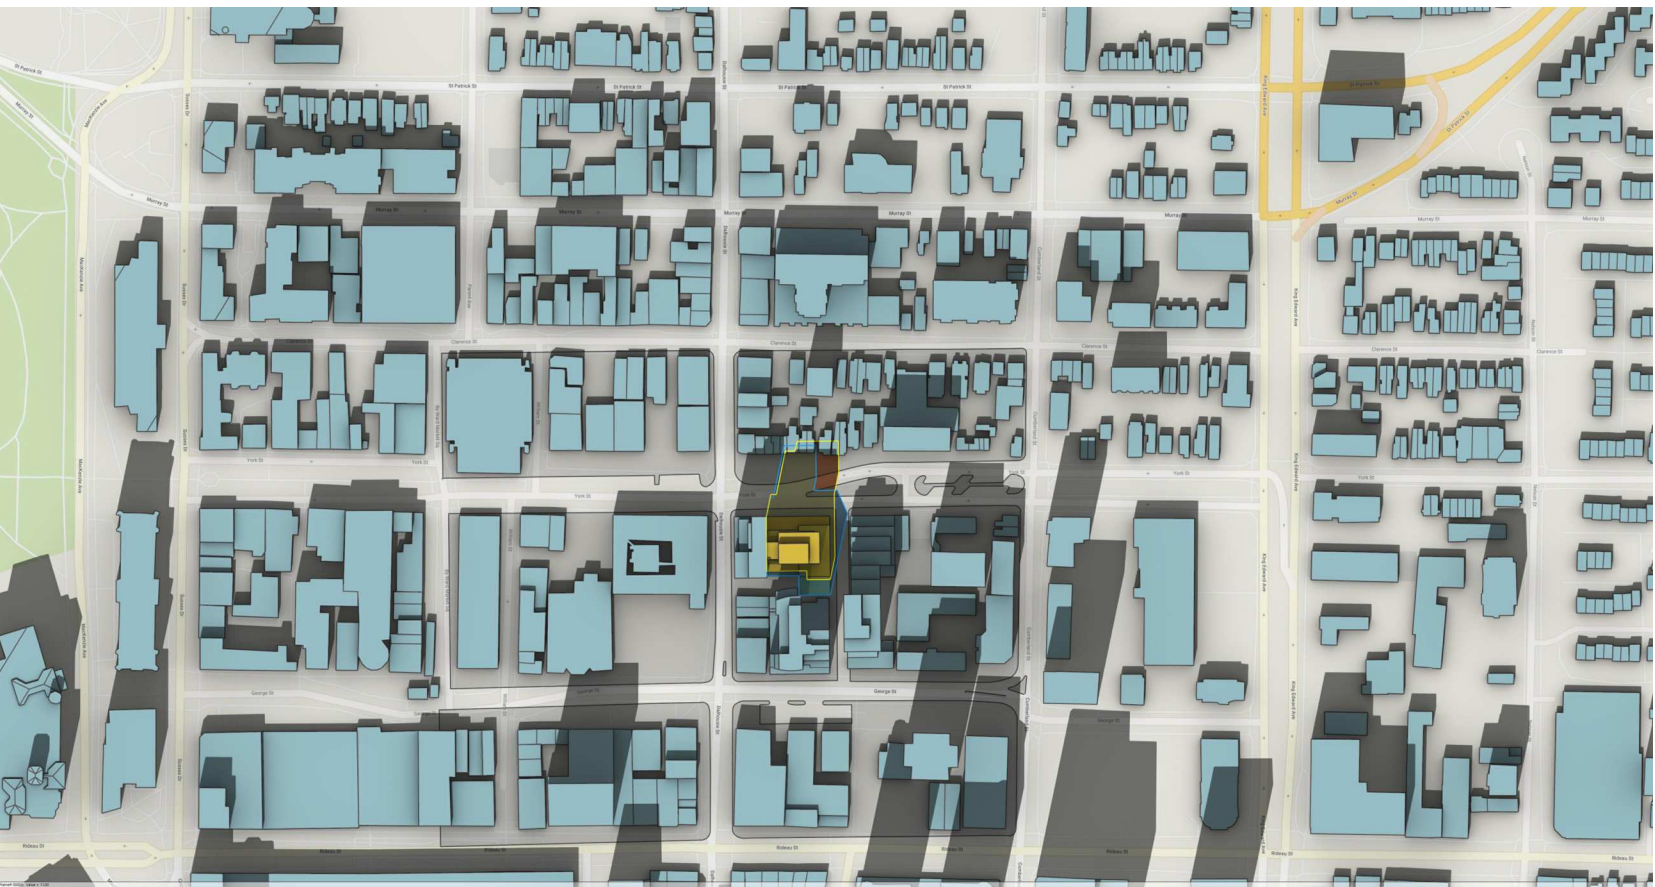


11h00 SEPTEMBER 21st

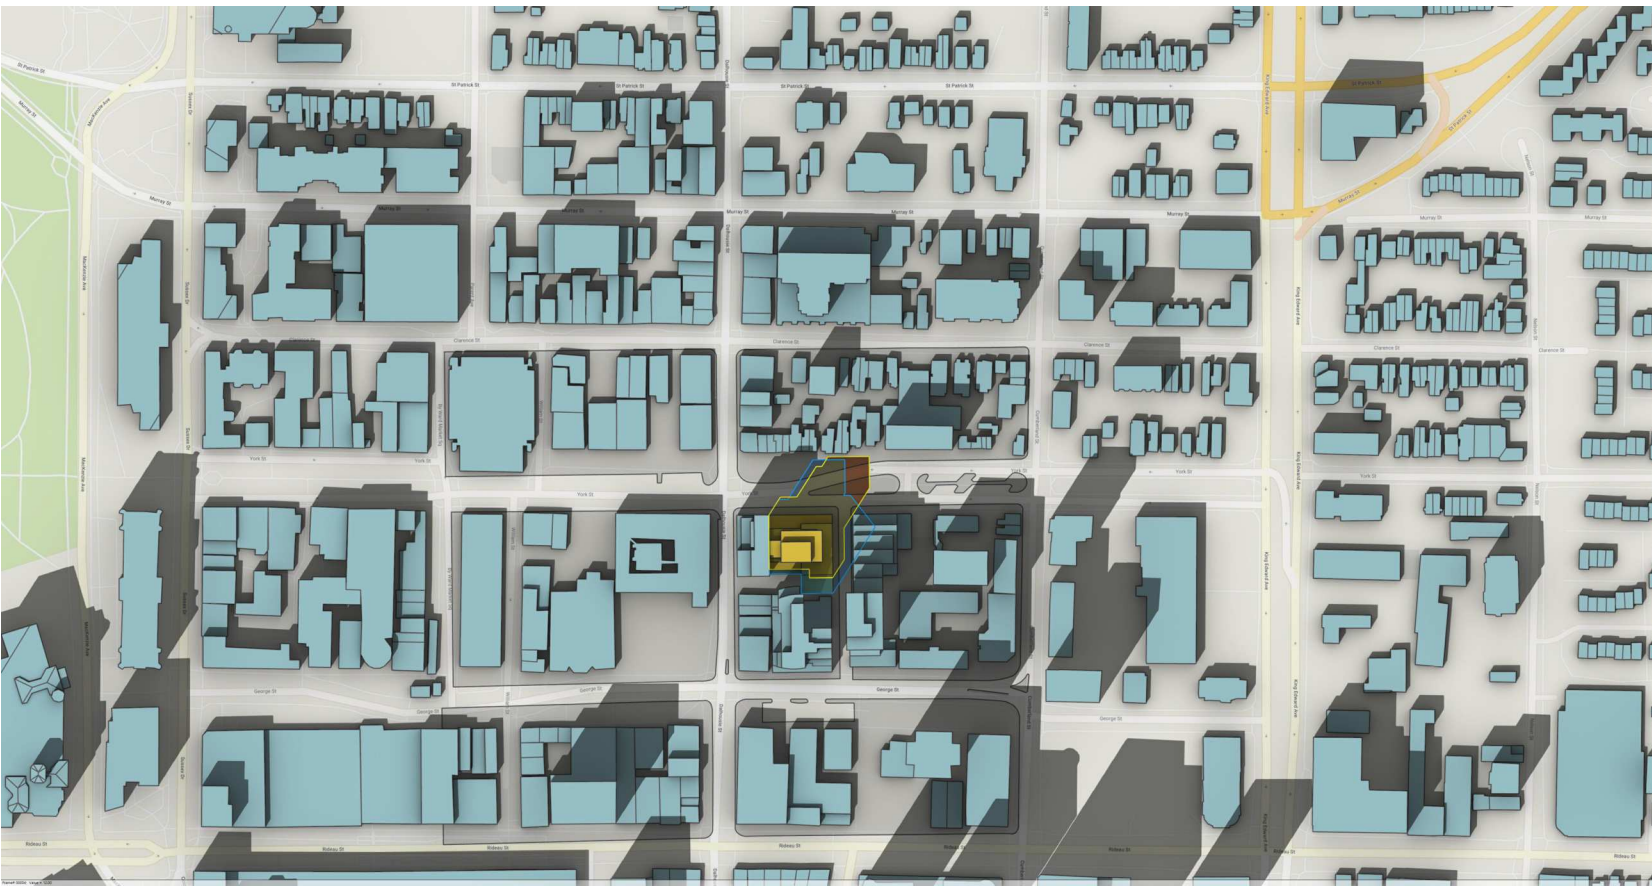


12h00 SEPTEMBER 21st

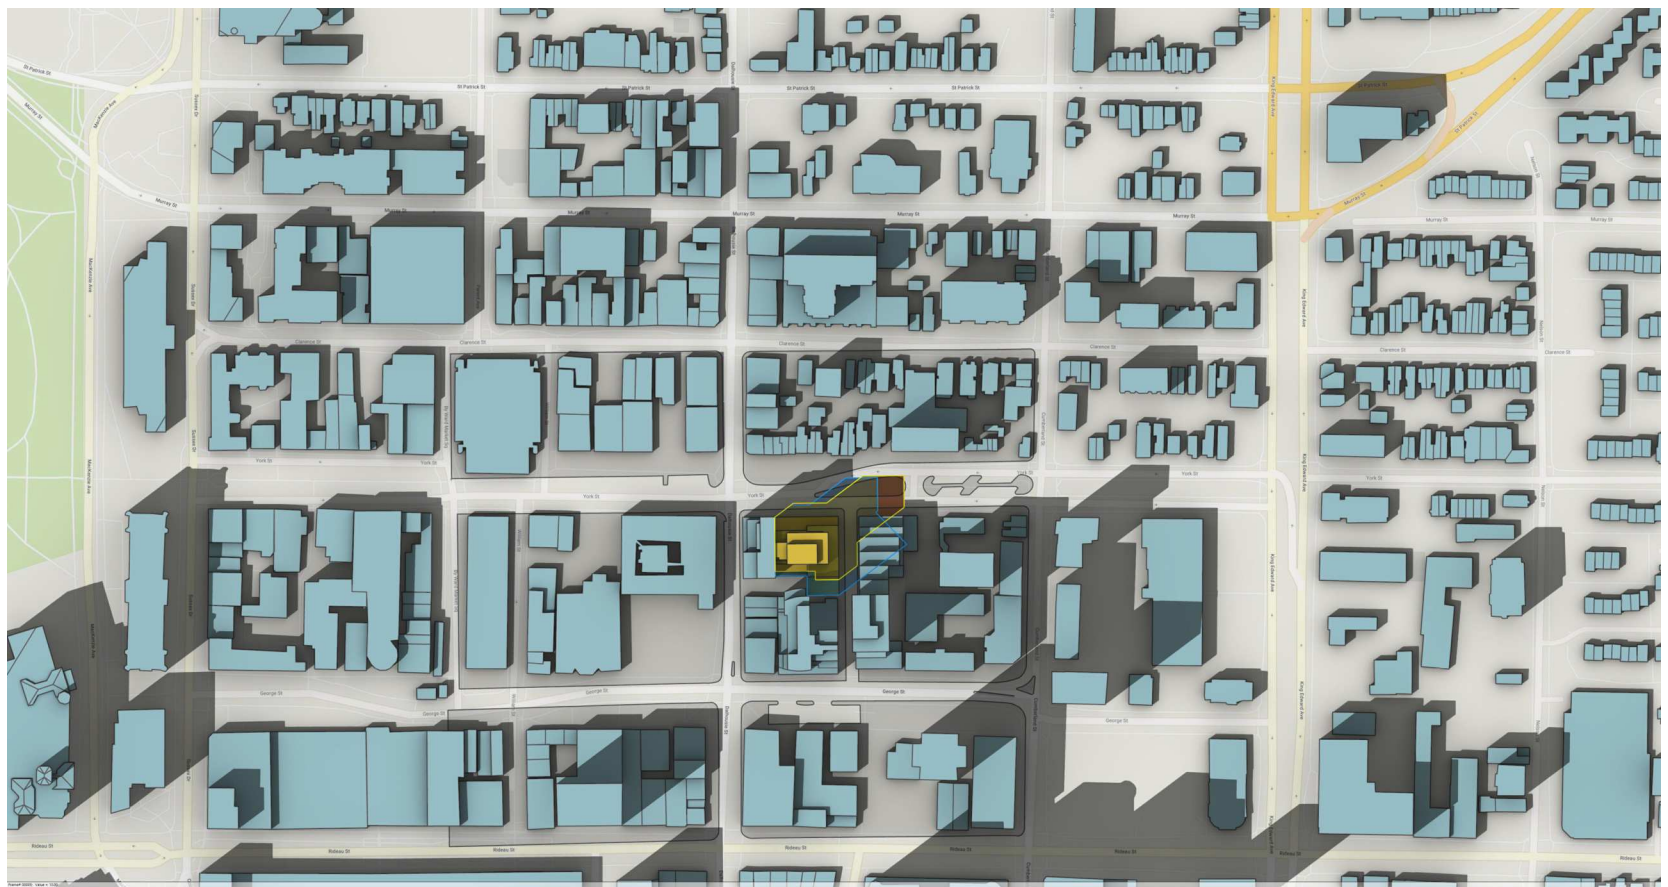


13h00 SEPTEMBER 21st

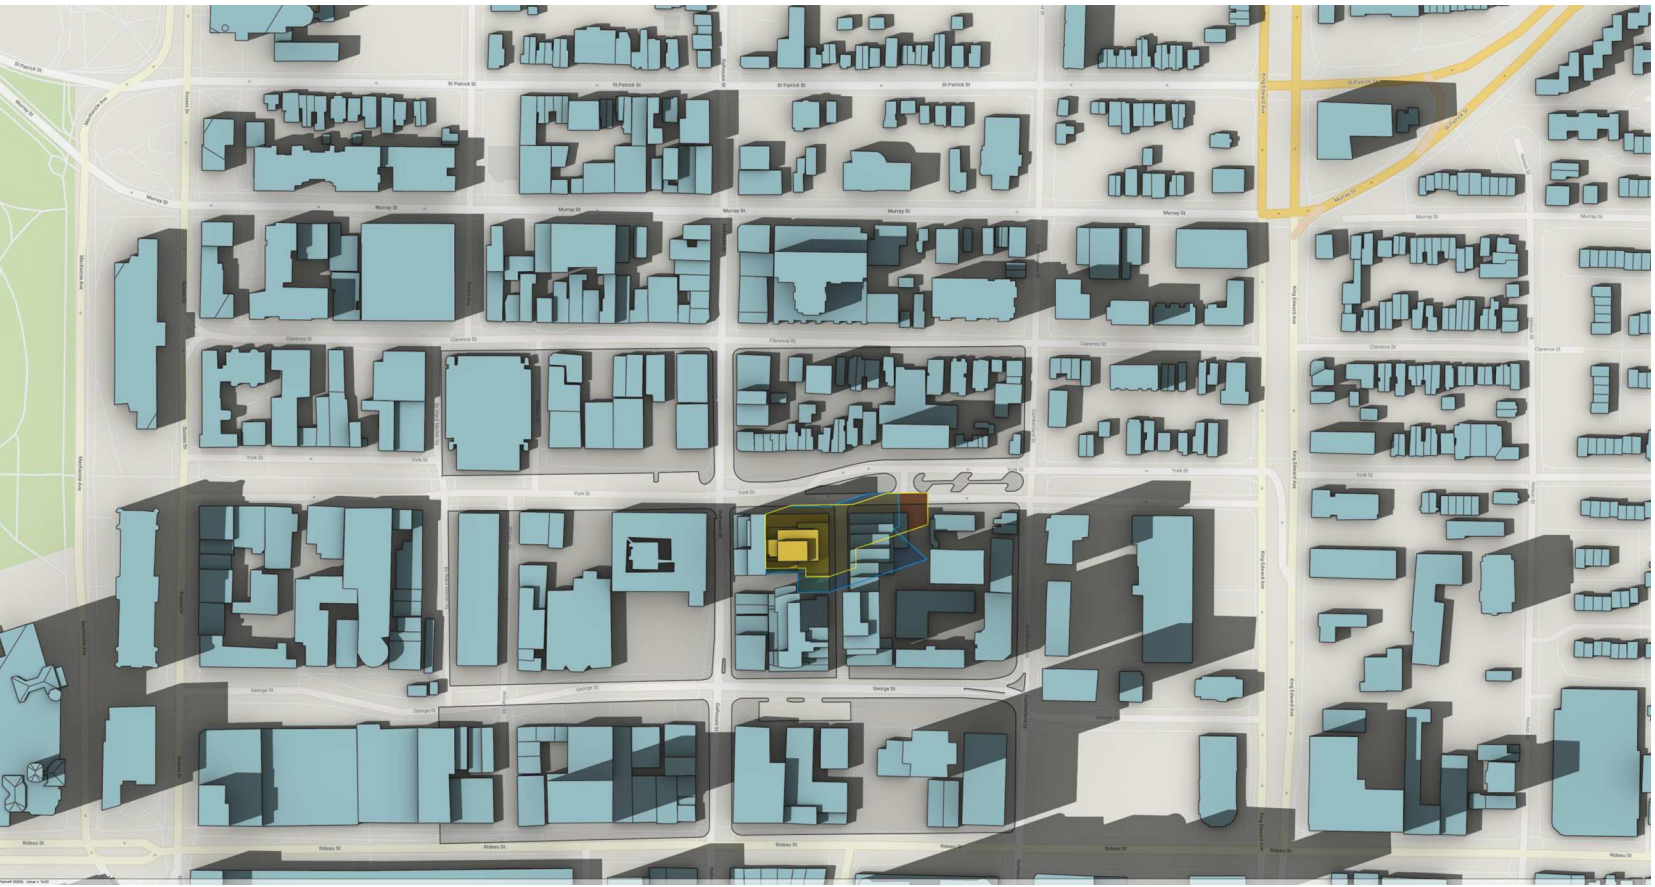


14h00 SEPTEMBER 21st

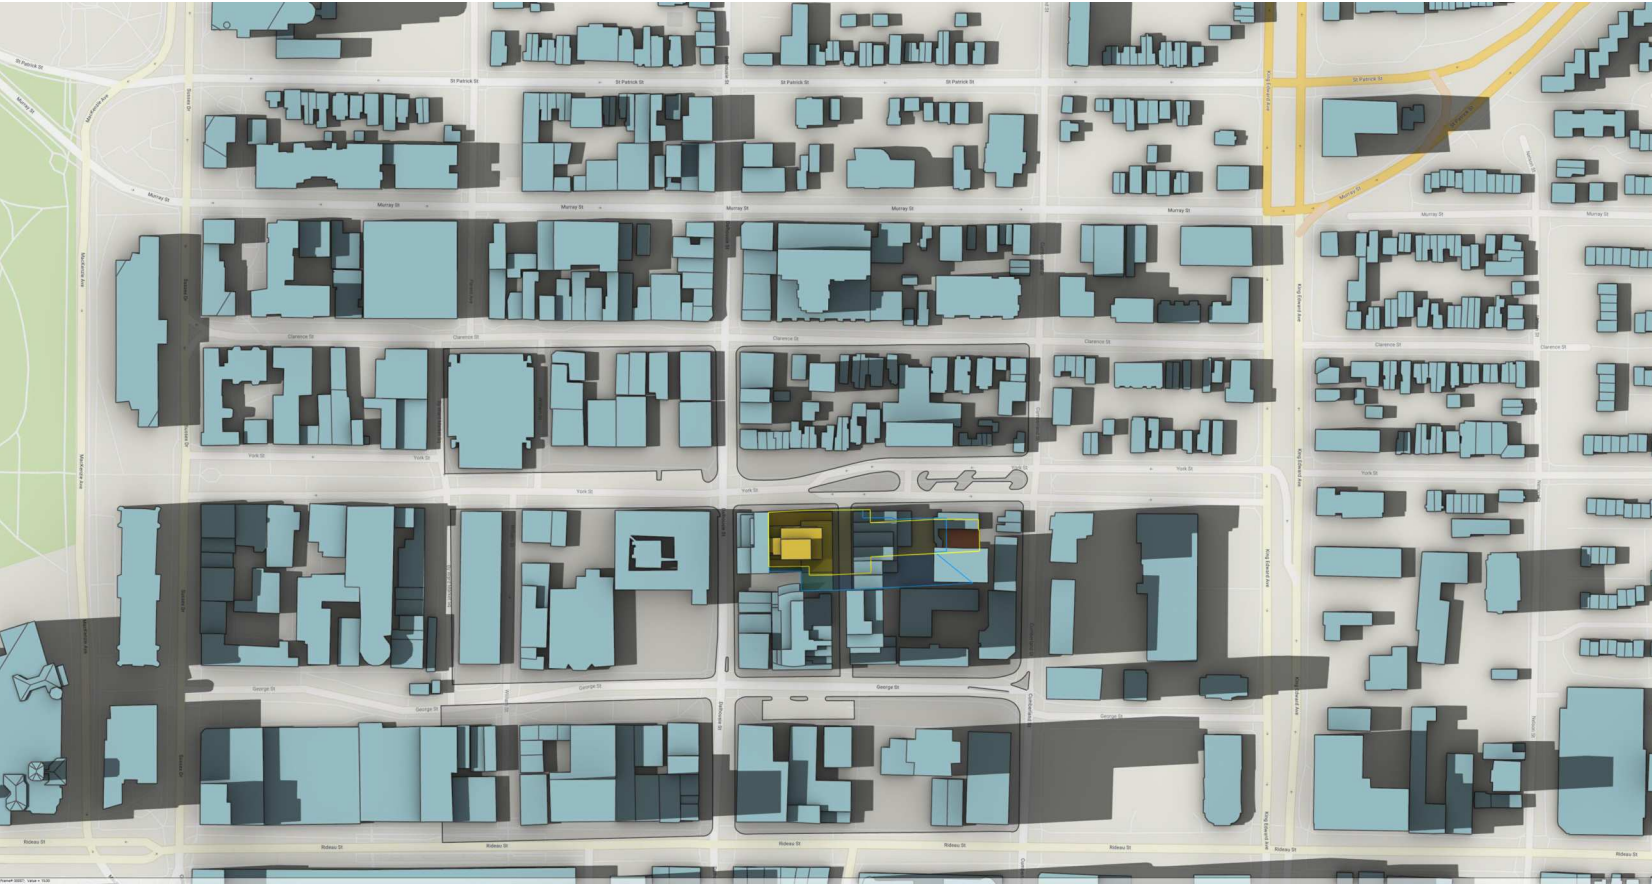

15h00 SEPTEMBER 21st

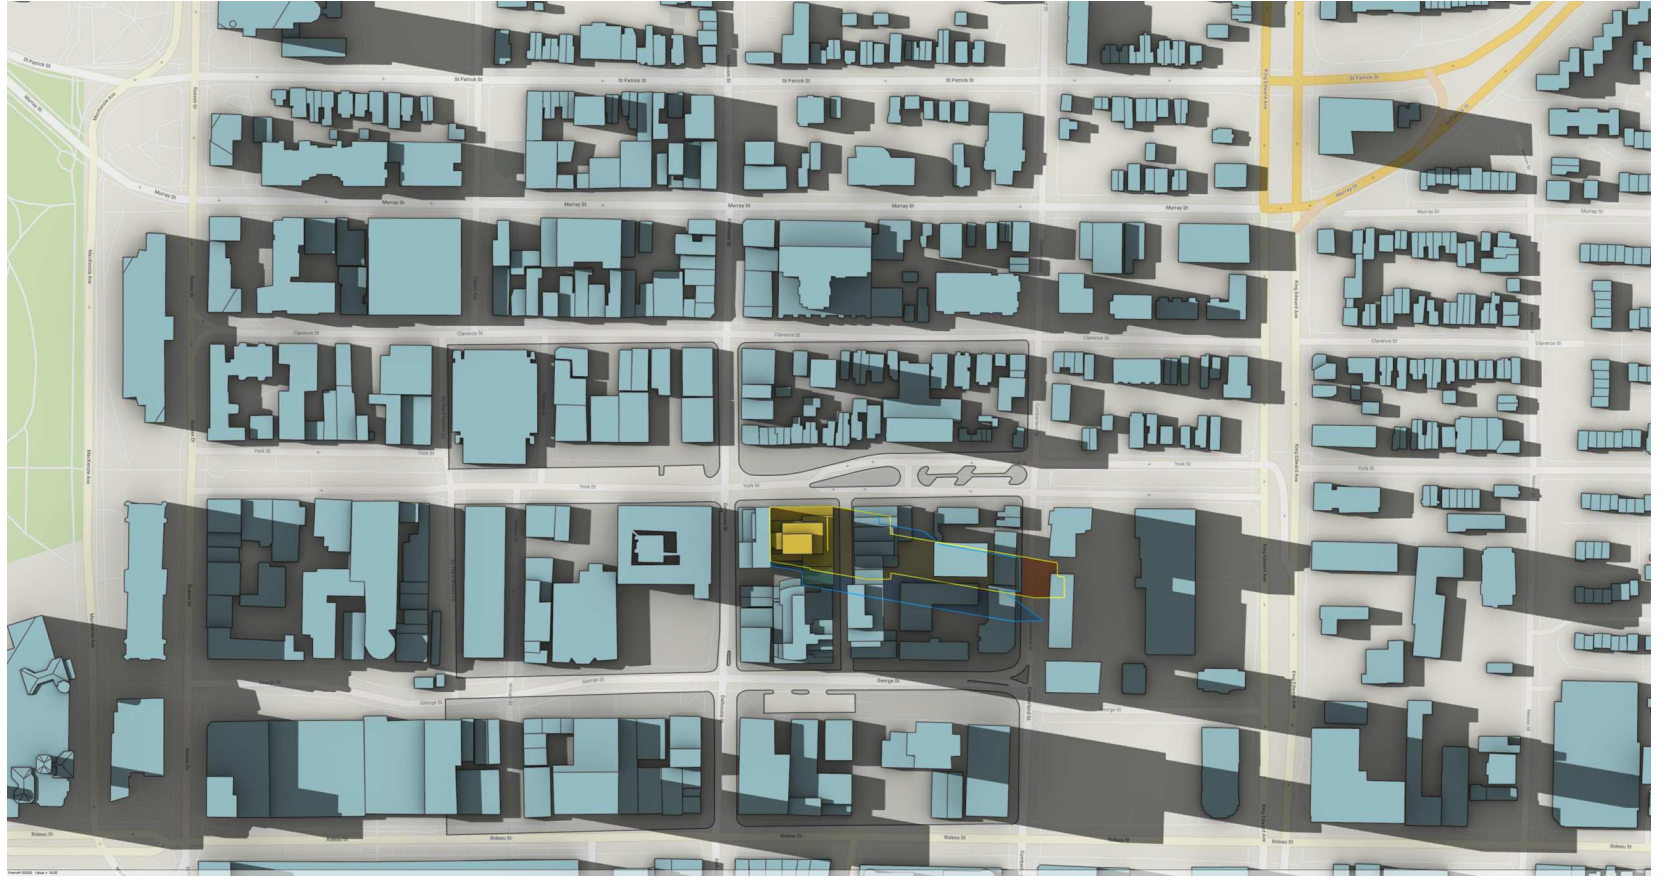

16h00 SEPTEMBER 21st

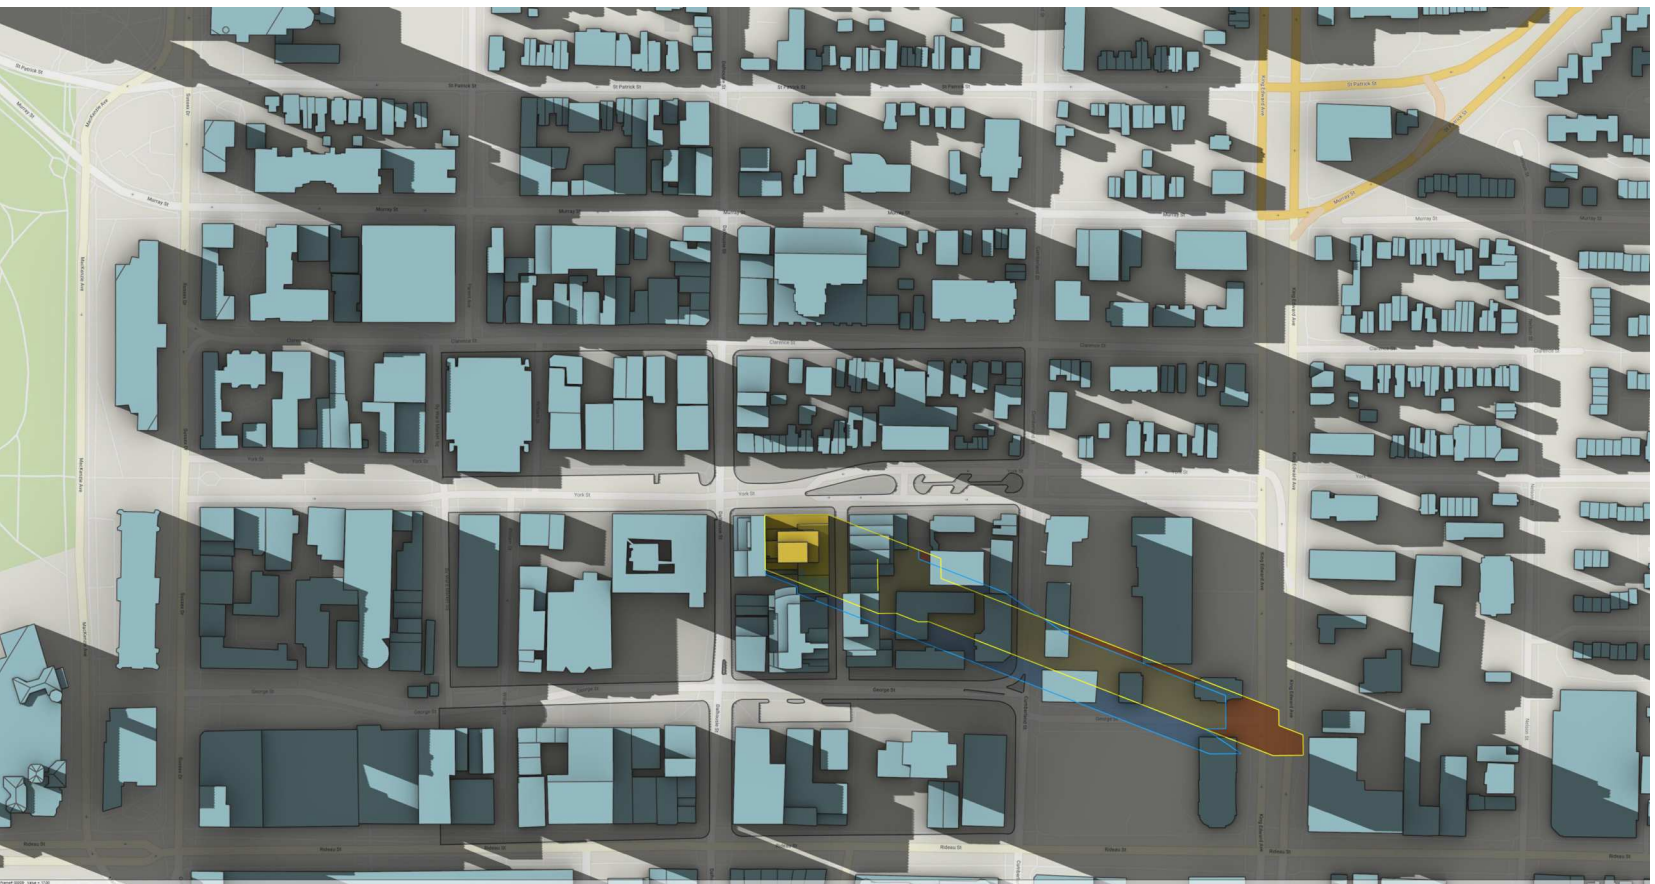

17h00 SEPTEMBER 21st



18h00 SEPTEMBER 21st

PROPOSED SHADOW OUTLINE


AS OF RIGHT SHADOW OUTLINE
Height and massing as provided by
the existing Zoning By-law, Schedule
485 for 110 York lot and schedule 74
for 110 York lot

PROPOSED DEVELOPMENT

PUBLIC SPACES - None are captured.

NEW NET SHADOW
Highlights the increase in shadow
resulting from the proposed development
after taking into account the shadow
which would be cast from the as of right
height and massing.

Latitude 45.42892369 and Longitude -75.69044705

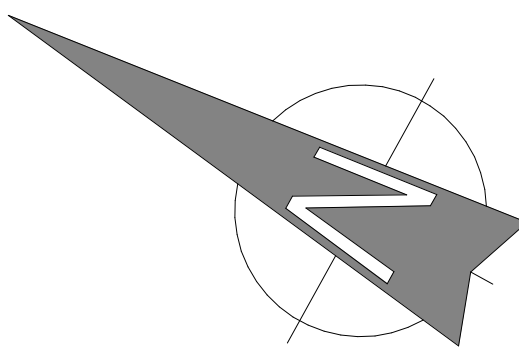

PUBLIC SPACES - None are captured in the study area.
The new net shadow does not result in an average of 50% of any public space being cast in shadow for 5 or more hourly interval times during the September test date only.

COMMUNAL AMENITY AREA - None are captured in any sun study area.
The new net shadow must allow for an average of 50% of any communal amenity area being exposed to sun light during two consecutive hourly interval times per day between 11am and 3pm (both are inclusive) during all three test dates (with the exception of pools and rooftop patios which only have to meet the criteria of June and September).

MAINSTREET CORRIDORS AND MINOR CORRIDORS - None are captured in the study area.
The new net shadow in any one spot for more than 3 consecutive hourly test times of the sidewalk on the opposite side of the street, being cast in shadow during the September test date only.

GROUND LEVEL RESIDENTIAL PRIVATE OUTDOOR AMENITY SPACE - None are captured in the study area.
The new net shadow within the no impact zone of any residential private outdoor amenity space being cast in shadow for more than two consecutive hourly test times during the June and September test date for development proposals outside the greenbelt only.

- GENERAL NOTES
- These architectural documents are the exclusive property of NEUF architect(s) Inc. and cannot be used, copied, or reproduced without written pre-authorization.
 - The contractor is responsible for checking and verifying all dimensions with respect to the project. Any discrepancy shall be reported to the architect.
 - The architect must be notified of all errors, omissions, and discrepancies between these documents and those of the other professionals.
 - Do not scale drawings. The dimensions on these documents must be read and not measured.
 - These drawings are to be read in conjunction with all material relevant to the project.

Mechanical - Electrical Engineer
JAIN
7405 East Denison Crescent, 2nd Floor Mississauga, Ontario, L5N 6P6
T 905 265 9900 jain@jaincad.com

Structural Engineer
ADJELEIAN ALLEN RUBELI LIMITED
75 Albert Street, Suite 1005, Ottawa, Ontario K1P 5E7
T 613 232 5786 aa@ca


Landscape Architect
James B. Lennox & Associates
3332, Carling Avenue, Ottawa ON K2H 5A6
T 613 722 5768 jba@ca

Civil
Novatech Eng. Consultants Ltd.
240, Michael Cowland Drive, Suite 200, Ottawa ON K2M 1P6
T 613 234 9600 novatech-eng.com

Architect
NEUF Architectes INC.
10 Ridgely Street, 4th floor, Ottawa ON K1M 5J1
T 613 647 1117 neuf.ca

Interior Design
Mason Studio
91 Phipps Avenue, Toronto ON M6H 1A5
T 416 761 8736 masonstudio.com

SURVEYOR
ANNIS O'SULLIVAN VOLLEBEKK Ltd.
14 Cornwall Gate, Suite 500, Nepean ON K2E 7J6
T 613 727 0800 aosv@ca

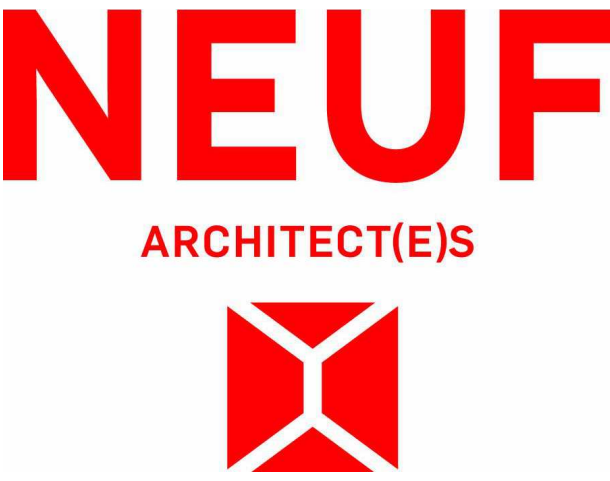

905 Preston St., 2nd Floor, Ottawa ON K1S 4K7
T 613 219 8503 claridgohomes.com

Project
110-116 YORK STREET

Location
OTTAWA

No.
13098.00

NO	REVISION	DATE (yyyy.mm.dd)
G	FOR CLIENT REVIEW	2023.07.07
L	FOR HERITAGE DEMOLITION PERMIT REVIEW	2023.11.03
NNN	FOR SITE PLAN APPROVAL	2025.06.30
QQQ	FOR SITE PLAN APPROVAL	2025.07.15
VVV	FOR SITE PLAN APPROVAL	2025.09.15

Drawn by
SJ/AA

Checked by
LH


DATE (a.m.m.j)
JUL 2023

Scale
As indicated


Drawing Title
SUN STUDY - SEPTEMBER

Revision
VVV


Dwg Number
A1002

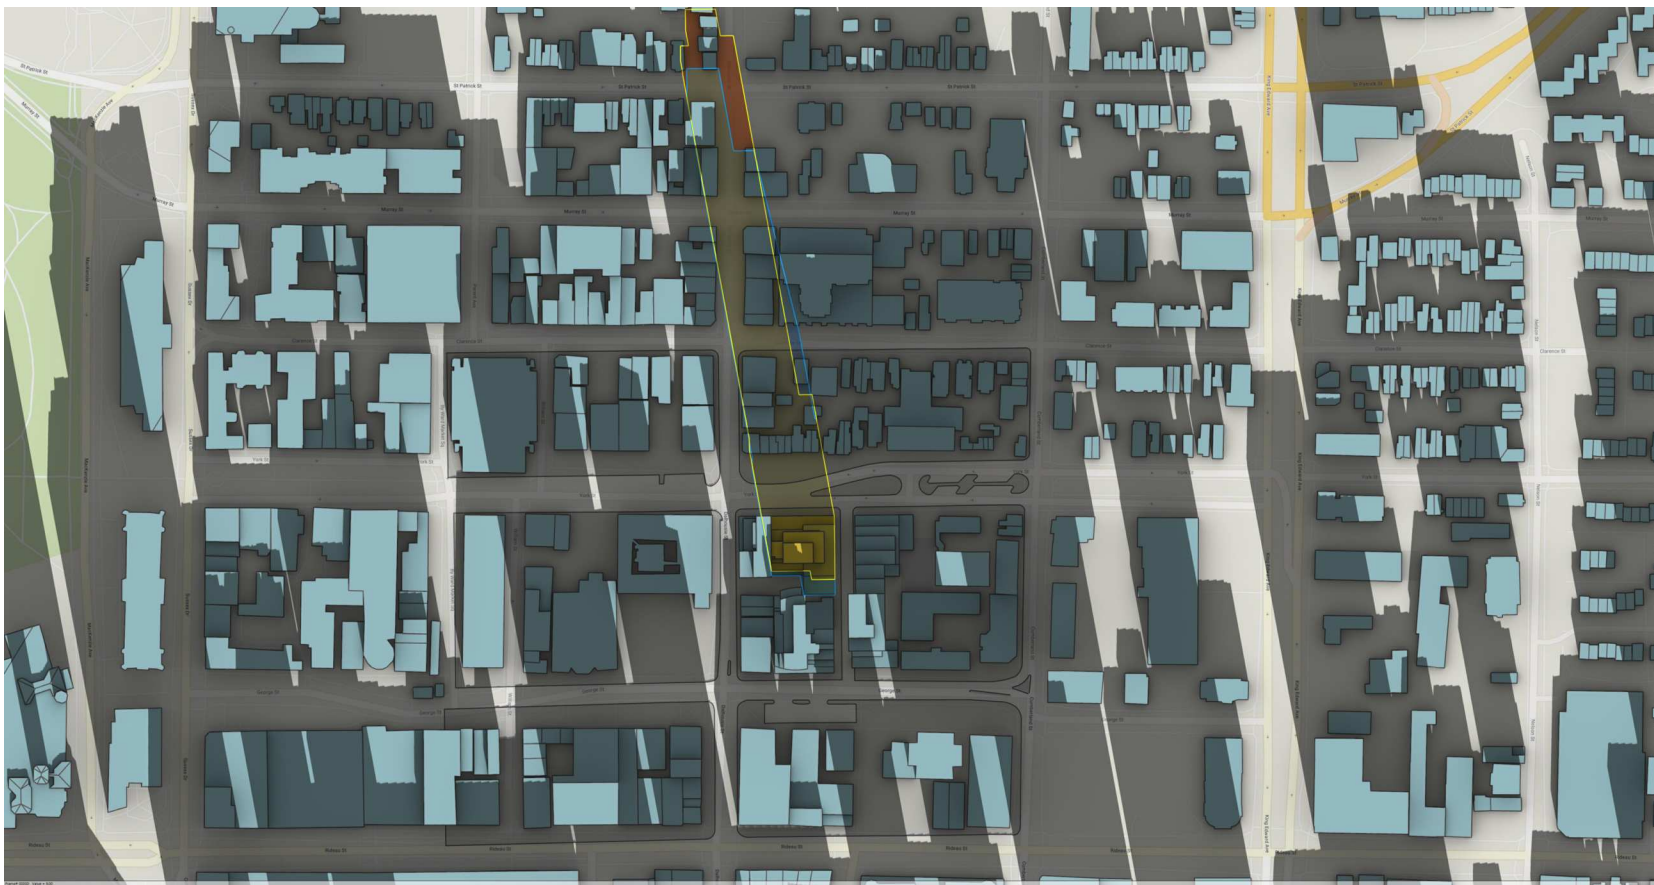


09h00 DECEMBER 21st

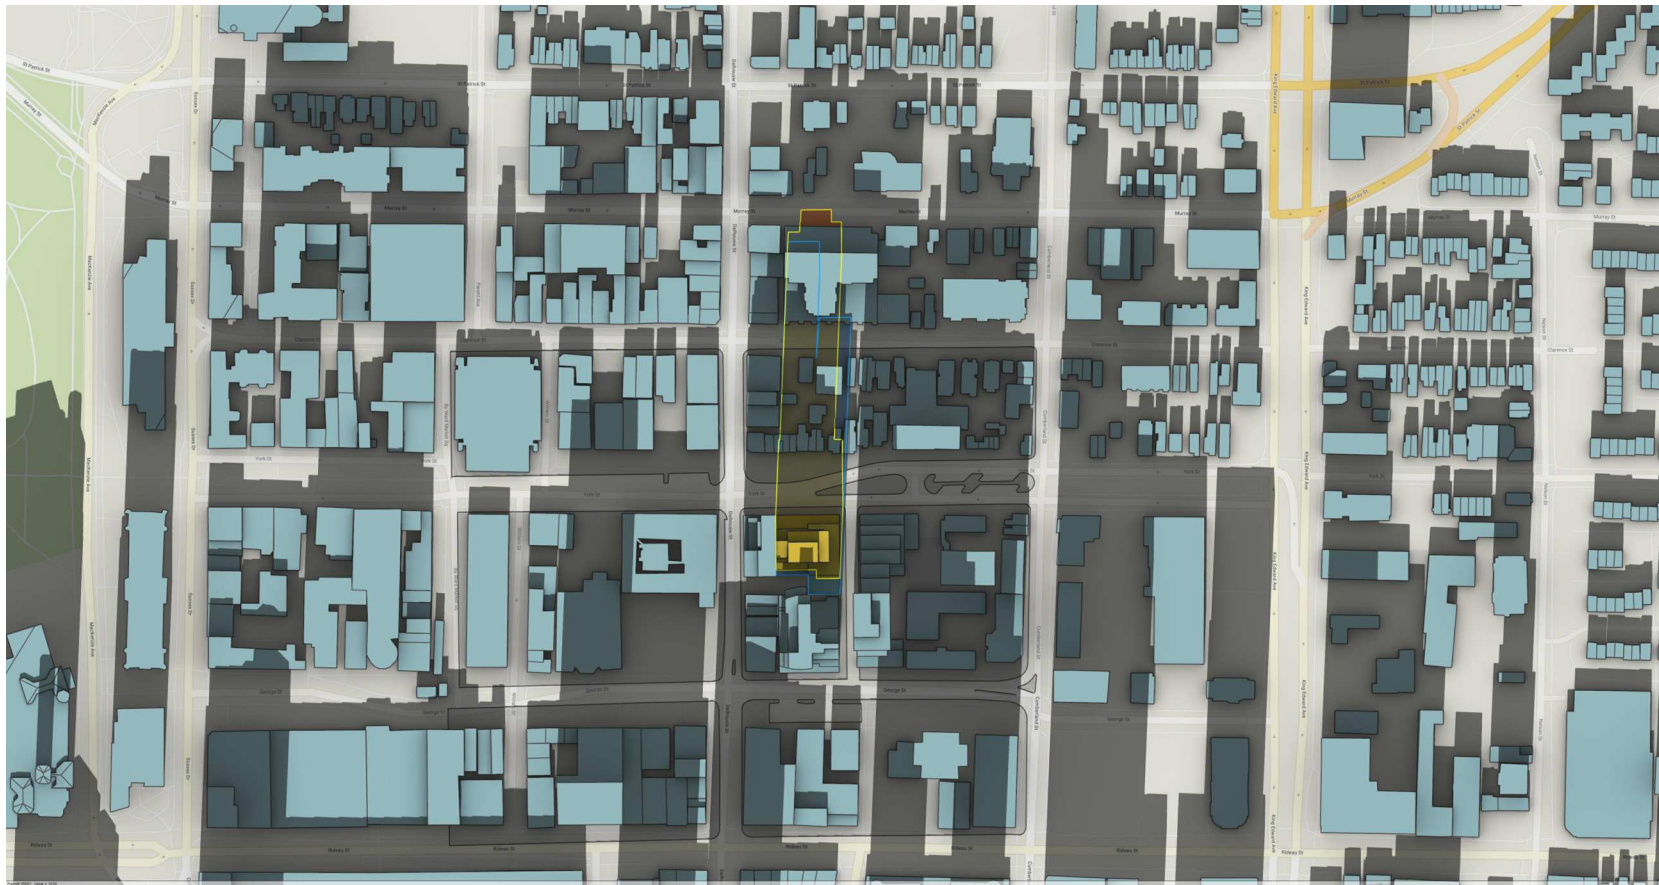


10h00 DECEMBER 21st

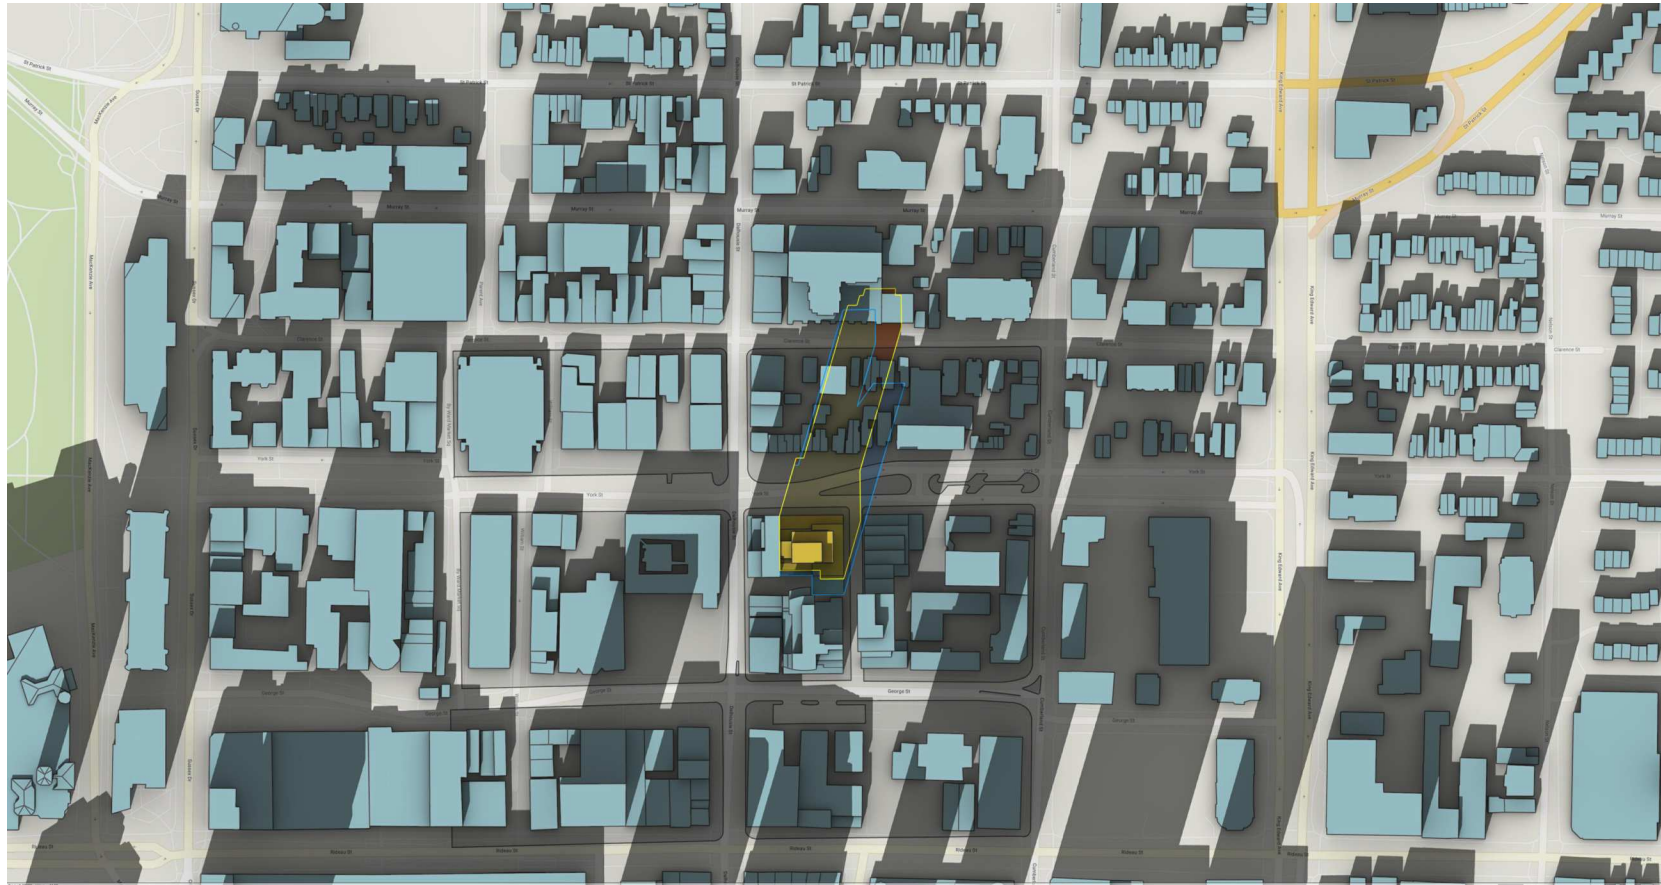


11h00 DECEMBER 21st

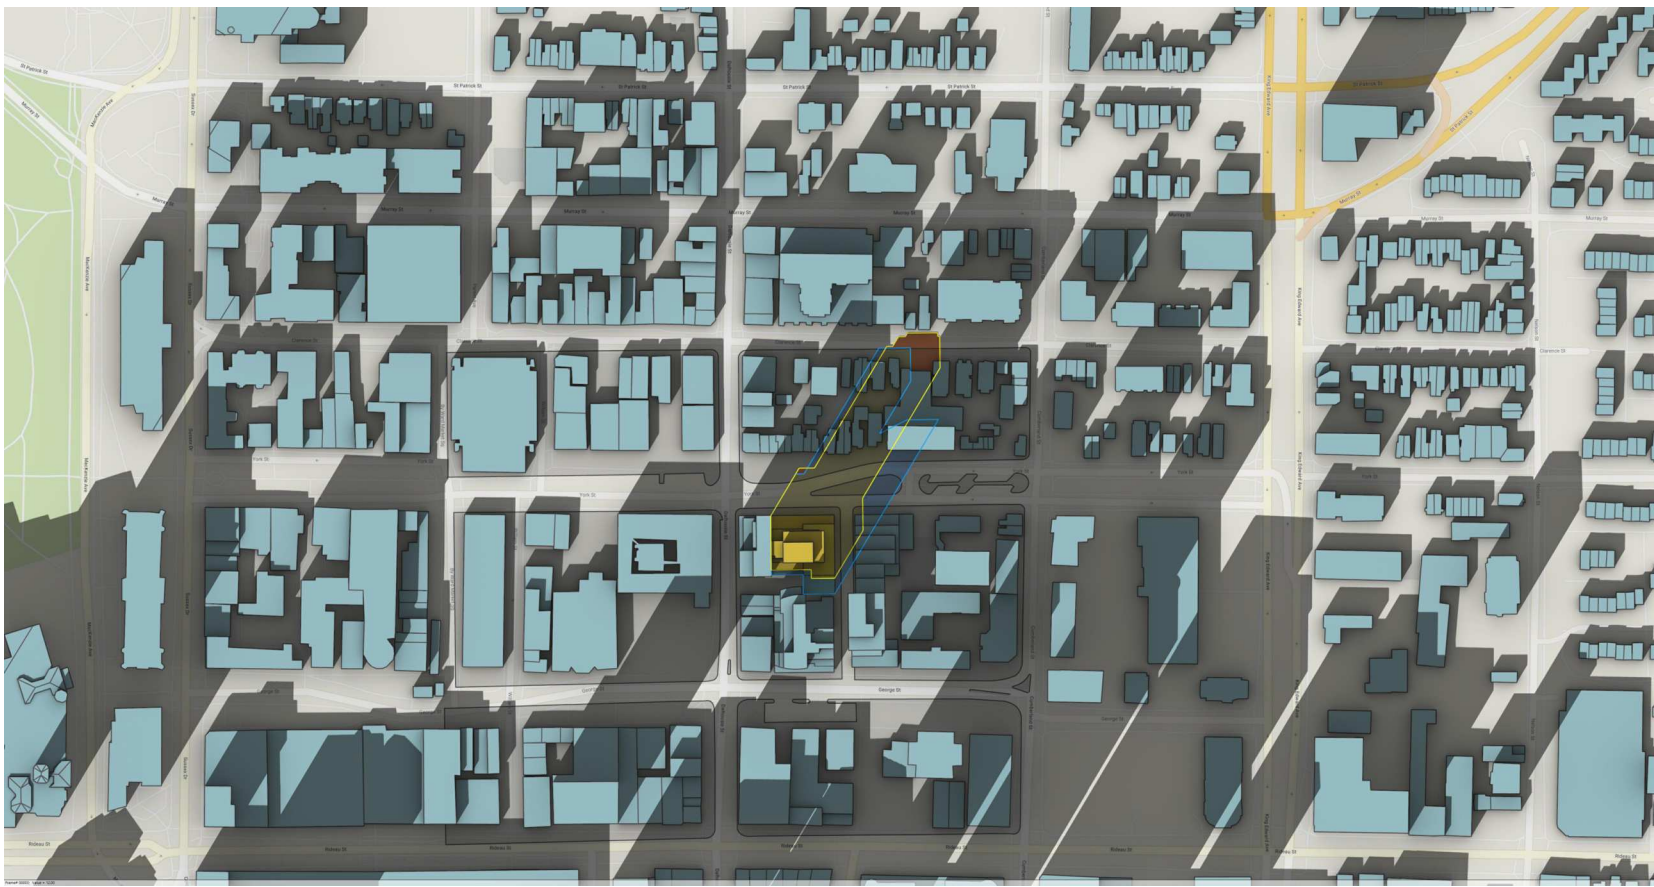


12h00 DECEMBER 21st

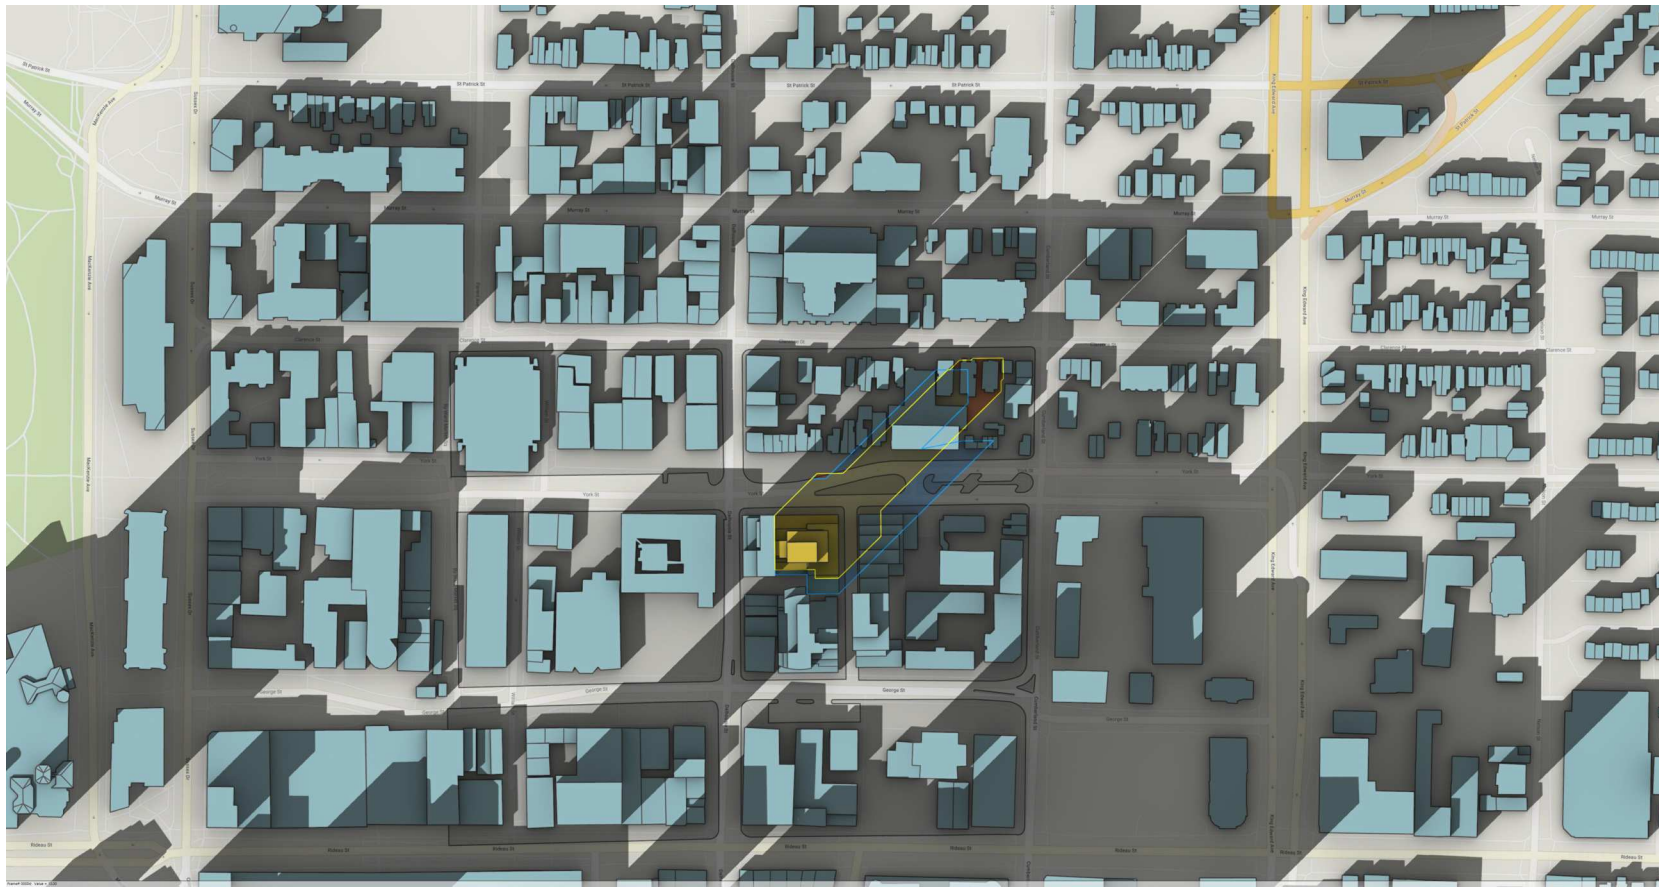

13h00 DECEMBER 21st

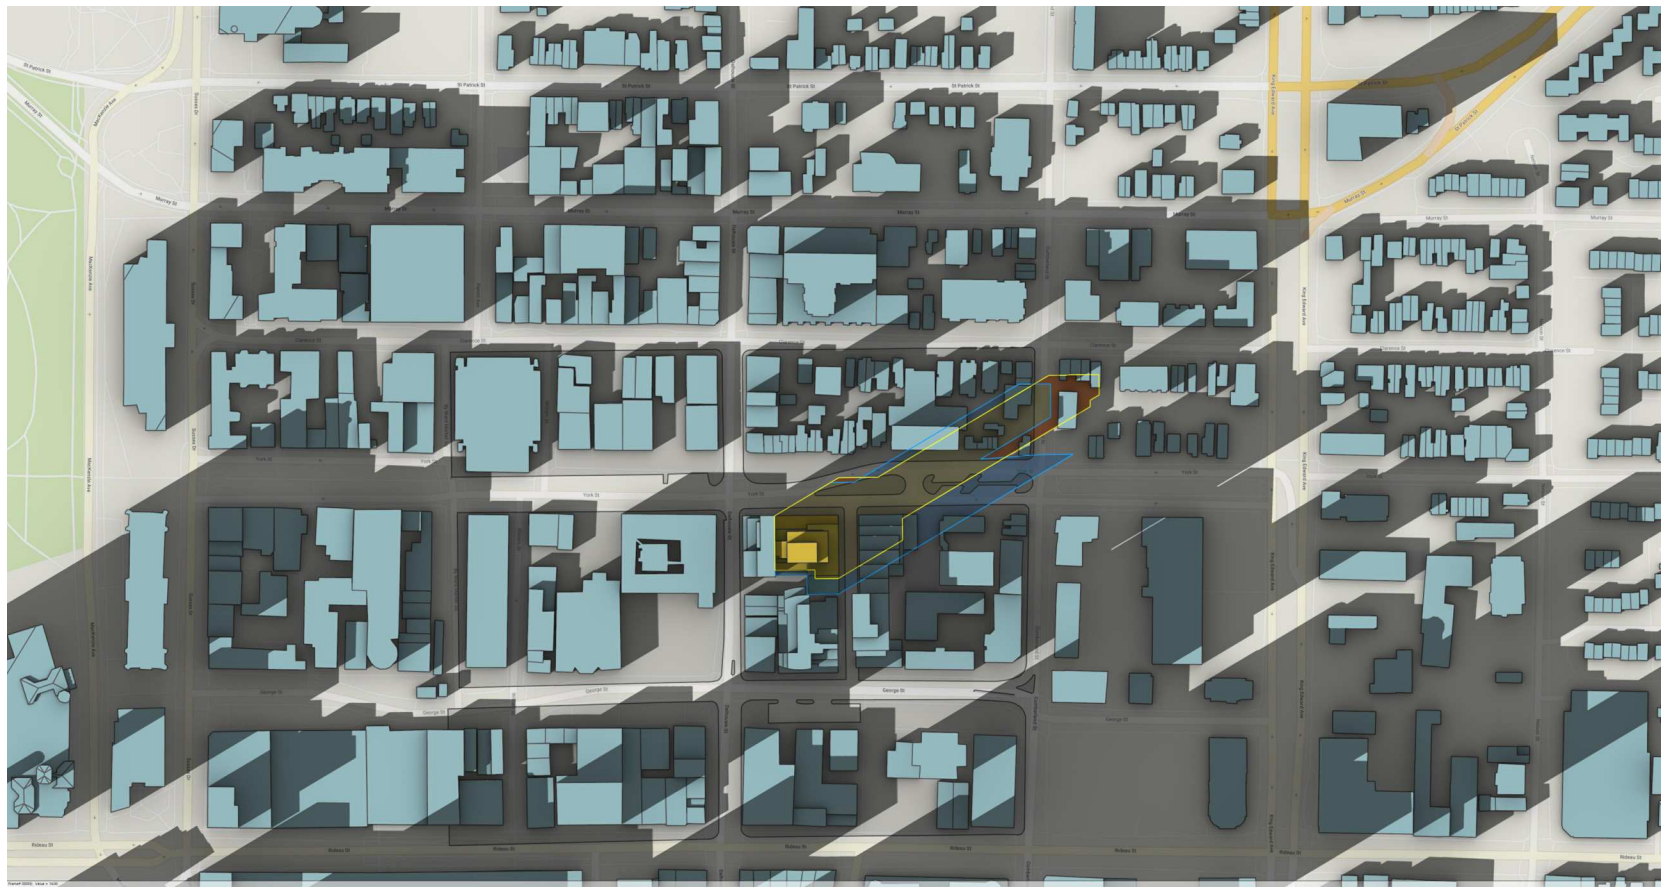


14h00 DECEMBER 21st

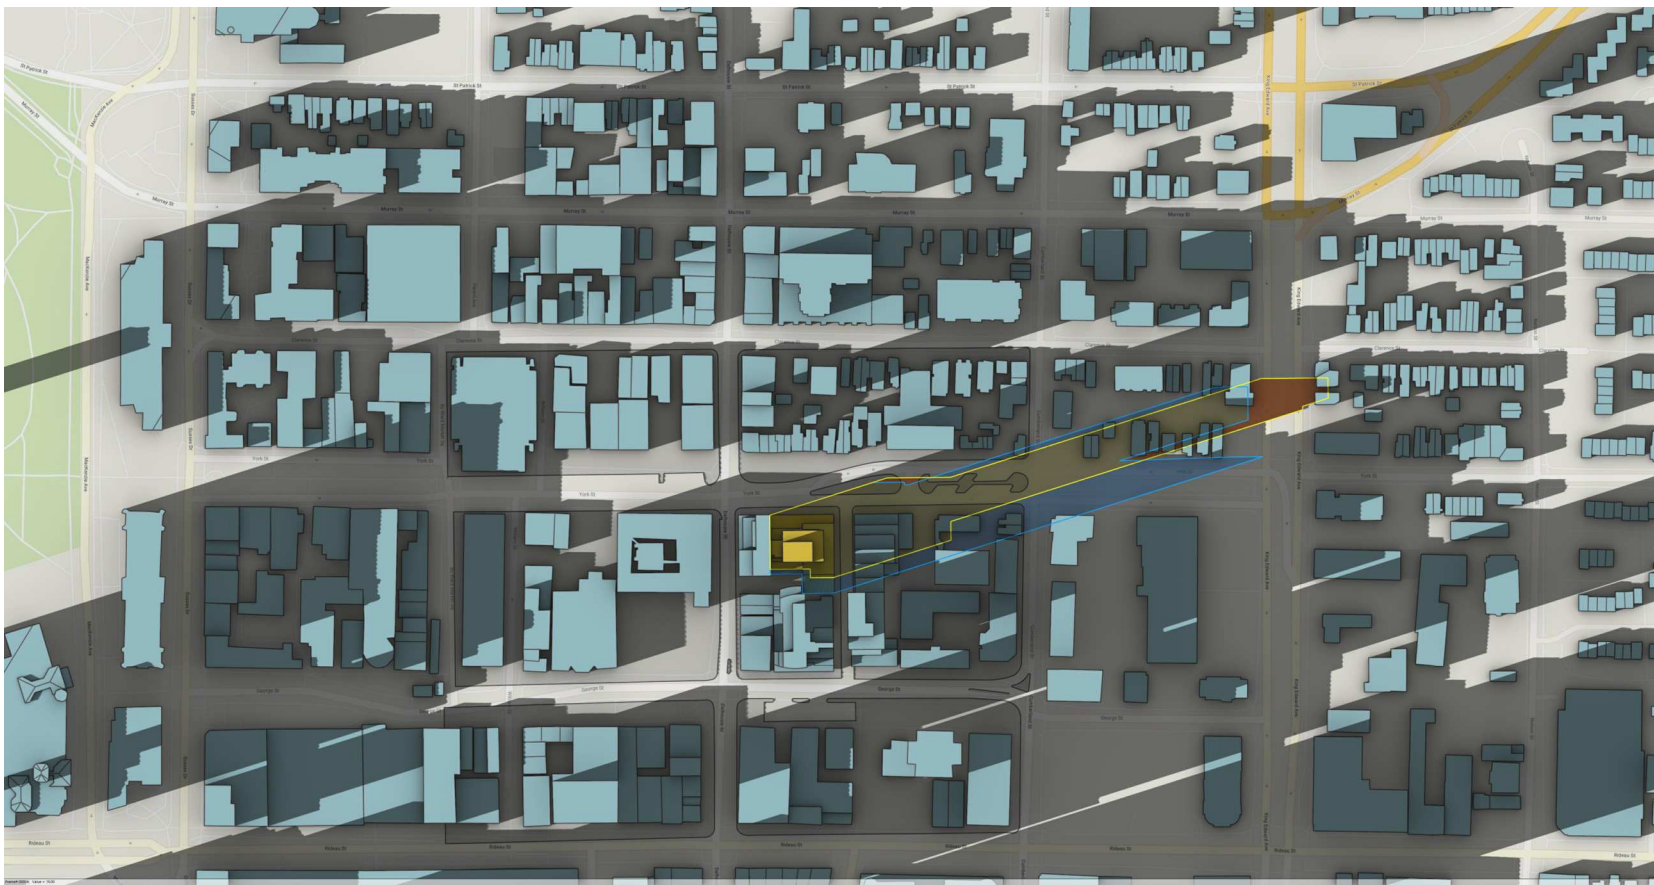

15h00 DECEMBER 21st

- PROPOSED SHADOW OUTLINE
- AS OF RIGHT SHADOW OUTLINE
Height and massing as provided by
the existing Zoning By-law, Schedule
485 for 110 York lot and schedule 74
for 116 York lot
- PROPOSED DEVELOPMENT
- PUBLIC SPACES - None are captured.
- NEW NET SHADOW
Highlights the increase in shadow
resulting from the proposed development
after taking into account the shadow
which would be cast from the as of right
height and massing.

Latitude 45.42892369 and Longitude -75.69044705

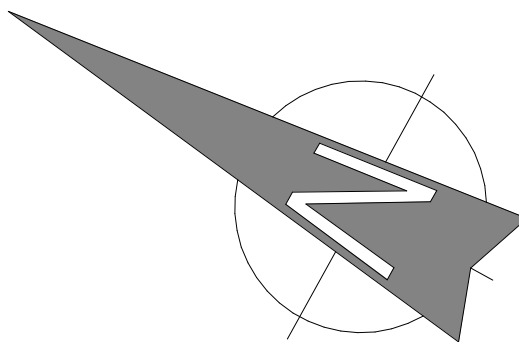

COMMUNAL AMENITY AREA - None are captured in any sun study area. The new net shadow must allow for an average of 50% of any communal amenity area being exposed to sun light during two consecutive hourly interval times per day between 11am and 3pm (both are inclusive) during all three test dates.

- GENERAL NOTES
- These architectural documents are the exclusive property of NEUF architect(s) inc. and cannot be used, copied, or reproduced without written pre-authorization.
 - The contractor is responsible for checking and verifying all dimensions with respect to the project. Any discrepancy shall be reported to the architect.
 - The architect must be notified of all errors, omissions, and discrepancies between these documents and those of the other professionals.
 - Do not scale drawings. The dimensions on these documents must be read and not measured.
 - These drawings are to be read in conjunction with all material relevant to the project.

Mechanical - Electrical Engineer
JAIN
7405 East Dundas Crescent, 2nd Floor Mississauga, Ontario, L5N 6P6
T 905 265 9900 jaincorporate.com

Structural Engineer
ADJELEIAN ALLEN RUBELI LIMITED
75 Albert Street, Suite 1005, Ottawa, Ontario, K1P 5E7
T 613 232 5786 aa.ca


Landscape Architect
James B. Lennox & Associates
3332, Carling Avenue, Ottawa ON K2N 1A6
T 613 722 5768 jba.ca

Civil
Novatech Eng. Consultants Ltd.
240, Michael Cowland Drive, Suite 200, Ottawa ON K2M 1P6
T 613 284 9800 novatecheng.com

Architect
NEUF Architectes INC.
10 Rideau Street, 4th floor, Ottawa ON K1N 5J1
T 613 847 1117 neuf.ca

Interior Design
Mason Studio
91 Pgham Avenue, Toronto ON M6N 1A5
T 416 761 8736 masonstudio.com

SURVEYOR
ANNIS O'SULLIVAN VOLLEBEKK Ltd.
14 Cornwall Gate, Suite 500, Nepean ON K2E 7J6
T 613 727 0850 avolles.com

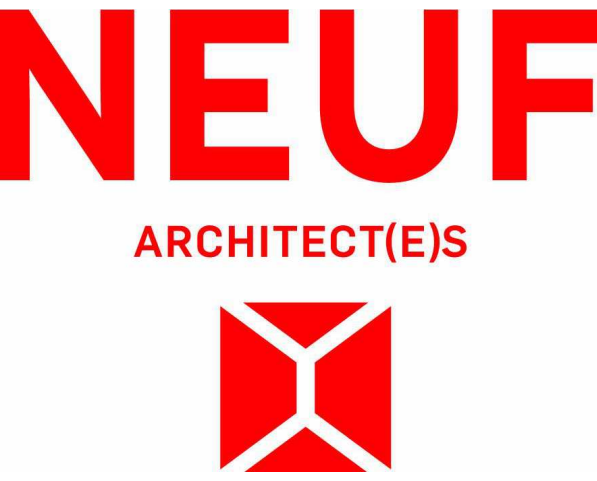

Client
**CLARIDGE HOMES**
905 Preston St, 2nd Floor, Ottawa ON, K1S 4K7
T 613 219 8503 claridgehomes.com

Project
110-116 YORK STREET

Location
OTTAWA

No.
13098.00

NO	REVISION	DATE (yyyy.mm.dd)
G	FOR CLIENT REVIEW	2023.07.07
L	FOR HERITAGE DEMOLITION PERMIT REVIEW	2023.11.03
NNN	FOR SITE PLAN APPROVAL	2025.06.30
QQQ	FOR SITE PLAN APPROVAL	2025.07.15
VVV	FOR SITE PLAN APPROVAL	2025.09.15

Drawn by
SJ/AA

DATE (aa.mm.jj)
JUL 2023


Checked by
LH

Scale
As indicated

Drawing Title
SUN STUDY - DECEMBER

Revision
VVV

Dwg Number
A1003

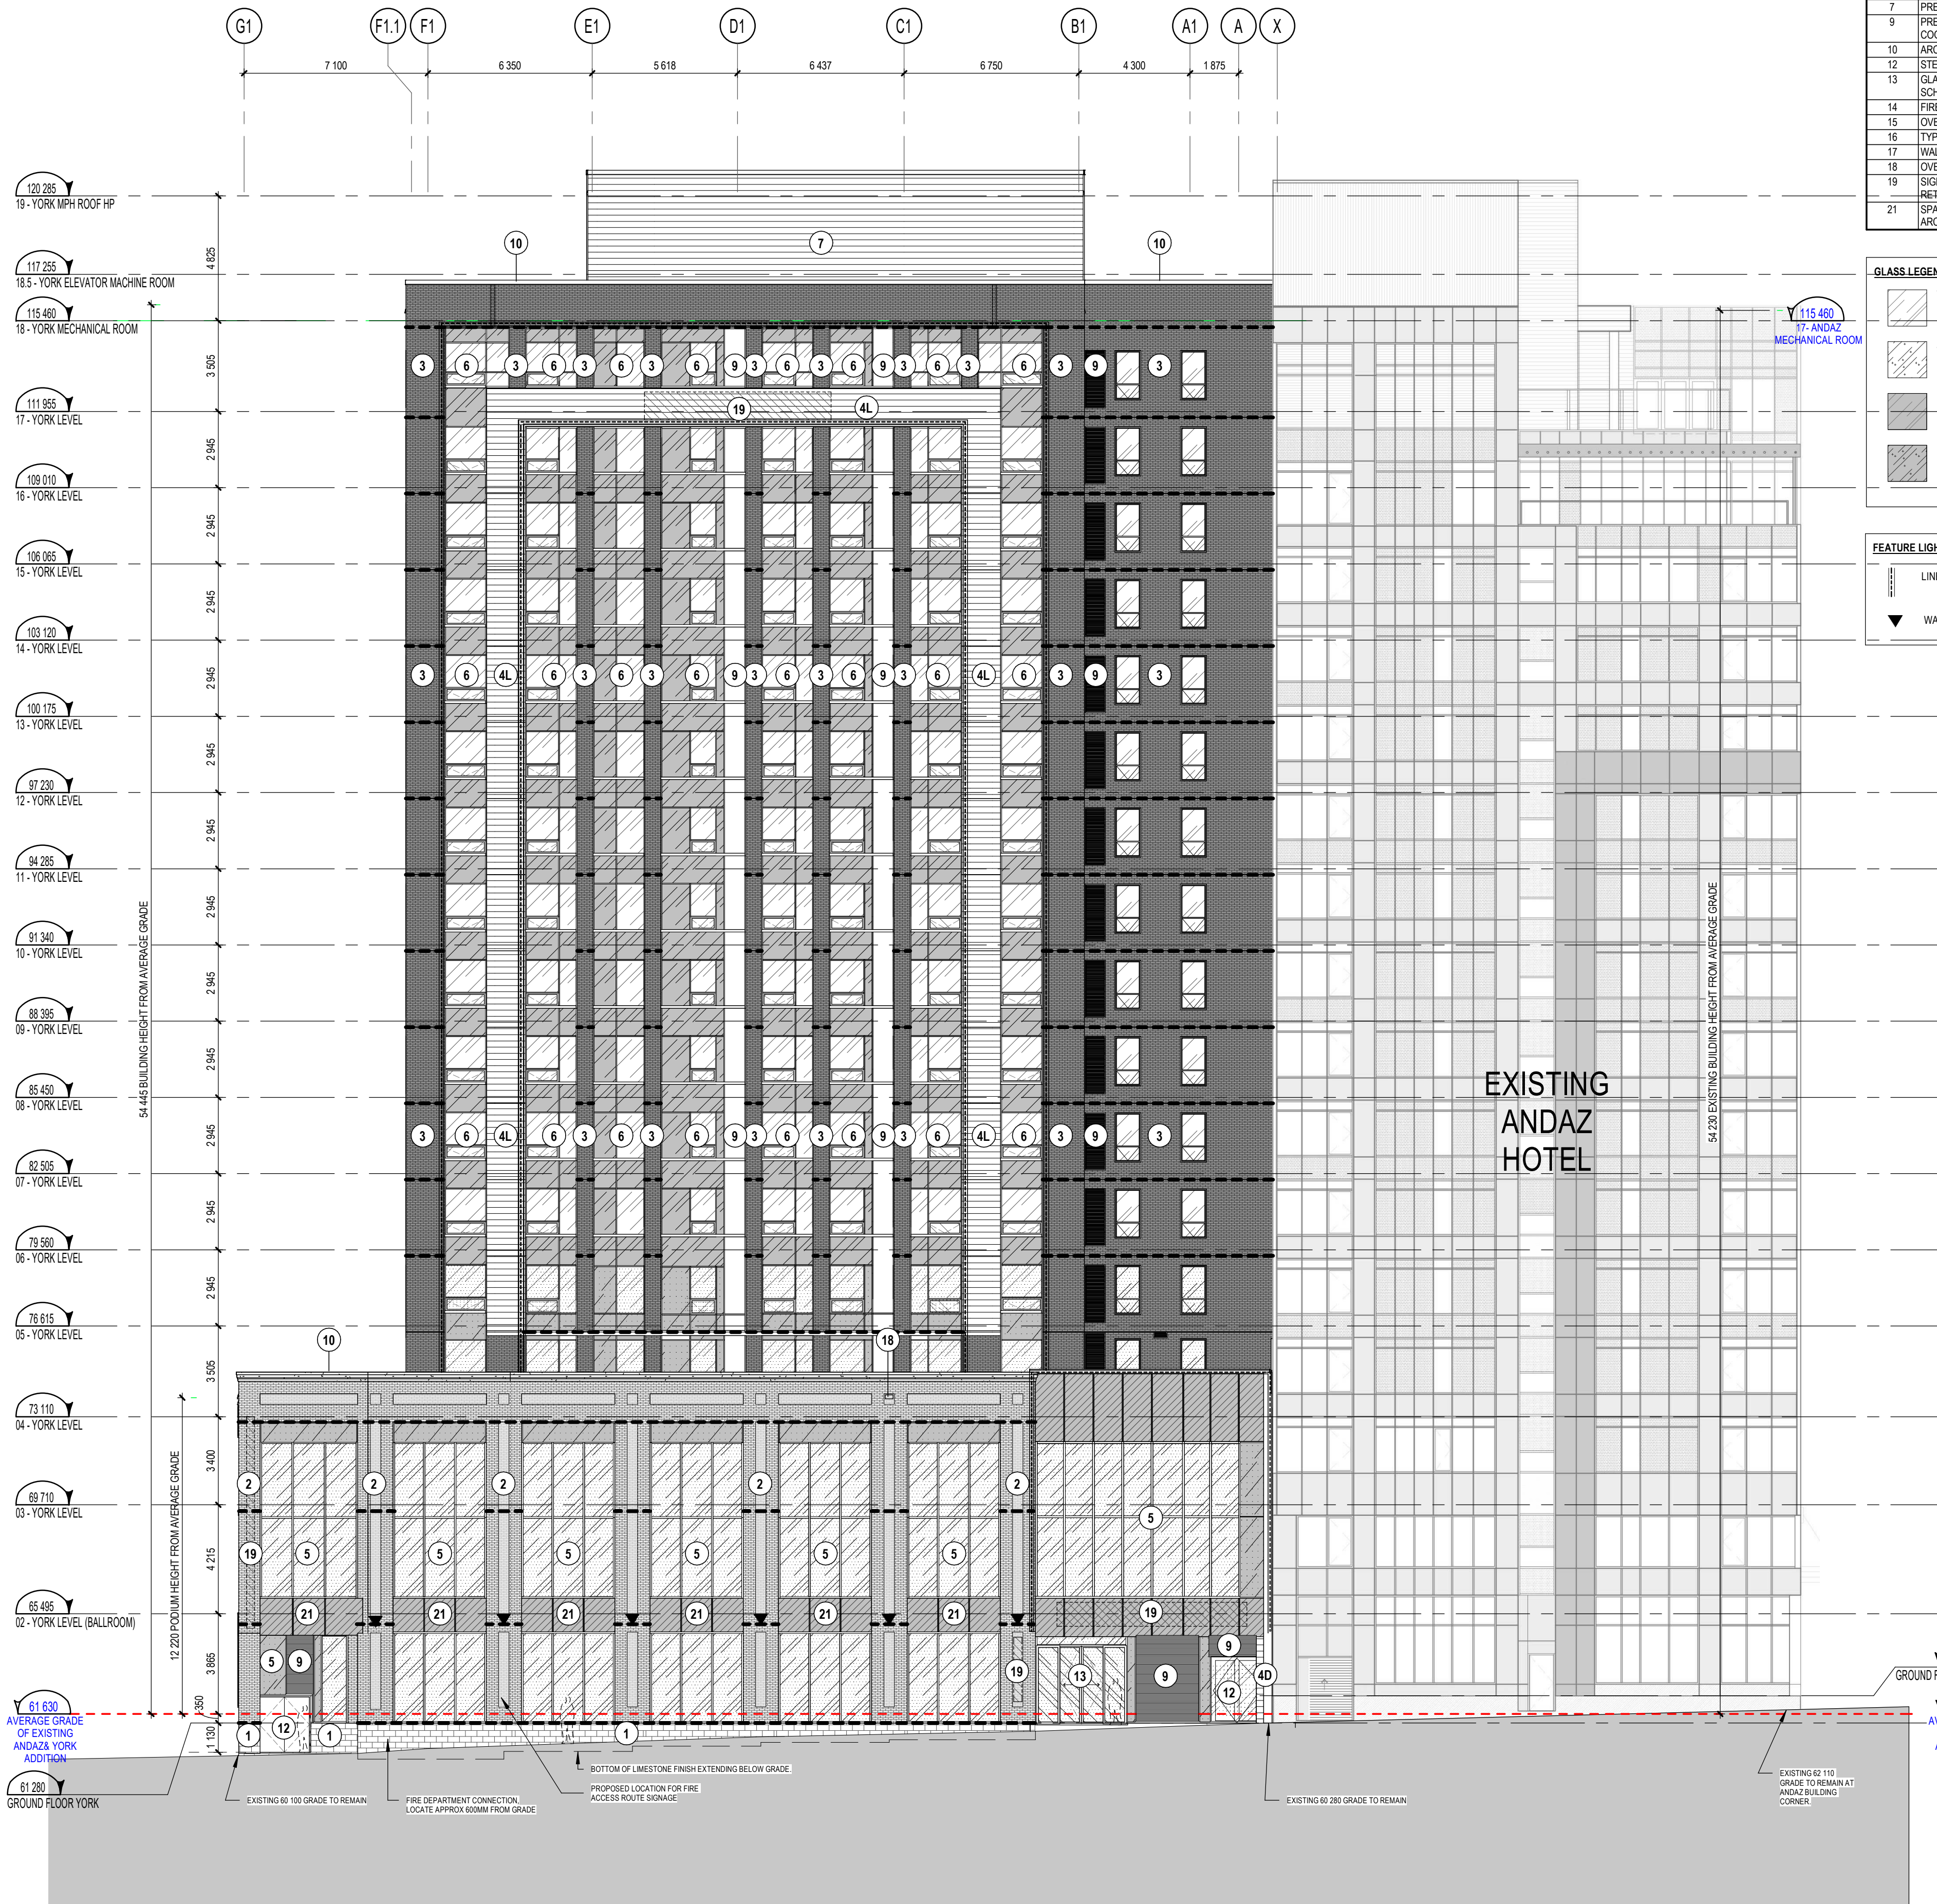

ELEVATION KEYNOTE LEGEND	
NOTE	DESCRIPTION
1	MASONRY BLOCK LIMESTONE UNITS. SIZE, COLOUR AND COURSING TO BE DETERMINED.
2	MASONRY BRICK VENEER. RED COLOUR CLOSELY MATCHING ORIGINAL BUILDING FINISHES. ALL GROUT AND SEALANTS TO BE CONFIRMED BY THE ARCHITECT.
3	MASONRY BRICK VENEER. DARK SHADE. ALL GROUT AND SEALANTS TO BE CONFIRMED BY THE ARCHITECT.
4D	PREFINISHED ALUMINUM MODULAR PANELS. DARK SHADE TO BE SELECTED BY ARCHITECT.
4L	PREFINISHED ALUMINUM MODULAR PANELS. LIGHT SHADE TO BE SELECTED BY ARCHITECT.
5	CURTAIN WALL. SEALED GLASS UNIT / PREPAINTED ALUMINUM FRAME. SEE CURTAIN WALL ELEVATION PAGE.
6	WINDOW WALL. SEALED GLASS UNIT / PREPAINTED ALUMINUM FRAME. SEE WINDOW WALL ELEVATION PAGE.
7	PREPAINTED HORIZONTAL STEEL CLADDING. COLOUR TO MATCH ALUMINUM MODULAR PANELS.
9	PREPAINTED ALUMINUM VENTILATION GRILLE. COLOUR TO MATCH CURTAIN WALL FRAMES. COORDINATION WITH MECHANICAL DRAWINGS FOR LOCATION.
10	ARCHITECTURAL CORNICE
12	STEEL DOOR. COLOUR TO MATCH ADJACENT FINISH.
13	GLAZED ENTRY DOOR. SEALED CLEAR GLASS UNIT / PREPAINTED ALUMINUM FRAME. SEE DOOR SCHEDULE PAGE.
14	FIRE FIGHTER CONNECTION. REFER TO CIVIL.
15	OVERHEAD DOOR AND BUMPERS. COLOUR AS PER MANUFACTURER STANDARD BLACK OR DARK GREY.
16	TYPICAL PAINTED STEEL BOLLARD. FILLED WITH CONCRETE.
17	WALL MOUNTED WALL PROTECTION. EXTRUDED BUMPER.
18	OVERFLOW SCUPPER. COLOUR TO MATCH ADJACENT EXTERIOR FINISH.
19	SIGNAGE. EXACT SIZE, COMPOSITION AND LOCATION TO BE DETERMINED BY THE RETAILER IN COORDINATION WITH CITY REQUIREMENTS.
21	SPANDREL GLASS CLADDING (OPAQUE) WITH PREPAINTED ALUMINUM FRAMING. COLOUR CHOSEN BY ARCHITECT.

GLASS LEGEND	
	VISION GLASS
	VISION BIRD SAFE VISION GLASS
	SPANDREL GLASS
	BIRD SAFE SPANDREL GLASS
	FROSTED VISION GLASS
	SPANDREL GLASS CLADDING WITH BIRD SAFE GLASS

FEATURE LIGHT LEGEND	
	LINEAR LIGHTS
	WALL SCONCES

ELEVATION LEGEND	
	EXTERIOR FINISH REFER TO ELEVATION KEYNOTE LEGEND
	WINDOW TYPE REFER TO WINDOW SCHEDULE
	PRE-PAINTED ALUMINUM WALL BOX VENTILATION GRILLE. COLOUR TO MATCH ADJACENT FINISH. COORDINATE WITH MECHANICAL ENGINEER DRAWINGS FOR LOCATIONS.
	GALVANIZED STEEL STRUCTURAL SHELF ANGLE. LEVELS AND LOCATIONS TO BE COORDINATED WITH THE ARCHITECTURAL DETAILS / SECTIONS. MASONRY COURSING, STEEL SHOP DRAWINGS AND STRUCTURAL ENGINEER DRAWINGS.

NORTH ELEVATION (YORK)
1:150

GENERAL NOTES

- These architectural documents are the exclusive property of NEUF architects inc. and cannot be used, copied, or reproduced without written pre-authorization.
- The contractor is responsible for checking and verifying all dimensions with respect to the project. Any discrepancy shall be reported to the architect.
- The architect must be notified of all errors, omissions, and discrepancies between these documents and those of the other professionals.
- Do not scale drawings. The dimensions on these documents must be read and not measured.
- These drawings are to be read in conjunction with all material relevant to the project.

Mechanical - Electrical Engineer

JAIN

7405 East Dundas Crescent, 2nd Floor Mississauga, Ontario, L5N 6P6
T 905 265 9900 jain@mecelectrical.com

Structural Engineer

ADJELEIAN ALLEN RUBELI LIMITED

75 Albert Street, Suite 1005, Ottawa, Ontario K1P 5E7
T 613 232 5786 aa@ca

Landscape Architect

James B. Lennox & Associates

2332 Carling Avenue, Ottawa ON K2H 5A6
T 613 722 5168 jba@ca

Civil

Novatech Eng. Consultants Ltd.

240, Michael Cowland Drive, Suite 200, Ottawa ON K2M 1P6
T 613 234 9600 novatech-eng.com

Architect

NEUF Architectes INC.

10 Rideau Street, 4th floor, Ottawa ON K1N 9J1
T 514 847 1117 neuf.ca

Interior Design

Mason Studio

91 Pitham Avenue, Toronto ON M6N 1A5
T 416 761 8736 masonstudio.com

SURVEYOR

ANNIS O'SULLIVAN VOLLEBEKK Ltd.

14 Cornwall Gate, Suite 500, Toronto ON K2E 7S6
T 613 727 0800 aosvlls.com

Seal



NEUF
ARCHITECT(E)S

Client



905 Preston St., 2nd Floor, Ottawa ON K1S 4K7
T 613 219 8503 claridgohomes.com

Project

110-116 YORK STREET

Location

OTTAWA

No.

13098.00

NO	REVISION	DATE (yyyy mm dd)
XX	FOR CLIENT USE	2025.01.29
YY	FOR COORDINATION	2025.02.05
ZZ	FOR HERITAGE REPORT	2025.02.17
AAA	FOR SITE PLAN APPROVAL	2025.02.20
BBB	FOR HH SD REVIEW #6	2025.02.20
CCC	FOR COORDINATION	2025.02.20
EEE	FOR COORDINATION	2025.03.31
FFF	FOR COORDINATION	2025.04.03
JJJ	FOR COORDINATION	2025.04.30
LLL	ISSUED FOR SUPERSTRUCTURE PERMIT	2025.05.15
MMM	FOR COORDINATION	2025.06.18
NNN	FOR SITE PLAN APPROVAL	2025.06.30
PPP	FOR HH SD REVIEW #7	2025.07.03
QQQ	FOR SITE PLAN APPROVAL	2025.07.15
UUU	ISSUED FOR PERMIT	2025.08.12
VVV	FOR SITE PLAN APPROVAL	2025.09.15

Drawn by

SJ/OM/AA

Checked by

LH

DATE (aa mm jj)

JUN 2023

Scale

As indicated

Drawing Title

ELEVATION (NORTH)


Revision

VVV

Dwg Number

AY400

C:\Fichiers Revit\Local\YORKST_13098_ARC_F22_aaliyu7RUH.rvt

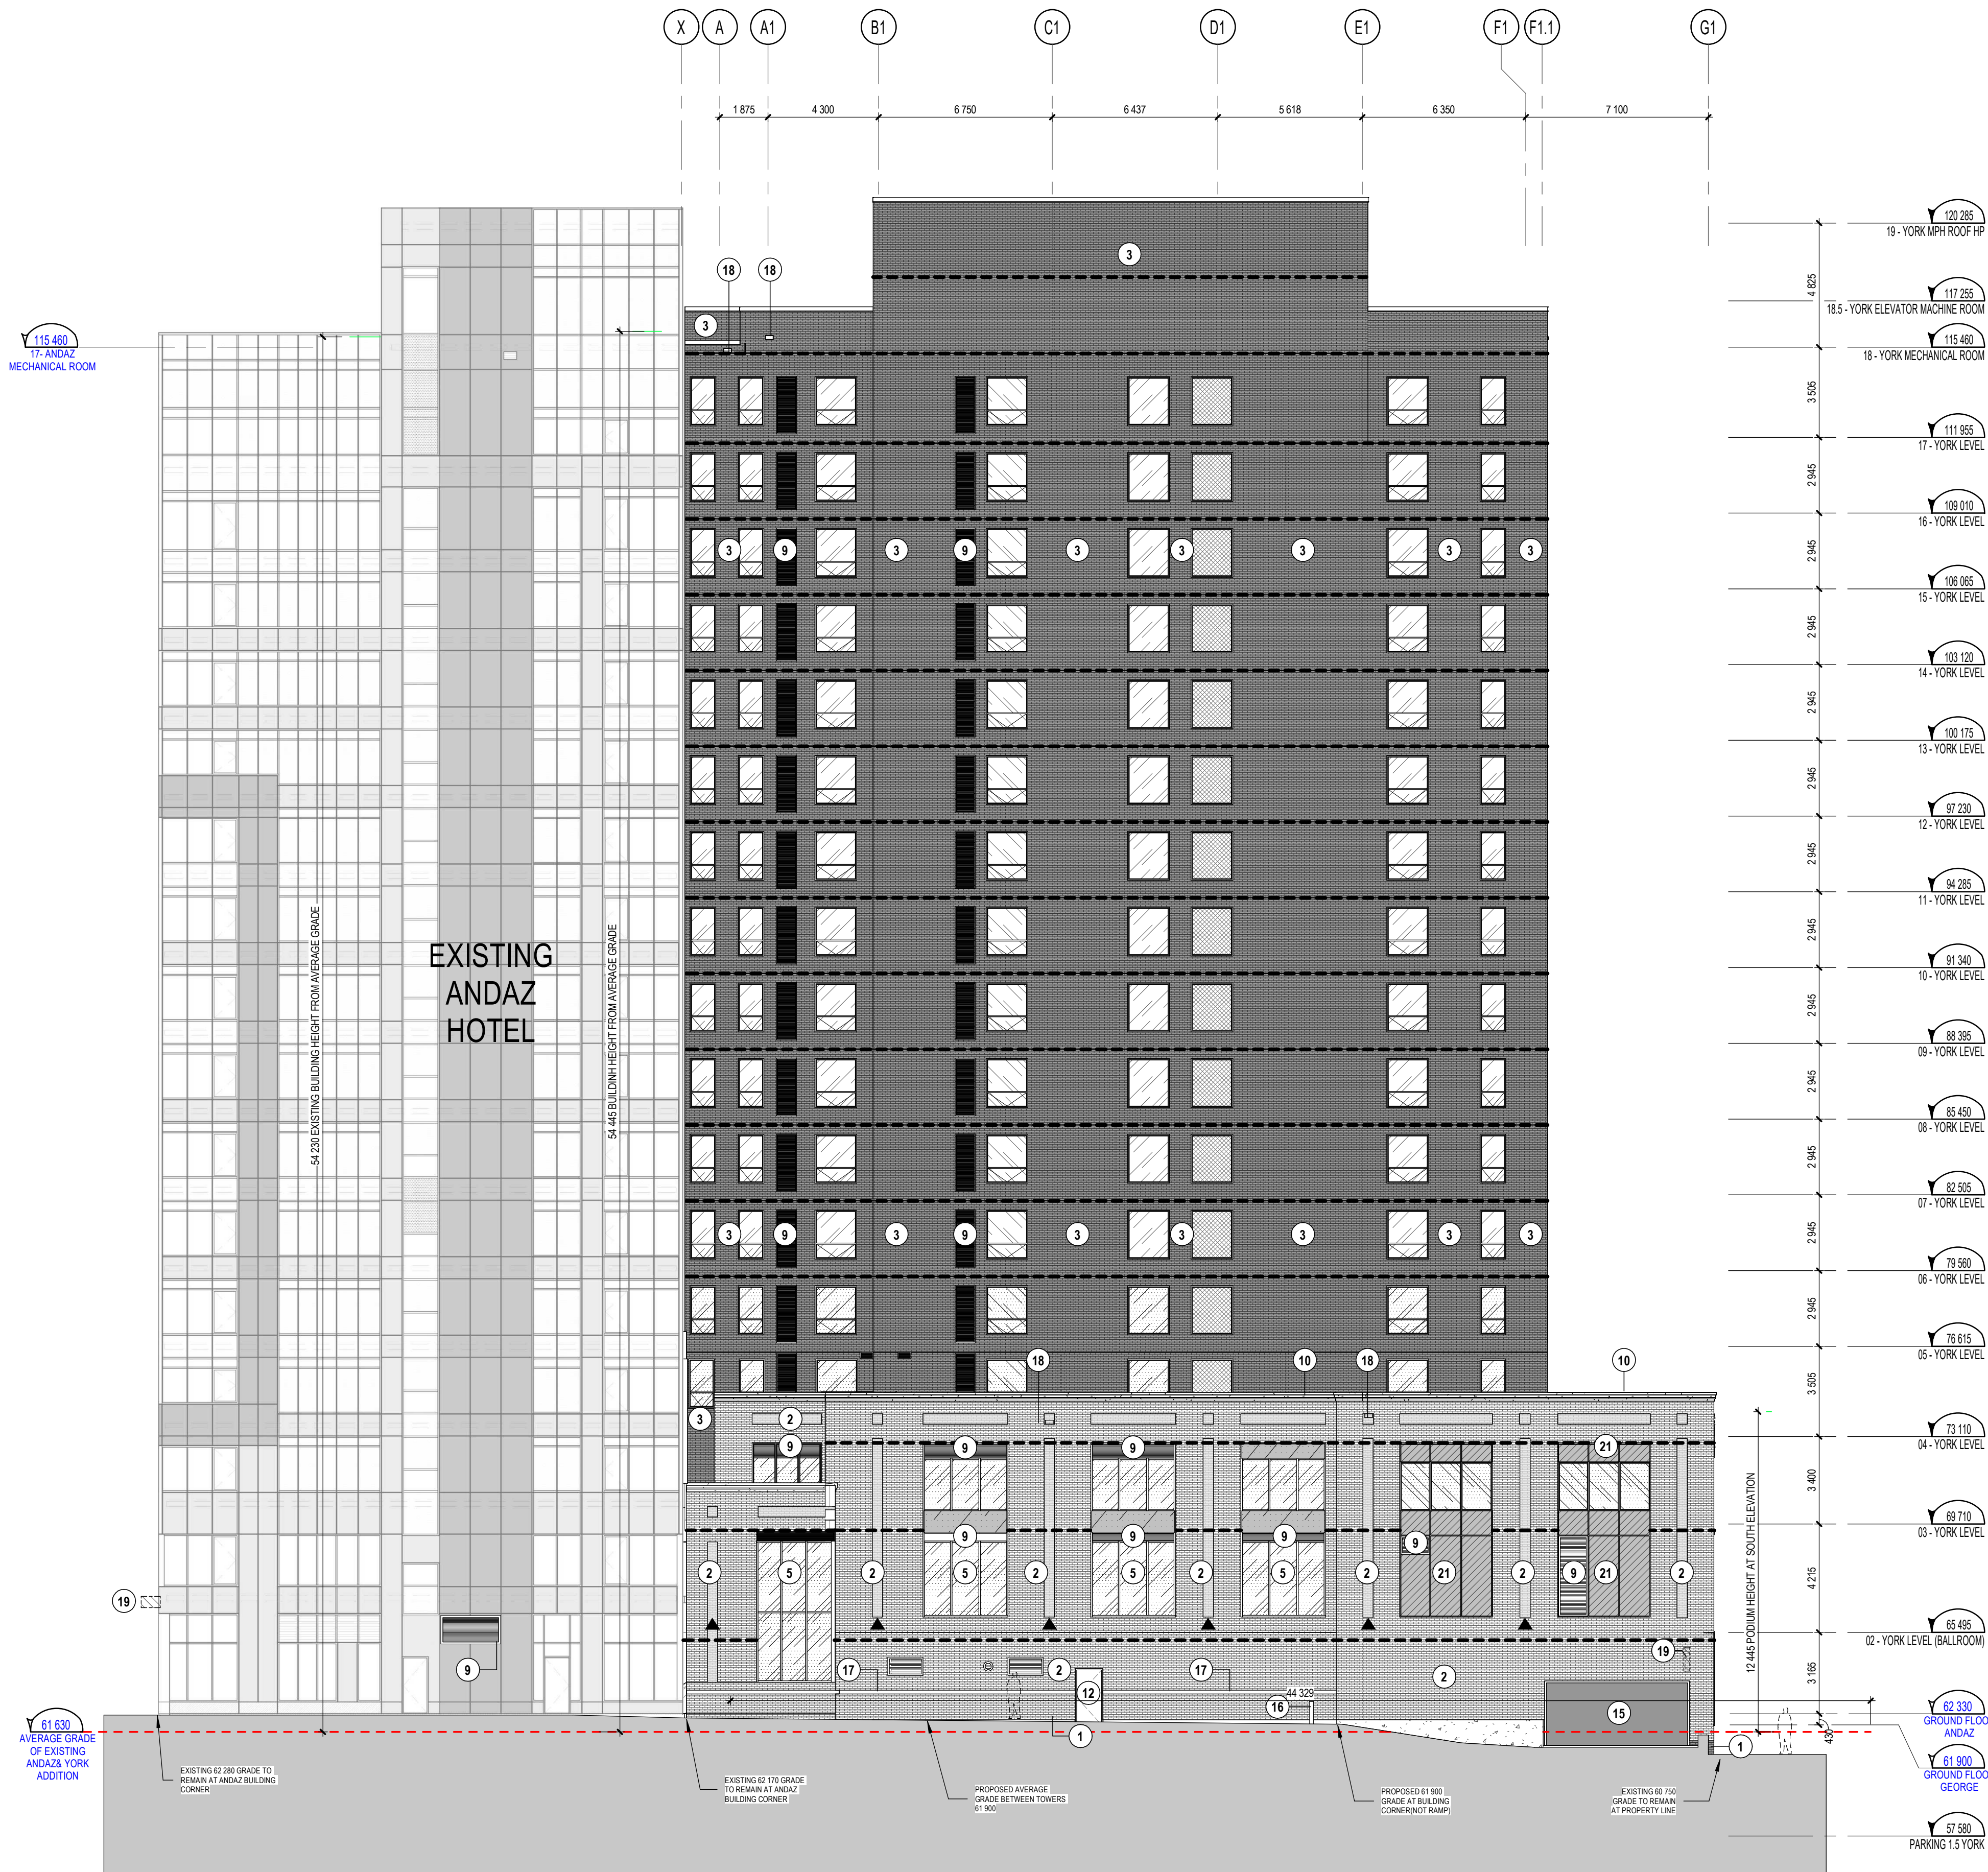

ELEVATION KEYNOTE LEGEND	
NOTE	DESCRIPTION
1	MASONRY BLOCK, LESTERONE UNITS, SIZE, COLOUR AND COURSING TO BE DETERMINED.
2	MASONRY BRICK VENEER, RED COLOUR CLOSELY MATCHING ORIGINAL BUILDING FINISHES. ALL GROUT AND SEALANTS TO BE CONFIRMED BY THE ARCHITECT.
3	MASONRY BRICK VENEER, DARK SHADE. ALL GROUT AND SEALANTS TO BE CONFIRMED BY THE ARCHITECT.
4D	PREFINISHED ALUMINUM MODULAR PANELS, DARK SHADE TO BE SELECTED BY ARCHITECT.
4L	PREFINISHED ALUMINUM MODULAR PANELS, LIGHT SHADE TO BE SELECTED BY ARCHITECT.
5	CURTAIN WALL, SEALED GLASS UNIT / PREPAINTED ALUMINUM FRAME. SEE CURTAIN WALL ELEVATION PAGE.
6	WINDOW WALL, SEALED GLASS UNIT / PREPAINTED ALUMINUM FRAME. SEE WINDOW WALL ELEVATION PAGE.
7	PREPAINTED HORIZONTAL STEEL CLADDING, COLOUR TO MATCH ALUMINUM MODULAR PANELS.
9	PREPAINTED ALUMINUM VENTILATION GRILLE, COLOUR TO MATCH CURTAIN WALL FRAMES. COORDINATION WITH MECHANICAL DRAWINGS FOR LOCATION.
10	ARCHITECTURAL CORNICE.
12	STEEL DOOR, COLOUR TO MATCH ADJACENT FINISH.
13	GLAZED ENTRY DOOR, SEALED CLEAR GLASS UNIT / PREPAINTED ALUMINUM FRAME. SEE DOOR SCHEDULE PAGE.
14	FIRE FIGHTER CONNECTION, REFER TO CIVIL.
15	OVERHEAD DOOR AND BUMPERS, COLOUR AS PER MANUFACTURER STANDARD BLACK OR DARK GREY.
16	TYPICAL PAINTED STEEL, ROLL-ON, FILLED WITH CONCRETE.
17	WALL MOUNTED WALL PROTECTION, EXTRUDED BUMPER.
18	OVERFLOW SCUPPER, COLOUR TO MATCH ADJACENT EXTERIOR FINISH.
19	SIGNAGE, EXACT SIZE, COMPOSITION AND LOCATION TO BE DETERMINED BY THE RETAILER IN COORDINATION WITH CITY REQUIREMENTS.
21	SPANDREL GLASS CLADDING (OPAQUE) WITH PREPAINTED ALUMINUM FRAMING. COLOUR CHOSEN BY ARCHITECT.

GLASS LEGEND	
	VISION GLASS
	FROSTED VISION GLASS
	VISION BIRD SAFE VISION GLASS
	SPANDREL GLASS
	BIRD SAFE SPANDREL GLASS
	SPANDREL GLASS CLADDING WITH BIRD SAFE GLASS

FEATURE LIGHT LEGEND	
	LINEAR LIGHTS
	WALL SCONCES

ELEVATION LEGEND	
	EXTERIOR FINISH REFER TO ELEVATION KEYNOTE LEGEND
	WINDOW TYPE REFER TO WINDOW SCHEDULE
	PRE-PAINTED ALUMINUM WALL BOX VENTILATION GRILL, COLOUR TO MATCH ADJACENT FINISH. COORDINATION WITH MECHANICAL ENGINEER DRAWINGS FOR LOCATIONS.
	GALVANIZED STEEL STRUCTURAL SHELF ANGLE. LEVELS AND LOCATIONS TO BE COORDINATED WITH THE ARCHITECTURAL DETAILS / SECTIONS, MASONRY COURSING, STEEL SHOP DRAWINGS AND STRUCTURAL ENGINEER DRAWINGS.

GENERAL NOTES

- These architectural documents are the exclusive property of NEUF architects inc. and cannot be used, copied, or reproduced without written pre-authorization.
- The architect is responsible for checking and verifying all dimensions with respect to the project. Any discrepancy shall be reported to the architect.
- The architect must be notified of all errors, omissions, and discrepancies between these documents and those of the other professionals.
- Do not scale drawings. The dimensions on these documents must be read and not measured.
- These drawings are to be read in conjunction with all material relevant to the project.

Mechanical - Electrical Engineer

JAIN

7405 East Dundas Crescent, 2nd Floor Mississauga, Ontario, L5N 6P6
T 905 265 9900 jainmceadams.com

Structural Engineer

ADJELEIAN ALLEN RUBELI LIMITED

75 Albert Street, Suite 1005, Ottawa, Ontario K1P 5E7
T 613 232 5786 aa.ca

Landscape Architect

James B. Lennox & Associates

2322, Carling Avenue, Ottawa ON K2H 1A6
T 613 722 5168 jba.ca

Civil

Novatech Eng. Consultants Ltd.

240, Michael Cowland Drive, Suite 200, Ottawa ON K2M 1P6
T 613 234 9850 novatech-eng.com

Architect

NEUF Architectes INC.

10 Ridout Street, 4th floor, Ottawa ON K1M 9J1
T 514 847 1117 neuf.ca

Interior Design

Mason Studio

91 Fisham Avenue, Toronto ON M5N 1A5
T 416 761 8736 masonstudio.com

SURVEYOR

ANNIS O'SULLIVAN VOLLEBEKK Ltd.

14 Commercial Gate, Suite 500, Nepean ON K2E 7S8
T 613 727 0850 aosvllb.com

Seal



NEUF
ARCHITECT(E)S

Client



905 Preston St, 2nd Floor, Ottawa ON K1S 4K7
T 613 219 8503 claridghomes.com

Project

110-116 YORK STREET

Location

OTTAWA

No.

13098.00

NO	REVISION	DATE (yyyy.mm.dd)
XX	FOR CLIENT USE	2025.01.29
YY	FOR COORDINATION	2025.02.05
ZZ	FOR HERITAGE REPORT	2025.02.17
AAA	FOR SITE PLAN APPROVAL	2025.02.20
BBB	FOR HH SD REVIEW #6	2025.02.20
CCC	FOR COORDINATION	2025.02.20
EEE	FOR COORDINATION	2025.03.31
FFF	FOR COORDINATION	2025.04.03
JJJ	FOR COORDINATION	2025.04.30
LLL	ISSUED FOR SUPERSTRUCTURE PERMIT	2025.05.15
MMM	FOR COORDINATION	2025.06.18
NNN	FOR SITE PLAN APPROVAL	2025.06.30
PPP	FOR HH SD REVIEW #7	2025.07.03
QQQ	FOR SITE PLAN APPROVAL	2025.07.15
UUU	ISSUED FOR PERMIT	2025.08.12
VVV	FOR SITE PLAN APPROVAL	2025.09.15

Drawn by

SJ/OM

DATE (aa.mm.jj)

JUN 2023

Checked by

LH

Scale

As indicated

Drawing Title

ELEVATIONS (SOUTH)

Revision

VVV

Dwg Number

AY401

SOUTH ELEVATION


1:150

1

AY401

D07-12-25-0038

C:\Fichiers Revit\Local\YORKST_13098_ARC_F22_ailyu7RUH.rvt

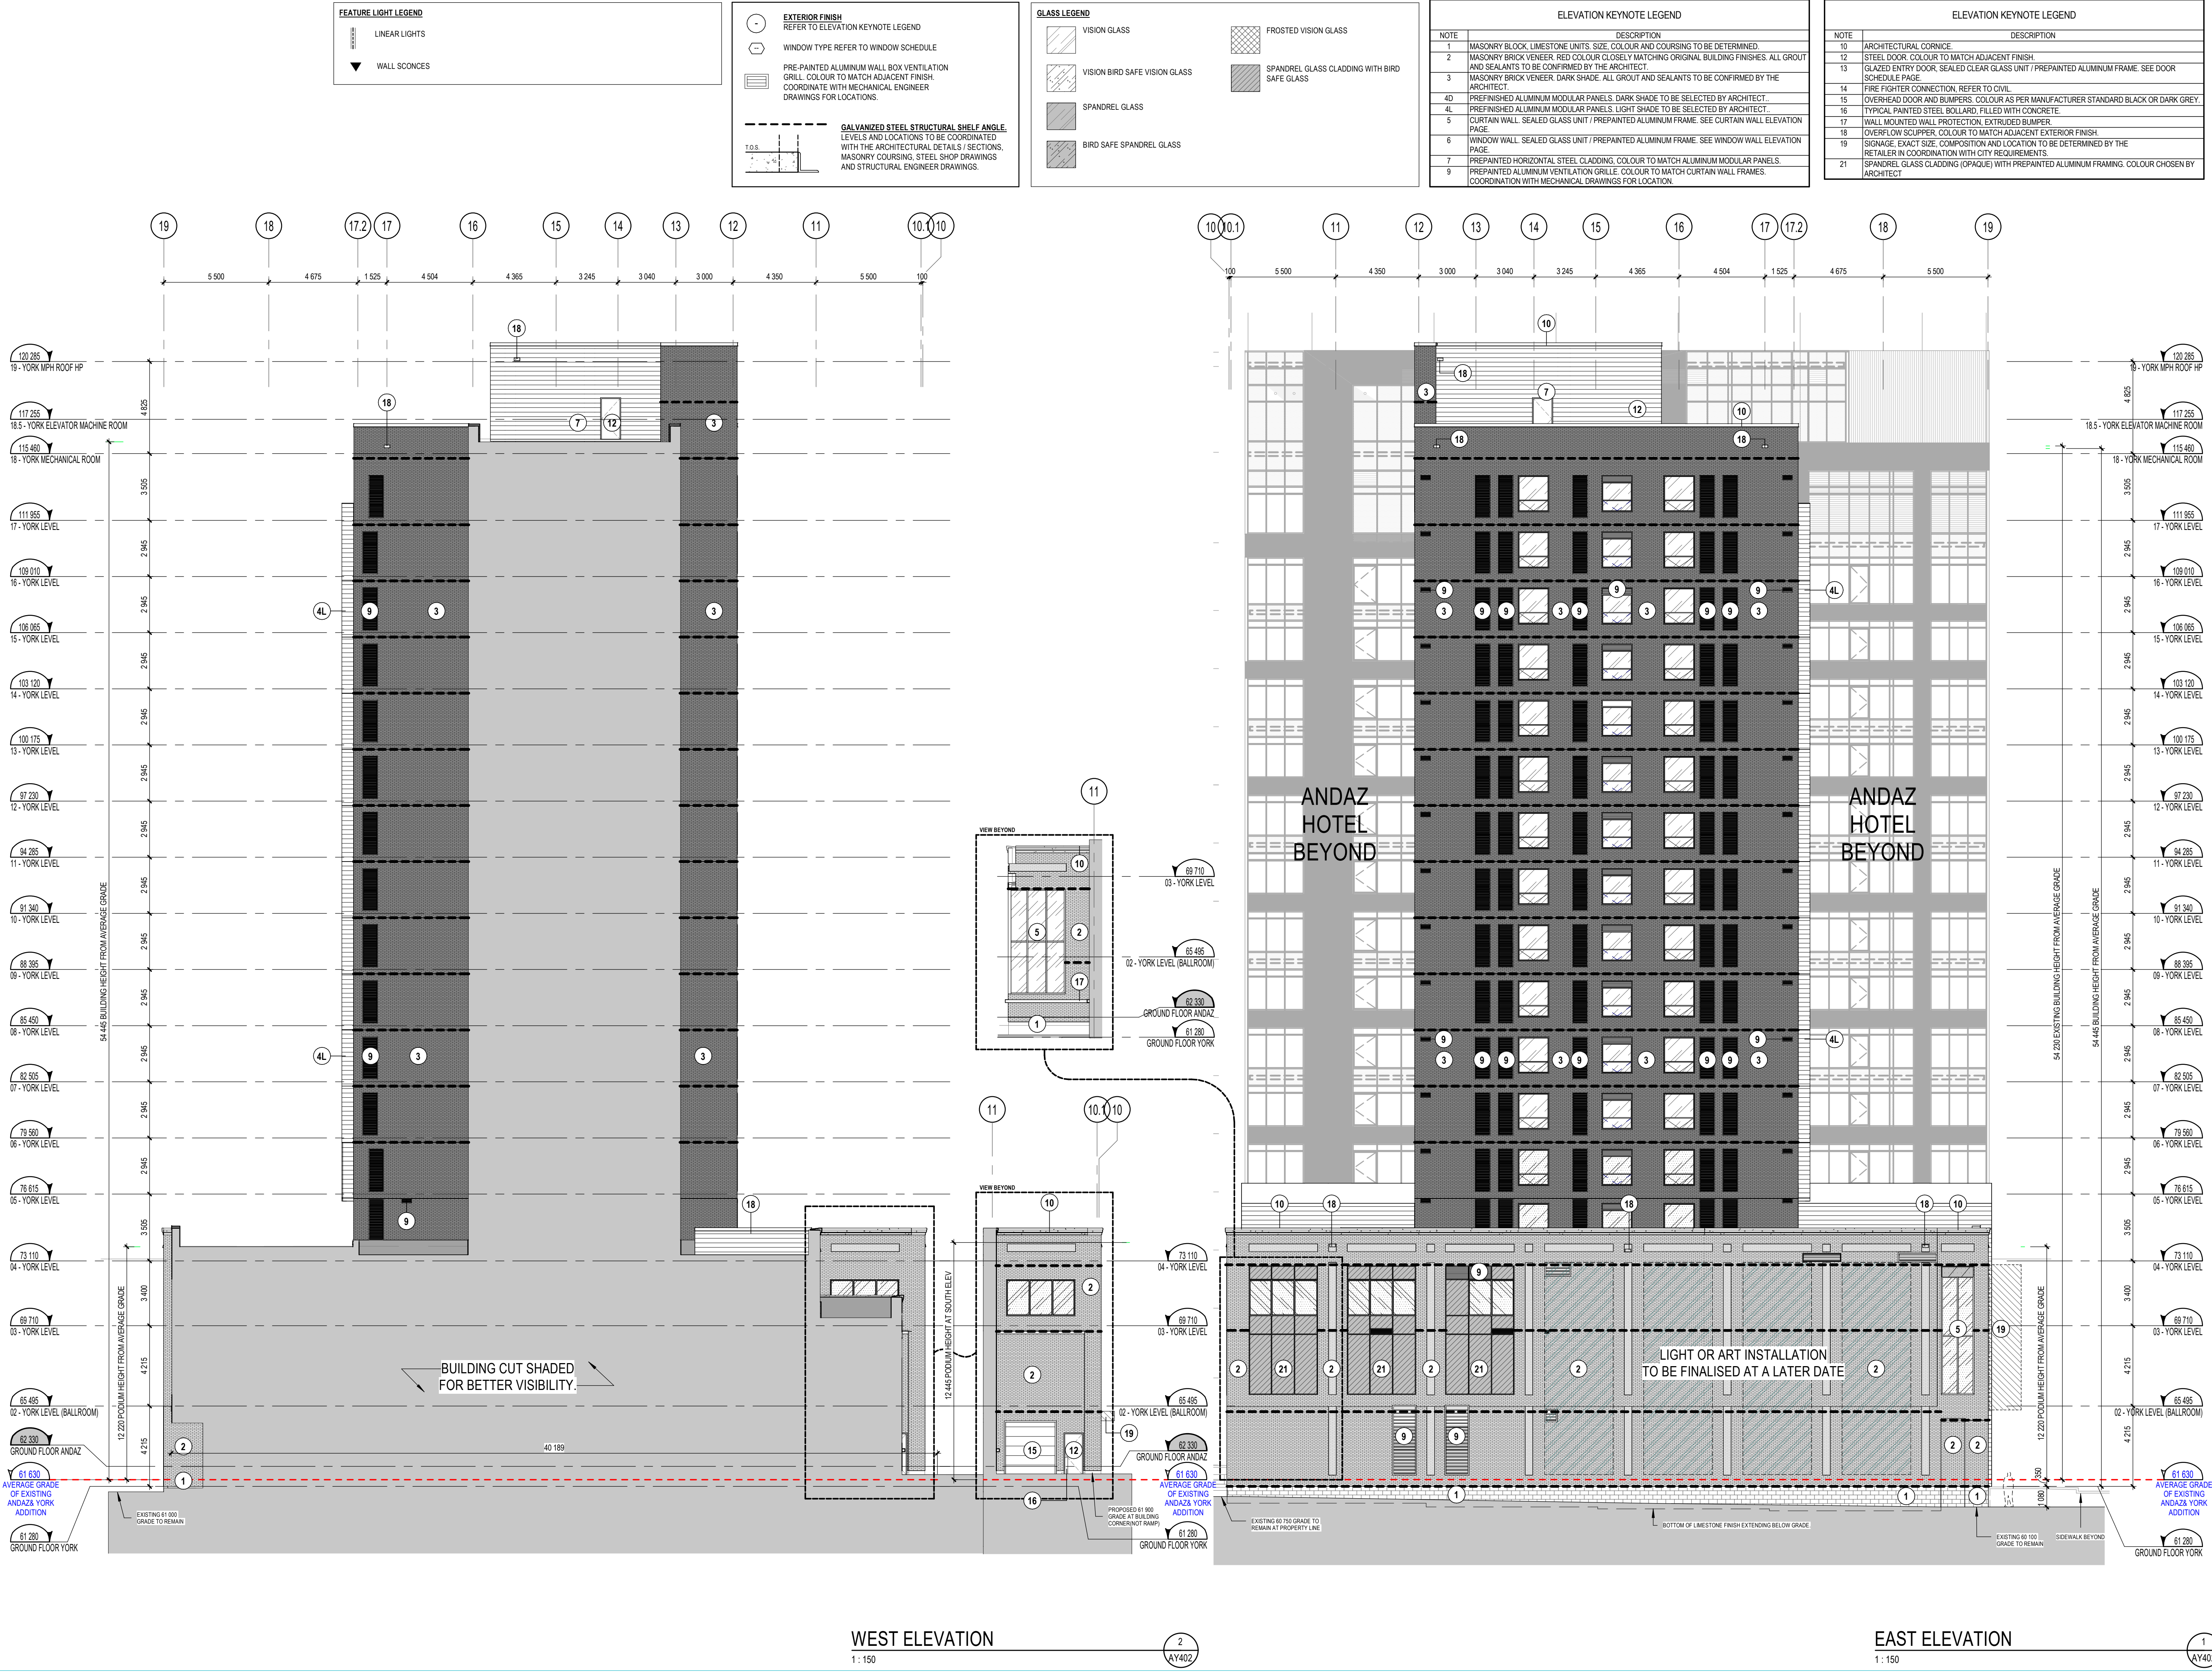

- GENERAL NOTES
- These architectural documents are the exclusive property of NEUF architect(e)s Inc. and cannot be used, copied, or reproduced without written pre-authorization.
 - The contractor is responsible for checking and verifying all dimensions with respect to the project. Any discrepancy shall be reported to the architect.
 - The architect must be notified of all errors, omissions, and discrepancies between these documents and those of the other professionals.
 - Do not scale drawings. The dimensions on these documents must be read and not measured.
 - These drawings are to be read in conjunction with all material relevant to the project.

Mechanical - Electrical Engineer
JAIN
7405 East Denison Crescent, 2nd Floor Mississauga, Ontario, L5N 6P6
T 905 265 9900 jainconsultants.com

Structural Engineer
ADJELEIAN ALLEN RUBELI LIMITED
75 Albert Street, Suite 1005, Ottawa, Ontario K1P 5E7
T 613 232 5786 aar.ca


Landscape Architect
James B. Lennox & Associates
2332, Carling Avenue, Ottawa ON K2H 5A6
T 613 722 5786 jba.ca

Civil
Novatech Eng. Consultants Ltd.
240, Michael Cowland Drive, Suite 200, Ottawa ON K2M 1P6
T 613 264 9600 novatech-eng.com

Architect
NEUF Architectes INC.
10 Ridout Street, 4th floor, Ottawa ON K1M 5J1
T 514 847 7117 neuf.ca

Interior Design
Mason Studio
91 Pitham Avenue, Toronto ON M6H 1A5
T 416 761 8736 masonstudio.com

SURVEYOR
ANNIS O'SULLIVAN VOLLEBEKK Ltd.
14 Commercial Gate, Suite 500, Nepean ON K2E 7J6
T 613 727 0850 aosv.com

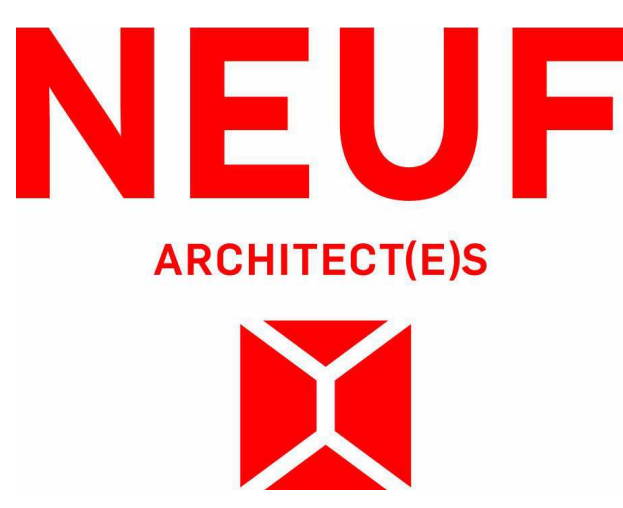

Client
CLARIDGE HOMES
905 Preston St, 2nd Floor, Ottawa ON K1S 4B7
T 613 219 8503 claridgohomes.com

Project
110-116 YORK STREET
Location
OTTAWA No.
13098.00

NO	REVISION	DATE (yyyy mm dd)
XX	FOR CLIENT USE	2025.01.29
YY	FOR COORDINATION	2025.02.05
ZZ	FOR HERITAGE REPORT	2025.02.17
AAA	FOR SITE PLAN APPROVAL	2025.02.20
BBB	FOR HH SD REVIEW #6	2025.02.20
CCC	FOR COORDINATION	2025.02.20
EEE	FOR COORDINATION	2025.03.31
FFF	FOR COORDINATION	2025.04.03
JJJ	FOR COORDINATION	2025.04.30
LLL	ISSUED FOR SUPERSTRUCTURE PERMIT	2025.05.15
MMM	FOR COORDINATION	2025.06.18
NNN	FOR SITE PLAN APPROVAL	2025.06.30
PPP	FOR HH SD REVIEW #7	2025.07.03
QQQ	FOR SITE PLAN APPROVAL	2025.07.15
UUU	ISSUED FOR PERMIT	2025.08.12
VVV	FOR SITE PLAN APPROVAL	2025.09.15

Drawn by
SJ/OM
DATE (dd mm yy)
APRIL 2024

Checked by
LH
Scale
As indicated

Drawing Title
ELEVATIONS (EAST AND WEST)

Revision
VVV Dwg Number
AY402

D07-12-25-0038
19235