

126 YORK STREET
23 STOREY
RENTAL & HOTEL
S.P.A.# D02-02-21-0033 & D07-12-21-0054

110 YORK STREET
17 STOREY
HOTEL ADDITION
S.P.A.#PC2024-0200

141 GEORGE STREET
22 STOREY
RENTAL BUILDING
S.P.A.# D070-12-12-0199

325 DALHOUSIE STREET
16 STOREY
EXISTING HOTEL

126 YORK STREET
23 STOREY
RENTAL & HOTEL
S.P.A.# D02-02-21-0033 &
D07-12-21-0054

110 YORK STREET
17 STOREY
HOTEL ADDITION
S.P.A.#PC2024-0200

141 GEORGE STREET
22 STOREY
RENTAL BUILDING
S.P.A.# D070-12-12-0199

325 DALHOUSIE STREET
16 STOREY
EXISTING HOTEL

141 GEORGE STREET
22 STOREY
RENTAL BUILDING
S.P.A.# D070-12-12-0199

110 YORK STREET
17 STOREY
HOTEL ADDITION
S.P.A.#PC2024-0200

110 YORK STREET
17 STOREY
HOTEL ADDITION
S.P.A.#PC2024-0200

325 DALHOUSIE STREET
16 STOREY
EXISTING HOTEL

126 YORK STREET
23 STOREY
RENTAL & HOTEL
S.P.A.# D02-02-21-0033 & D07-12-21-0054

FOR INFORMATION PURPOSES ONLY. NOT FOR CONSTRUCTION.

GENERAL NOTES

- These architectural documents are the exclusive property of NEUF architectes inc. and cannot be used, copied, or reproduced without written pre-authorisation.
- The contractor is responsible for checking and verifying all dimensions with respect to the project. Any discrepancy shall be reported to the architect.
- The architect must be notified of all errors, omissions, and discrepancies between these documents and those of the other professionals.
- Do not scale drawings. The dimensions on these documents must be read and not measured.
- These drawings are to be read in conjunction with all material relevant to the project.

Mechanical - Electrical Engineer

JAIN
7405-rue Danvers Crescent, 2nd Floor Mississauga, Ontario, L5N 6P8
T 905 285 9900 jainconsultants.com

Structural Engineer

Goodeve Structural Inc.
19-77 Auriga Drive, Ottawa ON K2E 7Z7
T 613 226 4559 goodevestructural.ca

Landscape Architect

James B. Lennox & Associates
5332, Carling Avenue, Ottawa, ON, K2H 5A8
T 613 722 5188 jbls.ca


Civil

Novatech Eng. Consultants Ltd.
260, Michael Coward Drive, Suite 200, Ottawa ON K2M 1P6
T 613 234 9643 novatech-eng.com

Architect

NEUF Architectes INC.
10-Rueau Street, 4th floor, Ottawa ON K1N 5J1
T 514 847 1117 NEUFArchitectes.com

Seal

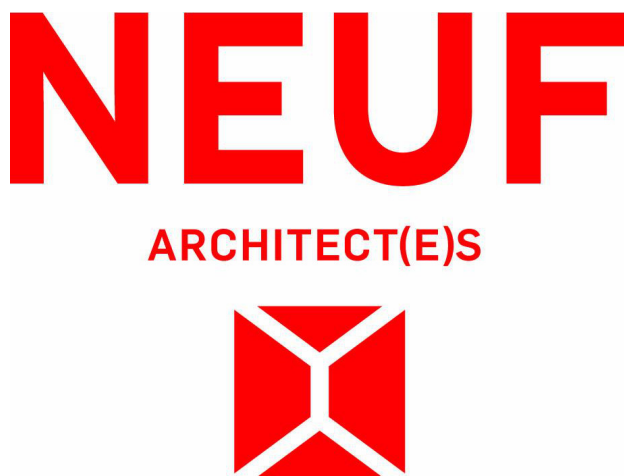

Client



Project

110-116 YORK STREET

Location

OTTAWA

No.

13098.00

NO	REVISION	DATE (yyyy.mm.dd)
W	FOR SITE PLAN APPLICATION	2024.09.23
GG	FOR SITE PLAN APPROVAL	2024.11.07
OO	FOR CLIENT REVIEW	2024.12.04
AAA	FOR SITE PLAN APPROVAL	2025.02.20
BBB	FOR HH-DD REVIEW #6	2025.02.20
CCC	FOR COORDINATION	2025.02.20

Preliminary
DO NOT USE FOR
CONSTRUCTION

Drawn by

SJ/OM

Checked by

LH

DATE (aa.mm.jj)

AUGUST 2024

Scale

Drawing Title



PERSPECTIVES

Revision

CCC

Dwg Number

A012

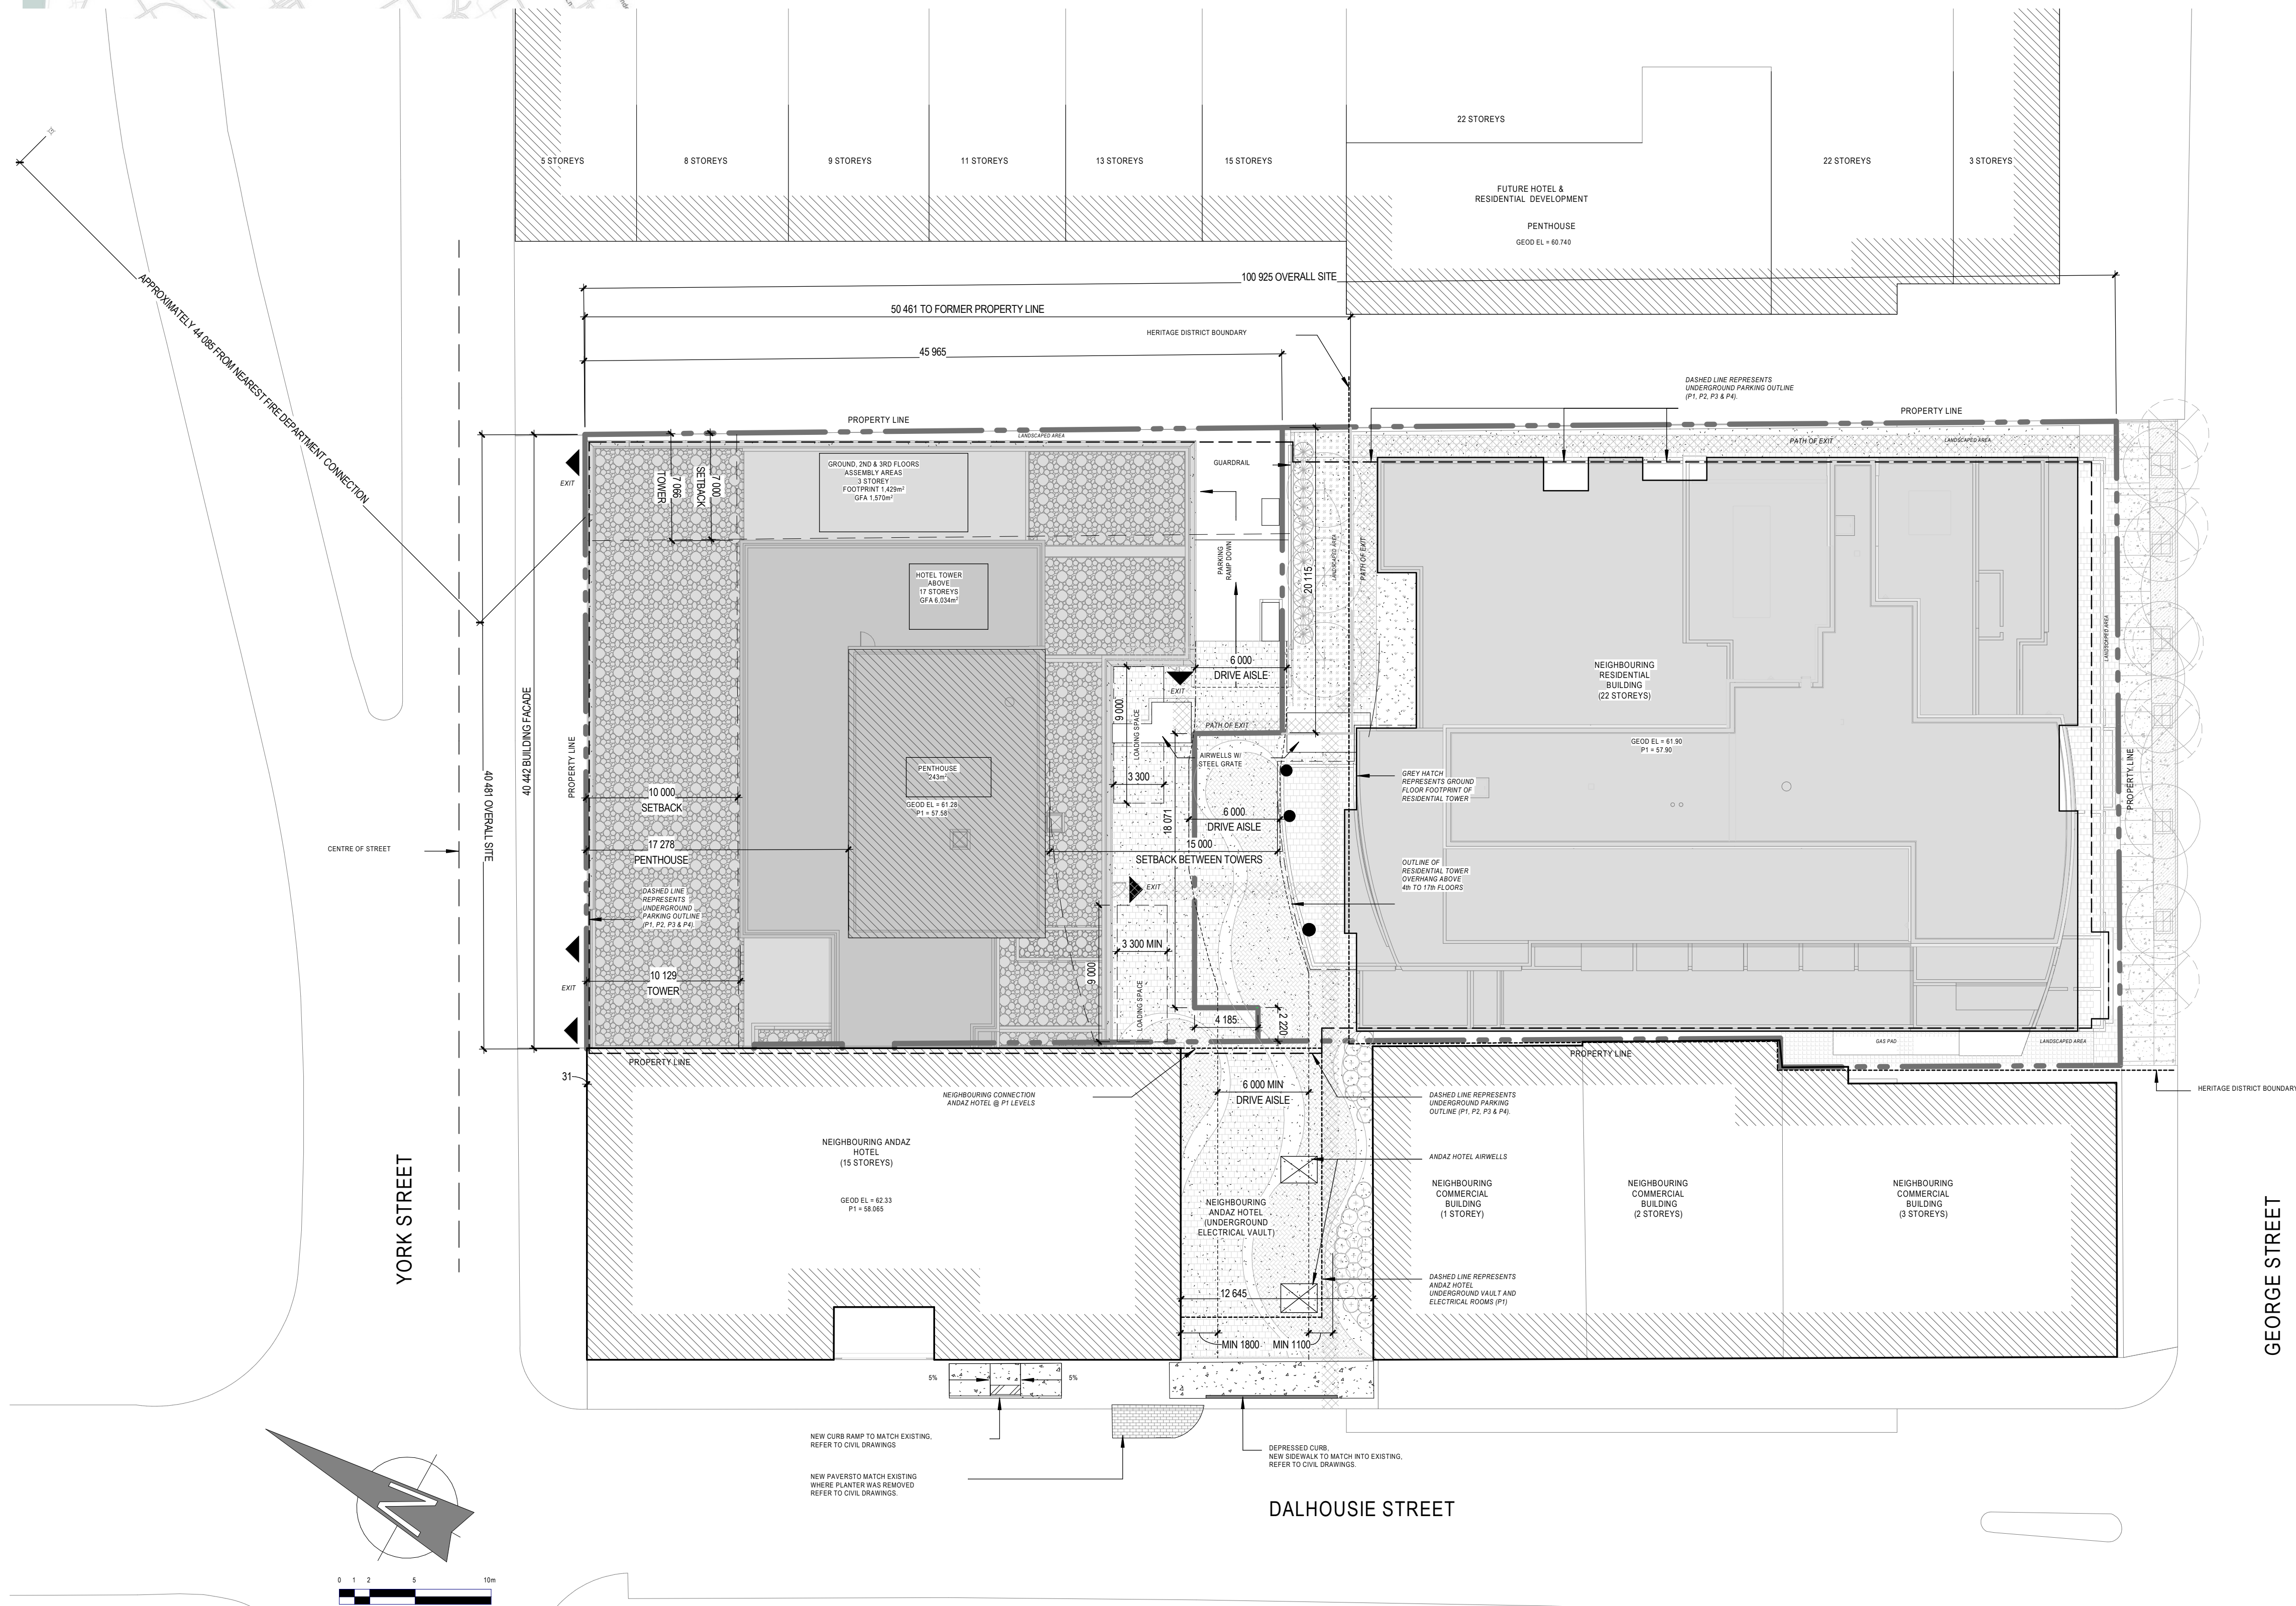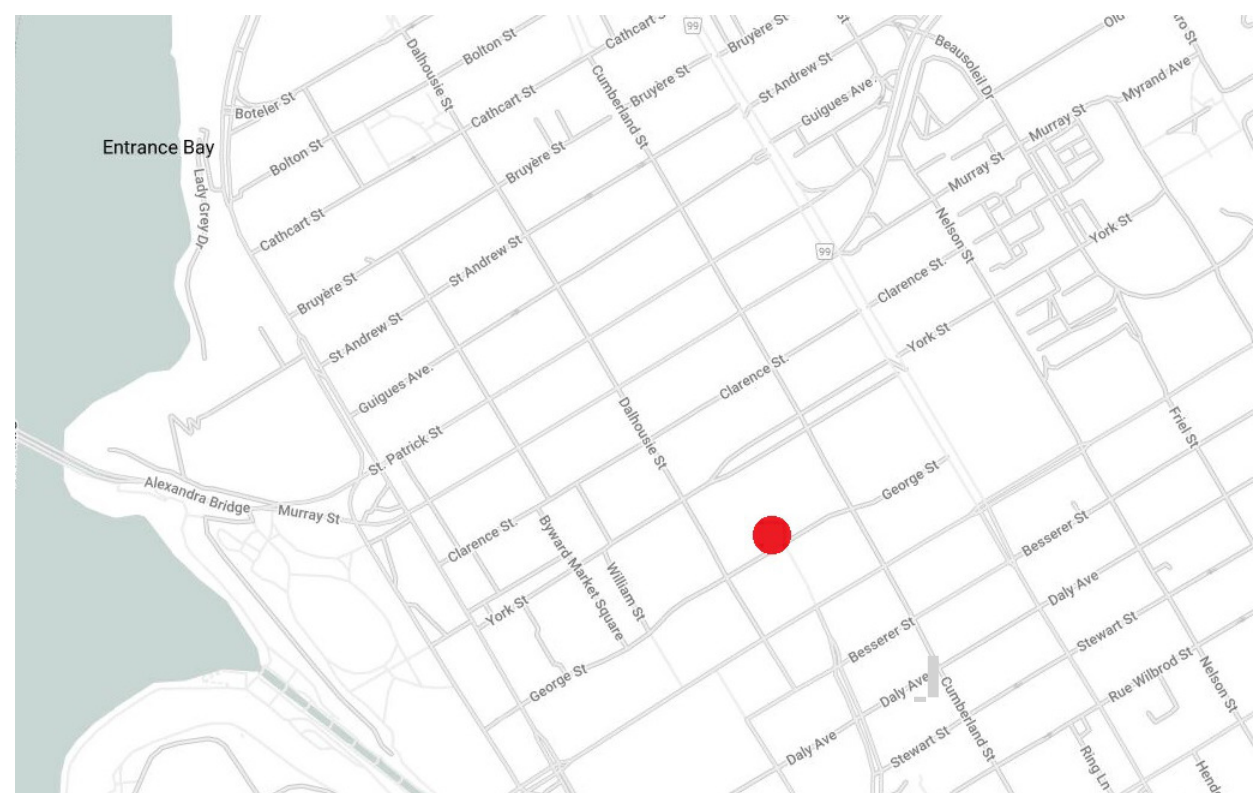

SITE PLAN AT GROUND

NOTES		
•	FOR EXISTING SITE CONDITIONS, SEE SURVEY PLAN BY ANNIS, O'SULLIVAN, VOLLEBEK LTD. SUBMITTED SEPARATELY.	
•	FOR NEW GRADES AND SITE SERVICES, SEE CIVIL ENGINEERING PLANS BY NOVATECH ENGINEERING CONSULTANTS, SUBMITTED SEPARATELY.	
•	FOR NEW LANDSCAPING DESIGN, SEE LANDSCAPING PLANS BY JAMES B. LENNOX & ASSOCIATES, SUBMITTED SEPARATELY.	
OCCUPANCY	UNITS / STOREYS	PROPOSED ZONING GFA
Hotel/Rooms	4th to 17th floors (11 rooms/floor)	431m ² x 9 floors
	Minimum 10% of rooms are required to be Barrier-Free (BF) and distributed throughout the storeys.	TOTAL = 6,034m ² 22 of 154 units (14%) provided
Assembly	Ground floor	649m ² / floor
Hotel/ Administration	2nd floor	818m ² / floor
	3rd floor	103m ² / floor
		TOTAL = 1,570m ²
	TOTAL	7,664m ²

MIXED-USE WITH GROUND FLOOR COMMERCIAL - ZONING - M02 (03/31) S307 (COMBINED WITH 141 GEORGE STREET)		
ZONING RULE	REQUIREMENT	PROVIDED
Minimum lot area	No minimum	Combined lots 141 George Street = 3,109.10m ² 110 York = 550.72m ² 116 York = 1,576.88m ² = 4,645.70m ²
Minimum lot width	No minimum	40.47m along York Street
Minimum front yard	No minimum	0.03m
Minimum interior side yard	No minimum	West side connected to adjacent hotel. 0.45m on East side of building.
Minimum rear yard	No minimum	Combined lot with 141 George Street. 5.38m and 5.75m
Maximum building height	12m high within 9m from York. 52m high overall. 12m high within 9m from back. As per OUTDATED Schedule 4/8/ not including 116 York. Projections permitted beyond building height. As per Exception 2919 (By-law 2023-502)	12.6m within 10m from York and Podium. 54.3m Tower.
Maximum floor space index	Not applicable	-
Minimum width of landscape area	No minimum except that where a yard is provided and not used for required driveways, aisles, parking, loading spaces, or outdoor commercial/patio, the whole yard must be landscaped	Yard used for required driveway, aisles and loading spaces, otherwise whole yard to be landscaped
Provisions for buildings 10 storeys and higher (By-law 2019-353)	Not applicable. As per Exception 2919 (By-law 2023-502)	-
Ground floor use	100% of ground floor fronting a street (excluding lobby area, mechanical room, and access to other floors for a minimum depth of 3m, must be occupied by permitted use. Total gross area of lobbies, mechanical rooms and access to other floors must not exceed 50% of ground floor gross area. Hotel lobby may be included in the calculation of ground floor frontage. As per Exception 2919 (By-law 2023-502)	100% of ground fronting York Street (excluding aisle from other floors for a minimum depth of 3m, is occupied by permitted Hotel use. Total gross area of lobbies, mechanical rooms and access to other floors does not exceed 50% of ground floor gross area. Permitted Hotel use occupies more than 50% of ground floor and separate and direct access is provided on York and Duhaise Street from existing Hotel building.

AMENITY AND PARKING REQUIREMENTS ZONING: MDD (2031) S307 (COMBINED WITH 141 GEORGE STREET)		
ZONING MECHANISM	REGULATION	PROPOSED
Shared Parking 141 GEORGE	None required for Hotel, Residential or Commercial use. 25 visitor parking spaces required	P1 30 spaces P2 44 spaces P3 44 spaces P4 47 spaces 6.0m drive aisle provided.
110 & 116 YORK		P1 20 spaces P2 41 spaces P3 41 spaces P4 41 spaces Total: 308 spaces shared between building users. 141 George 165 spaces 110 York 143 spaces 25 Visitor parking to be clearly marked for 141 GEORGE.
Barrier-Free Parking	Requires 4 barrier-free spaces (Traffic and Parking By-Law 2017-301)	1 provided on every parking level. Total: 4 spaces
Minimum Bicycle Parking (110-116 York)	Hotel: 1 per 1,000m ² of GFA 7,186m ² GFA / 1,000m ² = 8 bicycle parking spaces	9 indoor spaces provided. (4 vertical)
Loading (110-116 York)	2 spaces required. Minimum 3.3m width of a loading space As per Exception 2919 (By-law 2023-502)	2 outdoor spaces provided.

GENERAL NOTES

1. These architectural documents are the exclusive property of NEUF architect(e)s inc. and cannot be used, copied, or reproduced without written pre-authorisation.
2. The contractor is responsible for checking and verifying all dimensions with respect to the project. Any discrepancy shall be reported to the architect.
3. The architect must be notified of all errors, omissions, and discrepancies between these documents and those of the other professionals.
4. Do not scale drawings. The dimensions on these documents must be read and not measured.
5. These drawings are to be read in conjunction with all material relevant to the project.

Mechanical - Electrical Engineer

JAIN
7405 East Danbro Crescent, 2nd Floor Mississauga, Ontario, L5N 6P8
T 905 265 9900 jainconsultants.com

Structural Engineer

Goodeve Structural Inc

18-77 Auriga Drive, Ottawa ON K2E 7Z
T 613 226 4558 goodevestructural.ca

Landscape Architect

James B. Lennox & Associates

3332, Carling Avenue, Ottawa, ON, K2H 5A8
T 613 722 5168 jbla.ca

Civi

Novatech Eng. Consultants Ltd.

240, Michael Cowpland Drive, Suite 200, Ottawa ON K2M 1P6
T 613 234 9643 novatech-eng.com

Architect

NEUE Architectes INC


10 Rideau Street, 4th floor, Ottawa ON K1N 6L3
T 514 847 1117 NEUFarchitectes.com

Seal



NEUF

ARCHITECT(E)S

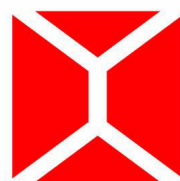

Client



CLARIDGE
HOMES

Project

110-116 YORK STREET

Location
OTTAWA

13098.00 No

Q	REVISION	DATE (yyyy.mm.dd)
Q	FOR COORDINATION	2024.05.05
V	FOR CLIENT REVIEW	2024.09.19
W	FOR SITE PLAN APPLICATION	2024.09.23
DD	FOR COORDINATION	2024.10.23
JJ	FOR COORDINATION	2024.11.11
LL	FOR COORDINATION	2024.11.21
MM	FOR SITE PLAN APPLICATION	2024.11.21
PP	FOR COORDINATION	2024.12.03
QQ	FOR CLIENT REVIEW	2024.12.04
TT	FOR CLIENT REVIEW	2025.01.11
XX	FOR CLIENT USE	2025.01.21
YY	FOR COORDINATION	2025.02.05
ZZ	FOR HERITAGE REPORT	2025.02.11
ZZ	FOR SITE PLAN APPROVAL	2025.02.26
BB	FOR HERITAGE REVIEW #1	2025.02.26
CC	FOR COORDINATION	2025.02.26
001	ISSUED FOR CONSTRUCTION	2025.03.03

Draw
SJ

Checked by
LH

DATE (aa.mm.jj)

As indicated


Drawing Title

SITE PLAN

Revision

Dwg Number

C:\Fichiers Revit Local\YORKST_13098_ARC_F122_sjbanisU643X.rvt

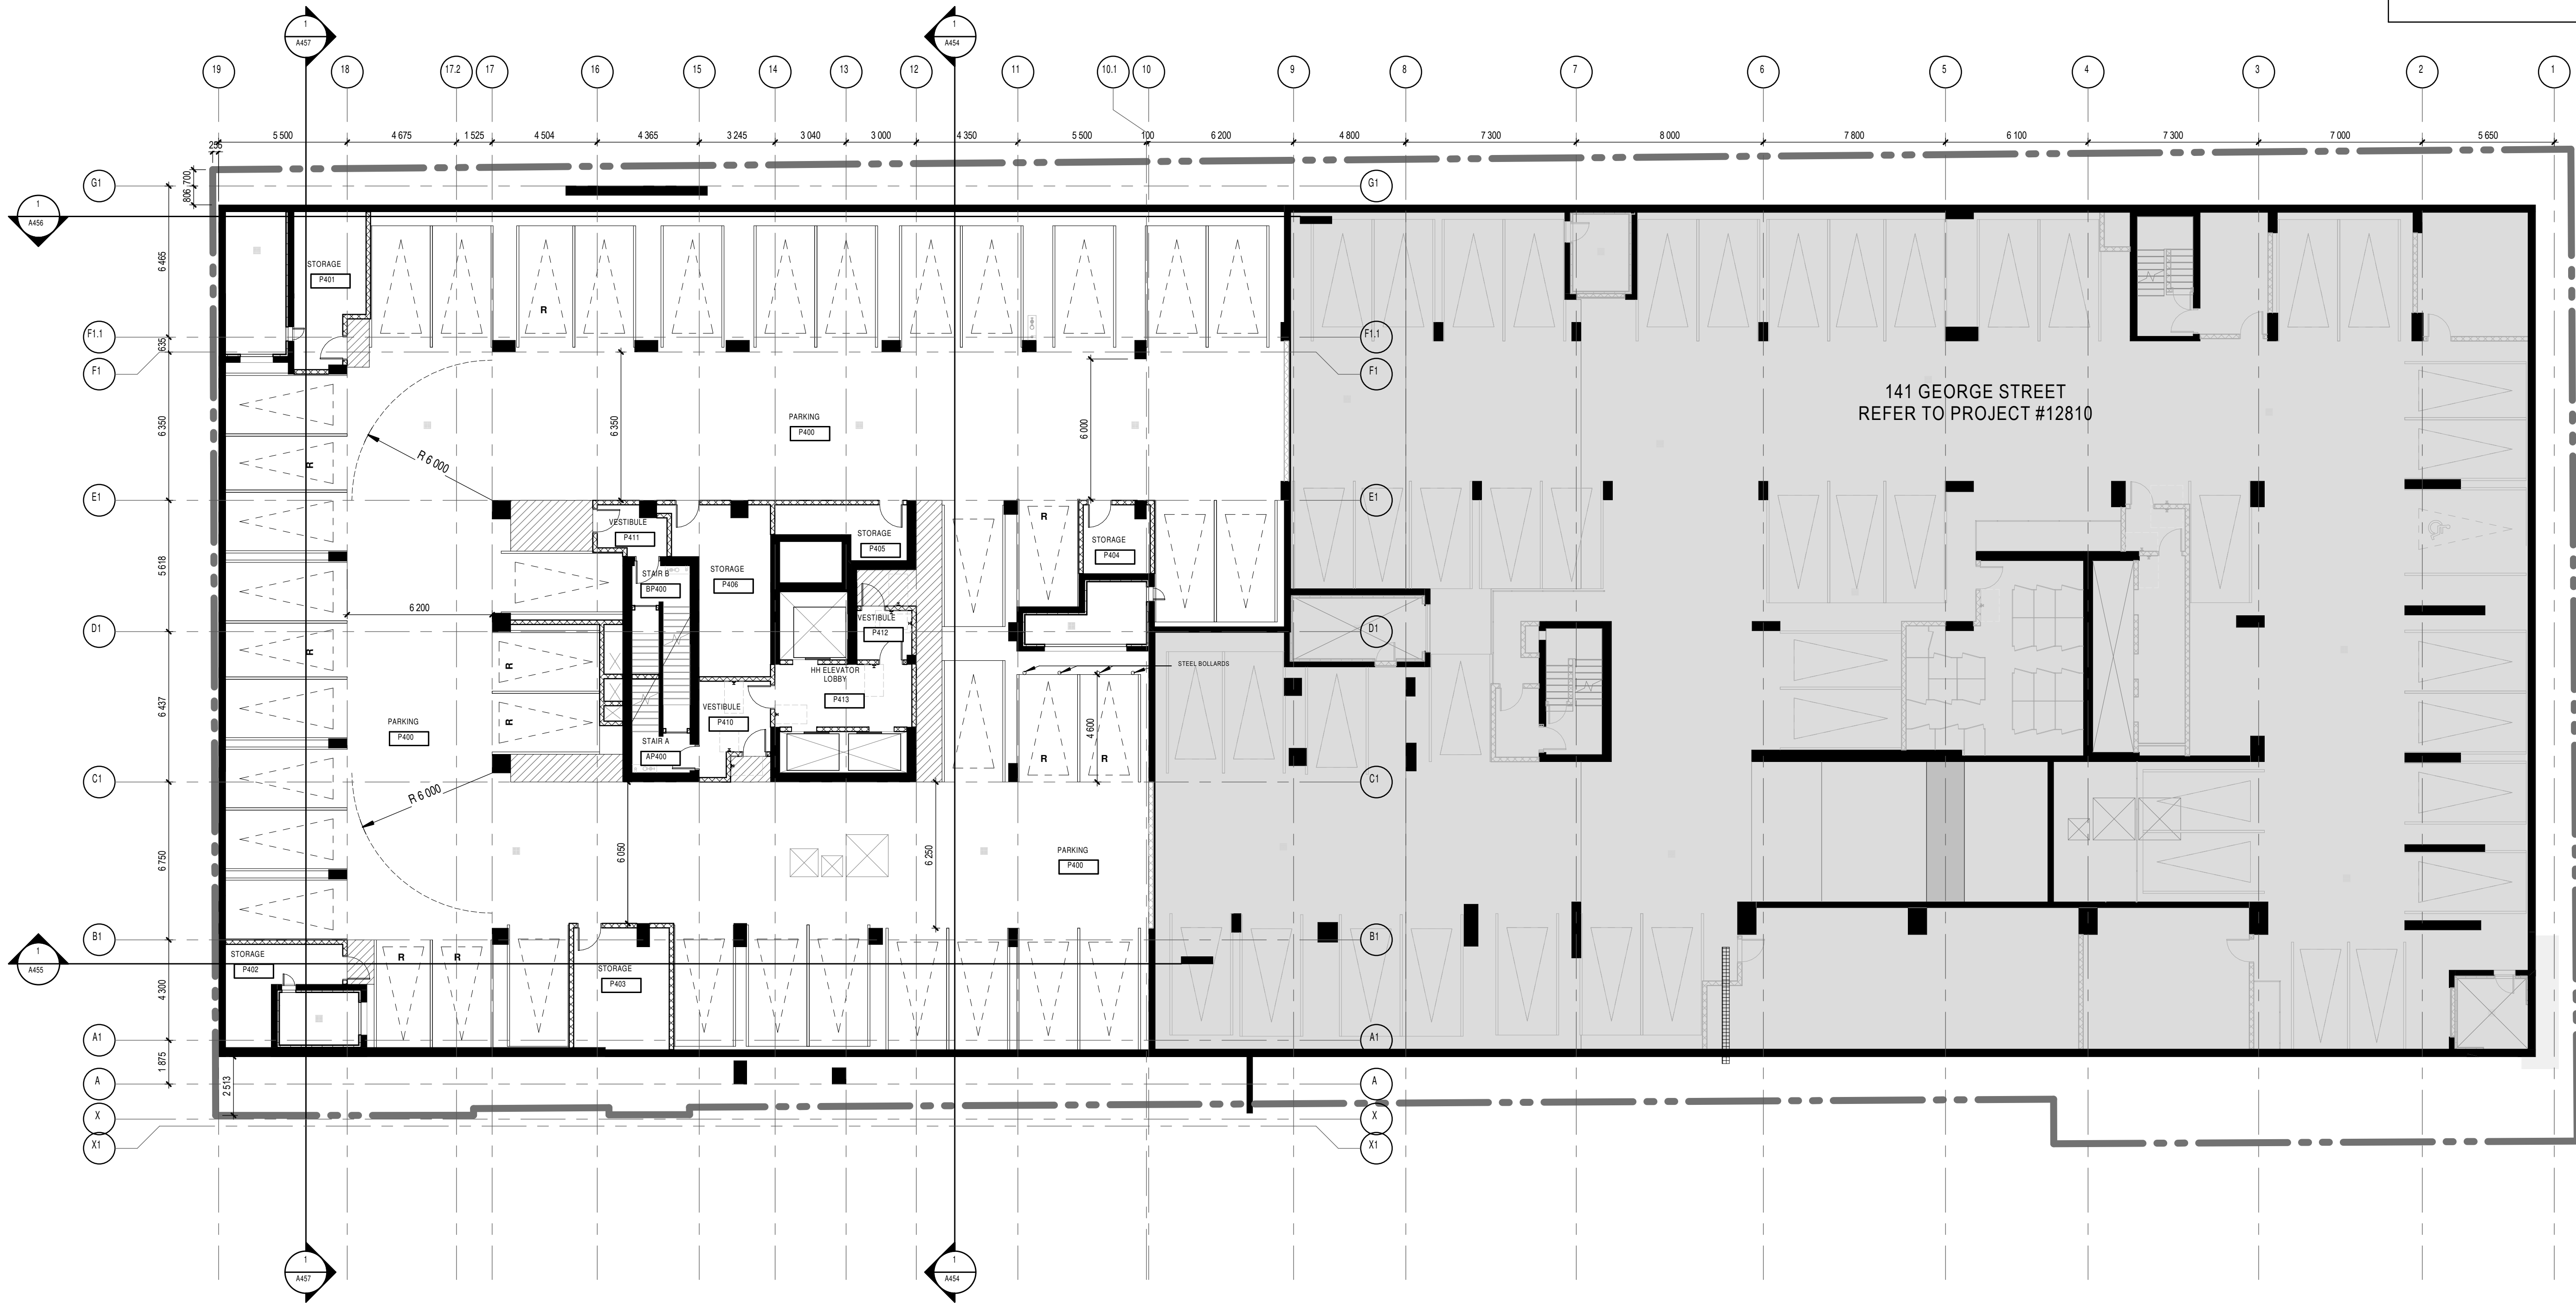

PARKING LEVEL 4.5 FLOOR
PLAN-OVERALL

GENERAL NOTES

1. AREAS AND DIMENSIONS ARE APPROXIMATE AND MAY CHANGE WITHOUT NOTICE. IF APPLICABLE, AREA AND LOCATION OF BALCONIES/TERACES MAY BE CHANGED. UNLESS OTHERWISE NOTED, DIMENSIONS ARE SHOWN FOR THE ENTIRE UNIT AREA. DIMENSIONS OF THE DRAWINGS BY INCLUDING EXTERIOR WALLS AND HALF OF BOTH CORNERS AND CORRIDOR WALL THICKNESS. FINAL DIMENSIONS AND AREAS MAY VARY AS PER SITE CONSTRUCTION CONDITIONS WHICH CAN DIFFER FROM THE DRAWINGS PRODUCED BY NEUF ARCHITECTS INC.
2. INITIAL PROPER BACKING AT EXTERIOR EDGES OF WINDOWS AND PATIO DOOR HEADS FOR CLIMATE RISK INSTALLATION. BACKING TO EXTERIOR WINDOW EXTERIOR EDGES BY 20MM.
3. UNLESS OTHERWISE NOTED, ALL DOORS MUST BE INSTALLED AT A MINIMUM OF 100MM AWAY FROM THE CLOSEST ADJACENT PERIMETER WALL.
4. UNLESS OTHERWISE NOTED, ALL PARTITIONS MUST BE CONSTRUCTED FROM THE TOP OF THE CONCRETE SLAB UP TO THE UNDERSIDE OF THE CONCRETE SLAB (OR STEEL DECK) ABOVE.
5. ALL FIRE RATED PARTITIONS MUST BE CONSTRUCTED FROM THE TOP OF THE CONCRETE SLAB UP TO THE UNDERSIDE OF THE CONCRETE SLAB (OR STEEL DECK) ABOVE.
6. REFER TO PAGE A011 FOR ALL PARTITION ASSEMBLY TYPES AND SYMBOL LEGENDS.
7. REFER TO PAGE A011 FOR ADDITIONAL REQUIREMENTS IN RESIDENTIAL UNIT BATHROOMS.
8. REFER TO PAGE A011 FOR ALL UNIVERSAL AND BARBER-FREE CONSTRUCTION STANDARDS AND REQUIREMENTS AS PER CBC REGULATIONS.
9. REPLACE ALL G.B.S. WITH MOISTURE RESISTANT G.B.S. IN ALL PARTITIONS THAT ENCLOSE BATHROOMS, WASHROOMS, SHOWERED, TUB ROOM AND ANY OTHER HUMID AREA. REFER TO ARCHITECTURAL SPECIFICATIONS FOR PRODUCT DESCRIPTIONS.
10. A WATERPROOFING MEMBRANE MUST BE APPLIED TO THE MOISTURE RESISTANT G.B.S. BEHIND THE ENTIRE SURFACE OF ANY TYPE OF TILE FRESH CERAMIC OR OTHER IN ALL SHOWERS, WASHROOMS AND BEHIND ANY OTHER TILE FINISH FOUND IN A HUMID AREA.
11. LAYOUTS TO BE VERIFIED WITH MECHANICAL, ELECTRICAL AND STRUCTURAL. PLEASE NOTE THE ARCHITECT IMMEDIATELY OF ANY OMISSIONS OR DISCREPANCIES.
12. MILL/WORK BY OTHERS.
13. REFER TO ELECTRICAL DRAWINGS FOR FOUNDATION WATERPROOFING DETAILS AND SPECIFICATIONS.
14. REFER TO ELECTRICAL DRAWINGS FOR THE RATED PLYWOOD BACKSHEATH LOCATIONS REQUIRED ON WALLS FOR EQUIPMENT INSTALLATION.

GENERAL NOTES

1. These architectural documents are the exclusive property of NEUF architect(e)s inc. and cannot be used, copied, or reproduced without written pre-authorization.
2. The contractor is responsible for checking and verifying all dimensions with respect to the project. Any discrepancy shall be reported to the architect.
3. The architect must be notified of all errors, omissions, and discrepancies between these documents and those of the other professionals.
4. Do not scale drawings. The dimensions on these documents must be read and not measured.
5. These drawings are to be read in conjunction with all material relevant to the project.

Mechanical - Electrical Engineer

JAIN
7405 East Danboro Crescent, 2nd Floor Mississauga, Ontario, L5N 6P8
T 905 285 9800 jainconsultants.com

Structural Engineer

Goodeve Structural Inc.
18-77 Aungmy Drive, Ottawa ON K2E 7Z7
T 613 220 4558 goodevestructural.ca

Landscape Architect

James B. Lennox & Associates
3332, Carling Avenue, Ottawa, ON, K2H 5A8
T 613 722 5198 jbl.ca


Civil

Novatech Eng. Consultants Ltd.
240, Michael Cowpland Drive, Suite 200, Ottawa ON K2M 1P6
T 613 234 9643 novatech-eng.com

Architect

NEUF Architectes INC.
10 Pabree Street, 4th floor, Ottawa ON K1N 5J1
T 514 847 1117 NEUFarchitectes.com

Seal

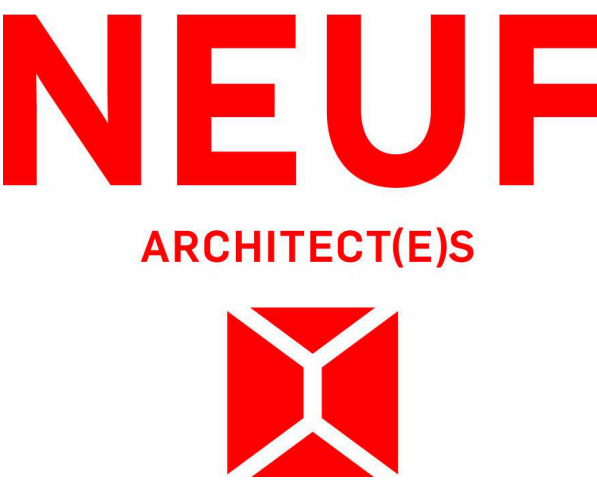

Client



Project

110-116 YORK STREET

Location

OTTAWA 13098.00 No.

NO	REVISION	DATE (yyyy.mm.dd)
DD	FOR COORDINATION	2024.10.23
GG	FOR SITE PLAN APPROVAL	2024.11.07
JJ	FOR COORDINATION	2024.11.15
LL	FOR COORDINATION	2024.11.22
MM	FOR SITE PLAN APPLICATION	2024.11.25
PP	FOR COORDINATION	2024.12.02
RR	FOR COORDINATION	2024.12.05
TT	FOR CLIENT REVIEW	2025.01.14
UU	FOR STRUCT COORDINATION	2025.01.15
VV	FOR STRUCT COORDINATION	2025.01.23
XX	FOR CLIENT USE	2025.01.29
YY	FOR COORDINATION	2025.02.05
AA	FOR SITE PLAN APPROVAL	2025.02.20
BB	FOR HH SD REVIEW #6	2025.02.20
CC	FOR COORDINATION	2025.02.20
001	ISSUED FOR CONSTRUCTION	2025.XX.XX

Drawn by

SJ

Checked by

LH

DATE (aa.mm.jj)

OCT 2024

Scale

As indicated

Drawing Title

**PARKING LEVEL 4.5
FLOOR PLAN**

Revision


001

Dwg Number

A197

PC2024-0101
16814

C:\Fichiers Revit\Locaux\YORKST_13098_ARC_R22_sjbans\643X.rvt

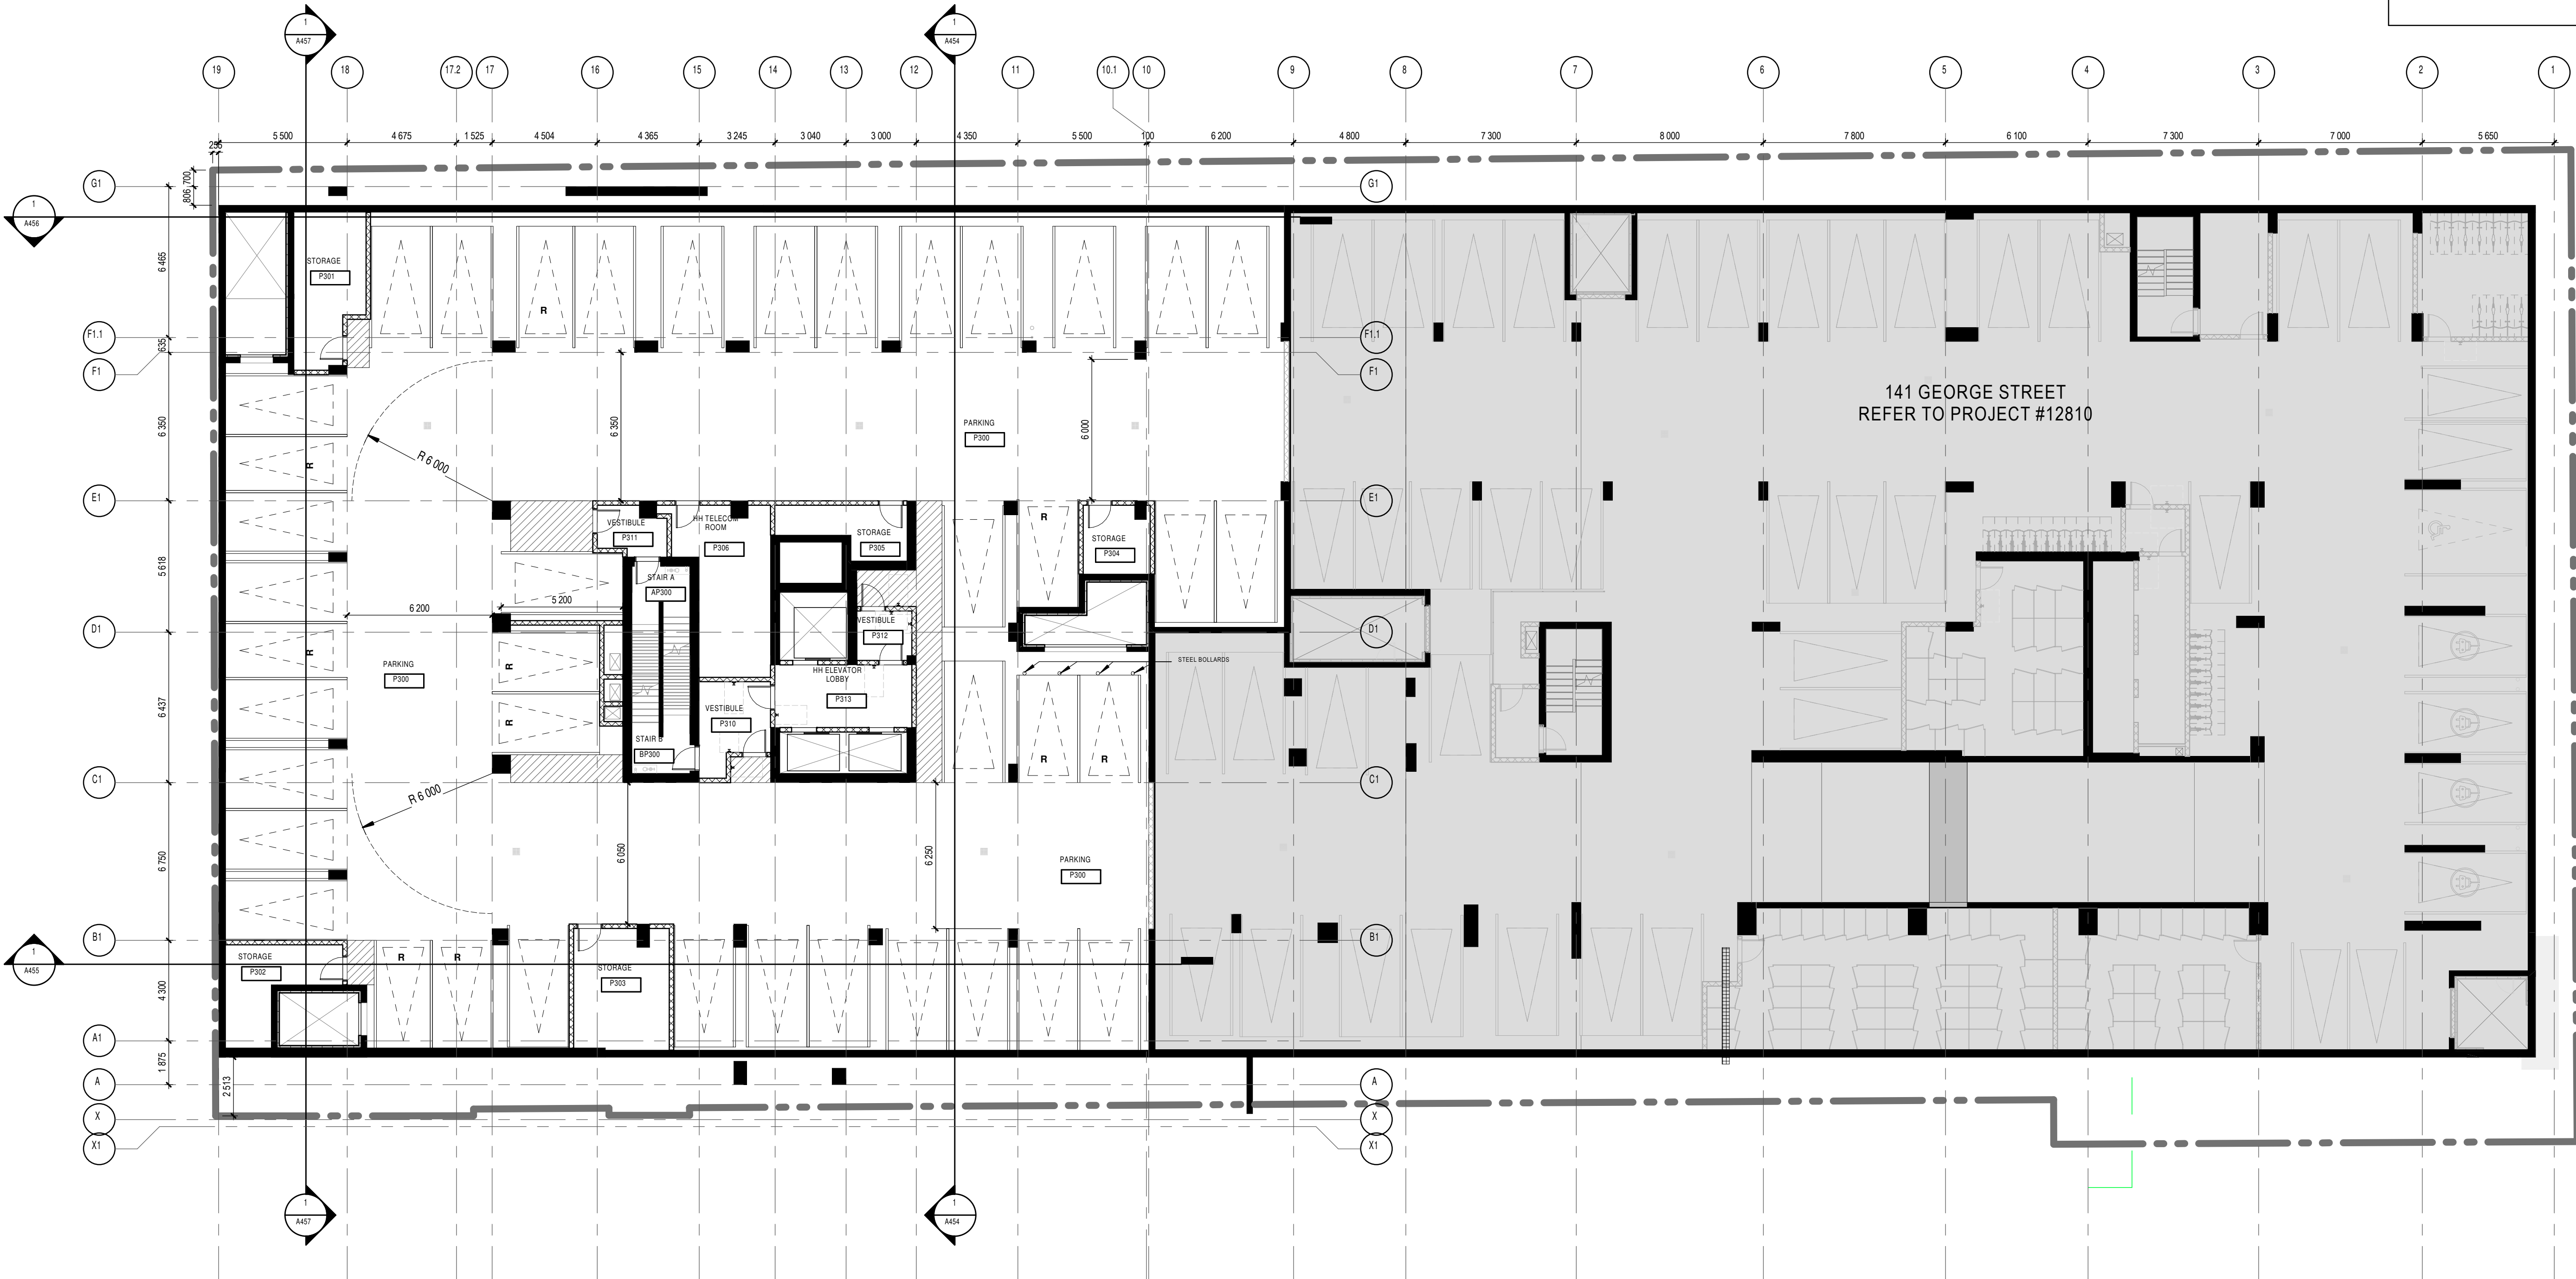

PARKING LEVEL 3.5 FLOOR PLAN-OVERALL

GENERAL NOTES

1. AREAS AND DIMENSIONS ARE APPROXIMATE AND MAY CHANGE WITHOUT NOTICE. IF ANY CABLE, AREA AND LOCATION OF BALCONIES, TERRACES MAY BE CHANGED. VOIDED OR IMPROVED FROM ONE FLOOR TO ANOTHER. FURNITURE IS SHOWN FOR EXISTING PURPOSES ONLY. UNLESS OTHERWISE NOTED, WALL THICKNESS, FINAL DIMENSIONS AND AREAS MAY VARY AS PER SITE CONSTRUCTION CONDITIONS WHICH CAN DIFFER FROM THE DRAWINGS PRODUCED BY NEUF ARCHITECTS INC.

2. INSTALL PROPER BACKING AT EXTREMITIES OF WINDOWS AND PATIO DOOR HEADS FOR CURTAIN ROD INSTALLATION. BACKING TO EXTEND WINDOW EXTENTED BY 300MM.

3. UNLESS OTHERWISE NOTED, ALL DOORS MUST BE INSTALLED AT A MINIMUM OF 100MM AWAY FROM THE CLOSEST ADJACENT PERPENDICULAR WALL.

4. UNLESS OTHERWISE NOTED, ALL PARTITIONS MUST BE CONSTRUCTED FROM THE TOP OF THE CONCRETE SLAB UP TO THE UNDERSIDE OF THE CONCRETE SLAB (OR STEEL DECK) ABOVE.

5. ALL FIRE RATED PARTITIONS MUST BE CONSTRUCTED FROM THE TOP OF THE CONCRETE SLAB UP TO THE UNDERSIDE OF THE CONCRETE SLAB (OR STEEL DECK) ABOVE.

6. REFER TO PAGE A51 FOR ALL PARTITION ASSEMBLY TYPES AND SYMBOL LEGENDS.

7. REFER TO PAGE A56 FOR ADDITIONAL REQUIREMENTS IN RESIDENTIAL UNIT BATHROOMS.

8. REFER TO PAGE A50 FOR ALL UNIVERSAL AND BARRIER-FREE CONSTRUCTION STANDARDS AND REQUIREMENTS AS PER CBC REGULATION.

9. REPLACE ALL G/W'S WITH MOISTURE RESISTANT G/W'S IN ALL PARTITIONS THAT ENCLOSE BATHROOM, WASHROOM, SHOWERED, TOILET ROOM AND OTHER WET AREA. REFER TO ARCHITECTURAL SPECIFICATIONS FOR PRODUCT DESCRIPTIONS.

10. A WATERPROOFING MEMBRANE MUST BE APPLIED TO THE MOISTURE-RESISTANT G/W'S BEHIND THE ENTIRE SURFACE OF ANY TYPE OF TILE, FINISH CERAMIC OR OTHER IN ALL SHOWERS, WASHROOMS AND BEHIND ANY OTHER TILE FINISH FOUND IN A WET AREA.

11. LAYOUTS TO BE VERIFIED WITH MECHANICAL, ELECTRICAL AND STRUCTURAL PLANS. NOTIFY THE ARCHITECT IMMEDIATELY OF ANY OMISSIONS OR DISCREPANCIES.

12. MEASURED BY CHAIN.

13. REFER TO ELECTRICAL DRAWINGS FOR FOUNDATION WATERPROOFING DETAILS AND SPECIFICATIONS.

14. REFER TO ELECTRICAL DRAWINGS FOR FIRE RATED PLYWOOD BACKSPLASH LOCATIONS REQUIRED ON WALLS FOR EQUIPMENT INSTALLATION.

- GENERAL NOTES
- These architectural documents are the exclusive property of NEUF architects inc. and cannot be used, copied, or reproduced without written pre-authorization.
 - The contractor is responsible for checking and verifying all dimensions with respect to the project. Any discrepancy shall be reported to the architect.
 - The architect must be notified of all errors, omissions, and discrepancies between these documents and those of the other professionals.
 - Do not scale drawings. The dimensions on these documents must be read and not measured.
 - These drawings are to be read in conjunction with all material relevant to the project.

Mechanical - Electrical Engineer
JAIN
7405 Eglar Crescent, 2nd Floor Mississauga, Ontario, L5N 6P8
T 905 285 9900 jainconsultants.com


Structural Engineer
Goodeve Structural Inc.
19-77 Aurora Drive, Ottawa ON K2E 7Z7
T 613 226 4559 goodevestructural.ca

Landscape Architect
James B. Lennox & Associates
3332, Carling Avenue, Ottawa, ON, K2H 5A8
T 613 722 5188 jbl.ca

Civil
Novatech Eng. Consultants Ltd.
260, Michael Coward Drive, Suite 200, Ottawa ON K2M 1P8
T 613 234 9643 novatech-eng.com

Architect
NEUF Architectes INC.
10 Rheau Street, 4th floor, Ottawa ON K1N 9J1
T 514 847 1117 NEUFarchitectes.com

Seal

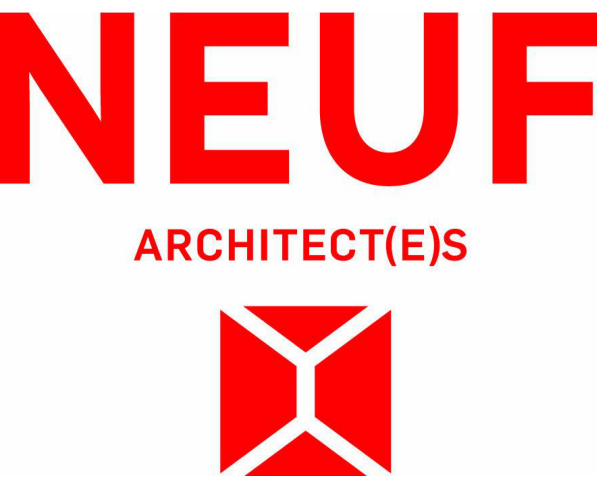

Client



Project
110-116 YORK STREET

Location
OTTAWA No. 13098.00

NO	REVISION	DATE (yyyy.mm.dd)
Z	FOR CLIENT REVIEW	2024.10.07
DD	FOR COORDINATION	2024.10.23
GG	FOR SITE PLAN APPROVAL	2024.11.07
JJ	FOR COORDINATION	2024.11.15
LL	FOR COORDINATION	2024.11.22
MM	FOR SITE PLAN APPLICATION	2024.11.25
PP	FOR COORDINATION	2024.12.02
RR	FOR COORDINATION	2024.12.05
TT	FOR CLIENT REVIEW	2025.01.14
UU	FOR STRUCT COORDINATION	2025.01.15
VV	FOR STRUCT COORDINATION	2025.01.23
XX	FOR CLIENT USE	2025.01.29
YY	FOR COORDINATION	2025.02.05
AAA	FOR SITE PLAN APPROVAL	2025.02.20
BBB	FOR HH SD REVIEW #6	2025.02.20
CCC	FOR COORDINATION	2025.02.20
001	ISSUED FOR CONSTRUCTION	2025.XX.XX


Drawn by
S.J.
DATE (aa.mm.jj)
MAR 2024
Drawing Title
PARKING LEVEL 3.5 FLOOR PLAN

Checked by
L.H.
Scale
As indicated

Revision
001
Dwg Number
A198

PC2024-0101
16814

C:\Fishers Revit\Locaux\YORKST_13098_ARC_R22_sjpanis\643X.rvt

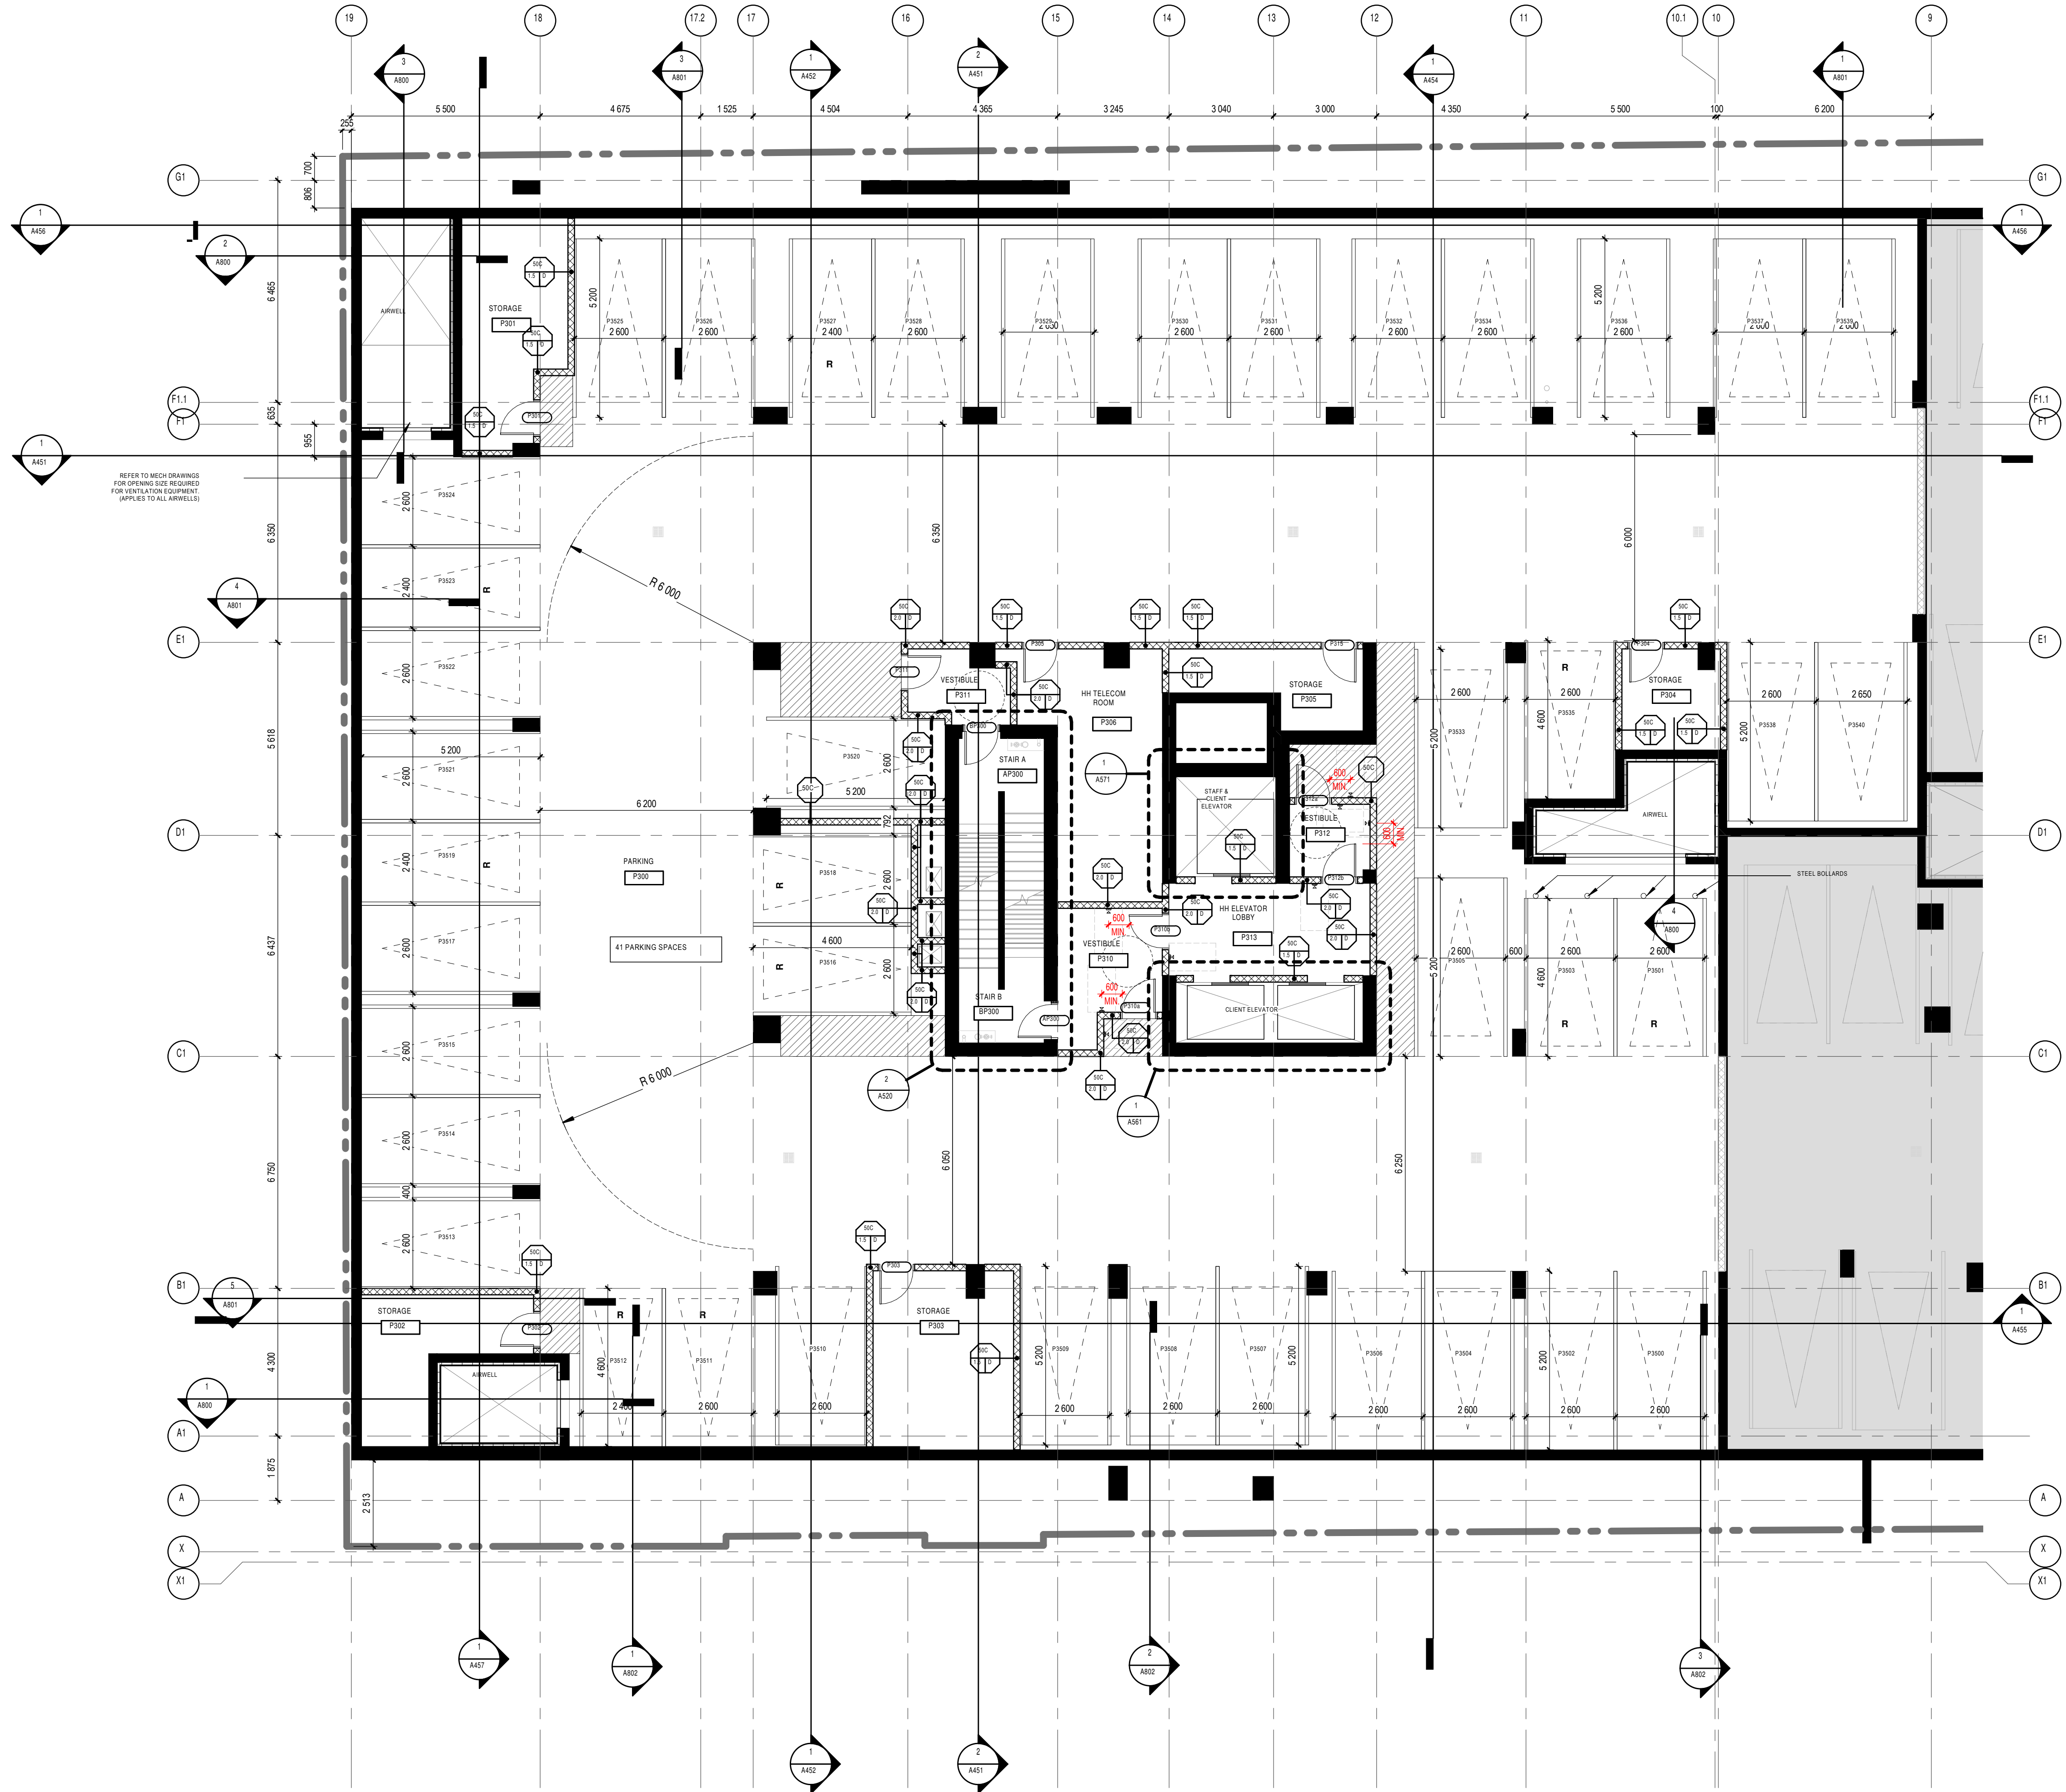

GENERAL NOTES

1. AREAS AND DIMENSIONS ARE APPROXIMATE AND MAY CHANGE WITHOUT NOTICE. IF APPLICABLE, AREA AND LOCATION OF BALCONIES/TERACES MAY BE CHANGED. UNLESS OTHERWISE NOTED, GROSS UNIT AREA IS OBTAINED ON THE DRAWINGS BY INCLUDING EXTERIOR WALLS AND HALF OF BOTH EXTERIOR AND CORNER WALL THICKNESS. FINAL DIMENSIONS AND AREAS MAY VARY AS PER SITE CONSTRUCTION CONDITIONS WHICH CAN DIFFER FROM THE DRAWINGS PRODUCED BY NEUF ARCHITECTS INC.
2. INSTALL PROPER BACKING AT EXTREMITIES OF WINDOWS AND PATIO DOOR HEADS FOR CURTAIN ROD INSTALLATION. BACKING TO EXTEND WINDOW EXTREMITIES BY 30MM.
3. UNLESS OTHERWISE NOTED, ALL DOORS MUST BE INSTALLED AT A MINIMUM OF 10MM AWAY FROM THE CLOSEST ADJACENT PERPENDICULAR WALL.
4. UNLESS OTHERWISE NOTED, ALL PARTITIONS MUST BE CONSTRUCTED FROM THE TOP OF THE CONCRETE SLAB UP TO THE UNDERSIDE OF THE CONCRETE SLAB (OR STEEL DECK) ABOVE.
5. ALL FIRE RATED PARTITIONS MUST BE CONSTRUCTED FROM THE TOP OF THE CONCRETE SLAB UP TO THE UNDERSIDE OF THE CONCRETE SLAB (OR STEEL DECK) ABOVE.
6. REFER TO PAGE A51 FOR ALL PARTITION ASSEMBLY TYPES AND SYMBOL LEGENDS.
7. REFER TO PAGE A56 FOR ADDITIONAL REQUIREMENTS IN RESIDENTIAL UNIT BATHROOMS.
8. REFER TO PAGE A70 FOR ALL UNIVERSAL AND BARRIER-FREE CONSTRUCTION STANDARDS AND REQUIREMENTS AS PER OBC REGULATION.
9. REPLACE ALL G.W.B. WITH MOISTURE RESISTANT G.W.B. WALL PARTITIONS THAT ENCLOSE BATHROOM, WASHROOM, SHOWER, TOILET ROOM AND ANY OTHER HUMID AREA. REFER TO ARCHITECTURAL SPECIFICATIONS FOR PRODUCT DESCRIPTIONS.
10. A WATERPROOFING MEMBRANE MUST BE APPLIED TO THE MOISTURE RESISTANT G.W.B. BEHIND THE ENTIRE SURFACE OF ANY TYPE OF TILE, FISH CERAMIC OR OTHER IN ALL SHOWERS, WASHROOMS AND BEHIND ANY OTHER TILE FINISH FOUND IN A HUMID AREA.
11. LAYOUTS TO BE REVIEWED WITH MECHANICAL, ELECTRICAL AND STRUCTURAL PLANS. NOTIFY THE ARCHITECT IMMEDIATELY OF ANY OMISSIONS OR DISCREPANCIES.
12. MILLIONS BY OTHERS: DRAWINGS FOR FOUNDATION, WATERPROOFING DETAILS AND SPECIFICATIONS.
13. REFER TO ELECTRICAL DRAWINGS FOR FIRE RATED PLYWOOD BACKSPLASH LOCATIONS REQUIRED ON WALLS FOR EQUIPMENT INSTALLATION.

GENERAL NOTES

1. These architectural documents are the exclusive property of NEUF architects inc. and cannot be used, copied, or reproduced without written pre-authorization.
2. The contractor is responsible for checking and verifying all dimensions with respect to the project. Any discrepancy shall be reported to the architect.
3. The architect must be notified of all errors, omissions, and discrepancies between these documents and those of the other professionals.
4. Do not scale drawings. The dimensions on these documents must be read and not measured.
5. These drawings are to be read in conjunction with all material relevant to the project.

Mechanical - Electrical Engineer

JAIR

7405 Eglar Drive, Danforth Crossing, 2nd Floor Mississauga, Ontario, L5N 6P8
T 905 285 9900 | jairconsultants.com

Structural Engineer

Goodeve Structural Inc.

19-77 Aurora Drive, Ottawa ON K2E 7Z7
T 613 225 4555 | goodevestructural.ca

Landscape Architect

James B. Lennox & Associates

3332, Carling Avenue, Ottawa, ON, K2H 5A8
T 613 722 5188 | jbla.ca

Civil

Novatech Eng. Consultants Ltd.

260, Michael Coward Drive, Suite 200, Ottawa ON K2M 1P8
T 613 234 9643 | novatech-eng.com

Architect

NEUF Architectes INC.

10 Humeau Street, 4th floor, Ottawa ON K1N 5J1
T 514 847 1117 | NEUFarchitectes.com

Seal



NEUF
ARCHITECT(E)S

Client



Project

110-116 YORK STREET

Location
OTTAWA

No.
13098.00

NO	REVISION	DATE (yyyy.mm.dd)
XX	FOR CLIENT USE	2025.01.29
YY	FOR COORDINATION	2025.02.05
AAA	FOR SITE PLAN APPROVAL	2025.02.20
BBB	FOR HH SD REVIEW #6	2025.02.20
CCC	FOR COORDINATION	2025.02.20
001	ISSUED FOR CONSTRUCTION	2025.XX.XX

*Preliminary
DO NOT USE FOR
CONSTRUCTION*

Drawn by
S/JOM

Checked by
LH

DATE (aa.mm.jj)
01/28/25

Scale
As indicated

Drawing Title

**PARKING LEVEL 3.5
FLOOR PLAN YORK**

Revision

001

Dwg Number

A198A

PARKING LEVEL 3.5 FLOOR PLAN-YORK

1:100

1
A198A

PC2024-0101
16814

[illegible]

1. These architectural documents are the exclusive property of NEUF architect(e)s inc. and cannot be used, copied, or reproduced without written pre-authorization.
2. The contractor is responsible for checking and verifying all dimensions with respect to the project. Any discrepancy shall be reported to the architect.
3. The architect must be notified of all errors, omissions, and discrepancies between these documents and those of the other professionals.
4. Do not scale drawings. The dimensions on these documents must be read and not measured.
5. These drawings are to be read in conjunction with all material relevant to the project.


JAIN
7405 East Danbro Crescent, 2nd Floor Mississauga, Ontario, L5N 6P8
T 905 285 9900 jainconsultants.com

Goodeve Structural Inc.
18-77 Auriga Drive, Ottawa ON K2E 7Z7
T 613 226 4558 goodevestructural.ca

James B. Lennox & Associates
3332, Carling Avenue, Ottawa, ON, K2H 5A8
T 613 722 5168 jbla.ca

Novatech Eng. Consultants Ltd.
240, Michael Cowpland Drive, Suite 200, Ottawa ON K2M 1P6
T 613 234 9643 novatech-eng.com

NEUF Architectes INC.
10 Rideau Street, 4th floor, Ottawa ON K1N 9,
T 514 847 1117 NEUFarchitectes.com

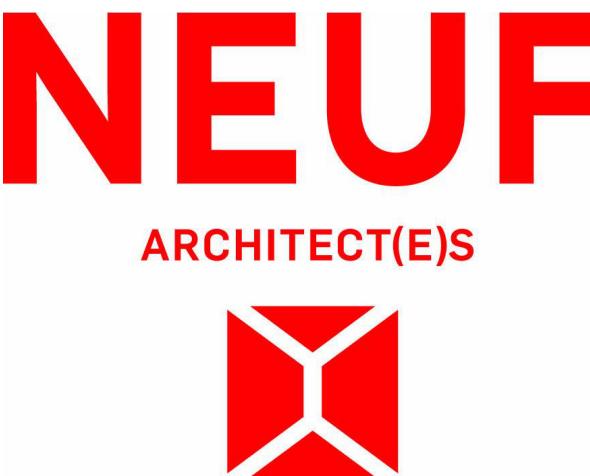

CLARIDGE
HOMES

110-116 YORK STREET

13098,00 N

Z	REVISION	DATE (yyyy.mm.d)
Z	FOR CLIENT REVIEW	2024.10.02
DD	FOR COORDINATION	2024.10.02
GG	FOR SITE PLAN APPROVAL	2024.11.01
JJ	FOR COORDINATION	2024.11.01
LL	FOR COORDINATION	2024.11.02
MM	FOR SITE PLAN APPLICATION	2024.11.02
PP	FOR COORDINATION	2024.12.01
RR	FOR COORDINATION	2025.01.01
TT	FOR CLIENT REVIEW	2025.01.01
UU	FOR STRUCT COORDINATION	2025.01.01
VV	FOR STRUCT COORDINATION	2025.01.01
XX	FOR CLIENT USE	2025.01.01
YY	FOR COORDINATION	2025.02.01
AA	FOR SITE PLAN APPROVAL	2025.02.01
BBB	FOR CLIENT REVIEW	2025.02.01
CCC	FOR COORDINATION	2025.02.01
001	ISSUED FOR CONSTRUCTION	2025.XX.XX


Checked by
LH

PARKING LEVEL 2.5 FLOOR PLAN

001

A199


PC2024-0101

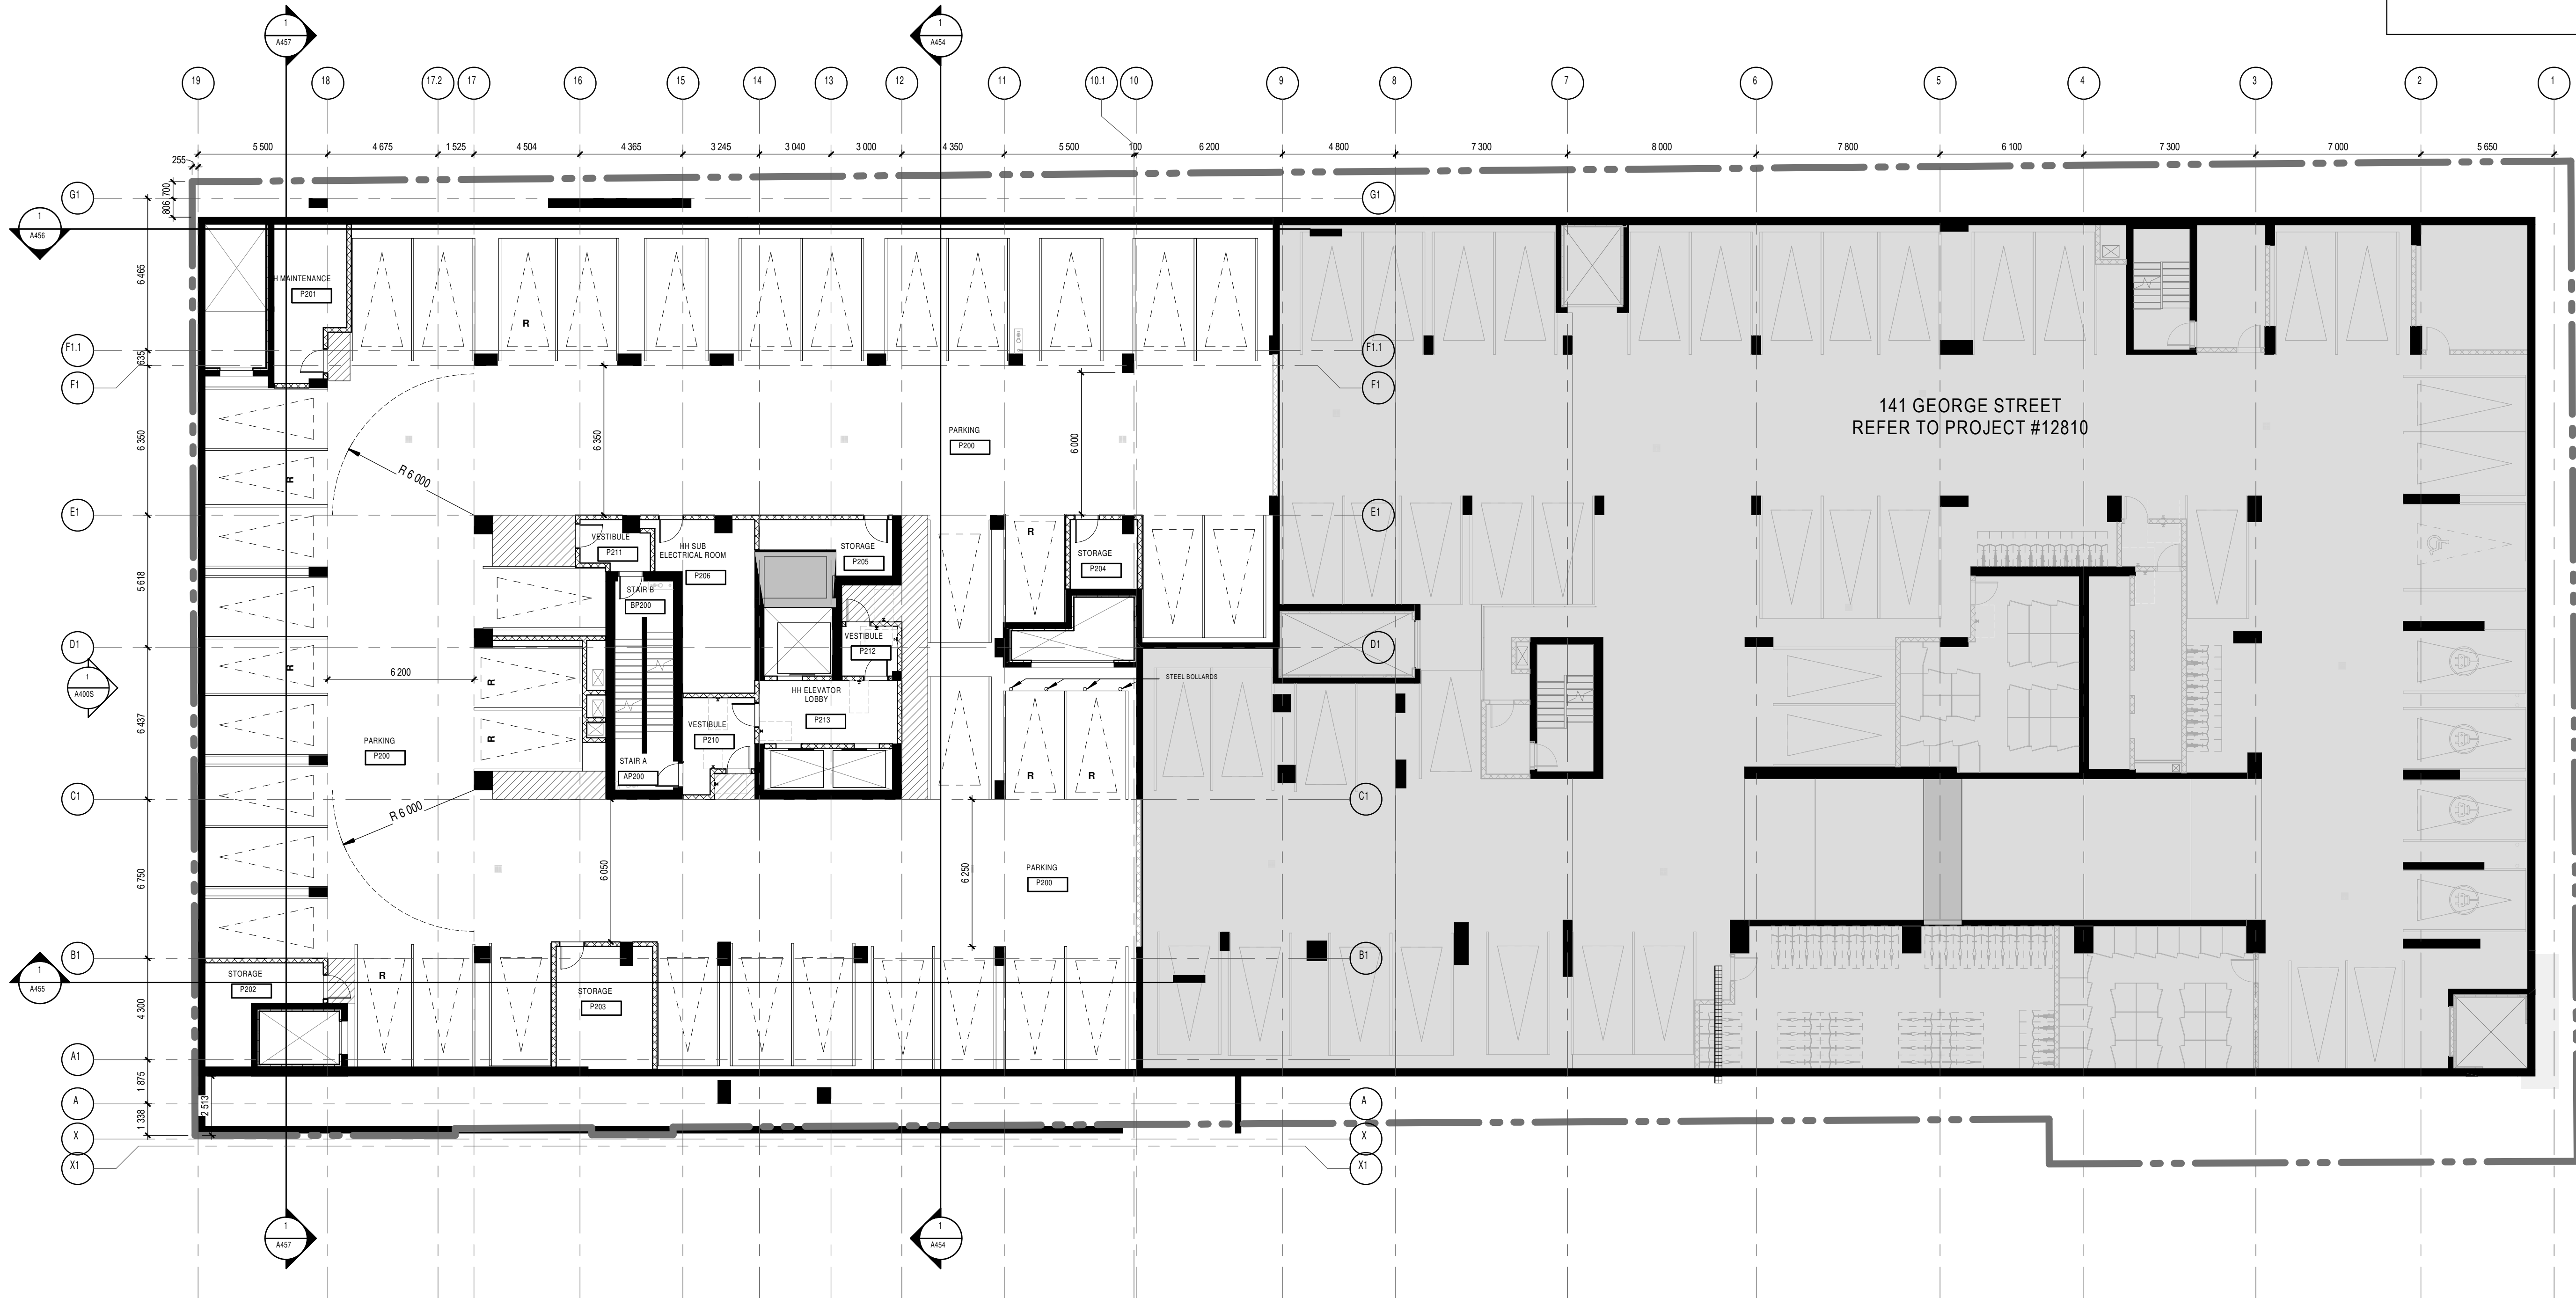

PARKING LEVEL 2.5 FLOOR
PLAN-OVERALL

1 : 150

C:\Fichiers Revit\Locaux\YORKST_13098_ARC_R22_sjbanis\643X.rvt

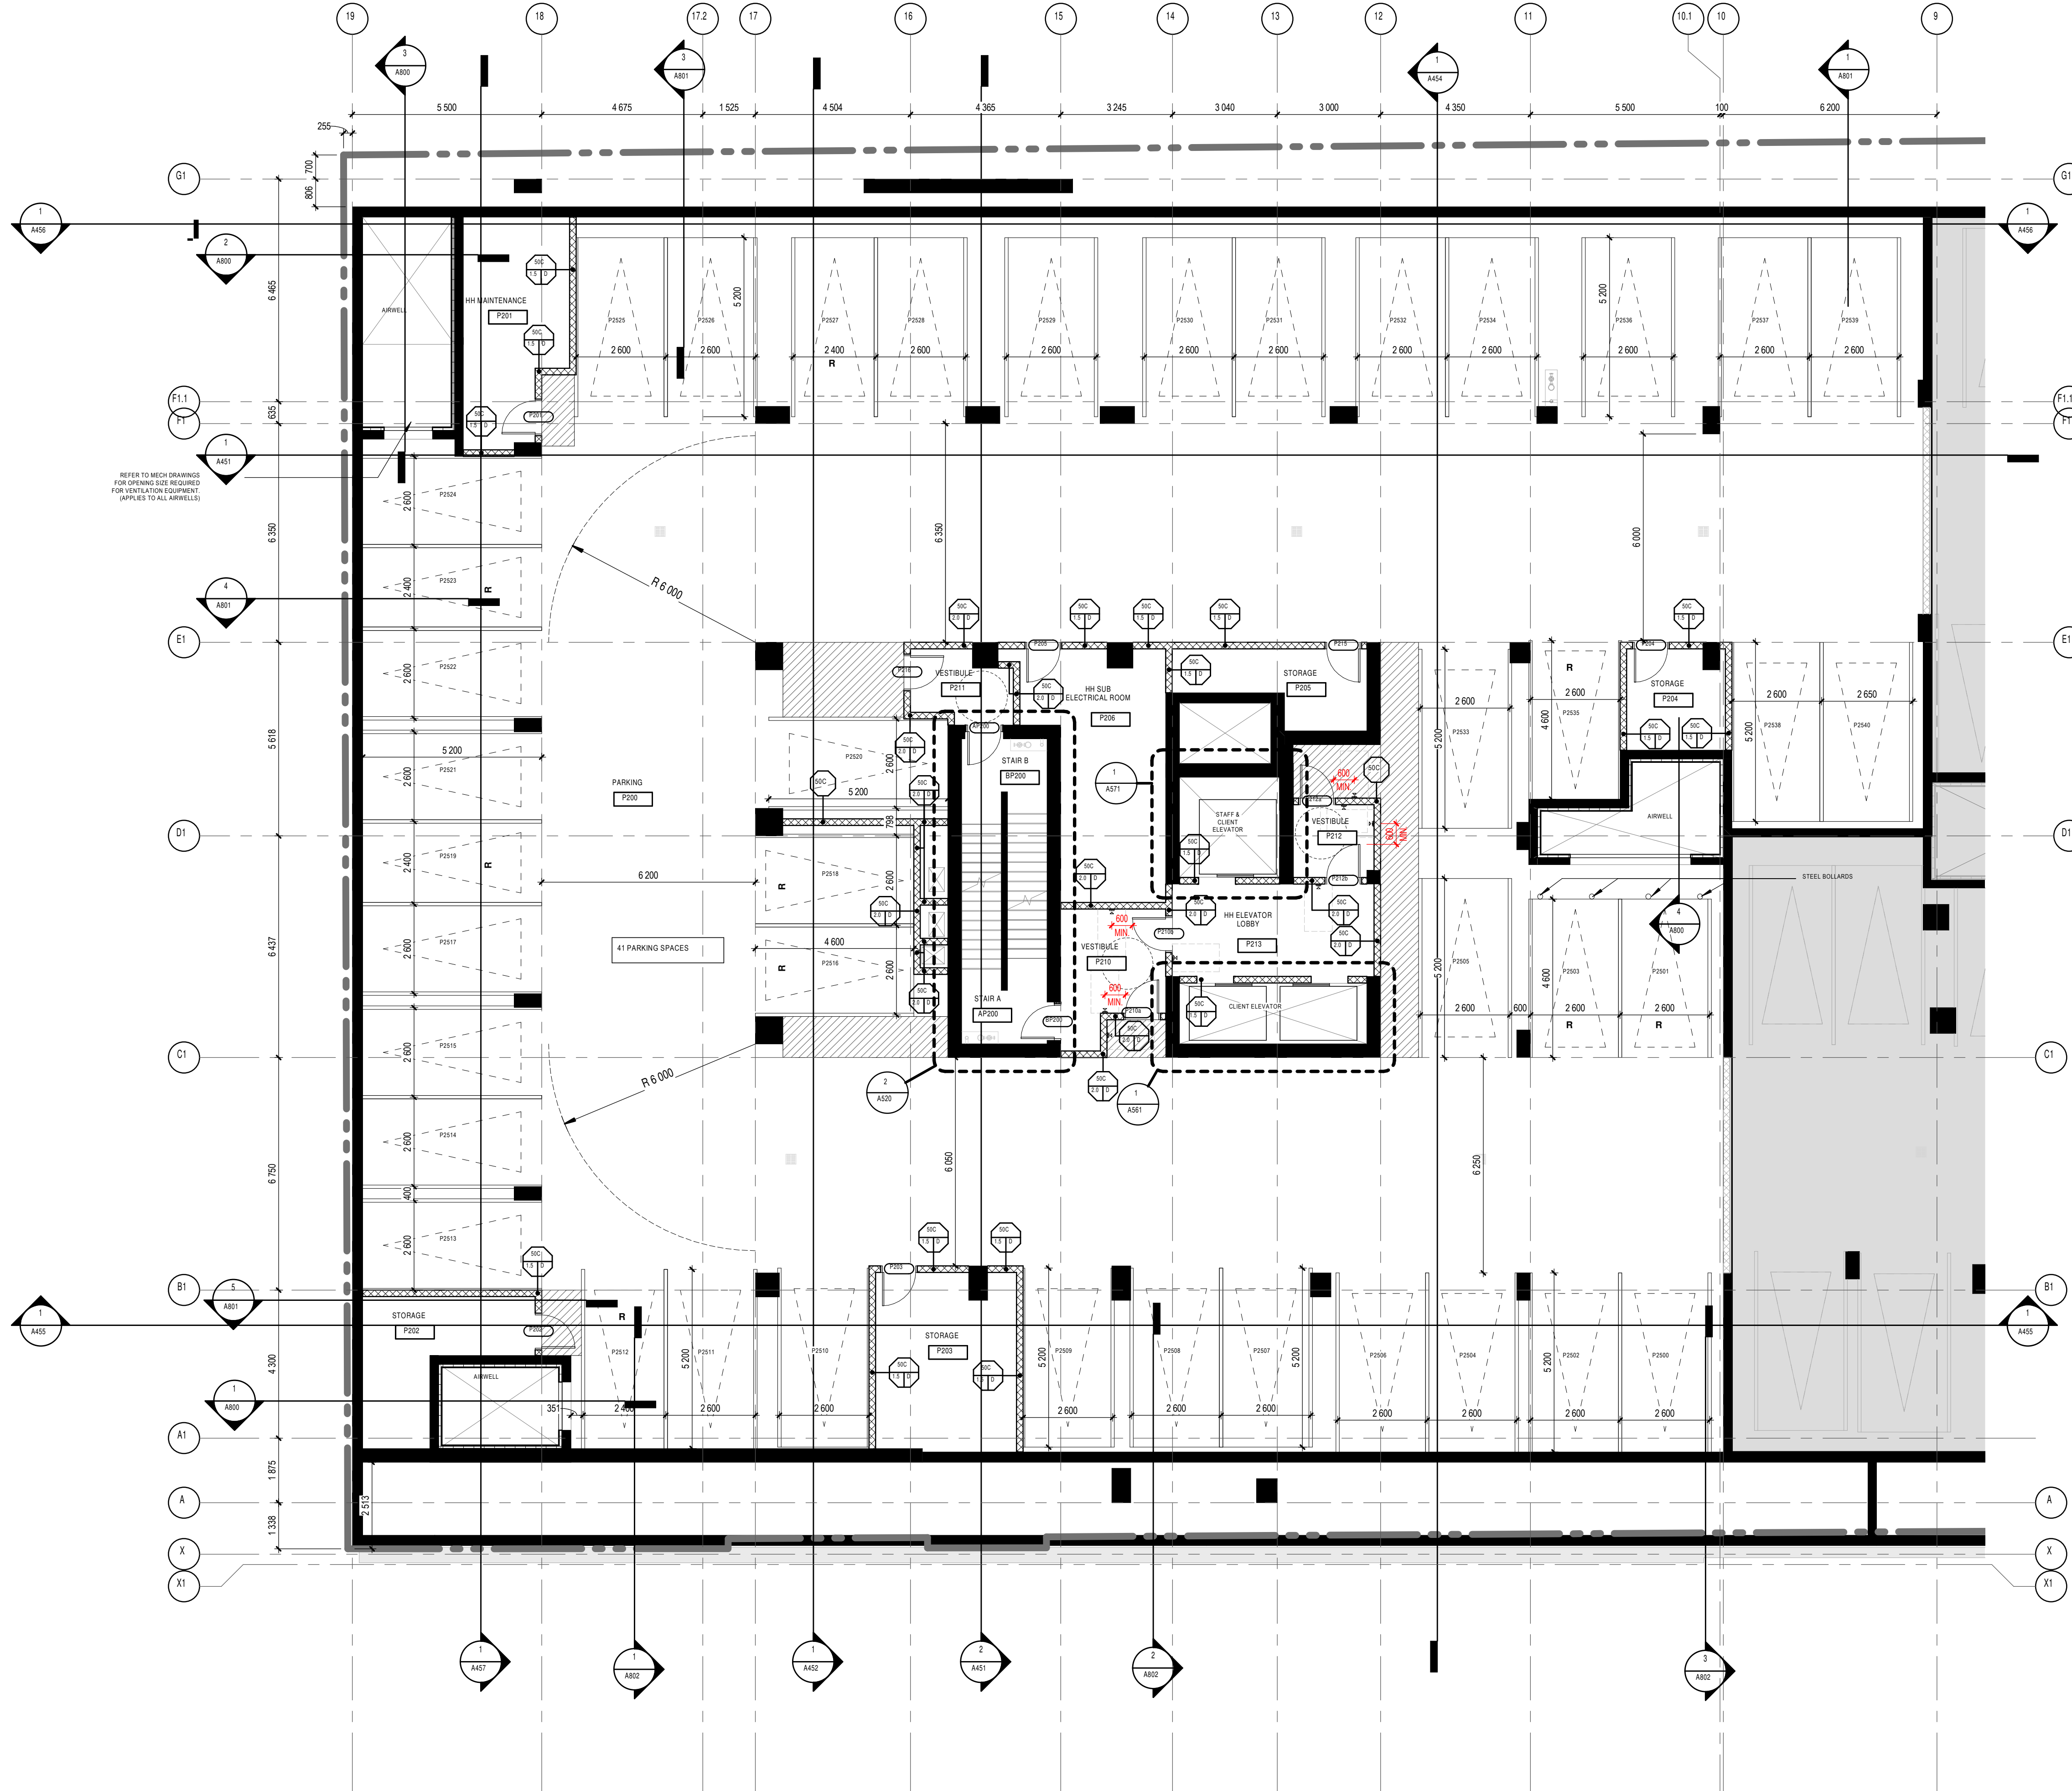

GENERAL NOTES

1. AREAS AND DIMENSIONS ARE APPROXIMATE AND MAY CHANGE WITHOUT NOTICE. IF APPLICABLE, AREA AND LOCATION OF BALCONIES, TERRACES MAY BE CHANGED. VIEWS OF IMPROVED GROUND FLOOR TO ANOTHER FLOOR, FURNITURE IS SHOWN FOR ELUSTRATIVE PURPOSES ONLY. UNLESS OTHERWISE NOTED, GROSS UNIT AREA IS OBTAINED ON THE DRAWINGS BY INCLUDING EXTERIOR WALLS AND HALF OF BOTH EXTERIOR AND CORRIDOR WALL THICKNESS. FINAL DIMENSIONS AND AREAS MAY VARY AS PER SITE CONSTRUCTION CONDITIONS WHICH CAN DIFFER FROM THE DRAWINGS PRODUCED BY NEUF ARCHITECTS INC.
2. INSTALL PROPER BACKING AT EXTREMITIES OF WINDOWS AND PATIO DOOR HEADS FOR CURTAIN ROD INSTALLATION. BACKING TO EXTEND WINDOW EXTENTED BY 30MM.
3. UNLESS OTHERWISE NOTED, ALL DOORS MUST BE INSTALLED AT A MINIMUM OF 100MM AWAY FROM THE CLOSEST ADJACENT PERPENDICULAR WALL.
4. UNLESS OTHERWISE NOTED, ALL PARTITIONS MUST BE CONSTRUCTED FROM THE TOP OF THE CONCRETE SLAB UP TO THE UNDERSIDE OF THE CONCRETE SLAB (OR STEEL DECK) ABOVE.
5. ALL FIRE RATED PARTITIONS MUST BE CONSTRUCTED FROM THE TOP OF THE CONCRETE SLAB UP TO THE UNDERSIDE OF THE CONCRETE SLAB (OR STEEL DECK) ABOVE.
6. REFER TO PAGE A551 FOR ALL PARTITION ASSEMBLY TYPES AND SYMBOL LEGENDS.
7. REFER TO PAGE A554 FOR ADDITIONAL REQUIREMENTS IN RESIDENTIAL UNIT BATHROOMS.
8. REFER TO PAGE A550 FOR ALL UNIVERSAL AND BARRIER-FREE CONSTRUCTION STANDARDS AND REQUIREMENTS AS PER OBC REGULATION.
9. REPLACE ALL GWS WITH MOISTURE RESISTANT GWS IN ALL PARTITIONS THAT ENCLOSE BATHROOM, WASHROOM, SHOWER, TOILET ROOM AND ANY OTHER WET AREA. REFER TO ARCHITECTURAL SPECIFICATIONS FOR PRODUCT DESCRIPTIONS.
10. A WATERPROOFING MEMBRANE MUST BE APPLIED TO THE MOISTURE RESISTANT GWS BEHIND THE ENTIRE SURFACE OF ANY TYPE OF TILE, FISH CERAMIC OR OTHER INAL, POWDER, WASHROOMS AND BEHIND ANY OTHER TILE FINISH FOUND IN A WET AREA.
11. LAYOUTS TO BE REVIEWED WITH MECHANICAL, ELECTRICAL AND STRUCTURAL PLANS. NOTIFY THE ARCHITECT IMMEDIATELY OF ANY OMISSIONS OR DISCREPANCIES.
12. MILLIONS BY OTHERS. DRAWINGS FOR FOUNDATION WATERPROOFING DETAILS AND SPECIFICATIONS.
13. REFER TO ELECTRICAL DRAWINGS FOR FIRE RATED PLYWOOD BACKSPLASH LOCATIONS REQUIRED ON WALLS FOR EQUIPMENT INSTALLATION.

REFER TO MECH DRAWINGS FOR OPENING SIZE REQUIRED FOR VENTILATION EQUIPMENT (APPLIES TO ALL AIRWELLS)

GENERAL NOTES

1. These architectural documents are the exclusive property of NEUF architects inc. and cannot be used, copied, or reproduced without written pre-authorization.
2. The contractor is responsible for checking and verifying all dimensions with respect to the project. Any discrepancy shall be reported to the architect.
3. The architect must be notified of all errors, omissions, and discrepancies between these documents and those of the other professionals.
4. Do not scale drawings. The dimensions on these documents must be read and not measured.
5. These drawings are to be read in conjunction with all material relevant to the project.

Mechanical - Electrical Engineer

JAIR

7405 Eglar Drive, Suite 200, Mississauga, Ontario, L5N 6P8
T 905 285 9900 | jairconsultants.com

Structural Engineer

Goodeve Structural Inc.

19-77 Aurora Drive, Ottawa, ON K2E 7Z7
T 613 226 4555 | goodevestructural.ca

Landscape Architect

James B. Lennox & Associates

3332 Carling Avenue, Ottawa, ON, K2H 5A8
T 613 722 5188 | jbl.ca

Civil

Novatech Eng. Consultants Ltd.

260, Michael Coward Drive, Suite 200, Ottawa, ON K2M 1P8
T 613 234 9643 | novatech-eng.com

Architect

NEUF Architectes INC.

10 Hennes Street, 4th floor, Ottawa, ON K1N 5J1
T 514 847 1117 | NEUFarchitectes.com

Seal



NEUF
ARCHITECT(E)S

Client



Project

110-116 YORK STREET

Location
OTTAWA

No.
13098.00

NO	REVISION	DATE (yyyy.mm.dd)
XX	FOR CLIENT USE	2025.01.29
YY	FOR COORDINATION	2025.02.05
AAA	FOR SITE PLAN APPROVAL	2025.02.20
BBB	FOR HH SD REVIEW #6	2025.02.20
CCC	FOR COORDINATION	2025.02.20
001	ISSUED FOR CONSTRUCTION	2025.XX.XX

*Preliminary
DO NOT USE FOR
CONSTRUCTION*

Drawn by
S./J.O.M.

Checked by
L.H.

DATE (aa.mm.jj)
01/28/25

Scale
As indicated

Drawing Title

**PARKING LEVEL 2.5
FLOOR PLAN YORK**

Revision

001

Dwg Number

A199A

PARKING LEVEL 2.5 FLOOR PLAN-YORK

1 : 100

1
A199A

PC2024-0101
16814

[illegible]

1. These architectural documents are the exclusive property of NEUF architect(e)s inc. and cannot be used, copied, or reproduced without written pre-authorisation.
2. The contractor is responsible for checking and verifying all dimensions with respect to the project. Any discrepancy shall be reported to the architect.
3. The architect must be notified of all errors, omissions, and discrepancies between these documents and those of the other professionals.
4. Do not scale drawings. The dimensions on these documents must be read and not measured.
5. These drawings are to be read in conjunction with all material relevant to the project.

JAIN
7405 East Danbro Crescent, 2nd Floor Mississauga, Ontario, L5N 6P8
T 905 285 9900 jainconsultants.com

Goodeve Structural Inc.
18-77 Auriga Drive, Ottawa ON K2E 7Z7
T 613 226 4558 goodevestructural.ca

James B. Lennox & Associates
3332, Carling Avenue, Ottawa, ON, K2H 5A8
T 613 722 5168 jbla.ca

Novatech Eng. Consultants Ltd.
240, Michael Cowpland Drive, Suite 200, Ottawa ON K2M 1P8
T 613 234 9643 novatech-eng.com

NEUF Architectes INC.
10 Rideau Street, 4th floor, Ottawa ON K1N 9,
T 514 847 1117 NEUFarchitectes.com



Client



110-116 YORK STREET

Locati

OTTAWA

13098.00 No

R	REVISION	DATE (yyyy.mm.dd)
R	FOR SHORING COORDINATION	2024.08.06
W	FOR SITE PLAN APPLICATION	2024.09.23
Z	FOR CLIENT REVIEW	2024.10.07
DD	FOR COORDINATION	2024.10.23
GG	FOR SITE PLAN APPROVAL	2024.11.07
HJ	FOR COORDINATION	2024.11.11
JJ	FOR COORDINATION	2024.11.18
MM	FOR SITE PLAN APPLICATION	2024.12.03
PP	FOR COORDINATION	2024.12.03
RR	FOR COORDINATION	2024.12.09
TT	FOR CLIENT REVIEW	2025.01.11
UU	FOR STRUCT COORDINATION	2025.01.11
XX	FOR CLIENT USE	2025.01.21
YY	FOR COORDINATION	2025.02.06
AAA	FOR SHED PLAN APPROVAL	2025.02.26
BBB	FOR HD SHED REVIEW #6	2025.02.26
CCC	FOR COORDINATION	2025.02.26

Drawn

SJ

Checked by

DATE (aa.mm
JUN 2000

Drawing Title


**PARKING LEVEL 1.5
FLOOR PLAN**


Revise

Dwg Number

A 200

PC2024-0101

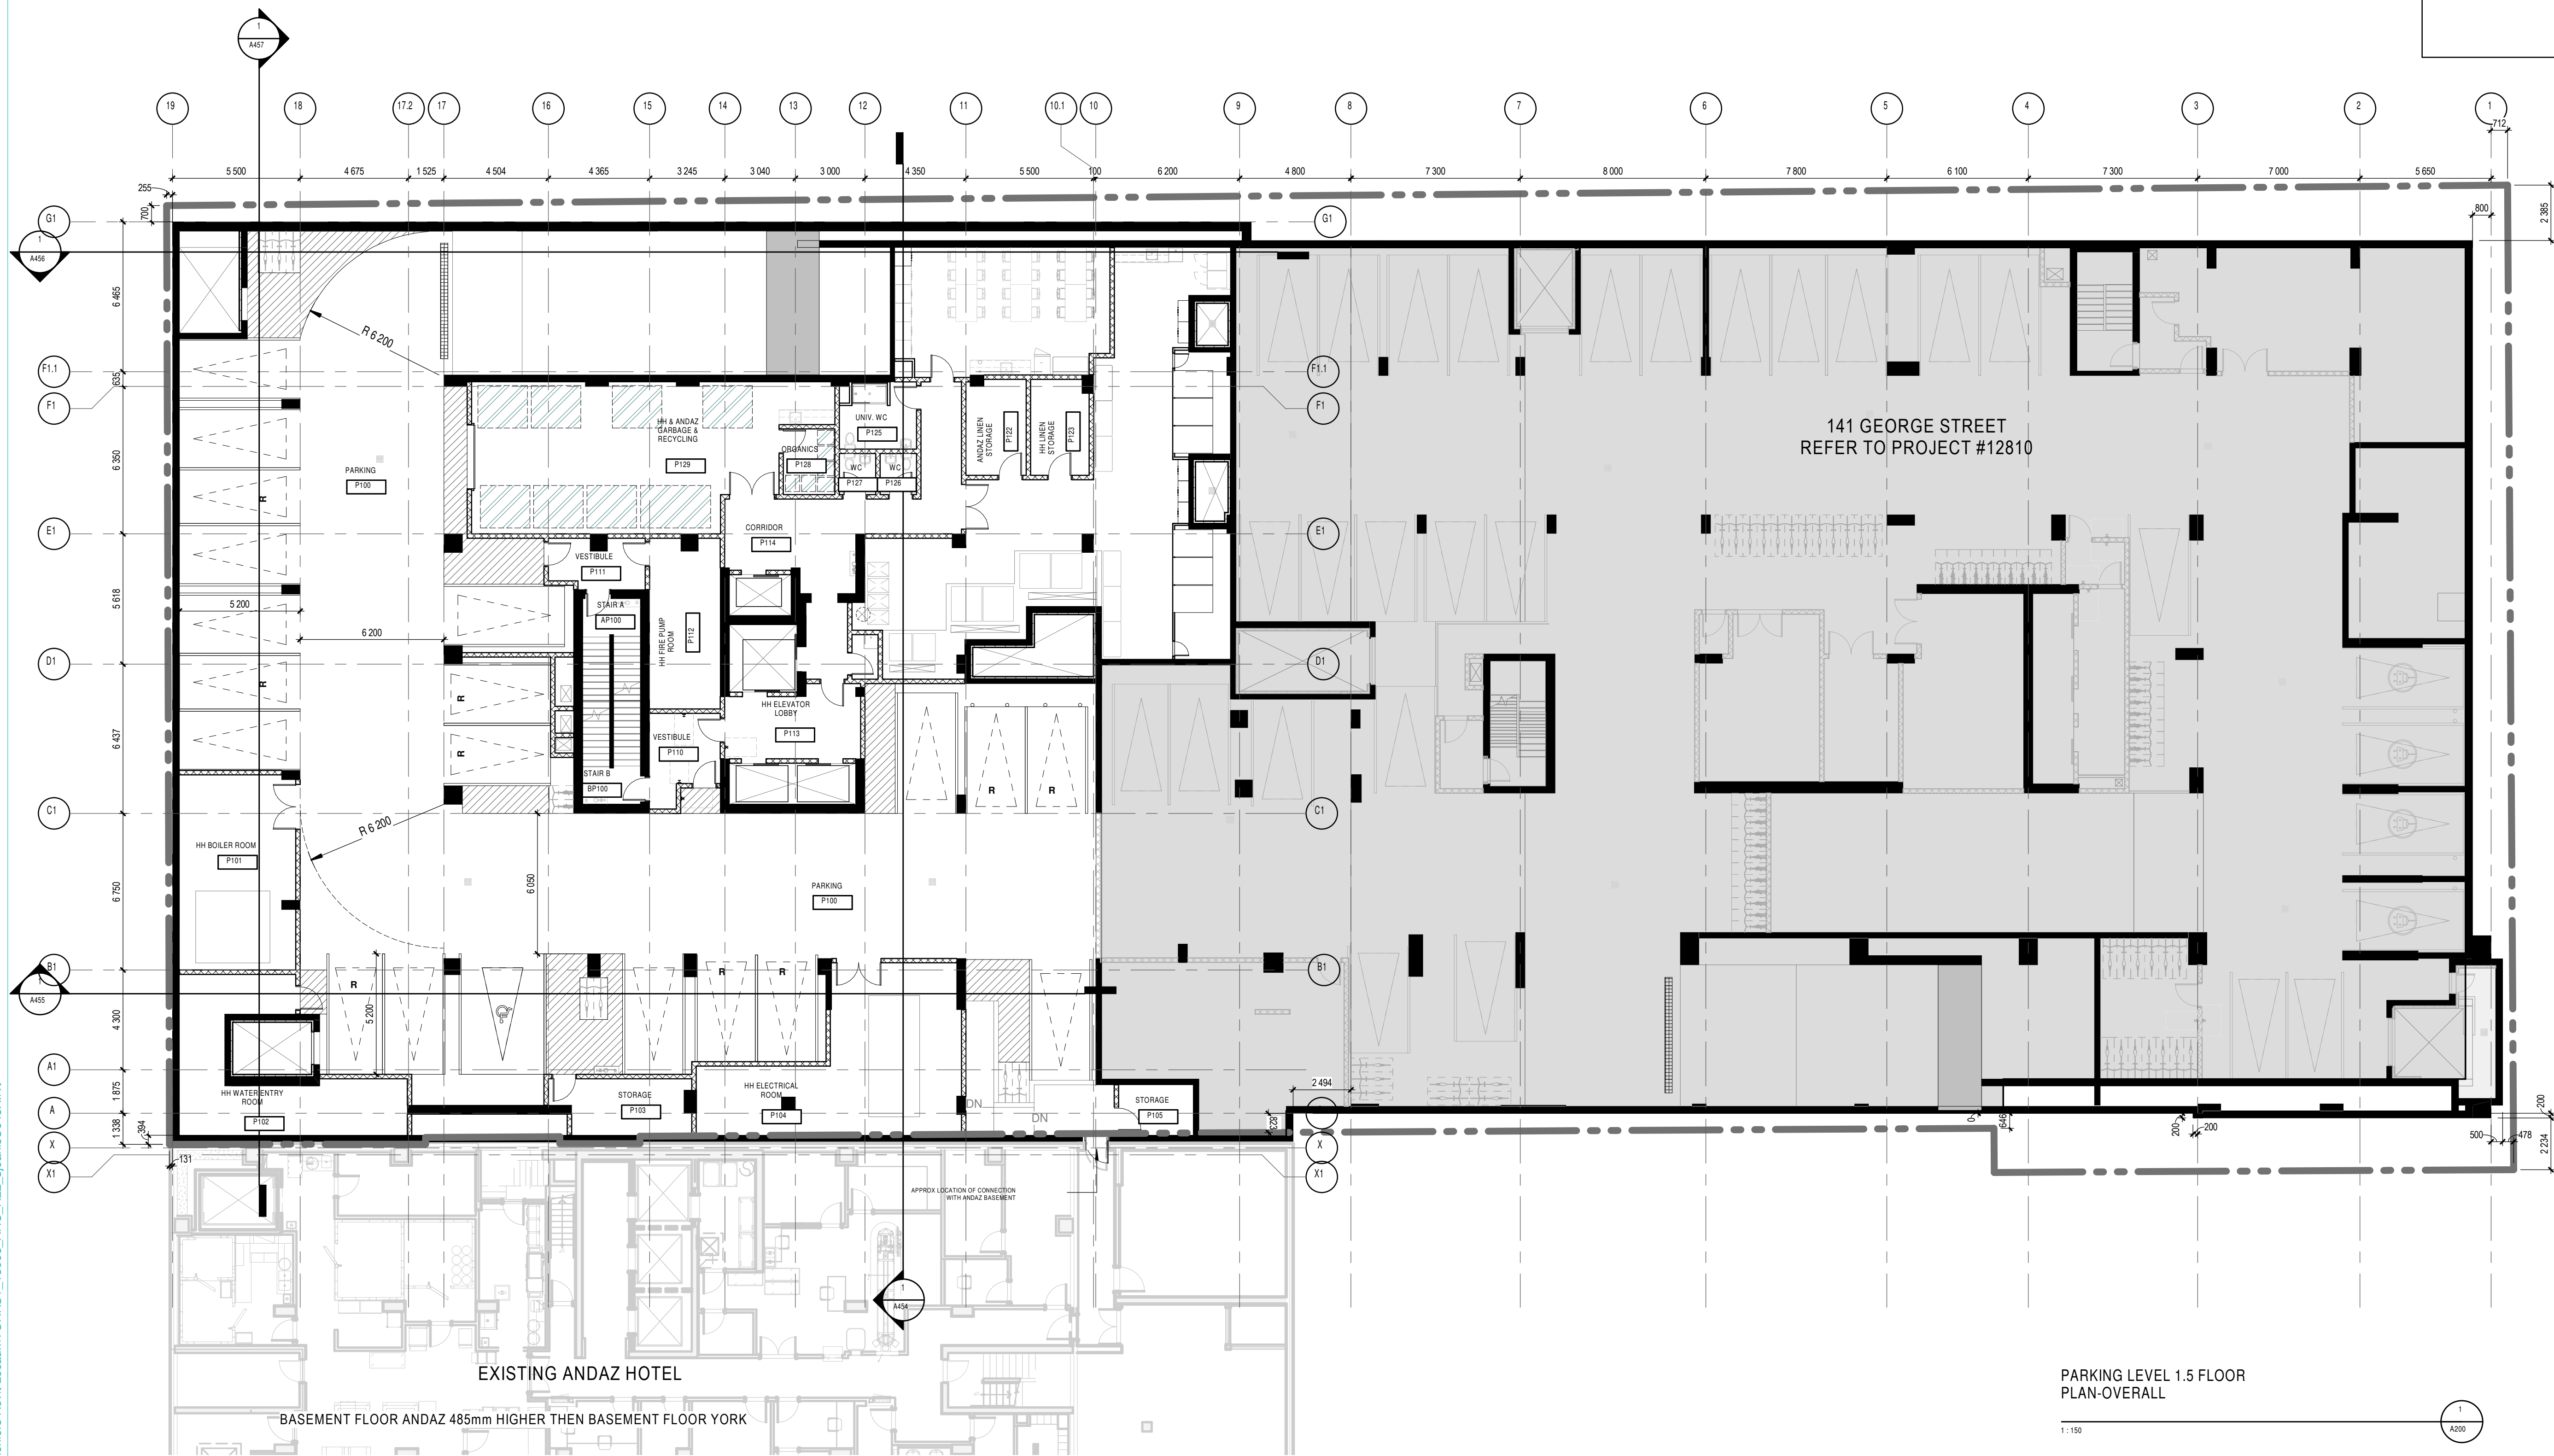

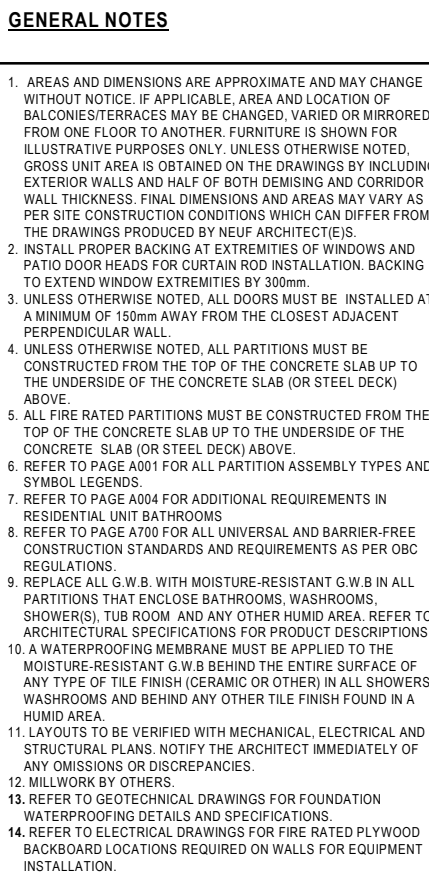

1. These architectural documents are the exclusive property of NEUF architect(e)s inc. and cannot be used, copied, or reproduced without written pre-authorisation.
2. The contractor is responsible for checking and verifying all dimensions with respect to the project. Any discrepancy shall be reported to the architect.
3. The architect must be notified of all errors, omissions, and discrepancies between these documents and those of the other professionals.
4. Do not scale drawings. The dimensions on these documents must be read and not measured.
5. These drawings are to be read in conjunction with all material relevant to the project.

JAIN

JAIN
7405 East Danbro Crescent, 2nd Floor Mississauga, Ontario, L5N 6P8
T 905 285 9900 jainconsultants.com

Goodeve Structural Inc.

18-77 Auriga Drive, Ottawa ON K2E 7Z1
T 613 226 4558 goodvestructural.ca

James B. Lennox & Associates

3332, Carling Avenue, Ottawa, ON, K2H 5A8
T 613 722 5168 jbla.ca


Novatech Eng. Consultants Ltd.

240, Michael Cowpland Drive, Suite 200, Ottawa ON K2M 1P6
T 613 234 9643 novatech-eng.com

NEUF Architectes INC.

10 Rideau Street, 4th floor, Ottawa ON K1N
T 514 847 1117 NEUFarchitectes.com

Se

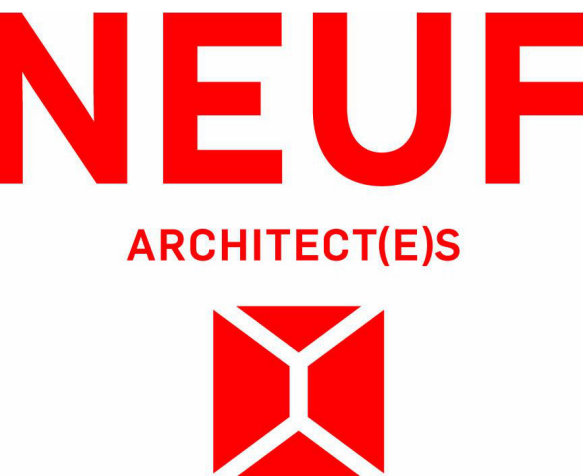

Client



Project

110-116 YORK STREET

Location
OTTAWA

13098.00 No

NO	REVISION	DATE (yyyy.mm.dd)
XX	FOR CLIENT USE	2025.01.28
YY	FOR COORDINATION	2025.02.05
AAA	FOR SITE PLAN APPROVAL	2025.02.21
BBB	FOR HH SD REVIEW #6	2025.02.21
CCC	FOR COORDINATION	2025.02.21

Preliminary
DO NOT USE FOR
CONSTRUCTION

Drawn by

SJ/OM

Checked by

100% 90% 80% 70% 60% 50% 40% 30% 20% 10% 0%

DATE (aa.mm.j)

Drawing Title

PARKING LEVEL 1.5
FLOOR PLAN YORK


Revisor

Dwg Number

CCC


A200A

C:\Fichiers Revit Local\YORKST_13098_ARC_R22_sjbans\643X.rvt

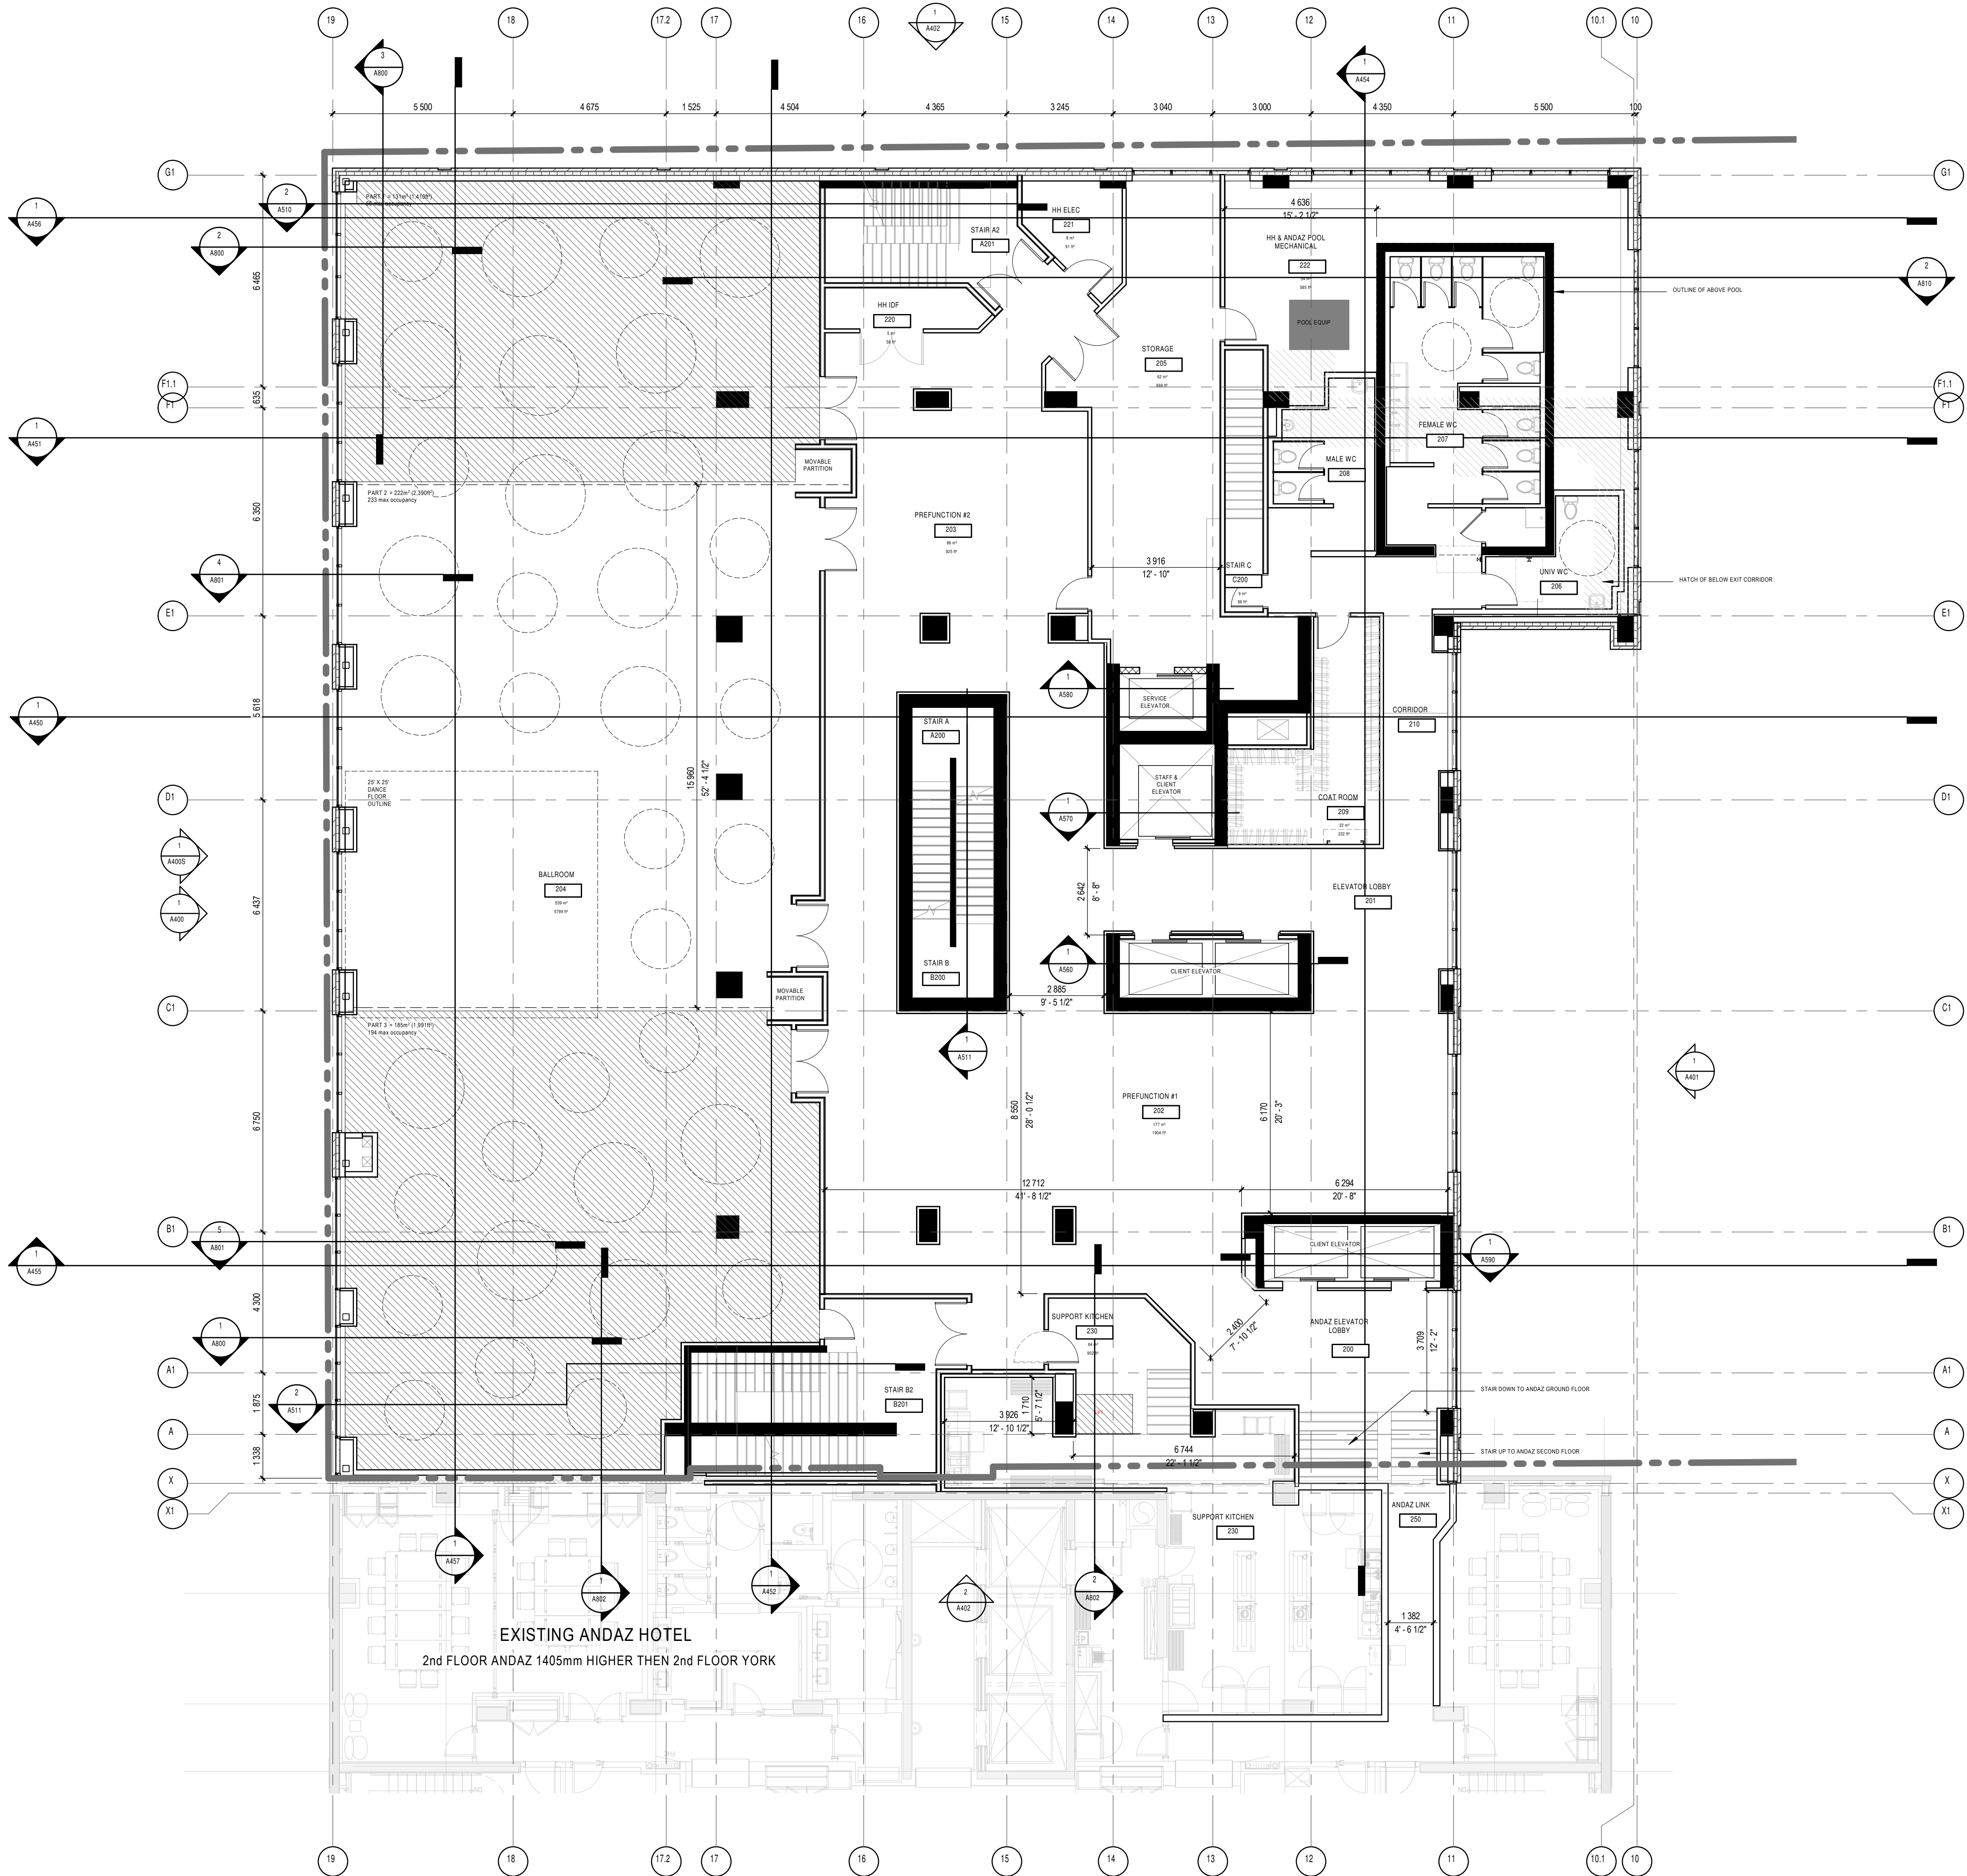

SECOND FLOOR PLAN

1:100

 

GENERAL NOTES

- AREAS AND DIMENSIONS ARE APPROXIMATE AND MAY CHANGE WITHOUT NOTICE. IF APPLICABLE, AREA AND LOCATION OF BALCONIES/TERACES MAY BE CHANGED. FURNITURE IS SHOWN FOR INFORMATION PURPOSES ONLY. UNLESS OTHERWISE NOTED, GROSS UNIT AREA IS OBTAINED ON THE DRAWINGS BY INCLUDING EXTERIOR WALLS AND HALF OF BOTH SHEDDING AND CORRIDOR WALL THICKNESS. FINAL DIMENSIONS AND AREAS MAY VARY AS PER SITE CONSTRUCTION CONDITIONS WHICH CAN DIFFER FROM THE DRAWINGS PRODUCED BY NEUF ARCHITECTS INC.
- INSTALL PROPER BACKING AT EXTREMITIES OF WINDOWS AND PATIO DOOR HEADS FOR CURTAIN ROD INSTALLATION. BACKING TO EXTEND WINDOW EXTREMITIES BY 200mm.
- UNLESS OTHERWISE NOTED, ALL DOORS MUST BE INSTALLED AT A MINIMUM OF 1000mm FROM THE CLOSEST ADJACENT PERPENDICULAR WALL.
- UNLESS OTHERWISE NOTED, ALL PARTITIONS MUST BE CONSTRUCTED FROM THE TOP OF THE CONCRETE SLAB UP TO THE UNDERSIDE OF THE CONCRETE SLAB (OR STEEL DECK) ABOVE.
- ALL FIRE RATED PARTITIONS MUST BE CONSTRUCTED FROM THE TOP OF THE CONCRETE SLAB UP TO THE UNDERSIDE OF THE CONCRETE SLAB (OR STEEL DECK) ABOVE.
- REFER TO PAGE A01 FOR ALL PARTITION ASSEMBLY TYPES AND SYMBOL LEGENDS.
- REFER TO PAGE A06 FOR ADDITIONAL REQUIREMENTS IN RESIDENTIAL UNIT BATHROOMS.
- REFER TO PAGE A07 FOR ALL UNIVERSAL AND BARRIER-FREE CONSTRUCTION STANDARDS AND REQUIREMENTS AS PER CBC REGULATIONS.
- REPLACE ALL G.W.B. WITH MOISTURE RESISTANT G.W.B. IN WALL PARTITIONS THAT ENCLOSE BATHROOMS, WASHROOMS, SHOWERS, TUB ROOM AND ANY OTHER WET AREA. REFER TO ARCHITECTURAL SPECIFICATIONS FOR PRODUCT DESCRIPTIONS.
- A WATERPROOFING MEMBRANE MUST BE APPLIED TO THE MOISTURE RESISTANT G.W.B. BEHIND THE ENTIRE SURFACE OF ANY TYPE OF TILE FASH (CRAMIC OR OTHER) IN WALLS, SHOWERS, WASHROOMS AND BEHIND ANY OTHER TILE FINISH FOUND IN A WET AREA.
- LAYOUTS TO BE VERIFIED WITH MECHANICAL, ELECTRICAL AND STRUCTURAL PLANS. NOTIFY THE ARCHITECT IMMEDIATELY OF ANY OMISSIONS OR DISCREPANCIES.
12. MEASUREMENT BY CHAINS.
13. REFER TO GEOTECHNICAL DRAWINGS FOR FOUNDATION WATERPROOFING DETAILS AND SPECIFICATIONS.
14. REFER TO ELECTRICAL DRAWINGS FOR FIRE RATED WOOD BACKSPLASH LOCATIONS REQUIRED ON WALLS FOR EQUIPMENT INSTALLATION.

GENERAL NOTES

- These architectural documents are the exclusive property of NEUF architects inc. and cannot be used, copied, or reproduced without written pre-authorization.
- The contractor is responsible for checking and verifying all dimensions with respect to the project. Any discrepancy shall be reported to the architect.
- The architect must be notified of all errors, omissions, and discrepancies between these documents and those of the other professionals.
- Do not scale drawings. The dimensions on these documents must be read and not measured.
- These drawings are to be read in conjunction with all material relevant to the project.

Mechanical - Electrical Engineer

JAIR

7405 Suel Danvers Crescent, 2nd Floor Mississauga, Ontario, L5N 6P8
T 905 285 9900 jairconsultants.com

Structural Engineer

Goodeve Structural Inc.

19-77 Aurora Drive, Ottawa ON K2E 7Z7
T 613 226 4555 goodevestructural.ca

Landscape Architect

James B. Lennox & Associates

3332 Carling Avenue, Ottawa, ON, K2H 5A8
T 613 722 5185 jba.ca

Civil

Novatech Eng. Consultants Ltd.


260, Mimetel-Cowdard Drive, Suite 200, Ottawa ON K2M 1P6
T 613 234 9643 novatech-eng.com

Architect

NEUF Architectes INC.

10 Rheau Street, 4th floor, Ottawa ON K1N 5J1
T 514 847 1117 NEUFarchitectes.com

Seal

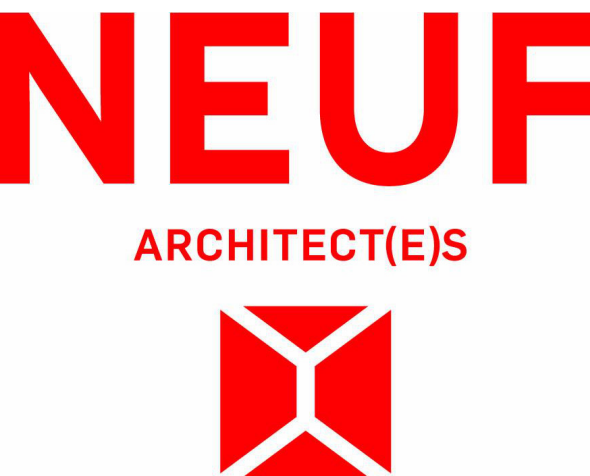

Client



Project

110-116 YORK STREET

Location

OTTAWA

No.

13098.00

NO REVISION

DATE (yyyy-mm-dd)

N	FOR CLIENT REVIEW	2024.03.26
P	FOR COORDINATION	2024.04.04
W	FOR SITE PLAN APPLICATION	2024.09.23
MM	FOR SITE PLAN APPLICATION	2024.11.25
PP	FOR COORDINATION	2024.12.02
RR	FOR COORDINATION	2024.12.05
TT	FOR CLIENT REVIEW	2025.01.14
UU	FOR STRUCT. COORDINATION	2025.01.15
XX	FOR CLIENT USE	2025.01.29
YY	FOR COORDINATION	2025.02.05
ZZ	FOR HERITAGE REPORT	2025.02.17
AAA	FOR SITE PLAN APPROVAL	2025.02.20
BBB	FOR HH SD REVIEW #6	2025.02.20
CCC	FOR COORDINATION	2025.02.20

Drawn by

SJ

Checked by

LH

DATE (aa.mm.jj)

MAR 2024

Scale

As indicated

Drawing Title

SECOND FLOOR PLAN

Revision


CCC

Dwg Number

A202

PC2024-0101
16914

C:\Fishers Revit\Locaux\YORKST_13098_ARC_R22_sjbans\643X.rvt

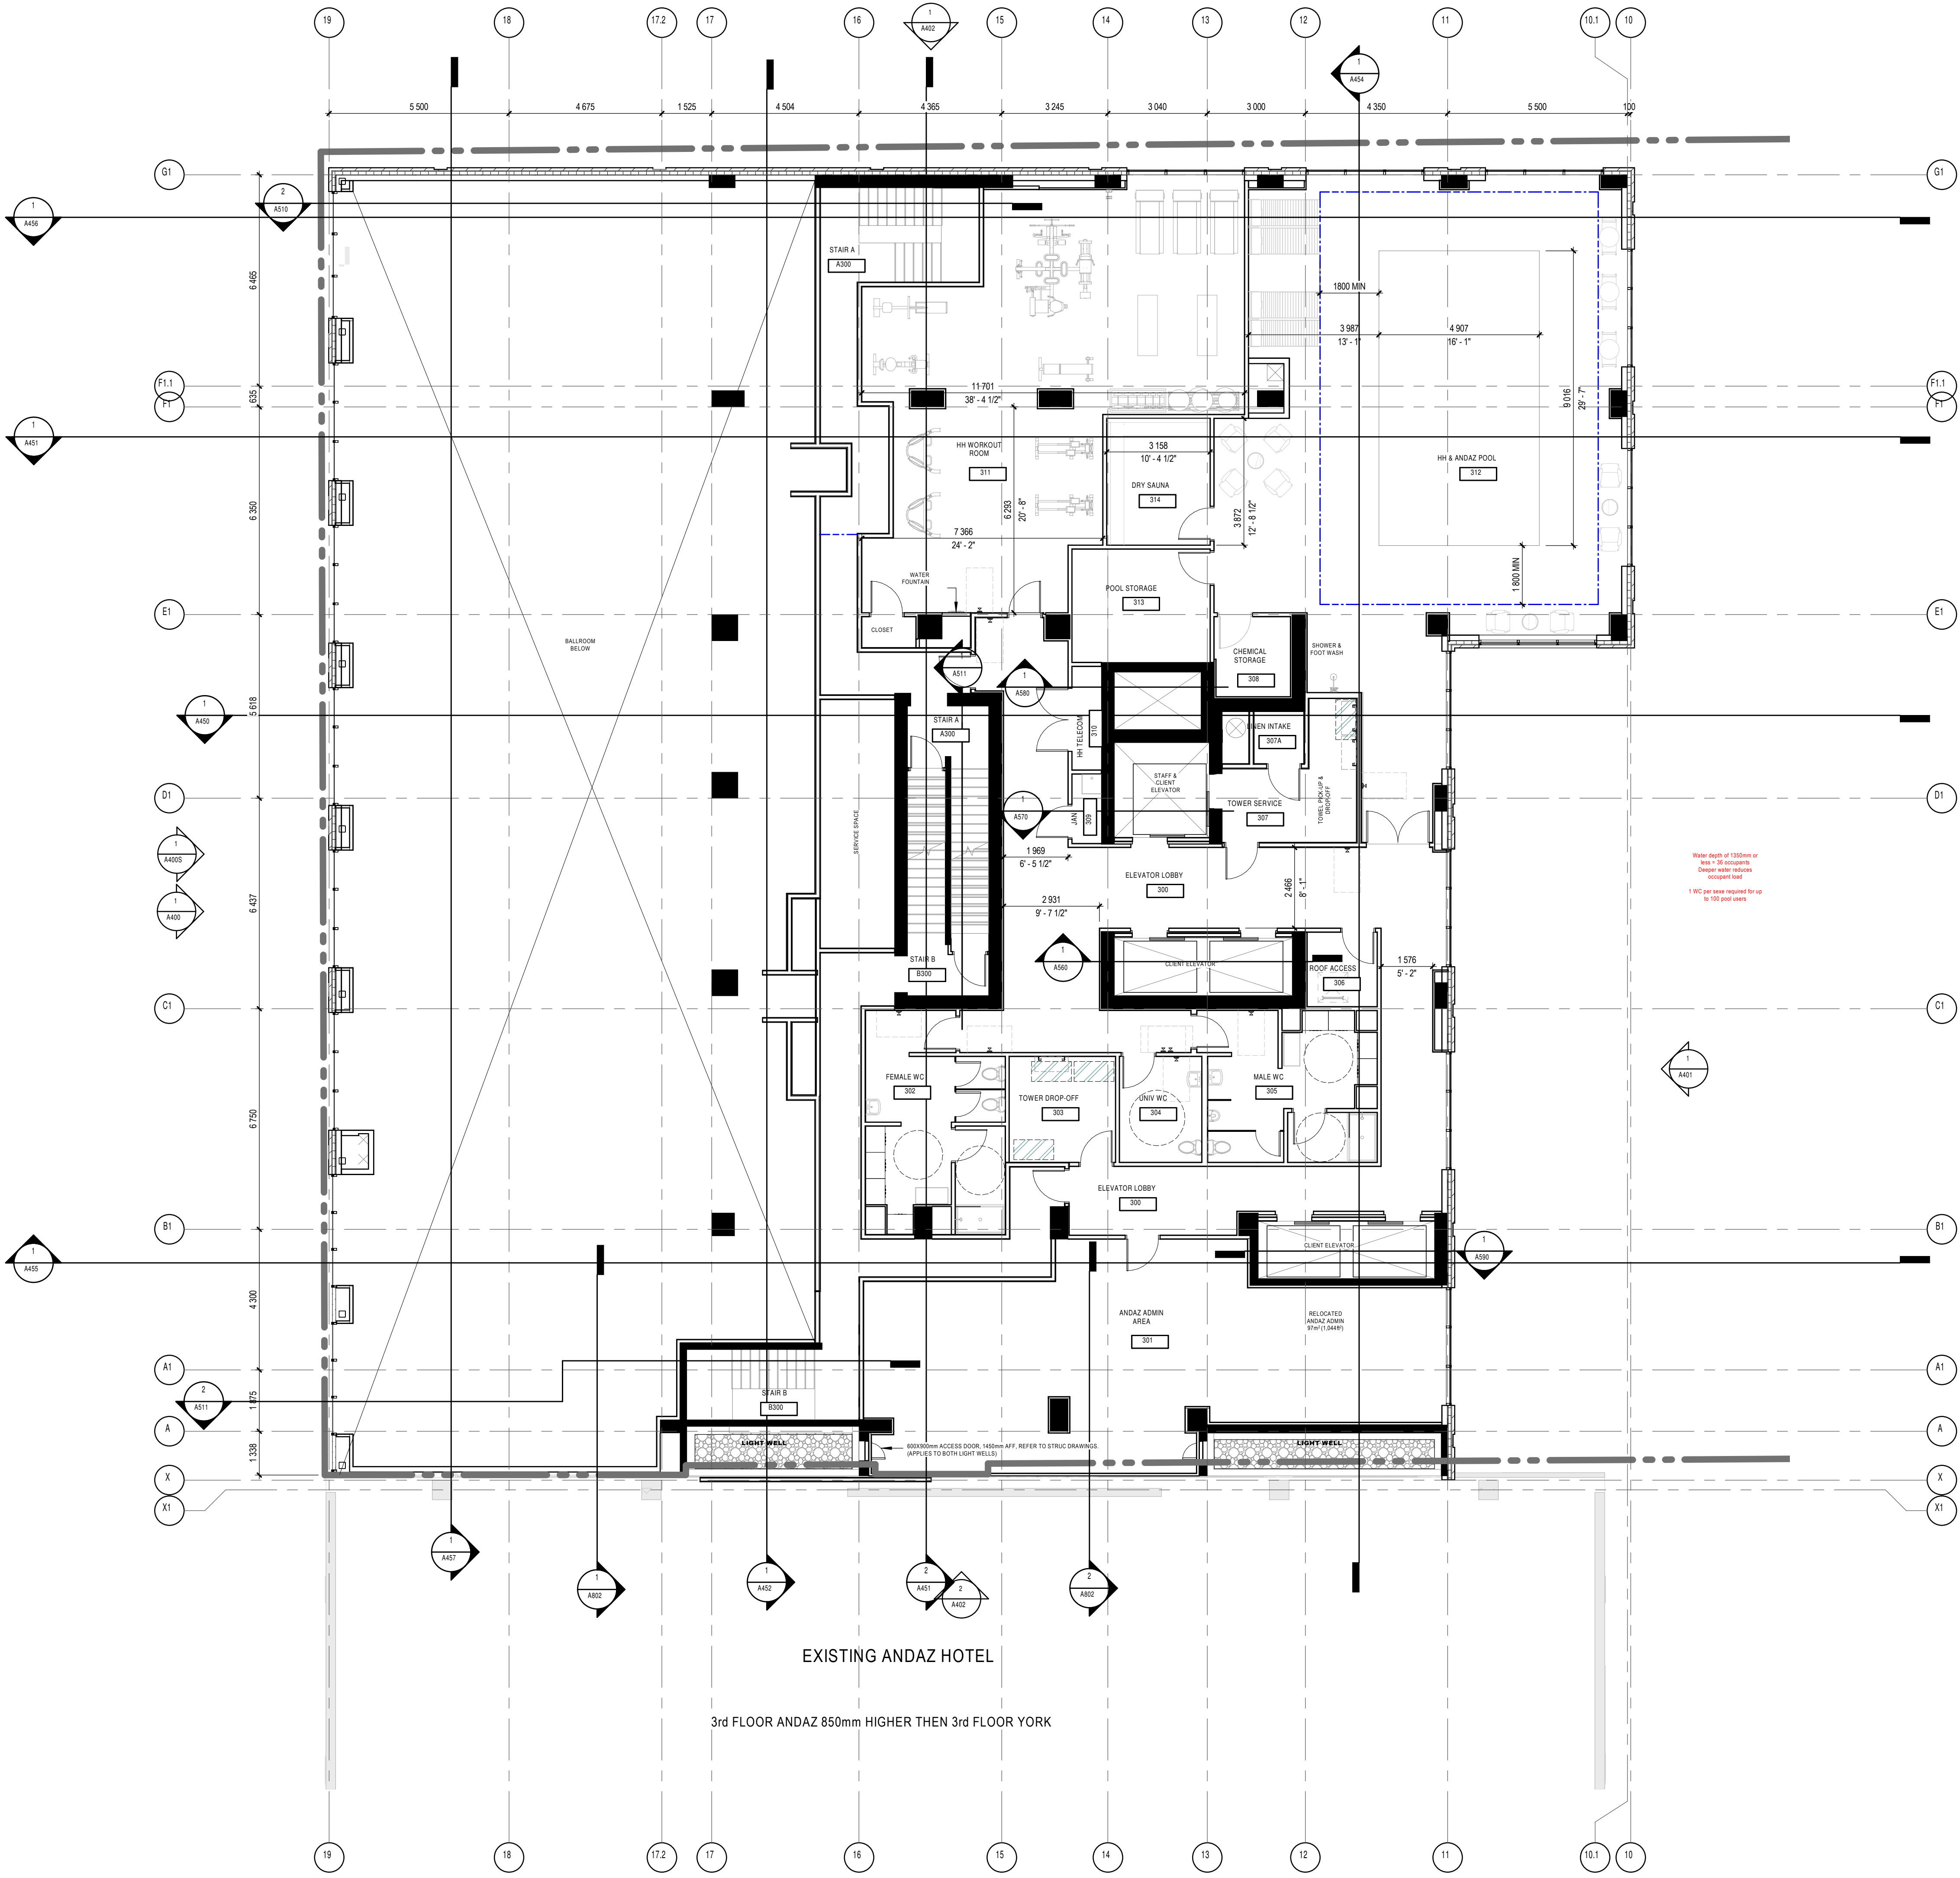

GENERAL NOTES

- AREAS AND DIMENSIONS ARE APPROXIMATE AND MAY CHANGE WITHOUT NOTICE. IF APPLICABLE, AREA AND LOCATION OF BALCONIES TERRACES MAY BE CHANGED, REMOVED OR IMPROVED FROM ONE FLOOR TO ANOTHER. FURNITURE IS SHOWN FOR ALLOCATION PURPOSES ONLY. UNLESS OTHERWISE NOTED, GROSS UNIT AREA IS OBTAINED ON THE DRAWING BY INCLUDING EXTERIOR WALLS AND HALF OF BOTH CORRIDOR AND CORRIDOR WALL THICKNESS. FINAL DIMENSIONS AND AREAS MAY VARY AS PER SITE CONSTRUCTION CONDITIONS WHICH CAN DIFFER FROM THE DRAWINGS PRODUCED BY NEUF ARCHITECTES INC.
- INSTALL PROPER BACINGS AT EXTREMITIES OF WINDOWS AND PATIO DOOR HEADS FOR CURTAIN ROD INSTALLATION. BACINGS TO EXTEND WINDOW EXTREMITIES BY MINIMUM OF 100mm AWAY FROM THE CLOSEST ADJACENT PERPENDICULAR WALL.
- UNLESS OTHERWISE NOTED, ALL PARTITIONS MUST BE CONSTRUCTED FROM THE TOP OF THE CONCRETE SLAB UP TO THE UNDERSIDE OF THE CONCRETE SLAB (OR STEEL DECK) ABOVE.
- ALL FIRE RATED PARTITIONS MUST BE CONSTRUCTED FROM THE TOP OF THE CONCRETE SLAB UP TO THE UNDERSIDE OF THE CONCRETE SLAB (OR STEEL DECK) ABOVE.
- UNLESS OTHERWISE NOTED, ALL PARTITIONS MUST BE CONSTRUCTED FROM THE TOP OF THE CONCRETE SLAB UP TO THE UNDERSIDE OF THE CONCRETE SLAB (OR STEEL DECK) ABOVE.
- REFER TO PAGE A01 FOR ALL PARTITION ASSEMBLY TYPES AND SYMBOL LEGENDS.
- REFER TO PAGE A01 FOR ADDITIONAL REQUIREMENTS IN RESIDENTIAL UNIT BATHROOMS.
- REFER TO PAGE A01 FOR ALL UNIVERSAL AND BARRIER-FREE CONSTRUCTION STANDARDS AND REQUIREMENTS AS PER CBC REGULATIONS.
- REPLACE ALL G.W.B. WITH MOISTURE RESISTANT G.W.B. IN ALL PARTITIONS THAT ENCLOSE BATHROOMS, WASHROOMS, SHOWERS, TUB ROOM AND ANY OTHER WARD AREA. REFER TO ARCHITECTURAL SPECIFICATIONS FOR PRODUCT DESCRIPTIONS.
- A WATERPROOFING MEMBRANE MUST BE APPLIED TO THE MOISTURE RESISTANT G.W.B. BEHIND THE ENTIRE SURFACE OF ANY TYPE OF TILE, FINISH-CERAMIC OR OTHER WALL FINISHES, WASHROOMS AND BEHIND ANY OTHER TILE FINISH FOUND IN A WARD AREA.
- LAYOUTS TO BE VERIFIED WITH MECHANICAL, ELECTRICAL AND STRUCTURAL PLANS. NOTIFY THE ARCHITECT IMMEDIATELY OF ANY OMISSIONS OR DISCREPANCIES.
12. MEASURED BY OTHERS.
13. REFER TO ELECTRICAL DRAWINGS FOR FOUNDATION WATERPROOFING DETAILS AND SPECIFICATIONS.
14. REFER TO ELECTRICAL DRAWINGS FOR FIRE RATED G.W.B. BACKSPLASH LOCATIONS REQUIRED ON WALLS FOR EQUIPMENT INSTALLATION.

GENERAL NOTES

- These architectural documents are the exclusive property of NEUF architectes inc. and cannot be used, copied, or reproduced without written pre-authorization.
- The contractor is responsible for checking and verifying all dimensions with respect to the project. Any discrepancy shall be reported to the architect.
- The architect must be notified of all errors, omissions, and discrepancies between these documents and those of the other professionals.
- Do not scale drawings. The dimensions on these documents must be read and not measured.
- These drawings are to be read in conjunction with all material relevant to the project.

Mechanical - Electrical Engineer

JAIR

7405 Suel Danvers Crescent, 2nd Floor Mississauga, Ontario, L5N 6P8
T 905 285 9900 jairconsultants.com

Structural Engineer

Goodeve Structural Inc.

19-77 Aurora Drive, Ottawa ON K2E 7Z7
T 613 226 4555 goodevestructural.ca

Landscape Architect

James B. Lennox & Associates

3335, Carling Avenue, Ottawa, ON, K2H 5A8
T 613 722 5188 jbl.ca

Civil

Novatech Eng. Consultants Ltd.

260, Michael Coward Drive, Suite 200, Ottawa ON K2M 1P8
T 613 234 9643 novatech-eng.com

Architect


NEUF Architectes INC.

10 Thelus Street, 4th floor, Ottawa ON K1N 5J1
T 514 847 1117 NEUFarchitectes.com

Seal



NEUF
ARCHITECT(E)S

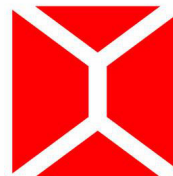

Client



**CLARIDGE
HOMES**

Project

110-116 YORK STREET

Location
OTTAWA

No.
13098.00

NO	REVISION	DATE (yyyy.mm.dd)
N	FOR CLIENT REVIEW	2024.03.26
P	FOR COORDINATION	2024.04.04
W	FOR SITE PLAN APPLICATION	2024.09.23
MM	FOR SITE PLAN APPLICATION	2024.11.25
PP	FOR COORDINATION	2024.12.02
RR	FOR COORDINATION	2024.12.02
TT	FOR CLIENT REVIEW	2025.01.14
UU	FOR STRUCT COORDINATION	2025.01.15
VV	FOR STRUCT COORDINATION	2025.01.27
YY	FOR COORDINATION	2025.02.05
AAA	FOR SITE PLAN APPROVAL	2025.02.20
BBB	FOR HH SD REVIEW #6	2025.02.20
CCC	FOR COORDINATION	2025.02.20

Drawn by
SJ

Checked by
LH

DATE (aa.mm.jj)
MAR 2024

Scale
As indicated

Drawing Title

THIRD FLOOR PLAN

Revision

CCC

Dwg Number

A203


THIRD FLOOR PLAN

1:100


1

A203

P2024-0101
16814

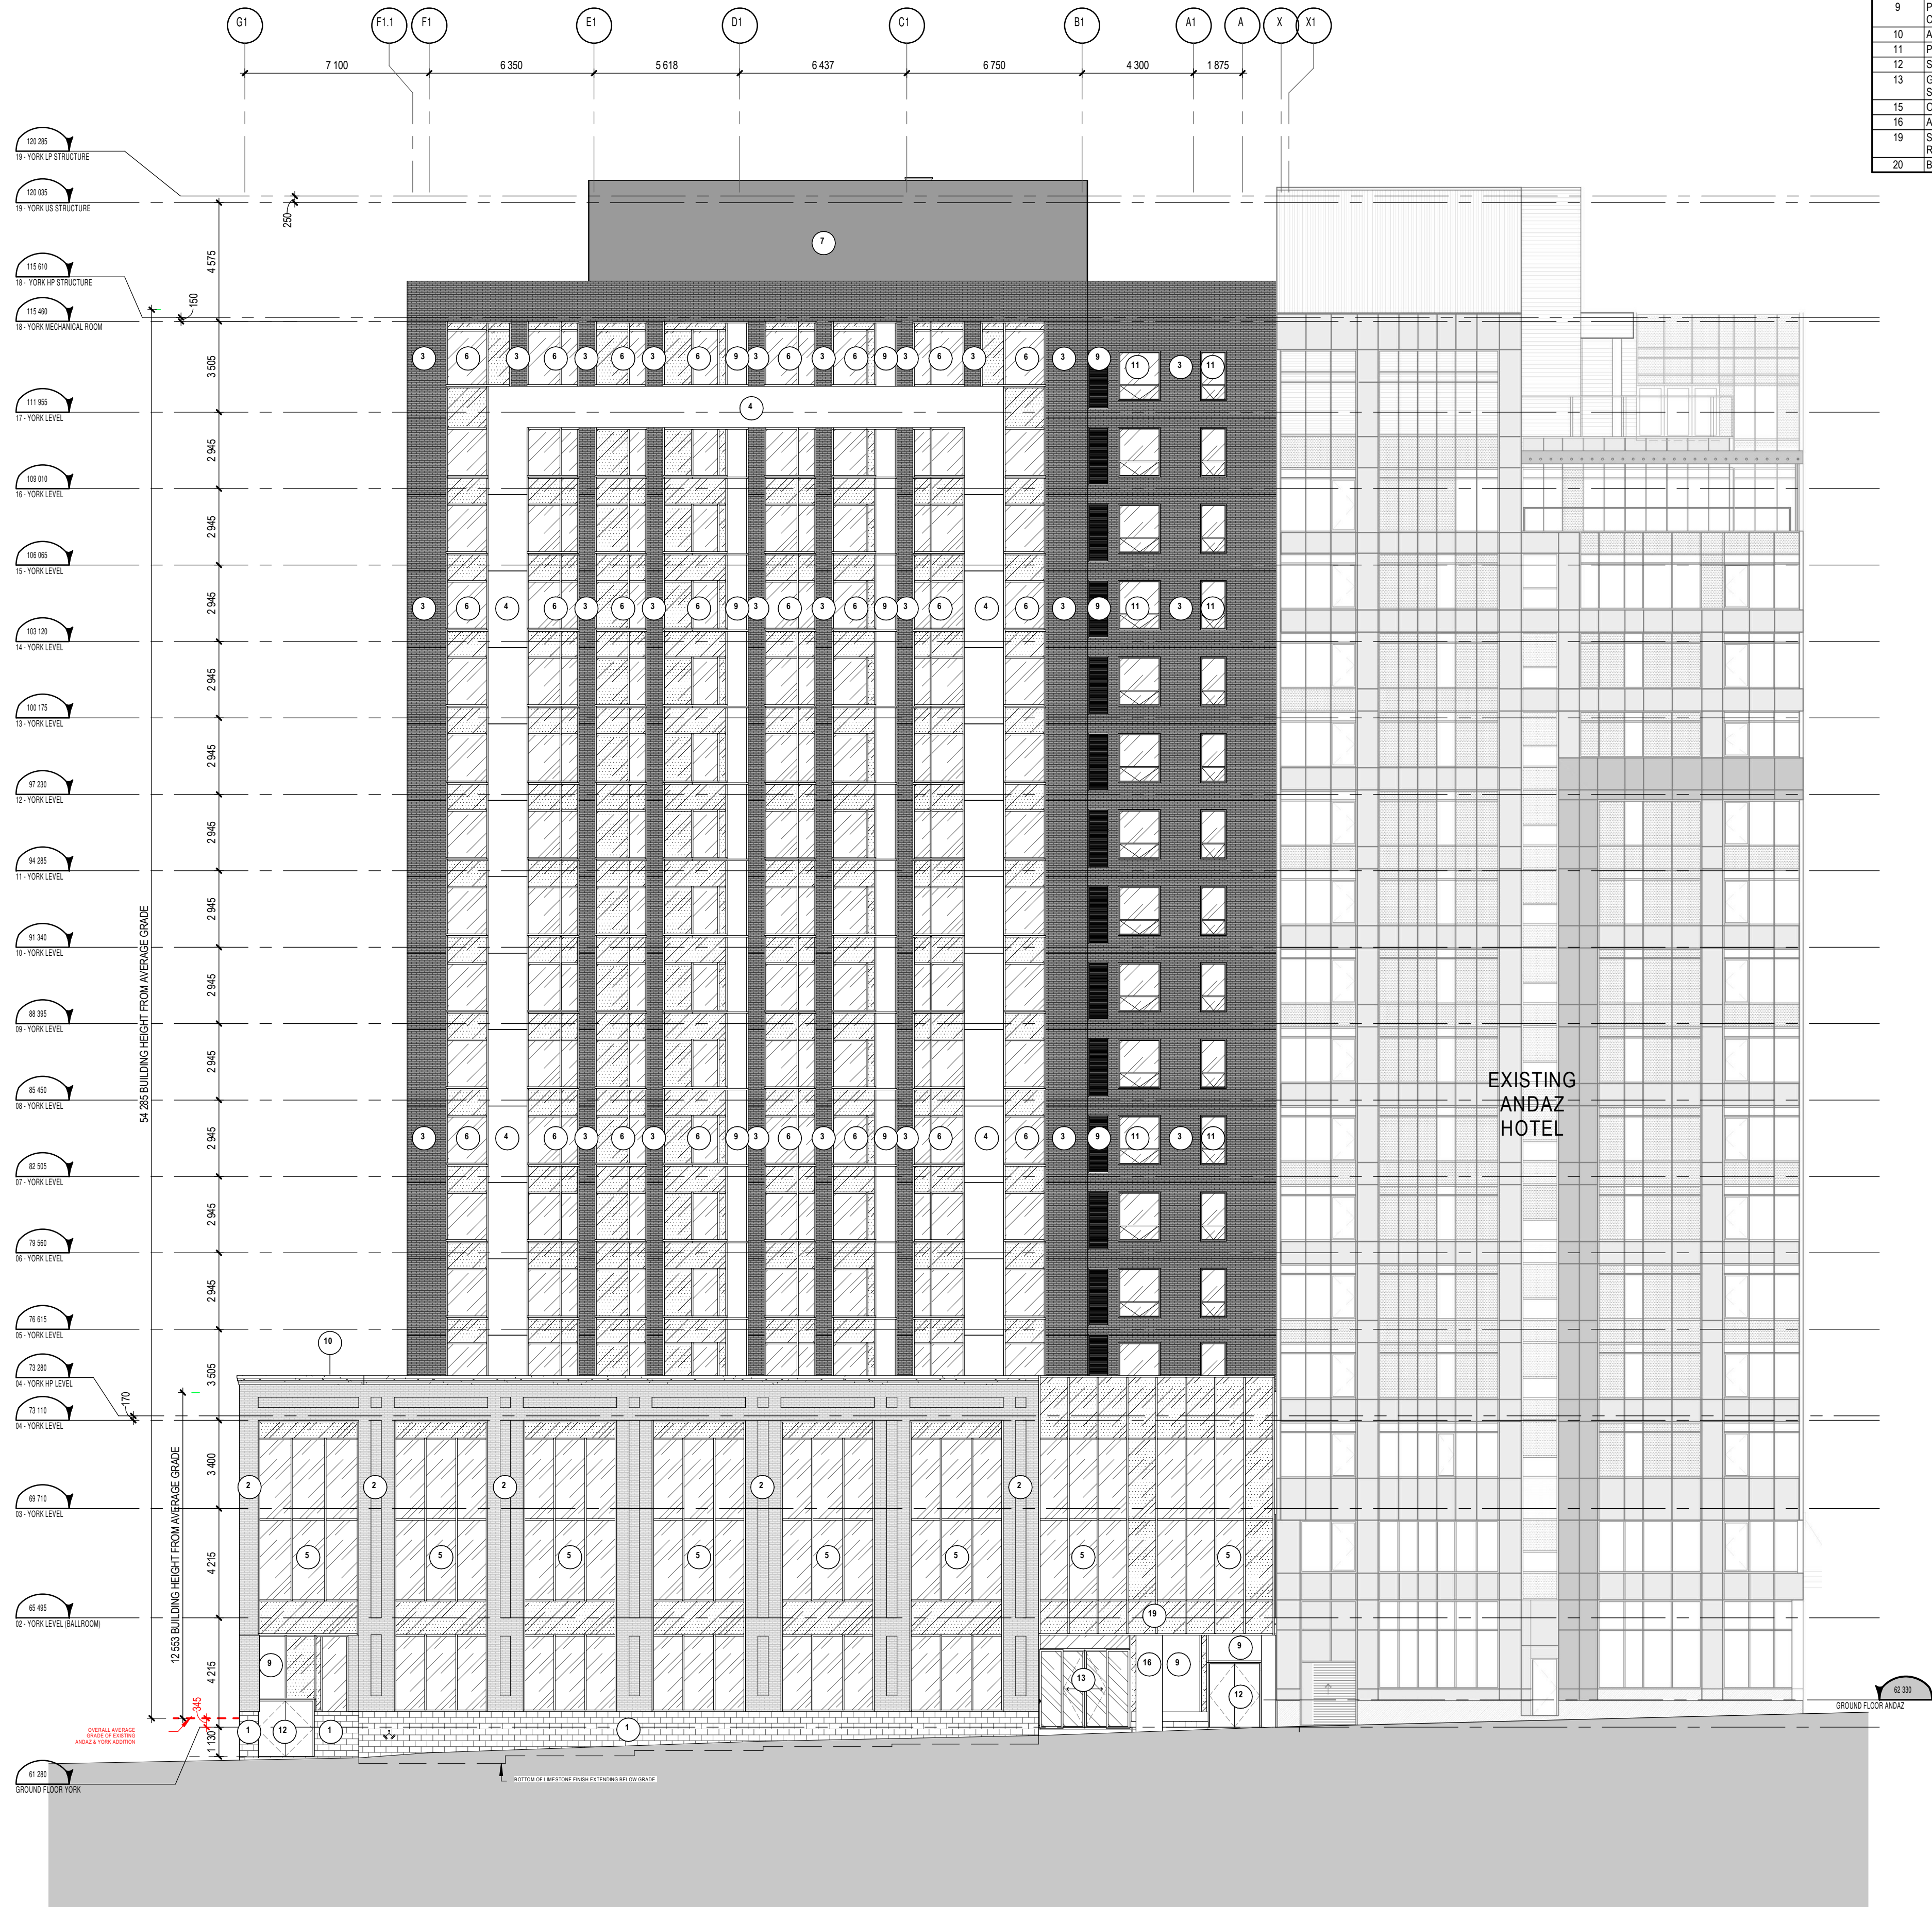

C:\Fichiers Revit\Local\YORKST_13098_ARC_R22_sjbanis\643X.rvt

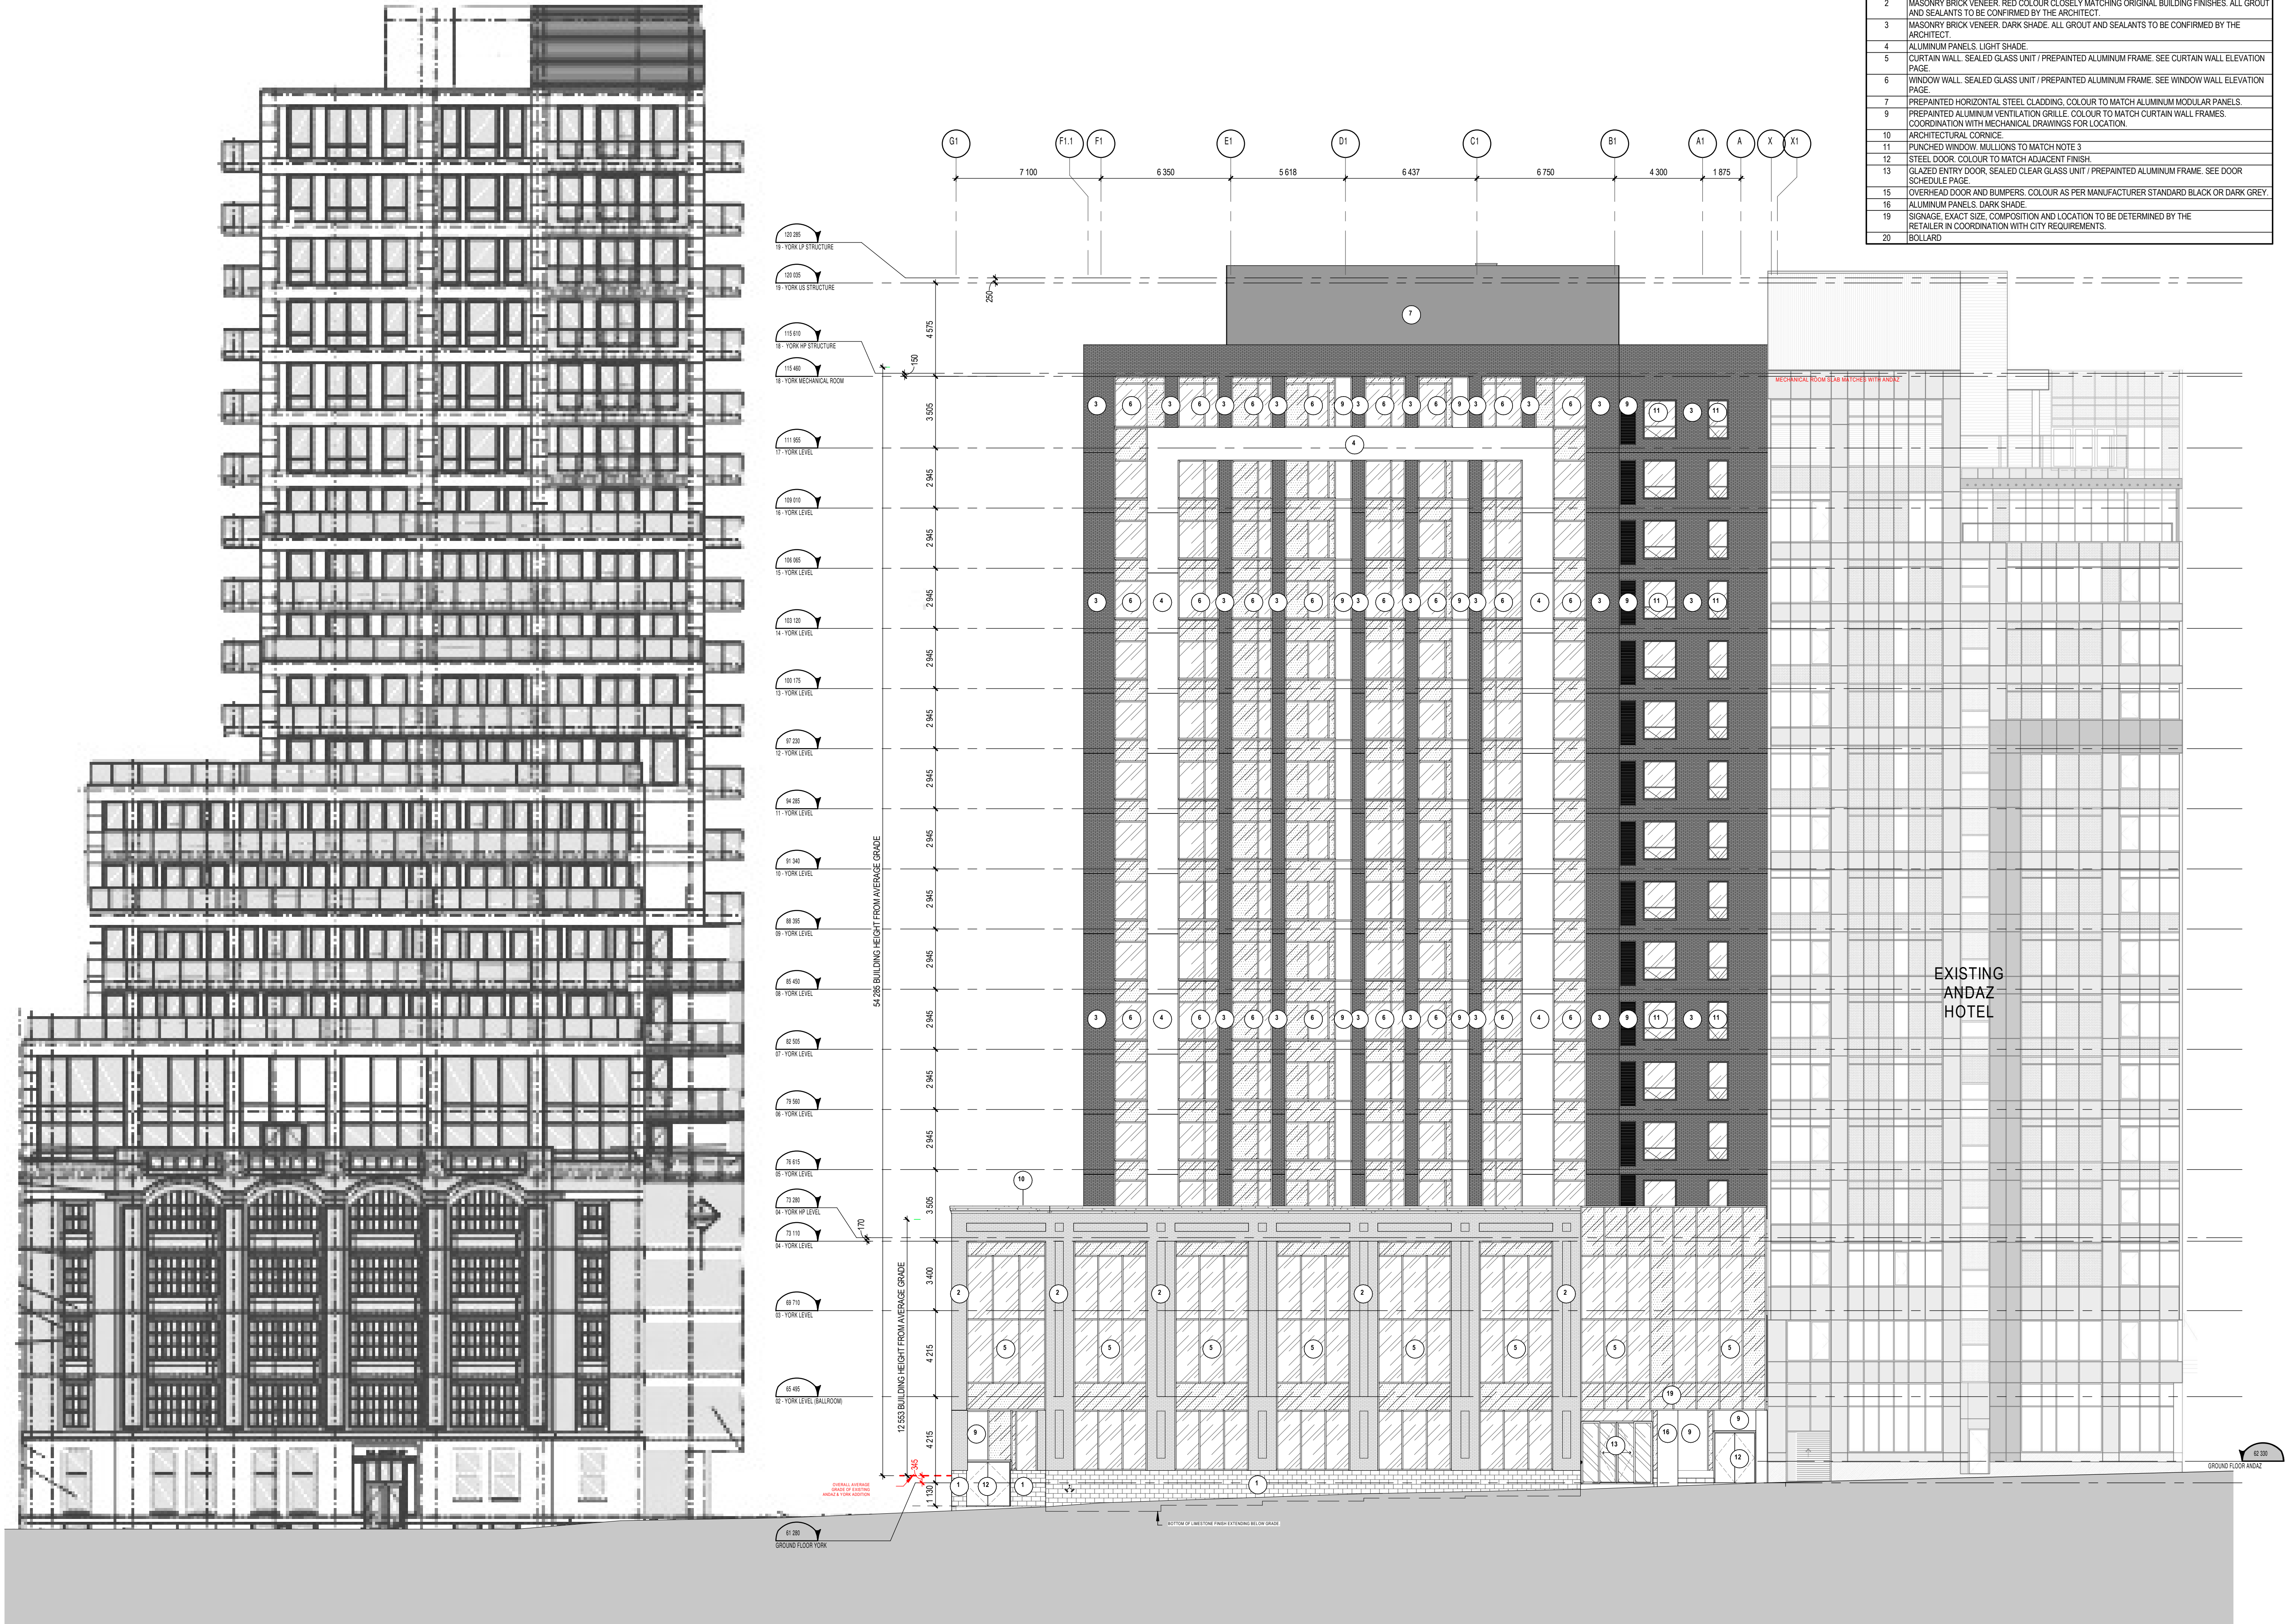

ELEVATION KEYNOTE LEGEND	
NOTE	DESCRIPTION
1	MASONRY BLOCK, LIMESTONE UNITS, SIZE, COLOUR AND COURSING TO BE DETERMINED.
2	MASONRY BRICK VENEER, RED COLOUR CLOSELY MATCHING ORIGINAL BUILDING FINISHES. ALL GROUT AND SEALANTS TO BE CONFIRMED BY THE ARCHITECT.
3	MASONRY BRICK VENEER, DARK SHADE. ALL GROUT AND SEALANTS TO BE CONFIRMED BY THE ARCHITECT.
4	ALUMINUM PANELS, LIGHT SHADE.
5	CURTAIN WALL, SEALED GLASS UNIT / PREPAINTED ALUMINUM FRAME. SEE CURTAIN WALL ELEVATION PAGE.
6	WINDOW WALL, SEALED GLASS UNIT / PREPAINTED ALUMINUM FRAME. SEE WINDOW WALL ELEVATION PAGE.
7	PREPAINTED HORIZONTAL STEEL CLADDING, COLOUR TO MATCH ALUMINUM MODULAR PANELS.
9	PREPAINTED ALUMINUM VENTILATION GRILLE, COLOUR TO MATCH CURTAIN WALL FRAMES. COORDINATION WITH MECHANICAL DRAWINGS FOR LOCATION.
10	ARCHITECTURAL CORNICE.
11	PUNCHED WINDOW, MULLIONS TO MATCH NOTE 3.
12	STEEL DOOR, COLOUR TO MATCH ADJACENT FINISH.
13	GLAZED ENTRY DOOR, SEALED CLEAR GLASS UNIT / PREPAINTED ALUMINUM FRAME. SEE DOOR SCHEDULE PAGE.
15	OVERHEAD DOOR AND BUMPERS, COLOUR AS PER MANUFACTURER STANDARD BLACK OR DARK GREY.
16	ALUMINUM PANELS, DARK SHADE.
19	SIGNAGE, EXACT SIZE, COMPOSITION AND LOCATION TO BE DETERMINED BY THE RETAILER IN COORDINATION WITH CITY REQUIREMENTS.
20	BOLLARD.

- GENERAL NOTES
- These architectural documents are the exclusive property of NEUF architectes inc. and cannot be used, copied, or reproduced without written pre-authorisation.
 - The contractor is responsible for checking and verifying all dimensions with respect to the project. Any discrepancy shall be reported to the architect.
 - The architect must be notified of all errors, omissions, and discrepancies between these documents and those of the other professionals.
 - Do not scale drawings. The dimensions on these documents must be read and not measured.
 - These drawings are to be read in conjunction with all material relevant to the project.

Mechanical - Electrical Engineer
JAIN
7405 Suel Danvers Crescent, 2nd Floor Mississauga, Ontario, L5N 6P8
T 905 285 9900 jainconsultants.com

Structural Engineer
Goodeve Structural Inc.
19-77 Aurora Drive, Ottawa ON K2E 7Z7
T 613 226 4559 goodevestructural.ca

Landscape Architect
James B. Lennox & Associates
3332, Carling Avenue, Ottawa, ON, K2H 5A8
T 613 722 5188 jbl.ca

Civil
Novatech Eng. Consultants Ltd.
260, Michael Coward Drive, Suite 200, Ottawa ON K2M 1P8
T 613 234 9643 novatech-eng.com

Architect
NEUF Architectes INC.
10 Hesse Street, 4th floor, Ottawa ON K1N 5J1
T 514 847 1117 NEUFarchitectes.com

Seal



NEUF
ARCHITECT(E)S

Client



Project

110-116 YORK STREET

Location

OTTAWA 13098.00 No.

NO	REVISION	DATE (yyyy.mm.dd)
ZZ	FOR HERITAGE REPORT	2025.02.17
AAA	FOR SITE PLAN APPROVAL	2025.02.20
BBB	FOR HH SD REVIEW #6	2025.02.20
CCC	FOR COORDINATION	2025.02.20

Preliminary
DO NOT USE FOR
CONSTRUCTION

Drawn by
S/JOM

Checked by
LH

DATE (aa.mm.jj)
FEB. 2025

Scale
1 : 150


Drawing Title
**CONTEXTUAL ELEVATION
(NORTH)**

Revision
CCC

Dwg Number
A400S

CONTEXTUAL NORTH ELEVATION
(YORK) HOTEL

1:150

 

PC2024-0101

C:\Fishers Revit\Locaux\YORKST_13098_ARC_R22_sjbans\643X.rvt



ELEVATION KEYNOTE LEGEND	
NOTE	DESCRIPTION
1	MASONRY BLOCK, LIMESTONE UNITS. SIZE, COLOUR AND COURSING TO BE DETERMINED.
2	MASONRY BRICK VENEER, RED COLOUR CLOSELY MATCHING ORIGINAL BUILDING FINISHES. ALL GROUT AND SEALANTS TO BE CONFIRMED BY THE ARCHITECT.
3	MASONRY BRICK VENEER, DARK SHADE. ALL GROUT AND SEALANTS TO BE CONFIRMED BY THE ARCHITECT.
4	ALUMINUM PANELS, LIGHT SHADE.
5	CURTAIN WALL, SEALED GLASS UNIT / PREPAINTED ALUMINUM FRAME. SEE CURTAIN WALL ELEVATION PAGE.
6	WINDOW WALL, SEALED GLASS UNIT / PREPAINTED ALUMINUM FRAME. SEE WINDOW WALL ELEVATION PAGE.
7	PREPAINTED HORIZONTAL STEEL CLADDING, COLOUR TO MATCH ALUMINUM MODULAR PANELS.
9	PREPAINTED ALUMINUM VENTILATION GRILLE, COLOUR TO MATCH CURTAIN WALL FRAMES. COORDINATION WITH MECHANICAL DRAWINGS FOR LOCATION.
10	ARCHITECTURAL CORNICE.
11	PUNCHED WINDOW, MULLIONS TO MATCH NOTE 3.
12	STEEL DOOR, COLOUR TO MATCH ADJACENT FINISH.
13	GLAZED ENTRY DOOR, SEALED CLEAR GLASS UNIT / PREPAINTED ALUMINUM FRAME. SEE DOOR SCHEDULE PAGE.
15	OVERHEAD DOOR AND BUMPERS, COLOUR AS PER MANUFACTURER STANDARD BLACK OR DARK GREY.
16	ALUMINUM PANELS, DARK SHADE.
19	SIGNAGE, EXACT SIZE, COMPOSITION AND LOCATION TO BE DETERMINED BY THE RETAILER IN COORDINATION WITH CITY REQUIREMENTS.
20	BOLLARD

SOUTH ELEVATION (HOTEL)

1 : 150

1
A401

GENERAL NOTES

- These architectural documents are the exclusive property of NEUF architectes inc. and cannot be used, copied, or reproduced without written pre-authorisation.
- The contractor is responsible for checking and verifying all dimensions with respect to the project. Any discrepancy shall be reported to the architect.
- The architect must be notified of all errors, omissions, and discrepancies between these documents and those of the other professionals.
- Do not scale drawings. The dimensions on these documents must be read and not measured.
- These drawings are to be read in conjunction with all material relevant to the project.

Mechanical - Electrical Engineer

JAIN
7405-rue Danvers Crescent, 2nd Floor Mississauga, Ontario, L5N 6P8
T 905 285 9900 jainconsultants.com

Structural Engineer

Goodeve Structural Inc.
19-77 Auriga Drive, Ottawa ON K2E 7Z7
T 613 226 4559 goodevestructural.ca

Landscape Architect

James B. Lennox & Associates
3332, Carling Avenue, Ottawa, ON, K2H 5A8
T 613 722 5188 jbla.ca


Civil

Novatech Eng. Consultants Ltd.
260, Michael Coward Drive, Suite 200, Ottawa ON K2M 1P6
T 613 234 9643 novatech-eng.com

Architect

NEUF Architectes INC.
10-Rueau Street, 4th floor, Ottawa ON K1N 5J1
T 514 847 1117 NEUFarchitectes.com

Seal

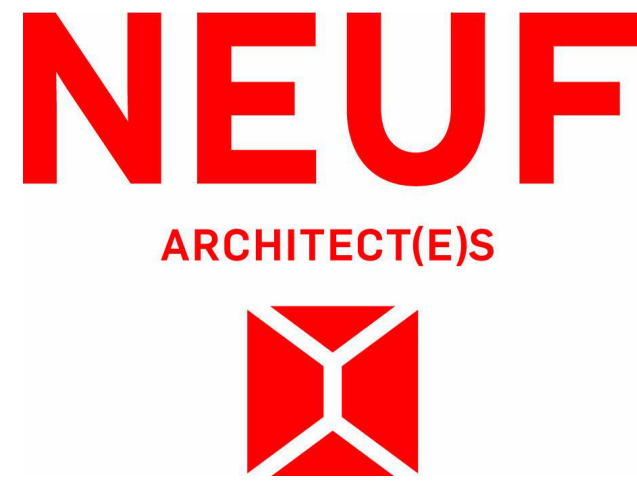

Client



Project

110-116 YORK STREET

Location

OTTAWA

No.

13098.00

NO REVISION

DATE (yyyy.mm.dd)

G	FOR CLIENT REVIEW	2023.07.07
H	FOR HERITAGE DEMOLITION PERMIT	2023.09.18
K	FOR COORDINATION	2023.10.10
Q	FOR COORDINATION	2024.05.02
V	FOR CLIENT REVIEW	2024.09.10
W	FOR SITE PLAN APPLICATION	2024.09.23
GG	FOR SITE PLAN APPROVAL	2024.11.07
JM	FOR SITE PLAN APPLICATION	2024.11.25
NN	FOR COORDINATION	2024.11.25
PP	FOR COORDINATION	2024.12.02
JT	FOR CLIENT REVIEW	2025.01.14
XX	FOR CLIENT USE	2025.01.29
YY	FOR COORDINATION	2025.02.05
ZZ	FOR HERITAGE REPORT	2025.02.17
AAA	FOR SITE PLAN APPROVAL	2025.02.20
BBB	FOR HH SD REVIEW #6	2025.02.20
CCC	FOR COORDINATION	2025.02.20

Drawn by

SJ/OM

Checked by

LH

DATE (aa.mm.jj)

JUN 2023

Scale

1 : 150

Drawing Title

ELEVATIONS (SOUTH)

Revision


CCC

Dwg Number

A401

PC2024-0101
16814


C:\Fichiers Revit Logau\YORKST_13098_ARC_R22_sjbans\643X.rvt

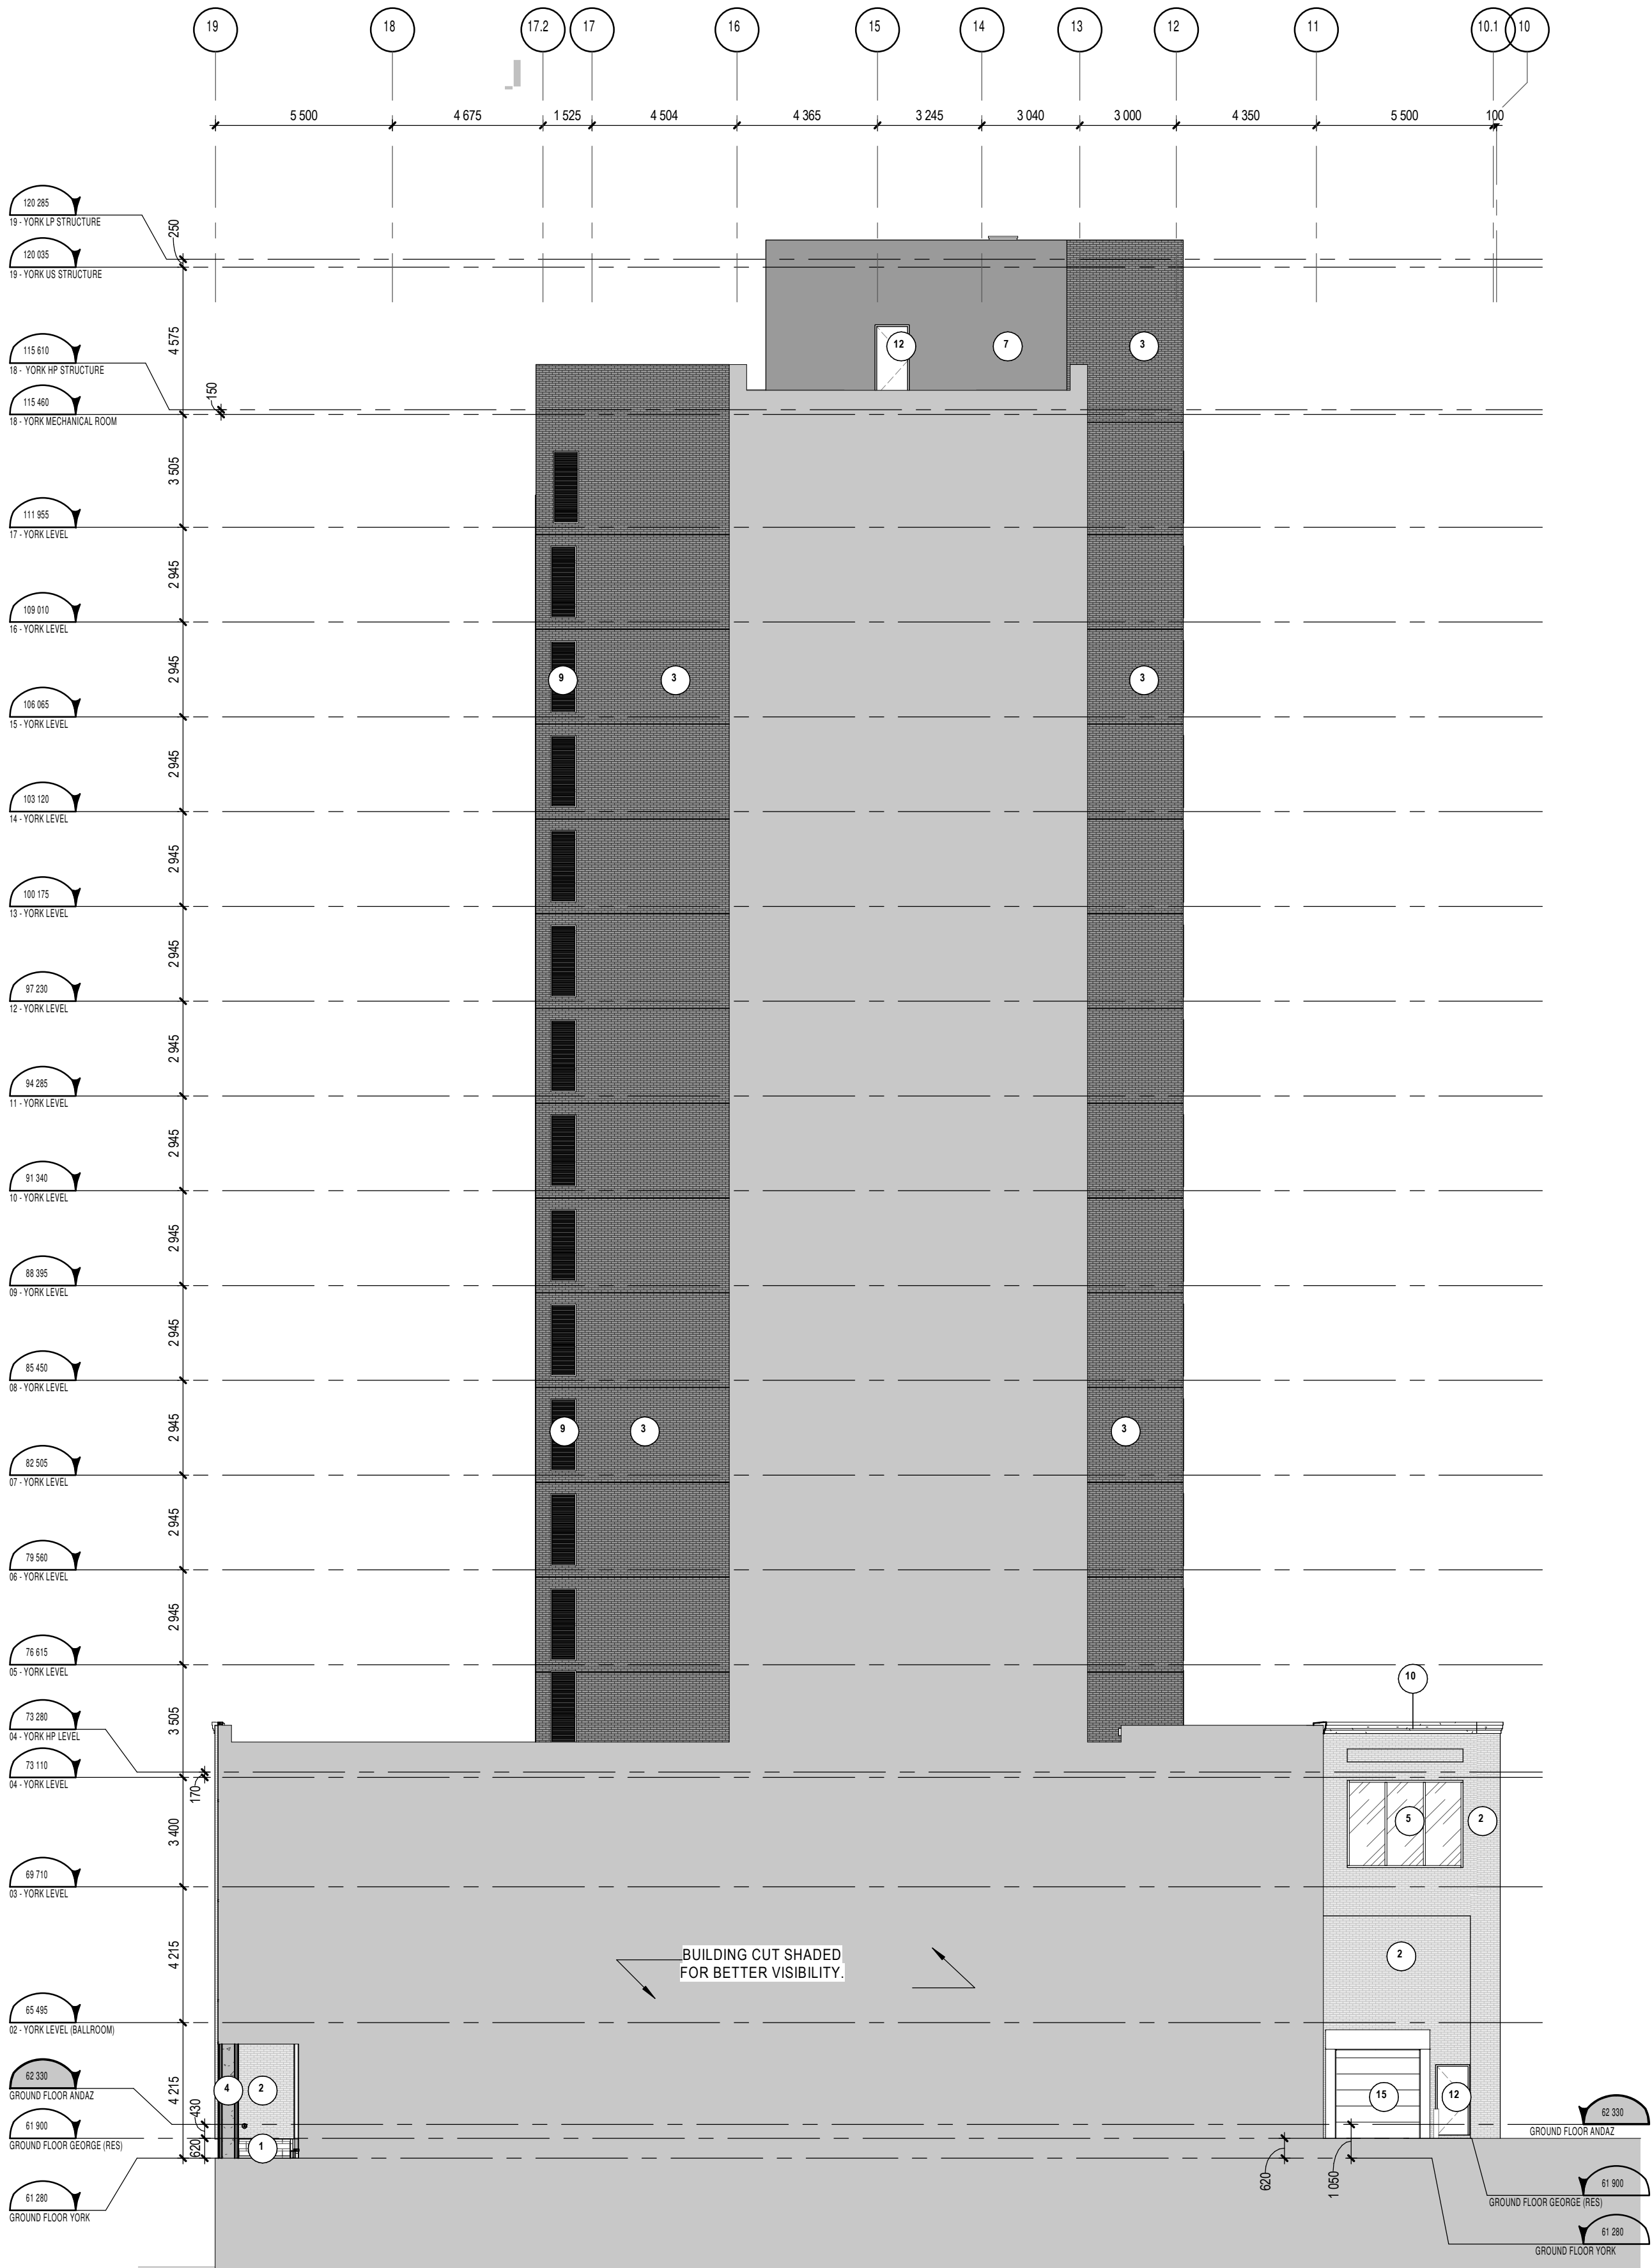

WEST ELEVATION (HOTEL)

1:150

A402

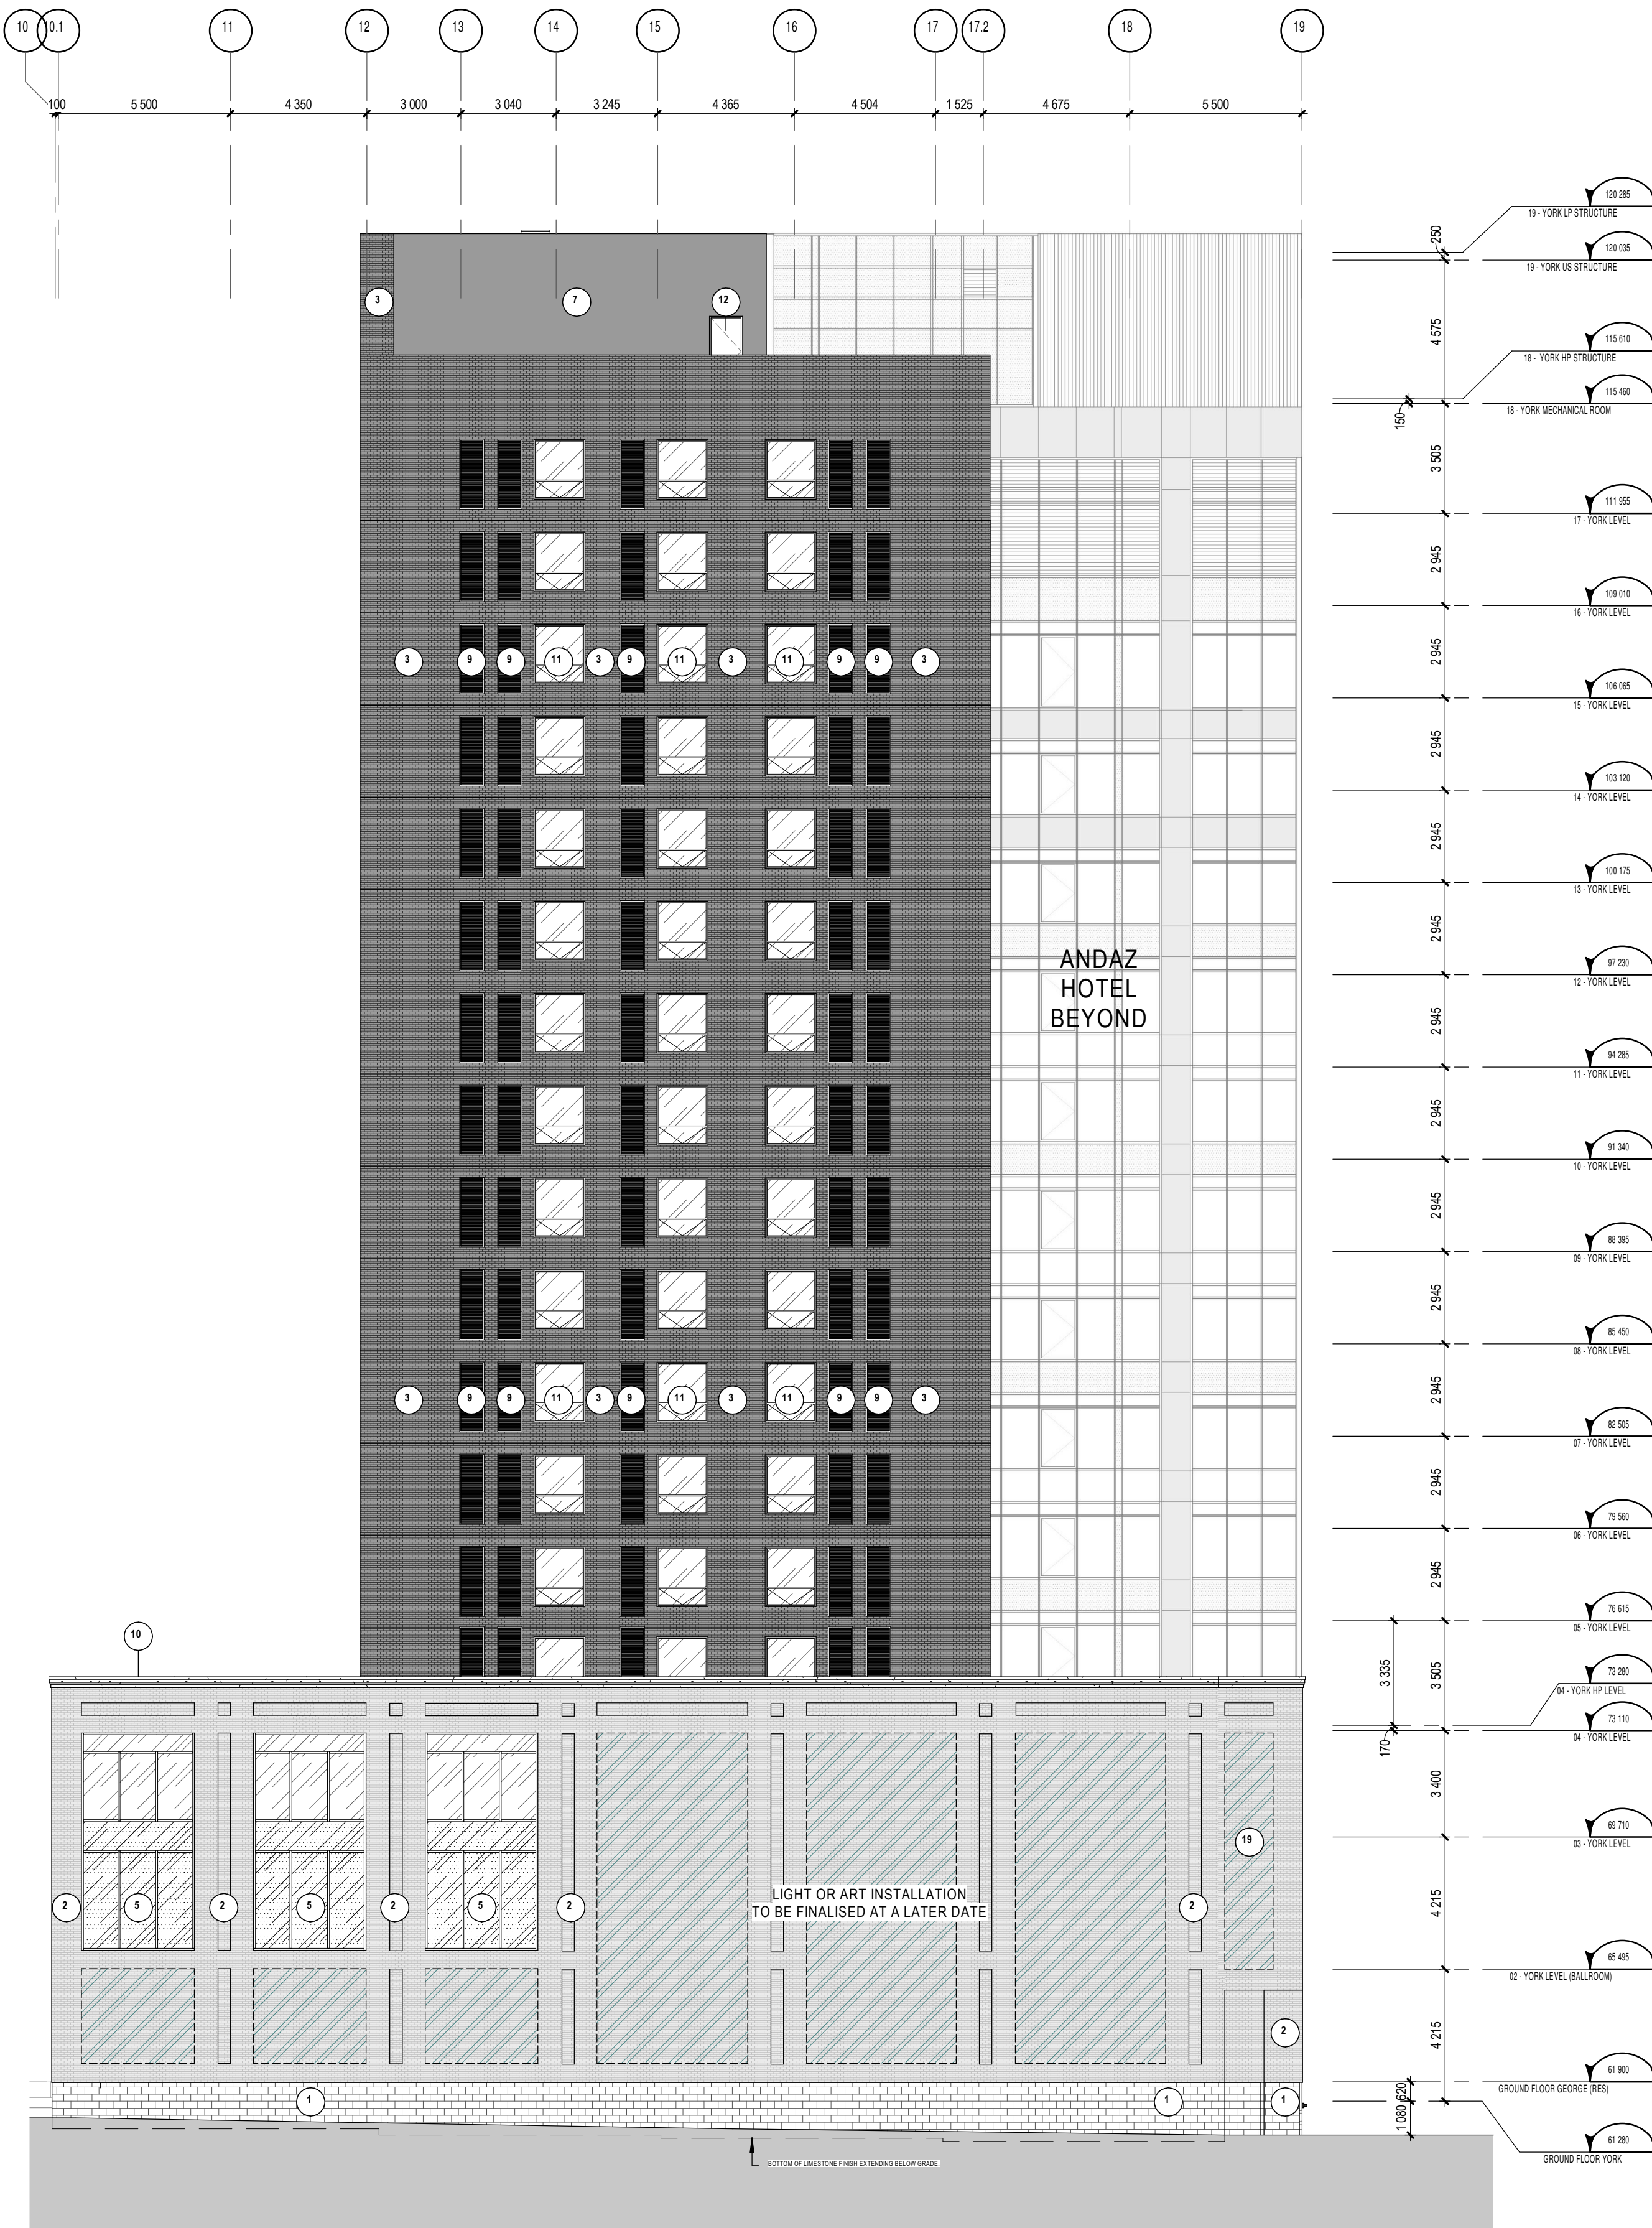

EAST ELEVATION (HOTEL)

1:150

A402

ELEVATION KEYNOTE LEGEND	
NOTE	DESCRIPTION
1	MASONRY BLOCK, LIMESTONE UNITS, SIZE, COLOUR AND COURSING TO BE DETERMINED.
2	MASONRY BRICK VENEER, RED COLOUR CLOSELY MATCHING ORIGINAL BUILDING FINISHES. ALL GROUT AND SEALANTS TO BE CONFIRMED BY THE ARCHITECT.
3	MASONRY BRICK VENEER, DARK SHADE. ALL GROUT AND SEALANTS TO BE CONFIRMED BY THE ARCHITECT.
4	ALUMINUM PANELS, LIGHT SHADE.
5	CURTAIN WALL, SEALED GLASS UNIT / PREPAINTED ALUMINUM FRAME. SEE CURTAIN WALL ELEVATION PAGE.
6	WINDOW WALL, SEALED GLASS UNIT / PREPAINTED ALUMINUM FRAME. SEE WINDOW WALL ELEVATION PAGE.
7	PREPAINTED HORIZONTAL STEEL CLADDING, COLOUR TO MATCH ALUMINUM MODULAR PANELS.

ELEVATION KEYNOTE LEGEND	
NOTE	DESCRIPTION
9	PREPAINTED ALUMINUM VENTILATION GRILLE. COLOUR TO MATCH CURTAIN WALL FRAMES. COORDINATION WITH MECHANICAL DRAWINGS FOR LOCATION.
10	ARCHITECTURAL CORNICE
11	PUNCHED WINDOW. MULLIONS TO MATCH NOTE 3.
12	STEEL DOOR, COLOUR TO MATCH ADJACENT FINISH.
13	GLAZED ENTRY DOOR, SEALED CLEAR GLASS UNIT / PREPAINTED ALUMINUM FRAME. SEE DOOR SCHEDULE PAGE.
15	OVERHEAD DOOR AND BUMPERS. COLOUR AS PER MANUFACTURER STANDARD BLACK OR DARK GREY.
16	ALUMINUM PANELS, DARK SHADE.
19	SIGNAGE, EXACT SIZE, COMPOSITION AND LOCATION TO BE DETERMINED BY THE RETAILER IN COORDINATION WITH CITY REQUIREMENTS.
20	BOLLARD

GENERAL NOTES

- These architectural documents are the exclusive property of NEUF architectes inc. and cannot be used, copied, or reproduced without written pre-authorisation.
- The contractor is responsible for checking and verifying all dimensions with respect to the project. Any discrepancy shall be reported to the architect.
- The architect must be notified of all errors, omissions, and discrepancies between these documents and those of the other professionals.
- Do not scale drawings. The dimensions on these documents must be read and not measured.
- These drawings are to be read in conjunction with all material relevant to the project.

Mechanical - Electrical Engineer

JAIN
7405-5161 Danboro Crescent, 2nd Floor Mississauga, Ontario, L5N 6P8
T 905 285 9900 jainconsultants.com

Structural Engineer

Goodeve Structural Inc.
19-77 Aurora Drive, Ottawa ON K2E 7Z7
T 613 226 4559 goodevestructural.ca

Landscape Architect

James B. Lennox & Associates
5332, Carling Avenue, Ottawa, ON, K2H 5A8
T 613 722 5188 jbla.ca


Civil

Novatech Eng. Consultants Ltd.
260, Michael Coward Drive, Suite 200, Ottawa ON K2M 1P6
T 613 234 9643 novatech-eng.com

Architect

NEUF Architectes INC.
10-1166 Street, 4th floor, Ottawa ON K1N 5J1
T 514 847 1117 NEUFarchitectes.com

Seal

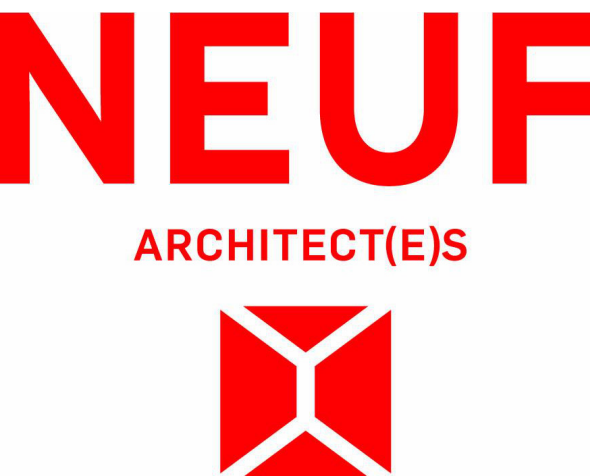

Client



Project

110-116 YORK STREET

Location

OTTAWA 13098.00 No.

NO	REVISION	DATE (yyyy.mm.dd)
Q	FOR COORDINATION	2024.05.02
V	FOR CLIENT REVIEW	2024.09.10
W	FOR SITE PLAN APPLICATION	2024.09.23
GG	FOR SITE PLAN APPROVAL	2024.11.07
MM	FOR SITE PLAN APPLICATION	2024.11.25
NN	FOR COORDINATION	2024.11.25
PP	FOR COORDINATION	2024.12.02
TT	FOR CLIENT REVIEW	2025.01.14
XX	FOR CLIENT USE	2025.01.29
YY	FOR COORDINATION	2025.02.05
ZZ	FOR HERITAGE REPORT	2025.02.17
AAA	FOR SITE PLAN APPROVAL	2025.02.20
BBB	FOR HH SD REVIEW #6	2025.02.20
CCC	FOR COORDINATION	2025.02.20

Drawn by

S/JOM

DATE (aa.mm.jj)

APRIL 2024

Drawing Title

ELEVATIONS (EAST AND WEST)

Revision

CCC


Dwg Number

A402

15814

PC2024-0101

C:\Fichiers Revit Local\YORKST_13098_ARC_R22_sjpanis\643X.rvt

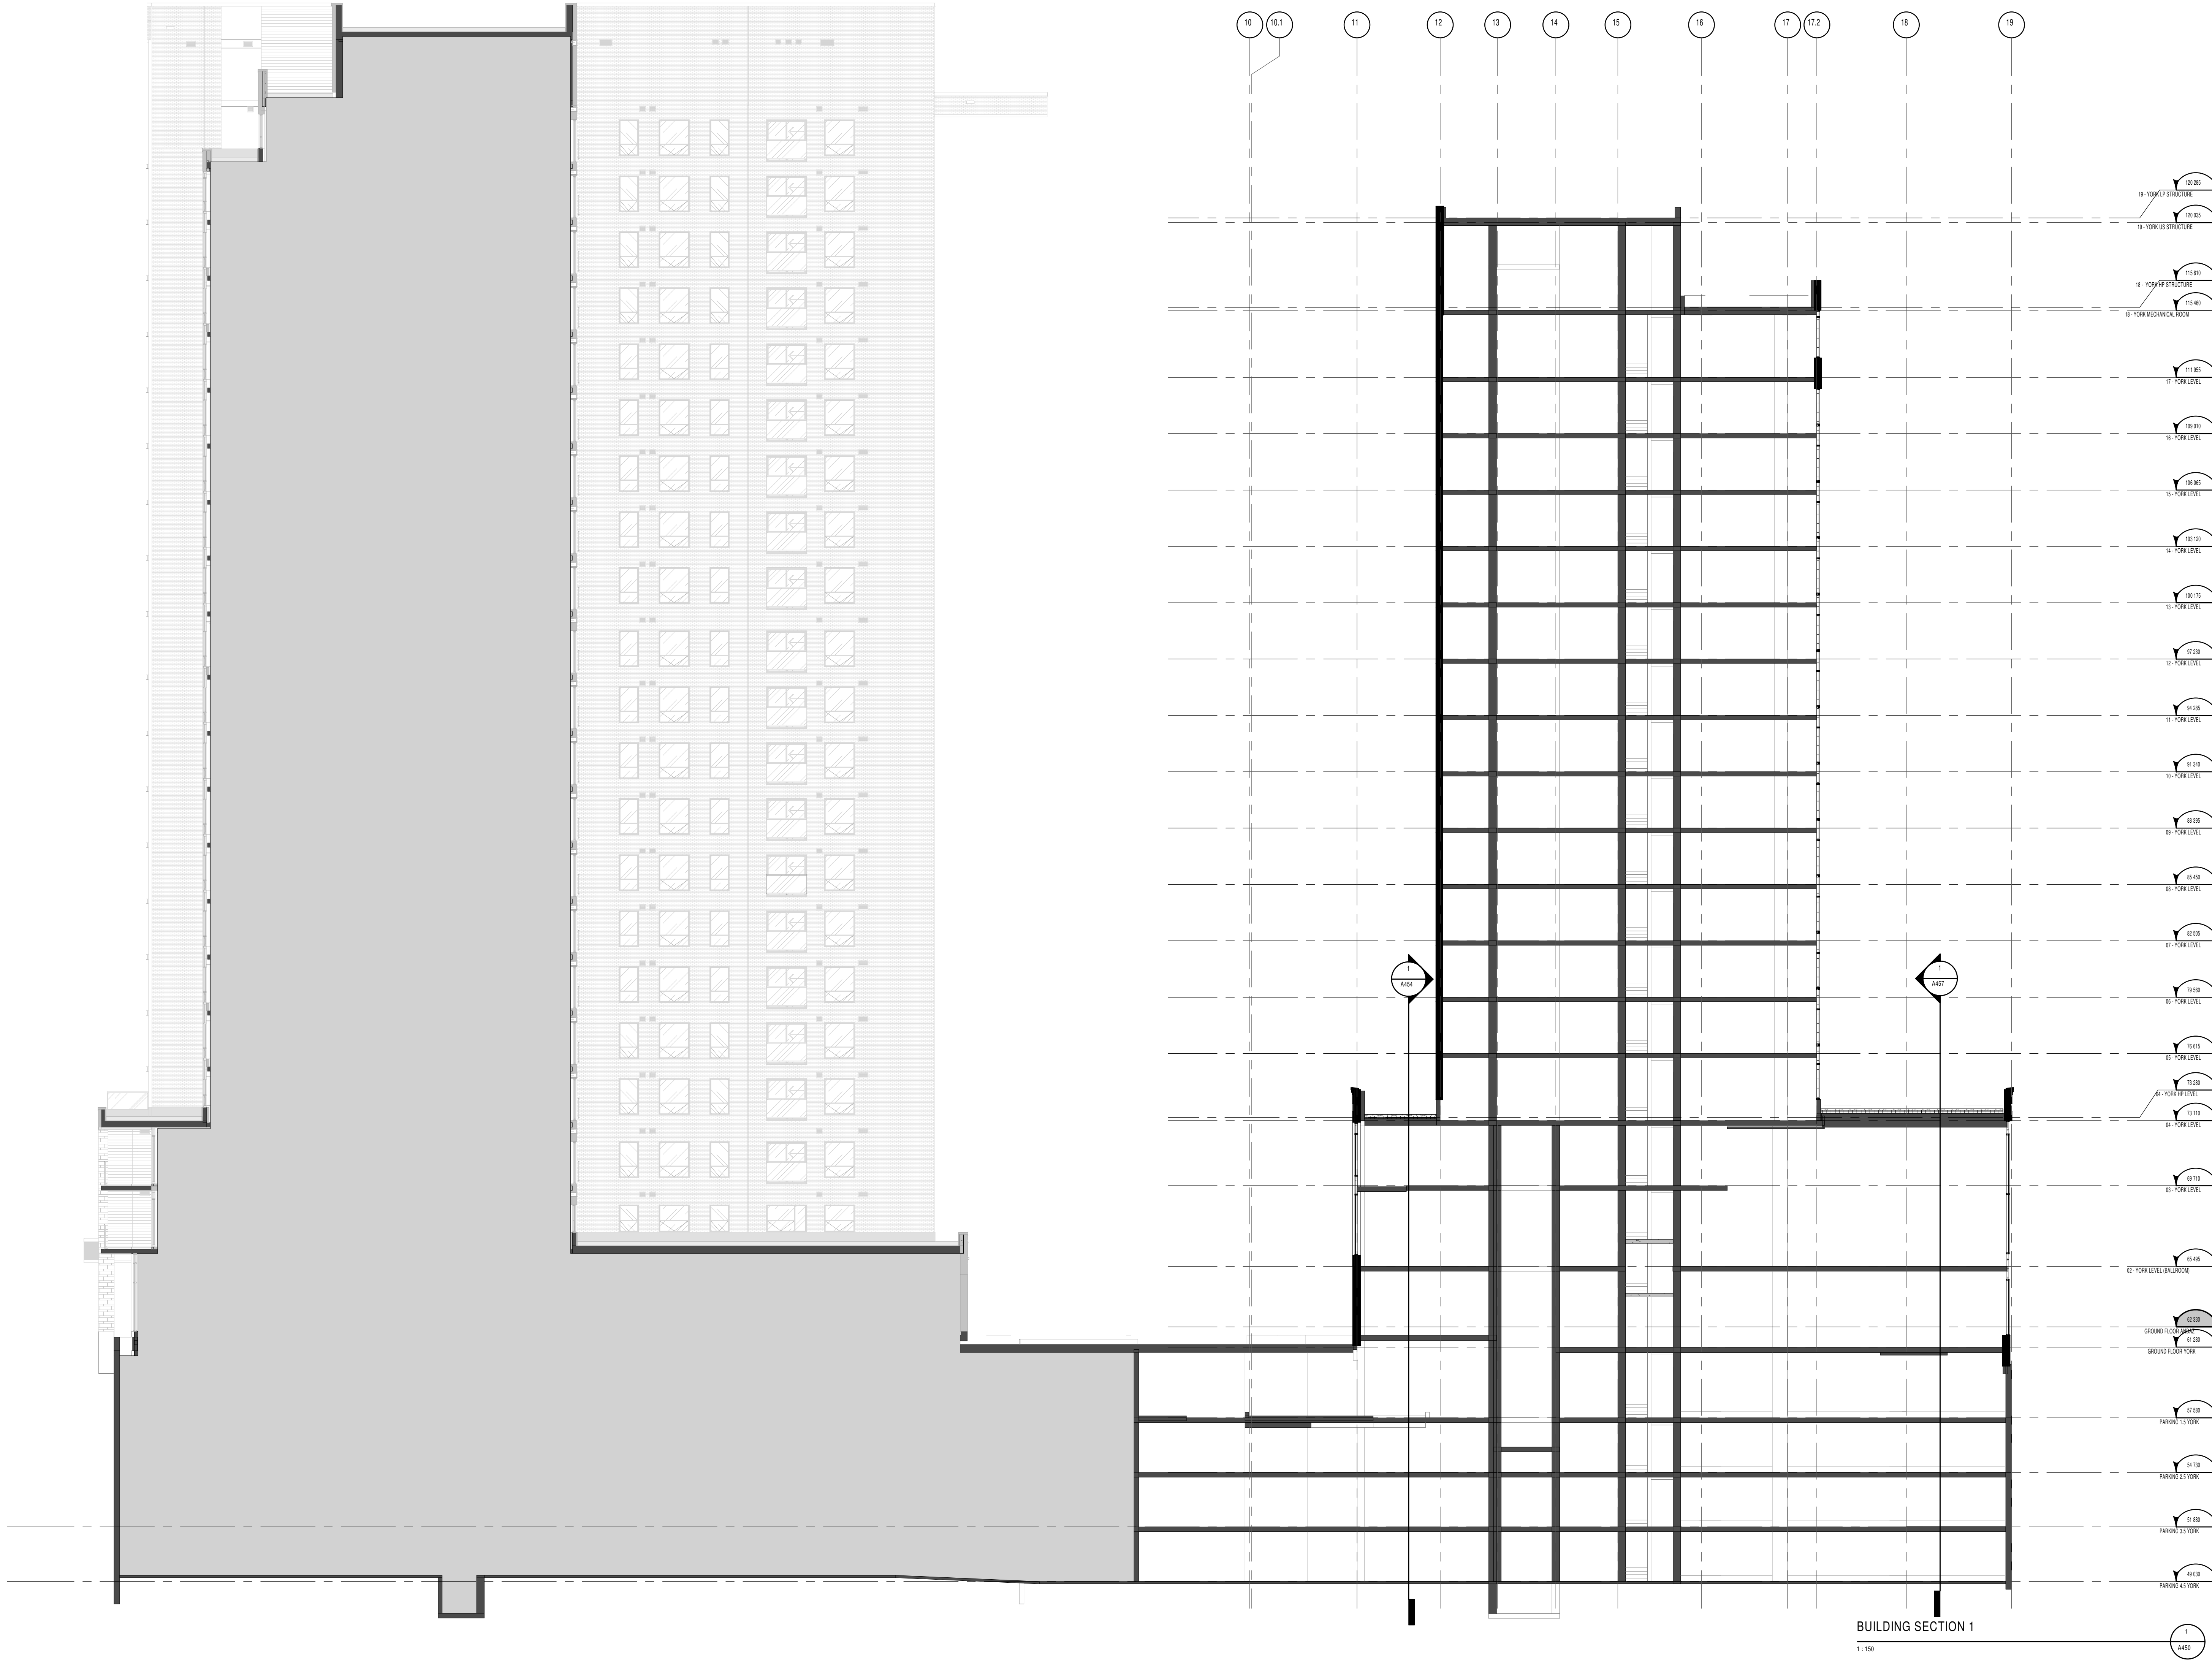

GENERAL NOTES

- These architectural documents are the exclusive property of NEUF architect(e)s inc. and cannot be used, copied, or reproduced without written pre-authorisation.
- The contractor is responsible for checking and verifying all dimensions with respect to the project. Any discrepancy shall be reported to the architect.
- The architect must be notified of all errors, omissions, and discrepancies between these documents and those of the other professionals.
- Do not scale drawings. The dimensions on these documents must be read and not measured.
- These drawings are to be read in conjunction with all material relevant to the project.

Mechanical - Electrical Engineer
JAIN
7405 Ciel Danvers Crescent, 2nd Floor Mississauga, Ontario, L5N 6P8
T 905 285 9900 jainconsultants.com


Structural Engineer
Goodeve Structural Inc.
19-77 Auriga Drive, Ottawa ON K2E 7Z7
T 613 226 4559 goodevestructural.ca

Landscape Architect
James B. Lennox & Associates
3332, Carling Avenue, Ottawa, ON, K2H 5A8
T 613 722 5188 jbl.ca

Civil
Novatech Eng. Consultants Ltd.
260, Michael Coward Drive, Suite 200, Ottawa ON K2M 1P8
T 613 234 9643 novatech-eng.com

Architect
NEUF Architectes INC.
10 Hilda Street, 4th floor, Ottawa ON K1N 5J1
T 514 847 1117 NEUFarchitectes.com

Seal

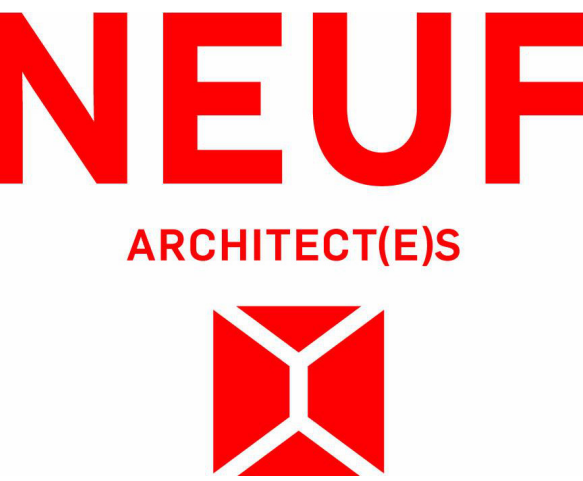

Client



Project

110-116 YORK STREET

Location
OTTAWA No.
13098.00

NO	REVISION	DATE (yyyy.mm.dd)
N	FOR CLIENT REVIEW	2024.03.26
XX	FOR CLIENT USE	2025.01.29
YY	FOR COORDINATION	2025.02.05
AAA	FOR SITE PLAN APPROVAL	2025.02.20
BBB	FOR HH-SD REVIEW #5	2025.02.20
CCC	FOR COORDINATION	2025.02.20
001	ISSUED FOR CONSTRUCTION	2025.XX.XX

Drawn by
SJ
DATE (aa.mm.jj)
MAR 2024
Drawing Title
BUILDING SECTIONS

Checked by
LH
Scale
1 : 150

Revision
001
Dwg Number
A450



51

