



1440 Blair Towers Pl

UDRP DESIGN BRIEF | DECEMBER 20TH, 2024

LE GROUPE
MAURICE
LES RETRAITÉS
NOUS HABITENT

FOTENN
Planning + Design


HOBIN
ARCHITECTURE



PROJECT STATISTICS

SITE AREA	= 118,960 ft ²
10% PARKLAND PROVIDED	= 11,896 ft ²
TOTAL CORNER LOT AREA	= 13,603 ft ²
TOTAL PROJECT SITE AREA	= 105,357 ft ²
TOTAL UNITS	= 398
FOOTPRINT AREA	= 35,587 ft ²
LOT COVERAGE	= 32.5% (OF PROJECT SITE AREA)
OPEN SPACE	= 67.5%

PARKING SUMMARY

TOTAL PARKING COUNT = 293	
TOTAL ABOVE GROUND PARKING	
PARKING SPACE 5200 X 2600 VISITOR	6
PARKING SPACE 6700 X 2600 VISITOR	10
	16
TOTAL BELOW GRADE PARKING P1	
PARKING SPACE 5500X2400 SMALL	3
PARKING SPOT 5500 X 2600	3
PARKING SPOT 5500 X 2750	124
	130
TOTAL BELOW GRADE PARKING P2	
PARKING SPACE 5500X2400 SMALL	3
PARKING SPOT 5500 X 2600	6
PARKING SPOT 5500 X 2750	138
	147

BICYCLE PARKING SUMMARY

TOTAL SURFACE LEVEL BICYCLE PARKING = 6	
TOTAL UNDERGROUND BICYCLE PARKING	
P1= 62	
P2= 32	
TOTAL BICYCLE PARKING COUNT = 100	

ZONING GFA SUMMARY

* AS PER SECTION 54 (DEFINITIONS- GROSS FLOOR AREA) CITY OF OTTAWA ZONING BY-LAW.

	GFA PER FLOOR		# OF FLOORS	TOTAL GFA	
LEVEL 2-4	2,194 m ²	23,611 ft ²	3	6,581 m ²	70,832 ft ²
LEVEL 5-6	2,049 m ²	22,058 ft ²	2	4,099 m ²	44,116 ft ²
LEVEL 7 NORTH	631 m ²	6,788 ft ²	1	631 m ²	6,788 ft ²
LEVEL 7 SOUTH	491 m ²	5,290 ft ²	1	491 m ²	5,290 ft ²
LEVEL 8-17 NORTH	646 m ²	6,956 ft ²	10	6,462 m ²	69,561 ft ²
LEVEL 8-17 SOUTH	644 m ²	6,936 ft ²	10	6,443 m ²	69,355 ft ²
LEVEL 18 NORTH	512 m ²	5,508 ft ²	1	512 m ²	5,508 ft ²
LEVEL 18 SOUTH	644 m ²	6,936 ft ²	1	644 m ²	6,936 ft ²
LEVEL 19-22	644 m ²	6,936 ft ²	4	2,577 m ²	27,742 ft ²
ZONING GFA TOTAL				28,440 m ²	306,128 ft ²

GFA SUMMARY (NOT INCLUDING PARKING)

	GFA PER FLOOR		# OF FLOORS	TOTAL GFA	
LEVEL 1	3,306 m ²	35,587 ft ²	1	3,306 m ²	35,587 ft ²
LEVEL 2-4	2,635 m ²	28,368 ft ²	3	7,906 m ²	85,105 ft ²
LEVEL 5-6	2,479 m ²	26,683 ft ²	2	4,958 m ²	53,366 ft ²
LEVEL 7 NORTH	811 m ²	8,728 ft ²	1	811 m ²	8,728 ft ²
LEVEL 7 SOUTH	811 m ²	8,728 ft ²	1	811 m ²	8,728 ft ²
LEVEL 7 TERRACE	870 m ²	9,366 ft ²	1	870 m ²	9,366 ft ²
LEVEL 8-17 NORTH	811 m ²	8,728 ft ²	10	8,109 m ²	87,280 ft ²
LEVEL 8-17 SOUTH	811 m ²	8,728 ft ²	10	8,109 m ²	87,280 ft ²
LEVEL 18 NORTH	811 m ²	8,728 ft ²	1	811 m ²	8,728 ft ²
LEVEL 18 SOUTH	811 m ²	8,728 ft ²	1	811 m ²	8,728 ft ²
LEVEL 19-22	811 m ²	8,728 ft ²	4	3,243 m ²	34,912 ft ²
				39,745 m ²	427,807 ft ²

GFA SUMMARY - PARKING (UNDERGROUND)

	# OF FLOORS	TOTAL GFA	
P2 PARKING	1	6,715 m ²	72,280 ft ²
P1 PARKING	1	6,715 m ²	72,280 ft ²
		13,430 m ²	144,560 ft ²


NET RES AREA SUMMARY

	NET RES AREA PER FLOOR		# OF FLOORS	TOTAL NET RES AREA		EFF.
LEVEL 2-4	2,289 m ²	24,637 ft ²	3	6,866 m ²	73,910 ft ²	86.85%
LEVEL 5-6	2,139 m ²	23,028 ft ²	2	4,279 m ²	46,057 ft ²	86.30%
LEVEL 7 NORTH	676 m ²	7,277 ft ²	1	676 m ²	7,277 ft ²	83.38%
LEVEL 7 SOUTH	527 m ²	5,669 ft ²	1	527 m ²	5,669 ft ²	64.95%
LEVEL 8-17 NORTH	692 m ²	7,453 ft ²	10	6,924 m ²	74,527 ft ²	85.39%
LEVEL 8-17 SOUTH	690 m ²	7,431 ft ²	10	6,904 m ²	74,309 ft ²	851.38%
LEVEL 18 NORTH	531 m ²	5,711 ft ²	1	531 m ²	5,711 ft ²	6.54%
LEVEL 18 SOUTH	676 m ²	7,277 ft ²	1	676 m ²	7,277 ft ²	83.38%
LEVEL 19-22	676 m ²	7,277 ft ²	4	2,704 m ²	29,109 ft ²	83.38%
TOTAL NET RES AREA	8,896 m ²	95,761 ft ²		30,086 m ²	323,847 ft ²	

AMENITY AREA SUMMARY (COMMUNAL)

		TOTAL AMENITY GFA	
LEVEL 1	INT. AMENITY - LEVEL 1	2,827 m ²	30,426 ft ²
LEVEL 1	EXT. AMENITY - REAR COURTYARD	1,251 m ²	13,464 ft ²
LEVEL 1	EXT. AMENITY - FRONT TERRACE	310 m ²	3,338 ft ²
LEVEL 7 SOUTH TOWER	INT. AMENITY - CINEMA	145 m ²	1,557 ft ²
LEVEL 7	EXT. AMENITY - ROOF TOP TERRACE	854 m ²	9,195 ft ²
LEVEL 18 NORTH TOWER	INT. AMENITY - SALON PANORAMIQUE	151 m ²	1,622 ft ²
TOTAL AMENITY AREA PROVIDED		5,537 m ²	59,602 ft ²

TOTAL AMENITY AREA REQUIRED = 6 m² X 398 UNITS = 2,388 m²
* 50% OF REQUIRED AMENITY AREA IS COMMUNAL = 1,194 m²

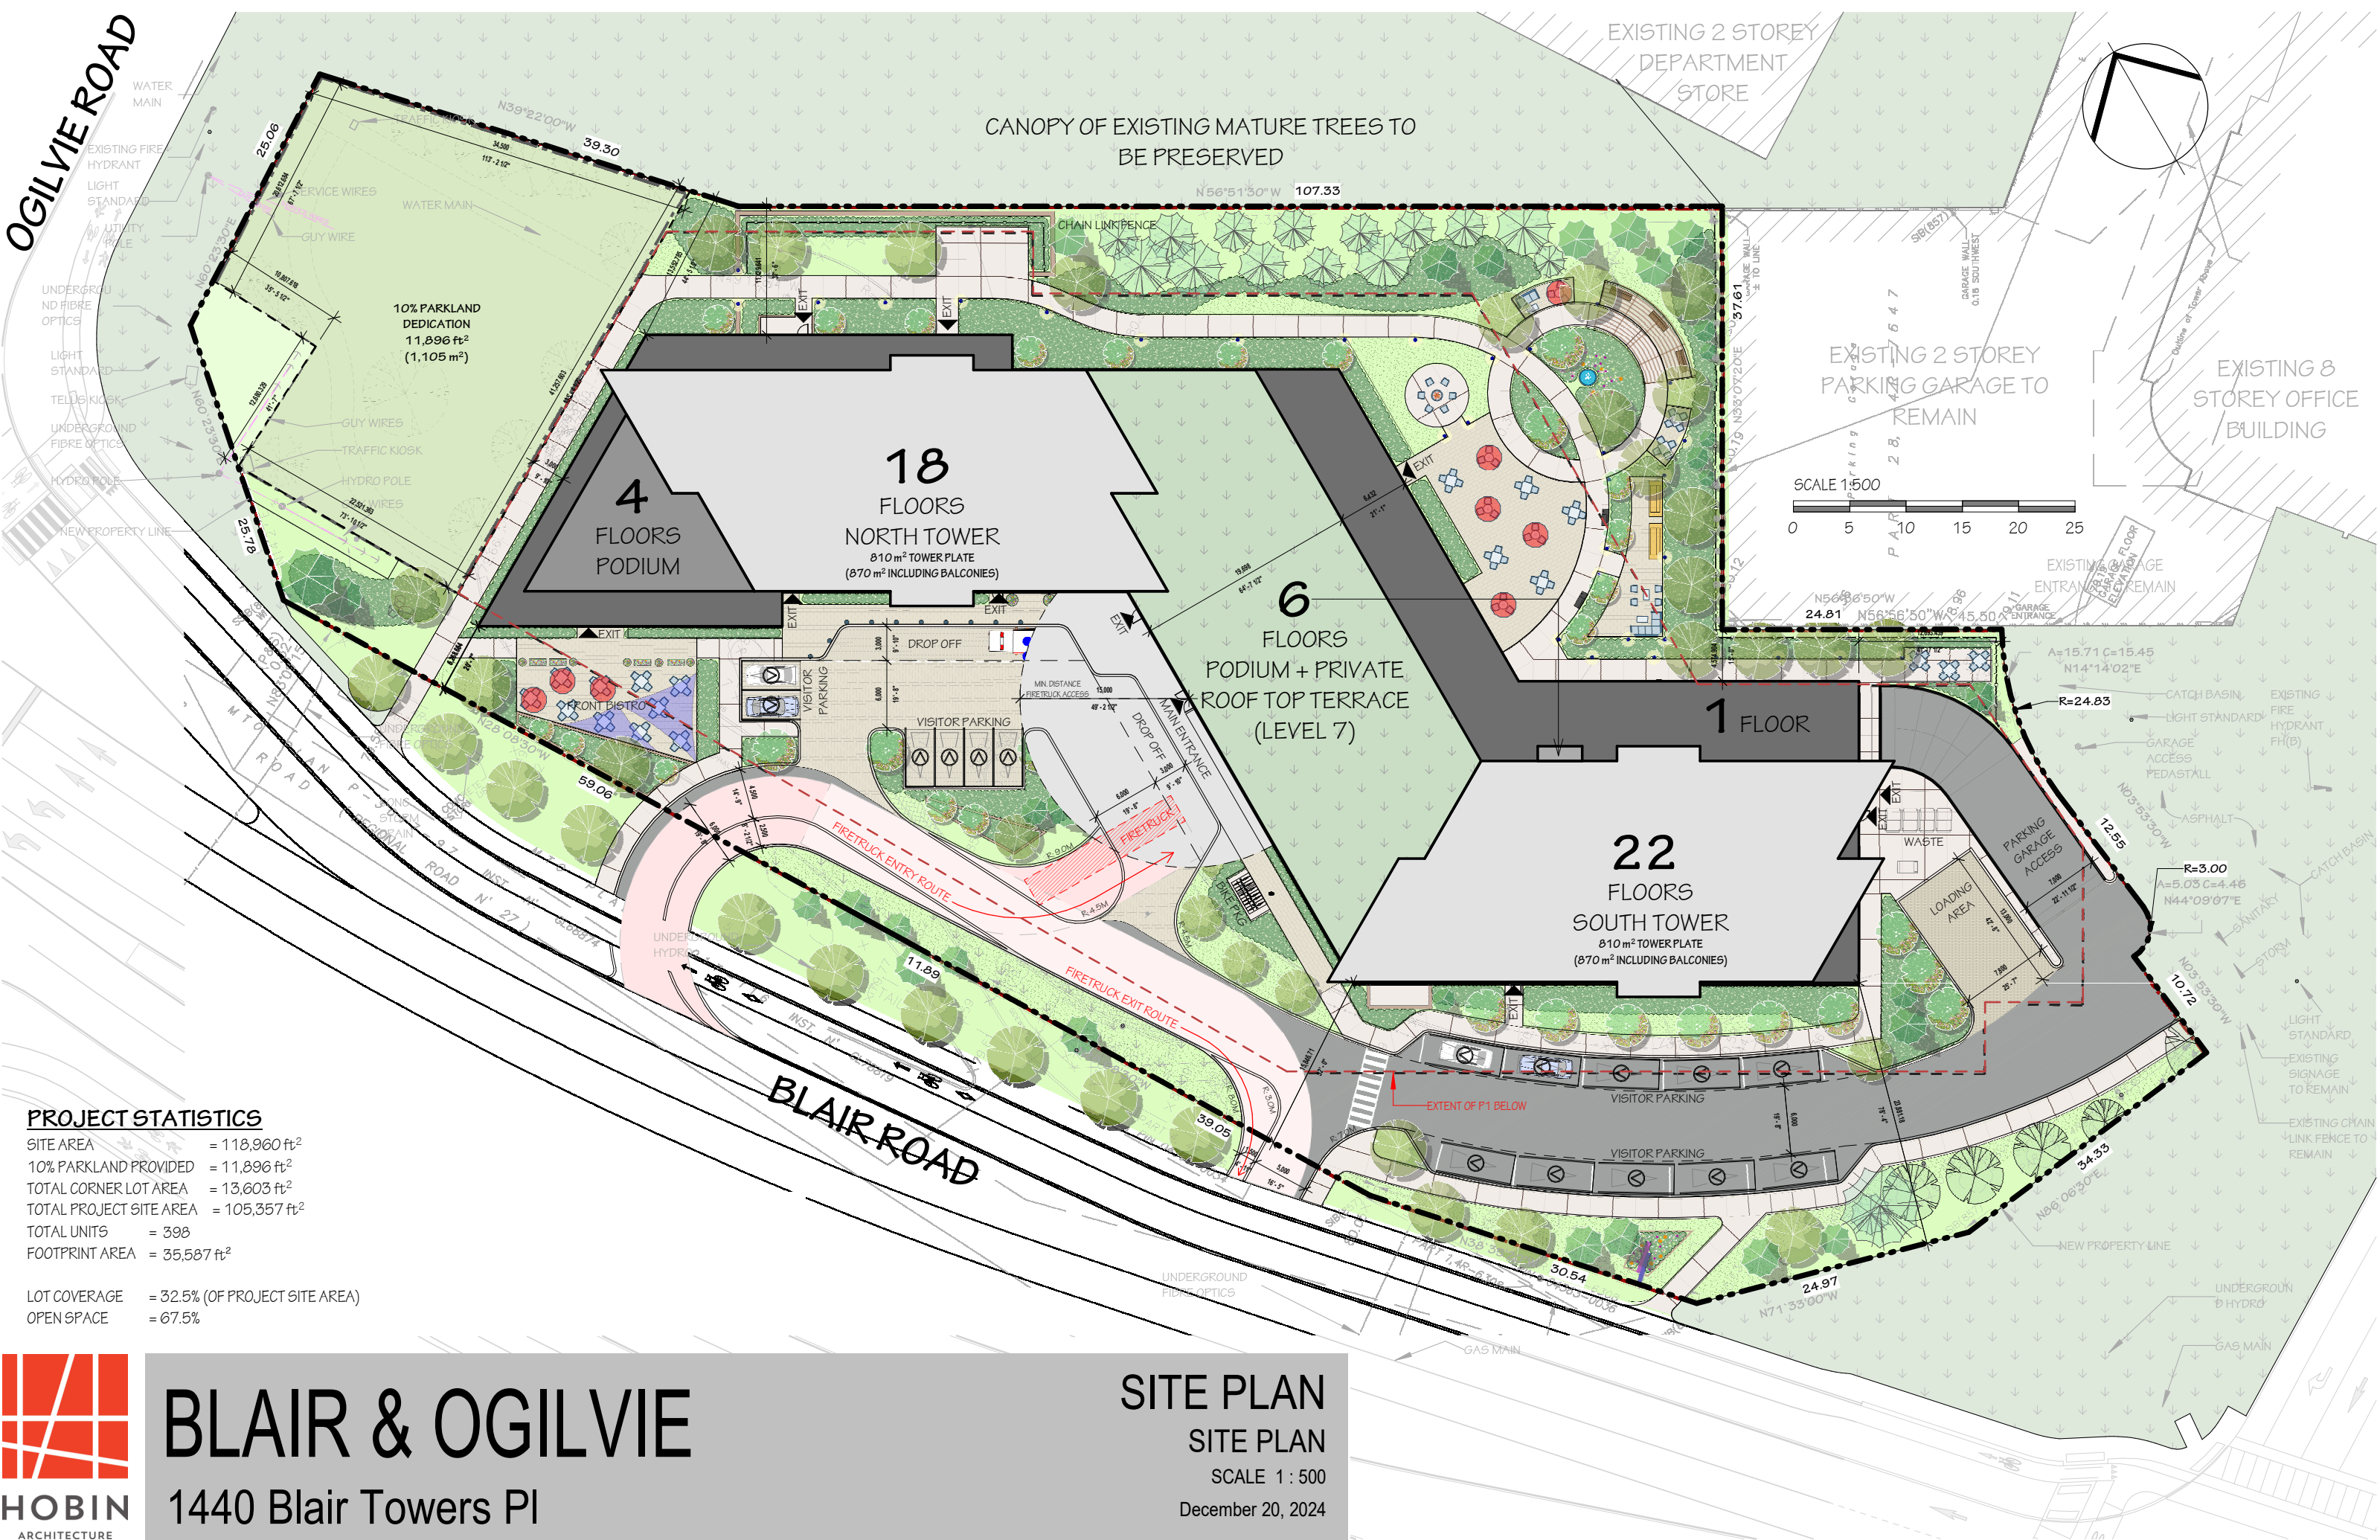


PROJECT STATISTICS

SITE AREA	= 118,960 ft ²
10% PARKLAND PROVIDED	= 11,896 ft ²
TOTAL CORNER LOT AREA	= 13,603 ft ²
TOTAL PROJECT SITE AREA	= 105,357 ft ²
TOTAL UNITS	= 398
FOOTPRINT AREA	= 35,587 ft ²
LOT COVERAGE	= 32.5% (OF PROJECT SITE AREA)
OPEN SPACE	= 67.5%



BLAIR & OGILVIE
1440 Blair Towers Pl

SITE PLAN
SITE PLAN
SCALE 1 : 500
December 20, 2024

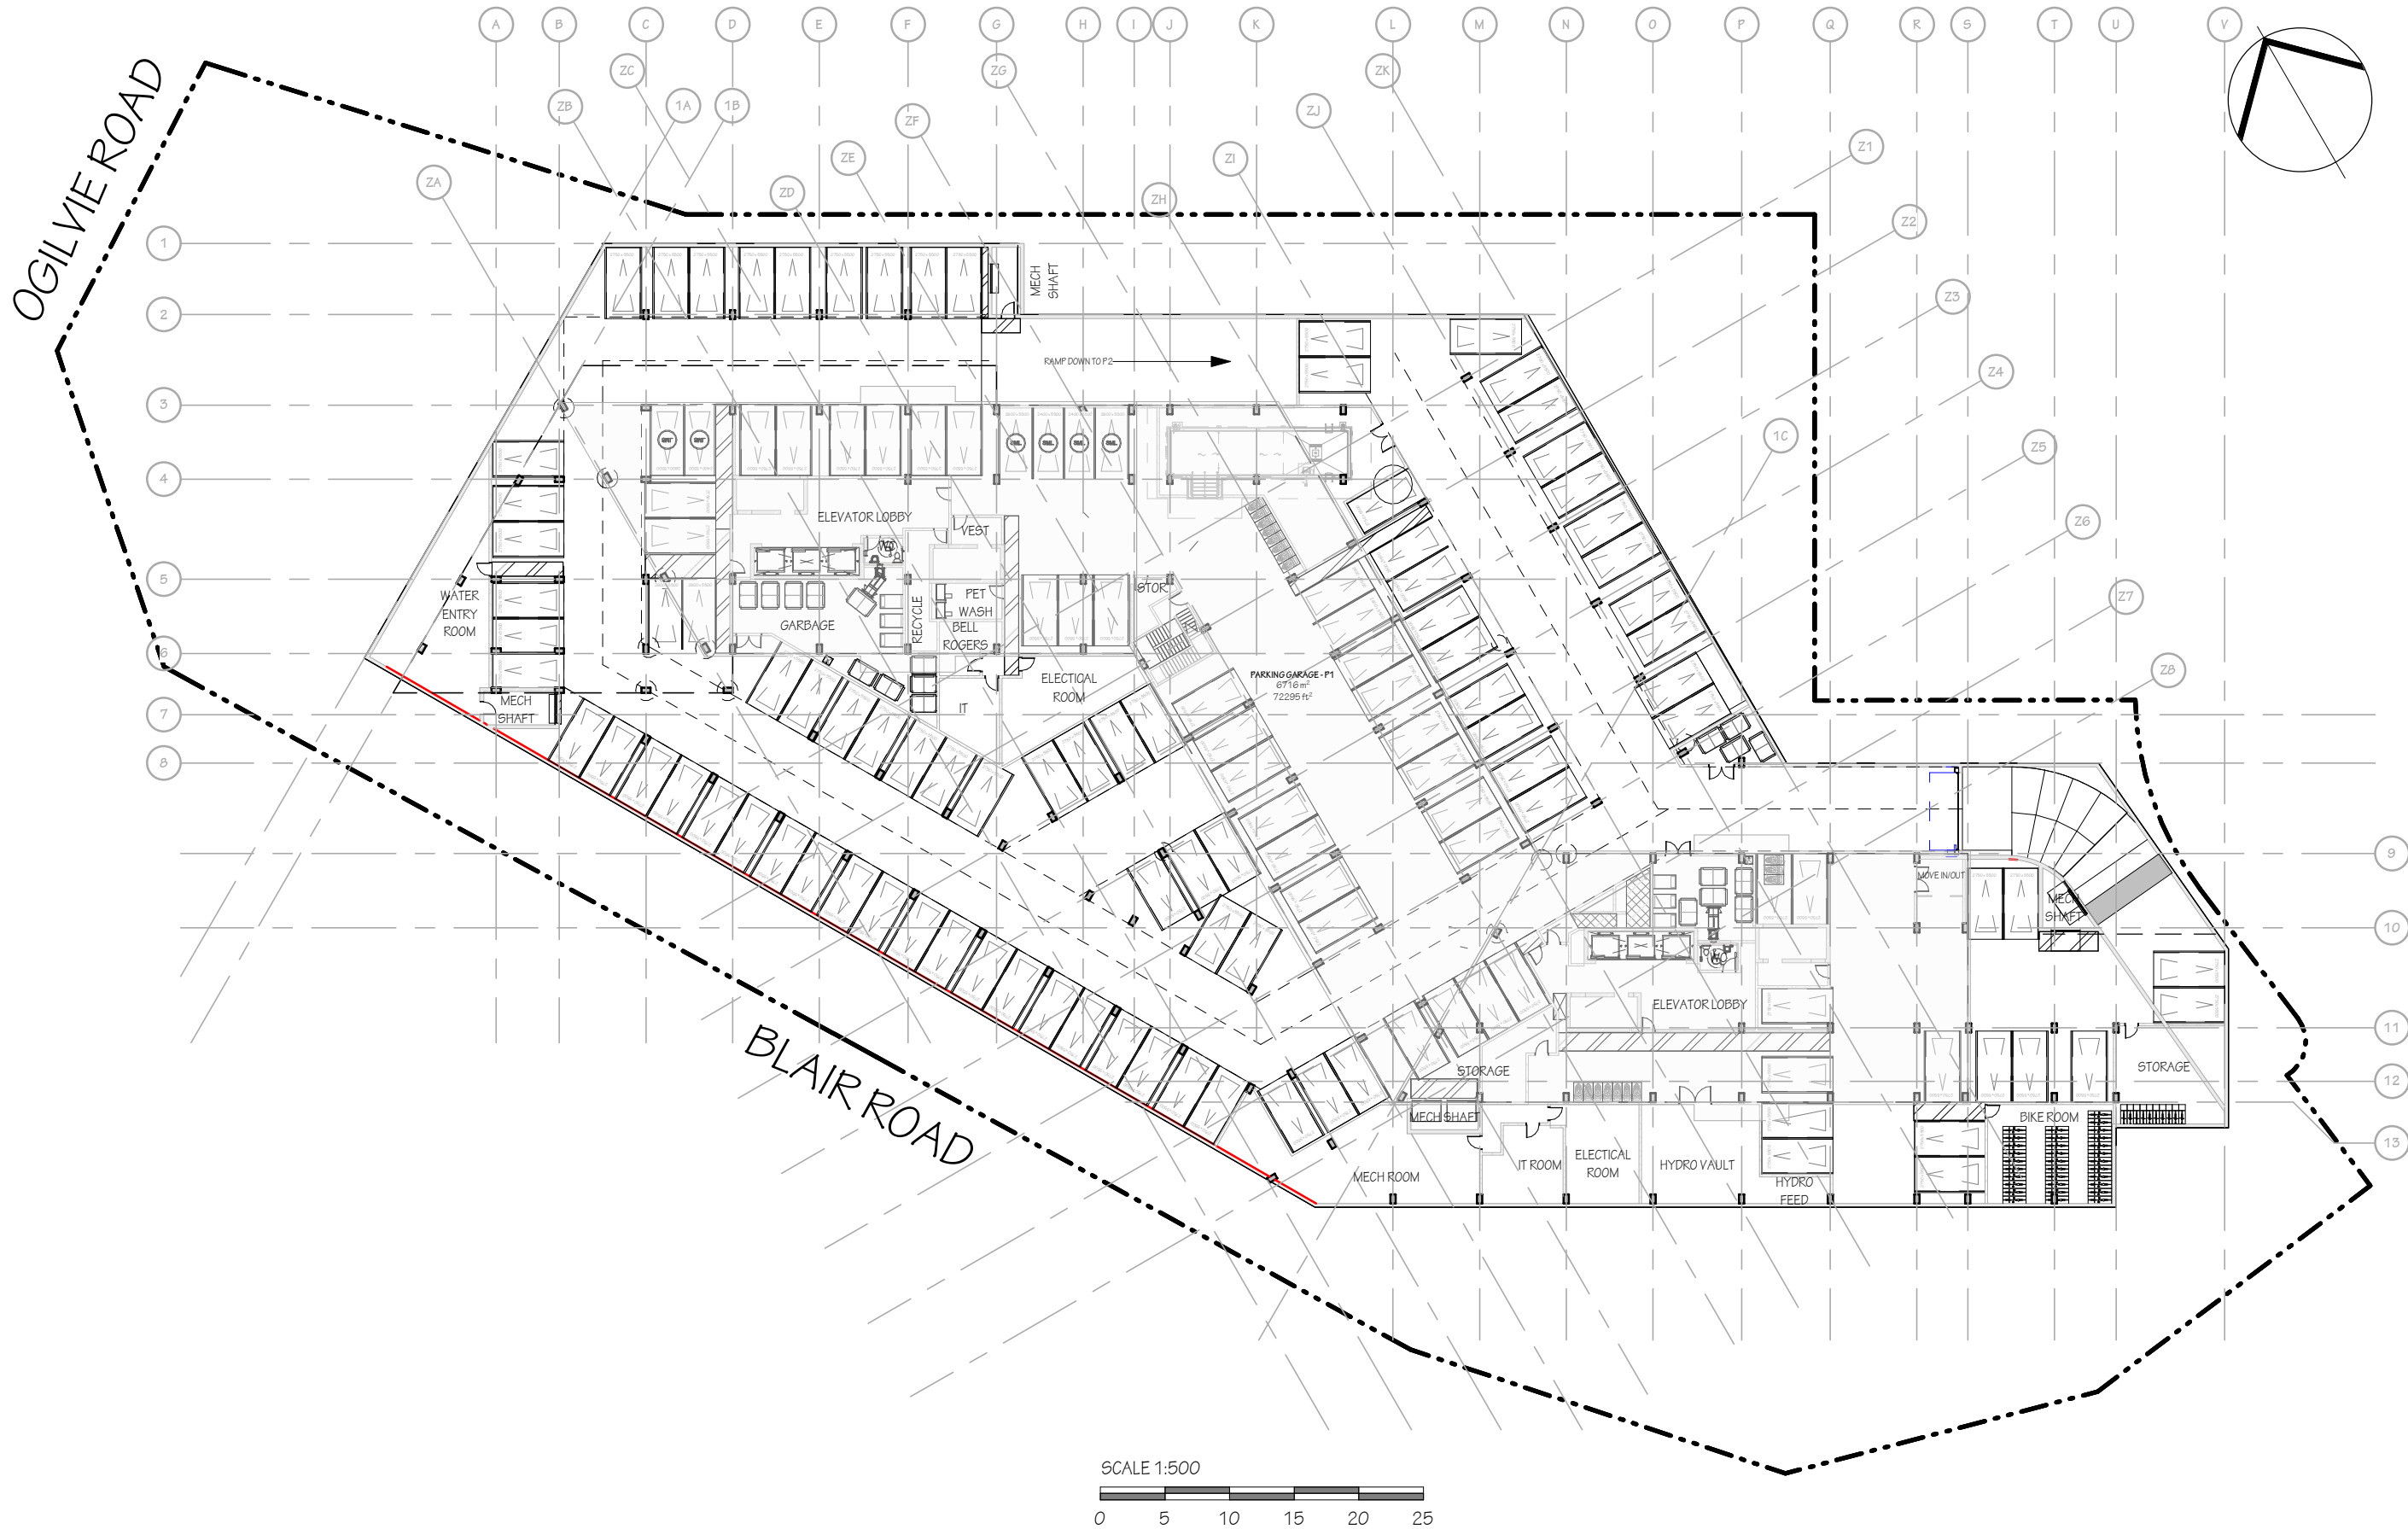

SCALE 1:500
0 5 10 15 20 25



BLAIR & OGILVIE


1440 Blair Towers Pl

FLOOR PLAN
LEVEL P1
SCALE 1 : 500
December 20, 2024

GFA SUMMARY

	GFA PER FLOOR		# of Floors	TOTAL GFA LEVEL P1	
	Area m2	Area ft2		Total Area m2	Total Area ft2
PARKING GARAGE P1	6,735 m ²	72,497 ft ²	1	6,735 m ²	72,497 ft ²
TOTAL GFA	6,735 m ²	72,497 ft ²		6,735 m ²	72,497 ft ²

TOTAL BELOW GRADE PARKING P1	
PARKING SPACE 5500X2400 SMALL	3
PARKING SPOT 5500 X 2600	3
PARKING SPOT 5500 X 2750	124
	130

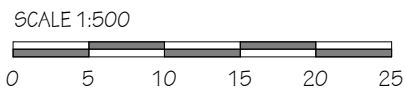

BLAIR & OGILVIE

1440 Blair Towers Pl

FLOOR PLAN

LEVEL P2


SCALE 1 : 500

December 20, 2024

GFA SUMMARY

	GFA PER FLOOR		# of Floors	TOTAL GFA LEVEL P2	
	Area m2	Area ft2		Total Area m2	Total Area ft2
PARKING GARAGE P1	6,735 m ²	72,497 ft ²	1	6,735 m ²	72,497 ft ²
TOTAL GFA	6,735 m ²	72,497 ft ²		6,735 m ²	72,497 ft ²

TOTAL BELOW GRADE PARKING P2	
PARKING SPACE 5500X2400 SMALL	3
PARKING SPOT 5500 X 2600	6
PARKING SPOT 5500 X 2750	138
	147

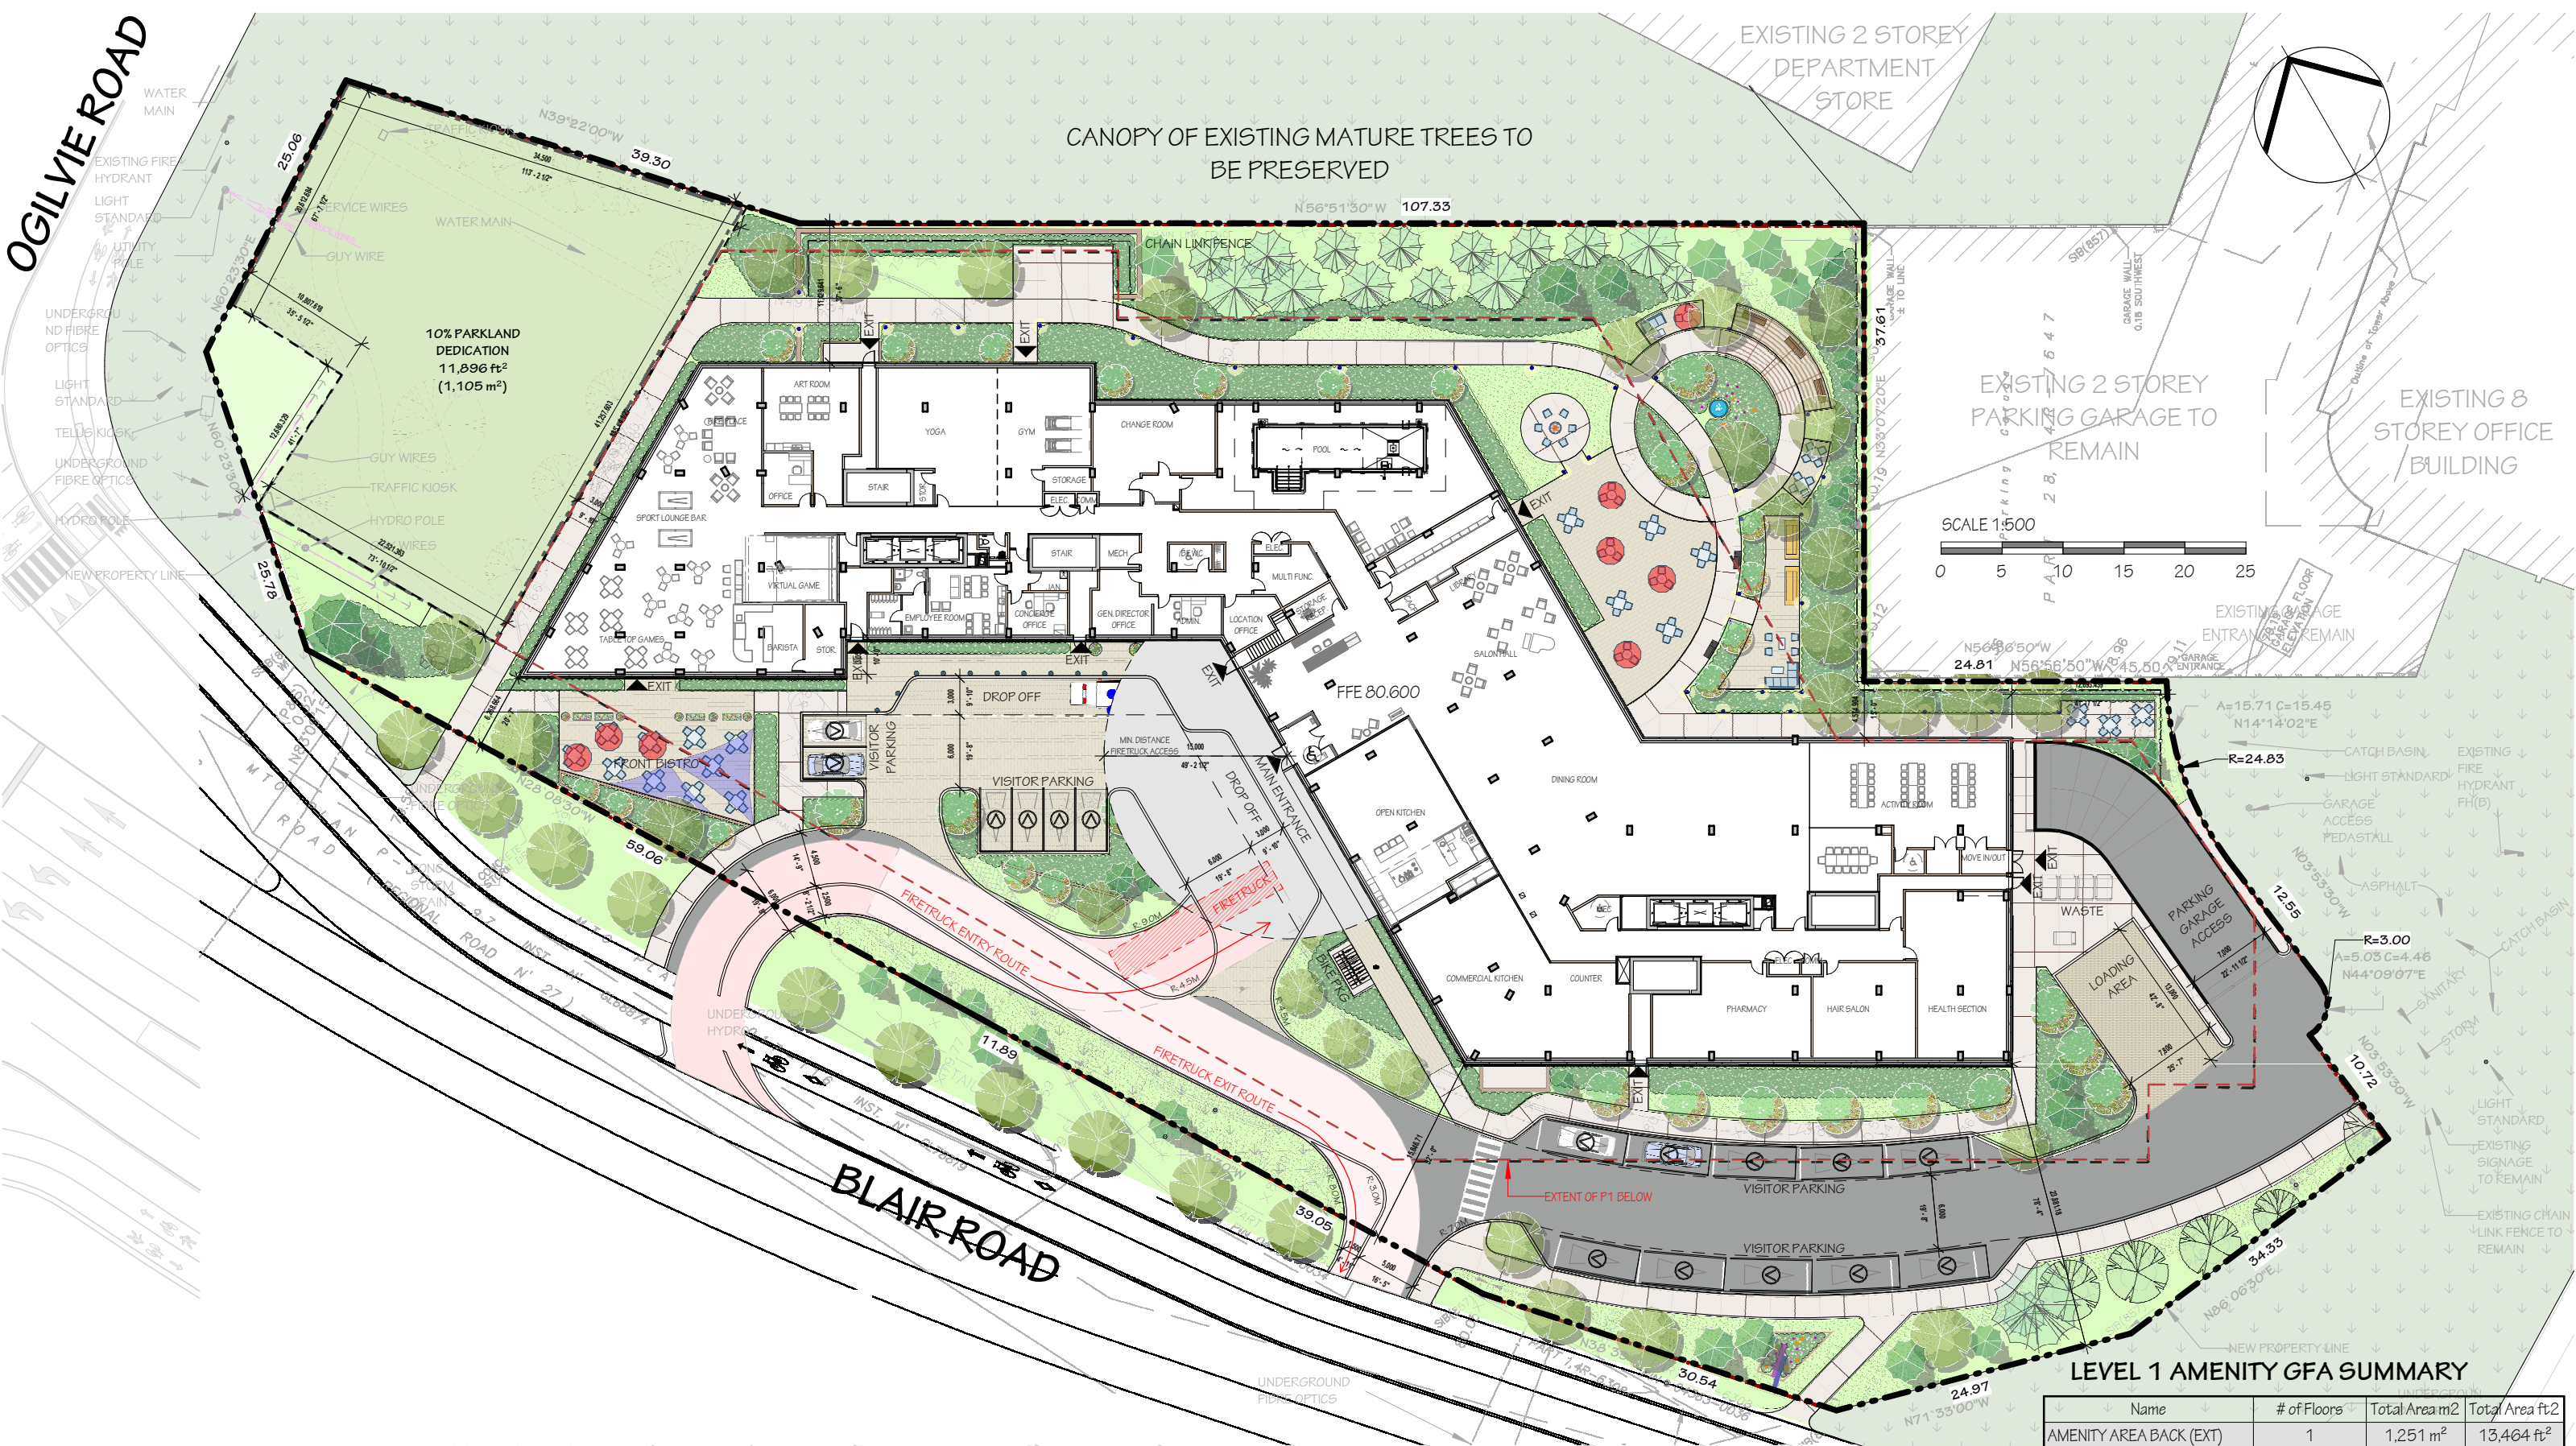

LEVEL 1 AMENITY GFA SUMMARY

Name	# of Floors	Total Area m2	Total Area ft2
AMENITY AREA BACK (EXT)	1	1,251 m2	13,464 ft2
AMENITY AREA FRONT (EXT)	1	310 m2	3,338 ft2
		1,561 m2	16,802 ft2

GFA SUMMARY

	GFA PER FLOOR		# of Floors	TOTAL GFA LEVEL 1	
	Area m2	Area ft2		Total Area m2	Total Area ft2
COMMON AREA	2,827 m2	30,426 ft2	1	2,827 m2	30,426 ft2
AMENITY AREA (EXT)	1,561 m2	16,802 ft2	1	1,561 m2	16,802 ft2
TOTAL GFA	4,388 m2	47,228 ft2		4,388 m2	47,228 ft2

TOTAL ABOVE GROUND PARKING	
PARKING SPACE 5200 X 2600 VISITOR	6
PARKING SPACE 6700 X 2600 VISITOR	10
	16




BLAIR & OGILVIE
1440 Blair Towers Pl

FLOOR PLAN
LEVEL 1
SCALE 1 : 500
December 20, 2024



UNIT TYPE BREAKDOWN

Area Types	# of Units per Floor	# of Floors	Total
1 BACH (1½)	3	3	9
1 BED (3½)	15	3	45
1 BED (3½) + BAY	7	3	21
1 BED (3½) + DEN	3	3	9
2 BED (4½)	3	3	9
3 BED (5½)	2	3	6
	33		99

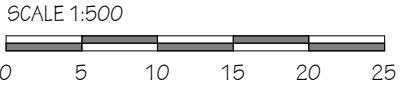

BLAIR & OGILVIE
1440 Blair Towers Pl

FLOOR PLAN
LEVEL 2-4
SCALE 1 : 500
December 20, 2024

	GFA PER FLOOR		# of Floors	TOTAL GFA LEVEL 2-4	
	Area m2	Area ft2		Total Area m2	Total Area ft2
NET RES AREA	2,289 m²	24,637 ft²	3	6,866 m²	73,910 ft²
COMMON AREA	347 m²	3,731 ft²	3	1,040 m²	11,194 ft²
TOTAL GFA	2,635 m²	28,368 ft²		7,906 m²	85,105 ft²

BLAIR & OGILVIE

1440 Blair Towers Pl

FLOOR PLAN

LEVEL 5-6

SCALE 1 : 500

December 20, 2024


GFA SUMMARY

	GFA PER FLOOR		# of Floors	TOTAL GFA LEVEL 5-6	
	Area m2	Area ft2		Total Area m2	Total Area ft2
NET RES AREA	2,139 m ²	23,028 ft ²	2	4,279 m ²	46,057 ft ²
COMMON AREA	340 m ²	3,655 ft ²	2	679 m ²	7,309 ft ²
TOTAL GFA	2,479 m ²	26,683 ft ²		4,958 m ²	53,366 ft ²

UNIT TYPE BREAKDOWN


Area Types	# of Units per Floor	# of Floors	Total
1 BACH (1½)	3	2	6
1 BED (3½)	16	2	32
1 BED (3½) + BAY	5	2	10
1 BED (3½) + DEN	2	2	4
2 BED (4½)	3	2	6
2 BED (4½) + BAY	1	2	2
3 BED (5½)	1	2	2
	31		62

SCALE 1:500

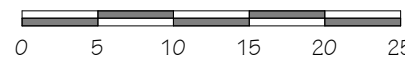

OGILVIE ROAD

BLAIR ROAD

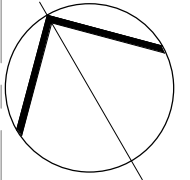

BLAIR & OGILVIE

1440 Blair Towers Pl

FLOOR PLAN

LEVEL 7

SCALE 1 : 500

December 20, 2024

UNIT TYPE BREAKDOWN

Area Types	# of Units per Floor	# of Floors	Total
1 BED (2½) + BAY	2	1	2
1 BED (3½)	1	1	1
1 BED (3½) + BAY	4	1	4
2 BED (4½)	6	1	6
2 BED (4½) + BAY	1	1	1
2 BED (4½) + DEN	1	1	1
	15		15

SCALE 1:500



NORTH TOWER GFA SUMMARY

	GFA PER FLOOR		# of Floors	TOTAL GFA LEVEL 7	
	Area m2	Area ft2		Total Area m2	Total Area ft2
NET RES AREA	676 m ²	7,277 ft ²	1	676 m ²	7,277 ft ²
COMMON AREA	135 m ²	1,451 ft ²	1	135 m ²	1,451 ft ²
TOTAL GFA	811 m ²	8,728 ft ²		811 m ²	8,728 ft ²
TOTAL GFA *INCLUDING BALCONIES	870 m ²	9,369 ft ²	1	870 m ²	9,369 ft ²

SOUTH TOWER GFA SUMMARY

	GFA PER FLOOR		# of Floors	TOTAL GFA LEVEL 7	
	Area m2	Area ft2		Total Area m2	Total Area ft2
NET RES AREA	527 m ²	5,669 ft ²	1	527 m ²	5,669 ft ²
COMMON AREA	132 m ²	1,426 ft ²	1	132 m ²	1,426 ft ²
AMENITY AREA (INT)	152 m ²	1,634 ft ²	1	152 m ²	1,634 ft ²
TOTAL GFA	811 m ²	8,728 ft ²		811 m ²	8,728 ft ²
TOTAL GFA *INCLUDING BALCONIES	870 m ²	9,369 ft ²	1	870 m ²	9,369 ft ²

AMENITY AREA SUMMARY

	Total Area m2	Total Area ft2
AMENITY AREA (EXT)	854 m ²	9,195 ft ²
AMENITY AREA (INT)	152 m ²	1,634 ft ²



BLAIR & OGILVIE

1440 Blair Towers Pl

FLOOR PLAN
LEVEL 8-17
SCALE 1 : 500
December 20, 2024

UNIT TYPE BREAKDOWN

Area Types	# of Units per Floor	# of Floors	Total
1 BED (2½) + BAY	2	10	20
1 BED (3½)	2	10	20
1 BED (3½) + BAY	4	10	40
2 BED (4½)	7	10	70
2 BED (4½) + BAY	1	10	10
2 BED (4½) + DEN	1	10	10
	17		170

SCALE 1:500


NORTH TOWER GFA SUMMARY

	GFA PER FLOOR		# of Floors	TOTAL GFA LEVEL 8-17	
	Area m2	Area ft2		Total Area m2	Total Area ft2
NET RES AREA	692 m ²	7,453 ft ²	10	6,924 m ²	74,527 ft ²
COMMON AREA	118 m ²	1,275 ft ²	10	1,185 m ²	12,753 ft ²
TOTAL GFA	811 m ²	8,728 ft ²		8,109 m ²	87,280 ft ²
TOTAL GFA *INCLUDING BALCONIES	870 m ²	9,369 ft ²	10	8,704 m ²	93,692 ft ²

SOUTH TOWER GFA SUMMARY

	GFA PER FLOOR		# of Floors	TOTAL GFA LEVEL 8-17	
	Area m2	Area ft2		Total Area m2	Total Area ft2
NET RES AREA	690 m ²	7,431 ft ²	10	6,904 m ²	74,309 ft ²
COMMON AREA	121 m ²	1,297 ft ²	10	1,205 m ²	12,971 ft ²
TOTAL GFA	811 m ²	8,728 ft ²		8,109 m ²	87,280 ft ²
TOTAL GFA *INCLUDING BALCONIES	870 m ²	9,369 ft ²	10	8,704 m ²	93,692 ft ²

BLAIR & OGILVIE

1440 Blair Towers Pl

FLOOR PLAN

LEVEL 18


SCALE 1 : 500

December 20, 2024

UNIT TYPE BREAKDOWN

Area Types	# of Units per Floor	# of Floors	Total
1 BED (2½) + BAY	3	1	3
1 BED (3½)	1	1	1
1 BED (3½) + BAY	4	1	4
1 BED (3½) + DEN	1	1	1
2 BED (4½)	6	1	6
2 BED (4½) + DEN + BAY	1	1	1
	16		16

SCALE 1:500

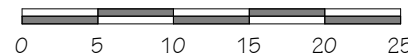

NORTH TOWER GFA SUMMARY


	GFA PER FLOOR		# of Floors	TOTAL GFA LEVEL 18	
	Area m2	Area ft2		Total Area m2	Total Area ft2
NET RES AREA	531 m ²	5,711 ft ²	1	531 m ²	5,711 ft ²
COMMON AREA	130 m ²	1,395 ft ²	1	130 m ²	1,395 ft ²
AMENITY AREA (INT)	151 m ²	1,622 ft ²	1	151 m ²	1,622 ft ²
TOTAL GFA	811 m ²	8,728 ft ²		811 m ²	8,728 ft ²
TOTAL GFA INCLUDING BALCONIES	870 m ²	9,369 ft ²	1	870 m ²	9,369 ft ²

AMENITY AREA SUMMARY

	Total Area m2	Total Area ft2
AMENITY AREA (INT)	151 m ²	1,622 ft ²

SOUTH TOWER GFA SUMMARY

	GFA PER FLOOR		# of Floors	TOTAL GFA LEVEL 18	
	Area m2	Area ft2		Total Area m2	Total Area ft2
NET RES AREA	676 m ²	7,277 ft ²	1	676 m ²	7,277 ft ²
COMMON AREA	135 m ²	1,451 ft ²	1	135 m ²	1,451 ft ²
TOTAL GFA	811 m ²	8,728 ft ²		811 m ²	8,728 ft ²
TOTAL GFA INCLUDING BALCONIES	870 m ²	9,369 ft ²	1	870 m ²	9,369 ft ²

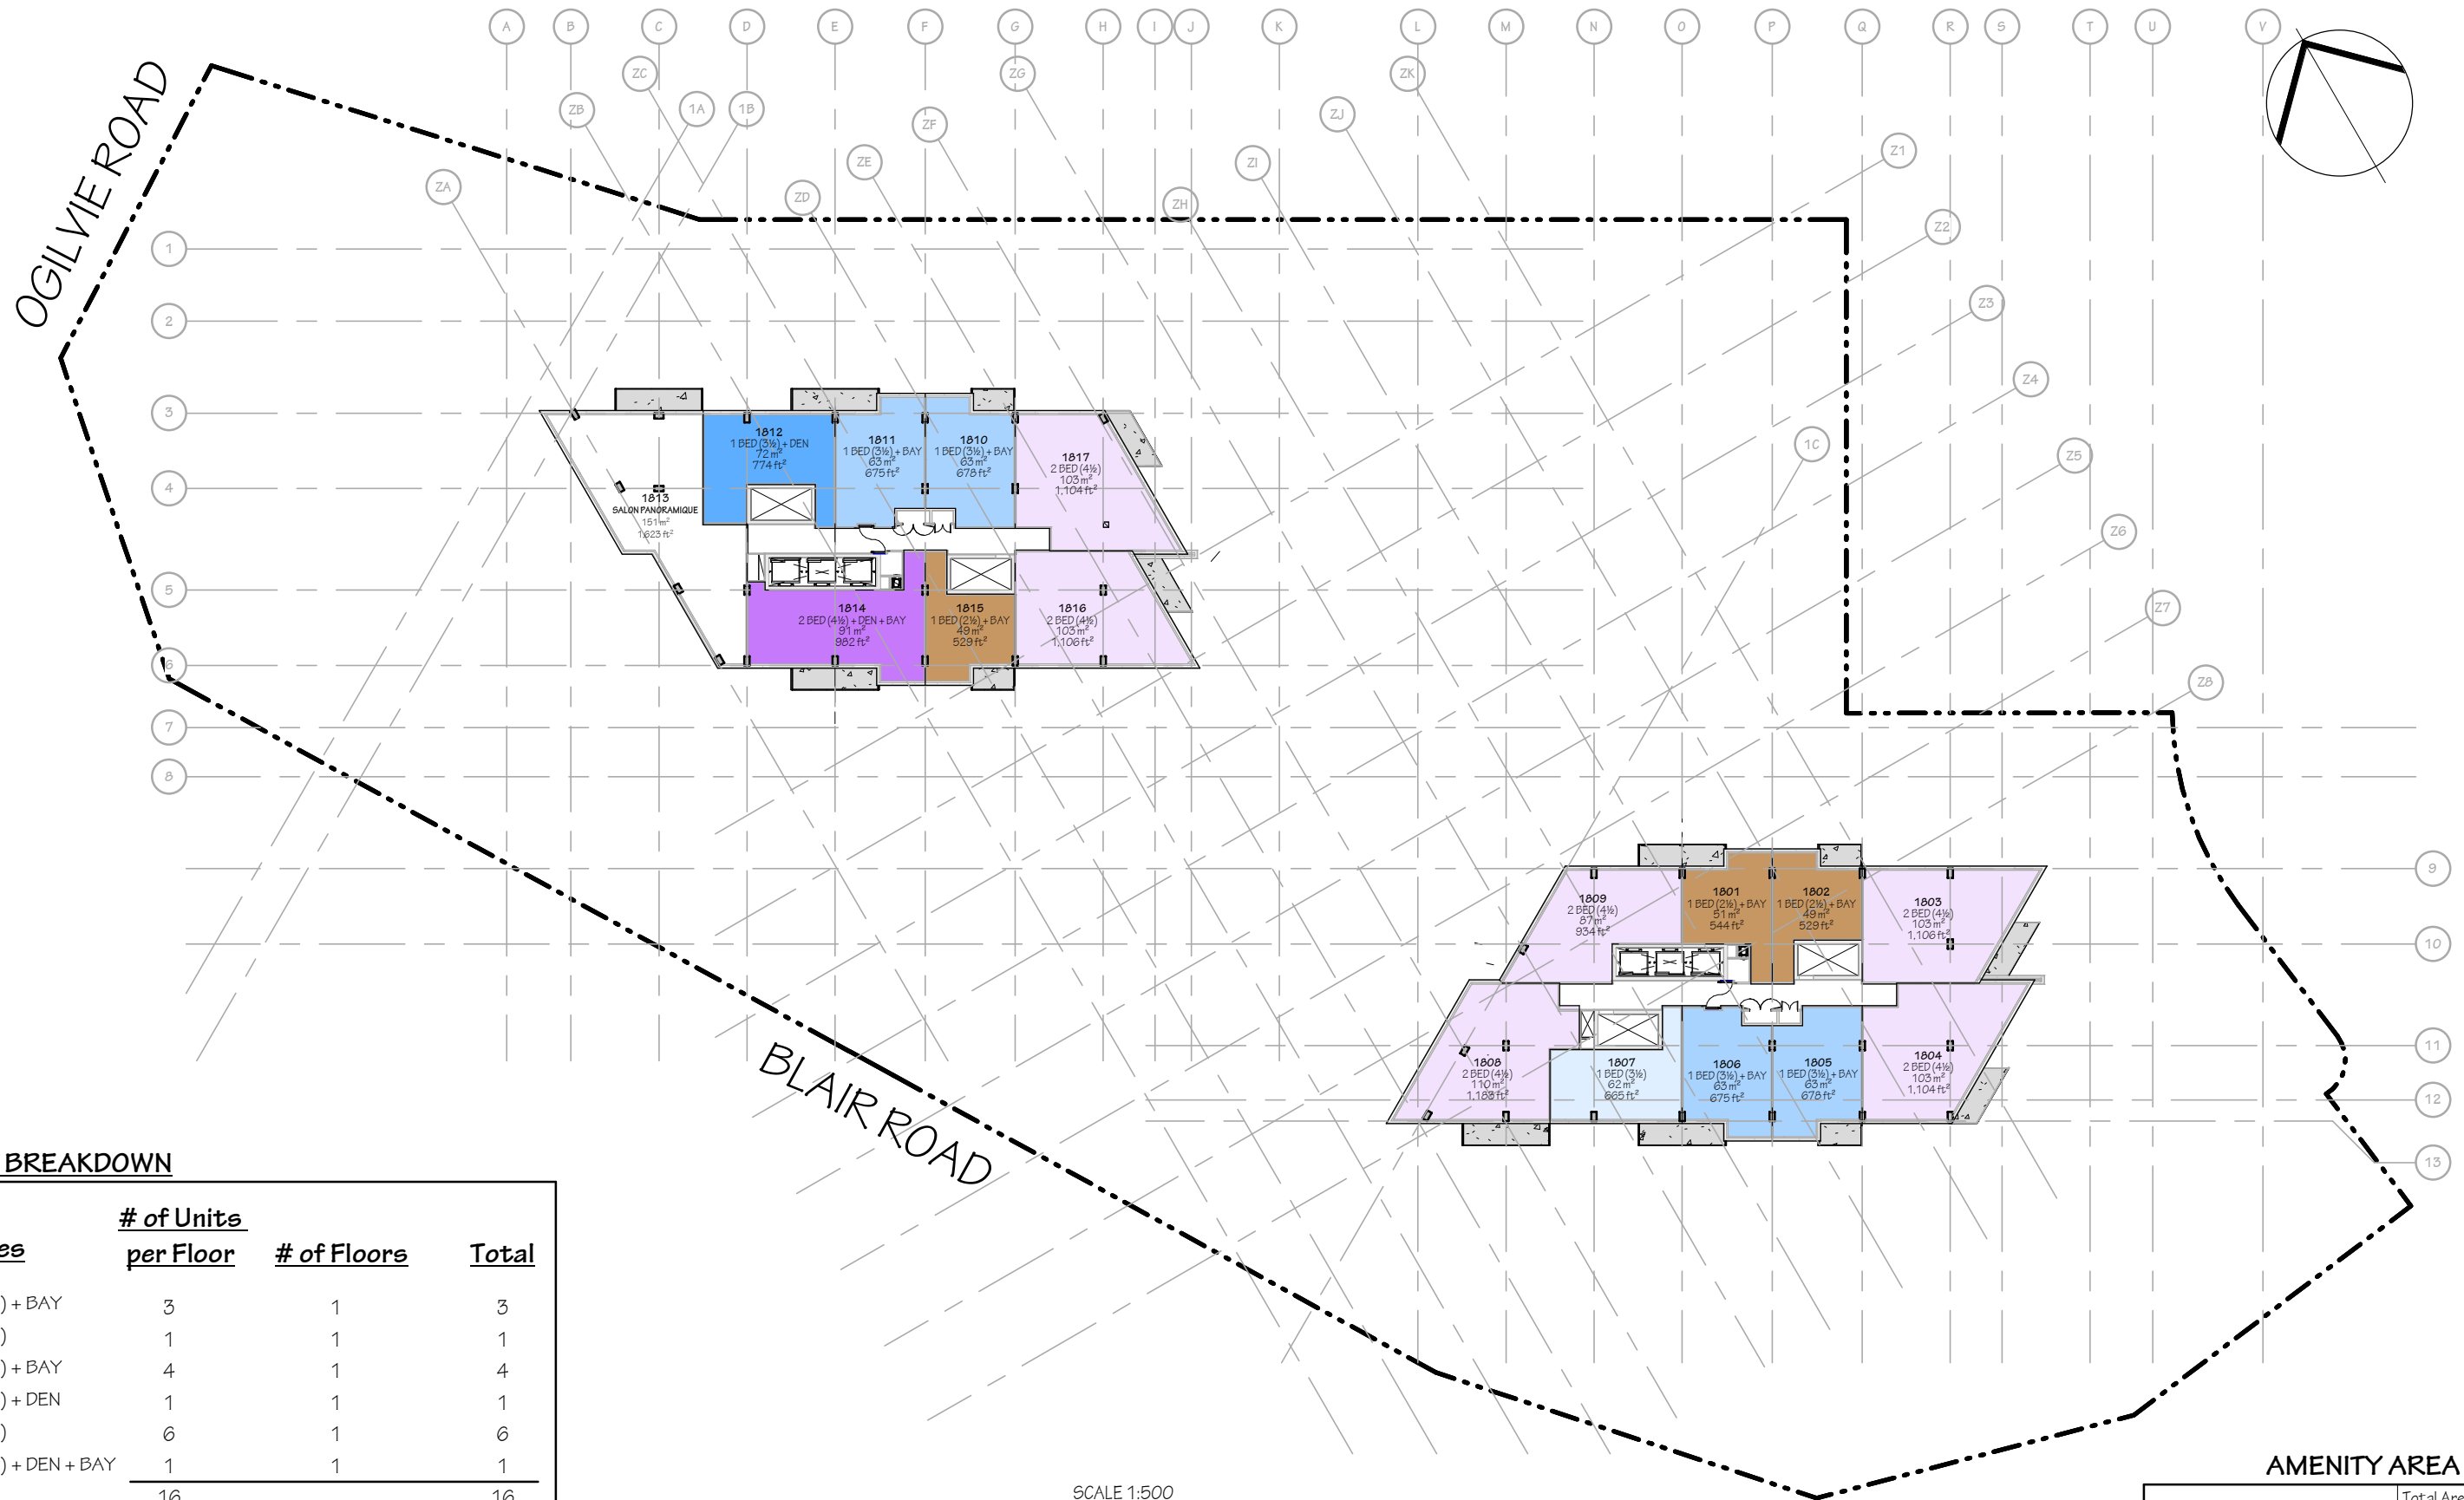

BLAIR & OGILVIE


1440 Blair Towers Pl

FLOOR PLAN

LEVEL 19-22
SCALE 1 : 500
December 20, 2024

UNIT TYPE BREAKDOWN



Area Types	# of Units per Floor	# of Floors	Total
1 BED (2½) + BAY	2	4	8
1 BED (3½)	1	4	4
1 BED (3½) + BAY	2	4	8
2 BED (4½)	4	4	16
	9		36

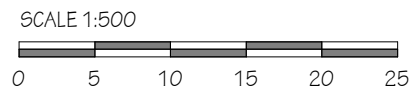

SOUTH TOWER GFA SUMMARY

	GFA PER FLOOR		# of Floors	TOTAL GFA LEVEL 19-22	
	Area m2	Area ft2		Total Area m2	Total Area ft2
NET RES AREA	676 m²	7,277 ft²	4	2,704 m²	29,109 ft²
COMMON AREA	135 m²	1,451 ft²	4	539 m²	5,802 ft²
TOTAL GFA	811 m²	8,728 ft²		3,243 m²	34,912 ft²
TOTAL GFA *INCLUDING BALCONIES	870 m²	9,369 ft²	4	3,482 m²	37,477 ft²



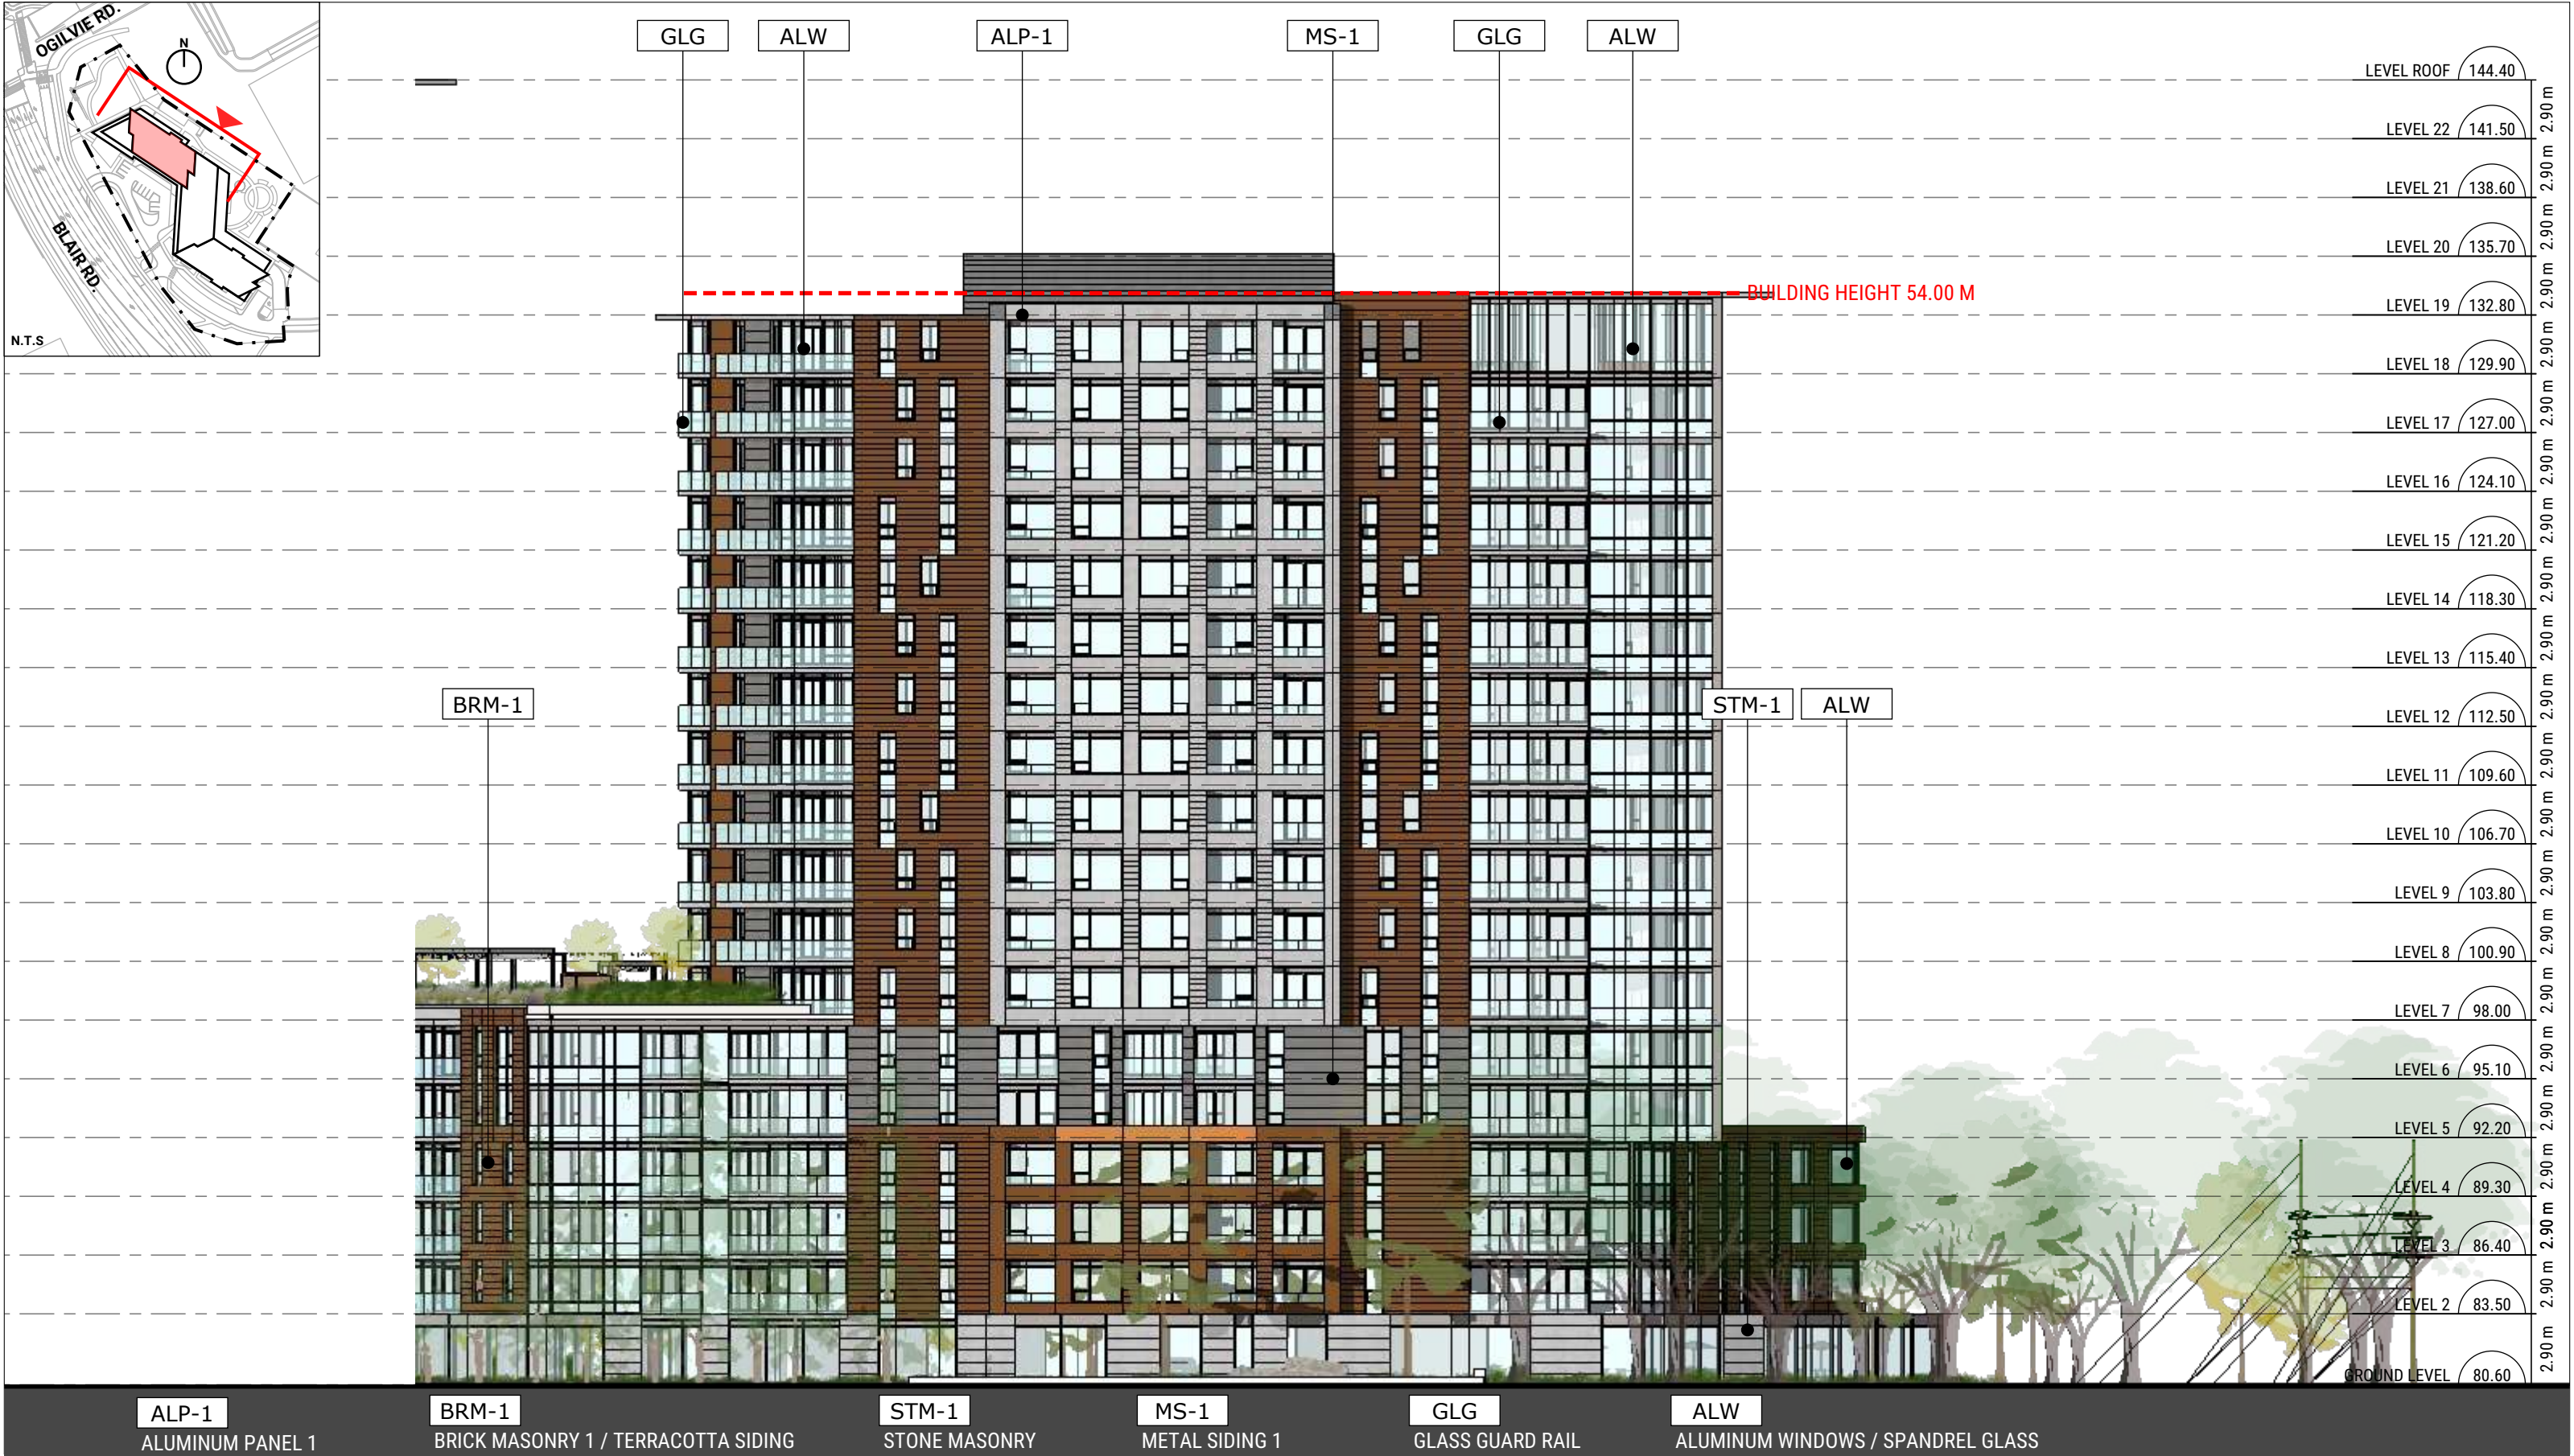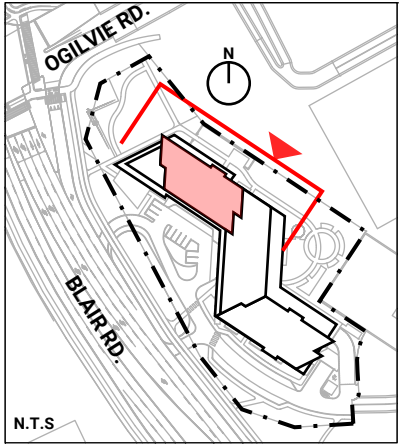



Blair and Ogilvie Road


1440 Blair Towers Pl, Ottawa, ON

EAST ELEVATION (NORTH TOWER)

SCALE 1:300
DECEMBER 2024

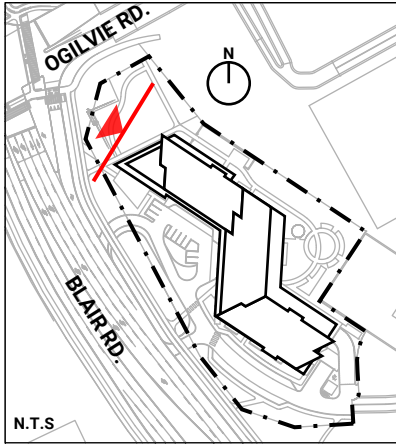

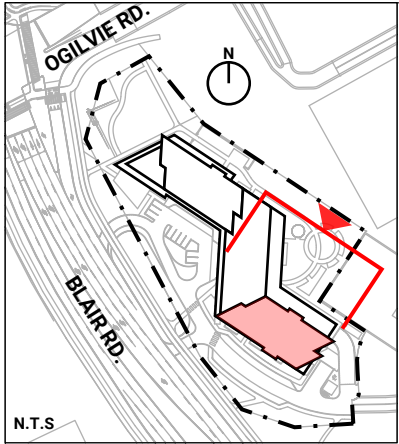


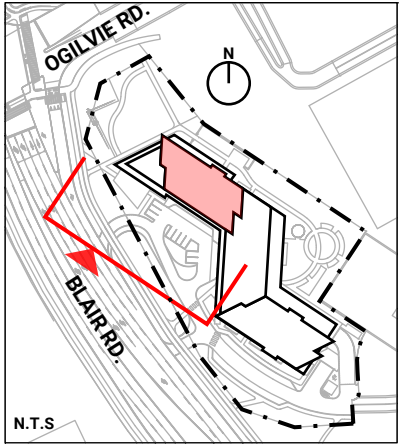


Blair and Ogilvie Road

1440 Blair Towers Pl, Ottawa, ON

WEST ELEVATION (NORTH TOWER)

SCALE 1:300
DECEMBER 2024

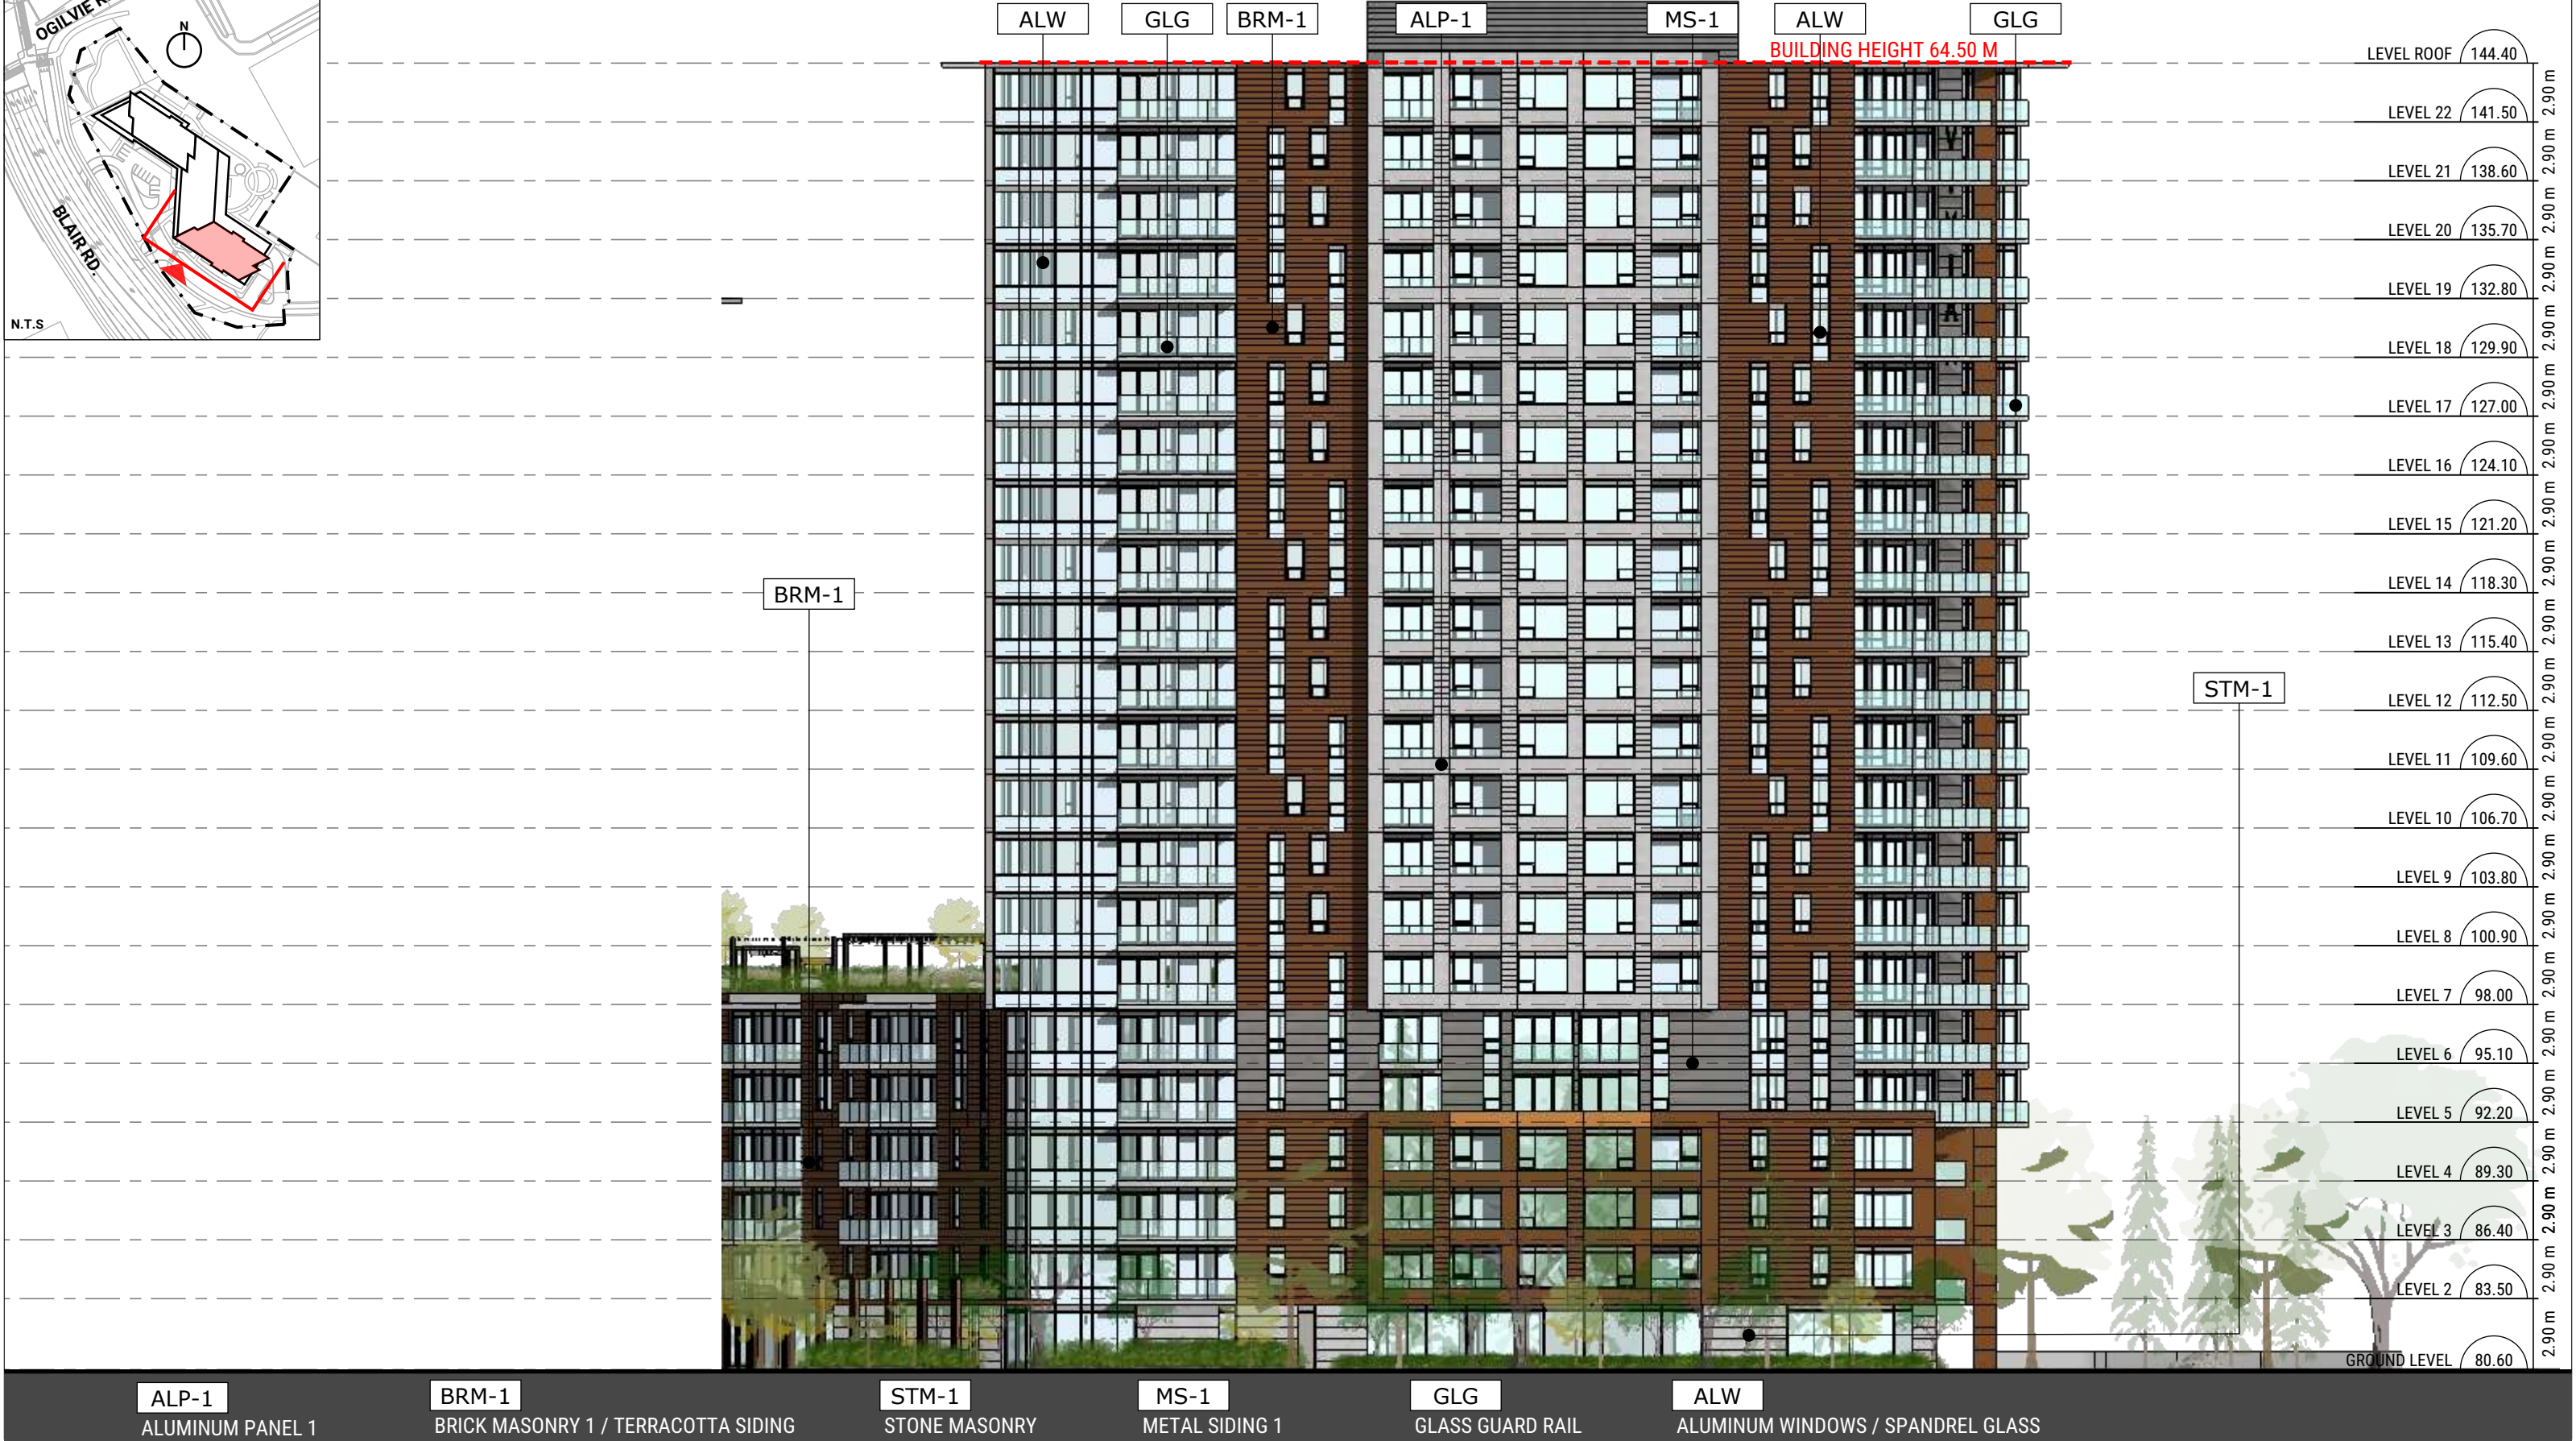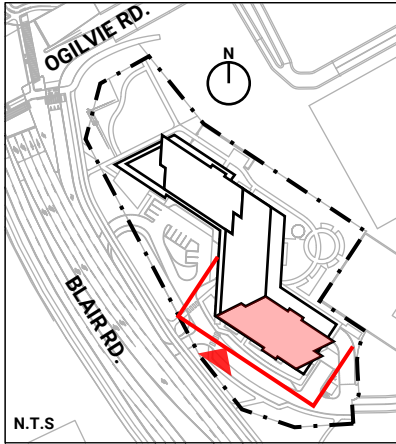


Blair and Ogilvie Road

1440 Blair Towers Pl, Ottawa, ON

WEST ELEVATION (SOUTH TOWER)

SCALE 1:300
DECEMBER 2024

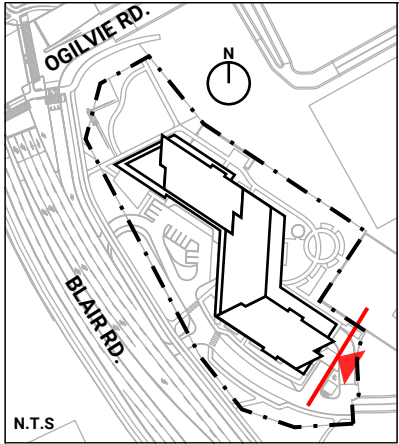

Sun Shadow Analysis Written Summary

Shadow impacts:



Sensitive areas within the sun shadow analysis' study area include arterial mainstreets (Blair Road and Ogilvie Road) and a park. This sun shadow study represents the park spaces as a green hatch and Hazeldean Road as a blue dashed line (refer to sensitive areas legend).


Public spaces including parks, open spaces and plazas are not impacted by the criteria of any new net shadow that results in an average of 50% of any public space being cast in shadow for 5 or more hourly interval times during the September test date.

The arterial mainstreet of Blair Road and Ogilvie Road area not impacted by the criteria of a new net shadow in any one spot for more than 3 consecutive hourly test times of the sidewalk on the opposite side of the street, being cast in shadow during the September test date.

No new net shadow within the no impact zone of any residential private outdoor amenity space is being cast in shadow for more than two consecutive hourly test times during the June and September test date. In summary, the proposed building projects less rear yard shadow compared to the as-of-right massing.



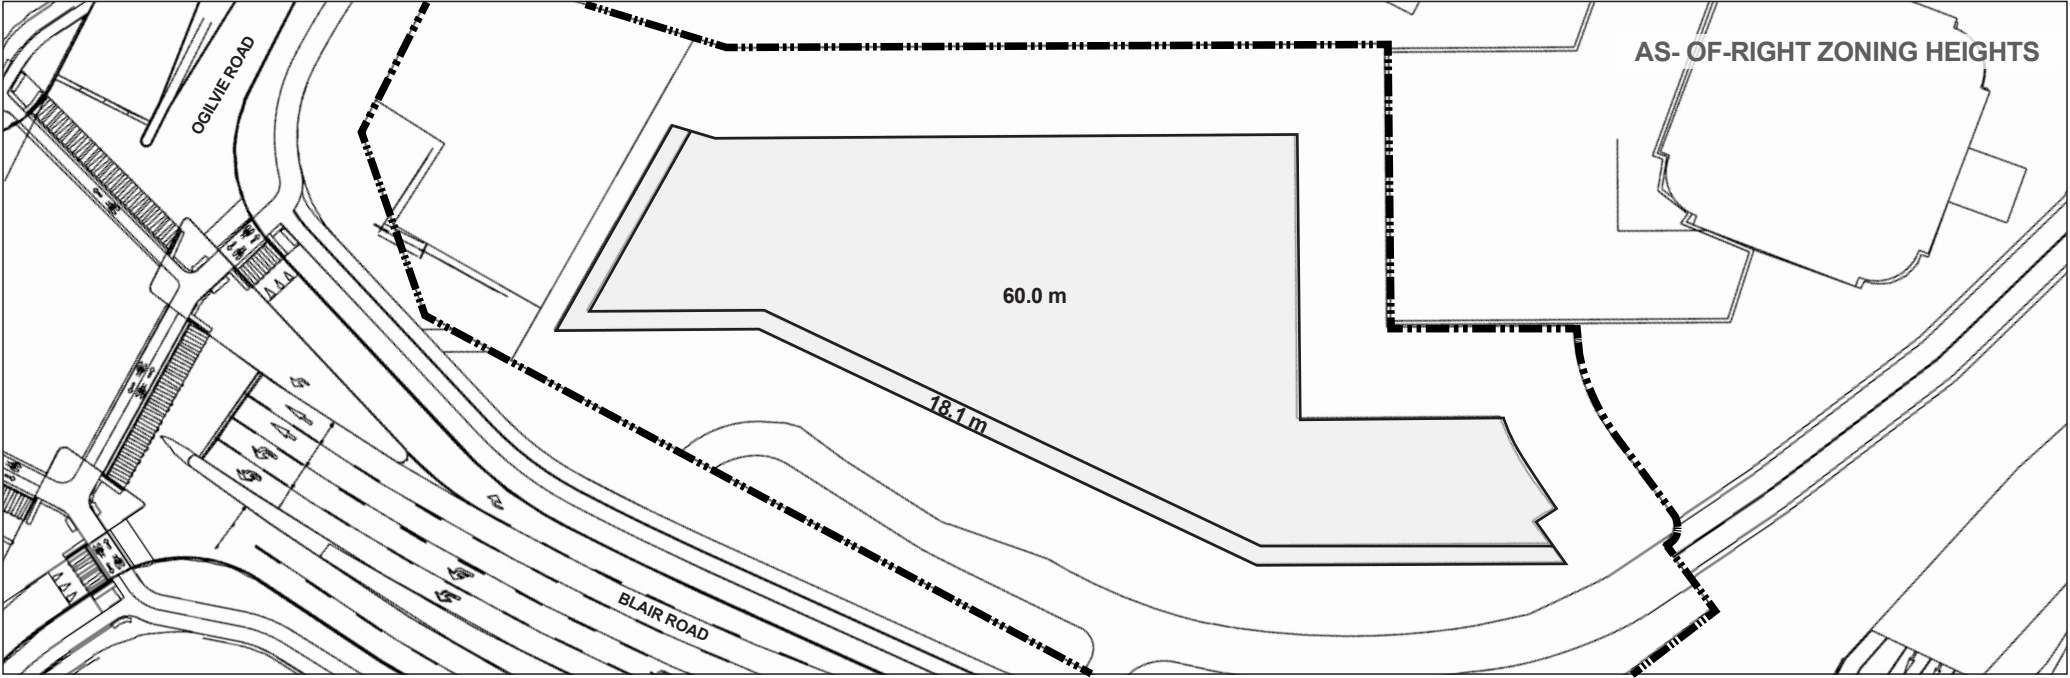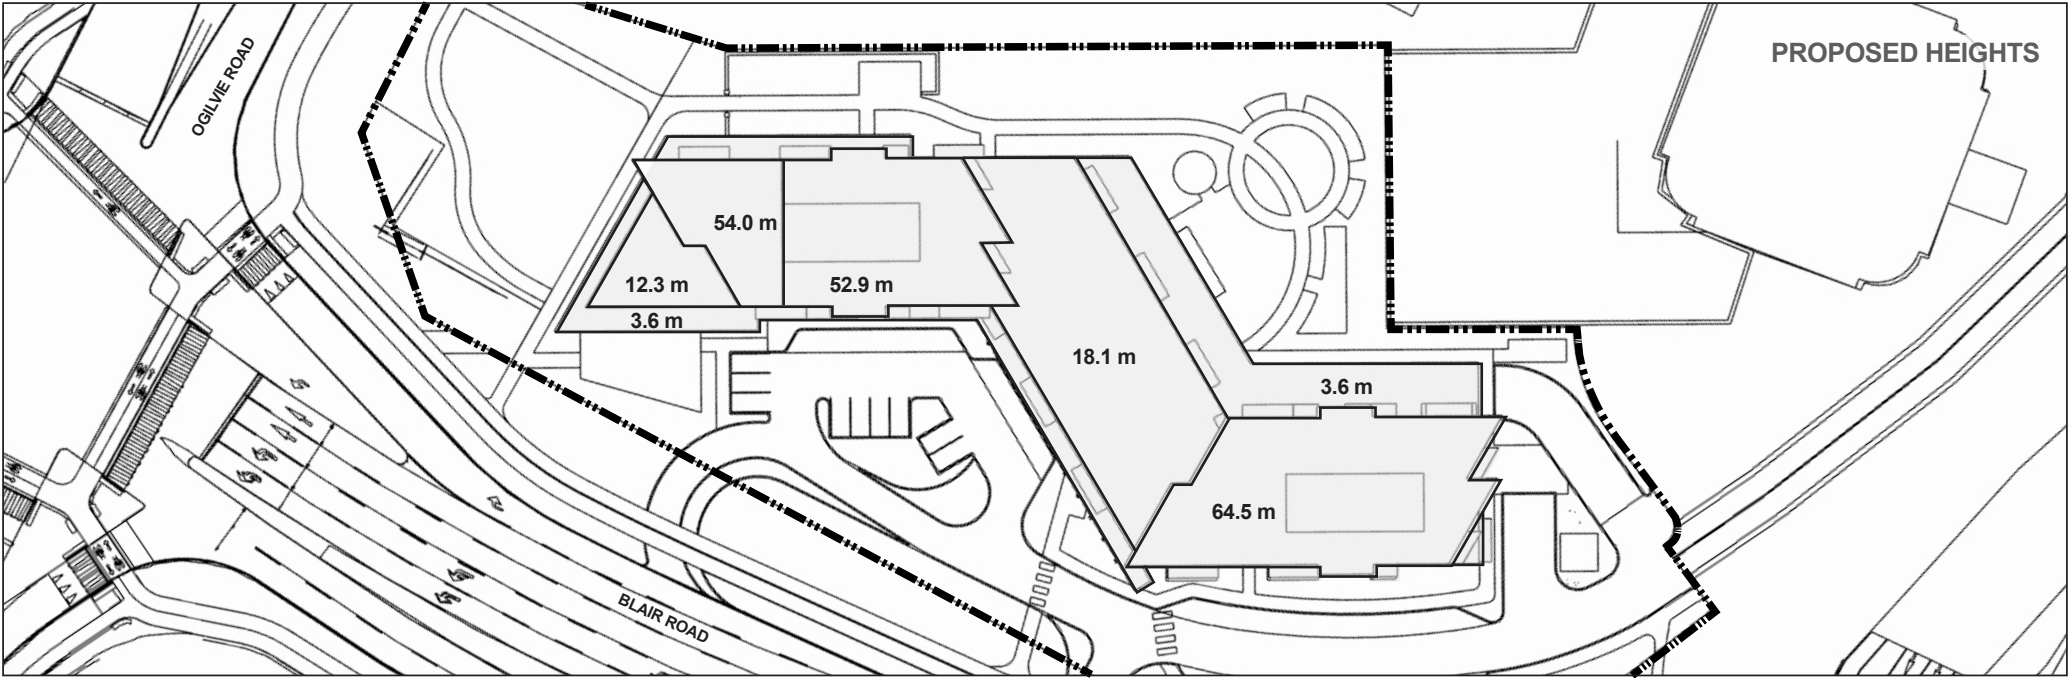

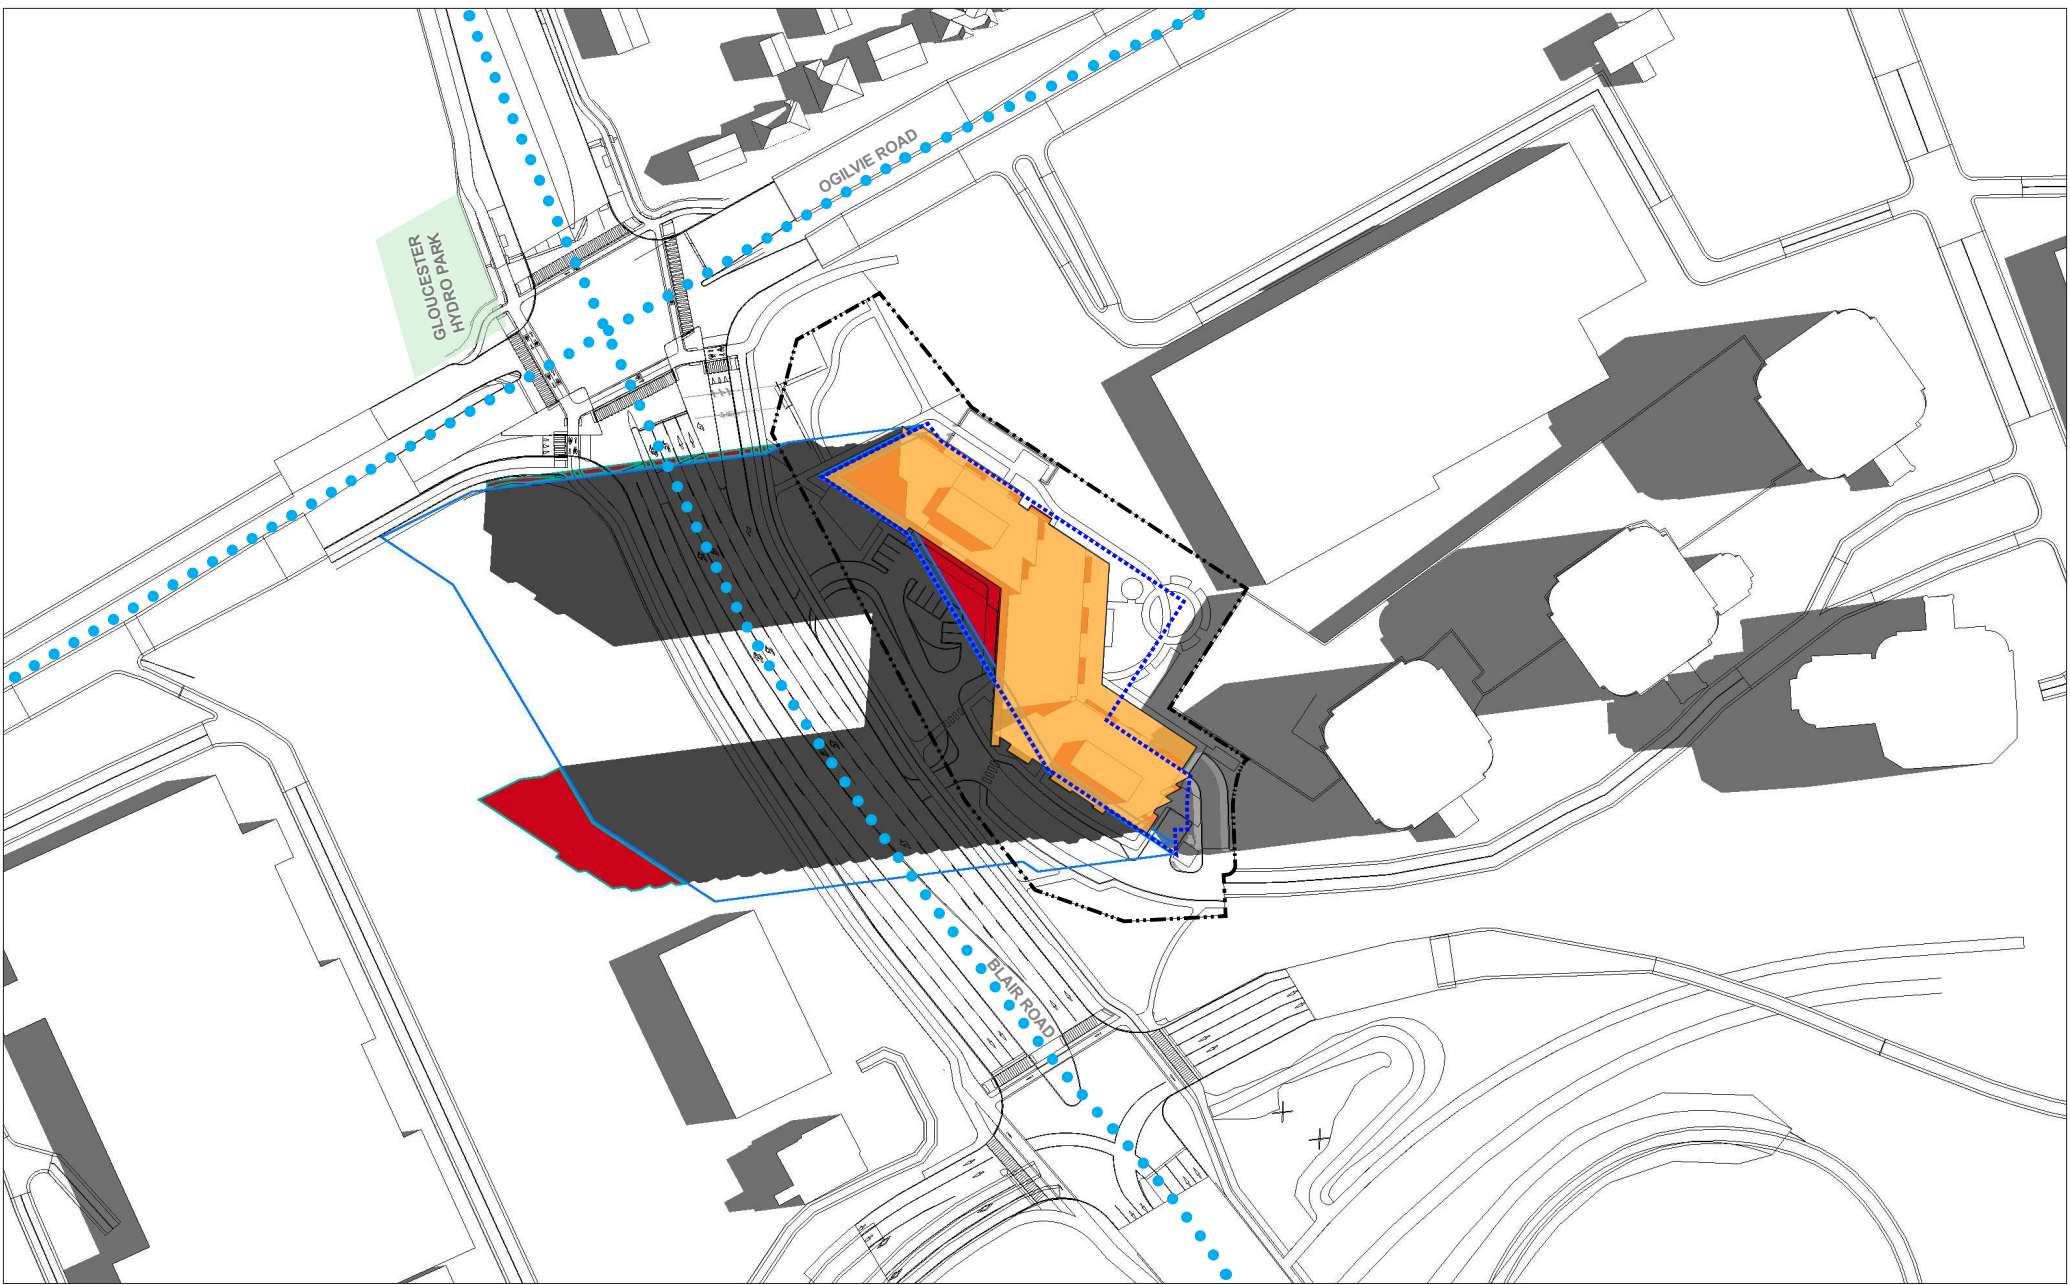

LEGEND:

- New Shadow Outline
- AOR Footprint
- Property Line
- AOR Shadow Outline
- New Net Shadow
- Overlap of AOR & New Shadow
- New Development

SENSITIVE AREAS:

- Park Spaces
- Traditional / Arterial Mainstreets

New = Proposed Development
AOR = As-Of-Right




BLAIR & OGILVIE RD
1440 BLAIR TOWERS PL, OTTAWA, ON
Top-View Shadow Analysis

Company: Hobin Architecture
Prepared by: Cristina Hoang
Date: SEP 19, 2024

Application No.: UDRP Presentation
Application Type:
Scale: 1:2000

Figure test time:
JUNE 21 8:00am
Eastern Daylight Time (EDT) = Universal Time, 4 hours
Page 3 of 33

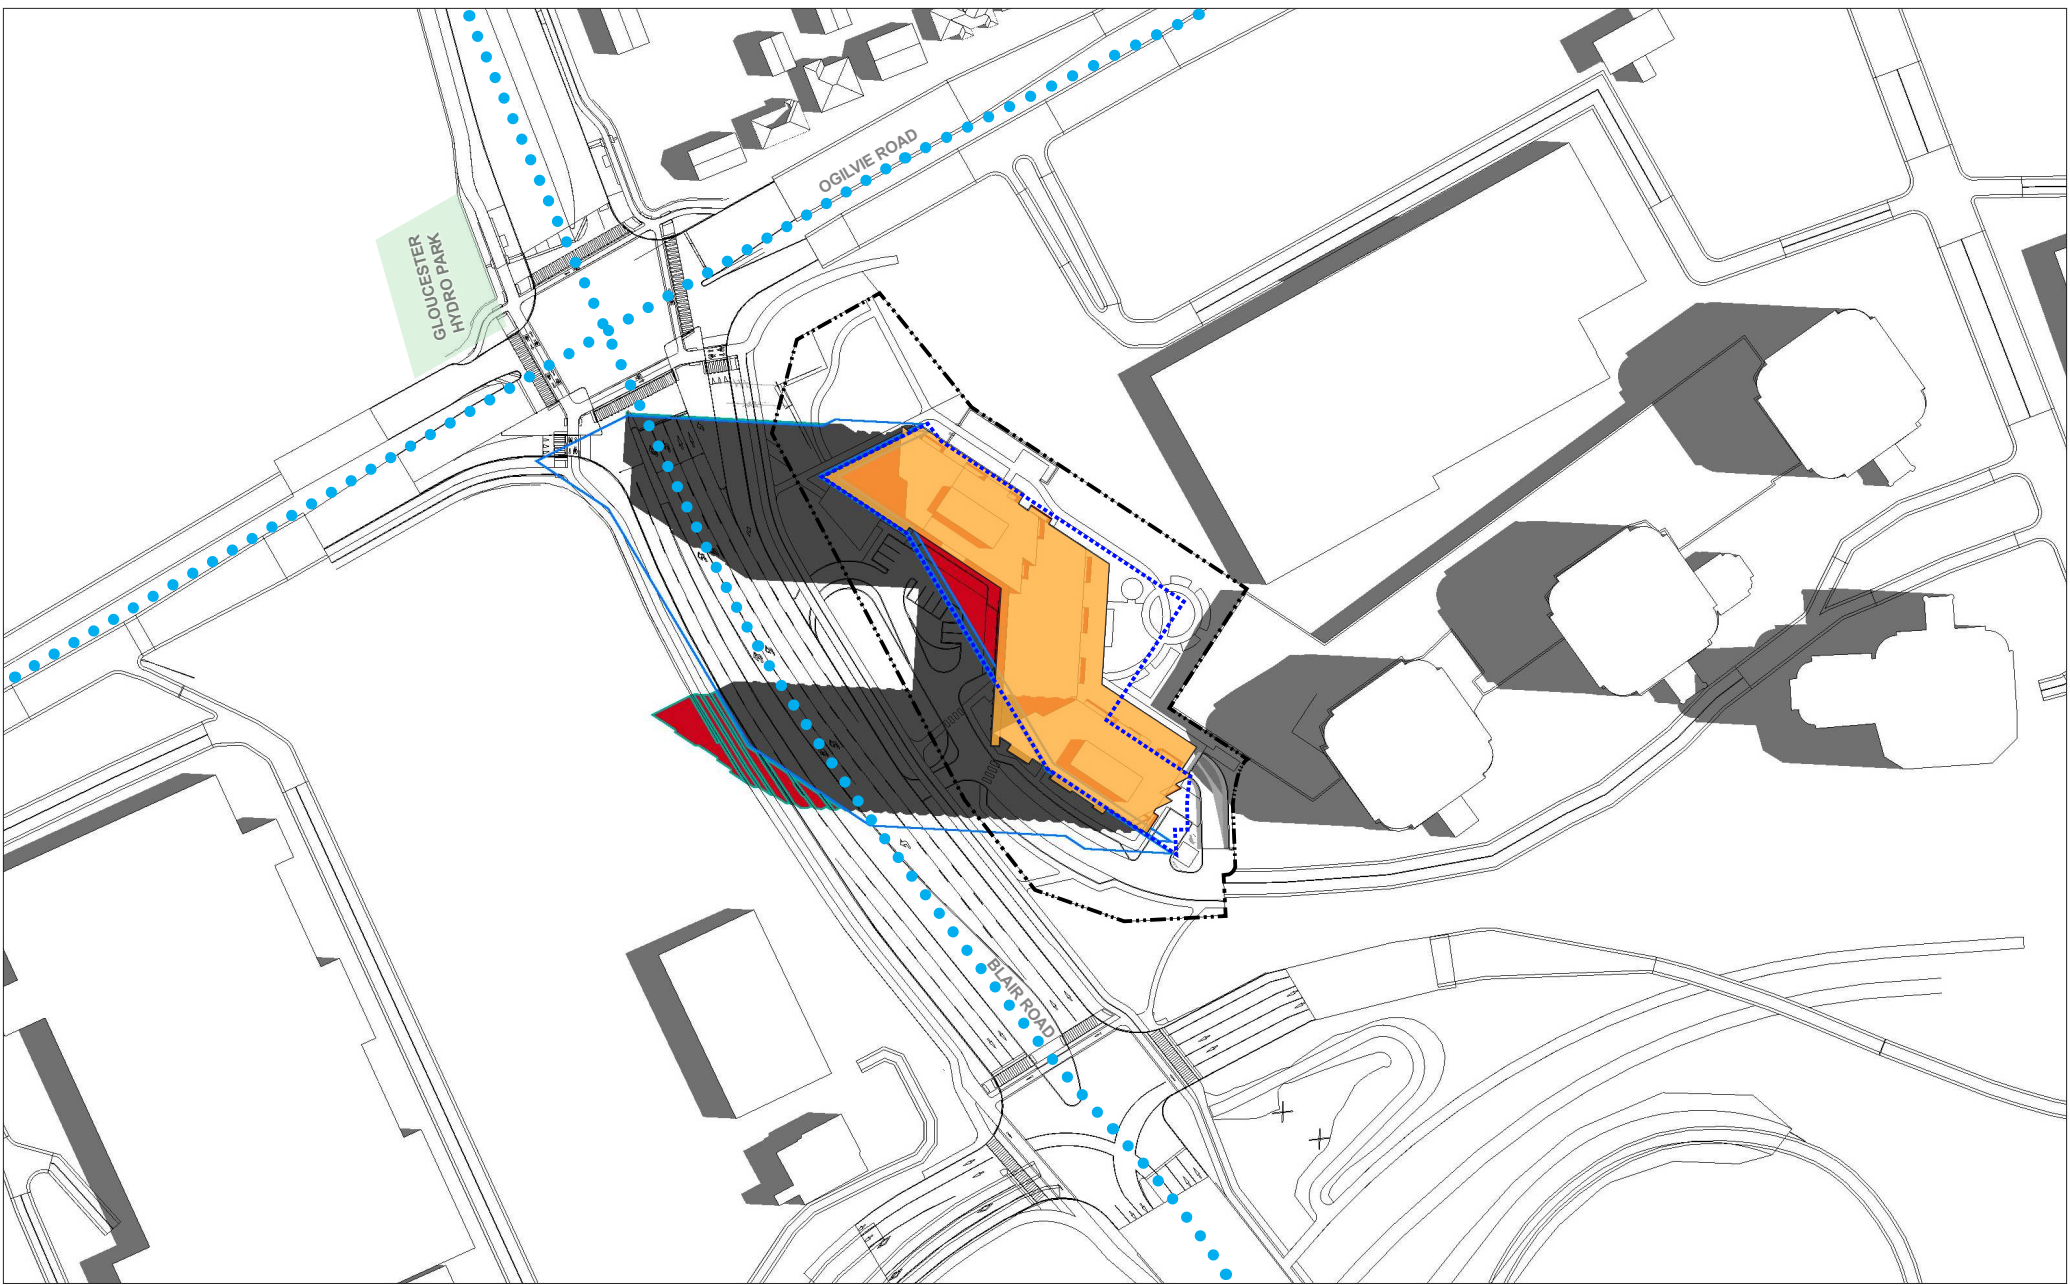


LEGEND:


- New Shadow Outline
- AOR Shadow Outline
- New Development
- AOR Footprint
- New Net Shadow
- Overlap of AOR & New Shadow
- Property Line

SENSITIVE AREAS:

- Park Spaces
- Traditional / Arterial Mainstreets

New = Proposed Development
AOR = As-Of-Right

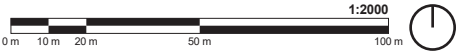

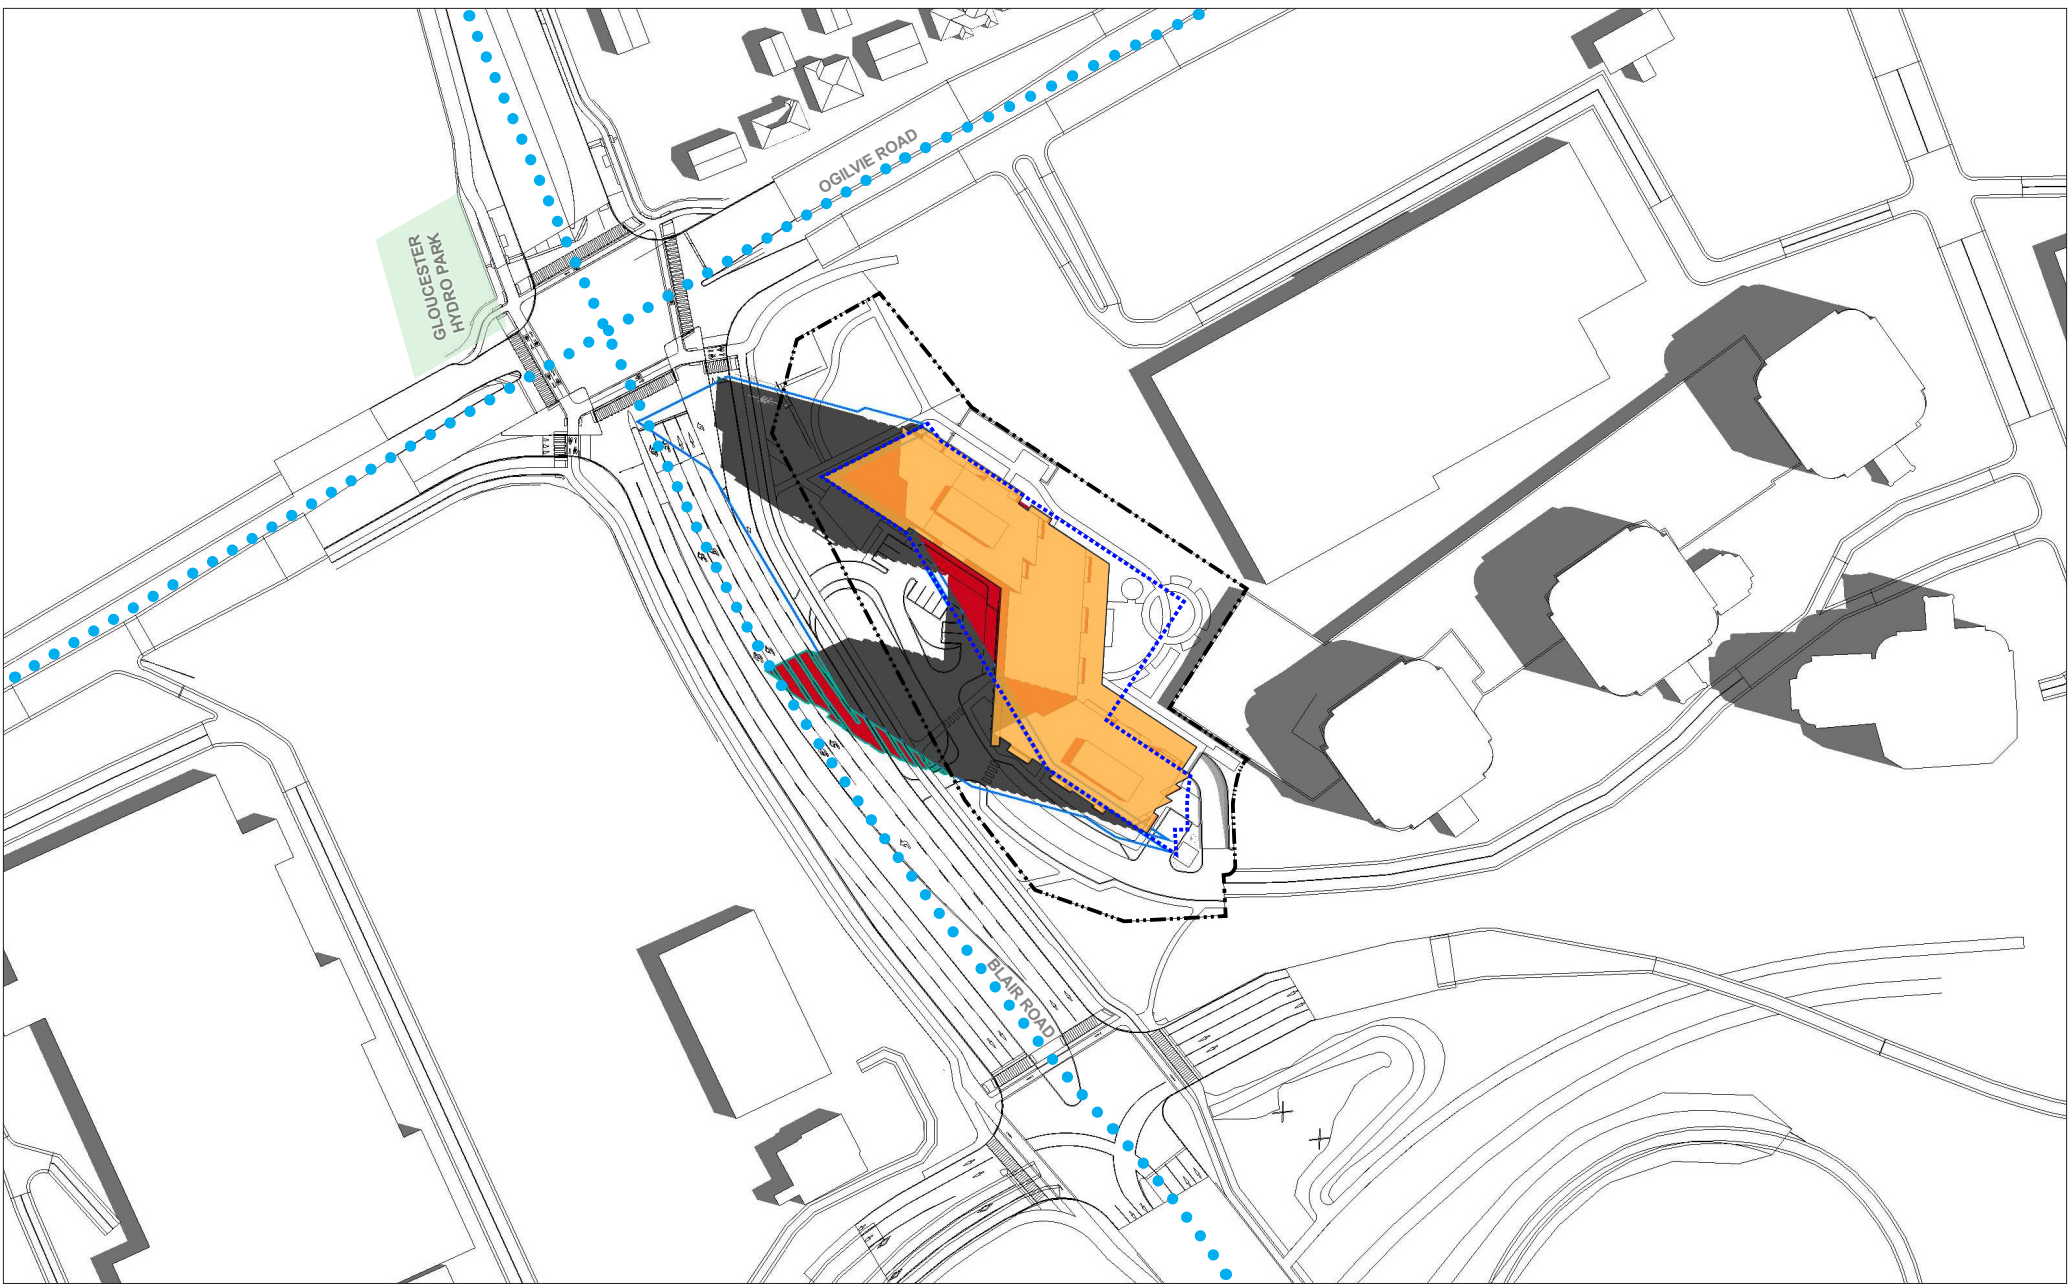

LEGEND:

- New Shadow Outline
- AOR Footprint
- Property Line
- AOR Shadow Outline
- New Net Shadow
- Overlap of AOR & New Shadow
- New Development

SENSITIVE AREAS:

- Park Spaces
- Traditional / Arterial Mainstreets

New = Proposed Development
AOR = As-Of-Right



BLAIR & OGILVIE RD
1440 BLAIR TOWERS PL, OTTAWA, ON
Top-View Shadow Analysis

Company: Hobin Architecture
Prepared by: Cristina Hoang
Date: SEP 19, 2024

Application No.: UDRP Presentation
Application Type:
Scale: 1:2000

Figure test time:
JUNE 21 10:00am
Eastern Daylight Time (EDT) = Universal Time, 4 hours
Page 5 of 33




LEGEND:

- New Shadow Outline
- AOR Footprint
- Property Line
- AOR Shadow Outline
- New Net Shadow
- Overlap of AOR & New Shadow
- New Development

SENSITIVE AREAS:

- Park Spaces
- Traditional / Arterial Mainstreets

New = Proposed Development
AOR = As-Of-Right

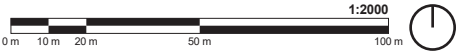



LEGEND:

- New Shadow Outline
- AOR Shadow Outline
- New Development
- AOR Footprint
- New Net Shadow
- Overlap of AOR & New Shadow
- Property Line


SENSITIVE AREAS:

- Park Spaces
- Traditional / Arterial Mainstreets

New = Proposed Development
AOR = As-Of-Right

0 m 10 m 20 m 50 m 100 m

1:2000

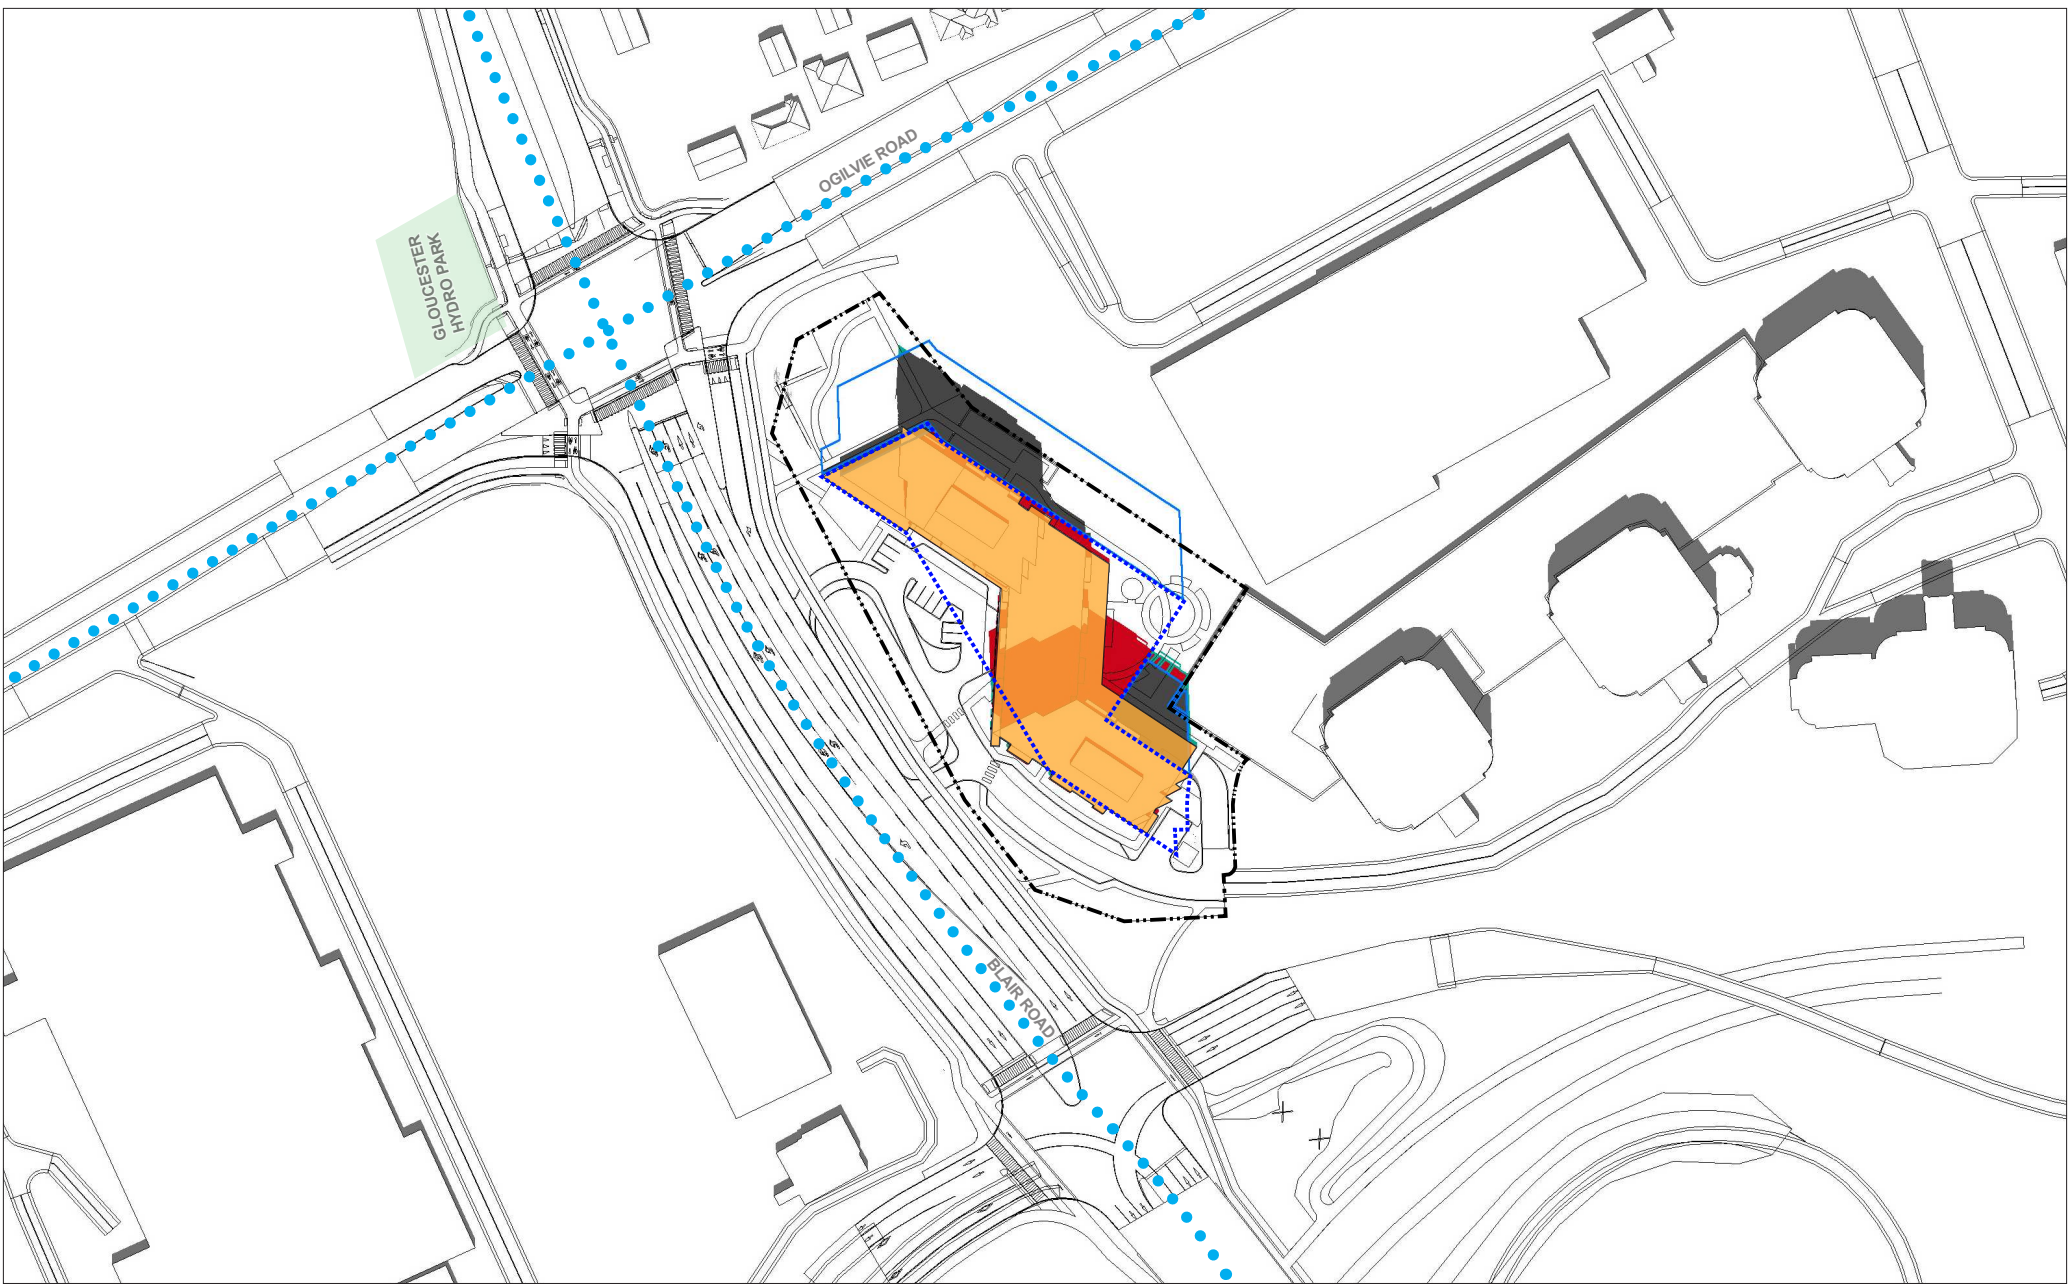

LEGEND:

- New Shadow Outline
- AOR Shadow Outline
- New Development


- AOR Footprint
- New Net Shadow
- Overlap of AOR & New Shadow

- Property Line

SENSITIVE AREAS:

- Park Spaces
- Traditional / Arterial Mainstreets

New = Proposed Development
AOR = As-Of-Right

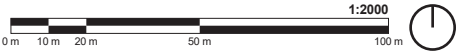


BLAIR & OGILVIE RD
1440 BLAIR TOWERS PL, OTTAWA, ON
Top-View Shadow Analysis

Company: Hobin Architecture
Prepared by: Cristina Hoang
Date: SEP 19, 2024

Application No.: UDRP Presentation
Application Type:
Scale: 1:2000

Figure test time:
JUNE 21 1:00pm
Eastern Daylight Time (EDT) = Universal Time, 4 hours
Page 8 of 33

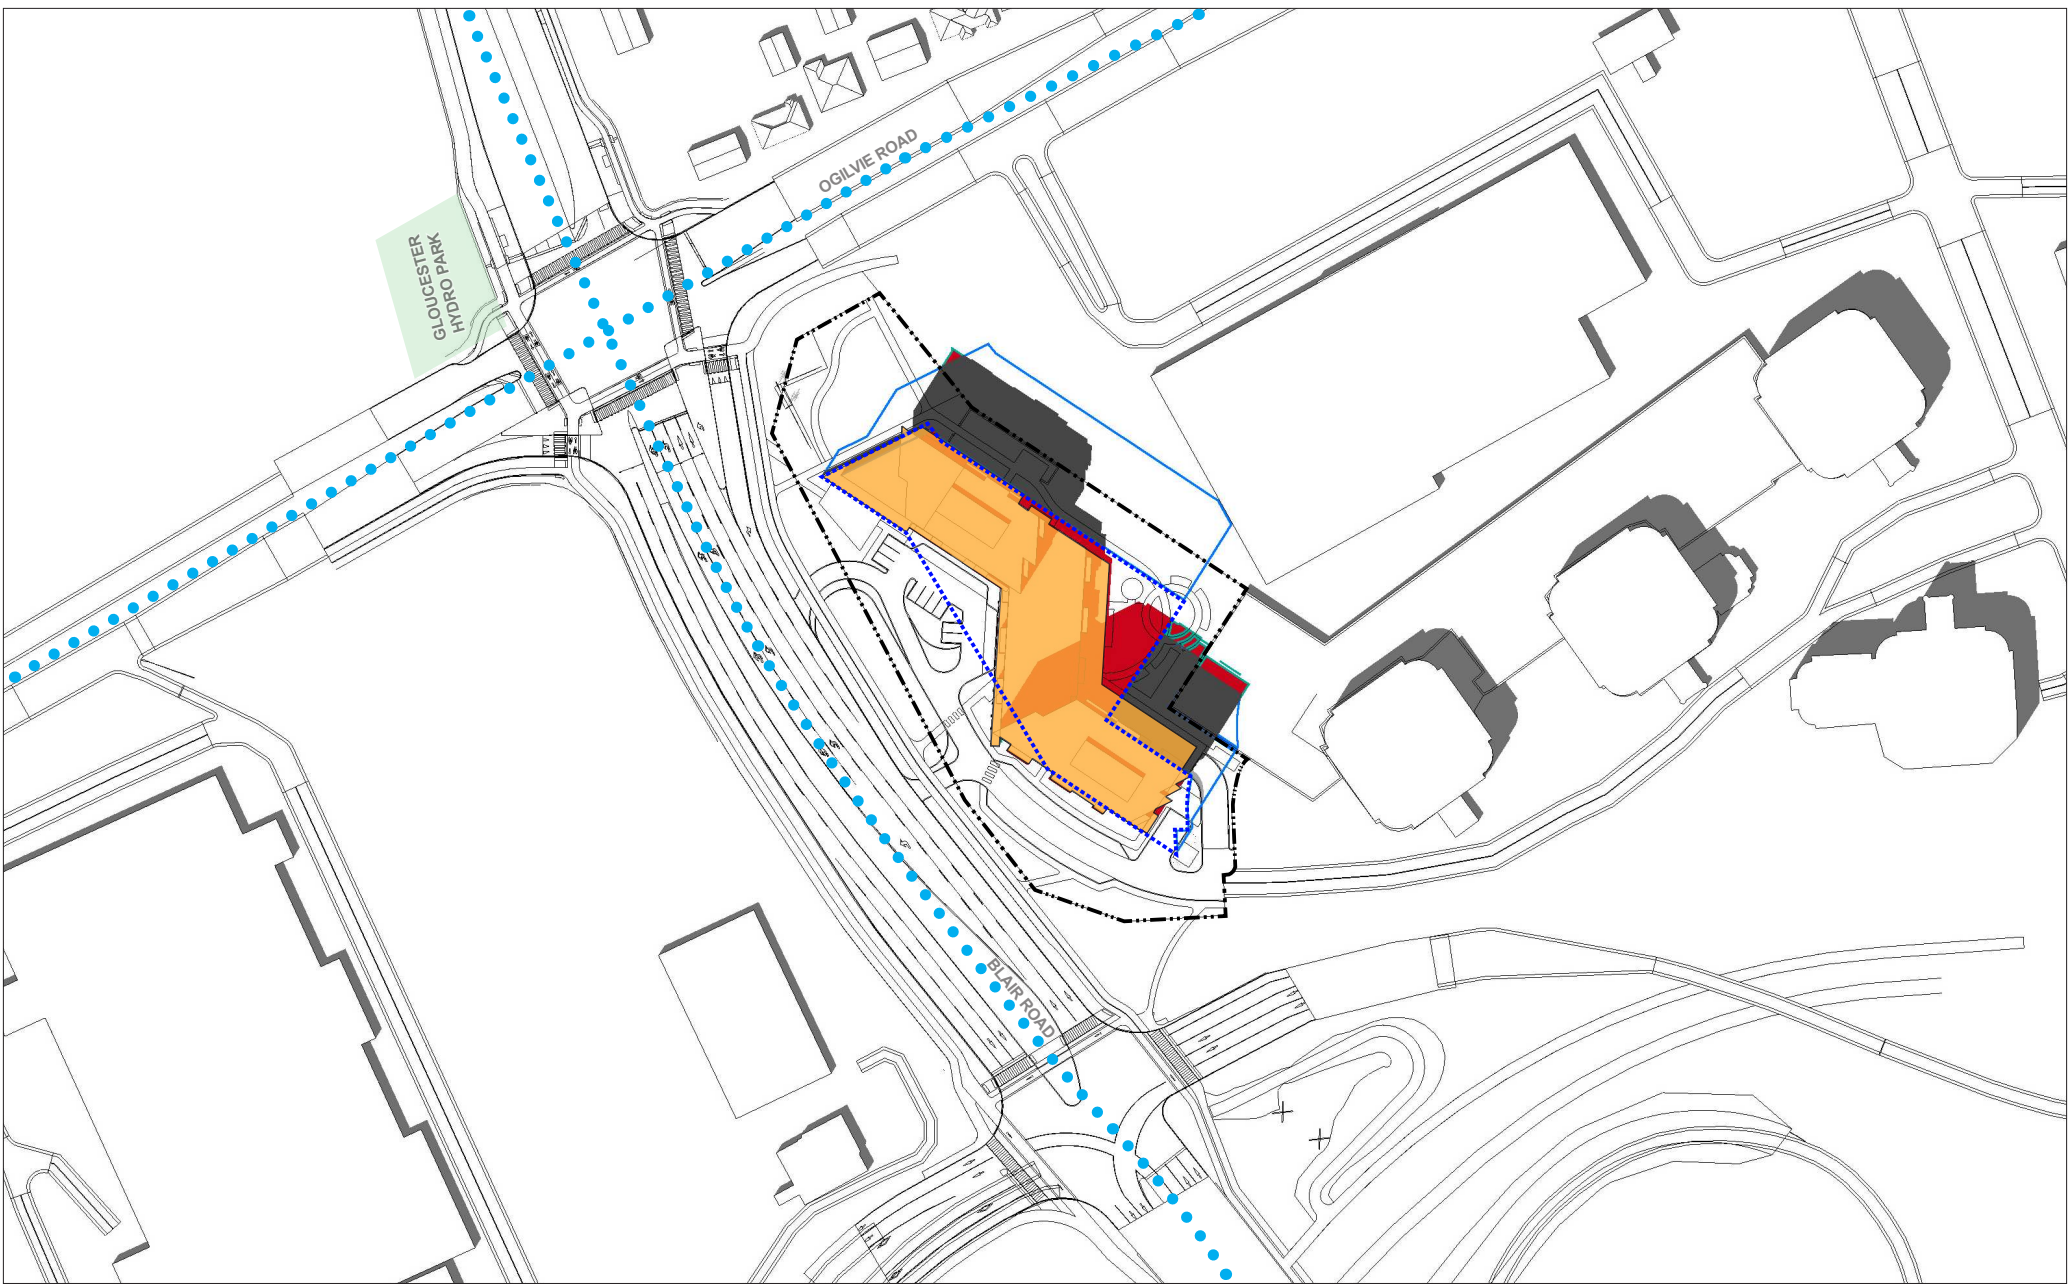

LEGEND:

- New Shadow Outline
- AOR Footprint
- Property Line
- AOR Shadow Outline
- New Net Shadow
- Overlap of AOR & New Shadow
- New Development

SENSITIVE AREAS:

- Park Spaces
- Traditional / Arterial Mainstreets

New = Proposed Development
AOR = As-Of-Right




BLAIR & OGILVIE RD
1440 BLAIR TOWERS PL, OTTAWA, ON
Top-View Shadow Analysis

Company: Hobin Architecture
Prepared by: Cristina Hoang
Date: SEP 19, 2024

Application No.: UDRP Presentation
Application Type:
Scale: 1:2000

Figure test time:
JUNE 21 2:00pm
Eastern Daylight Time (EDT) = Universal Time, 4 hours

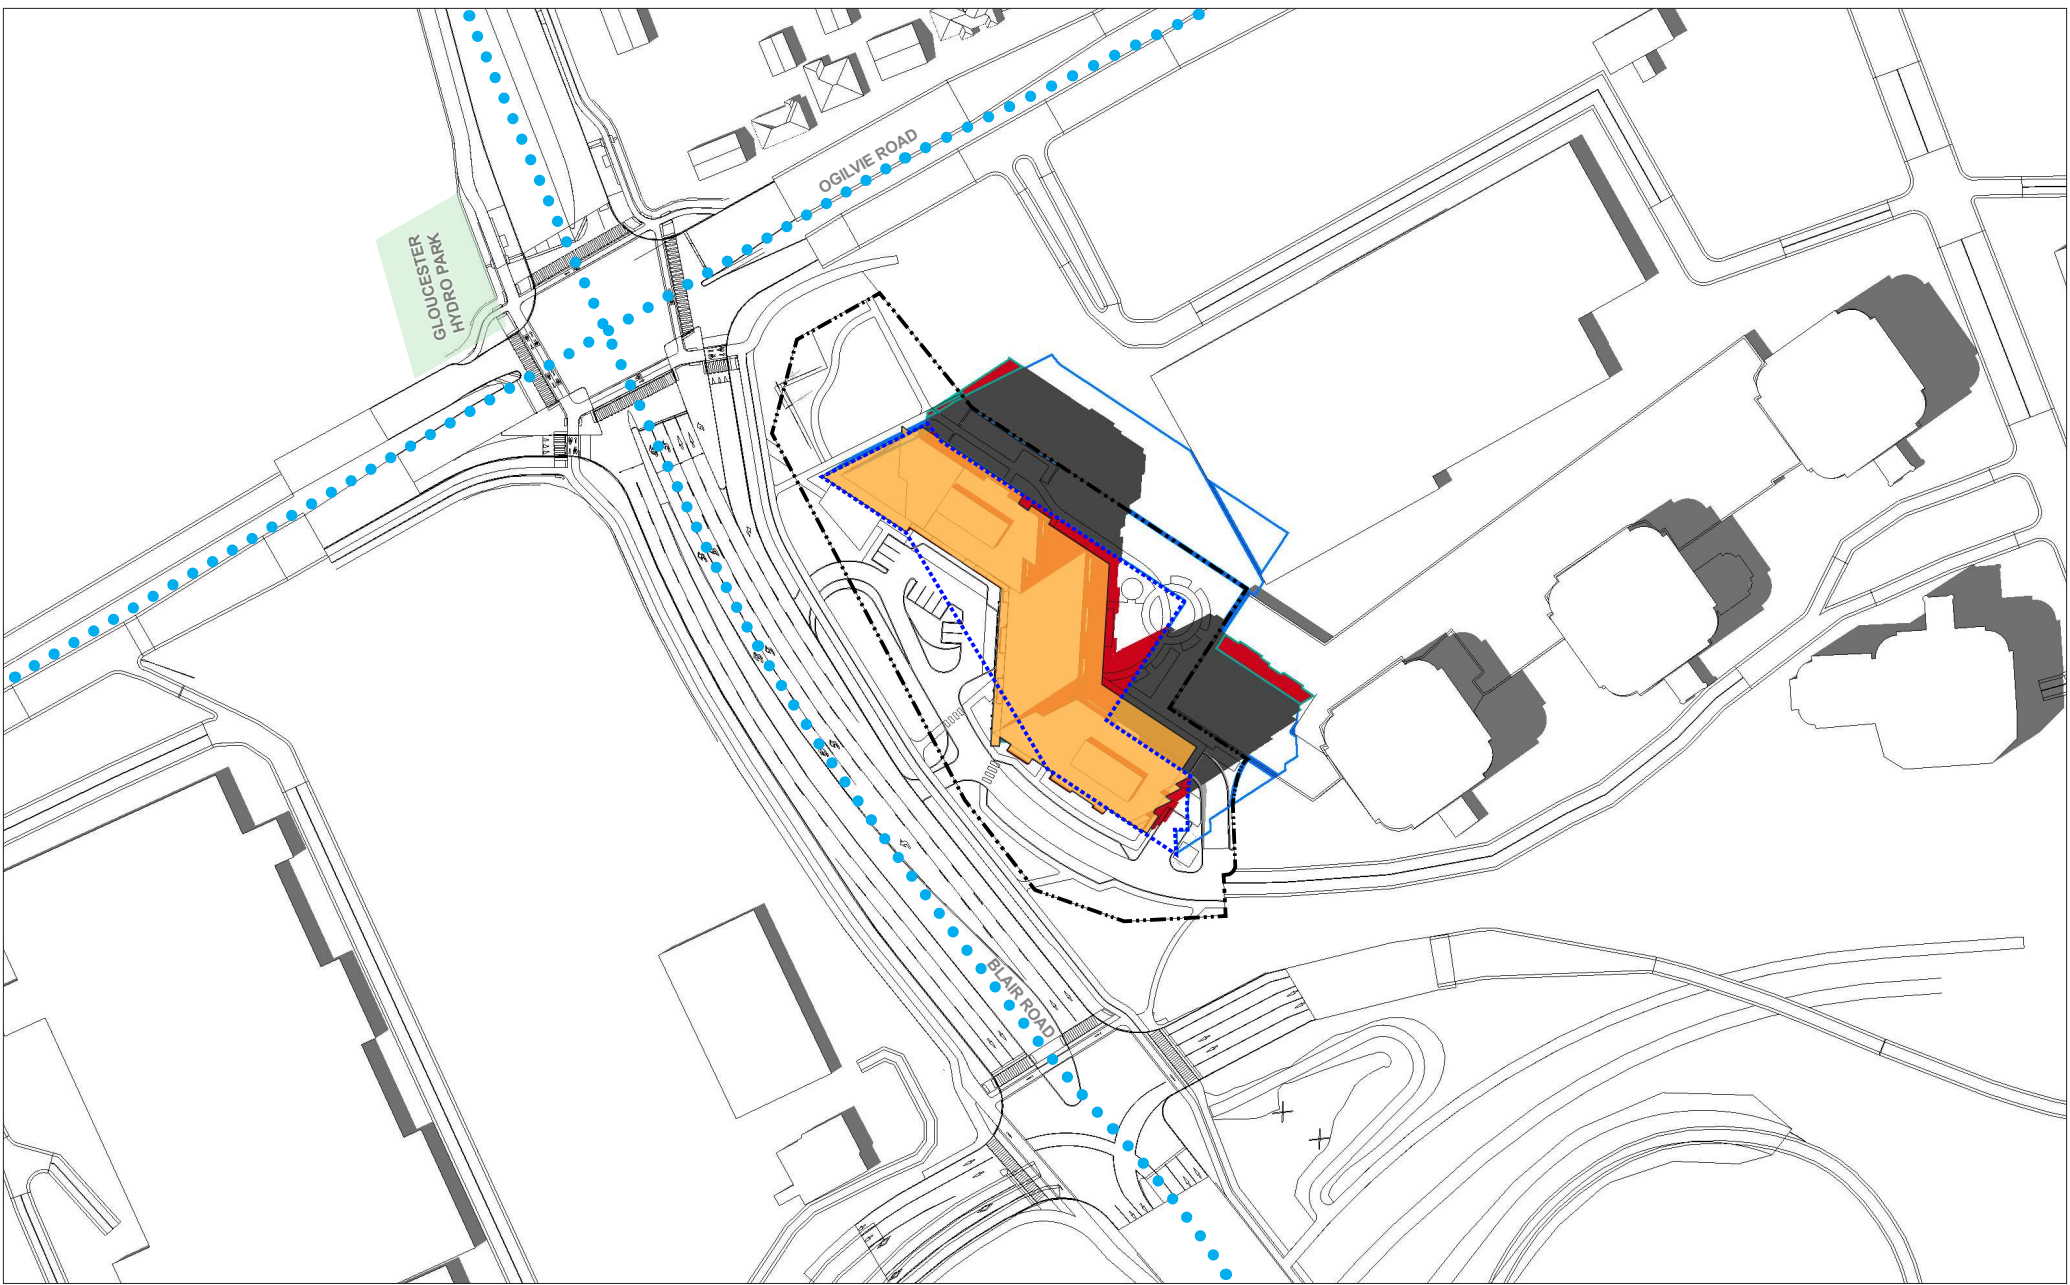


LEGEND:

- New Shadow Outline
- AOR Footprint
- Property Line
- AOR Shadow Outline
- New Net Shadow
- Overlap of AOR & New Shadow
- New Development

SENSITIVE AREAS:

- Park Spaces
- Traditional / Arterial Mainstreets

New = Proposed Development
AOR = As-Of-Right

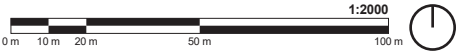


BLAIR & OGILVIE RD
1440 BLAIR TOWERS PL, OTTAWA, ON
Top-View Shadow Analysis

Company: Hobin Architecture
Prepared by: Cristina Hoang
Date: SEP 19, 2024

Application No.: UDRP Presentation
Application Type:
Scale: 1:2000

Figure test time:
JUNE 21 3:00pm
Eastern Daylight Time (EDT) = Universal Time, 4 hours

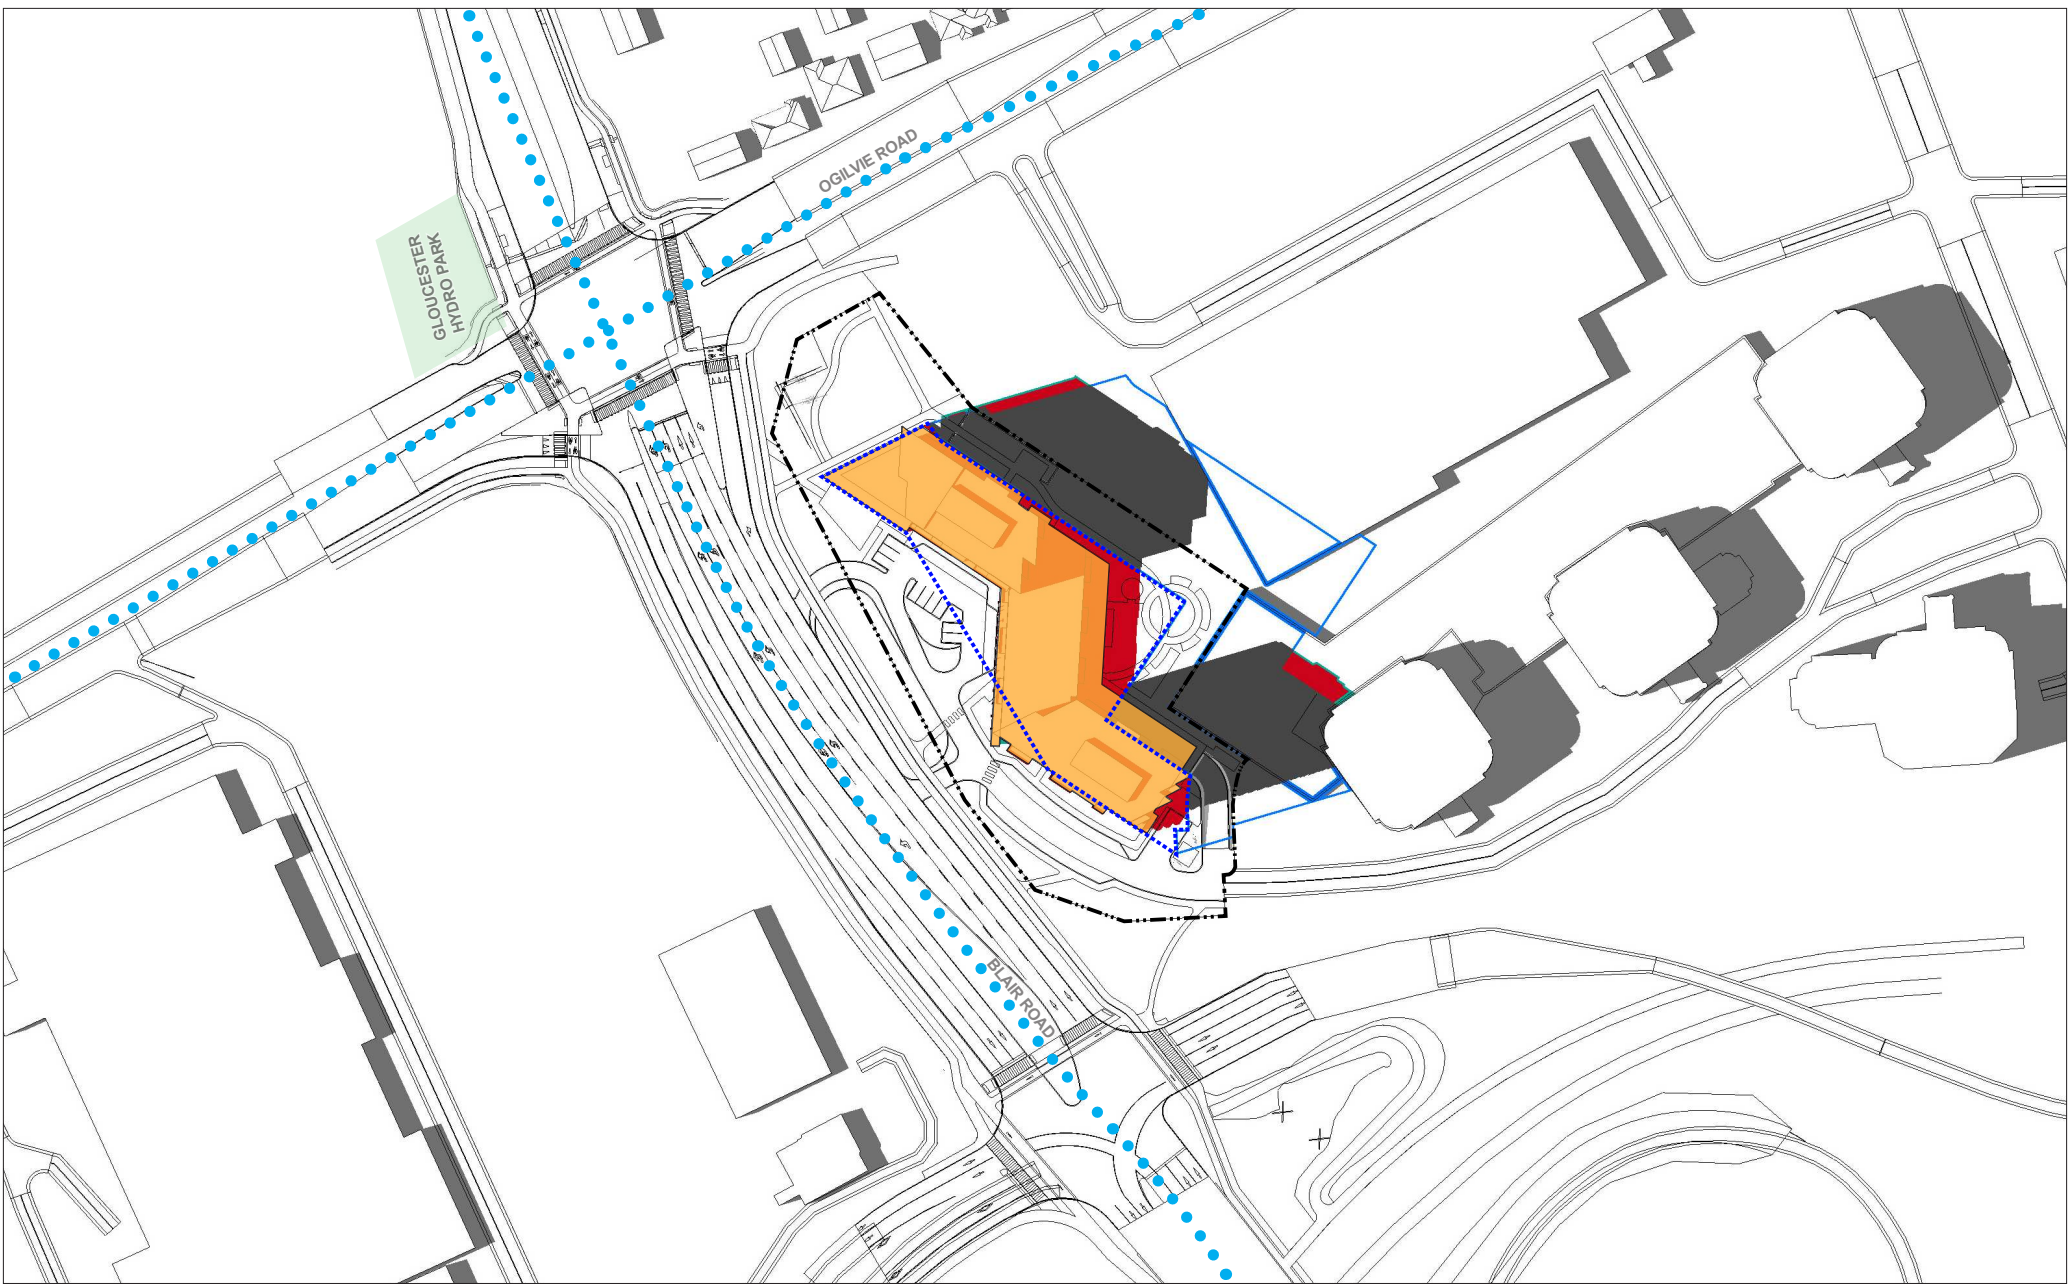

LEGEND:


- New Shadow Outline
- AOR Footprint
- Property Line
- AOR Shadow Outline
- New Net Shadow
- Overlap of AOR & New Shadow
- New Development

SENSITIVE AREAS:

- Park Spaces
- Traditional / Arterial Mainstreets

New = Proposed Development
AOR = As-Of-Right



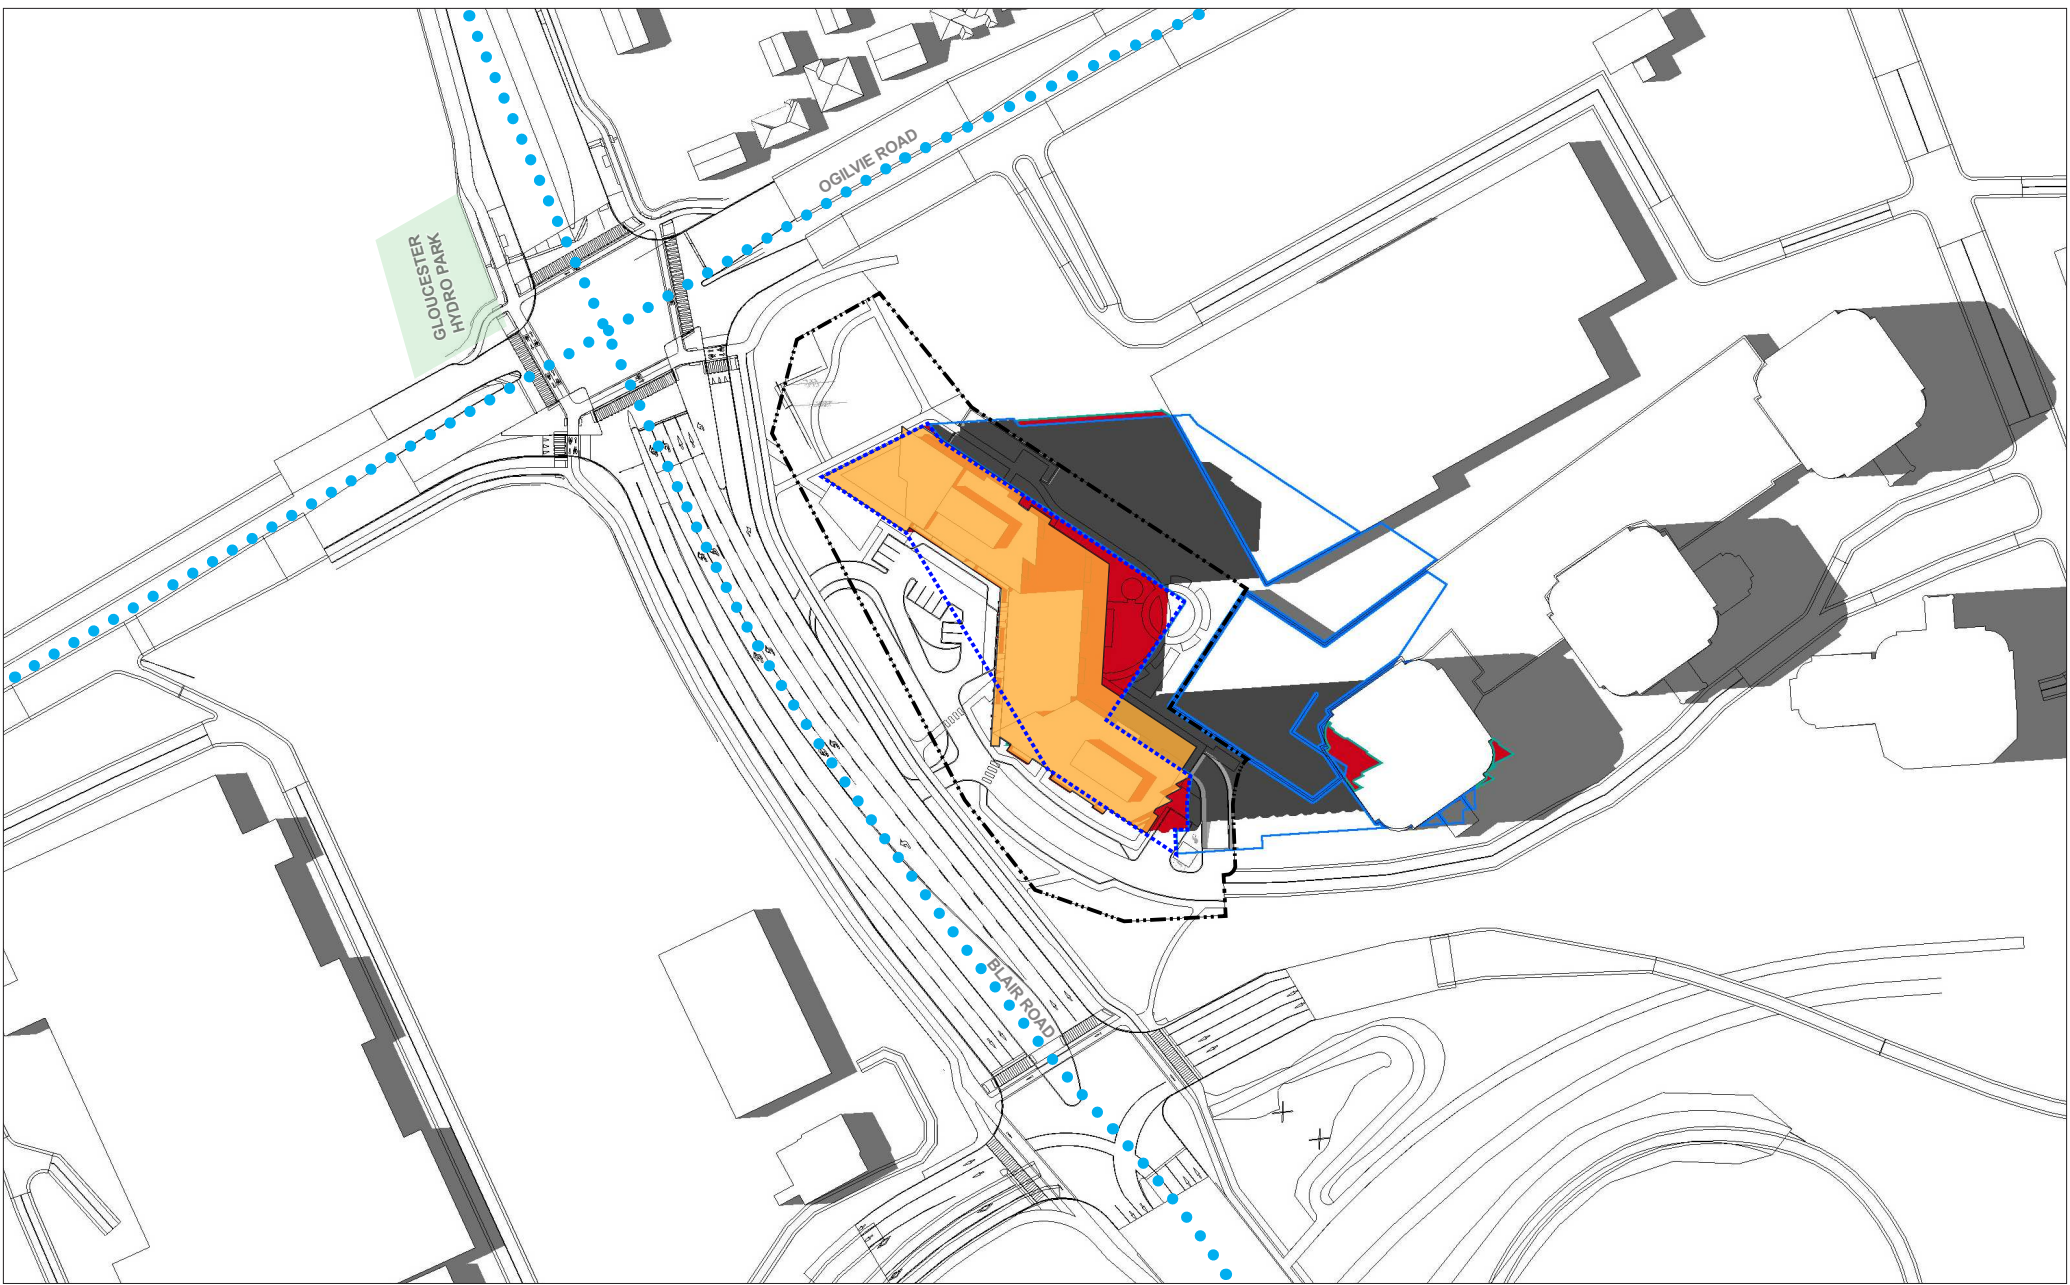

LEGEND:


- New Shadow Outline
- AOR Shadow Outline
- New Development
- AOR Footprint
- New Net Shadow
- Overlap of AOR & New Shadow
- Property Line

SENSITIVE AREAS:

- Park Spaces
- Traditional / Arterial Mainstreets

New = Proposed Development
AOR = As-Of-Right



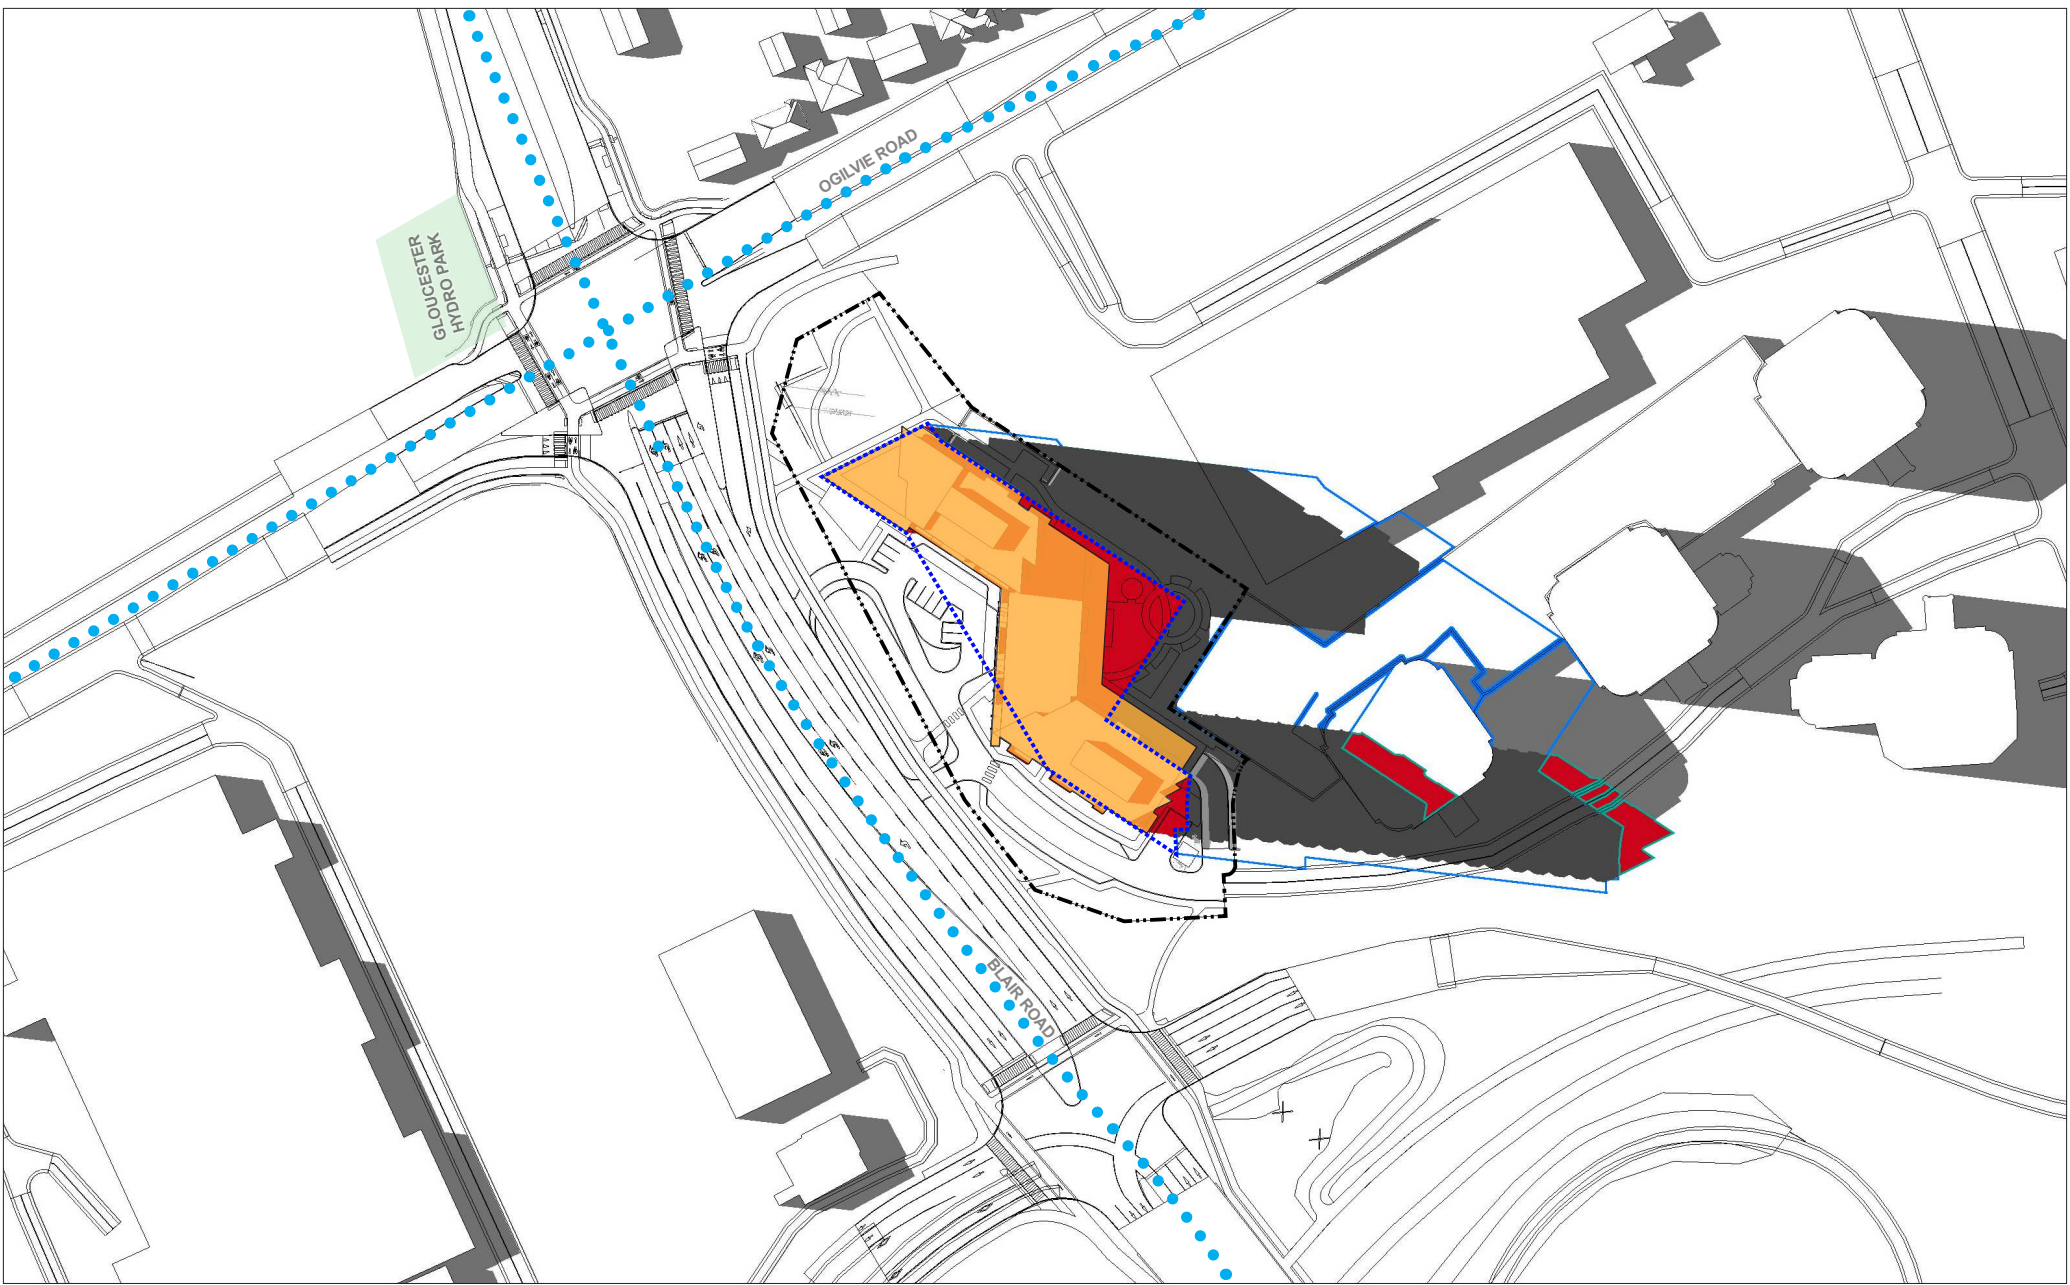

LEGEND:

New Shadow Outline

AOR Shadow Outline

New Development

AOR Footprint

New Net Shadow

Overlap of AOR & New Shadow

Property Line

SENSITIVE AREAS:

Park Spaces

Traditional / Arterial Mainstreets

New = Proposed Development
AOR = As-Of-Right

0 m

10 m

20 m

50 m

100 m

1:2000

BLAIR & OGILVIE RD
1440 BLAIR TOWERS PL, OTTAWA, ON
Top-View Shadow Analysis

Company: Hobin Architecture
Prepared by: Cristina Hoang
Date: SEP 19, 2024

Application No.: UDRP Presentation
Application Type:
Scale: 1:2000

Figure test time:
JUNE 21 6:00pm
Eastern Daylight Time (EDT) = Universal Time, 4 hours
Page 13 of 33



LEGEND:


- New Shadow Outline
- AOR Footprint
- Property Line
- AOR Shadow Outline
- New Net Shadow
- Overlap of AOR & New Shadow
- New Development

SENSITIVE AREAS:

- Park Spaces
- Traditional / Arterial Mainstreets

New = Proposed Development
AOR = As-Of-Right



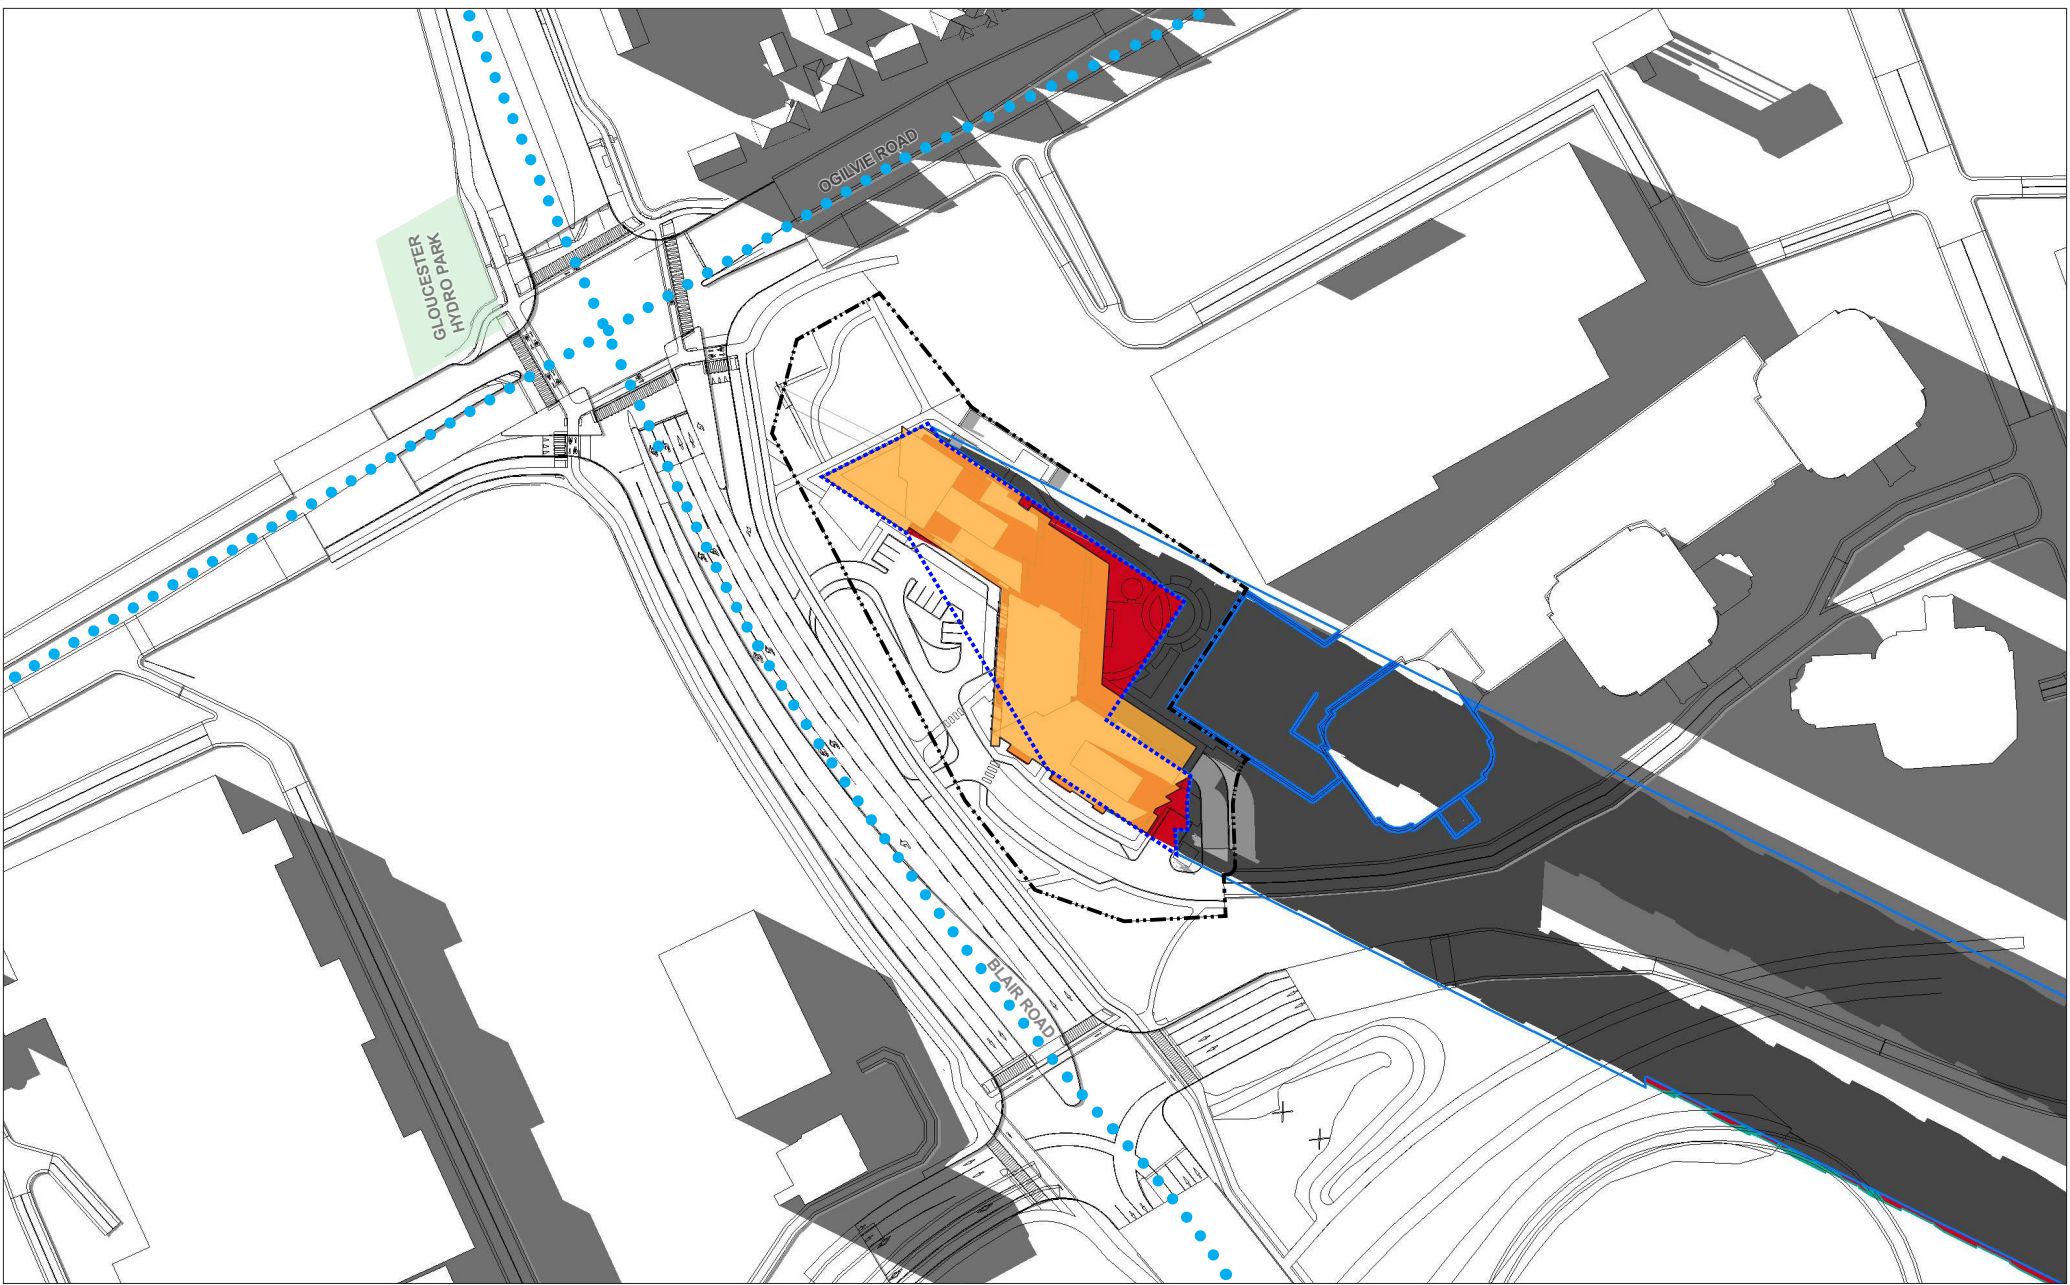

LEGEND:

- New Shadow Outline
- AOR Shadow Outline
- New Development

- AOR Footprint
- New Net Shadow
- Overlap of AOR & New Shadow

Property Line

SENSITIVE AREAS:

- Park Spaces
- Traditional / Arterial Mainstreets

New = Proposed Development
AOR = As-Of-Right




BLAIR & OGILVIE RD
1440 BLAIR TOWERS PL, OTTAWA, ON
Top-View Shadow Analysis

Company: Hobin Architecture
Prepared by: Cristina Hoang
Date: SEP 19, 2024

Application No.: UDRP Presentation
Application Type:
Scale: 1:2000

Figure test time:
JUNE 21 8:00pm
Eastern Daylight Time (EDT) = Universal Time, 4 hours
Page 15 of 33

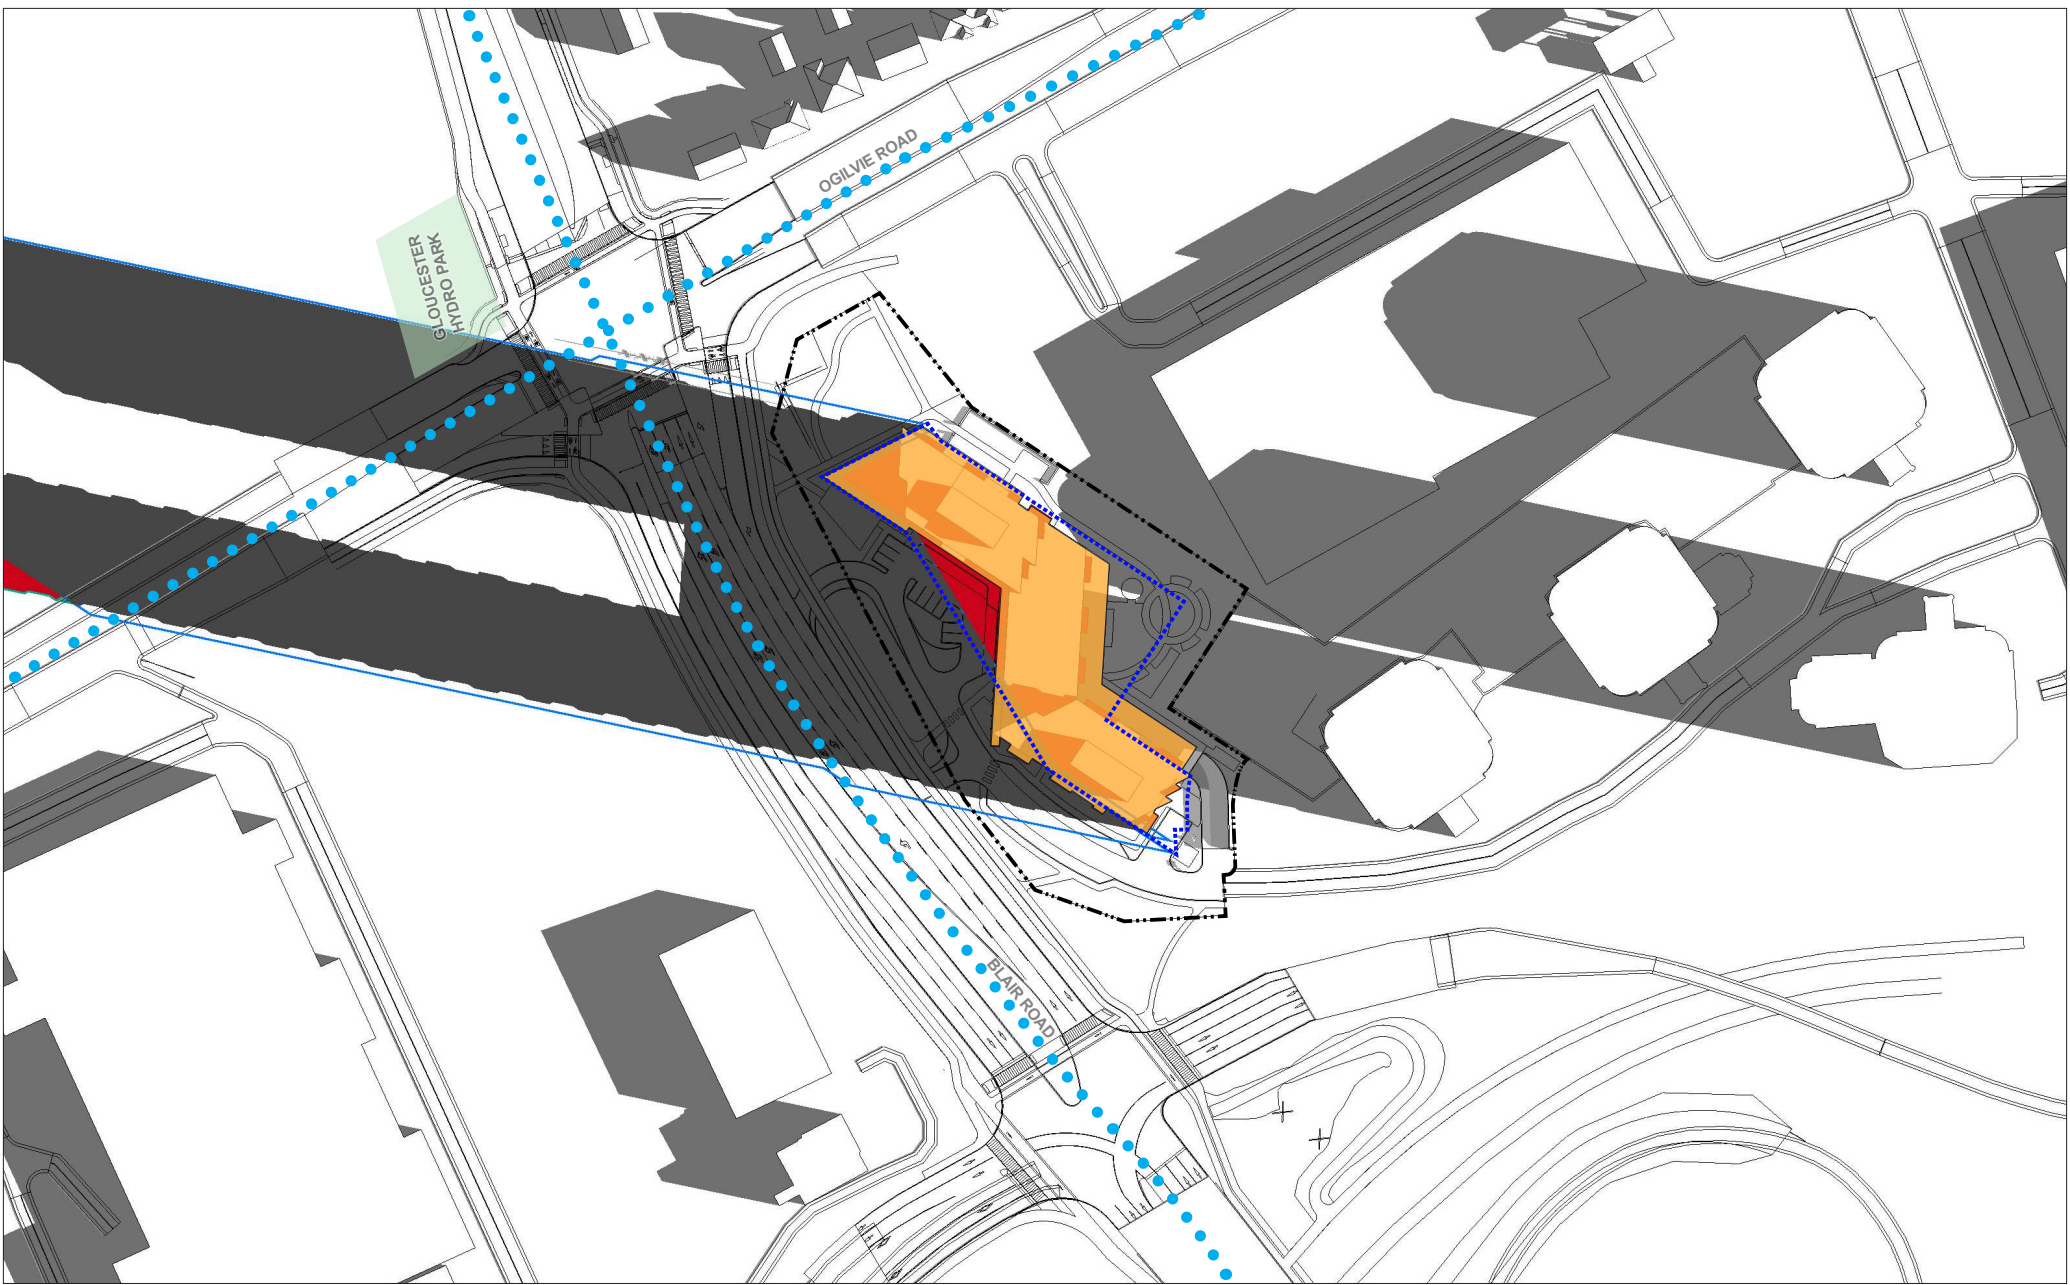


LEGEND:

- New Shadow Outline
- AOR Footprint
- Property Line
- New Net Shadow
- New Development
- Overlap of AOR & New Shadow

SENSITIVE AREAS:

- Park Spaces
- Traditional / Arterial Mainstreets

New = Proposed Development
AOR = As-Of-Right

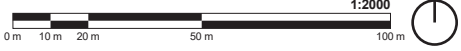


BLAIR & OGILVIE RD
1440 BLAIR TOWERS PL, OTTAWA, ON
Top-View Shadow Analysis

Company: Hobin Architecture
Prepared by: Cristina Hoang
Date: SEP 19, 2024

Application No.: UDRP Presentation
Application Type:
Scale: 1:2000

Figure test time:
SEPTEMBER 21 8:00am
Eastern Daylight Time (EDT) = Universal Time, 4 hours

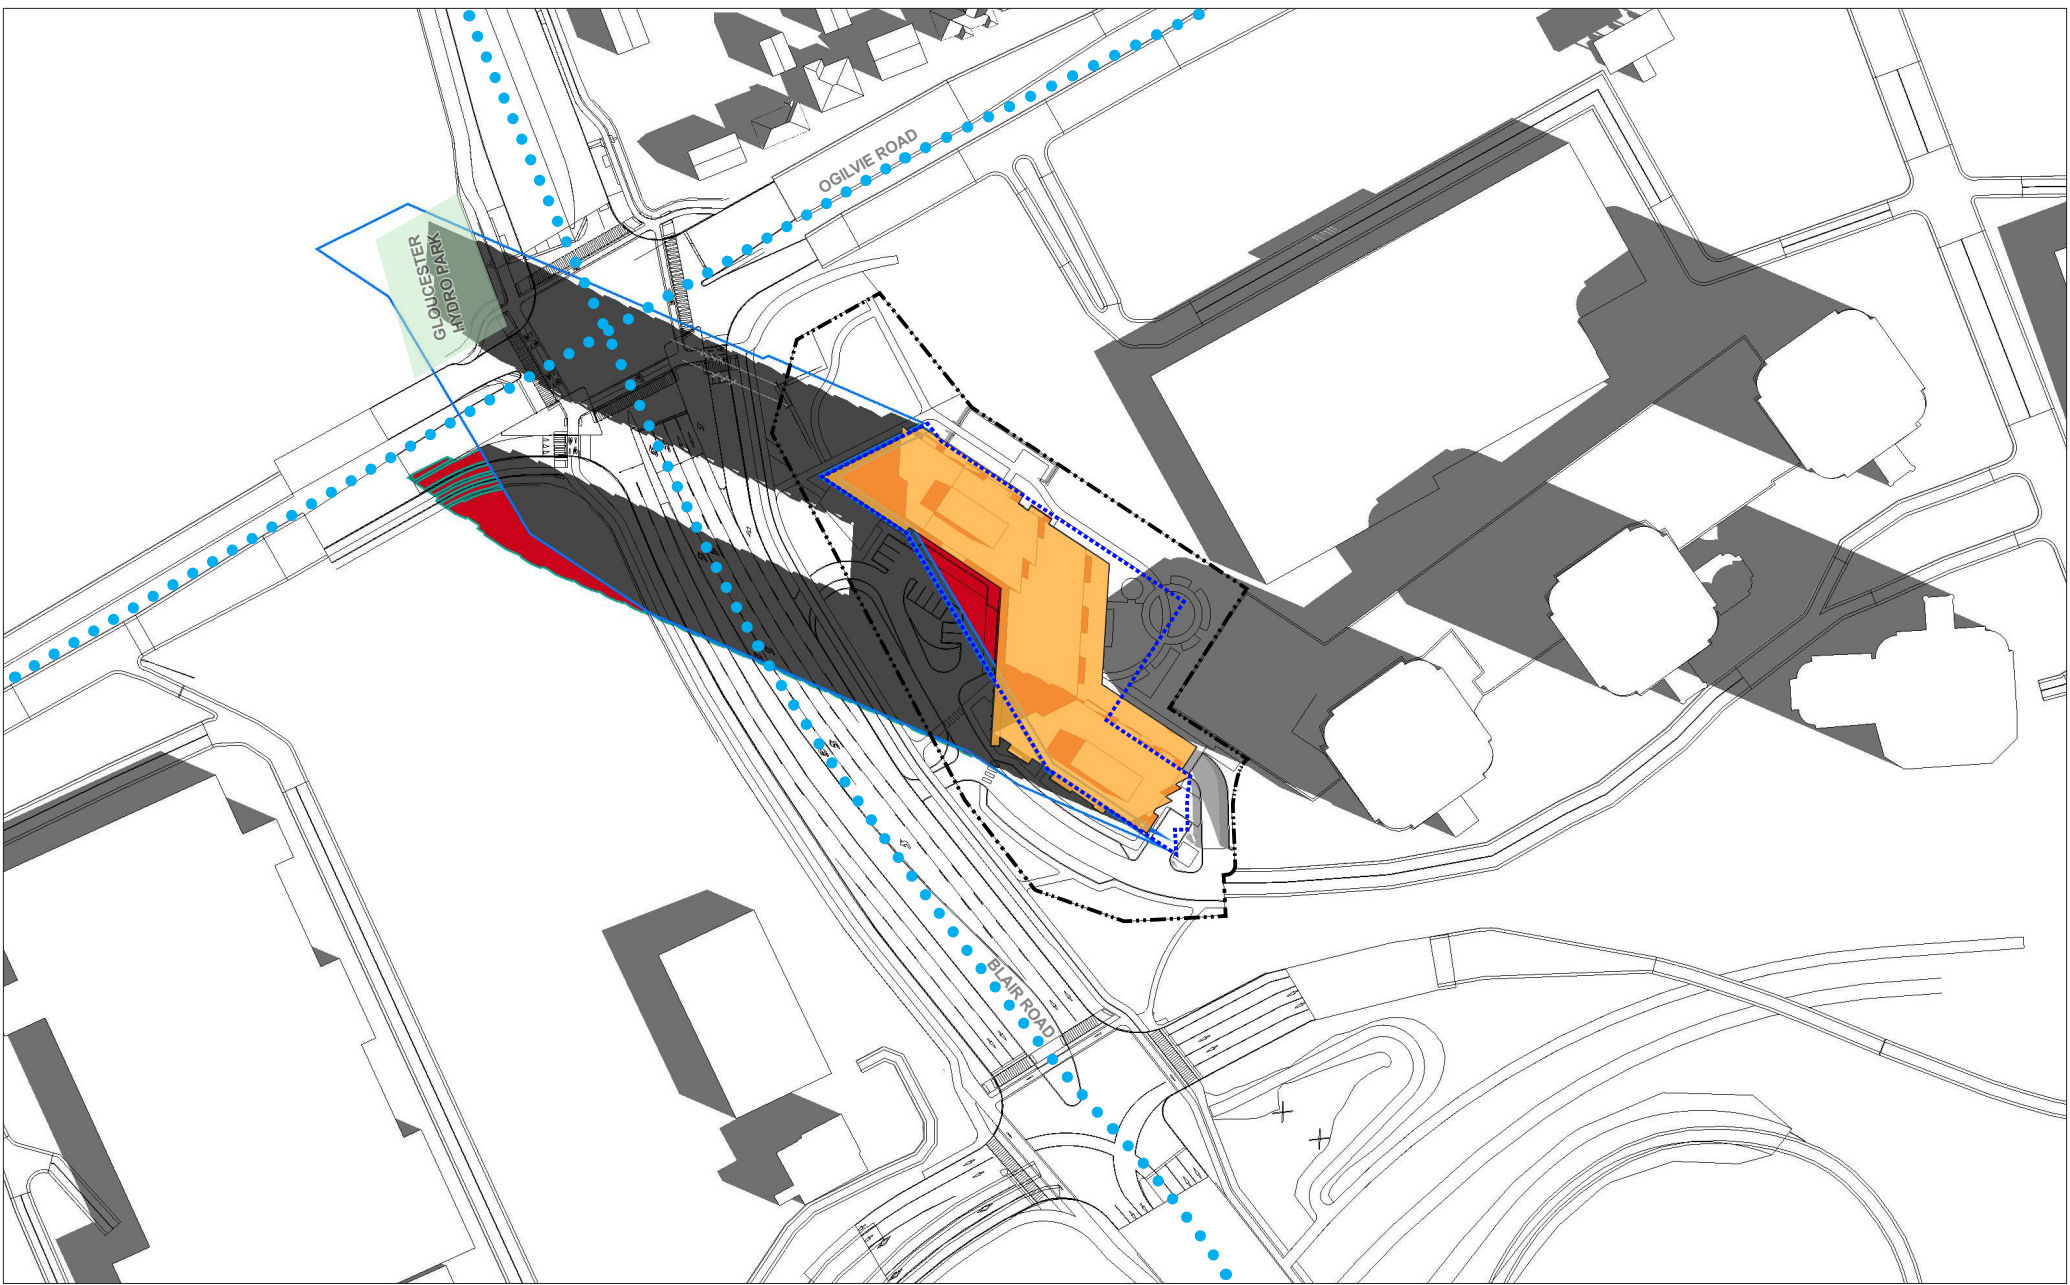


LEGEND:

- New Shadow Outline
- AOR Shadow Outline
- New Development
- AOR Footprint
- New Net Shadow
- Overlap of AOR & New Shadow
- Property Line

SENSITIVE AREAS:

- Park Spaces
- Traditional / Arterial Mainstreets

New = Proposed Development
AOR = As-Of-Right

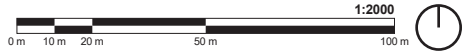

BLAIR & OGILVIE RD


1440 BLAIR TOWERS PL, OTTAWA, ON

Top-View Shadow Analysis

Company: Hobin Architecture
Prepared by: Cristina Hoang
Date: SEP 19, 2024

Application No.: UDRP Presentation
Application Type:
Scale: 1:2000

Figure test time:
SEPTEMBER 21 9:00am
Eastern Daylight Time (EDT) = Universal Time, 4 hours

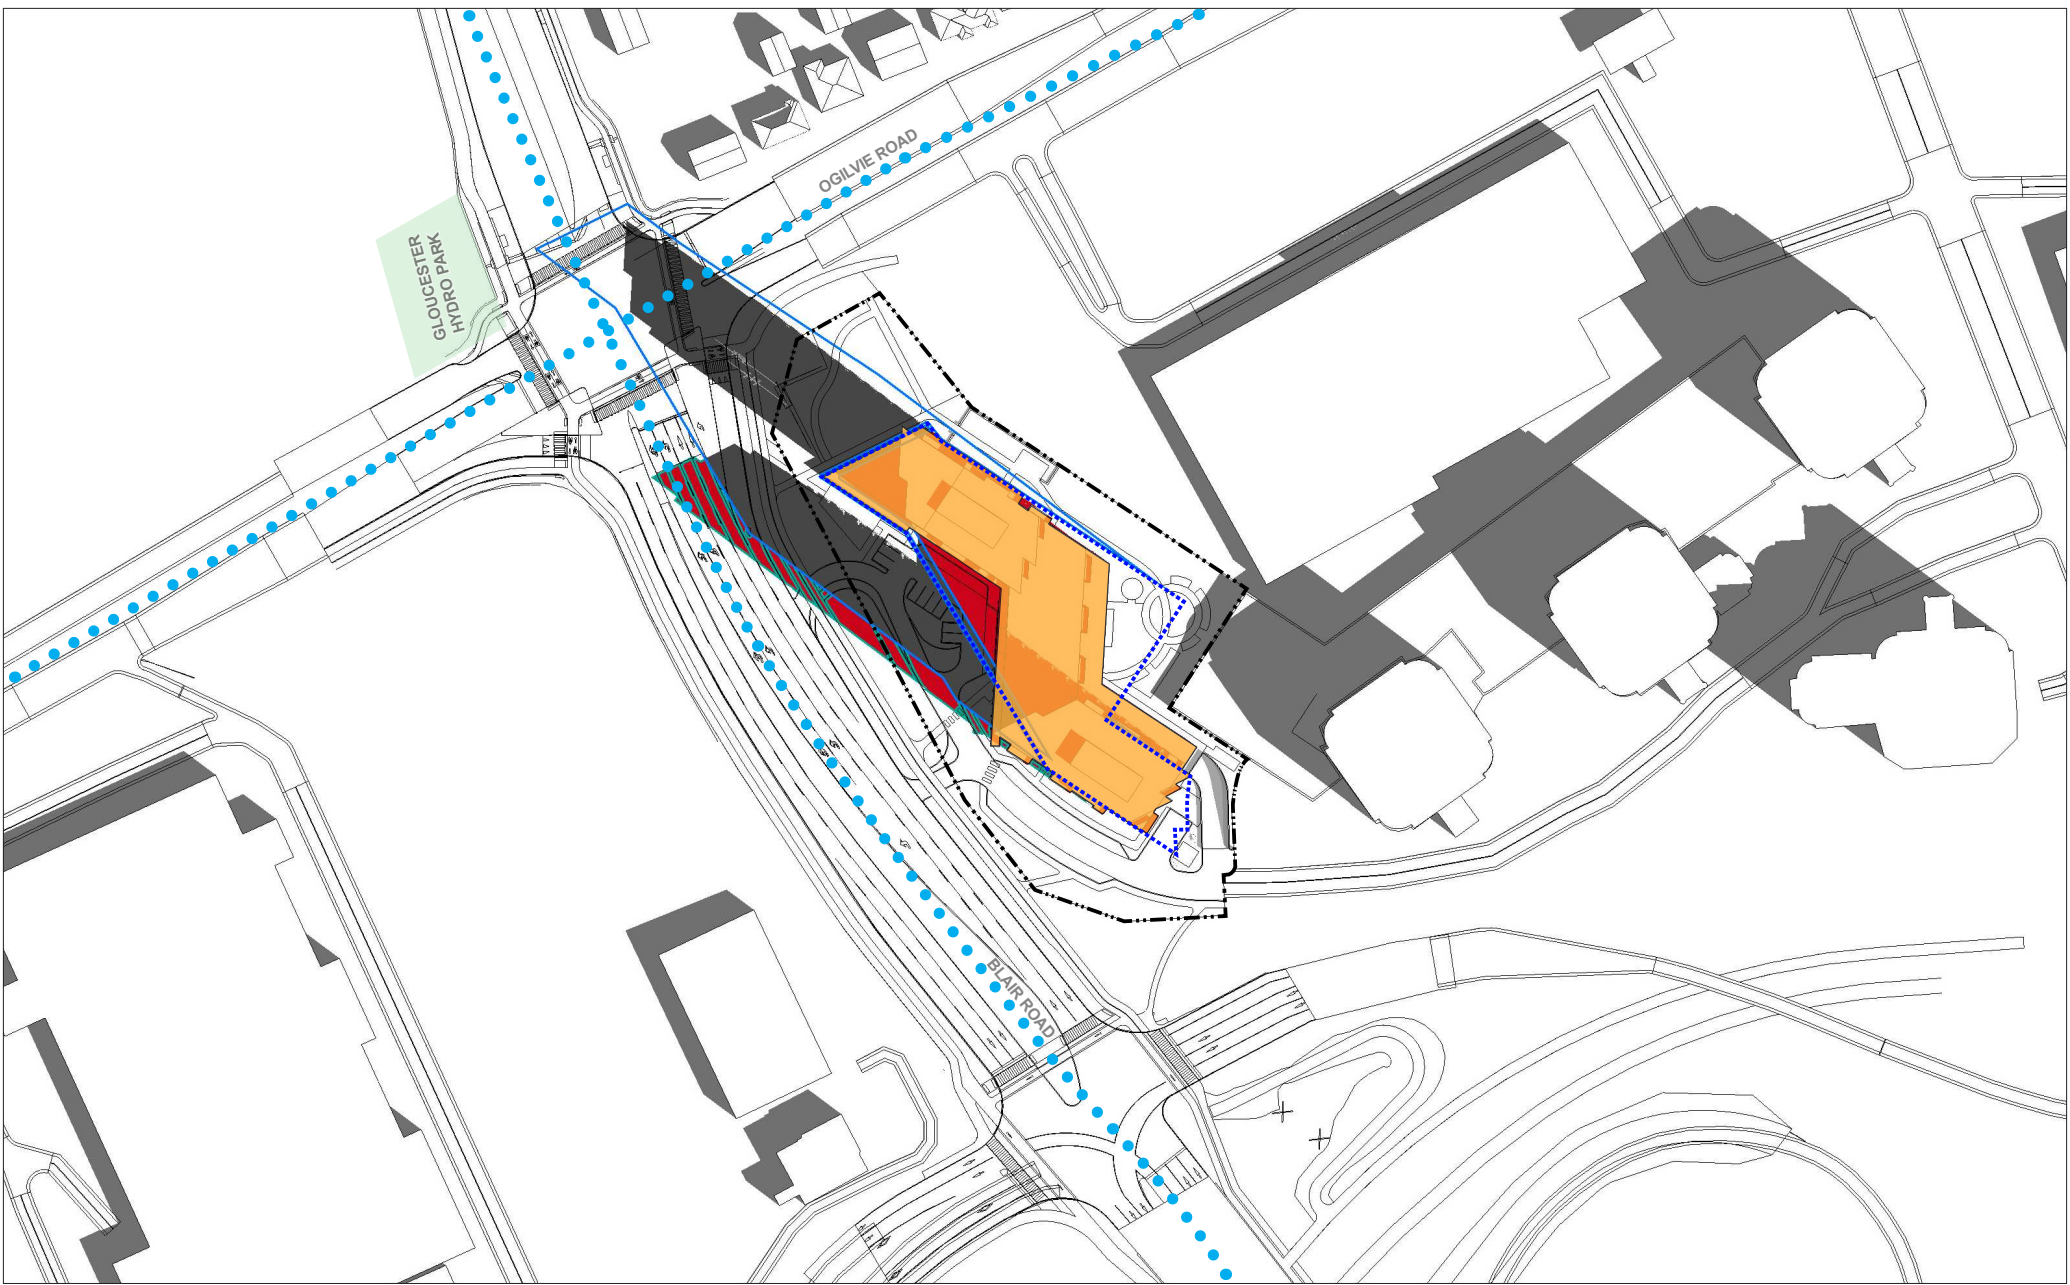

LEGEND:

- New Shadow Outline
- AOR Shadow Outline
- New Development
- AOR Footprint
- New Net Shadow
- Overlap of AOR & New Shadow
- Property Line

SENSITIVE AREAS:

- Park Spaces
- Traditional / Arterial Mainstreets

New = Proposed Development
AOR = As-Of-Right




BLAIR & OGILVIE RD
1440 BLAIR TOWERS PL, OTTAWA, ON
Top-View Shadow Analysis

Company: Hobin Architecture
Prepared by: Cristina Hoang
Date: SEP 19, 2024

Application No.: UDRP Presentation
Application Type:
Scale: 1:2000

Figure test time:
SEPTEMBER 21 10:00am
Eastern Daylight Time (EDT) = Universal Time, 4 hours

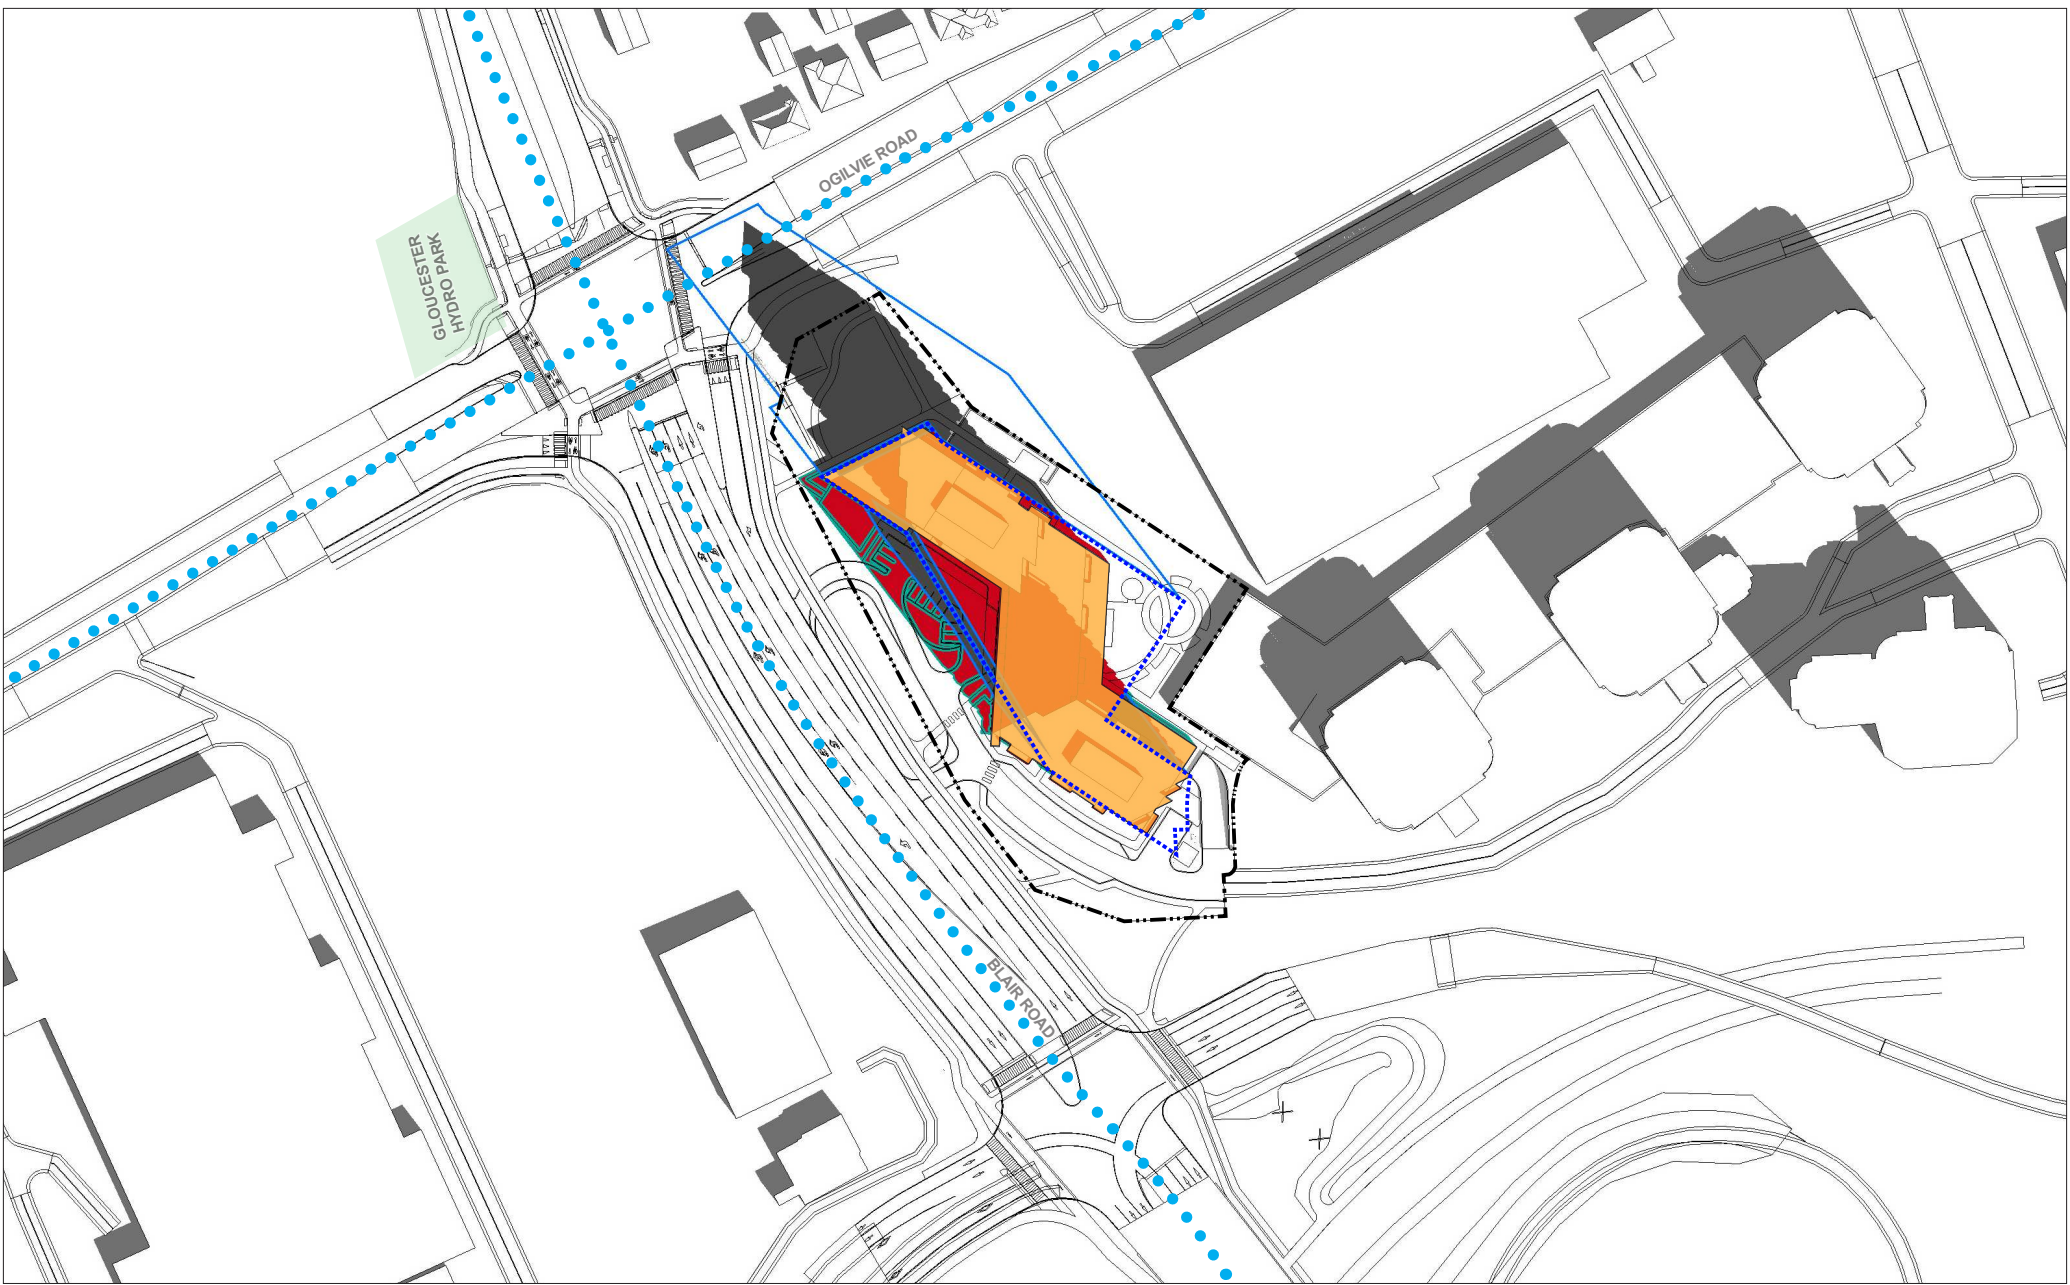


LEGEND:

- New Shadow Outline
- AOR Shadow Outline
- New Development
- AOR Footprint
- New Net Shadow
- Overlap of AOR & New Shadow
- Property Line

SENSITIVE AREAS:

- Park Spaces
- Traditional / Arterial Mainstreets

New = Proposed Development
AOR = As-Of-Right

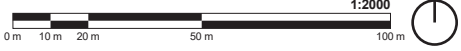


BLAIR & OGILVIE RD
1440 BLAIR TOWERS PL, OTTAWA, ON
Top-View Shadow Analysis

Company: Hobin Architecture
Prepared by: Cristina Hoang
Date: SEP 19, 2024

Application No.: UDRP Presentation
Application Type:
Scale: 1:2000

Figure test time:
SEPTEMBER 21 11:00am
Eastern Daylight Time (EDT) = Universal Time, 4 hours

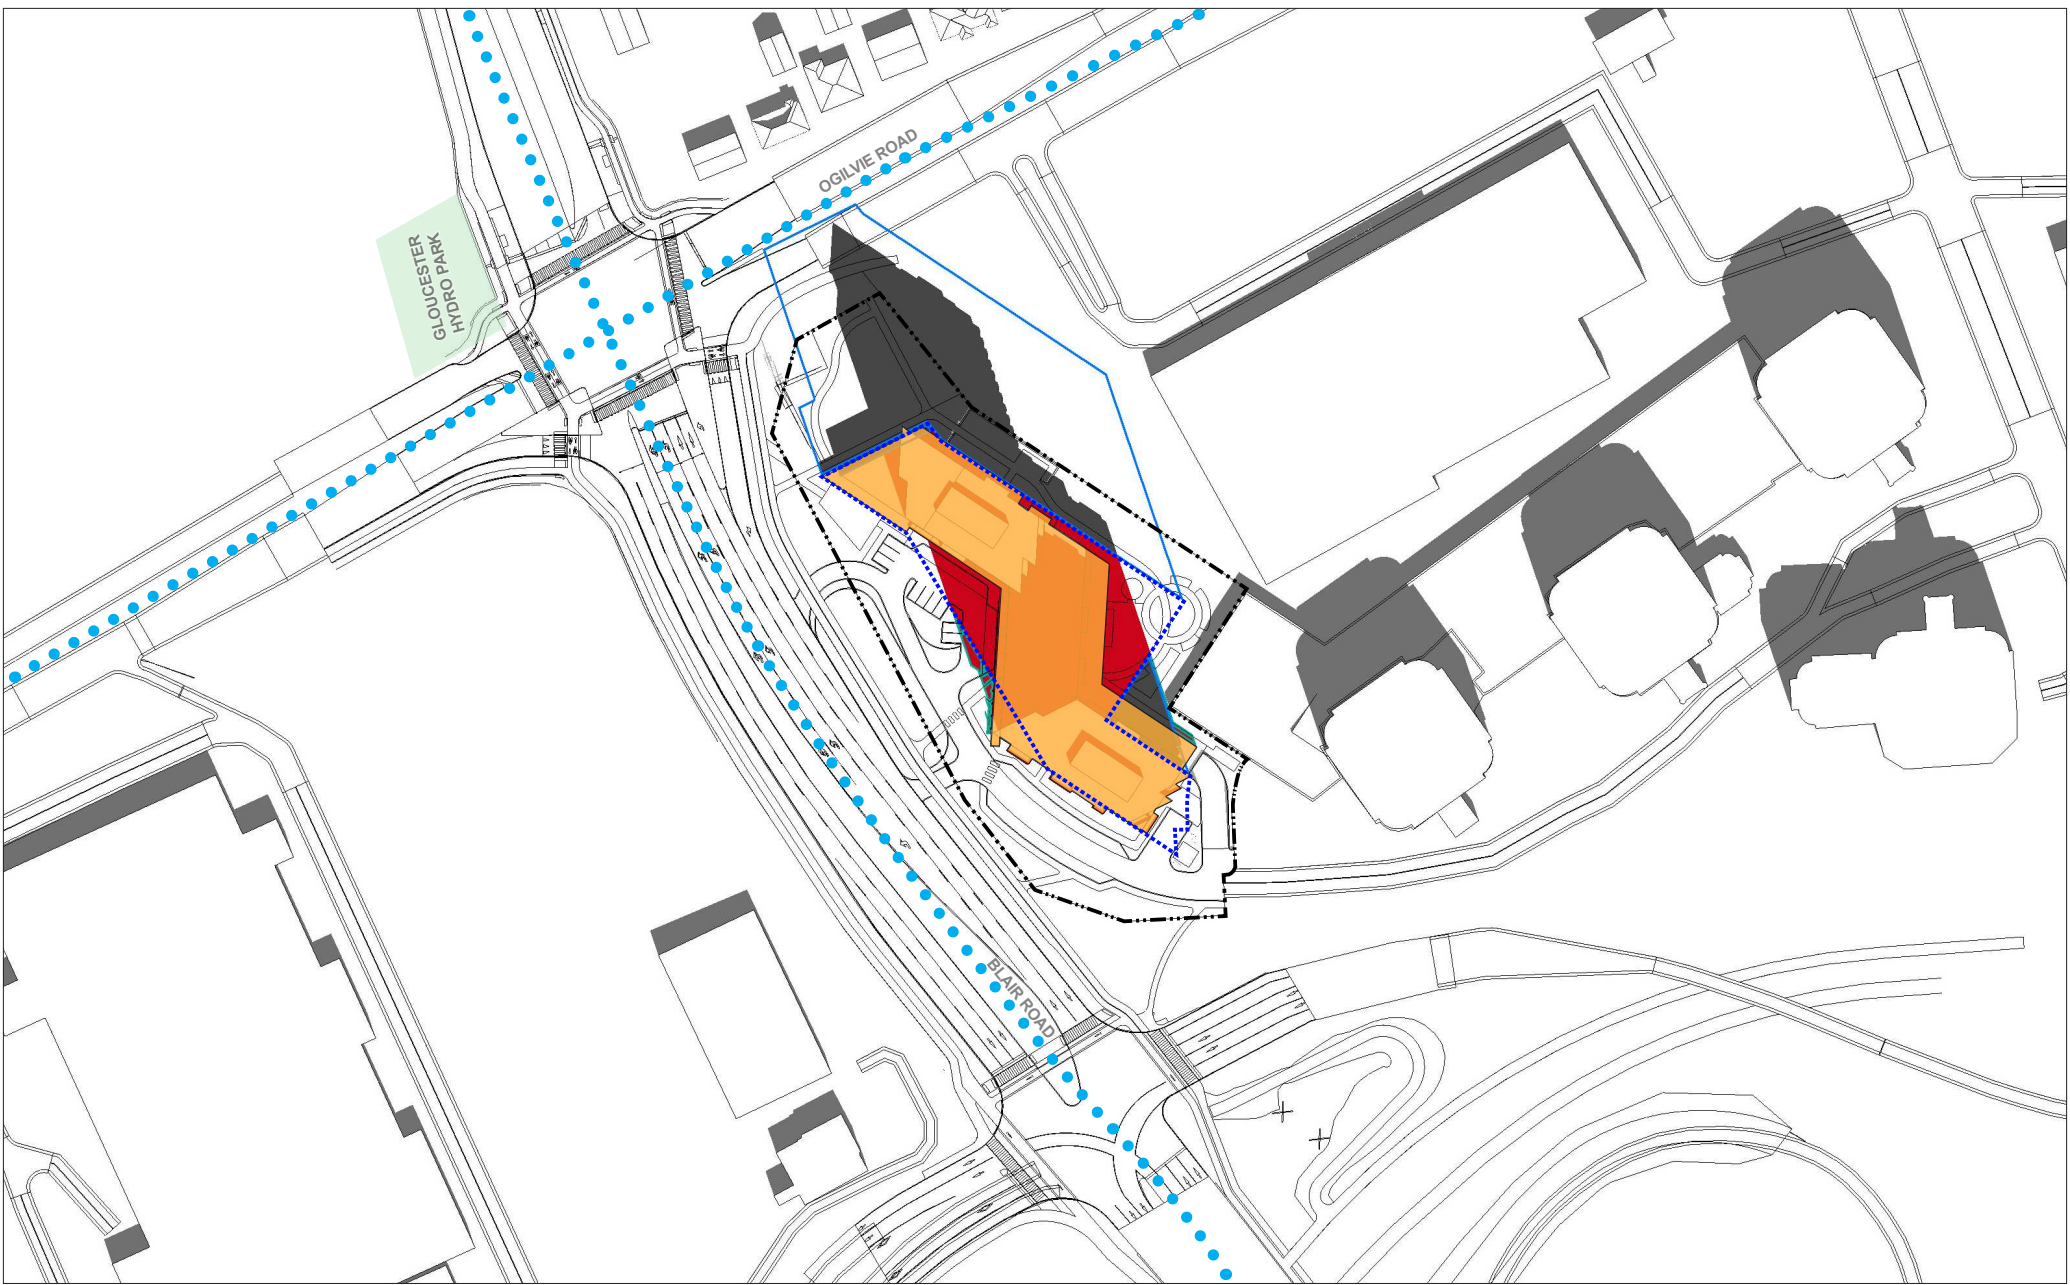

LEGEND:

- New Shadow Outline
- AOR Footprint
- Property Line
- AOR Shadow Outline
- New Net Shadow
- Overlap of AOR & New Shadow
- New Development

SENSITIVE AREAS:

- Park Spaces
- Traditional / Arterial Mainstreets

New = Proposed Development
AOR = As-Of-Right




BLAIR & OGILVIE RD
1440 BLAIR TOWERS PL, OTTAWA, ON
Top-View Shadow Analysis

Company: Hobin Architecture
Prepared by: Cristina Hoang
Date: SEP 19, 2024

Application No.: UDRP Presentation
Application Type:
Scale: 1:2000

Figure test time:
SEPTEMBER 21 12:00pm
Eastern Daylight Time (EDT) = Universal Time, 4 hours

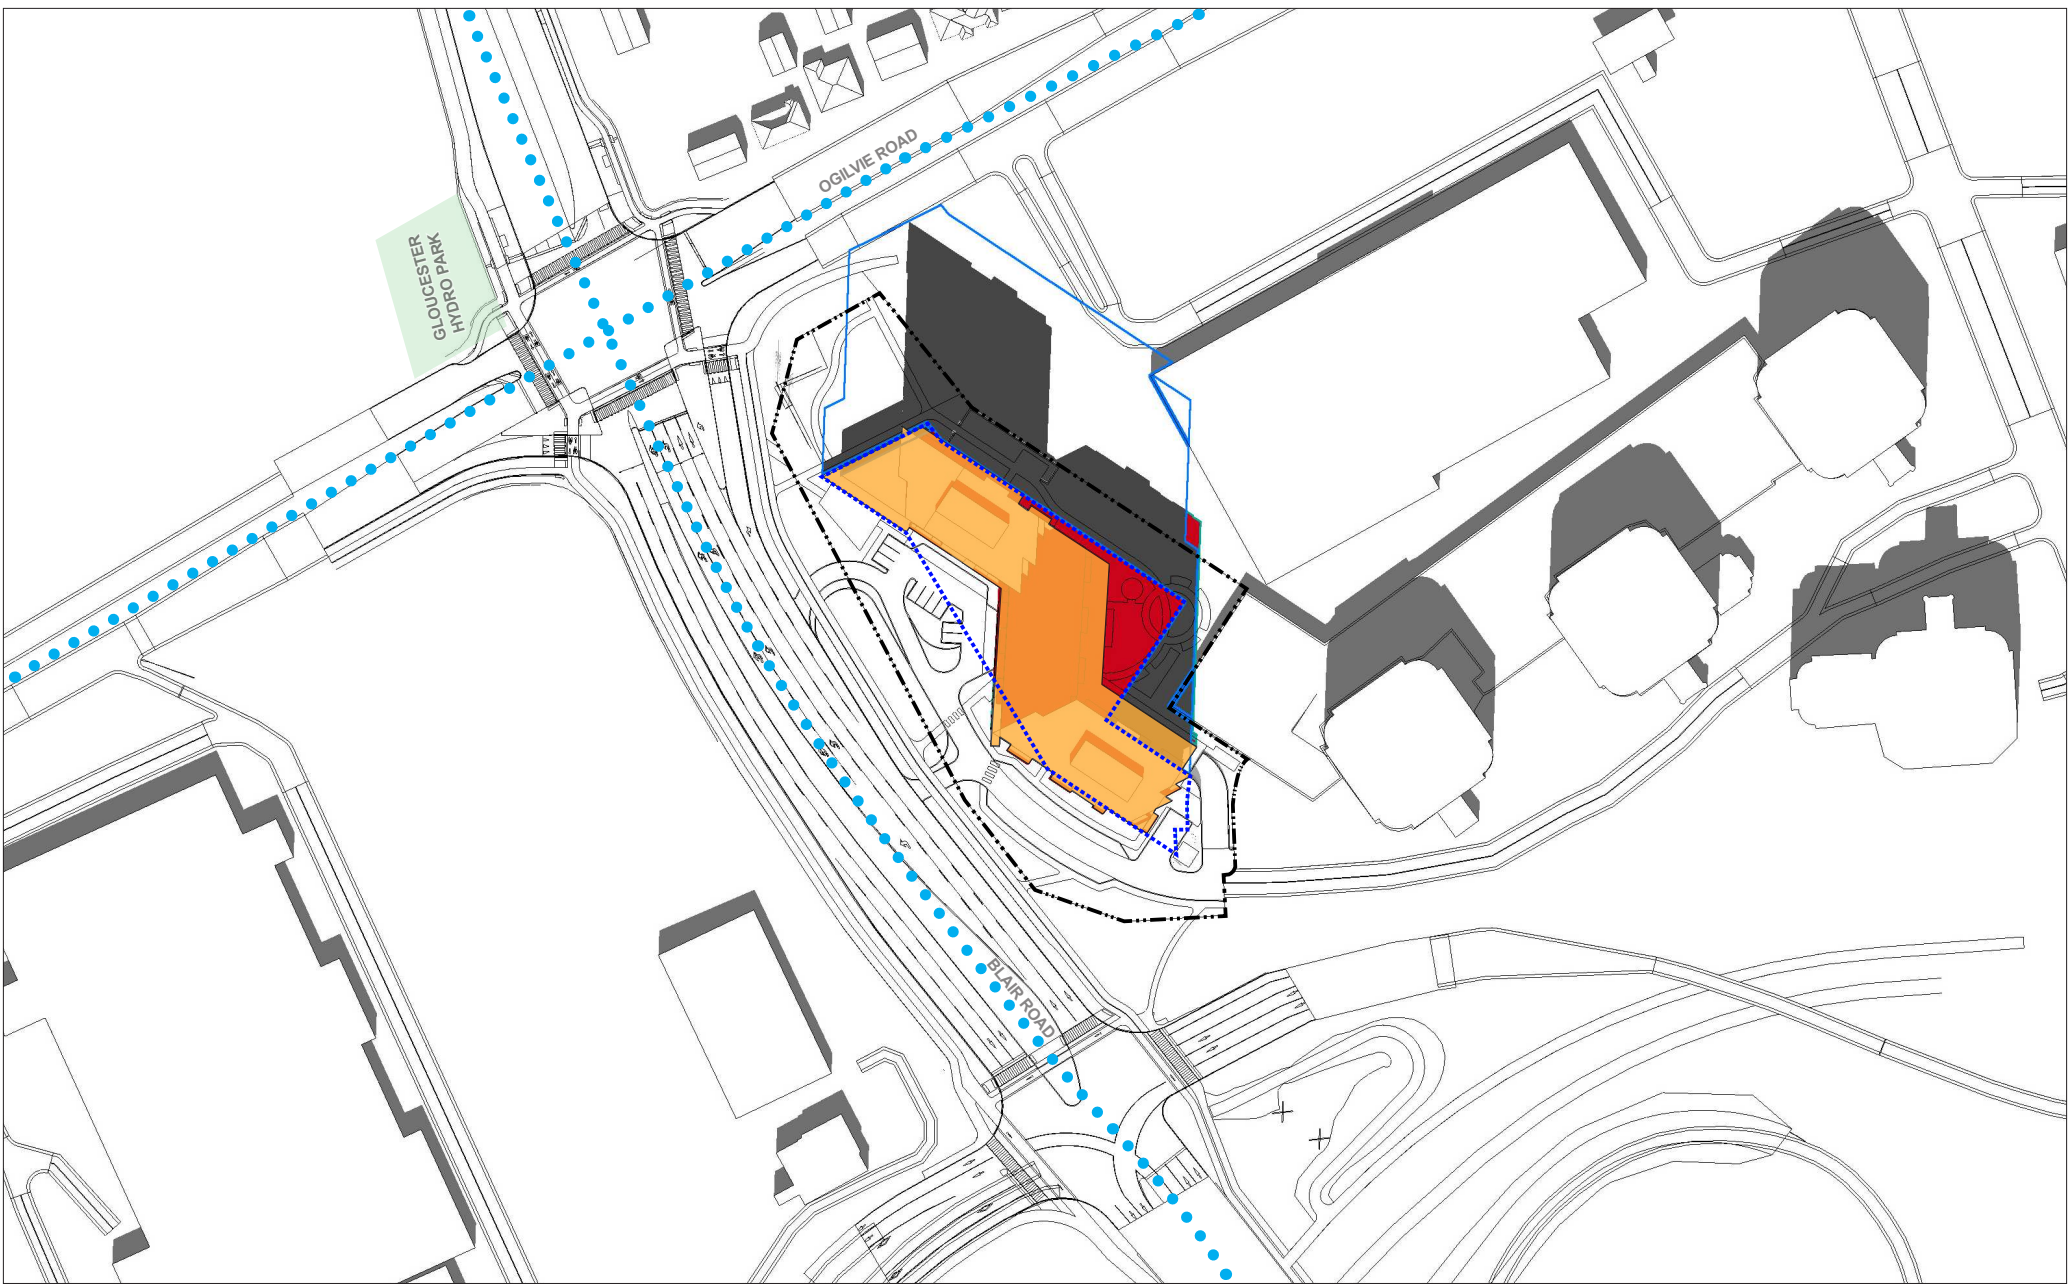

LEGEND:


- New Shadow Outline
- AOR Footprint
- Property Line
- AOR Shadow Outline
- New Net Shadow
- Overlap of AOR & New Shadow
- New Development

SENSITIVE AREAS:

- Park Spaces
- Traditional / Arterial Mainstreets

New = Proposed Development
AOR = As-Of-Right



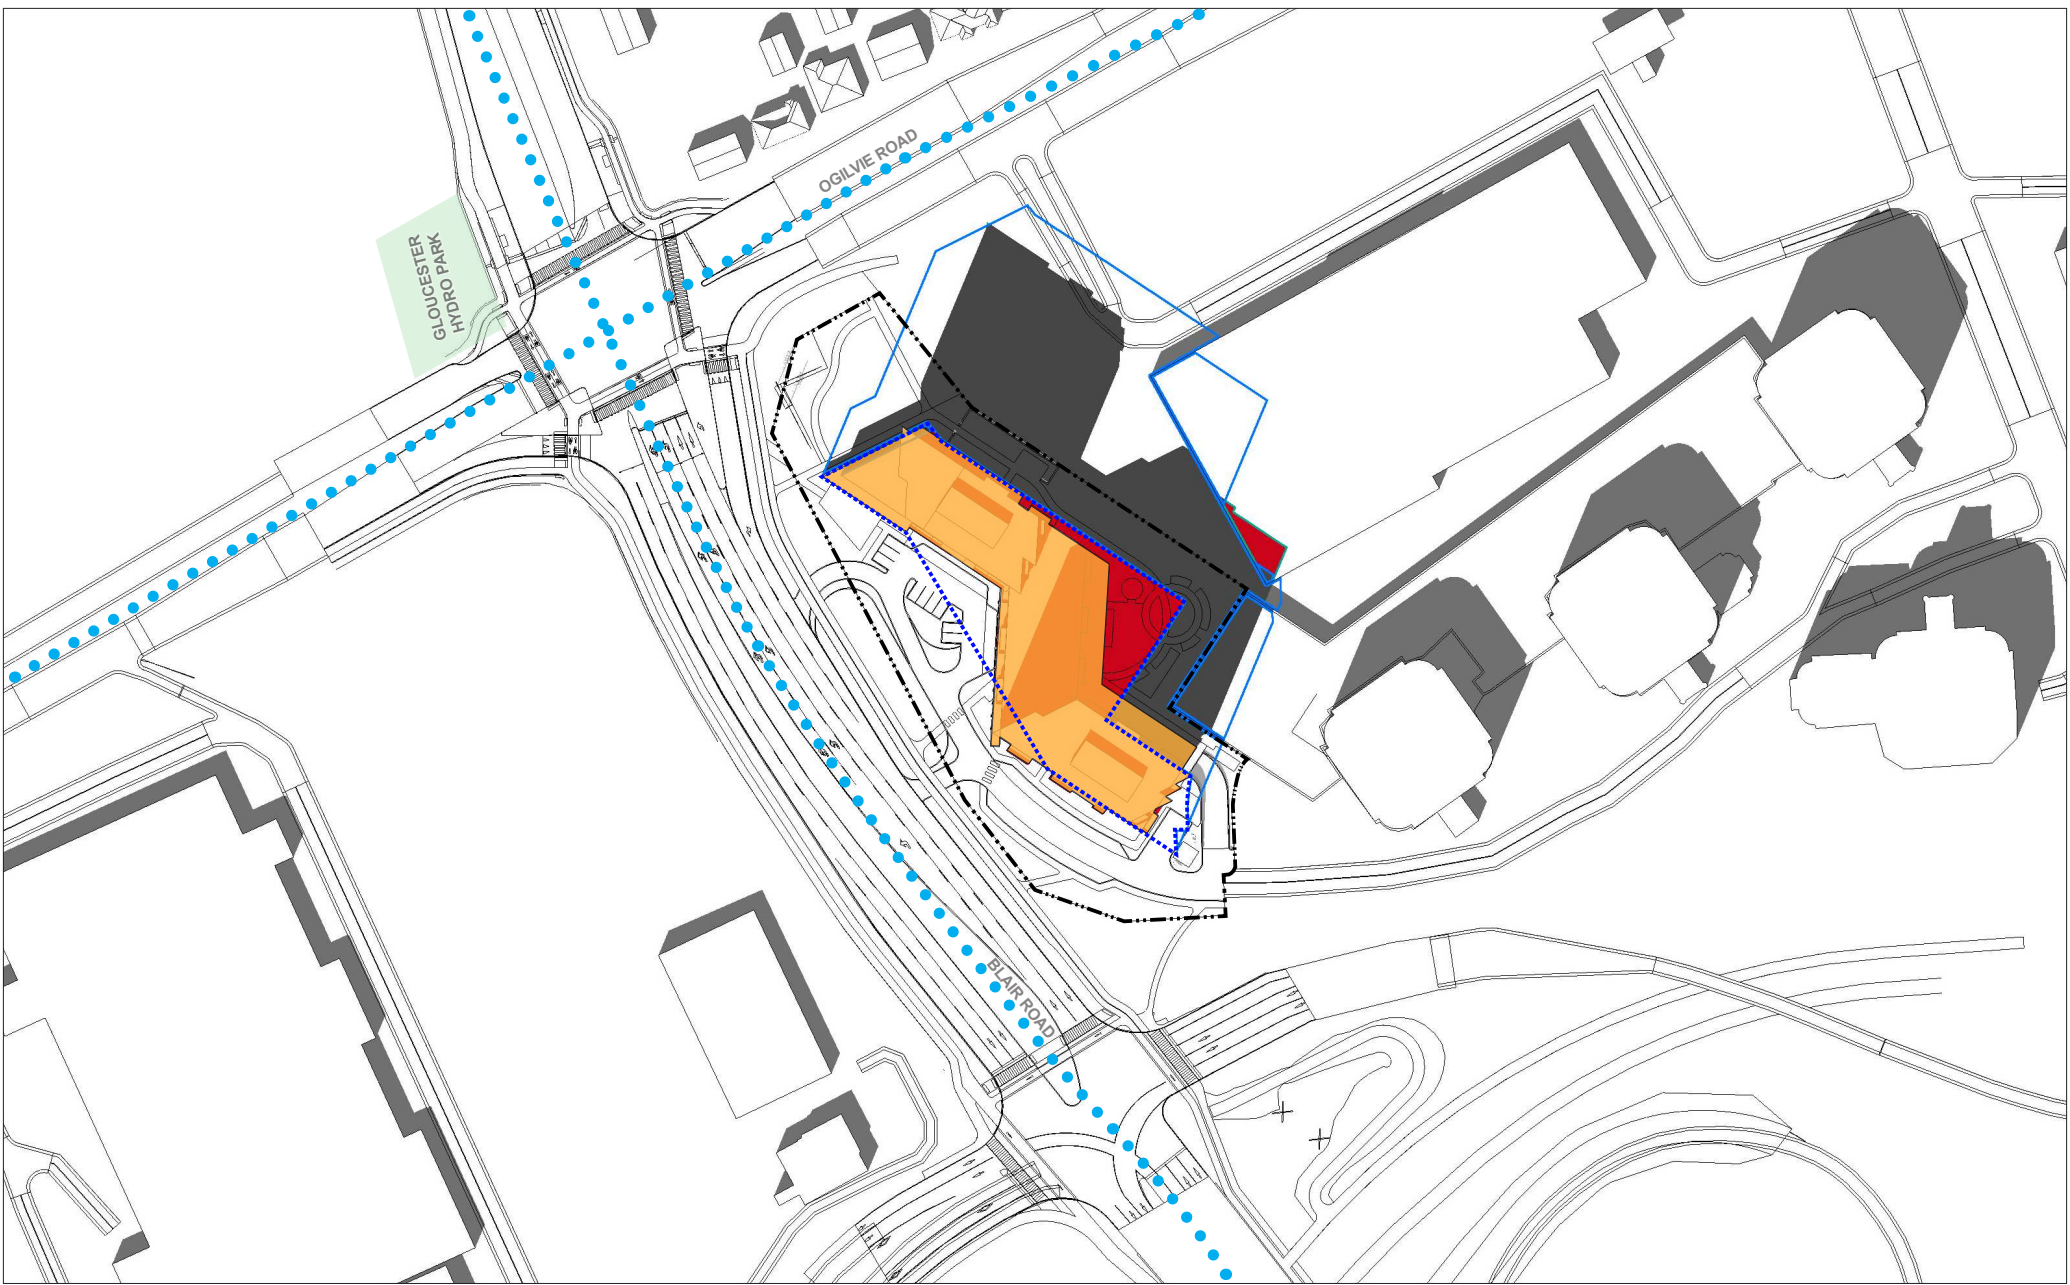

LEGEND:

- New Shadow Outline
- AOR Shadow Outline
- New Development
- AOR Footprint
- New Net Shadow
- Overlap of AOR & New Shadow
- Property Line

SENSITIVE AREAS:

- Park Spaces
- Traditional / Arterial Mainstreets

New = Proposed Development
AOR = As-Of-Right




BLAIR & OGILVIE RD
1440 BLAIR TOWERS PL, OTTAWA, ON
Top-View Shadow Analysis

Company: Hobin Architecture
Prepared by: Cristina Hoang
Date: SEP 19, 2024

Application No.: UDRP Presentation
Application Type:
Scale: 1:2000

Figure test time:
SEPTEMBER 21 2:00pm
Eastern Daylight Time (EDT) = Universal Time, 4 hours

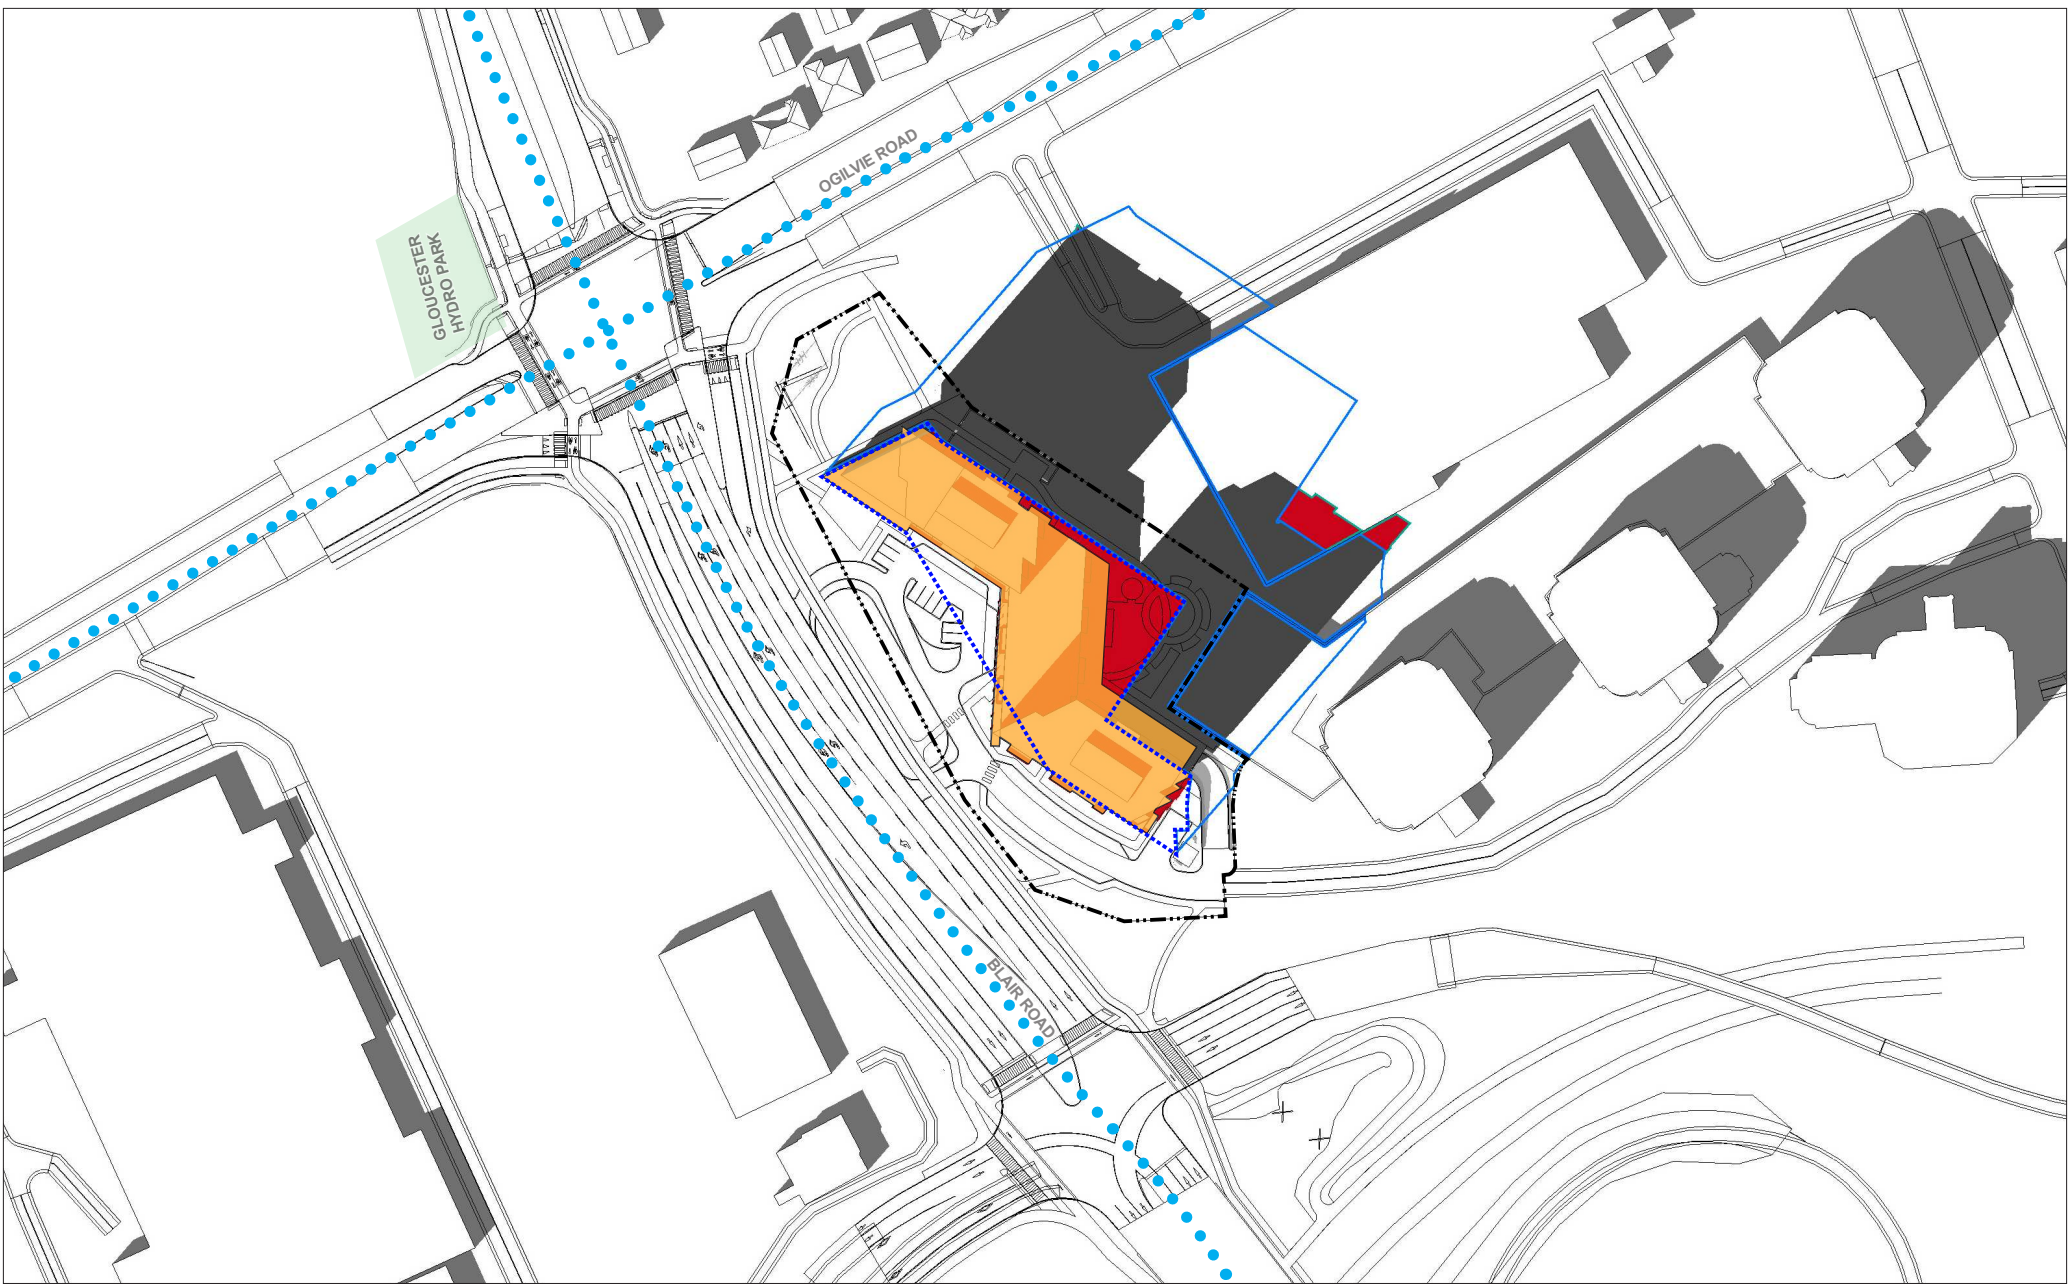

LEGEND:

- New Shadow Outline
- AOR Shadow Outline
- New Development
- AOR Footprint
- New Net Shadow
- Overlap of AOR & New Shadow
- Property Line

SENSITIVE AREAS:

- Park Spaces
- Traditional / Arterial Mainstreets

New = Proposed Development
AOR = As-Of-Right



BLAIR & OGILVIE RD
1440 BLAIR TOWERS PL, OTTAWA, ON
Top-View Shadow Analysis

Company: Hobin Architecture
Prepared by: Cristina Hoang
Date: SEP 19, 2024

Application No.: UDRP Presentation
Application Type:
Scale: 1:2000

Figure test time:
SEPTEMBER 21 3:00pm
Eastern Daylight Time (EDT) = Universal Time, 4 hours



LEGEND:

- New Shadow Outline
- AOR Footprint
- Property Line
- AOR Shadow Outline
- New Net Shadow
- Overlap of AOR & New Shadow
- New Development

SENSITIVE AREAS:

- Park Spaces
- Traditional / Arterial Mainstreets

New = Proposed Development
AOR = As-Of-Right




BLAIR & OGILVIE RD
1440 BLAIR TOWERS PL, OTTAWA, ON
Top-View Shadow Analysis

Company: Hobin Architecture
Prepared by: Cristina Hoang
Date: SEP 19, 2024

Application No.: UDRP Presentation
Application Type:
Scale: 1:2000

Figure test time:
SEPTEMBER 21 4:00pm
Eastern Daylight Time (EDT) = Universal Time, 4 hours

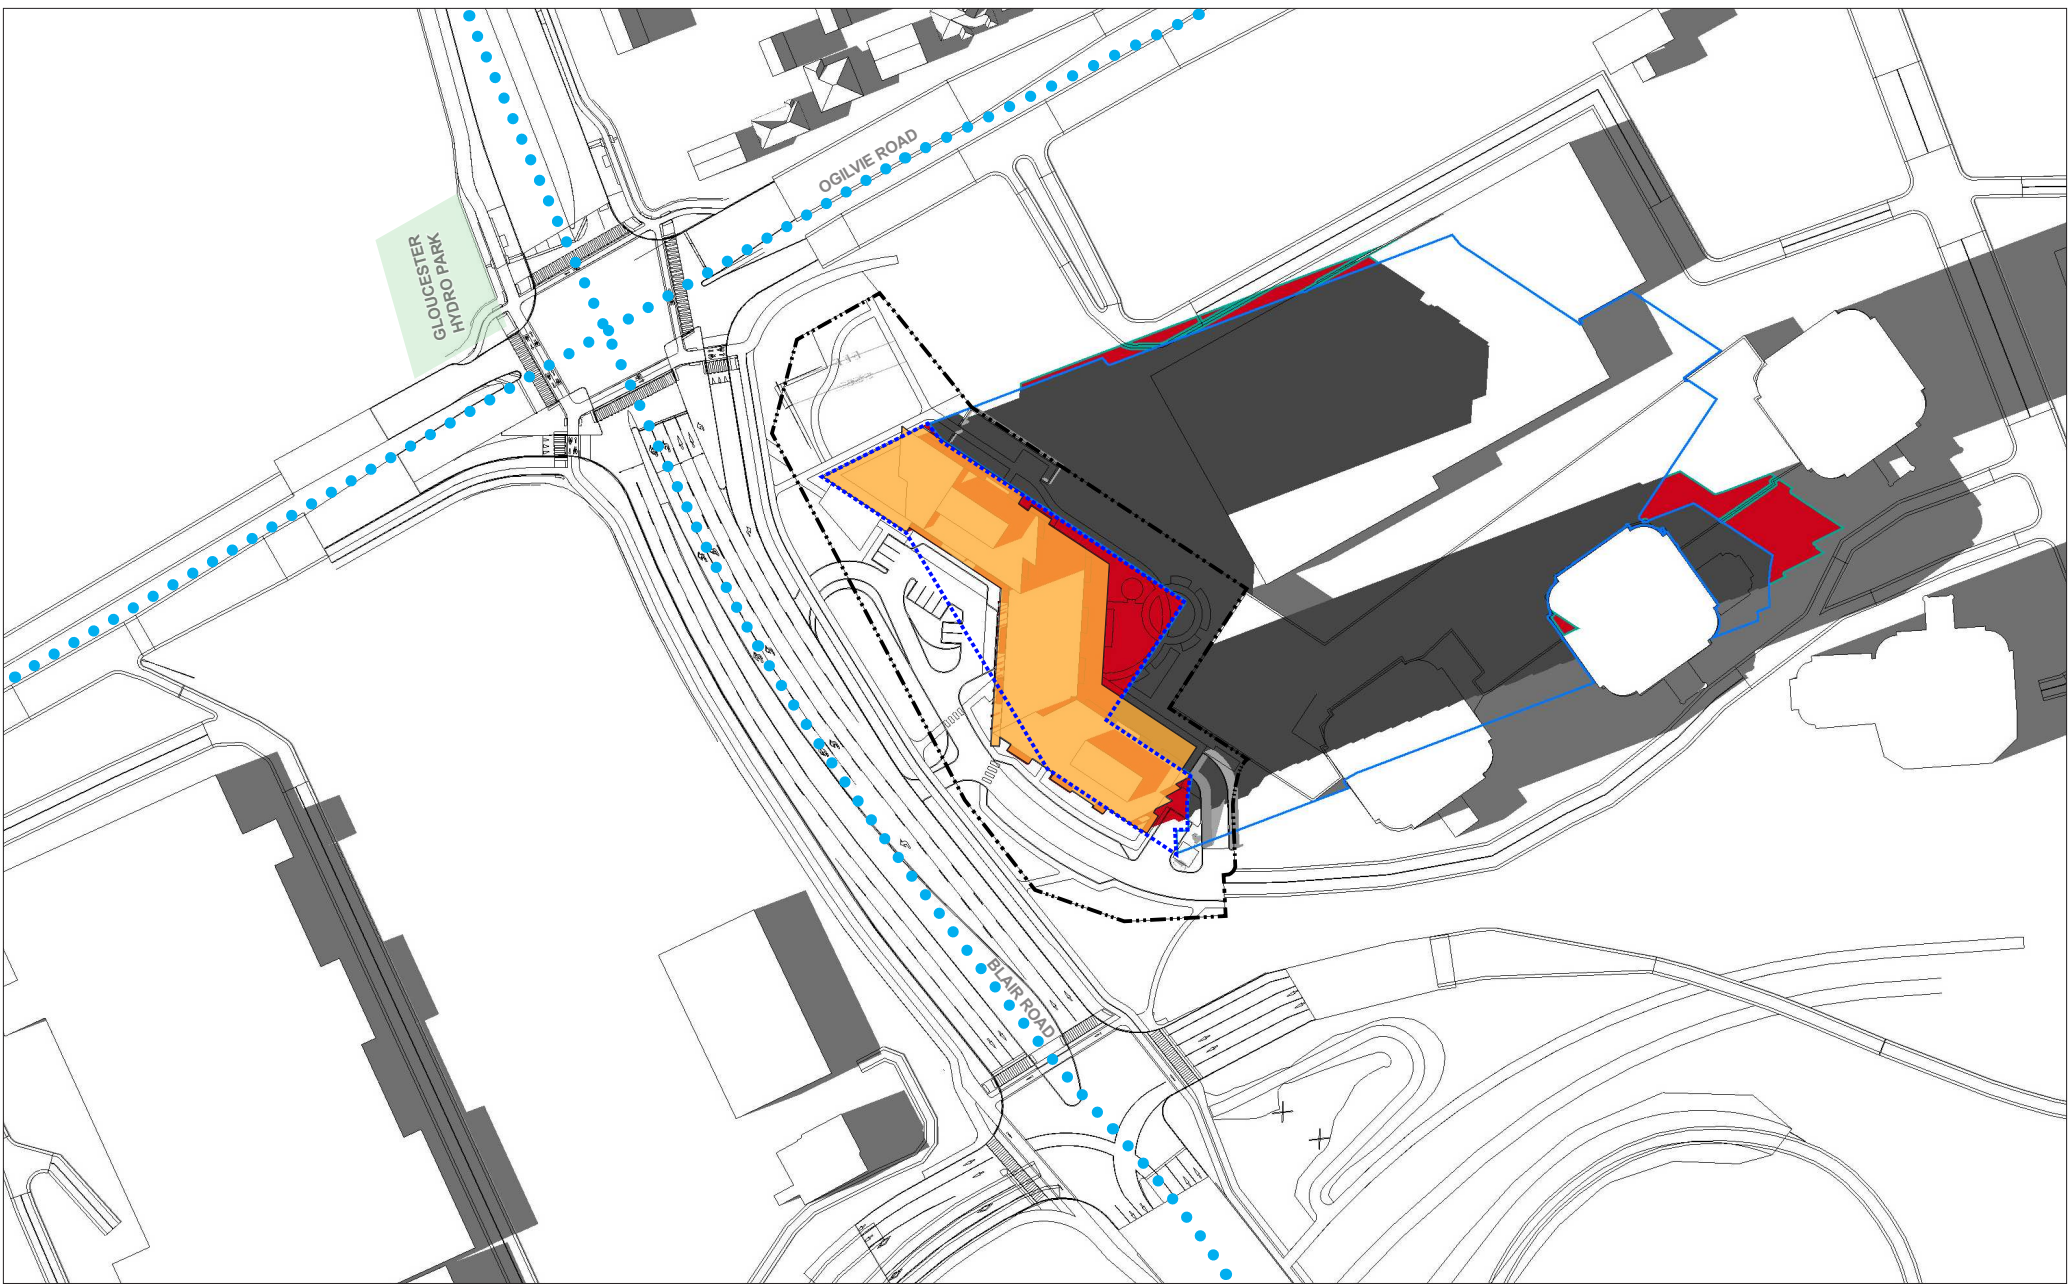


LEGEND:

- New Shadow Outline
- AOR Footprint
- Property Line
- AOR Shadow Outline
- New Net Shadow
- Overlap of AOR & New Shadow
- New Development

SENSITIVE AREAS:

- Park Spaces
- Traditional / Arterial Mainstreets

New = Proposed Development
AOR = As-Of-Right

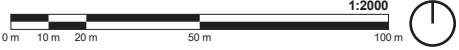

BLAIR & OGILVIE RD
1440 BLAIR TOWERS PL, OTTAWA, ON
Top-View Shadow Analysis

Company: Hobin Architecture
Prepared by: Cristina Hoang
Date: SEP 19, 2024

Application No.: UDRP Presentation
Application Type:
Scale: 1:2000

Figure test time:
SEPTEMBER 21 5:00pm
Eastern Daylight Time (EDT) = Universal Time, 4 hours




LEGEND:

- New Shadow Outline
- AOR Shadow Outline
- New Development
- AOR Footprint
- New Net Shadow
- Overlap of AOR & New Shadow
- Property Line

SENSITIVE AREAS:

- Park Spaces
- Traditional / Arterial Mainstreets

New = Proposed Development
AOR = As-Of-Right

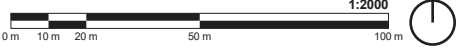


BLAIR & OGILVIE RD
1440 BLAIR TOWERS PL, OTTAWA, ON
Top-View Shadow Analysis

Company: Hobin Architecture
Prepared by: Cristina Hoang
Date: SEP 19, 2024

Application No.: UDRP Presentation
Application Type:
Scale: 1:2000

Figure test time:
SEPTEMBER 21 6:00pm
Eastern Daylight Time (EDT) = Universal Time, 4 hours

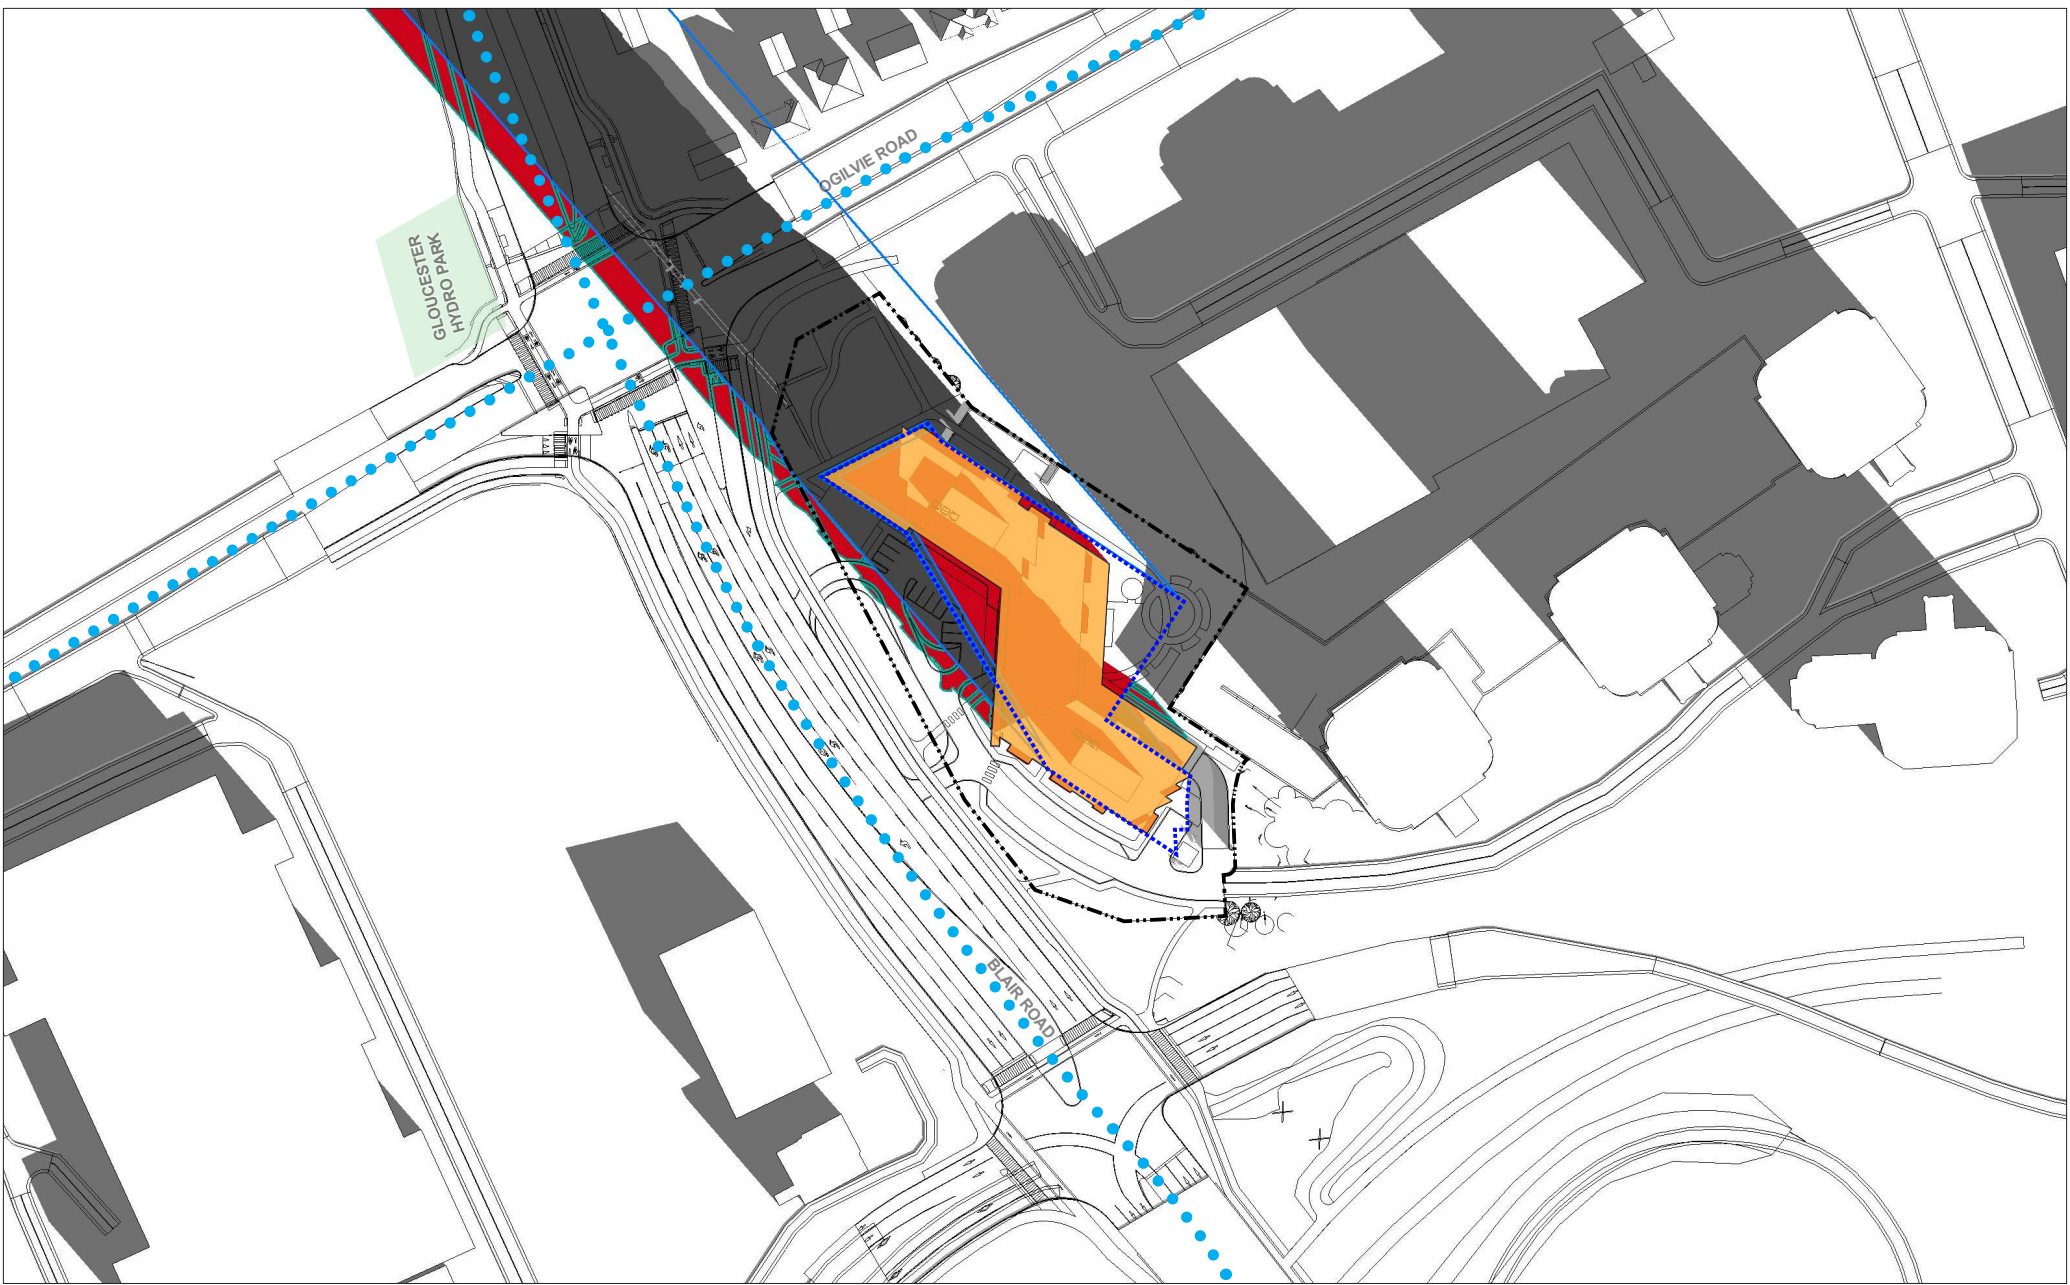

LEGEND:

- New Shadow Outline
- AOR Shadow Outline
- New Development

- AOR Footprint
- New Net Shadow
- Overlap of AOR & New Shadow

- Property Line

SENSITIVE AREAS:

- Park Spaces
- Traditional / Arterial Mainstreets

New = Proposed Development
AOR = As-Of-Right



BLAIR & OGILVIE RD
1440 BLAIR TOWERS PL, OTTAWA, ON
Top-View Shadow Analysis

Company: Hobin Architecture
Prepared by: Cristina Hoang
Date: SEP 19, 2024

Application No.: UDRP Presentation
Application Type:
Scale: 1:2000

Figure test time:
DECEMBER 21 9:00am
Eastern Standard Time (EST) = Universal Time, 5 hours




LEGEND:


- New Shadow Outline
- AOR Footprint
- Property Line
- AOR Shadow Outline
- New Net Shadow
- New Development
- Overlap of AOR & New Shadow

SENSITIVE AREAS:

- Park Spaces
- Traditional / Arterial Mainstreets

New = Proposed Development
AOR = As-Of-Right

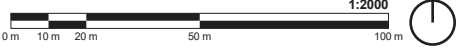

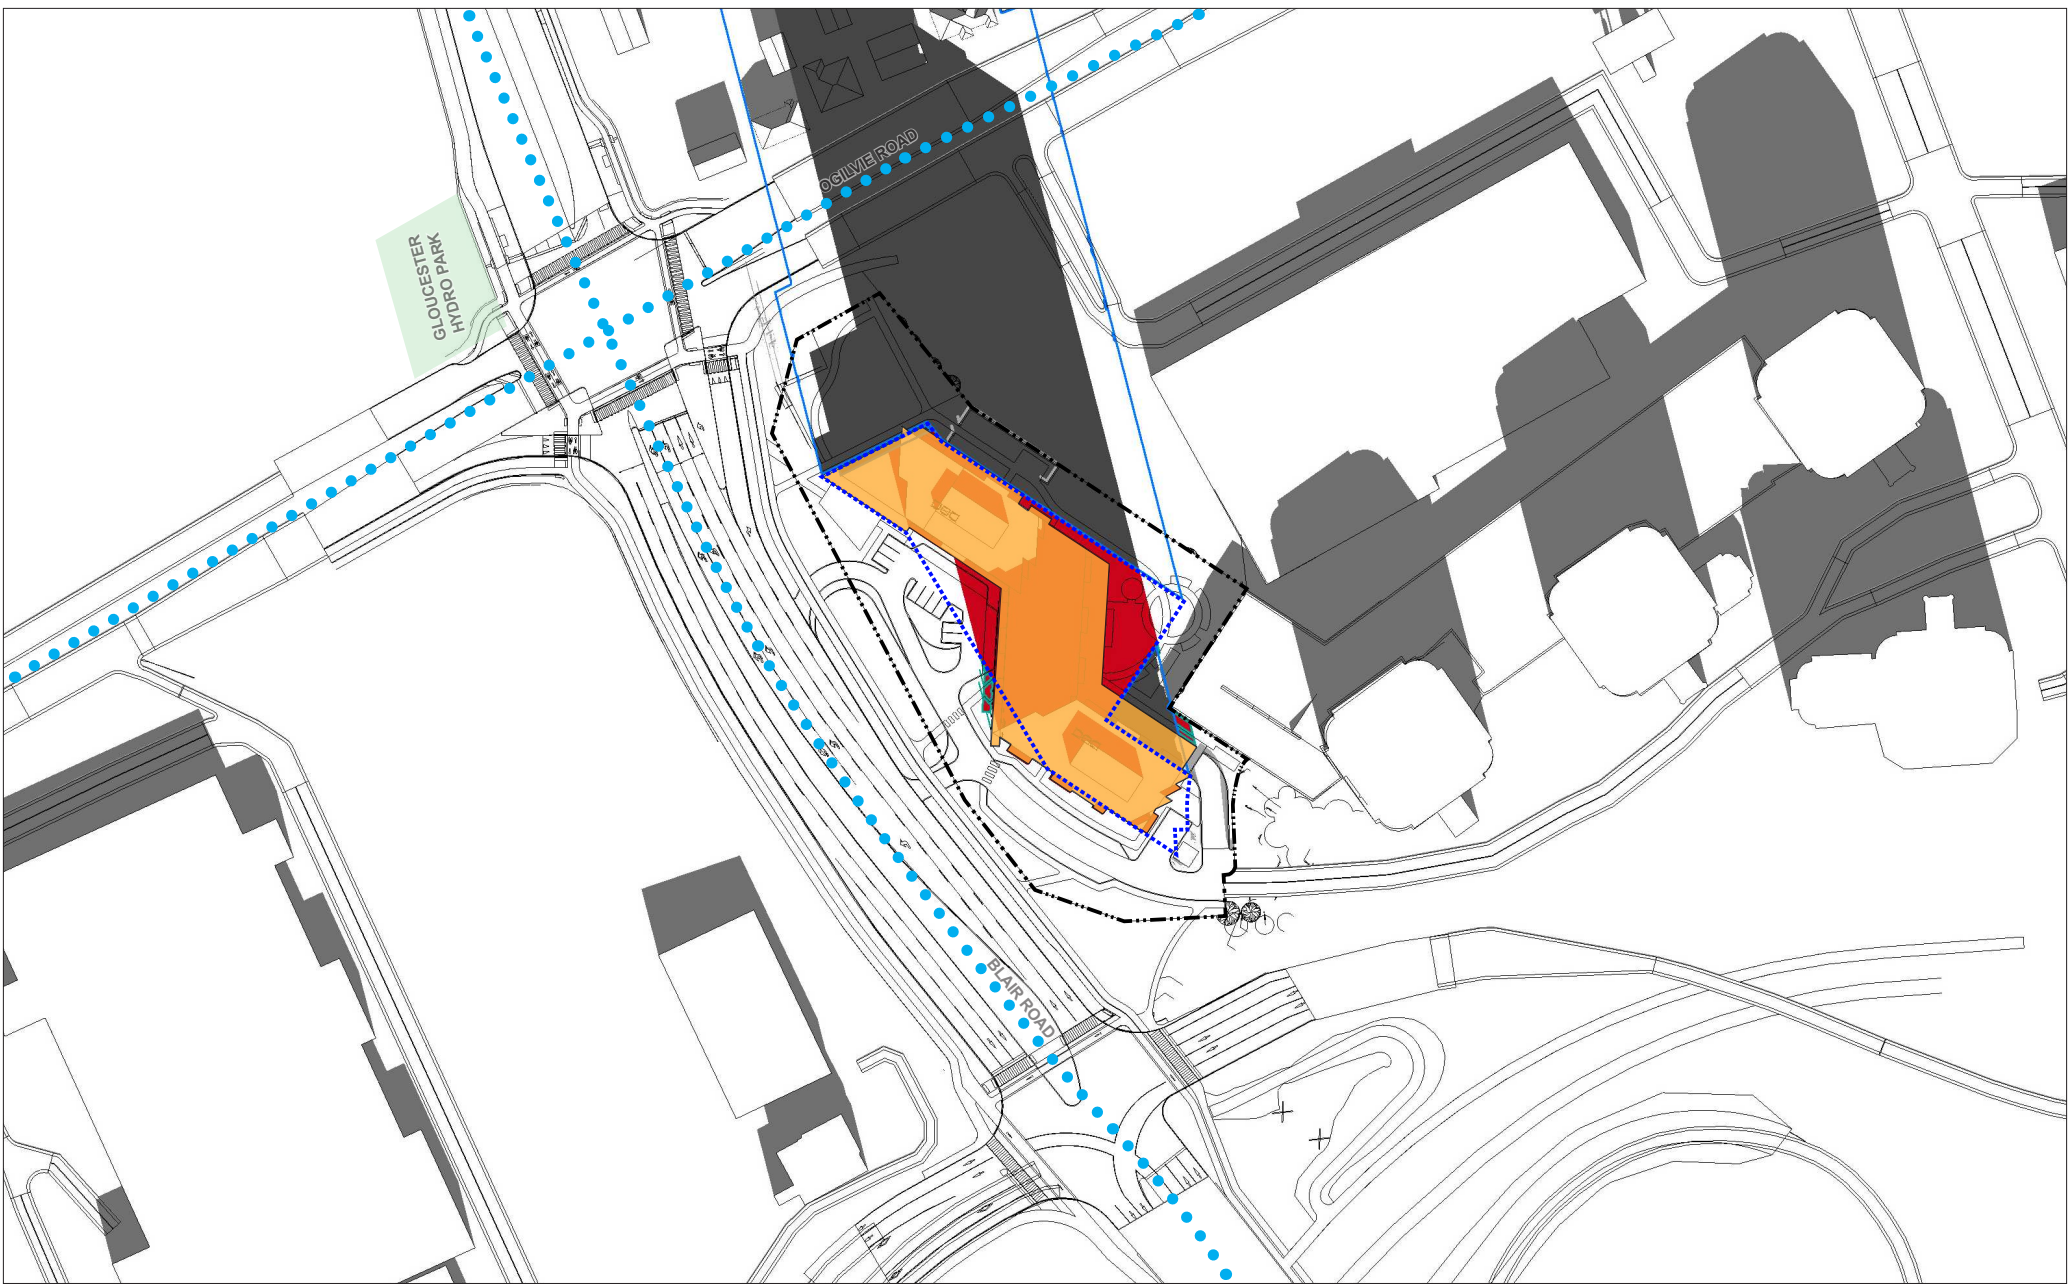


LEGEND:

- New Shadow Outline
- AOR Shadow Outline
- New Development
- AOR Footprint
- New Net Shadow
- Overlap of AOR & New Shadow
- Property Line

SENSITIVE AREAS:

- Park Spaces
- Traditional / Arterial Mainstreets

New = Proposed Development
AOR = As-Of-Right

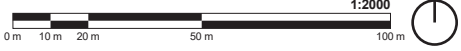


BLAIR & OGILVIE RD
1440 BLAIR TOWERS PL, OTTAWA, ON
Top-View Shadow Analysis

Company: Hobin Architecture
Prepared by: Cristina Hoang
Date: SEP 19, 2024

Application No.: UDRP Presentation
Application Type:
Scale: 1:2000

Figure test time:
DECEMBER 21 11:00am
Eastern Standard Time (EST) = Universal Time, 5 hours

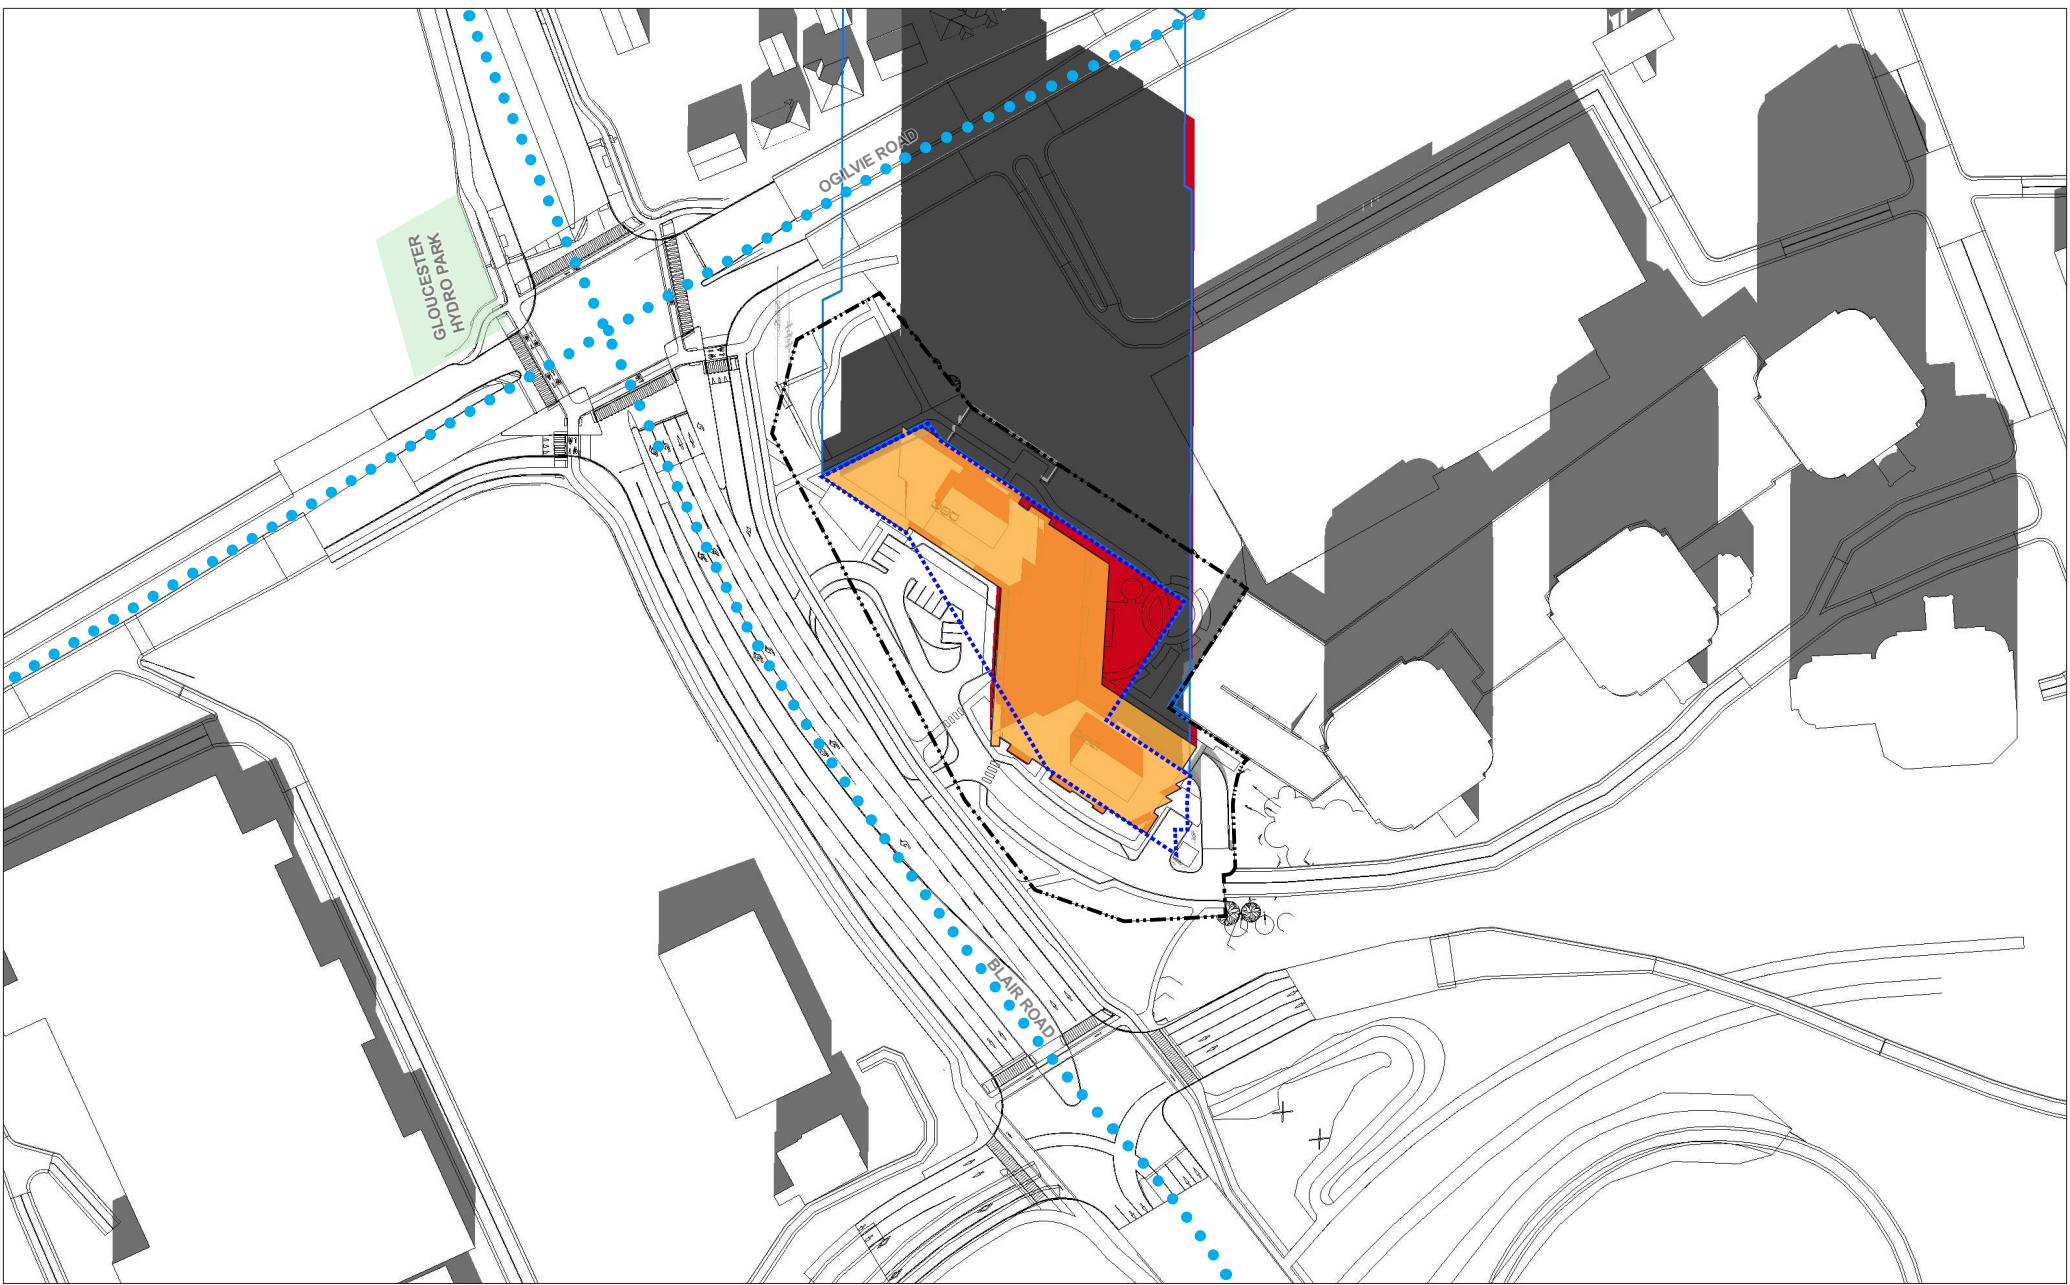


LEGEND:


- New Shadow Outline
- AOR Footprint
- Property Line
- AOR Shadow Outline
- New Net Shadow
- New Development
- Overlap of AOR & New Shadow

SENSITIVE AREAS:

- Park Spaces
- Traditional / Arterial Mainstreets

New = Proposed Development
AOR = As-Of-Right

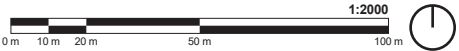

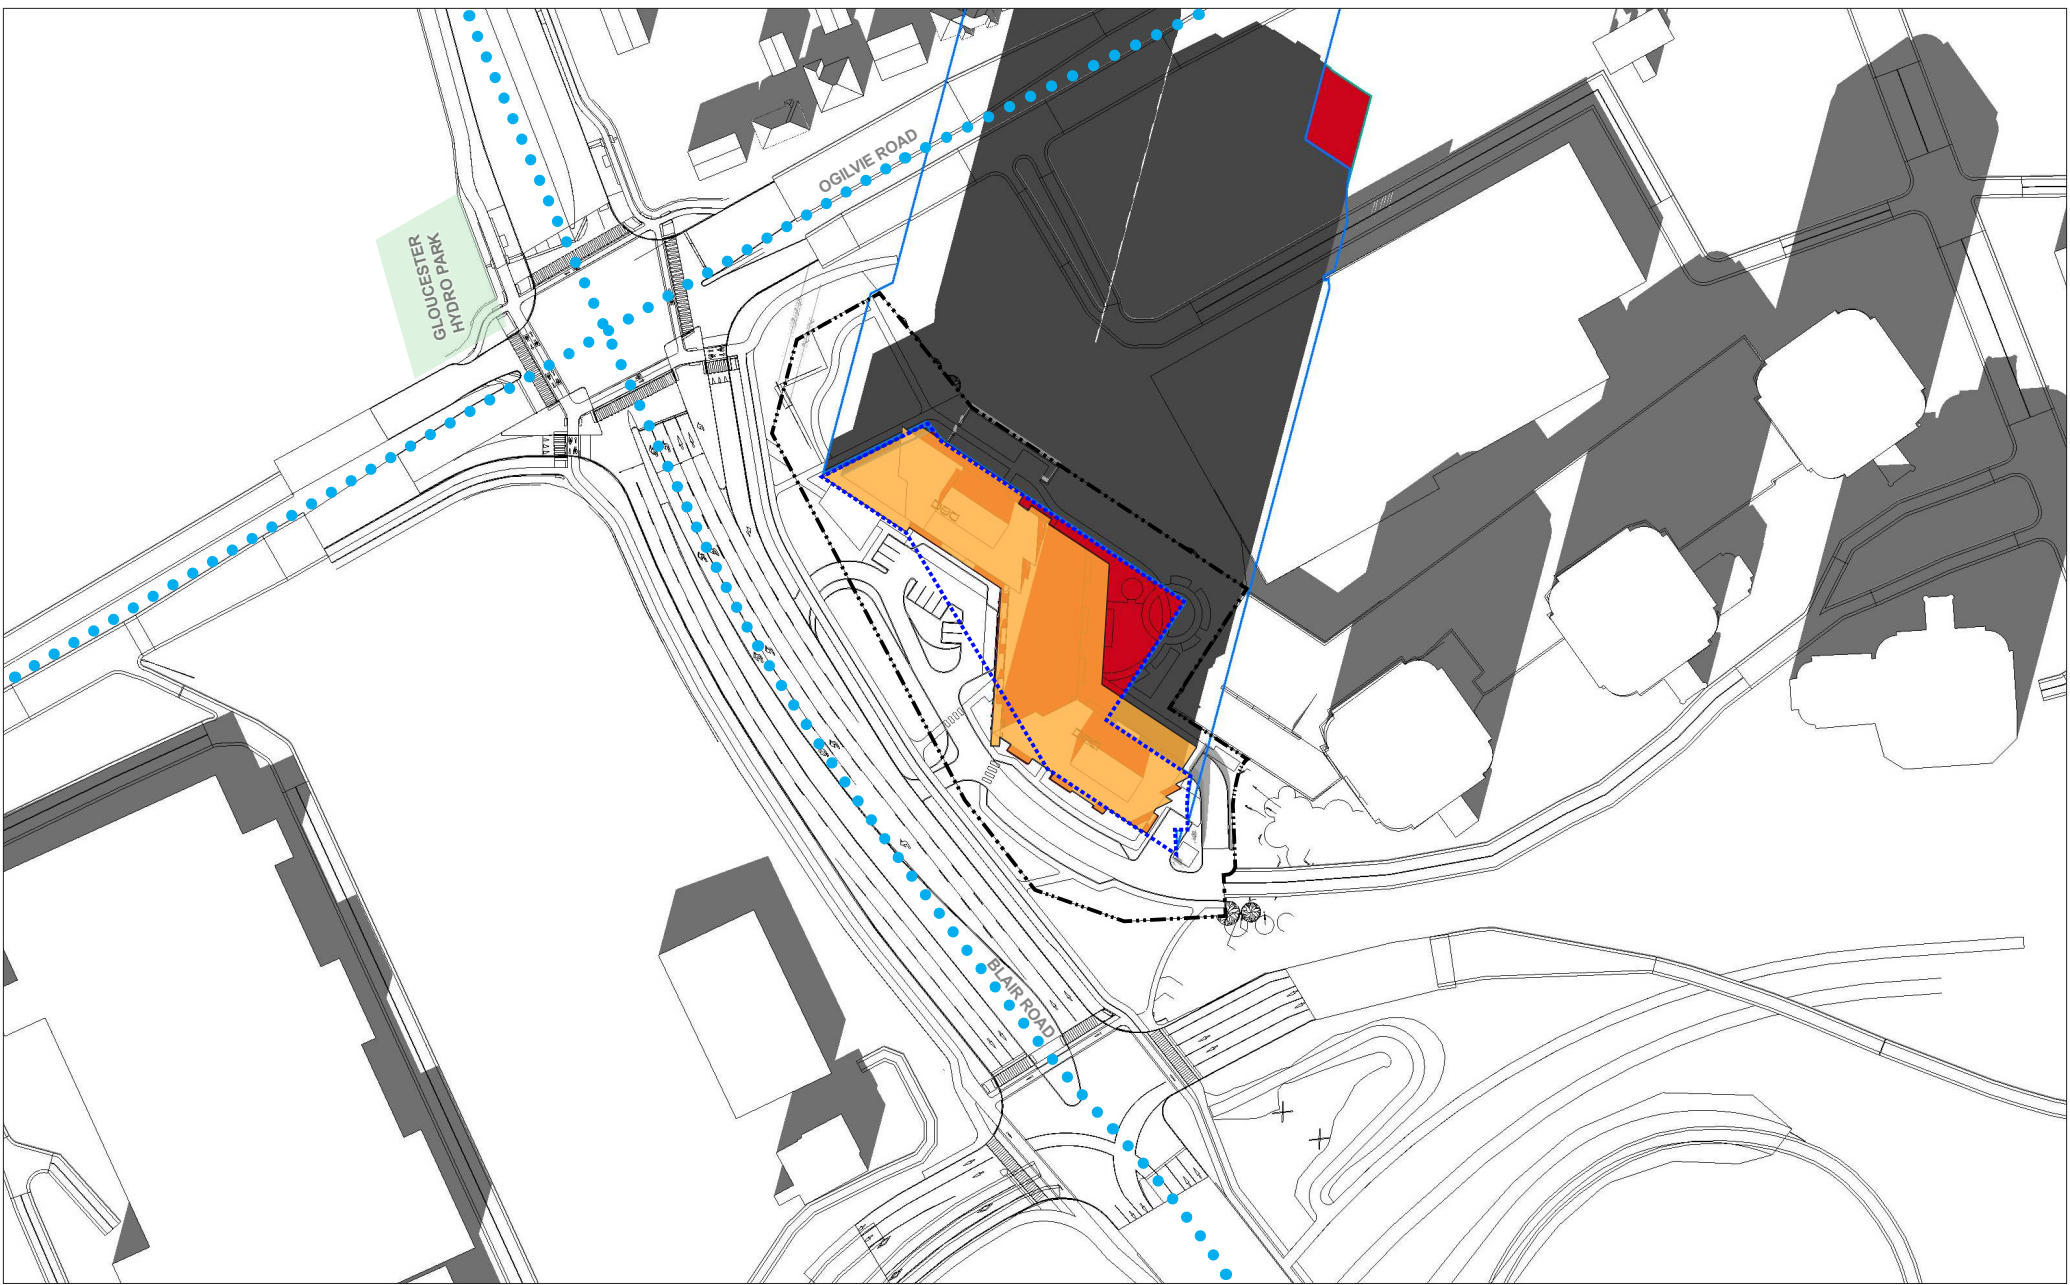

LEGEND:

- New Shadow Outline
- AOR Footprint
- Property Line
- AOR Shadow Outline
- New Net Shadow
- Overlap of AOR & New Shadow
- New Development

SENSITIVE AREAS:

- Park Spaces
- Traditional / Arterial Mainstreets

New = Proposed Development
AOR = As-Of-Right




BLAIR & OGILVIE RD
1440 BLAIR TOWERS PL, OTTAWA, ON
Top-View Shadow Analysis

Company: Hobin Architecture
Prepared by: Cristina Hoang
Date: SEP 19, 2024

Application No.: UDRP Presentation
Application Type:
Scale: 1:2000

Figure test time:
DECEMBER 21 1:00pm
Eastern Standard Time (EST) = Universal Time, 5 hours

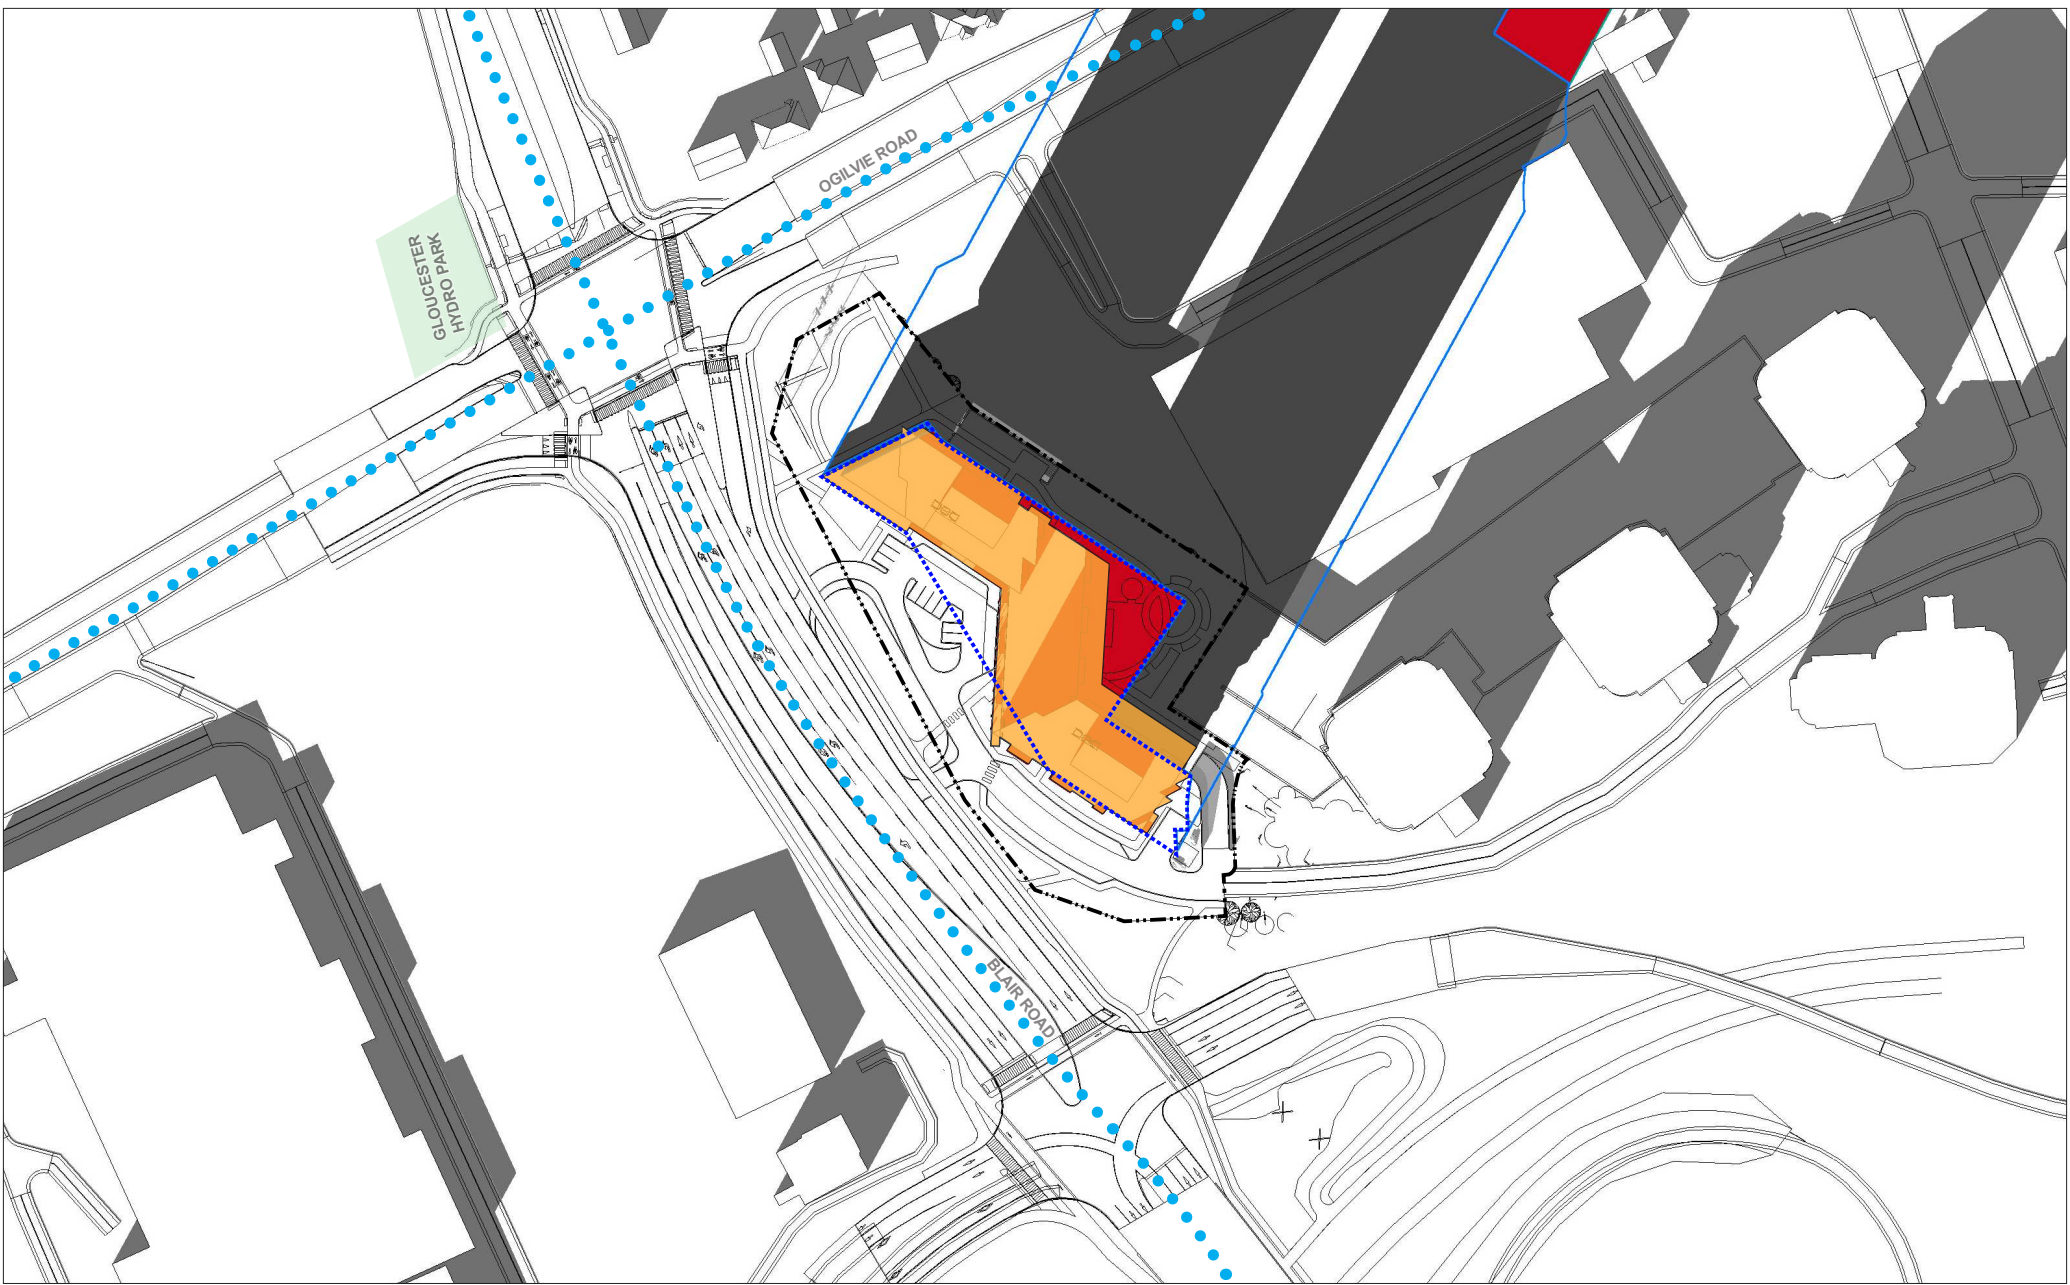

LEGEND:

New Shadow Outline

AOR Shadow Outline

New Development

AOR Footprint

New Net Shadow

Overlap of AOR & New Shadow

Property Line

SENSITIVE AREAS:

Park Spaces

Traditional / Arterial Mainstreets

New = Proposed Development
AOR = As-Of-Right

0 m

10 m

20 m

50 m

100 m


1:2000

BLAIR & OGILVIE RD
1440 BLAIR TOWERS PL, OTTAWA, ON
Top-View Shadow Analysis

Company: Hobin Architecture
Prepared by: Cristina Hoang
Date: SEP 19, 2024

Application No.: UDRP Presentation
Application Type:
Scale: 1:2000

Figure test time:
DECEMBER 21 2:00pm
Eastern Standard Time (EST) = Universal Time, 5 hours
Page 32 of 33

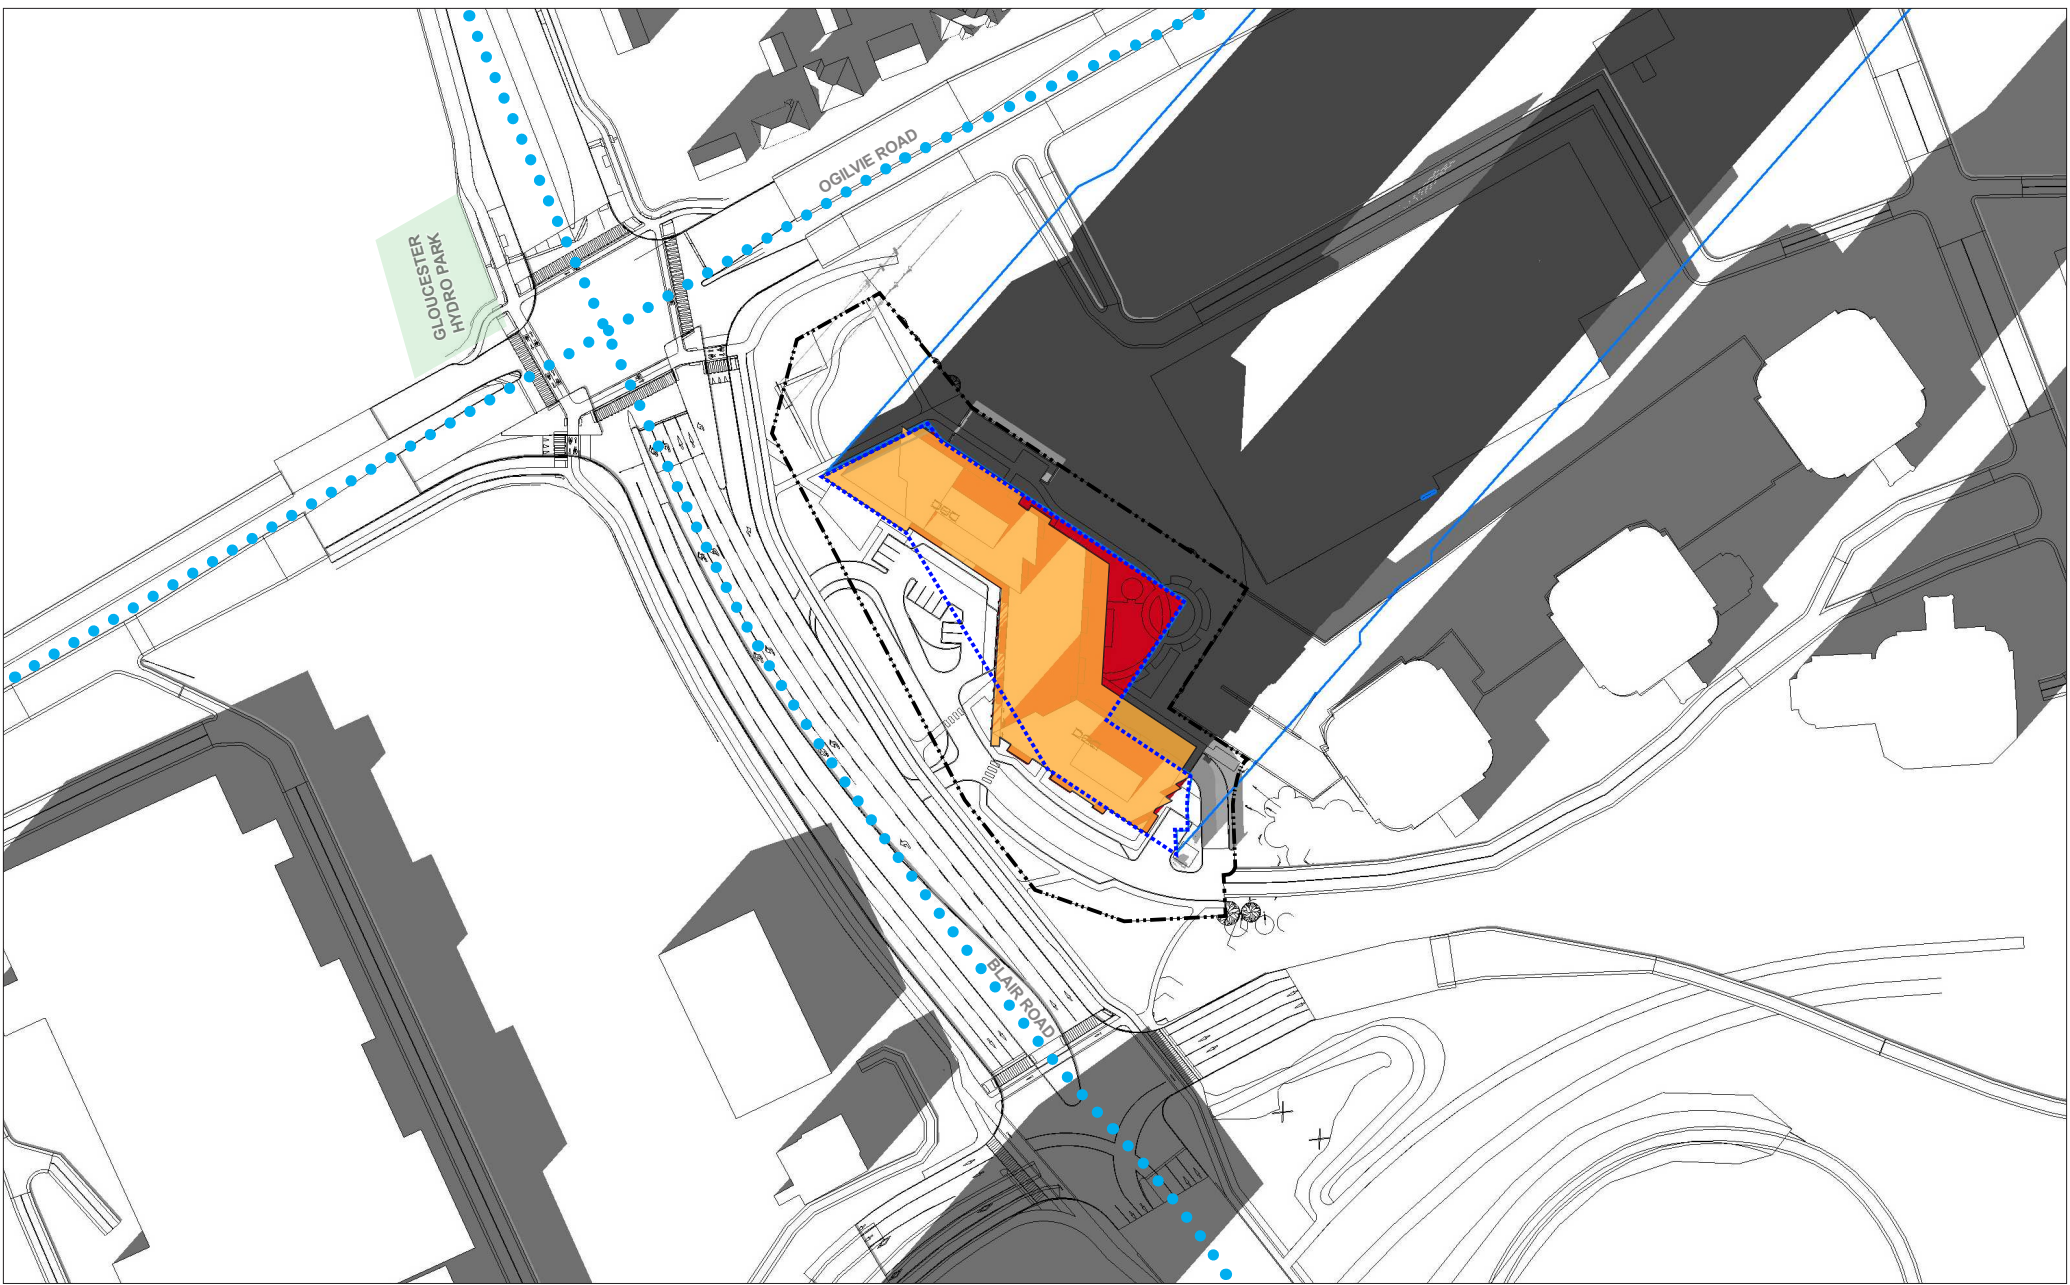


LEGEND:

- New Shadow Outline
- AOR Footprint
- Property Line
- AOR Shadow Outline
- New Net Shadow
- Overlap of AOR & New Shadow
- New Development

SENSITIVE AREAS:

- Park Spaces
- Traditional / Arterial Mainstreets

New = Proposed Development
AOR = As-Of-Right

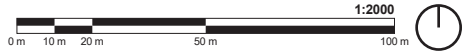

BLAIR & OGILVIE RD
1440 BLAIR TOWERS PL, OTTAWA, ON
Top-View Shadow Analysis

Company: Hobin Architecture
Prepared by: Cristina Hoang
Date: SEP 19, 2024

Application No.: UDRP Presentation
Application Type:
Scale: 1:2000

Figure test time:
DECEMBER 21 3:00pm
Eastern Standard Time (EST) = Universal Time, 5 hours