

535

Legget Drive

ISSUED FOR SITE PLAN APPROVAL (SPA)

NEUF architect(e)s | KRP Properties | Novatech | 13338 | November 29, 2024

TABLE OF CONTENTS

CONTEXT

SITE LOCATION MAP (5KM)	4
SITE LOCATION MAP (50KM)	5
ACTIVE TRANSPORT MAP	6
EXISTING AERIAL & STREET VIEWS	7
EXISTING CONDITIONS 535 LEGGET DRIVE	8

INTRODUCTION

INTRODUCTION	10
INSPIRATION - BASE	11
INSPIRATION - FACADE	12
INSPIRATION - TOP	13
DEVELOPMENT CONCEPT	14


RENDERINGS

RENDERING 1	16
RENDERING 2	17
BEFORE/AFTER	18


ANNEXE



BASEMENT	20
GROUND FLOOR	21
TYPICAL FLOOR	22
SOUTH ELEVATION	23
EAST ELEVATION	24
WEST ELEVATION	25
NORTH ELEVATION	26

CONTEXT

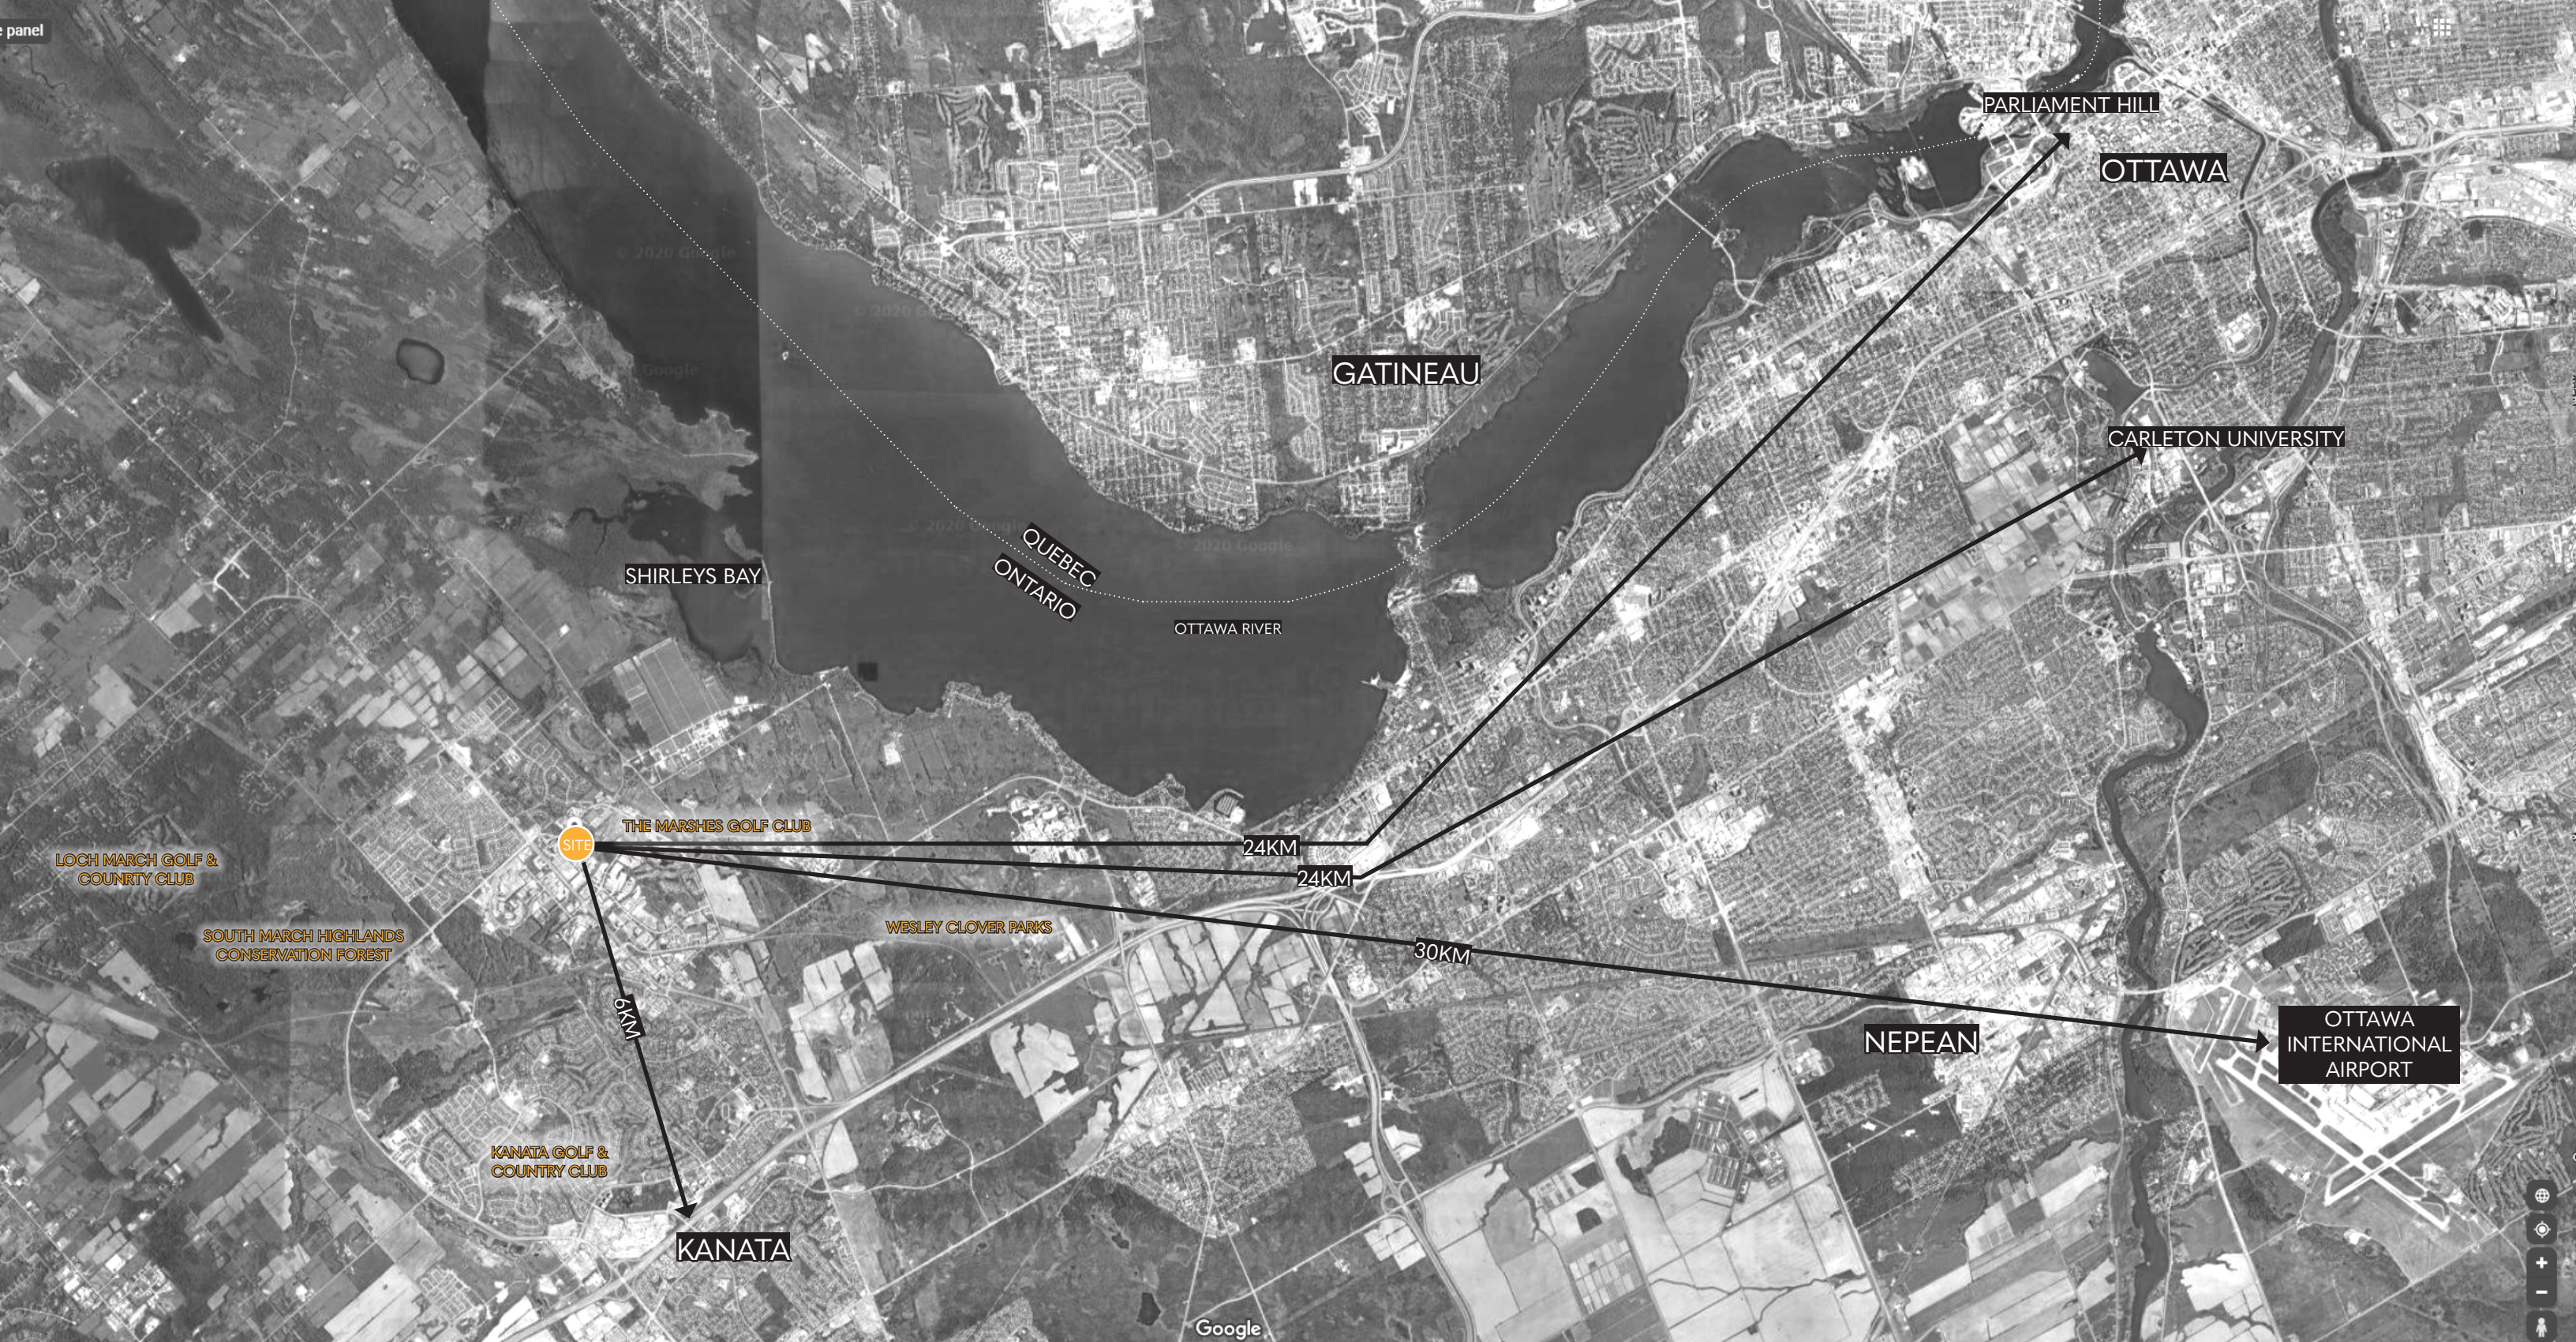

SITE LOCATION MAP (5KM)

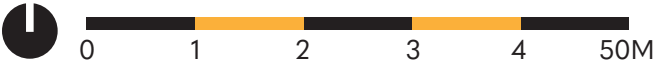


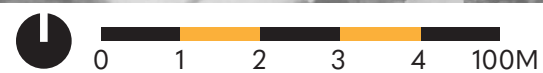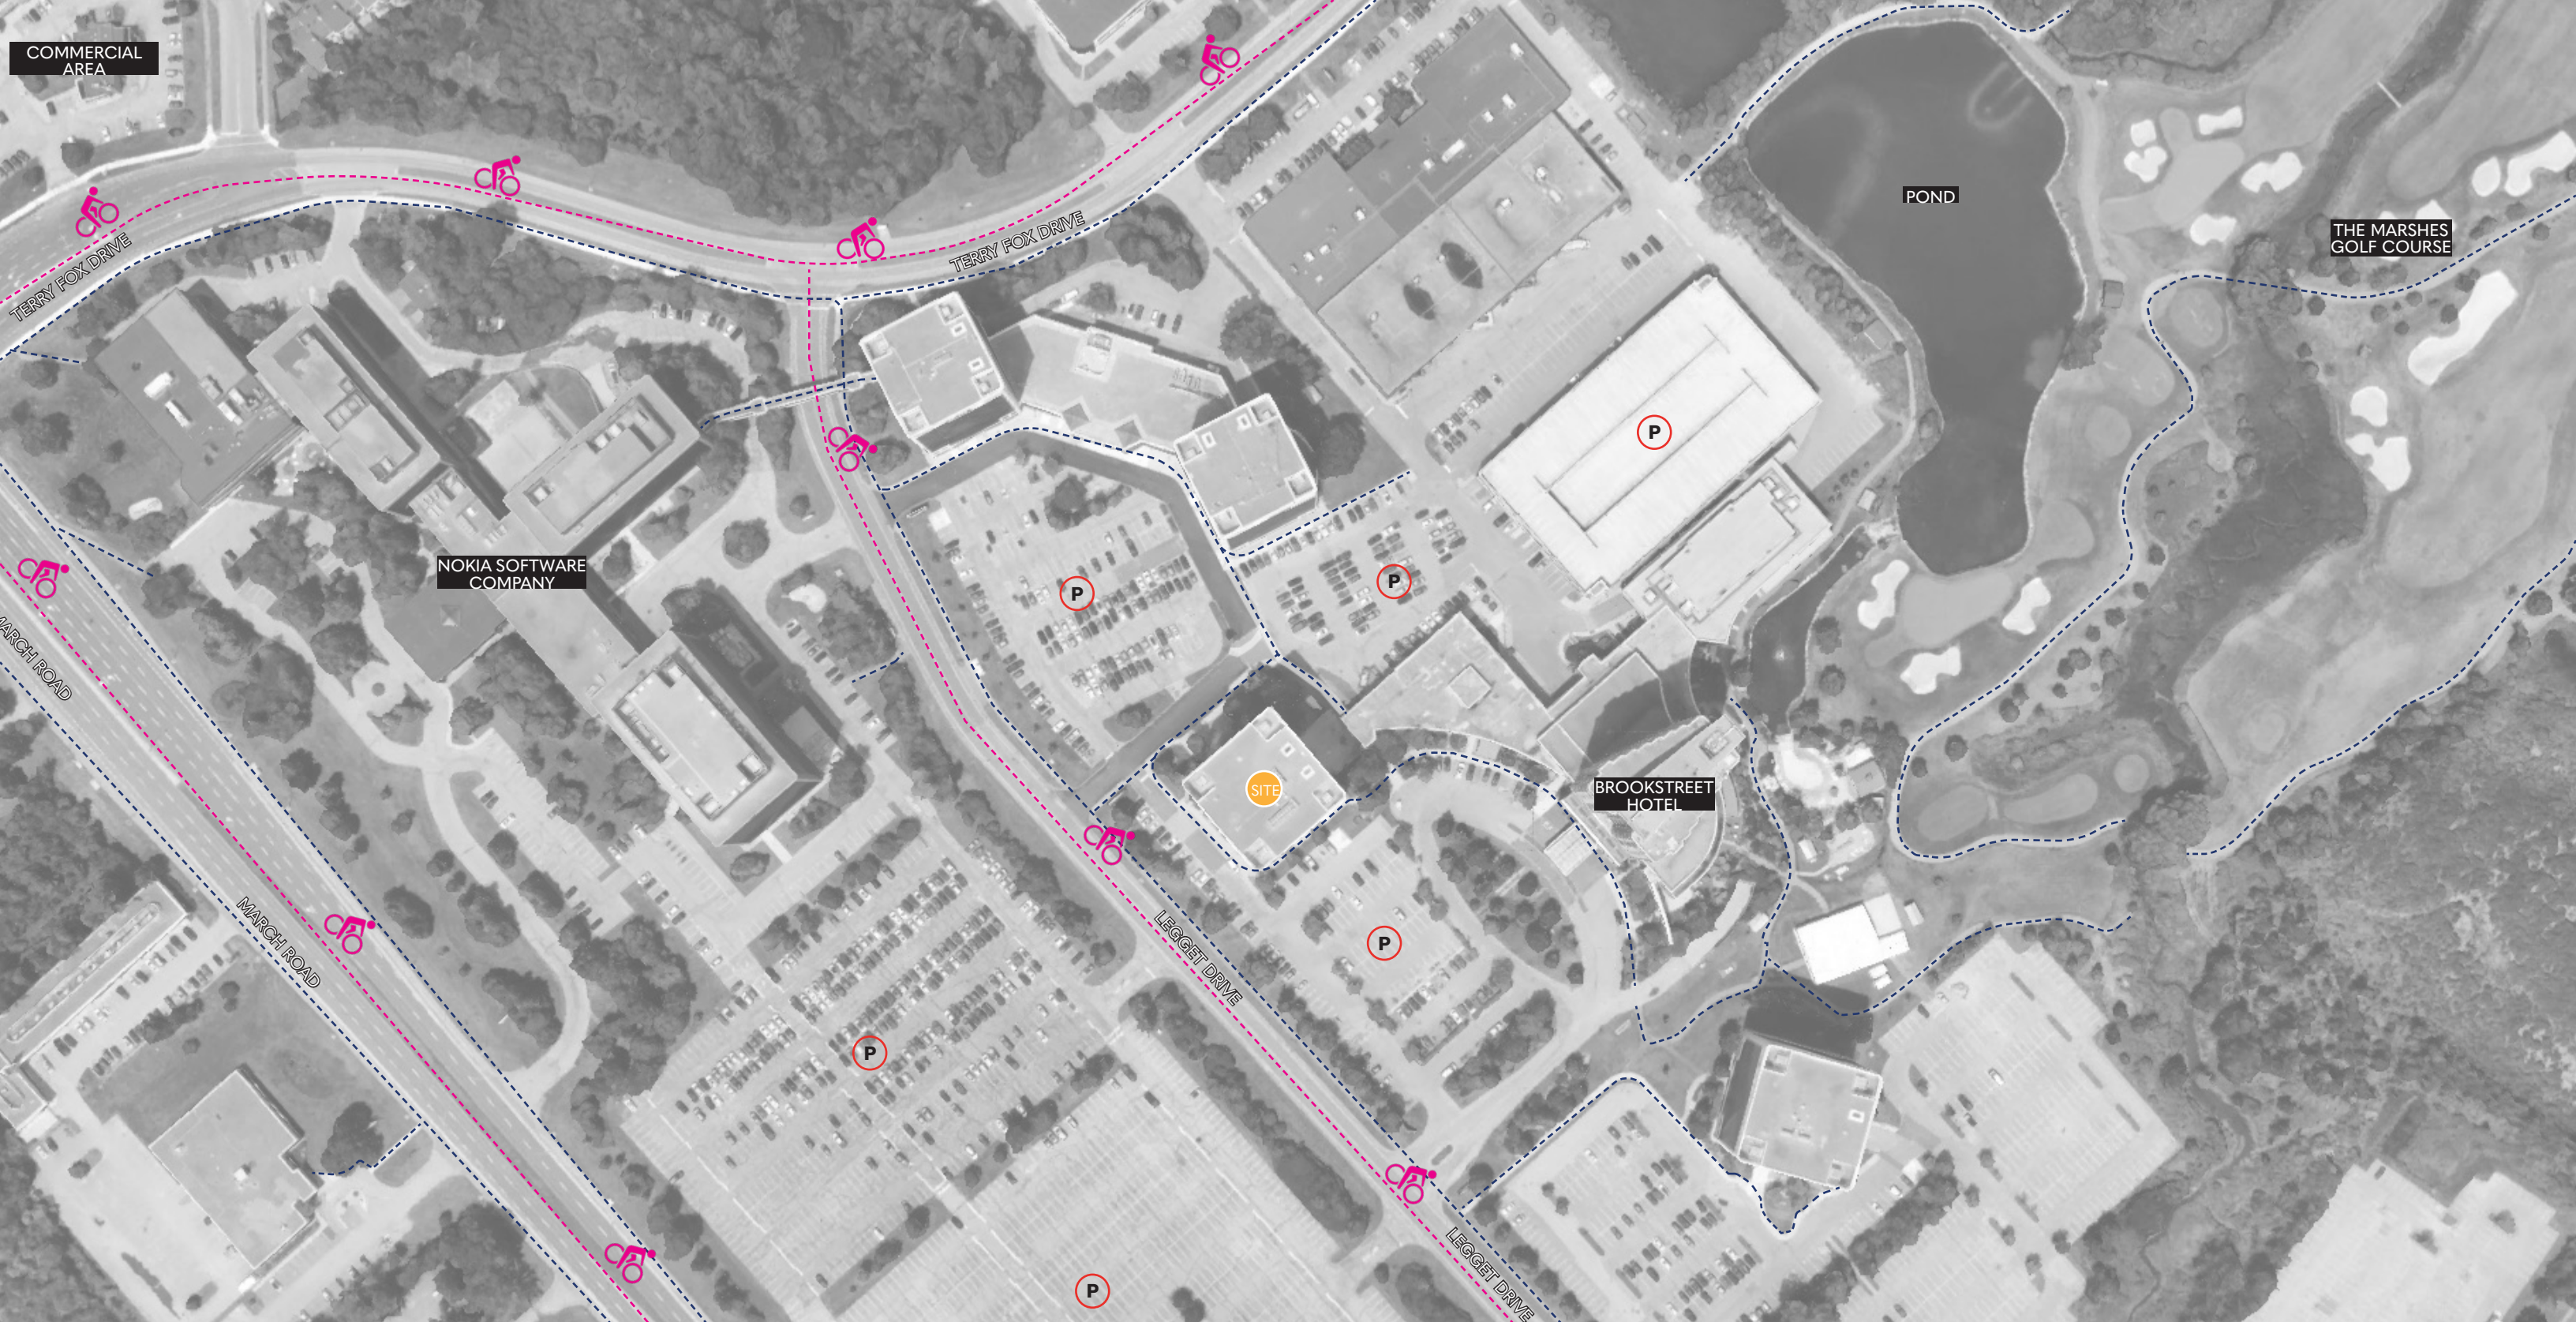

-  : BICYCLE LANE (ON-ROAD)
-  : PEDESTRIANS PATHS
-  : PARKING

ACTIVE TRANSPORT MAP

NEUF architect(e)s | KRP Properties | 13338 | November 29, 2024

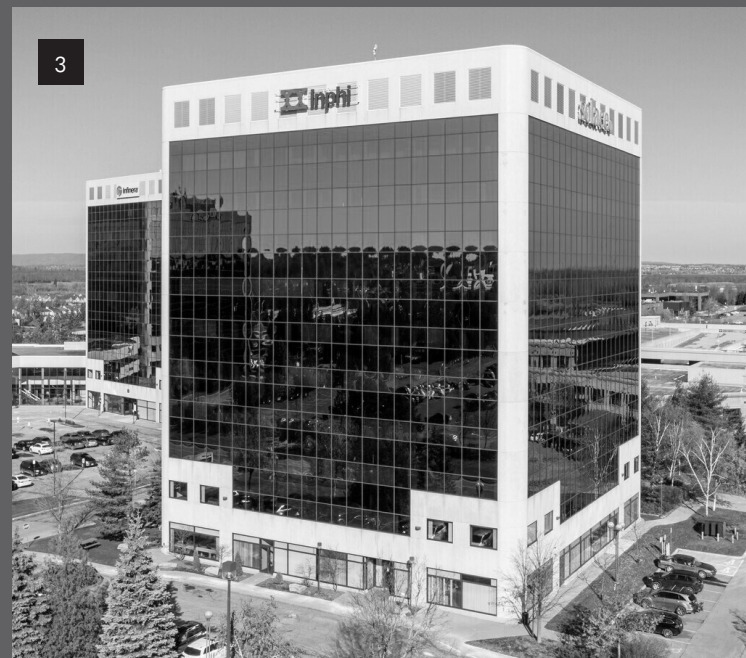

EXISTING AERIAL & STREET VIEWS



EXISTING CONDITIONS 535 LEGGETT DRIVE

INTRODUCTION

INTRODUCTION

THE PROJECT AT 535 LEGGET DRIVE INVOLVES THE CONVERSION OF AN EXISTING 11-STORY OFFICE BUILDING INTO A RESIDENTIAL APARTMENT COMPLEX, CONSISTING OF 115 RENTAL UNITS. THE PRIMARY OBJECTIVE IS TO REVITALIZE THE BUILDING BY INTEGRATING CONTEMPORARY ARCHITECTURAL ELEMENTS THAT BREATHE NEW LIFE INTO THE SPACE AND CONTRIBUTE TO CREATING A VIBRANT AND INVITING RESIDENTIAL COMMUNITY.

MODERNIZING THE EXTERIOR WITH ELEGANCE

The design approach focuses on modernizing the building's exterior while enhancing its functionality as a residential space. A key feature of the design is the introduction of a continuous canopy around the ground floor, which will provide a sense of elegance and create a visually striking floating effect. The canopy, along with distinctive cladding on the ground floor, will establish a strong visual identity, ensuring the building stands out within the Kanata landscape.

DYNAMIC FAÇADE ENHANCEMENTS

To further enhance the building's exterior, the proposal includes replacing the existing window wall system with a new, more dynamic façade. This updated system will allow for the integration of Juliette balconies and textured spandrel panels, offering each unit a greater connection to the outdoors and increasing interior privacy.

COMPREHENSIVE RESIDENTIAL AMENITIES

Residents of 535 Legget Drive will enjoy access to a range of amenities both within the building and in the adjacent Brookstreet Hotel. The on-site amenities will be designed to complement the modern living environment being created, while the proximity to the Brookstreet Hotel will offer residents the opportunity to take advantage of additional services and facilities, enhancing their overall living experience.

LANDSCAPE AND ACCESSIBILITY IMPROVEMENTS


In addition to the architectural modifications, there is a commitment to enhancing the surrounding landscape. A new entrance to the project from Legget Drive will be created, designed to improve accessibility and presence. The landscape upgrades will include the addition of more green spaces and an increased number of trees, which will serve as a buffer between the building and Legget Drive, contributing to the aesthetic and environmental quality of the project. Similar to the architectural elements, the materials and textures used in the landscape will be updated, marking this project as a distinct and innovative direction for the Brookstreet campus.


TRANSFORMING THE OFFICE INTO A VIBRANT COMMUNITY

This comprehensive redesign will transform the existing office building into a vibrant residential community, offering residents a modern living environment with a wide range of amenities. The design ensures that the building will not only meet the needs of its future residents but also contribute positively to the Kanata neighborhood.

535



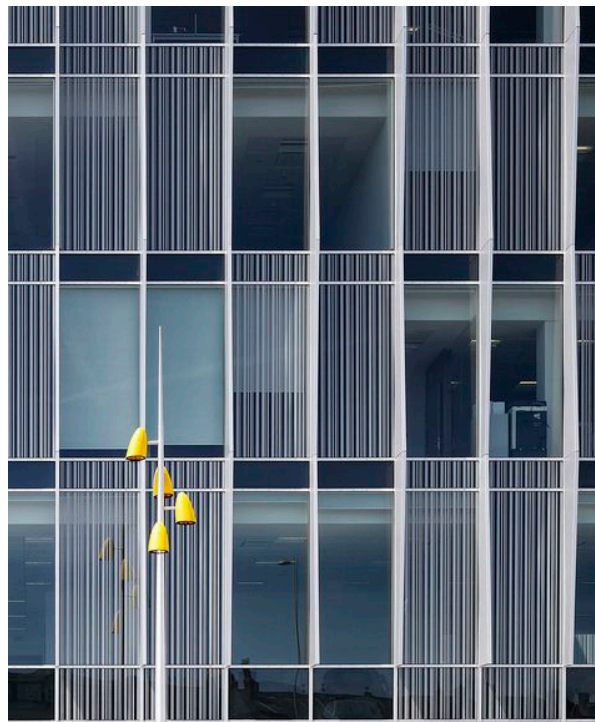

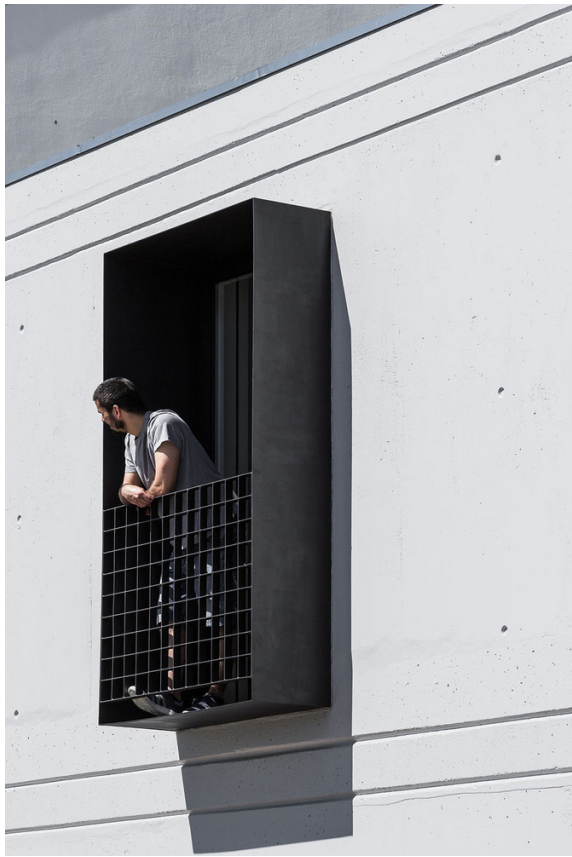

THE PROJECT FOCUSES ON CONVERTING AN EXISTING OFFICE BUILDING INTO A RESIDENTIAL SPACE WITHIN A BUSINESS DISTRICT, WHILE SURROUNDING BUILDINGS REMAIN COMMERCIAL. KEY DESIGN CONSIDERATIONS INCLUDE:


RESIDENTIAL IDENTITY: DESIGN STRATEGIES WILL EMPHASIZE THE BUILDING’S NEW RESIDENTIAL PURPOSE, ENSURING A CLEAR DISTINCTION FROM ITS PREVIOUS COMMERCIAL USE.

SHIFTING PUBLIC PERCEPTION: TO RESHAPE PUBLIC PERCEPTION OF THE BUILDING, AN INVITING ENTRANCE WILL BE CREATED, GROUND-FLOOR AMENITIES WILL BE ADDED, AND THE BUILDING WILL BE REBRANDED WITH A NEW IDENTITY.

HARMONIOUS DISTINCTION: WHILE THE PROJECT WILL INTRODUCE A UNIQUE RESIDENTIAL CHARACTER, IT WILL MAINTAIN VISUAL HARMONY WITH THE SURROUNDING COMMERCIAL STRUCTURES.

ENHANCING EXISTING FEATURES: THE DESIGN WILL REFINE AND BUILD UPON THE BUILDING’S ORIGINAL ARCHITECTURAL ELEMENTS, RESPECTING ITS EXISTING PROPORTIONS AND CHARACTER WHILE ADAPTING THEM TO SUIT THE NEW RESIDENTIAL FUNCTION.


BY ADDRESSING THESE ASPECTS, THE PROJECT AIMS TO CREATE A DESIRABLE RESIDENTIAL SPACE THAT HARMONIZES WITH ITS SURROUNDINGS WHILE ESTABLISHING A DISTINCT NEW IDENTITY.

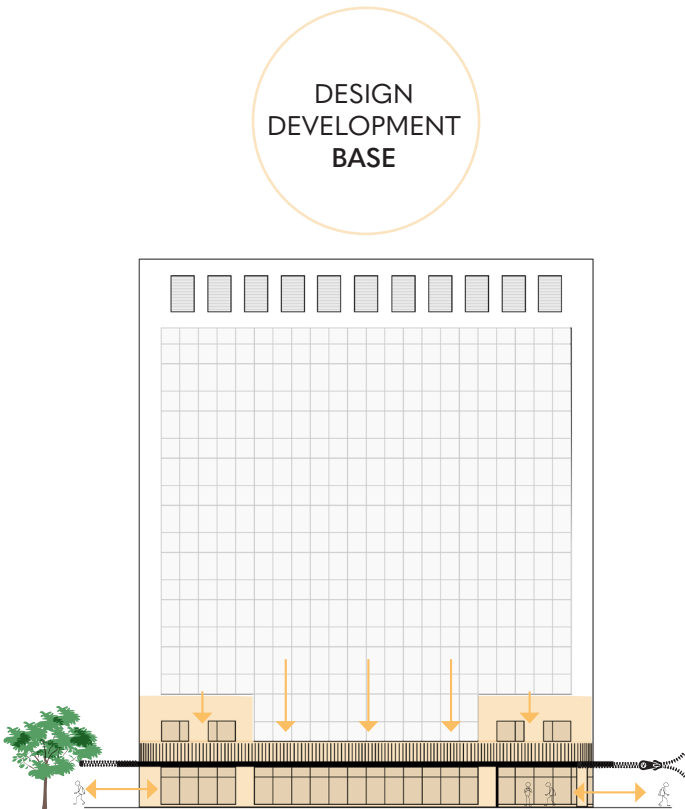

SENSE OF ARRIVAL: CREATE A WELCOMING ENTRANCE BY CARVING INTO THE BUILDING’S ENVELOPE, INTEGRATING LANDSCAPING, AND HIGHLIGHTING DOUBLE-HEIGHT CORNERS TO ENHANCE VISUAL INTEREST.

EXTENDING THE HOTEL’S PROMENADE: DESIGN AN INVITING GROUND FLOOR THAT CONNECTS TO THE EXISTING HOTEL PROMENADE.


CONTRAST AND FLOATING EFFECT: CREATE VISUAL DISTINCTION BETWEEN THE BUILDING’S LOWER AND UPPER FLOORS BY USING CONTRASTING MATERIALS. ADDING A CONTINUOUS CANOPY ALONG THE FAÇADE ON THE GROUND FLOOR TO CREATE A CAPTIVATING FLOATING EFFECT.

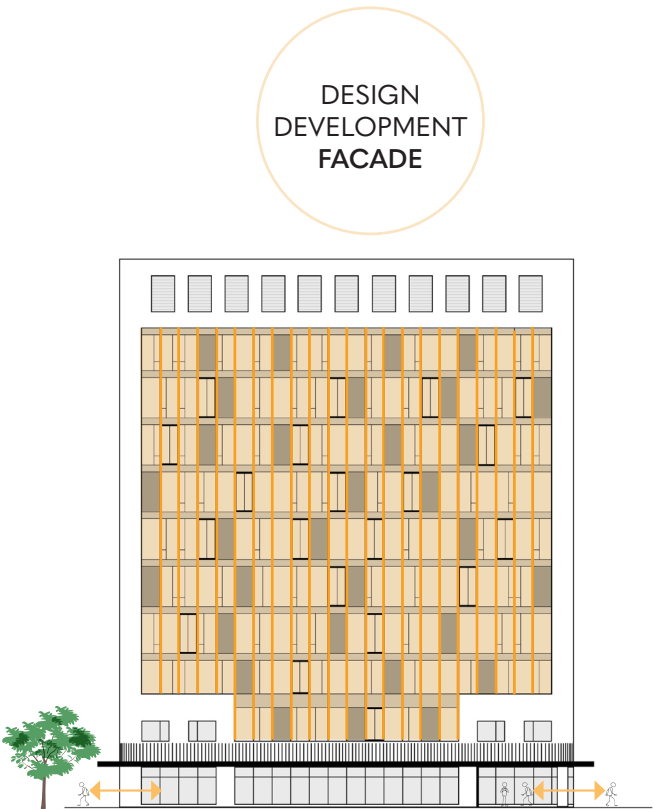

GLASS FAÇADE REDESIGN: THE GLASS FAÇADE WILL BE REIMAGINED TO CREATE A MORE WELCOMING AND RESIDENTIAL CHARACTER FOR THE BUILDING’S EXTERIOR. THE ADDITION OF OPERABLE WINDOWS, JULIETTE BALCONIES, AND TEXTURED METALLIC SPANDRELS WILL ENHANCE THE CONNECTION OF EACH UNIT TO THE OUTDOORS WHILE ALSO INCREASING PRIVACY FOR RESIDENTS.

BIRD-FRIENDLY GLAZING AND TEXTURE: THE DESIGN WILL INCORPORATE BIRD-SAFE GLAZING SOLUTIONS WITH TEXTURED PATTERNS THAT NOT ONLY ENHANCE THE BUILDING’S AESTHETIC BUT ALSO CONTRIBUTE TO WILDLIFE CONSERVATION.

PRIVACY ENHANCEMENTS: TO PROVIDE GREATER PRIVACY FOR RESIDENTS, SPANDREL PANELS WILL BE STRATEGICALLY ADDED. THESE, ALONG WITH LINEAR PATTERNS ON THE GLASS, WILL EVOKE THE AESTHETIC OF RESIDENTIAL CURTAINS, OFFERING A SUBTLE YET EFFECTIVE PRIVACY SOLUTION FOR EACH UNIT.

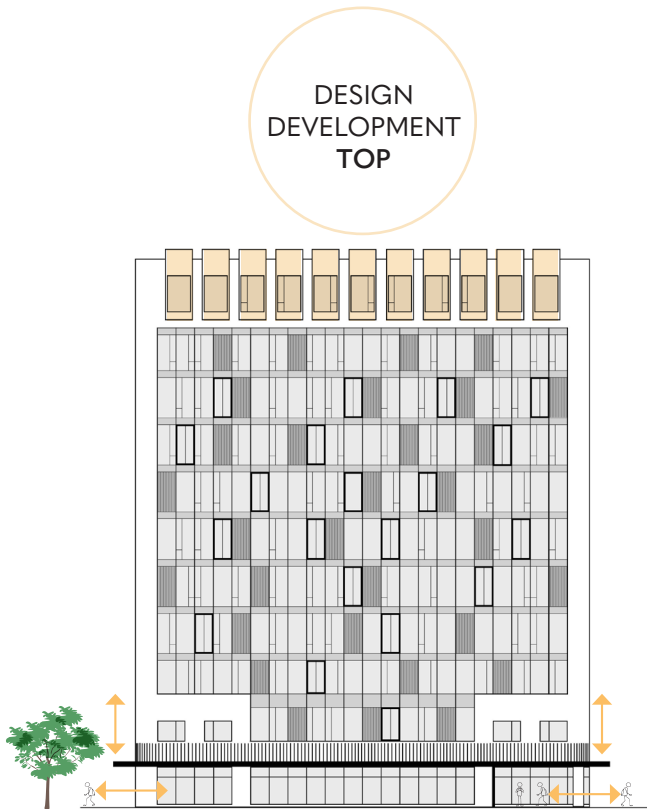

SKYLINE RECOGNITION : DESIGN A DISTINCTIVE ARCHITECTURAL CROWN AND TRANSFORM THE FAÇADE WITH CONTRASTING MATERIALS AND LIGHTING. INCORPORATE FRAMES AROUND EXISTING OPENINGS TO COMPLEMENT AND RESONATE WITH THE DESIGN OF THE FAÇADE BELOW.

NOTE :

- Existing materials to be reused with companies to create a circular economy.

RENDERINGS








BEFORE/AFTER

NEUF architect(e)s | KRP Properties | 13338 | November 29, 2024

ANNEXE

 

WALL AND DOOR LEGEND

	EXISTING WALL
	EXISTING STRUCTURE
	DEMOLISH WALL
	NEW WALL
	DEMOLISH DOOR
	EXISTING DOOR
	NEW DOOR

MECHANICAL, MECHANICAL
ELECTRICAL, PLUMBING
**GOODKIE, WEEDMARK &
ASSOCIATES LIMITED**
1688 Woodcroft Rd., Ottawa, ON K2C 3B8
1-813-712-1111, ext. 400
STRUCTURAL STEEL DIVISION
CUNLIFF & ASSOCIATES

200-1050 Carling Ave., Ottawa, ON K2C 8S8
www.cunliff.ca

URBANIST/ET CIVIL, Urban planner and civil
ARCHITECTURE DE PAYSAGE Landscape architect
NOVATECH

240 Michael Coopers Drive, Suite 205, Ottawa, ON K2M 1P6
613-234-9643 novatech-inc.com

ARCHITECTS ARCHITECT
DESIGN INTERIOR INTERIOR DESIGN
NEUF architect(e)s Inc.

630, rue Dorval-à-Est, 5^{ème} étage, Montréal QC H3B 1S6
1-877-662-1117 info@neufarchitectes.com

BCEAU / Seale




EMPLACEMENT Location NO PROJCT No.
535 LEGGET DRIVE, 13338
KANATA, ONTARIO

[illegible]**SPA - BASEMENT -
PROJECTED**

RÉVISION Revision NO. DESSIN Dwg Number

G **A200**

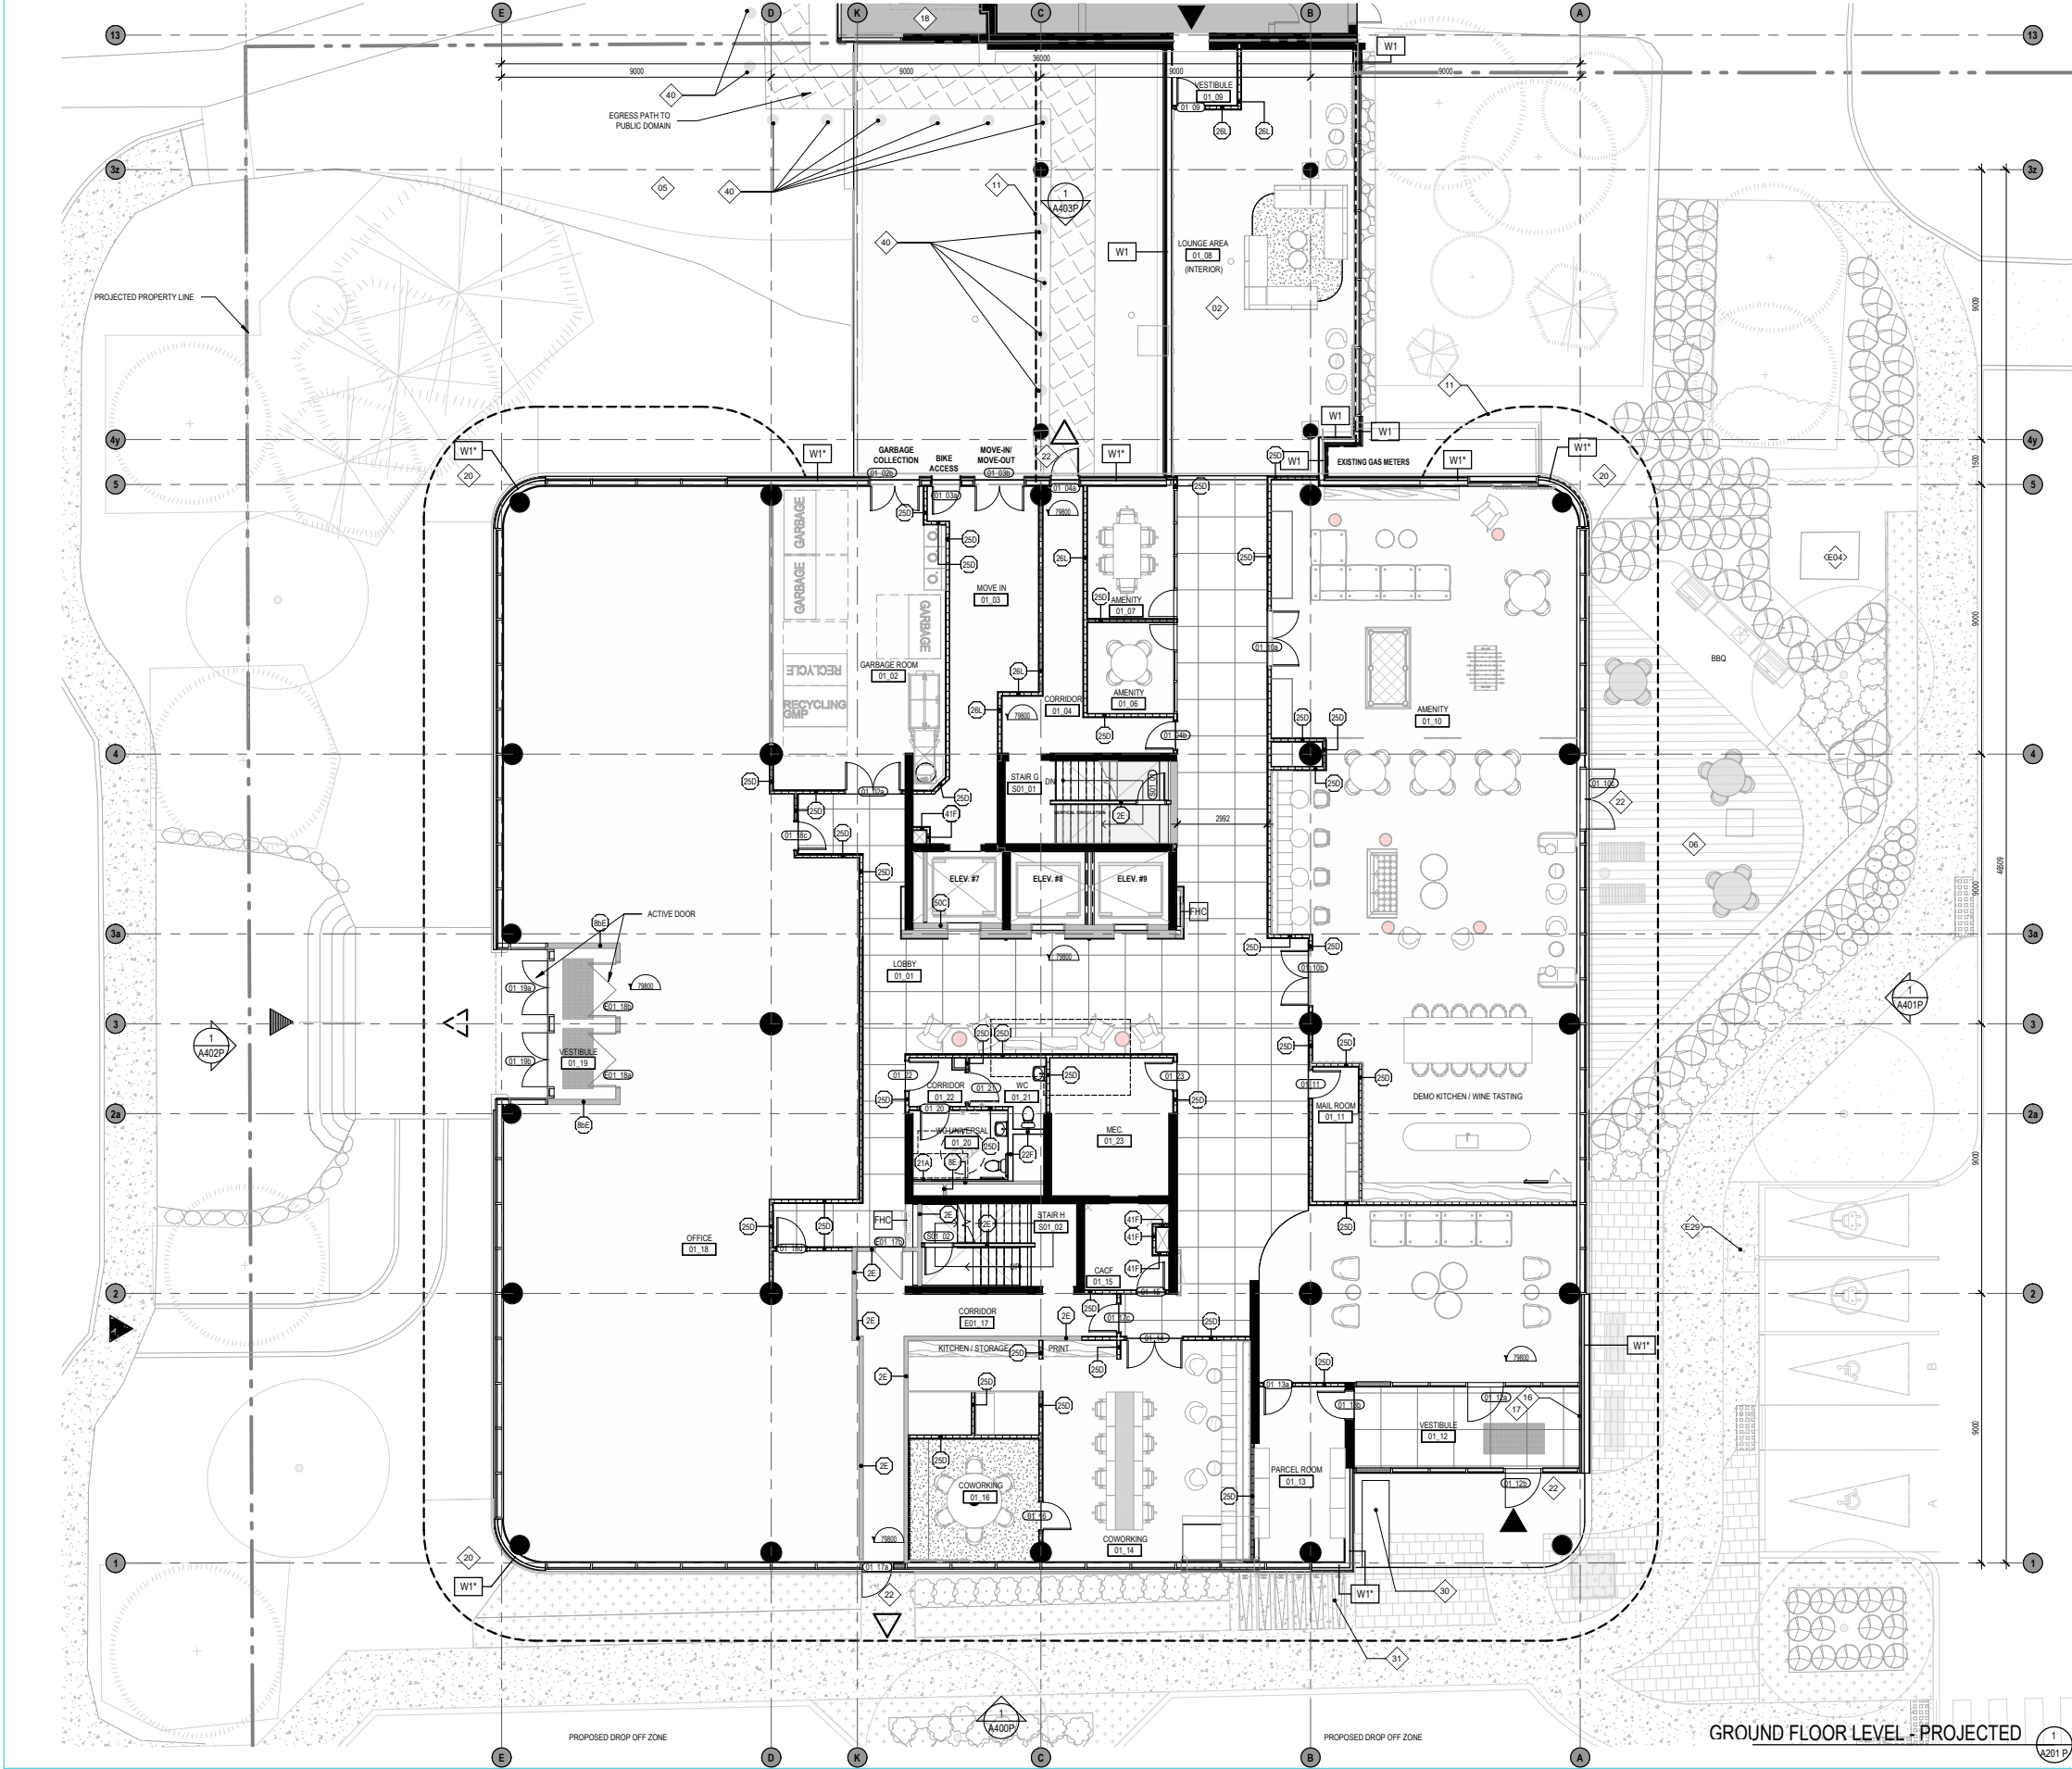

GENERAL NOTES	
# NOTE	DESCRIPTION
01	OUTLINE OF CANOPY ON LEVEL 2
02	LINK TO BROOKSTREET HOTEL
03	PROPOSED NEW ENTRANCE CONCRETE PATH
04	PROPOSED NEW VEHICULAR ENTRANCE
05	GRADING TO SLOPE TOWARDS EXISTING LOADING DOCK LEVEL TO FACILITATE MOVE-IN MOVE-OUT AND GARBAGE COLLECTION (8% MAX FOR GARBAGE COLLECTION SEE CIVIL ENG.)
06	PROPOSED EXTERIOR DECK (REFER TO LANDSCAPE ARCHITECT)
07	NEW SIGNAGE
08	ADDITIONAL TREE (REFER TO LANDSCAPE ARCHITECT)
09	PROJECTED BUILDING OUTLINE - GROUND FLOOR
10	MARQUEE OUTLINE
11	PROJECTED BUILDING OUTLINE - SECOND FLOOR
12	CONTACT PANEL (SEE ELECTRICAL ENG.)
13	FIRE PANEL (SEE ELECTRICAL ENG.)
14	PROPOSED EXIT STAIR FROM BROOKSTREET HOTEL (TO BE ADDRESSED UNDER A SEPARATE PERMIT APPLICATION)
15	RELOCATED ROPE GUIDE
16	CONCRETE DRAINAGE SPLASH PAD (REFER TO LANDSCAPE ARCHITECT)
17	FOOT SCRAPER GRILLE (10A231)
18	ACCESSIBLE ENTRANCE/ EXIT ACCESS (AS REQUIRED FOR RH/FAC)
19	SEATING AREA
20	PROPOSED EXTERIOR BIKE PARKING
21	EXIT TOWARDS BROOKSTREET HOTEL
22	STRUCTURAL REINFORCEMENT (2'X12" TRIPLE ROW) BEHIND DRYWALL AT TOILET AND SHOWER AS REQUIRED FOR RH/FAC
23	STRUCTURAL REINFORCEMENT (2'X12" TRIPLE ROW) IN BEDROOM FOR CLOTHES ROD AS REQUIRED FOR RH/FAC
24	FLOORING FINISH MUST CONTINUE UNDER WASHROOM VANITY AS REQUIRED FOR RH/FAC
25	FLOORING FINISH MUST CONTINUE UNDER KITCHEN CABINETS AS REQUIRED FOR RH/FAC
26	DEPRESSED SIDEWALK/ BARRIER FREE TACTILE PAVERS (SEE LANDSCAPE ARCHITECT)
27	PROPOSED PAINTED EGRESS PATH (SEE LANDSCAPE ARCHITECT)
28	EXISTING ELECTRIC VEHICLE CHARGING STATION
29	PROPOSED BOLLARDS (SEE CIVIL ENG.)

NOTES GÉNÉRALES General Notes

1. Ces documents d'architecture sont la propriété exclusive de NEUF architect(e)s et ne peuvent être utilisés, reproduits ou copiés sans autorisation écrite préalable. / These architectural documents are the exclusive property of NEUF architect(e)s and cannot be used, copied or reproduced without written pre-authorization.

2. Les dimensions apparaissant sur documents doivent être vérifiées par l'entrepreneur avant le début des travaux. / All dimensions which appear on the documents must be verified by the contractor before to start the work.

3. Veuillez aviser l'architecte de toute dimension enrou efflu divergences entre ces documents et ceux des autres professionnels. / The architect must be notified of all errors, omissions and discrepancies between these documents and those of the others professionals.

4. Les dimensions sur ces documents doivent être lues et non mesurées. / The dimensions on these documents must be read and not measured.

MECHANICAL: Mécanique
ELECTRICAL: Électricité

GOODKEY, WEEDMARK & ASSOCIATES LIMITED
1688 Woodward Dr. Ottawa, ON K2C 3S8
T 613 772 9111 info@gkwa.com

STRUCTURE: Structure

CUNLIFFE & ASSOCIATES
200-1000 Carling Ave. Ottawa, ON K1Z 6S8
www.cunliffe.ca

URBANISTE ET CIVIL: Urban planner and Civil
ARCHITECTE DE PAYSAGE: Landscape Architect

NOVATECH
240 Michael Compton Drive, Suite 200, Ottawa, ON K2M 1P6
T 613 254 9643 novatech-eng.com

ARCHITECTS: Architect
DESIGN INTERIOR: Interior Design

NEUF architect(e)s Inc.
630, boul. René-Lévesque O. 33e étage, Montréal QC H3B 1S8
T 514 861 1117 NEUFarchitectes.com

SCEAU / Seal



CLIENT: Client

KRP
Properties

OUVRAGE: Project

535 LEGGET DRIVE

EMPLACEMENT: Location
535 LEGGET DRIVE,
KANATA, ONTARIO

NO. PROJECT No.
13338

NO. REVISION
O ISSUED FOR SITE PLAN APPROVAL

DATE (aa-mm-jj)
2024 10 04

DESSINÉ PAR: Drawn by
AT MS

DATE (aa-mm-jj)
24.09.18

TITRE DU DESSIN: Drawing Title


VERIFIÉ PAR: Checked by
KP

ECHELLE: Scale
As indicated

SPA - GROUND FLOOR - PROJECTED

REVISION: Revision
G

NO. DESSIN: Drawg Number
A201

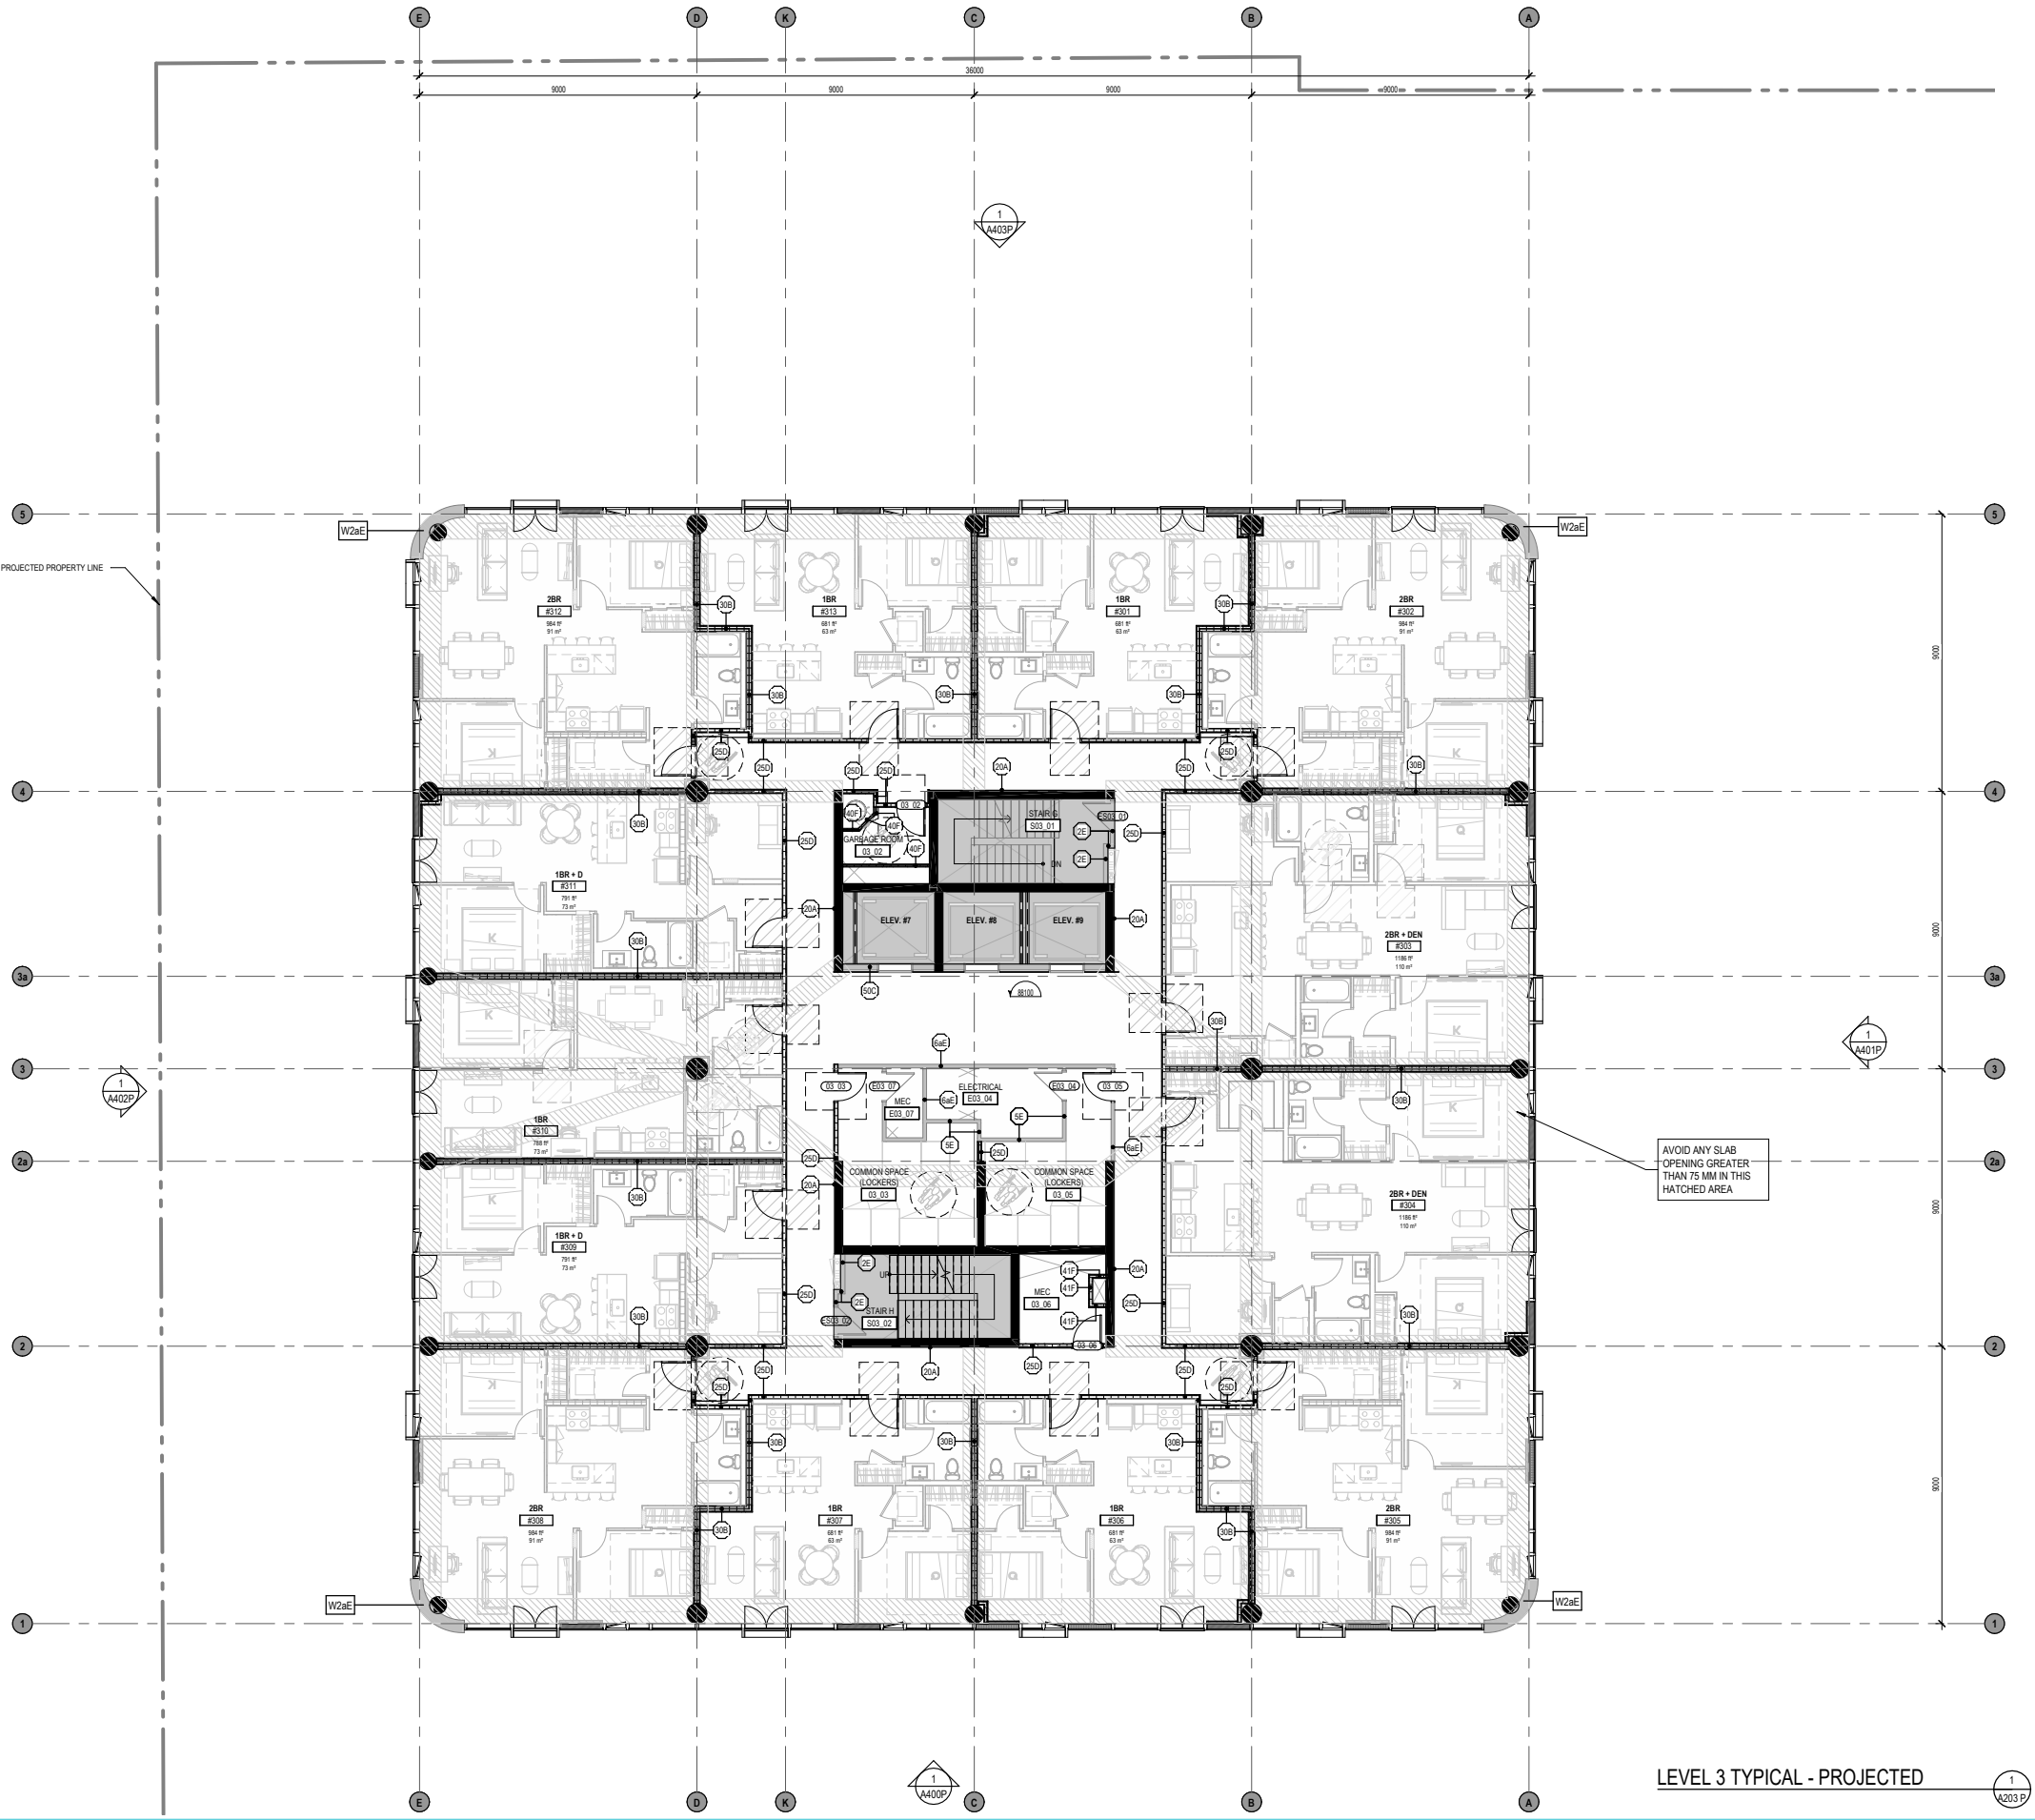

GENERAL NOTES	
# NOTE	DESCRIPTION
01	OUTLINE OF CANOPY ON LEVEL 2
02	LINK TO BROOKSTREET HOTEL
03	PROPOSED NEW ENTRANCE CONCRETE PATH
04	PROPOSED NEW VEHICULAR ENTRANCE
05	GRADING TO SLOPE TOWARDS EXISTING LOADING DOCK LEVEL TO FACILITATE MOVE-IN MOVE-OUT AND GARBAGE COLLECTION (8% MAX FOR GARBAGE COLLECTION SEE CIVIL ENG.)
06	PROPOSED EXTERIOR DECK (REFER TO LANDSCAPE ARCHITECT)
07	NEW SIGNAGE
08	ADDITIONAL TREE (REFER TO LANDSCAPE ARCHITECT)
09	PROJECTED BUILDING OUTLINE - GROUND FLOOR
10	MARQUEE OUTLINE
11	PROJECTED BUILDING OUTLINE - SECOND FLOOR
12	CONTACT PANEL (SEE ELECTRICAL ENG.)
13	FIRE PANEL (SEE ELECTRICAL ENG.)
14	PROPOSED EXIT STAIR FROM BROOKSTREET HOTEL (TO BE ADDRESSED UNDER A SEPARATE PERMIT APPLICATION)
15	RELOCATED ROPE GUIDE
16	CONCRETE DRAINAGE SPLASH PAD (REFER TO LANDSCAPE ARCHITECT)
17	FOOT SCRAPER GRILLE (10A23)
18	ACCESSIBLE ENTRANCE/ EXIT ACCESS (AS REQUIRED FOR RHFAC)
19	SEATING AREA
20	PROPOSED EXTERIOR BIKE PARKING
21	EXIT TOWARDS BROOKSTREET HOTEL
22	STRUCTURAL REINFORCEMENT (2"x12" TRIPLE ROW) BEHIND DRYWALL AT TOILET AND SHOWER AS REQUIRED FOR RHFAC
23	STRUCTURAL REINFORCEMENT (2"x12" TRIPLE ROW) IN BEDROOM FOR CLOTHES ROD AS REQUIRED FOR RHFAC
24	FLOORING FINISH MUST CONTINUE UNDER WASHROOM VANITY AS REQUIRED FOR RHFAC
25	FLOORING FINISH MUST CONTINUE UNDER KITCHEN CABINETRY AS REQUIRED FOR RHFAC
26	DEPRESSED SIDEWALK/ BARRIER FREE TACTILE PAVERS (SEE LANDSCAPE ARCHITECT)
27	PROPOSED PAINTED EGRESS PATH (SEE LANDSCAPE ARCHITECT)
28	EXISTING ELECTRIC VEHICLE CHARGING STATION
29	PROPOSED BOLLARDS (SEE CIVIL ENG.)

NOTES GÉNÉRALES General Notes

1. Ces documents d'architecture sont la propriété exclusive de NEUF architect(e)s et ne pourront être utilisés, reproduits ou copiés sans autorisation écrite préalable. / These architectural documents are the exclusive property of NEUF architect(e)s and cannot be used, copied or reproduced without written pre-authorization.

2. Les dimensions apparaissant sur documents doivent être vérifiées par l'entrepreneur avant le début des travaux. / All dimensions which appear on the documents must be verified by the contractor before to start the work.

3. Veuillez aviser l'architecte de toute dimension en cas d'écart entre ces documents et ceux des autres professionnels. / The architect must be notified of all errors, omissions and discrepancies between these documents and those of the others professionals.

4. Les dimensions sur ces documents doivent être lues et non mesurées. / The dimensions on these documents must be read and not measured.

MECHANICAL: Mécanique
ELECTRICAL: Électricité

GOODKEY, WEEDMARK & ASSOCIATES LIMITED
1688 Woodward Dr. Ottawa, ON K2C 3K8
T 613.772.9111 info@gkwa.com

STRUCTURE: Structure
CUNLIFFE & ASSOCIATES
200-1800 Carling Ave. Ottawa, ON K1Z 8S8
www.cunliffe.ca

URBANISTE ET CIVIL: Urban planner and Civil
ARCHITECTE DE PAYSAGE: Landscape Architect
NOVATECH
240 Michael Compton Drive, Suite 200, Ottawa, ON K2M 1P6
T 613.254.9643 novatech-eng.com

ARCHITECTES: Architect
DESIGN INTERIOR: Interior Design
NEUF architect(e)s Inc.
630, boul. René-Lévesque O. 33e étage, Montréal QC H3B 1S6
T 514.861.1111 neufarchitectes.com
SCEAU / Seal



OUVRAGE: Project

535 LEGGET DRIVE

EMPLACEMENT Location
535 LEGGET DRIVE,
KANATA, ONTARIO

NO. PROJECT No.
13338

NO. REVISION DATE (aa-mm-jj)

G ISSUED FOR SITE PLAN APPROVAL 2024 10 04

DESSINE PAR Drawn by
AT MS

DATE (aa-mm-jj)
24.09.18

TITRE DU DESSIN Drawing Title
SPA - TYPICAL FLOOR
PLAN - PROJECTED

VERIFIE PAR Checked by
KP


ECHELLE Scale
As indicated

REVISION Revision

G

NO. DESSIN: Draw Number

A203

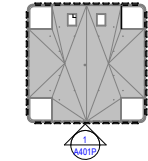

KEY PLAN
1:1000

2
A400P

GENERAL NOTES

#	NOTE	DESCRIPTION
01	OUTLINE OF CANOPY ON LEVEL 2	
02	LINK TO BROOKSTREET HOTEL	
03	PROPOSED NEW ENTRANCE CONCRETE PATH	
04	PROPOSED NEW VEHICULAR ENTRANCE	
05	GRADING TO SLOPE TOWARDS EXISTING LOADING DOCK LEVEL TO FACILITATE MOVE-IN MOVE-OUT AND GARBAGE COLLECTION	
06	8% MAX FOR GARBAGE COLLECTION (SEE CIVIL ENG.)	
07	PROPOSED EXTERIOR BIKE DECK (REFER TO LANDSCAPE ARCHITECT)	
08	NEW SIGNAGE	
09	ADDITIONAL TREE (REFER TO LANDSCAPE ARCHITECT)	
10	PROJECTED BUILDING OUTLINE - GROUND FLOOR	
11	MARQUISE OUTLINE	
12	PROJECTED BUILDING OUTLINE - SECOND FLOOR	
13	CONTACT PANEL (SEE ELECTRICAL ENG.)	
14	FIRE PANEL (SEE ELECTRICAL ENG.)	
15	PROPOSED EXIT STAIR FROM BROOKSTREET HOTEL (TO BE ADDRESSED UNDER A SEPARATE PERMIT APPLICATION)	
16	RELOCATED ROPE GUIDE	
17	CONCRETE DRAINAGE SPLASH PAD (REFER TO LANDSCAPE ARCHITECT)	
18	FOOT SCRAPER GRILLE (7/4231)	
19	ACCESSIBLE ENTRANCE/ EXIT ACCESS (AS REQUIRED FOR RHFAC)	
20	SEATING AREA	
21	PROPOSED EXTERIOR BIKE PARKING	
22	EXIT TOWARDS BROOKSTREET HOTEL	
23	STRUCTURAL REINFORCEMENT (2'X12" TRIPLE ROW) BEHIND DRYWALL AT TOILET AND SHOWER AS REQUIRED FOR RHFAC	
24	STRUCTURAL REINFORCEMENT (2'X12" TRIPLE ROW) IN BEDROOM FOR CLOTHES ROD AS REQUIRED FOR RHFAC	
25	FLOORING FINISH MUST CONTINUE UNDER WASHROOM VANITY AS REQUIRED FOR RHFAC	
26	FLOORING FINISH MUST CONTINUE UNDER KITCHEN CABINETS AS REQUIRED FOR RHFAC	
27	DEPRESSED SIDEWALK/ BARRIER FREE TACTILE PAVERS (SEE LANDSCAPE ARCHITECT)	
28	PROPOSED PAINTED EGRESS PATH (SEE LANDSCAPE ARCHITECT)	
29	EXISTING ELECTRIC VEHICLE CHARGING STATION	
30	PROPOSED BOLLARDS (SEE CIVIL ENG.)	

EXTERIOR MATERIAL LEGEND (PROJECTED)

1P	CLEAR GLASS
2P	GLASS SPANDREL
3P	TEXTURED METALLIC SPANDREL
4P	LINED GLASS (BIRD SAFETY)
5P	LINED GLASS SPANDREL (BIRD SAFETY)
6P	JULIETTE BALCONY FRAME
7P	VENTILATION
8P	PRECAST
9P	METAL CLADDING

GUARDRAIL DETAILS AND SECTIONS LEGEND

For guardrail details and sections refer to: A330:	
◇	GLASS JULIETTE GUARDRAIL
◇	GLASS GUARDRAIL ON TERRACES
◇	GLASS JULIETTE GUARDRAIL ON LEVEL 2 AND 3 ONLY

ELEVATION LEGEND

CONSTRUCTION NOTES	
DEMOLITION NOTES	
NOTES ON EXISTING ELEMENTS	
W	WINDOW TYPE SYMBOL (REFER TO WINDOW ELEVATIONS SHEET)
WA	CURTAIN WALL ELEVATION SYMBOL (REFER TO WINDOW ELEVATIONS SHEET)
R	RADIATION FACADE SURFACE TO BE PROTECTED, 1 H FRR

- NOTES GÉNÉRALES: General Notes
- Ces documents d'architecture sont la propriété exclusive de NEUF architect(e)s et ne peuvent être utilisés, reproduits ou copiés sans autorisation écrite préalable. / These architectural documents are the exclusive property of NEUF architect(e)s and cannot be used, copied or reproduced without written pre-authorization.
 - Les dimensions apparaissant aux documents doivent être vérifiées par l'entrepreneur avant le début des travaux. / All dimensions which appear on the documents must be verified by the contractor before to start the work.
 - Veuillez avoir l'architecte de toute dimension erreur élitro divergences entre ces documents et ceux des autres professionnels. / The architect must be notified of all errors, omissions and discrepancies between these documents and those of the others professionals.
 - Les dimensions sur ces documents doivent être lues et non mesurées. / The dimensions on these documents must be read and not measured.

MECHANICAL: Mécanique
ELECTRICAL: Électrique
GOODKEY, WEEDMARK & ASSOCIATES LIMITED
1888 Woodbine Dr. Clarks, ON K2C 3H6
T: 833.222.5111, gwa.com
STRUCTURE: Structure
CUNLIFFE & ASSOCIATES
200-1550 Carling Ave., Ottawa, ON K1Z 8B8
www.cuncliffe.ca
URBANISTE ET CIVIL: Urban planner and Civil
ARCHITECTE DE PAYSAGE: Landscape Architect
NOVATECH
240 Michael Cowland Drive, Suite 200, Ottawa, ON, K2M 1P6
T: 613.294.5643, novatech-eng.com
ARCHITECTES: Architect
DESIGN INTERIOR: Interior Design
NEUF architect(e)s Inc.
630, boul. René-Lévesque O., 3^e étage, Montréal QC H3B 1S6
T: 514.811.1111, NEUFarchitectes.com
SCS: / SCS



OUVRAGE: Project
535 LEGGET DRIVE

EMPLACEMENT: Location
535 LEGGET DRIVE,
KANATA, ONTARIO

NO PROJET: No.
13338

NO	RÉVISION	DATE (aa-mm-jj)
0	ISSUED FOR SITE PLAN APPROVAL	2024.11.29



DESSINÉ PAR: Drawn by
AT MS
DATE (aa-mm-jj):
24.06.11
TITRE DU DESSIN: Drawing Title

SOUTH ELEVATION - PROJECTED

REVISION: Revision
NO DESSIN: Draw Number
0 A400P

2024-11-29 15:44:27

Autodesk Docs\13338 - LEGGET DRIVE_R040555.DWG_13338_ARC_BBD_R041.rvt

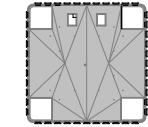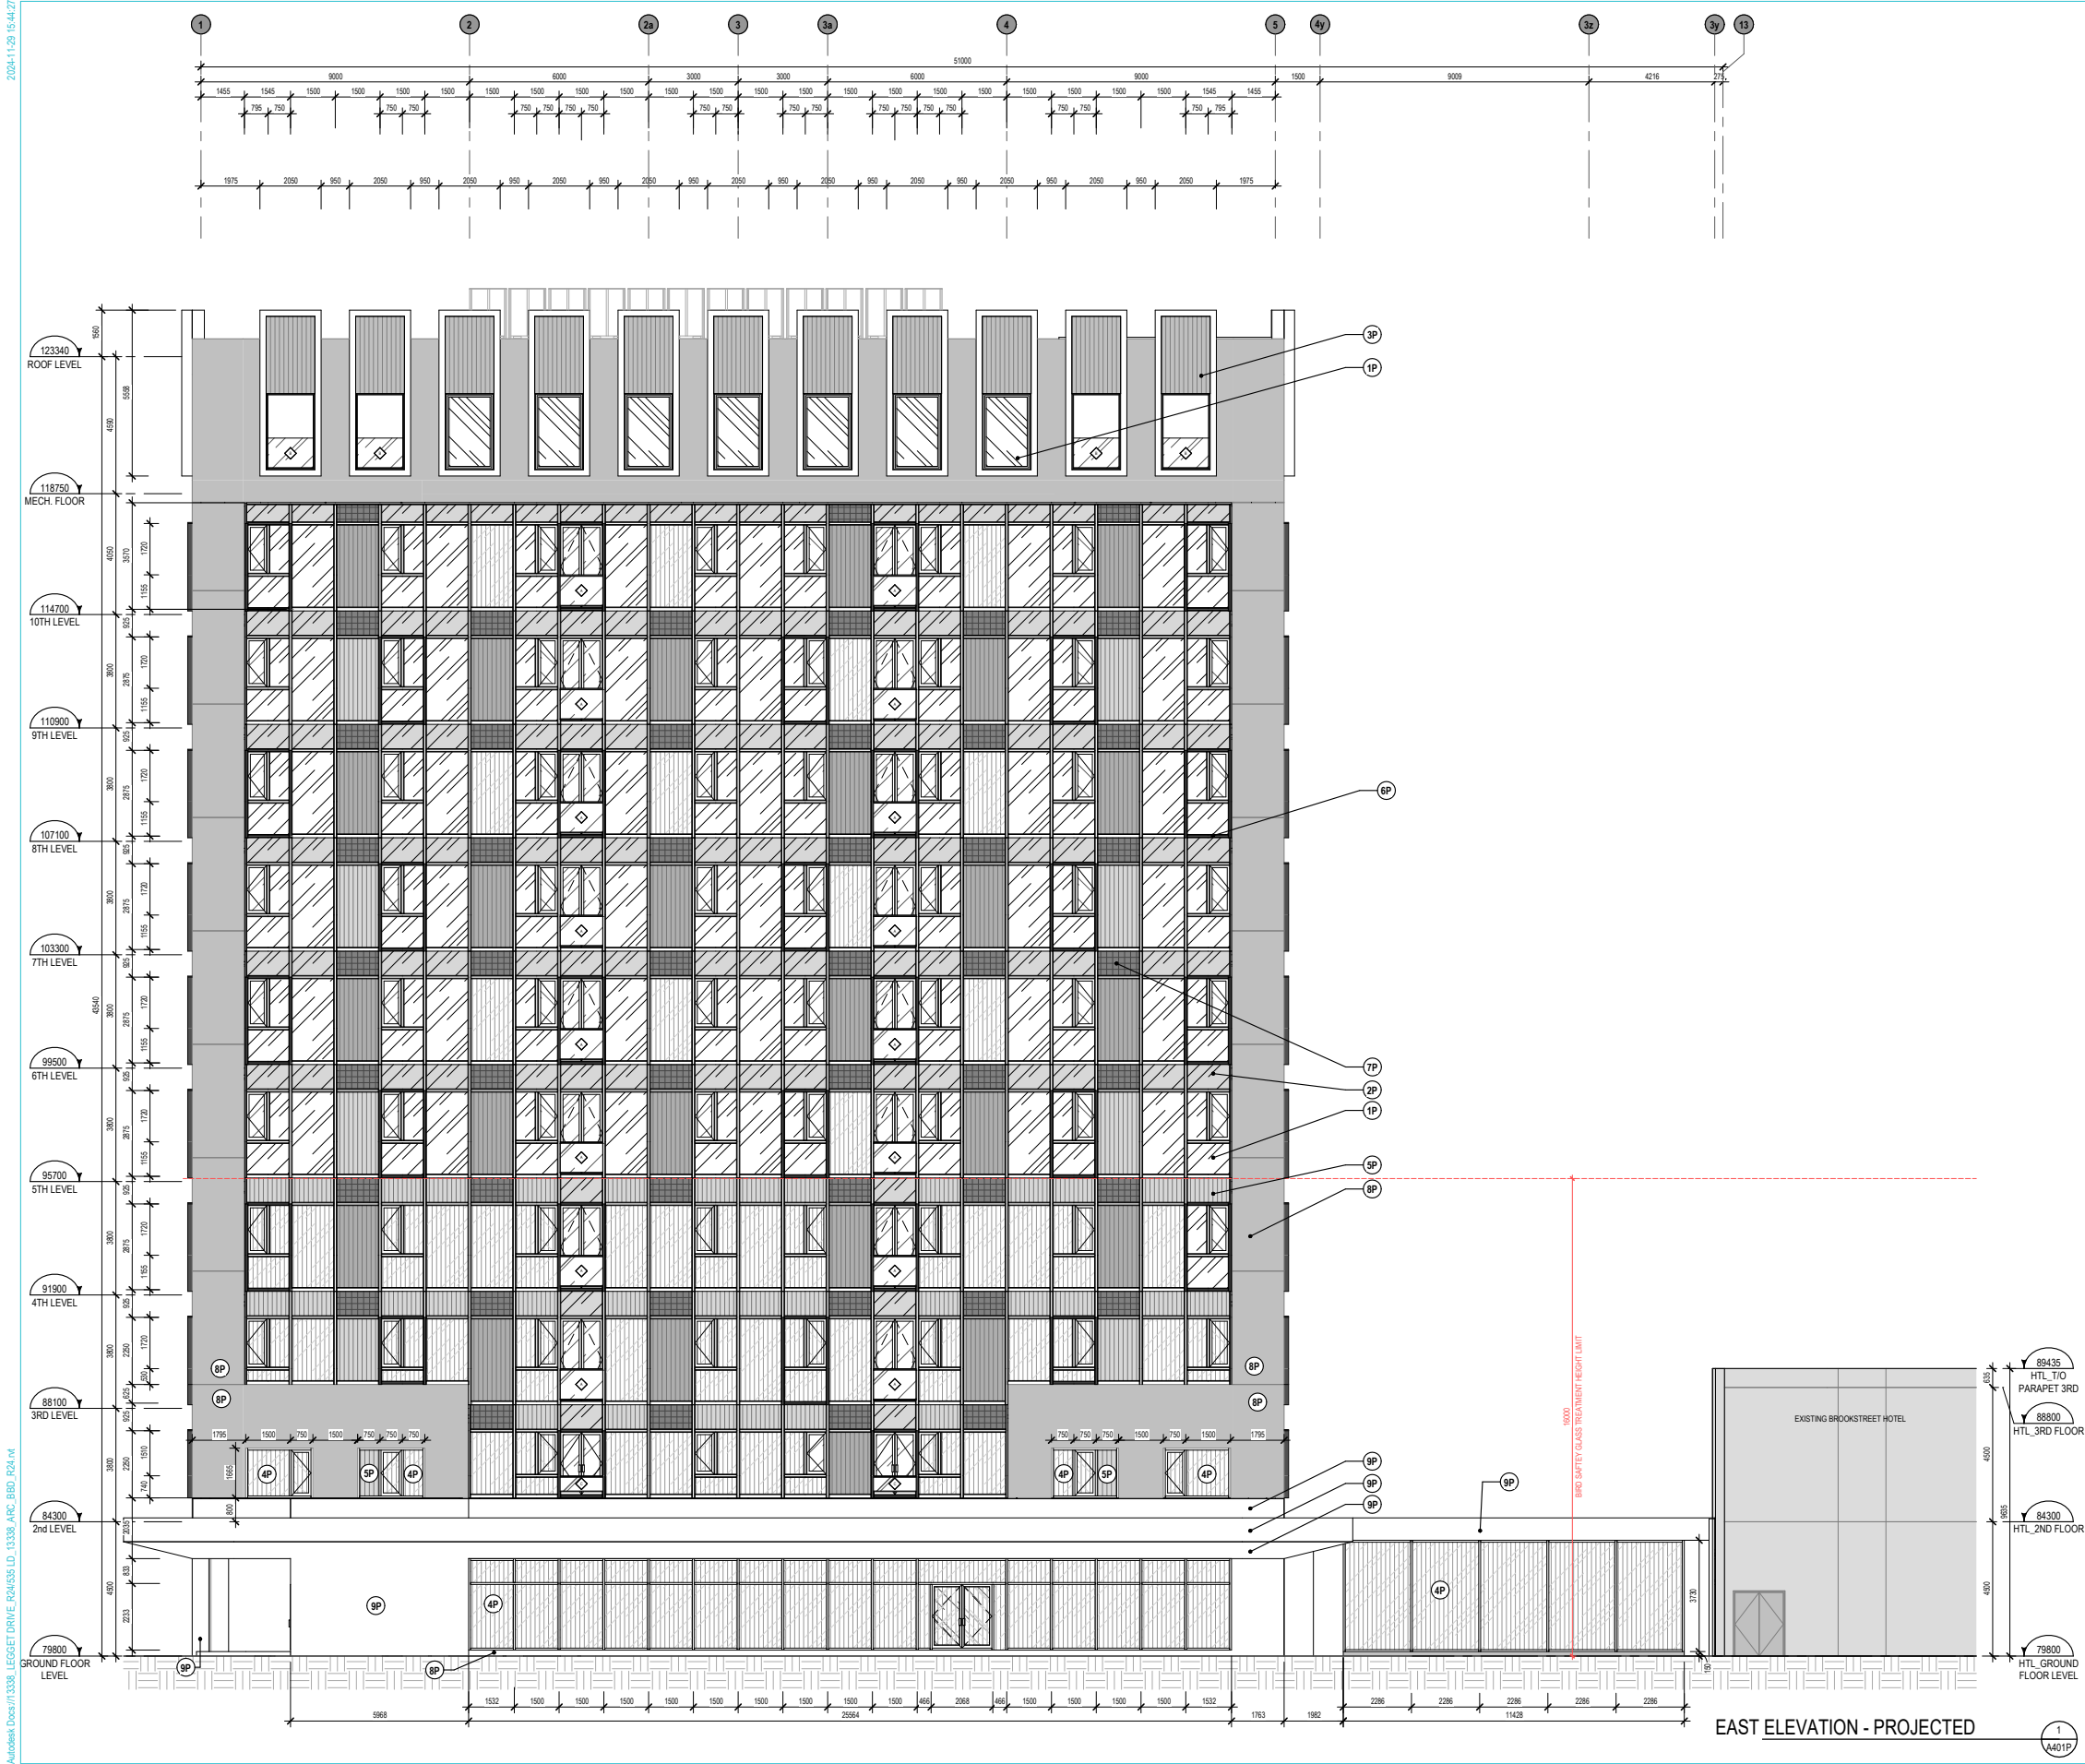

KEY PLAN
1:1000

2
A401P

GENERAL NOTES

# NOTE	DESCRIPTION
01	OUTLINE OF CANOPY ON LEVEL 2
02	LINK TO BROOKSTREET HOTEL
03	PROPOSED NEW ENTRANCE CONCRETE PATH
04	PROPOSED NEW VEHICULAR ENTRANCE
05	GRADING TO SLOPE TOWARDS EXISTING LOADING DOCK LEVEL TO FACILITATE MOVE-IN MOVE-OUT AND GARBAGE COLLECTION
06	8% MAX FOR GARBAGE COLLECTION (SEE CIVIL ENG.)
07	PROPOSED EXTERIOR DECK (REFER TO LANDSCAPE ARCHITECT)
08	NEW SIGNAGE
09	ADDITIONAL TREE (REFER TO LANDSCAPE ARCHITECT)
10	PROJECTED BUILDING OUTLINE - GROUND FLOOR
11	MARQUISE OUTLINE
12	PROJECTED BUILDING OUTLINE - SECOND FLOOR
13	CONTACT PANEL (SEE ELECTRICAL ENG.)
14	FIRE PANEL (SEE ELECTRICAL ENG.)
15	PROPOSED EXIT STAIR FROM BROOKSTREET HOTEL (TO BE ADDRESSED UNDER A SEPARATE PERMIT APPLICATION)
16	RELOCATED ROPE GUIDE
17	CONCRETE DRAINAGE SPLASH PAD (REFER TO LANDSCAPE ARCHITECT)
18	FOOT SCRAPER GRILLE (7/4231)
19	ACCESSIBLE ENTRANCE/ EXIT ACCESS (AS REQUIRED FOR R/FAC)
20	SEATING AREA
21	PROPOSED EXTERIOR BIKE PARKING
22	EXIT TOWARDS BROOKSTREET HOTEL
23	STRUCTURAL REINFORCEMENT (2'X12" TRIPLE ROW) BEHIND DRYWALL AT TOILET AND SHOWER AS REQUIRED FOR R/FAC
24	STRUCTURAL REINFORCEMENT (2'X12" TRIPLE ROW) IN BEDROOM FOR CLOTHES ROD AS REQUIRED FOR R/FAC
25	FLOORING FINISH MUST CONTINUE UNDER WASHROOM VANITY AS REQUIRED FOR R/FAC
26	FLOORING FINISH MUST CONTINUE UNDER KITCHEN CABINETS AS REQUIRED FOR R/FAC
27	DEPRESSED SIDEWALK/ BARRIER FREE TACTILE PAVERS (SEE LANDSCAPE ARCHITECT)
28	PROPOSED PAINTED EGRESS PATH (SEE LANDSCAPE ARCHITECT)
29	EXISTING ELECTRIC VEHICLE CHARGING STATION
30	PROPOSED BOLLARDS (SEE CIVIL ENG.)

EXTERIOR MATERIAL LEGEND (PROJECTED)

1P	CLEAR GLASS
2P	GLASS SPANDREL
3P	TEXTURED METALLIC SPANDREL
4P	LINED GLASS (BIRD SAFETY)
5P	LINED GLASS SPANDREL (BIRD SAFETY)
6P	JULIETTE BALCONY FRAME
7P	VENTILATION
8P	PRECAST
9P	METAL CLADDING

GUARDRAIL DETAILS AND SECTIONS LEGEND

◇	GLASS JULIETTE GUARDRAIL
◇	GLASS GUARDRAIL ON TERRACES
◇	GLASS JULIETTE GUARDRAIL ON LEVEL 2 AND 3 ONLY

ELEVATION LEGEND

—	CONSTRUCTION NOTES
—	DEMOLITION NOTES
—	NOTES ON EXISTING ELEMENTS
W	WINDOW TYPE SYMBOL (REFER TO WINDOW ELEVATIONS SHEET)
WA	CURTAIN WALL ELEVATION SYMBOL (REFER TO WINDOW ELEVATIONS SHEET)
—	RADIATION FACADE SURFACE TO BE PROTECTED, 1 H FRR

- NOTES GÉNÉRALES: General Notes
- Ces documents d'architecture sont la propriété exclusive de NEUF architect(e)s et ne peuvent être utilisés, reproduits ou copiés sans autorisation écrite préalable. / These architectural documents are the exclusive property of NEUF architect(e)s and cannot be used, copied or reproduced without written pre-authorization.
 - Les dimensions apparaissant aux documents doivent être vérifiées par l'entrepreneur avant le début des travaux. / All dimensions which appear on the documents must be verified by the contractor before to start the work.
 - Veuillez avoir l'architecte de toute dimension erreur élitro divergences entre ces documents et ceux des autres professionnels. / The architect must be notified of all errors, omissions and discrepancies between these documents and those of the others professionals.
 - Les dimensions sur ces documents doivent être lues et non mesurées. / The dimensions on these documents must be read and not measured.

MECHANICAL: Mechanical
ELECTRICAL: Electrical
GOODKEY, WEEDMARK & ASSOCIATES LIMITED
1888 Woodward Drive, Ottawa, ON K2C 3H6
T: 613.722.5111, gweed@goodkey.ca
STRUCTURE: Structure
CUNLIFFE & ASSOCIATES

200-1555 Carling Ave., Ottawa, ON K1Z 8B8
www.cuncliffe.ca

URBANISTE ET CIVIL: Urban planner and Civil
ARCHITECTE DE PAYSAGE: Landscape Architect


NOVATECH

240 Michael Coward Drive, Suite 200, Ottawa, ON K2M 1P6
T: 613.294.5643, novatech-eng.com

ARCHITECTES: Architect
DESIGN INTERIOR: Interior Design
NEUF architect(e)s Inc.

630, boul. René-Lévesque O., 12e étage, Montréal QC H2B 1S6
T: 514.861.1117, NEUFarchitectes.com

SEAN / Sean

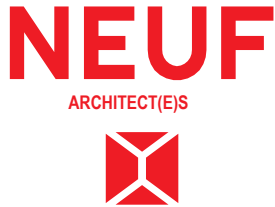

CLIENT: Client



Ouvrage: Project
535 LEGGET DRIVE

EMPLACEMENT: Location
535 LEGGET DRIVE,
KANATA, ONTARIO
NO PROJET No:
13338

NO RÉVISION: DATE (aaa-mm-jj)
O ISSUED FOR SITE PLAN APPROVAL: 2024.11.29

DESSINÉ PAR: Drawn by
AT MS
DATE (aaa-mm-jj):
24.06.11
TITRE DU DESSIN: Drawing Title
VERIFIÉ PAR: Checked by
KP
ÉCHELLE: Scale
As indicated

EAST ELEVATION - PROJECTED

REVISION: Revision
NO. DESSIN: Draw Number
0 A401P

EAST ELEVATION

NEUF architect(e)s | KRP Properties | 13338 | November 29, 2024



NEUF architect(e)s | KRP Properties | 13338 | November 29, 2024



GUARDRAIL DETAILS AND SECTIONS LEGEND

For guardrail details and sections refer to **A530**

ELEVATION LEGEND

- | | |
|--|---|
| | CONSTRUCTION NOTES |
| | DEMOLITION NOTES |
| | NOTES ON EXISTING ELEMENTS |
| | WINDOW TYPE SYMBOL
(REFER TO WINDOW ELEVATIONS SHEET) |
| | CURTAIN WALL ELEVATION SYMBOL
(REFER TO WINDOW ELEVATIONS SHEET) |
| | RADIATION FACADE
SURFACE TO BE PROTECTED, 1 H FRR |

NOTES GÉNÉRALES General Notes

1. Ces documents de architecture sont la propriété exclusive de NEUF architect(e)s et ne peuvent être utilisés, reproduits ou copiés sans autorisation écrite préalable. / These architectural documents are the exclusive property of NEUF architect(e)s and cannot be used, copied or reproduced without written pre-authorization.
2. Les dimensions apparissant aux documents doivent être vérifiées par l'entrepreneur avant le début des travaux. / All dimensions which appear on the documents must be verified by the contractor before to start the work.
3. Veuillez aviser l'architecte de toute divergence entre ces documents et ceux des autres professionnels. / The architect must be notified of all errors, omissions and discrepancies between these documents and those of the others professionals.
4. Les dimensions sur ces documents doivent être lues et non mesurées. / The dimensions on these documents must be read and not measured.

MECHANICAL Micromanque
ELECTRICAL Greedman
**GOODKEY, WEEDMARK &
ASSOCIATES LIMITED**
1088 Woodward Dr., Ottawa, ON K2C 3B8
t 613.722.0111 f 613.722.0111 gale.com
STRUCTURE Structures
CUNLIFE & ASSOCIATES

200-1550 Carling Ave., Ottawa, ON K2H 6B8
www.cunlife.ca

URBANETTE ET CIVIL Urban planner and Civil
Architect
URBANETTE INC. (Landscape) Landscape Architect
NOVATECH

240 McGill College Drive, Suite 200, Ottawa, ON, K2H 1P6
713 234 9642 novatech-eng.com

ARCHITECTS Architect
DESIGN INTERIOR Interior Design
NEUF architect(e)s Inc.

630, boul. René-Lévesque E., 5^e étage, Montréal, QC H2B 1S6
t 514.381.1111 f 514.381.1111 www.neufarchitects.com
SCEA (Real)

CLIENT Client

OUVRAGE Project

535 LEGGET DRIVE

EMPLACEMENT Location NO PROJCT No.
535 LEGGET DRIVE, 13338
KANATA, ONTARIO



NO	RÉVISION	DATE (aa-mm-jj)
0	ISSUED FOR SITE PLAN APPROVAL	2024 11 29

DESSINÉ PAR Drawn by
AT MS
DATE (aa.mm.jj)
24.06.11
TITRE DU DESSIN Drawing Title

VÉRIFIÉ PAR Checked by
KP
ÉCHELLE Scale
As indicated

**WEST ELEVATION -
PROJECTED**

RÉVISION Revision	NO. DESSIN Dwg Number
0	A402P

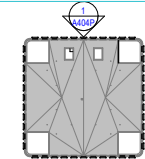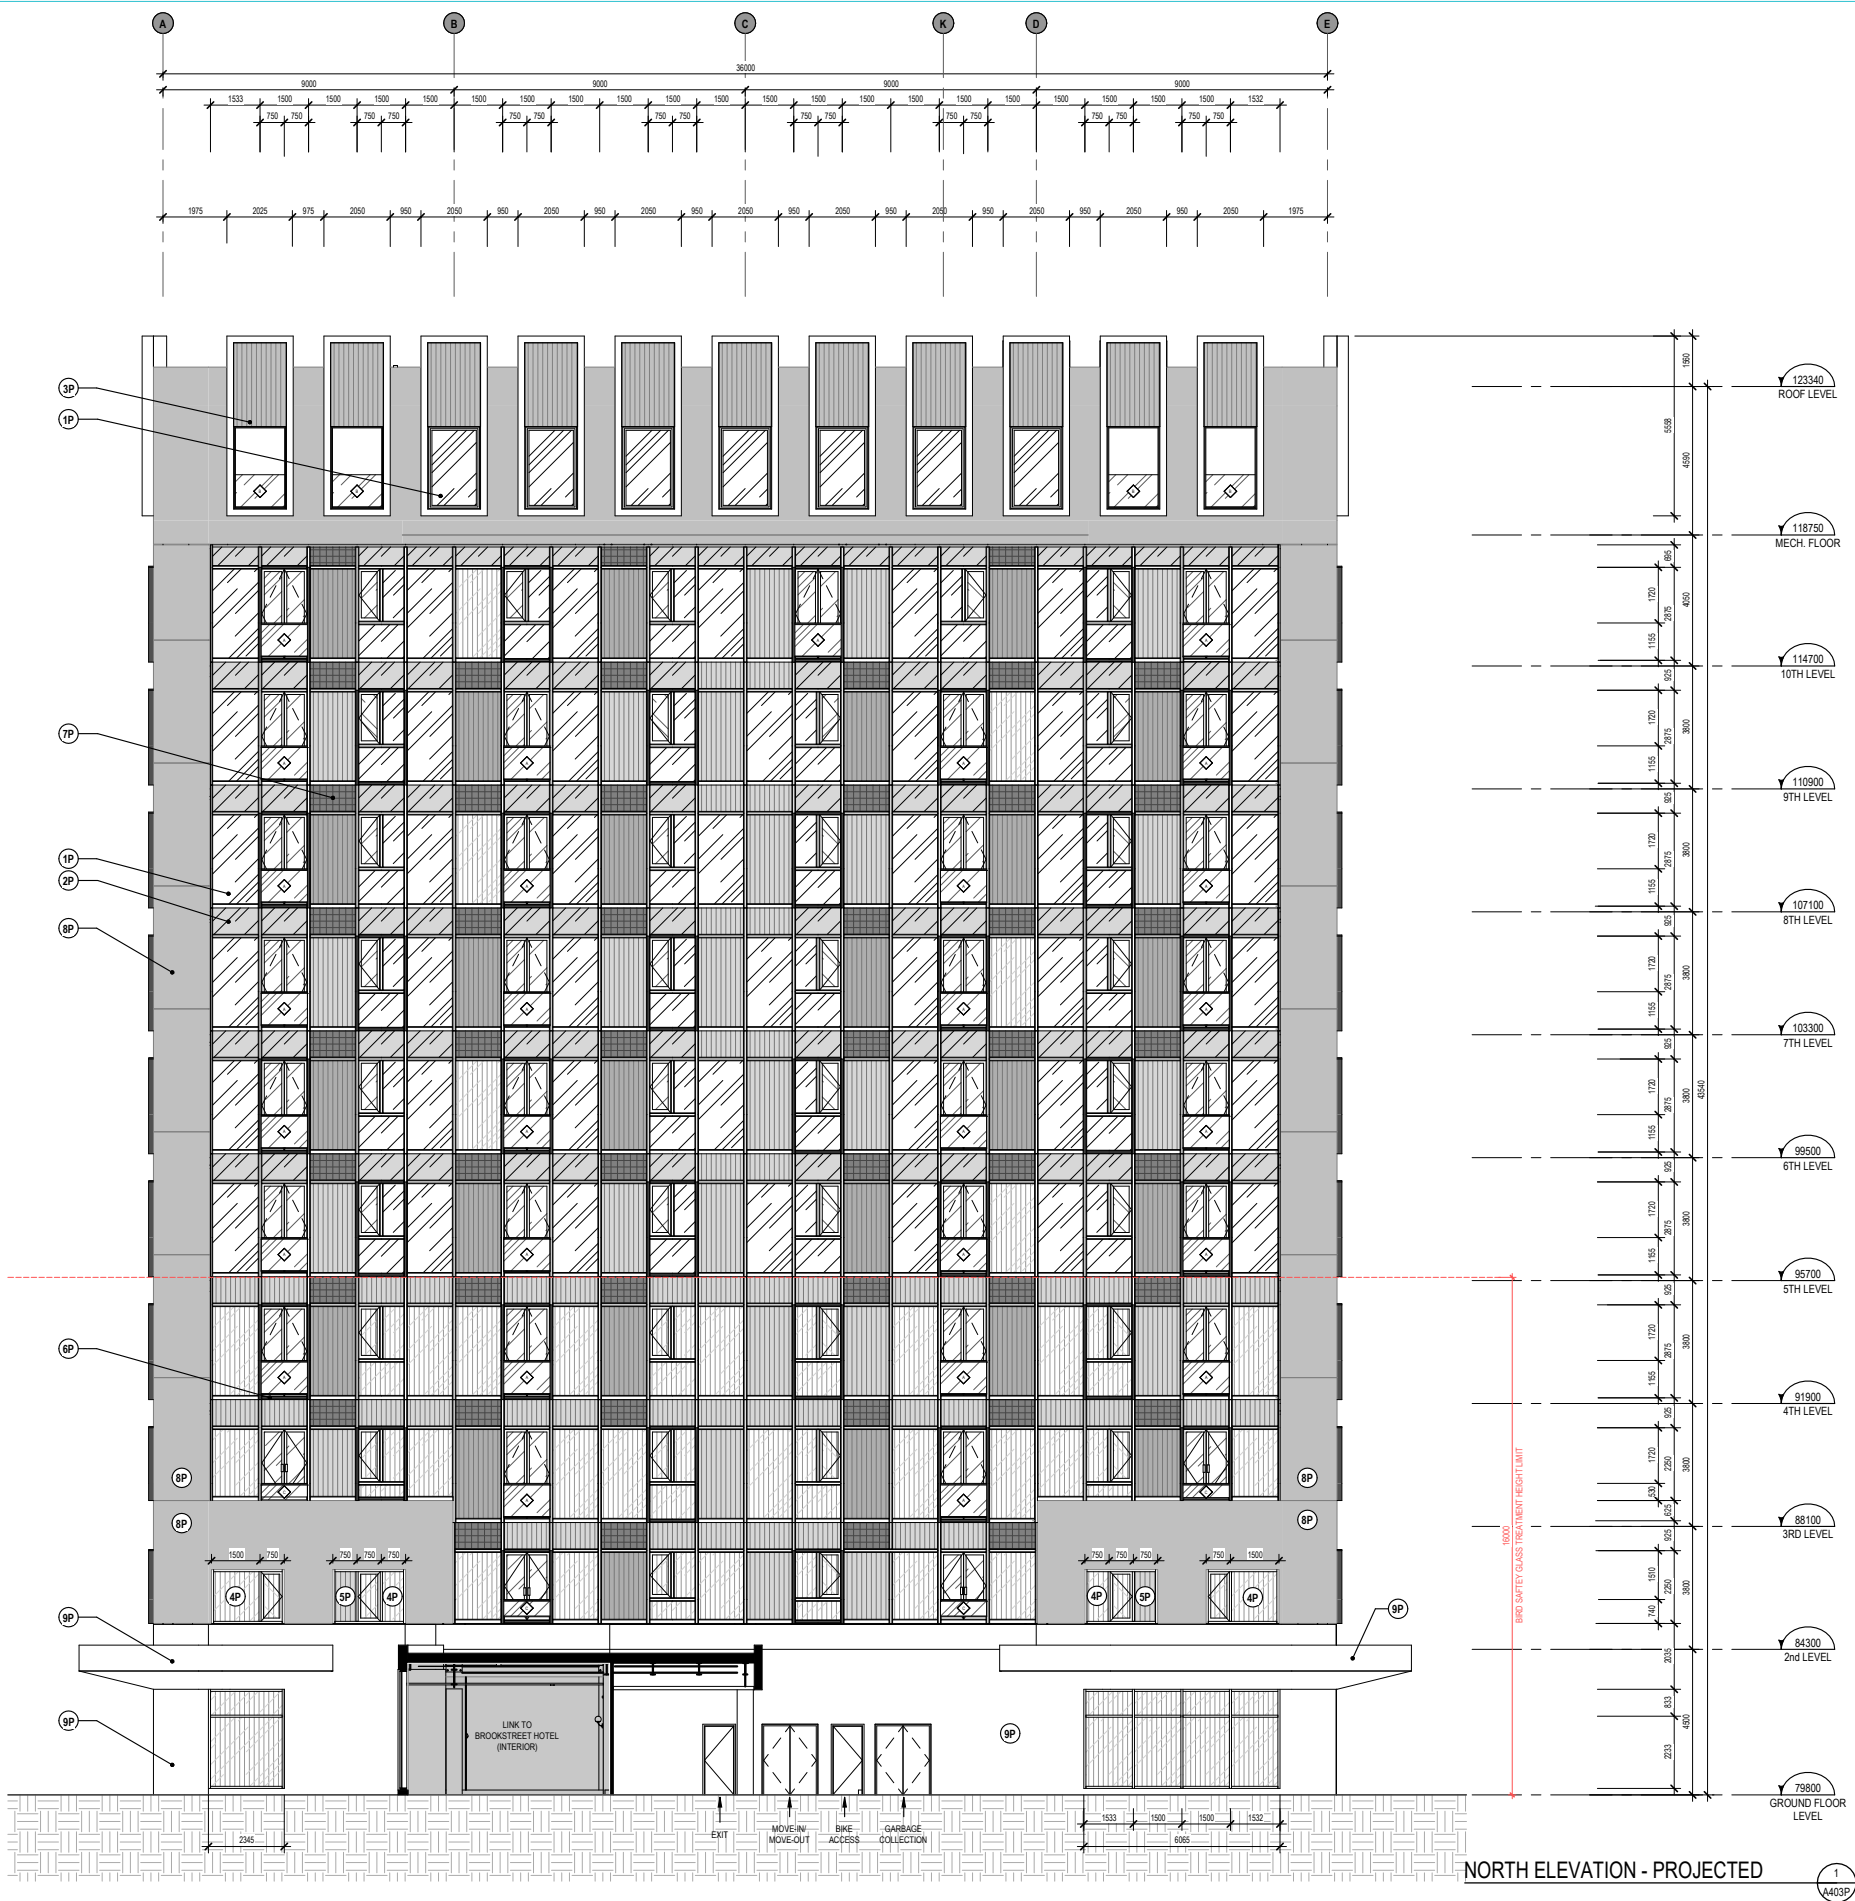

KEY PLAN
1:1000

2
A403P

GENERAL NOTES

# NOTE	DESCRIPTION
01	OUTLINE OF CANOPY ON LEVEL 2
02	LINK TO BROOKSTREET HOTEL
03	PROPOSED NEW ENTRANCE CONCRETE PATH
04	PROPOSED NEW VEHICULAR ENTRANCE
05	GRADING TO SLOPE TOWARDS EXISTING LOADING DOCK LEVEL TO FACILITATE MOVE-IN/MOVE-OUT AND GARBAGE COLLECTION
06	8% MAX FOR GARBAGE COLLECTION (SEE CIVIL ENG.)
07	PROPOSED EXTERIOR DECK (REFER TO LANDSCAPE ARCHITECT)
08	NEW SIGNAGE
09	ADDITIONAL TREE (REFER TO LANDSCAPE ARCHITECT)
10	PROJECTED BUILDING OUTLINE - GROUND FLOOR
11	MARQUISE OUTLINE
12	PROJECTED BUILDING OUTLINE - SECOND FLOOR
13	CONTACT PANEL (SEE ELECTRICAL ENG.)
14	FIRE PANEL (SEE ELECTRICAL ENG.)
15	PROPOSED EXIT STAIR FROM BROOKSTREET HOTEL (TO BE ADDRESSED UNDER A SEPARATE PERMIT APPLICATION)
16	RELOCATED ROPE GUIDE
17	CONCRETE DRAINAGE SPLASH PAD (REFER TO LANDSCAPE ARCHITECT)
18	FOOT SCRAPER GRILLE (7/4231)
19	ACCESSIBLE ENTRANCE/EXIT ACCESS (AS REQUIRED FOR RHFAC)
20	SEATING AREA
21	PROPOSED EXTERIOR BIKE PARKING
22	EXIT TOWARDS BROOKSTREET HOTEL
23	STRUCTURAL REINFORCEMENT (2'X12" TRIPLE ROW) BEHIND DRYWALL AT TOILET AND SHOWER AS REQUIRED FOR RHFAC
24	STRUCTURAL REINFORCEMENT (2'X12" TRIPLE ROW) IN BEDROOM FOR CLOTHES ROD AS REQUIRED FOR RHFAC
25	FLOORING FINISH MUST CONTINUE UNDER WASHROOM VANITY AS REQUIRED FOR RHFAC
26	FLOORING FINISH MUST CONTINUE UNDER KITCHEN CABINETRY AS REQUIRED FOR RHFAC
27	DEPRESSED SIDEWALK/ BARRIER FREE TACTILE PAVERS (SEE LANDSCAPE ARCHITECT)
28	PROPOSED PAINTED EGRESS PATH (SEE LANDSCAPE ARCHITECT)
29	EXISTING ELECTRIC VEHICLE CHARGING STATION
30	PROPOSED BOLLARDS (SEE CIVIL ENG.)

EXTERIOR MATERIAL LEGEND (PROJECTED)

1P	CLEAR GLASS
2P	GLASS SPANDREL
3P	TEXTURED METALLIC SPANDREL
4P	LINED GLASS (BIRD SAFETY)
5P	LINED GLASS SPANDREL (BIRD SAFETY)
6P	JULIETTE BALCONY FRAME
7P	VENTILATION
8P	PRECAST
9P	METAL CLADDING

GUARDRAIL DETAILS AND SECTIONS LEGEND

For guardrail details and sections refer to: A330:	
◇	GLASS JULIETTE GUARDRAIL
◇	GLASS GUARDRAIL ON TERRACES
◇	GLASS JULIETTE GUARDRAIL ON LEVEL 2 AND 3 ONLY

ELEVATION LEGEND

	CONSTRUCTION NOTES
	DEMOLITION NOTES
	NOTES ON EXISTING ELEMENTS
	WINDOW TYPE SYMBOL (REFER TO WINDOW ELEVATIONS SHEET)
	CURTAIN WALL ELEVATION SYMBOL (REFER TO WINDOW ELEVATIONS SHEET)
	RADIATION FACADE SURFACE TO BE PROTECTED, 1 H FRR

- NOTES GÉNÉRALES: General Notes
- Ces documents d'architecture sont la propriété exclusive de NEUF architect(e)s et ne peuvent être utilisés, reproduits ou copiés sans autorisation écrite préalable. / These architectural documents are the exclusive property of NEUF architect(e)s and cannot be used, copied or reproduced without written pre-authorization.
 - Les dimensions apparaissant aux documents doivent être vérifiées par l'entrepreneur avant le début des travaux. / All dimensions which appear on the documents must be verified by the contractor before to start the work.
 - Veuillez avoir l'architecte de toute dimension en cas de divergences entre ces documents et ceux des autres professionnels. / The architect must be notified of all errors, omissions and discrepancies between these documents and those of the others professionals.
 - Les dimensions sur ces documents doivent être lues et non mesurées. / The dimensions on these documents must be read and not measured.

MECHANICAL: Mécanique
ELECTRICAL: Électrique
GOODKEY, WEEDMARK & ASSOCIATES LIMITED
188 Woodward Dr. Ottawa, ON K2C 3H6
T: 613.225.5453 | goodkey-eng.com
STRUCTURE: Structure
CUNLIFFE & ASSOCIATES
200-1555 Carling Ave. Ottawa, ON K1Z 8B8
www.cuncliffe.ca
URBANISTE ET CIVIL: Urban planner and Civil
ARCHITECTE DE PAYSAGE: Landscape Architect
NOVATECH
240 Michael Cowland Drive, Suite 200, Ottawa, ON, K2M 1P6
T: 613.294.5643 | novatech-eng.com
ARCHITECTES: Architect
DESIGN INTERIOR: Interior Design
NEUF architect(e)s Inc.
630, boul. René-Lévesque O. 3^e étage, Montréal QC H3B 1S6
T: 514.861.1117 | NEUFarchitectes.com
SCSAR / SCSAR



OUVRAGE: Project
535 LEGGET DRIVE

EMPLACEMENT: Location
535 LEGGET DRIVE,
KANATA, ONTARIO

NO PROJET No: 13338
NO RÉVISION: DATE (aa-mm-jj)
O ISSUED FOR SITE PLAN APPROVAL 2024.11.29

DESSINÉ PAR: Drawn by: AT MS
DATE (aa-mm-jj): 24.06.11
TITRE DU DESSIN: Drawing Title: NORTH ELEVATION - PROJECTED
VÉRIFIÉ PAR: Checked by: KP
ÉCHELLE: Scale: As indicated

RÉVISION: Revision: 0
NO DESSIN: Draw Number: A403P

NORTH ELEVATION

NEUF architect(e)s

MONTREAL
630 René-Lévesque Blvd W, 32e étage
Montréal QC Canada H3B 1S6

OTTAWA
10 Rideau Street, 4e étage
Ottawa ON Canada K1N 5W8

TORONTO
8 Market Street, Suite 600
Toronto ON Canada M5E 1M6

[NEUF.ca](#)

