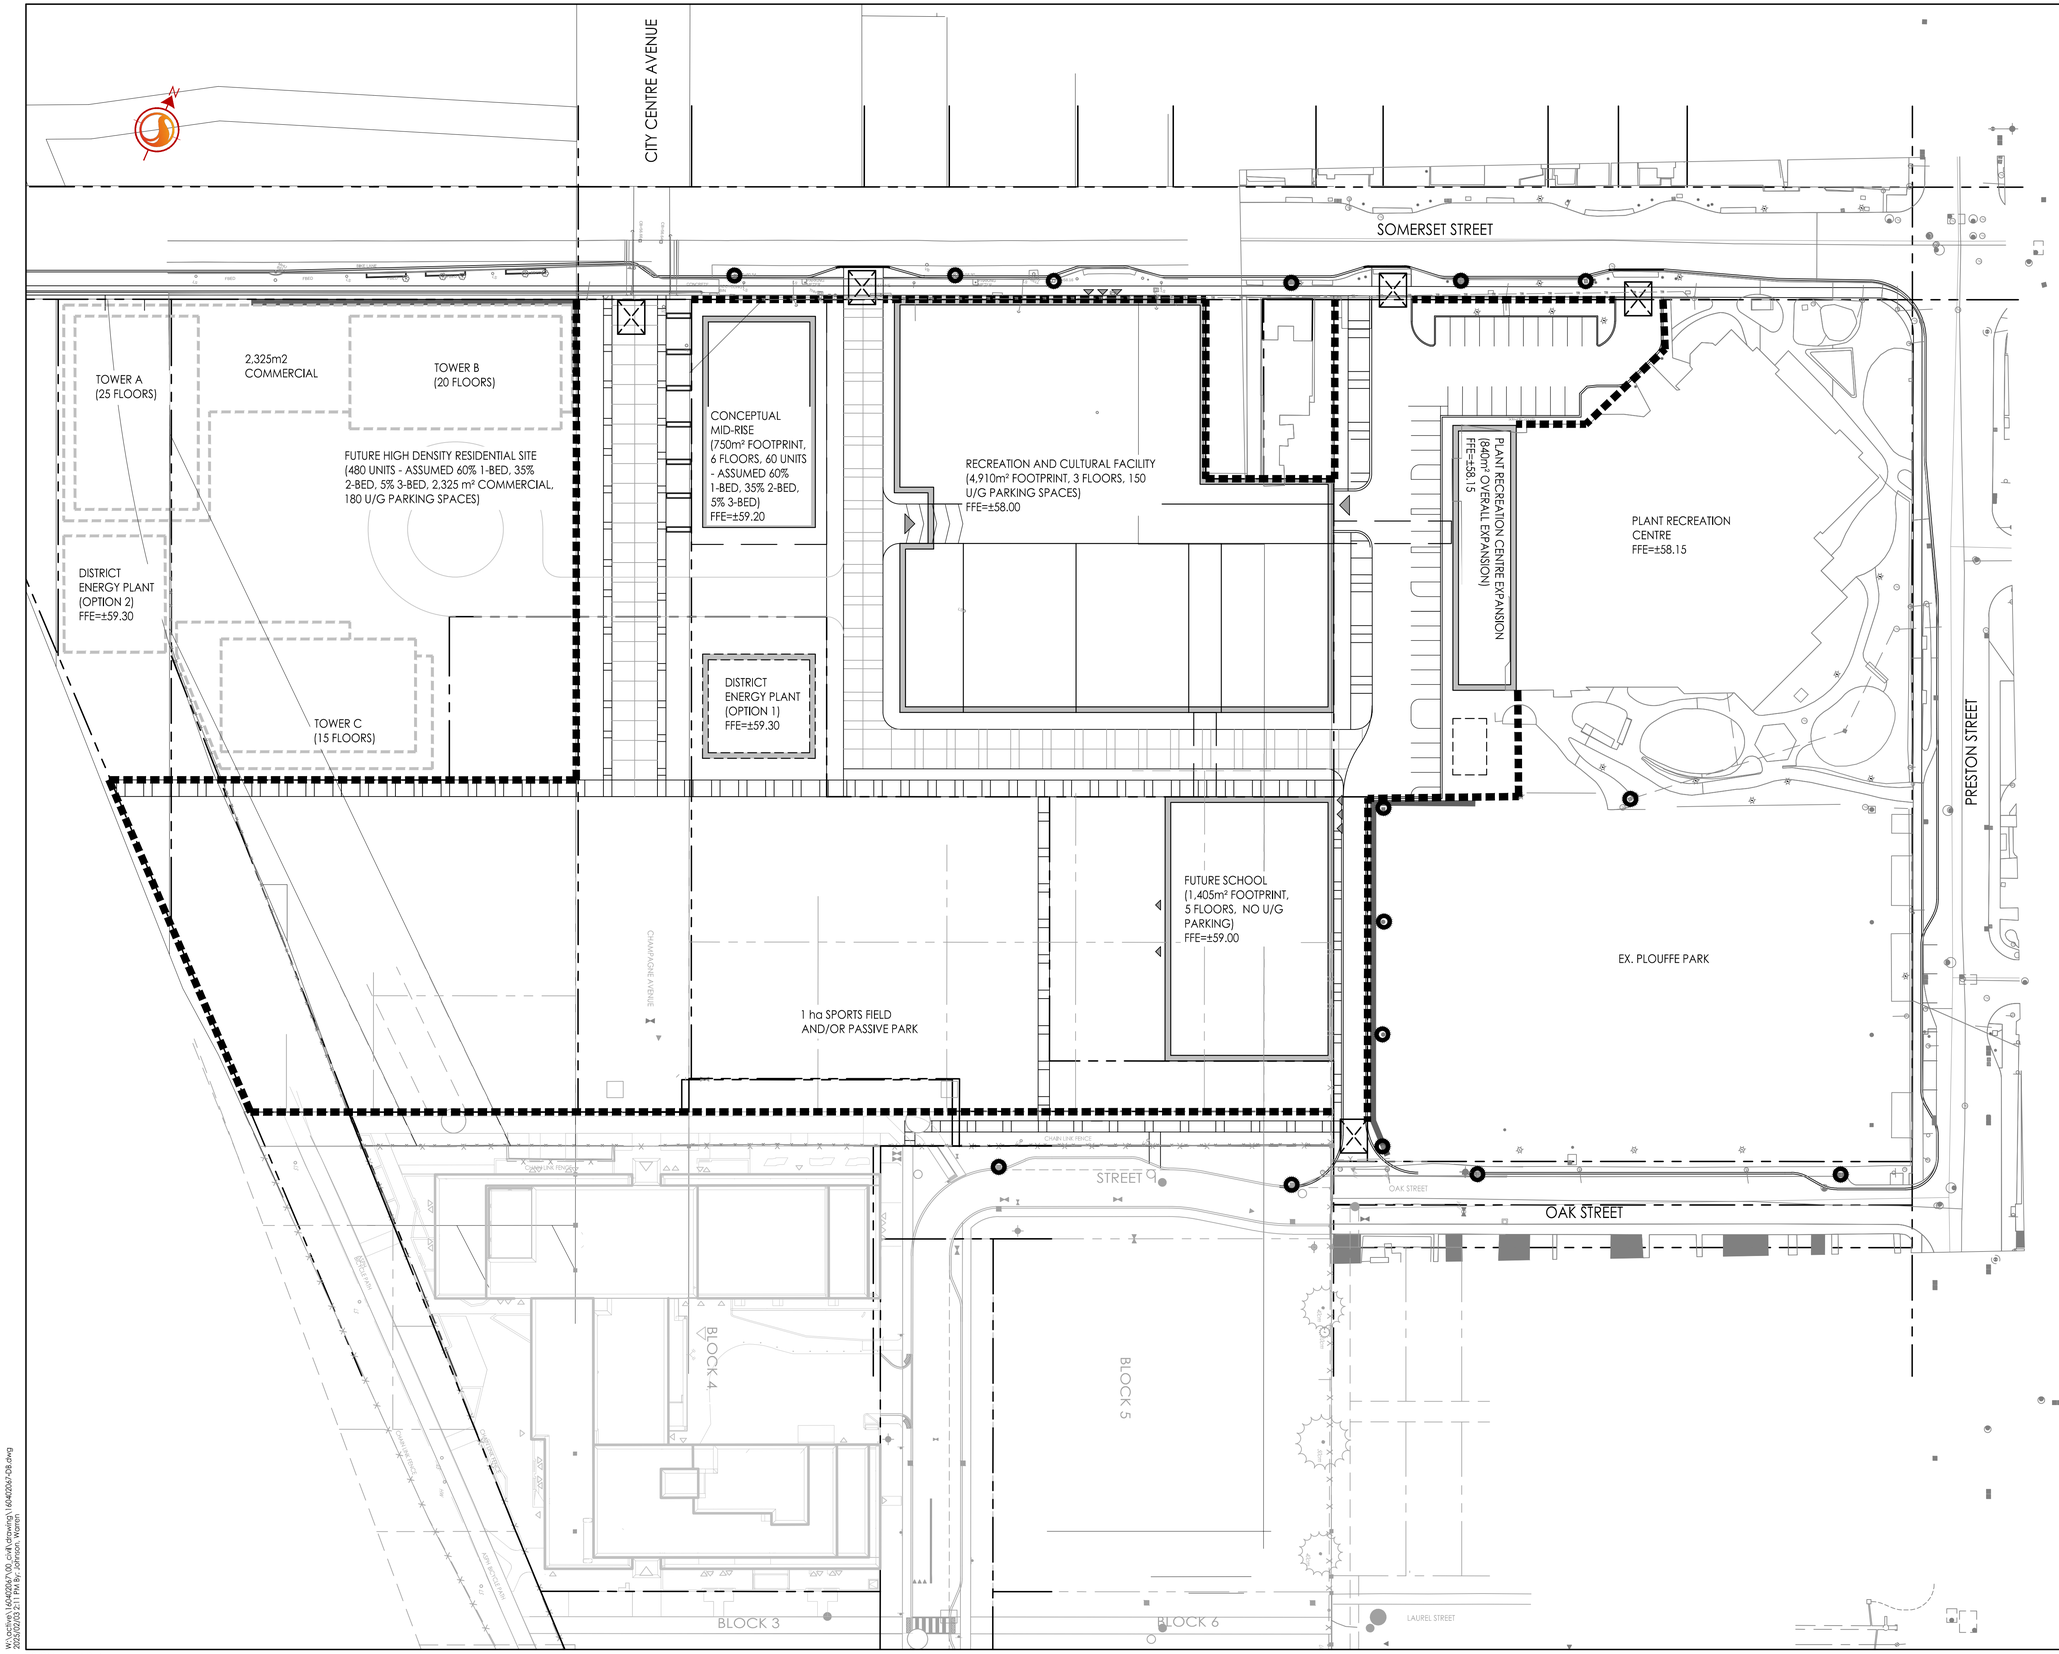

W:\active\160402067\00_cad\drawings\160402067-DB.dwg
2025/02/03 2:11 PM by: Johnson, Warren

ORIGINAL SHEET - ARCH D

Stantec

Stantec Consulting Ltd.
400 - 1331 Clyde Avenue
Ottawa ON
Tel. 613.722.4420
www.stantec.com

Copyright Reserved

The Contractor shall verify and be responsible for all dimensions. DO NOT scale the drawing - any errors or omissions shall be reported to Stantec without delay.
The Copyrights to all designs and drawings are the property of Stantec. Reproduction or use for any purpose other than that authorized by Stantec is forbidden.

Legend

- PROPOSED SILT FENCE BOUNDARY AS PER OPSD 219.110
- PROPOSED STRAW BALE LOCATION AS PER OPSD 219.100
- PROPOSED MUD MAT LOCATION
- PROPOSED CATCH BASIN PROTECTION

1	ISSUED FOR REVIEW	WAJ	PM	25.02.03
	Revision	By	Appd.	YY.MM.DD

File Name: 160402067-DB.dwg	WAJ	PM	WAJ	24.12.02
	Dwn.	Chkd.	Dsgn.	YY.MM.DD

Permit-Seal

LICENSED PROFESSIONAL ENGINEER
PAMOROZ
90493552
2025-02-03
PROVINCE OF ONTARIO

Client/Project
CITY OF OTTAWA

1010 SOMERSET STREET

OTTAWA, ON

Title
CONCEPTUAL EROSION CONTROL PLAN

Project No.	Scale	Revision
160402067	1:500 (0 5 15 25m)	
Drawing No.	Sheet	
EC-1	4 of 7	1