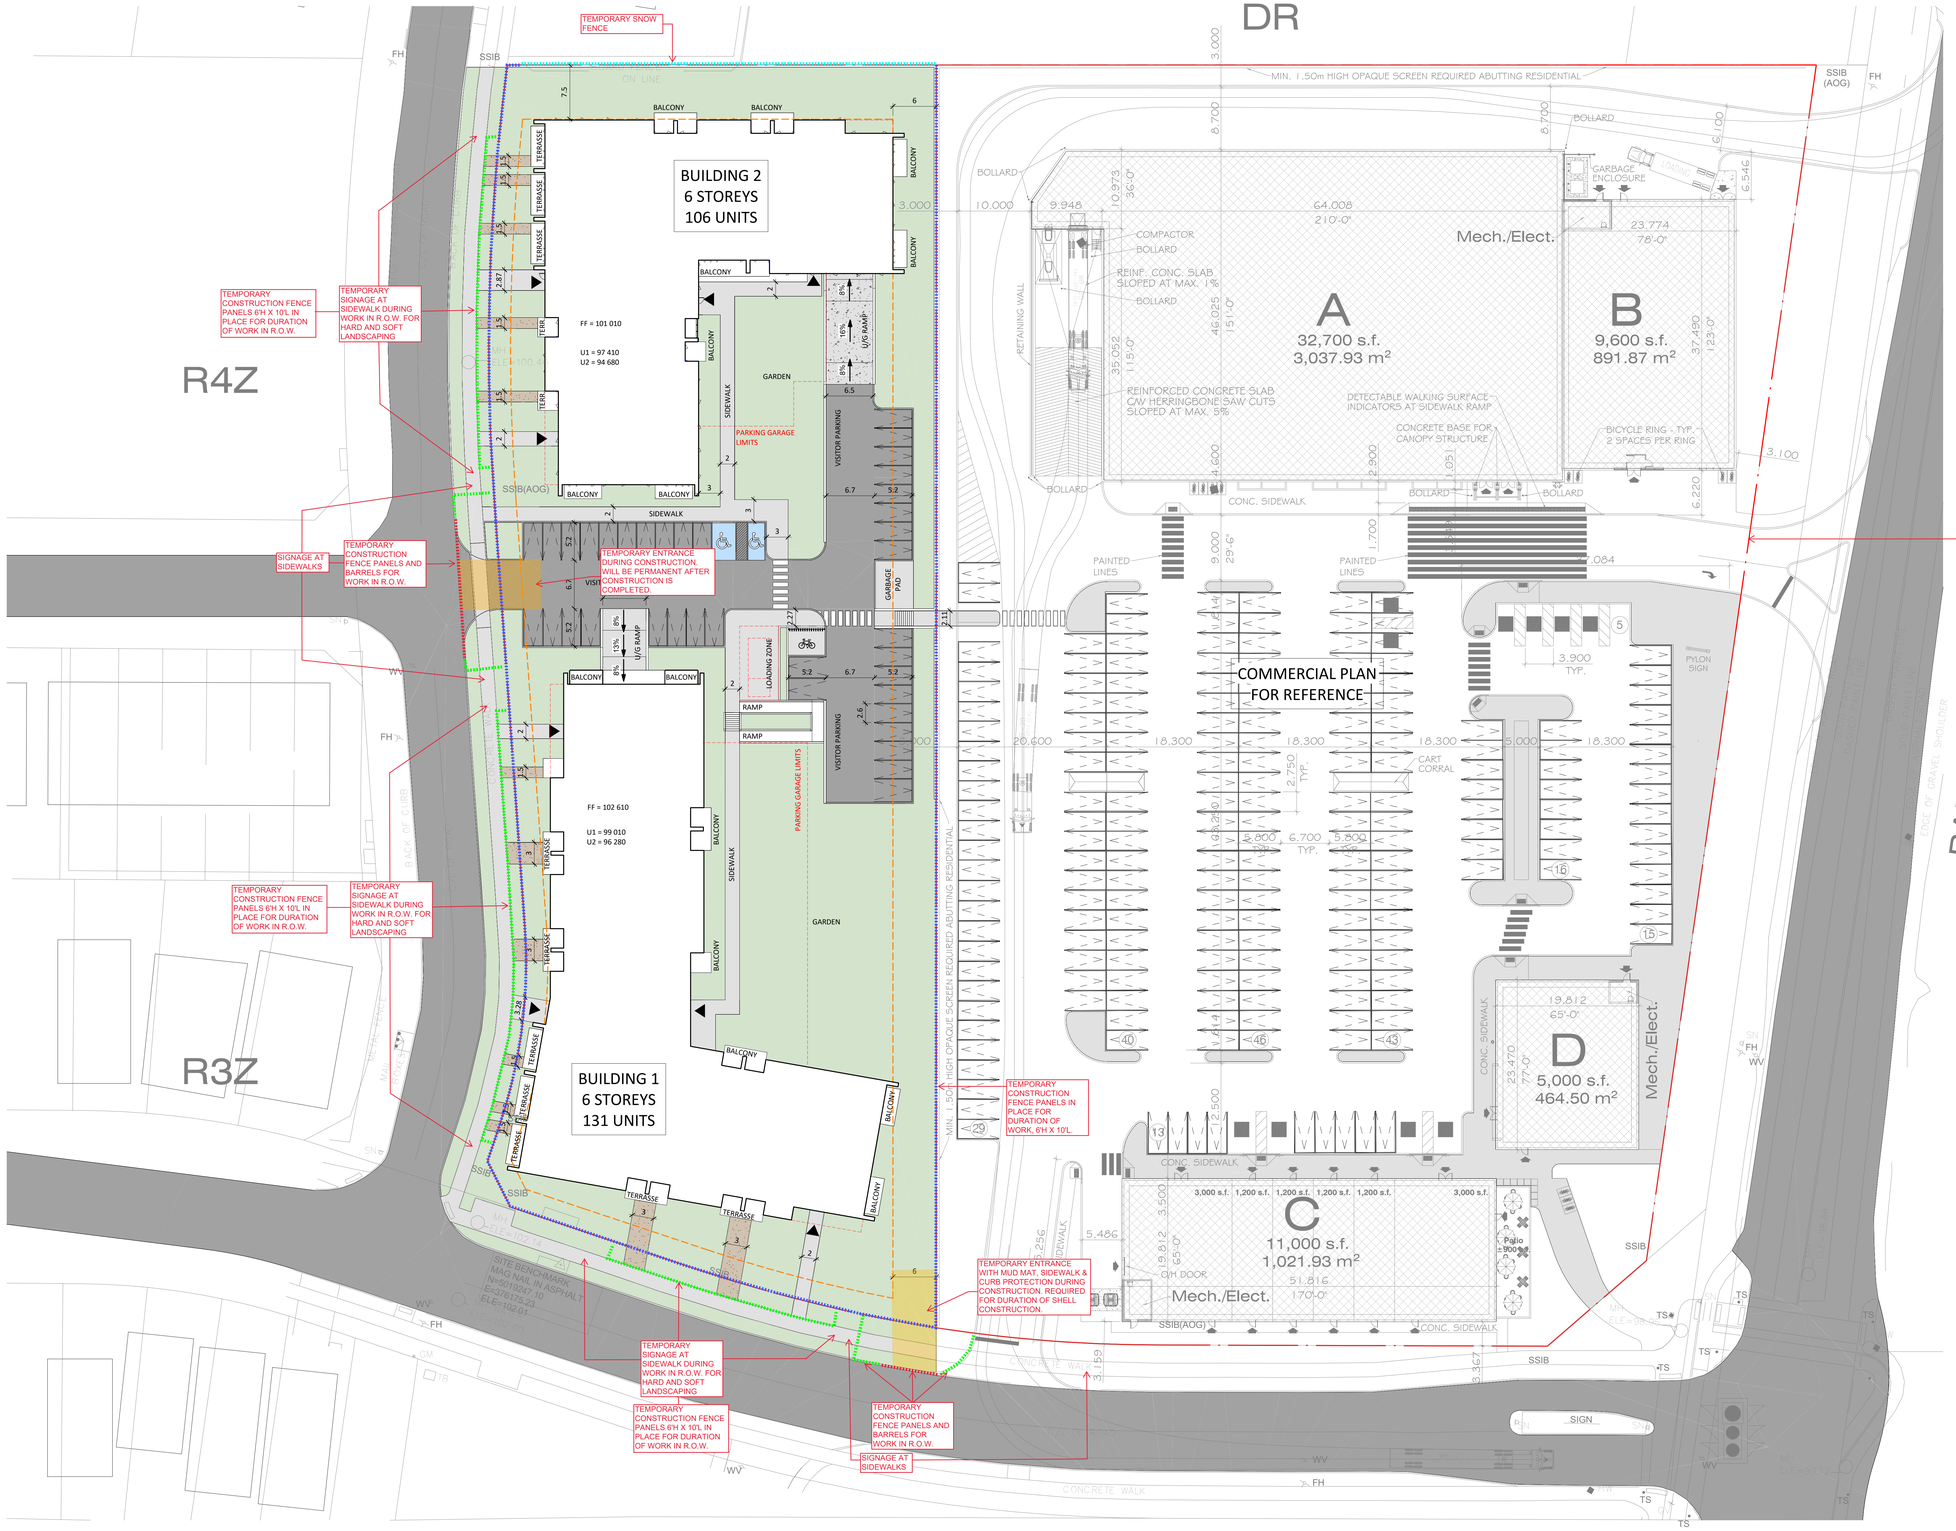

1 SITE PLAN
1 : 300

SITE PLAN LEGEND

- LOT LINE
- SETBAKCS
- ELECTRICS LINES
- EASEMENTS
- PROTECTION ZONE
- 0000 GEO — GEO ELEVATION
- EXISTING BUILDING
- BUILDING TO BE DEMOLISHED
- EXISTING TREE
- TREE TO BE DEMOLISHED
- NEW TREE
- NEW BUSH
- GRASS
- PEA GRAVEL
- CONCRETE
- ASPHALT
- RADIANT ZONE
- PAVEMENT
- GRAVEL
- WATER

PROJECT

FINDLAY CREEK DEVLEOPMENT

150 DUN SKIPPER DRIVE, GLOUCESTER, ON K1X 0G2

OWNER

ARCHITECT

CIVIL / LANDSCAPE / PLANNER

MECHANICAL

STRUCTURAL

GENERAL CONTRACTOR

KEY PLAN

ARCHITECT SEAL

REVISIONS

NO	DESCRIPTION	DATE

NOTE

IT IS THE RESPONSIBILITY OF THE APPROPRIATE CONTRACTOR TO CHECK AND VERIFY ALL DIMENSIONS ON THE SITE AND TO REPORT ALL ERRORS AND/OR OMISSIONS TO THE ARCHITECT. ALL CONTRACTORS MUST COMPLY WITH ALL PERTINENT CODES AND BY-LAWS. DO NOT SCALE DRAWINGS.

THIS DOCUMENT AND ITS CONTENT IS COPYRIGHTED. ANY REPRODUCTION IS PROHIBITED UNLESS GRANTED BY THE ARCHITECT.

CONSTRUCTION MANAGEMENT PLAN

DATE 2024-12-20

DESIGNED

DRAWN

PROJECT No

CHECKED

SHEET TITLE

SITE PLAN

SHEET No

CMP v1

Autodesk Docs://FINDLAY CREEK/24061_FINDLAY_CREEK_SITE_R24.rvt