PATERSON GROUP

Phase I Environmental Site Assessment

2865 F Walkley Road

Ottawa, Ontario

Prepared for Richcraft Properties Ltd.

Report: PE5930-1
January 26, 2023

TABLE OF CONTENTS

EXECUTIVE SUMMARY ii
1.0 INTRODUCTION 1
2.0 PHASE I PROPERTY INFORMATION 2
3.0 SCOPE OF INVESTIGATION 3
4.0 RECORDS REVIEW 4
4.1 General 4
4.2 Environmental Source Information 5
4.3 Physical Setting Sources 9
5.0 INTERVIEWS 11
6.0 SITE RECONNAISSANCE 11
6.1 General Requirements 11
6.2 Specific Observations at the Phase I Property 11
7.0 REVIEW AND EVALUATION OF INFORMATION 13
7.1 Land Use History 13
7.2 Conceptual Site Model 14
8.0 CONCLUSIONS 15
8.1 Assessment 15
8.2 Recommendations 16
9.0 STATEMENT OF LIMITATIONS 17
10.0 REFERENCES 18

List of Figures

Figure 1 - Key Plan
Figure 2 - Topographic Map
Drawing PE5930-1 - Site Plan
Drawing PE5930-2 - Surrounding Land Use Plan

List of Appendices

Appendix 1 Aerial Photographs
Site Photographs

Appendix 2 MECP Freedom of Information
MECP Well Records
TSSA Response
HLUI Response
ERIS Report

Appendix 3 Qualifications of Assessors

EXECUTIVE SUMMARY

Assessment

Paterson Group was retained by the Richcraft Properties Ltd. to conduct a Phase I Environmental Site Assessment (ESA) of the property addressed 2865 F Walkley Road, in the City of Ottawa, Ontario. The purpose of this Phase I ESA was to research the past and current use of the site and study area and to identify any environmental concerns with the potential to have impacted the subject property.

According to the historical research, the western portion of the subject property was occupied by a railway line corridor since before the 1960s until late 2010s. The eastern portion of the subject site was used as a parking lot for 2760 & 2770 Sheffield Road since the 1960s. The former presence of the railway lines and the suspected fill of unknown quality along the railway corridor poses a potential environmental concern to the subject site.

The surrounding properties within the Phase I Study Area were historically used for agricultural purposes until commercial/light industrial development in the 1960s. A chemical bulk storage property (southeast of the subject site) was present from the 1970s until 2017. Delisted storage tanks were also identified in the ERIS Report on the property southwest of the subject site. Due to their close proximity, these properties pose a potential environmental concern to the subject site. A paint shop occupied the property located off-site on the western portion of 2760 Sheffield Road in the 1990s. Based on the Waste Generator records found for this property, the former presence of the paint shop poses a potential environmental concern to the subject site.

Following the historical research, Paterson conducted a site visit and a visual assessment of the properties within the Phase I Study Area. The Phase I Property is currently vacant. The eastern portion of the subject site occupies the western portions of 2750, 2760 and 2770 Sheffield Road. No concerns were identified with the current use of the Phase I Property.

The surrounding lands within the vicinity of the subject site are occupied by commercial/light industrial buildings. A metal shop is present on the property immediately east of the subject site (2760 Sheffield Road). Based on the Waste Generator records found for this property, the presence of the metal shop poses a potential environmental concern to the subject site. A trucking company and a truck dealer with maintenance bays are present approximately 70m and 130m northeast of the subject site, respectively. An auto repair shop and towing company are present approximately 75m southwest of the subject site. Due to their distances away and cross-gradient orientation, these properties

do not pose a potential environmental concern to the subject site. No environmental concerns were identified with respect to the surrounding properties.

Recommendations

Based on the results of the Phase I ESA, in our opinion, **a Phase II Environmental Site Assessment is required for the Phase I Property**.

1.0 INTRODUCTION

At the request of Richcraft Properties Ltd., Paterson Group (Paterson) conducted a Phase I-Environmental Site Assessment (Phase I-ESA) for 2865 F Walkley Road, in the City of Ottawa, Ontario, herein referred to as the Phase I Property. The purpose of this Phase I-ESA was to research the past and current use of the Phase I ESA Property and properties within the Phase I Study Area to identify any potentially contaminating activities (PCAs) that would result in areas of potential environmental concern (APECs) on the Phase I Property.

Paterson was engaged to conduct this Phase I-ESA by Mr. Kevin Yemm with Richcraft Properties Ltd. Richcraft Properties Ltd. can be reached at info@richcraft.com.

This report has been prepared specifically and solely for the above noted project which is described herein. It contains all of our findings and results of the environmental conditions at this site.

This Phase I-ESA report has been prepared under the supervision of a Qualified Person, in general accordance with Ontario Regulation (O.Reg.) 153/04, as amended under the Environmental Protection Act and CSA Z768-01 (reaffirmed 2022). The conclusions presented herein are based on information gathered from a limited historical review and field inspection program. The findings of the Phase I-ESA are based on a review of readily available geological, historical and regulatory information and a cursory review made at the time of the field assessment. The historical research relies on information supplied by others, such as, local, provincial and federal agencies and was limited within the scope-of-work, time and budget of the project herein.

2.0 PHASE I PROPERTY INFORMATION

Address:	2865 F Walkley Road and the western parts of 2750, 2760 and 2770 Sheffield Road, in the City of Ottawa, Ontario.
Location:	The Phase I Property is located between Sheffield Road and Lancaster Road, approximately 410m north of Walkley Road, in the City of Ottawa, Ontario. Refer to Figure 1 - Key Plan in the Figures section following the text.
Latitude and Longitude:	45° 23' 52.0008" N, 75° 36' 22.1292" W

Site Description:

Configuration:	Irregular.
Area:	3.41 ha (approximately).
Zoning:	IG & IH – General and Heavy Industrial Zones.
Current Use:	The western part of the Phase I ESA Property is currently vacant land with light vegetation covering the site while the eastern portion of the site is being used as parking lots for commercial/light industrial purposes.
Services:	The Phase I ESA Property is situated in a municipally serviced area.

3.0 SCOPE OF INVESTIGATION

The scope of work for this Phase I – Environmental Site Assessment was as follows:

- Determine the historical activities on the subject site and study area by conducting a review of readily available records, reports, photographs, plans, mapping, databases, and regulatory agencies;
- Investigate the existing conditions present at the Phase I ESA Property and study area by conducting site reconnaissance;
- Conduct interviews with persons knowledgeable of current and historic operations on the Phase I ESA Property, and if warranted, neighbouring properties;
- Present the results of our findings in a comprehensive report in general accordance with the requirements O.Reg. 153/04 as amended under the Environmental Protection Act and in compliance with the requirements of CSA Z768-01 (reaffirmed 2022);
- Provide a preliminary environmental site evaluation based on our findings;
- Provide preliminary remediation recommendations and further investigative work if contamination is suspected or encountered.

4.0 RECORDS REVIEW

4.1 General

Phase I-ESA Study Area Determination

A radius of approximately 250 m was determined to be appropriate as a Phase I Study Area for this assignment. Properties outside the 250 m radius are not considered to have impacted the Phase I ESA Property based on their significant separation distance.

First Developed Use Determination

Based on a review of available historical information, the majority of the subject site was used as a railway line corridor since before the 1960s until late 2010s, while the eastern portion of the subject site has been used for industrial purposes since the 1960s.

Fire Insurance Plans

Fire Insurance Plans (FIPs) are not available for the subject site.

City of Ottawa Street Directories

City directories for the area of the subject site were reviewed from 1970 to 2010. The directories indicate that the eastern portion of the subject site (2760 & 2750 Sheffield Road) have always been used for commercial or light industrial purposes. These include, retail auto parts shops, office for transportation companies and retail paint shops, however, it should be noted that the subject parts of these properties were primarily used as parking lots for these businesses. Based on the nature of the businesses and lack of waste-generators in the ERIS Report, no potential environmental concerns were identified in the directories for the subject site.

Properties in the vicinity of the subject site, along Sheffield Road, have been listed as a variety of truck repair garages, automotive sales, commercial retail, light industrial and contractor properties. It should be noted that there are some PCA's but based on their distance and cross-gradient orientation, these properties do not pose a potential environmental risk to the subject site.

4.2 Environmental Source Information

National Pollutant Release Inventory

A search of the National Pollutant Release Inventory (NPRI) was conducted as part of this assessment. One (1) National Pollutant Release Inventory was identified within the Phase I study area, approximately 155m east of the subject site. Due to its distance away, this property does not pose a potential environmental concern to the subject site.

PCB Waste Storage Site Inventory

A search of the provincial PCB waste storage site inventory was conducted as part of this assessment. One (1) PCB waste storage site was identified at 2787 Sheffield Road (approximately 160m to the east). Due to its distance and cross-gradient orientation, this property does not pose a potential environmental concern to the subject site.

MECP Coal Gasification Plant Inventory

The Ontario Ministry of Environment, Conservation and Parks document entitled, *"Municipal Coal Gasification Plant Site Inventory, 1991"* was reviewed as part of this assessment. This document provides a reference to the locations of former plants with respect to the subject site. A review of this document did not identify any former coal gasification plants located on the subject site or within the Phase I study area.

MECP Waste Disposal Site Inventory

The Ontario Ministry of Environment, Conservation and Parks document entitled, *"Waste Disposal Site Inventory in Ontario, 1991"* was reviewed as part of this assessment. This document includes all recorded active and closed waste disposal sites, industrial manufactured gas plants, and coal tar distillation plants situated in the Province of Ontario. A review of this document did not identify any relevant records pertaining to the subject site or for properties located within the Phase I study area.

MECP Submissions

A request was submitted to the MECP Freedom of Information office for information with respect to reports related to environmental conditions for the subject site. A response from the MECP had not been received prior to the issuance of this report.

MECP Instruments

A request was submitted to the MECP Freedom of Information office for information with respect to certificates of approval, permits to take water, certificates of property use, or any other similar MECP issued instruments for the subject site. A response from the MECP had not been received prior to the issuance of this report.

MECP Incident Reports

A request was submitted to the MECP Freedom of Information office for information with respect to records concerning environmental incidents, orders, offences, spills, discharges of contaminants, or inspections maintained by the MECP for the subject site or neighbouring properties. A response from the MECP had not been received prior to the issuance of this report.

MECP Waste Management Records

A request was submitted to the MECP Freedom of Information office for information with respect to waste management records for the subject site. A response from the MECP had not been received prior to the issuance of this report.

MECP Brownfields Environmental Site Registry

A search of the MECP Brownfields Environmental Site Registry was conducted as part of this assessment. No Records of Site Condition (RSCs) were identified in the database as having been filed for the subject site or surrounding properties within the Phase I study area.

OMNRF Areas of Natural Significance

A search for areas of natural and scientific interest situated within the Phase I study area was conducted electronically vis the Ontario Ministry of Natural Resources and Forestry (OMNRF) website. The search did not identify any natural features of areas of natural significance within the Phase I study area.

Technical Standards and Safety Authority (TSSA)

The TSSA Fuels Safety Branch in Toronto was contacted electronically on November 30, 2022, as part of this assessment, to inquire about current and former underground fuel storage tanks, spills, and historical incidents for the subject site and neighbouring properties.

The response from the TSSA indicated that no records were identified pertaining to the subject site. One (1) expired fuel tank and one (1) expired self-serve private fuel outlet were located at 2655 Lancaster Road, immediately west of the subject

site. This location of the expired storage tanks is unknown, however, it is suspected that the tanks were on the southern portion of that property. The presence of the former tanks poses a potential environmental risk to the subject property. A copy of the correspondence with the TSSA is included in Appendix 2.

City of Ottawa Historical Land Use Inventory (HLUI) Database

As part of this assessment, a requisition form was submitted to the City of Ottawa to request information from the City's Historical Land Use Inventory (HLUI) database for any environmental records pertaining to the subject site as well as any properties situated within the Phase I study area.

As mentioned above, the response indicated the former presence of a railway line on the subject site. The response also indicated several records on the properties east of the subject site (2760 & 2770 Sheffield Road). The records found pertain to retail and wholesale businesses in the transportation and paint industries. Due to the nature of the businesses identified in the response, these businesses do not pose a potential environmental risk to the subject site.

City of Ottawa Old Landfill Sites

The document entitled "Old Landfill Management Strategy, Phase I – Identification of Sites, City of Ottawa", was reviewed. No landfill sites were identified within the Phase I study area.

Environmental Risk Information Service Ltd. (ERIS)

A database report, prepared by ERIS (Environmental Risk Information Service) dated November 30, 2022 was acquired and reviewed as part of this assessment. The complete ERIS report has been included in the appendix.

- On-Site Records:

The ERIS report identified twenty-five (25) records pertaining to the subject site and the eastern (off-site) portions of 2760 and 2770 Sheffield Road. The documented records pertain to Waste Generators associated with a metal finishing company present on 2760 Sheffield Road, a former hardwood and hardware manufacturer and a paint shop. The documented waste classes associated with the generator records are limited to Paint, pigment and coating residue, aromatic solvents, neutralized solutions, alkaline solutions and acid solutions. Two (2) Scott's Manufacturing Directory and four (4) ERIS Historical Searches were also listed for the subject site. It should be noted that these Waste Generator records are for businesses that operated inside the building immediately east of the subject site and did not operate on the Phase I Property.

Paint, pigment and coating residue and neutralized solutions, alkaline solutions and acid solutions Waste Generator records associated with a former paint shop and an existing metal shop were identified for the property located at 2760 Sheffield Road (immediately east of the subject site). Due to the nature of the business and Waste Generator records, this property poses a potential environmental concern to the subject site.

- Off-Site Records:

The ERIS report identified five-hundred and forty-two (542) records pertaining to properties located within a 250 m radius of the subject site. Several Waste Generators records, Historic Fuel Storage Tanks, Private and Retail Fuel Storage Tanks, Fuel Storage Tank, Ontario Spills, and Delisted Fuel Tanks were found for the property located at 2755 Lancaster Road (south of the subject site). Due to the nature of the business, location of the spills (approximately 65m west of the subject site) and the relatively large size of the property, it is not considered likely that these records/incidents would pose a potential environmental concern to the subject site.

Paint, pigment and coating residue and neutralized solutions, alkaline solutions and acid solutions Waste Generator records associated with a former paint shop and an existing metal shop were identified for the property located at 2760 Sheffield Road (immediately east of the subject site). Due to the nature of the business and Waste Generator records, this property poses a potential environmental concern to the subject site.

One (1) Private and Retail Fuel Storage Tanks, five (5) Waste Generators and three (3) Delisted Fuel Tanks records were found for the property immediately west of the subject site (2655 Lancaster Road). The former presence of the delisted fuel tanks poses a potential environmental concern to the subject site, given the lack of information.

One (1) Private and Retail Fuel Storage Tank, several Waste Generators records, one (1) Ontario Spill, and Delisted Fuel Tanks were found for the property located at 2740 Sheffield Road (approximately 70m northeast of the subject site). Due to its location and down-gradient orientation, this property does not pose a potential environmental concern to the subject site.

Several Waste Generators Records and one (1) Ontario Spills Record were found for the property located at 2780 Sheffield Road (southeast of the subject site). The documented waste classes associated with the generator records are limited to paint, pigment and coating residue, aliphatic solvents, petroleum distillates, light fuels, oil skimmings and sludges, waste oil and lubricants and waste compressed gases. The Ontario Spill record pertains to a 450L aluminium sulphate spill due to

corrosion. Based on the nature of the business and spill, this property poses a potential environmental concern to the subject site.

The other off-site records identified in the ERIS report are listed for properties which are situated at a significant distance away or are situated in a down-gradient or cross-gradient orientation, with respect to the subject. As a result, none of the records identified in the ERIS report are considered to pose a risk to the subject site.

4.3 Physical Setting Sources

Aerial Photographs

Historical air photos from the National Air Photo Library were reviewed in approximate ten (10) year intervals. Based on the review, the following observations have been made:

1965 The Phase I Property appears to be occupied by railway lines. The eastern portion of the subject site and the surrounding properties appear to be used for agricultural purposes.

1976 The western part of 2770 Sheffield Road has been constructed on the eastern portion of the subject site. What appear to be chemical storage tanks are present southeast of the subject site. Commercial/light industrial buildings have been constructed in the general area of the subject site. Lancaster Road can be seen further west of the subject site.

1991 The Phase I ESA Property remains unchanged from the previous photograph. Commercial/light industrial buildings have been constructed immediately west and further southwest of the subject site, along Lancaster Road.

2002 No significant changes have been made to the subject or surrounding properties.

2011 An asphaltic concrete parking lot has been constructed on the southeastern portion of the subject site. No significant changes have been made to the surrounding properties.

2021 The railway tracks have been removed. No significant changes have been made to the surrounding properties.

Copies of selected aerial photographs reviewed are included in Appendix 1.

Water Bodies

No water bodies are present on the subject site. The nearest named water body with respect to the subject site is Green's Creek, located approximately 0.55 km to the northeast.

Physiographic Maps

A physiographic map was reviewed from the Natural Resources Canada – The Atlas of Canada website, as a part of this assessment. According to the publication and mapping information, the subject site is situated within the St. Lawrence Lowlands. According to the description provided: *"The lowlands are plain-like areas that were affected by the Pleistocene glaciations and are therefore covered by surficial deposits and other features associated with the ice sheets."* The subject site is specifically located within the Central St. Lawrence Lowland area, which is rarely more than 150 m above sea level.

Topographic Maps

Topographic maps were obtained from Natural Resources Canada – The Atlas of Canada website and from the City of Ottawa website. The topographic maps indicate that the regional topography in the general area of the site slopes downward towards the northwest. Based on the topography, the inferred groundwater flow direction in the area of the Phase I Property is to the northwest, towards the Green's Creek. An illustration of the referenced topographic map is presented on Figure 2 – Topographic Map, appended to this report.

Geological Maps

The Geological Survey of Canada website on the Urban Geology of the National Capital Area was consulted as part of this assessment. Based on this information, bedrock in the area of the site consists of Paleozoic shale of the Carlsbad Formation. Based on the maps, the thickness of overburden ranges from 10 to 15 m and consists of erosional terraces of offshore marine sediments.

Water Well Records

A search of the MECPs website for all drilled well records within a 250 m radius of the subject site was conducted as part of this assessment. The search identified no wells on the subject property and 44 well records within the Phase I study area. These records pertain to wells installed between 2008 and 2021 and used for monitoring or groundwater observation purposes. According to the well records, the overburden stratigraphy in the area of the subject site generally consists of sand, gravel and clay overlying shale bedrock. Based on the availability of

municipal services, no drinking water wells are expected to be currently in use within the Phase I study area.

A select number of the aforementioned well records have been included in Appendix 2.

5.0 INTERVIEWS

Property Owner Representative

Mr. Kevin Yemm, with Richcraft Properties Ltd., was contacted by email as part of this assessment. Mr. Yemm was unaware of any potential environmental concerns regarding the Phase I Property.

6.0 SITE RECONNAISSANCE

6.1 General Requirements

The site visit was conducted on November 28, 2022 by Mr. Mohammed Ramadan with Paterson's Environmental Department. In addition to the site, the uses of neighbouring properties within the Phase I Study Area were also assessed at the time of the site visit, from publicly accessible areas.

6.2 Site Inspection Observations

Site Description

The majority of the subject site is vacant with light vegetation covering parts of the subject property. The eastern portion of the subject site consists of a small portion of 2770 Sheffield Road while the rest is used as a parking lot for 2760 & 2770 Sheffield Road.

The site and regional topography appear to slope down to the east, in the direction of Green's Creek. Water drainage on the subject site occurs primarily via infiltration throughout the property. No ponded water, stressed vegetation, surficial staining, or any other indications of potential sub-surface contamination were observed on the subject site at time of the site inspection.

A depiction of the subject site is illustrated on Drawing PE5930-1 – Site Plan, in the Figures section of this report.

Potential Environmental Concerns

❒ Fuels and Chemical Storage

No chemical storage areas, above ground storage tanks (ASTs), or signs of underground storage tanks (USTs) were observed on the exterior of the subject site at the time of the site inspection.

❒ Hazardous Materials and Unidentified Substances

No hazardous materials, unidentified substances, spills, surficial staining, abnormal odours, stressed vegetation, or any other indications of potential sub-surface contamination were observed on the exterior of the subject site at the time of the site inspection.

❒ Polychlorinated Biphenyls (PCBs) and Transformer Oil

No potential sources of PCBs were identified within the subject site at the time of the site inspection.

❒ Waste Management

No waste materials are currently being generated on-site.

Neighbouring Properties

An inspection of the neighbouring properties was conducted from publicly accessible roadways at the time of the site inspection. Land use adjacent to the subject site is as follows:

- ❒ North: Vacant land (former railway line);
- ❒ South: Vacant land (former railway line);
- ❒ East: Light industrial/commercial buildings (2750, 2760 and 2770 Sheffield Road), followed by Sheffield Road;
- ❒ West: Commercial/light industrial buildings, followed by Lancaster Road.

A trucking company and a truck dealer with maintenance bays are present approximately 70m and 130m northeast of the subject site, respectively. An auto repair shop and towing company are present approximately 75m southwest of the subject site. Due to their distances away and cross-gradient orientation, these properties do not pose a potential environmental concern to the subject site. Current land use adjacent to the subject site is illustrated on Drawing PE5930-2 – Surrounding Land Use Plan, appended to this report.

7.0 REVIEW AND EVALUATION OF INFORMATION

7.1 Land Use History

Based on a review of available historical information, the majority of the subject site was used as a railway line corridor since before the 1960s until late 2010s, while the eastern portion of the subject site has been used for industrial purposes since the 1960s, predominantly just parking lots for these businesses.

Potentially Contaminating Activities (PCAs) and Areas of Potential Environmental Concern (APECs)

Two potentially contaminating activities were identified on the subject site and pertain to the former presence of railway lines and fill of unknown quality on the western portion of the subject site.

Four off-site PCAs that result in APECs for the subject site were identified within the study area. They pertain to a historic chemical bulk storage facility located at 2810 Sheffield Road (southeast of the subject site), historical storage tanks immediately west of the subject site (2655 Lancaster Road), a former paint shop located at 2760 Sheffield Road (immediately east of the subject site), and an existing metal shop located at 2760 Sheffield Road (immediately east of the subject site.

Other off-site PCAs were identified within the Phase I study area but were deemed not to pose a potential environmental concern to the subject site based on their separation distances, as well as their inferred down-gradient or cross-gradient orientation with respect to anticipated groundwater flow.

Contaminants of Potential Concern

Based on the APECs identified on the Phase I ESA Property, the contaminants of potential concern (CPCs) are:

- ❒ Benzene, Toluene, Ethylbenzene, and Xylenes (BTEX);
- ❒ Petroleum Hydrocarbons (PHCs, F1-F4);
- ❒ Volatile organic compounds (VOCs);
- ❒ Polycyclic Aromatic Hydrocarbons (PAHs)

7.2 Conceptual Site Model

Geological and Hydrogeological Setting

The Geological Survey of Canada website on the Urban Geology of the National Capital Area was consulted as part of this assessment. Based on this information, bedrock in the area of the site consists of Paleozoic shale of the Carlsbad Formation. Based on the maps, the thickness of overburden ranges from 10 to 15 m and consists of erosional terraces of offshore marine sediments.

Groundwater is anticipated to flow in northwestern direction towards Green's Creek.

Water Bodies and Areas of Natural and Scientific Interest

No water bodies are present on the subject site. The nearest named water body with respect to the subject site is Green's Creek, located approximately 0.55 km to the northeast.

Drinking Water Wells

Based on the availability of municipal water services, no drinking water wells are expected to be present within the Phase I study area.

Neighbouring Land Use

The neighbouring lands within the Phase I study area consist of commercial/light industrial properties. Current land use is shown on Drawing PE5930-2 – Surrounding Land Use Plan, in the Figures section of this report.

Potentially Contaminating Activities and Areas of Potential Environmental Concern

The Areas of Potential Environmental Concern (APECs) identified on the Phase I Property are summarized in Section 7.1 of this report. Other potentially contaminating activities (PCAs) within a 250 m radius are not considered to pose an environmental concern to the Phase I ESA Property due to their separation distance and/or location downgradient or cross-gradient of the Phase I ESA property.

Contaminants of Potential Concern

Based on the APECs identified on the Phase I ESA Property, the contaminants of potential concern (CPCs) are:

- ❒ Benzene, Toluene, Ethylbenzene, and Xylenes (BTEX);
- ❒ Petroleum Hydrocarbons (PHCs, F1-F4);
- ❒ Volatile organic compounds (VOCs);
- ❒ Polycyclic Aromatic Hydrocarbons (PAHs)

Assessment of Uncertainty and/or Absence of Information

The information available for review as part of the preparation of the Phase I ESA is considered to be sufficient to conclude that there are PCAs that result in APECs on the subject site.

The presence of PCAs was confirmed by a variety of independent sources, and as such, the conclusions of this report are not affected by uncertainty which may be present with respect to the individual sources.

8.0 CONCLUSIONS

8.1 Assessment

Paterson Group was retained by the Richcraft Properties Ltd. to conduct a Phase I Environmental Site Assessment (ESA) of the property addressed 2865 F Walkley Road, in the City of Ottawa, Ontario. The purpose of this Phase I ESA was to research the past and current use of the site and study area and to identify any environmental concerns with the potential to have impacted the subject property.

According to the historical research, the western portion of the subject property was occupied by a railway line corridor since before the 1960s until late 2010s. The eastern portion of the subject site was used as a parking lot for 2760 & 2770 Sheffield Road since the 1960s. The former presence of the railway lines and the suspected fill of unknown quality along the railway corridor poses a potential environmental concern to the subject site.

The surrounding properties within the Phase I Study Area were historically used for agricultural purposes until commercial/light industrial development in the 1960s. A chemical bulk storage property (southeast of the subject site) was present from the 1970s until 2017. Delisted storage tanks were also identified in the ERIS Report on the property southwest of the subject site. Due to their close proximity, these properties pose a potential environmental concern to the subject site. A paint shop occupied the property located off-site on the western portion of 2760 Sheffield Road in the 1990s. Based on the Waste Generator records found for this property, the former presence of the paint shop poses a potential environmental concern to the subject site.

Following the historical research, Paterson conducted a site visit and a visual assessment of the properties within the Phase I Study Area. The Phase I Property is currently vacant. The eastern portion of the subject site occupies the western portions of 2750, 2760 and 2770 Sheffield Road. No concerns were identified with the current use of the Phase I Property.

The surrounding lands within the vicinity of the subject site are occupied by commercial/light industrial buildings. A metal shop is present on the property immediately east of the subject site (2760 Sheffield Road). Based on the Waste Generator records found for this property, the presence of the metal shop poses a potential environmental concern to the subject site. A trucking company and a truck dealer with maintenance bays are present approximately 70m and 130m northeast of the subject site, respectively. An auto repair shop and towing company are present approximately 75m southwest of the subject site. Due to their distances away and cross-gradient orientation, these properties do not pose a potential environmental concern to the subject site. No environmental concerns were identified with respect to the surrounding properties.

8.2 Recommendations

Based on the results of the Phase I ESA, in our opinion, **a Phase II Environmental Site Assessment is required for the Phase I Property**.

9.0 STATEMENT OF LIMITATIONS

This Phase I - Environmental Site Assessment report has been prepared under the supervision of a Qualified Person, in general accordance with O.Reg. 153/04, as amended and CSA Z768-01 (reaffirmed 2022). The conclusions presented herein are based on information gathered from a limited historical review and field inspection program. The findings of the Phase I - ESA are based on a review of readily available geological, historical and regulatory information and a cursory review made at the time of the field assessment. The historical research relies on information supplied by others, such as, local, provincial and federal agencies and was limited within the scope-of-work, time and budget of the project herein.

Should any conditions be encountered at the subject site and/or historical information that differ from our findings, we request that we be notified immediately in order to allow for a reassessment.

This report was prepared for the sole use of Richcraft Properties Ltd. Permission and notification from the above noted party and Paterson will be required to release this report to any other party.

Paterson Group Inc.

Mohammed Ramadan, B.Sc.

Mark D'Arcy, P.Eng, QP_{ESA}

Report Distribution:

- ❑ Richcraft Properties Ltd.
- ❑ Paterson Group

10.0 REFERENCES

Federal Records
Air photos at the Energy Mines and Resources Air Photo Library.
National Archives.
Maps and photographs (Geological Survey of Canada surficial and subsurface mapping).
Natural Resources Canada – The Atlas of Canada.
Environment Canada, National Pollutant Release Inventory.
PCB Waste Storage Site Inventory.

Provincial Records
MECP Freedom of Information and Privacy Office.
MECP Municipal Coal Gasification Plant Site Inventory, 1991.
MECP document titled “Waste Disposal Site Inventory in Ontario”.
MECP Brownfields Environmental Site Registry.
Office of Technical Standards and Safety Authority, Fuels Safety Branch.
MNR Areas of Natural Significance.
MECP Water Well Record Inventory.
Chapman, L.J., and Putnam, D.F., 1984: ‘The Physiography of Southern Ontario, Third Edition’, Ontario Geological Survey Special Volume 2.

Municipal Records
City of Ottawa Document “Old Landfill Management Strategy, Phase I - Identification of Sites.”, prepared by Golder Associates, 2004.
Intera Technologies Limited Report “Mapping and Assessment of Former Industrial Sites, City of Ottawa”, 1988.
geoOttawa: City of Ottawa electronic mapping website.
City of Ottawa Historical Land Use Inventory (HLUI) Database

Local Information Sources
Personal Interviews.

Public Information Sources
Google Earth.
Google Maps/Street View.

Private Information Sources
ERIS Report

FIGURES

FIGURE 1 – KEY PLAN

FIGURE 2 – TOPOGRAPHIC MAP

DRAWING PE5930-1 – SITE PLAN

DRAWING PE5930-2 – SURROUNDING LAND USE PLAN

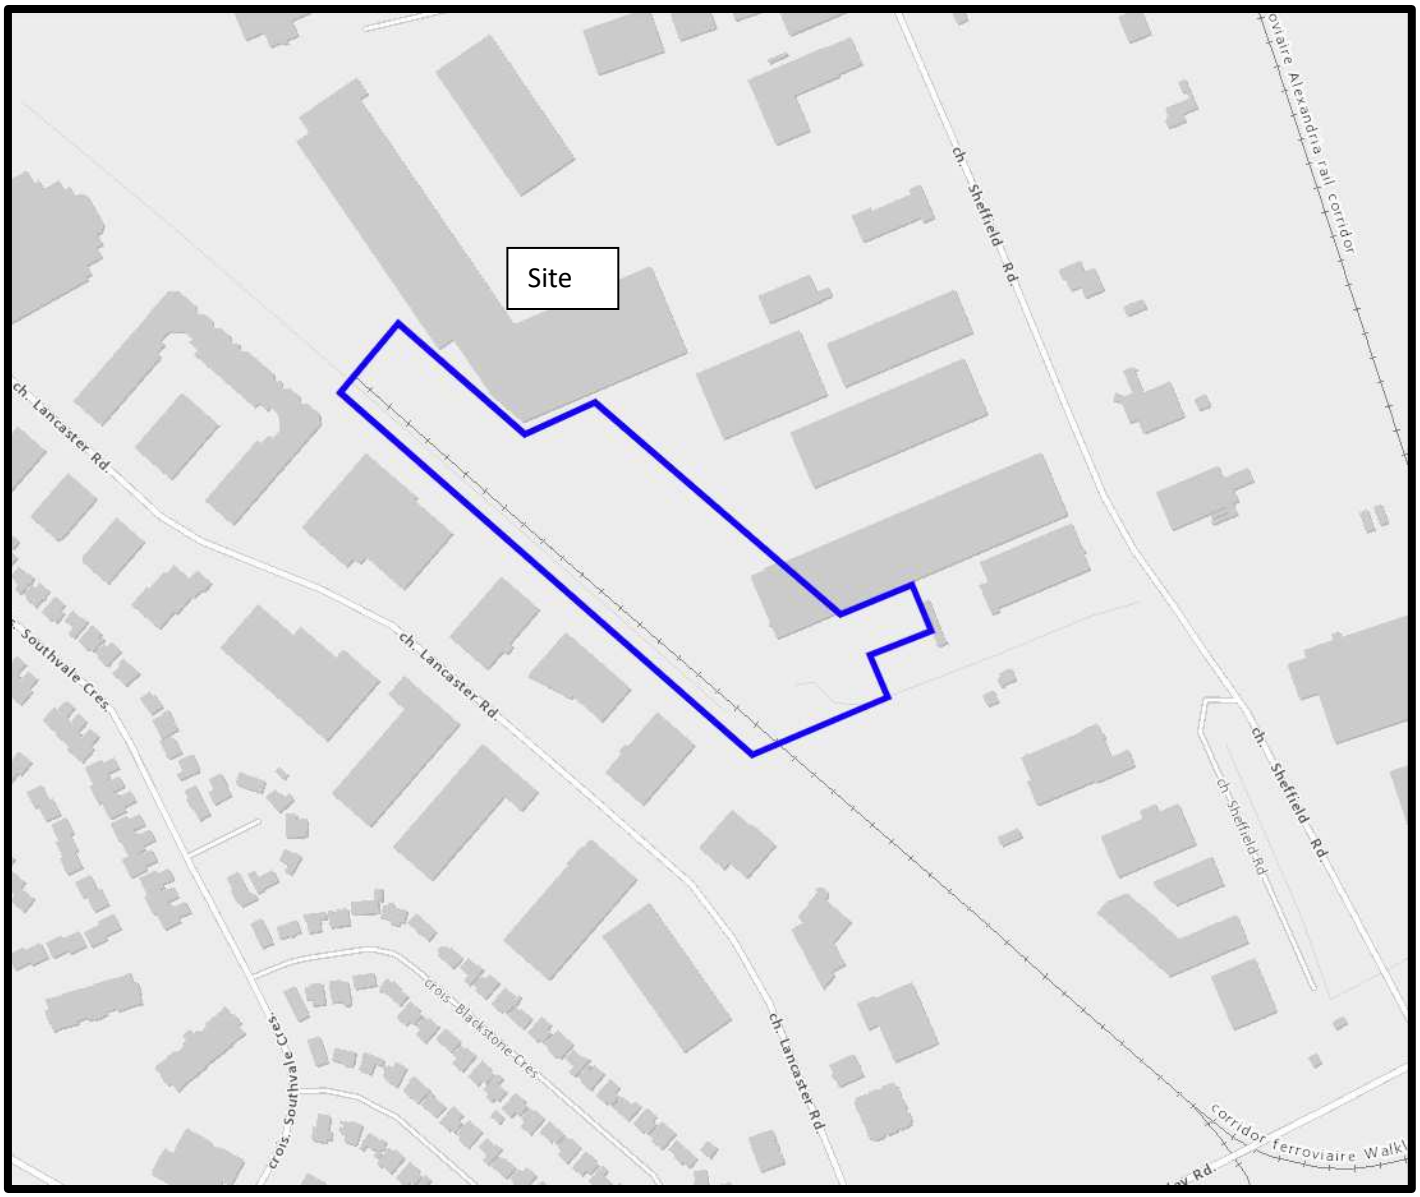

FIGURE 1

KEY PLAN

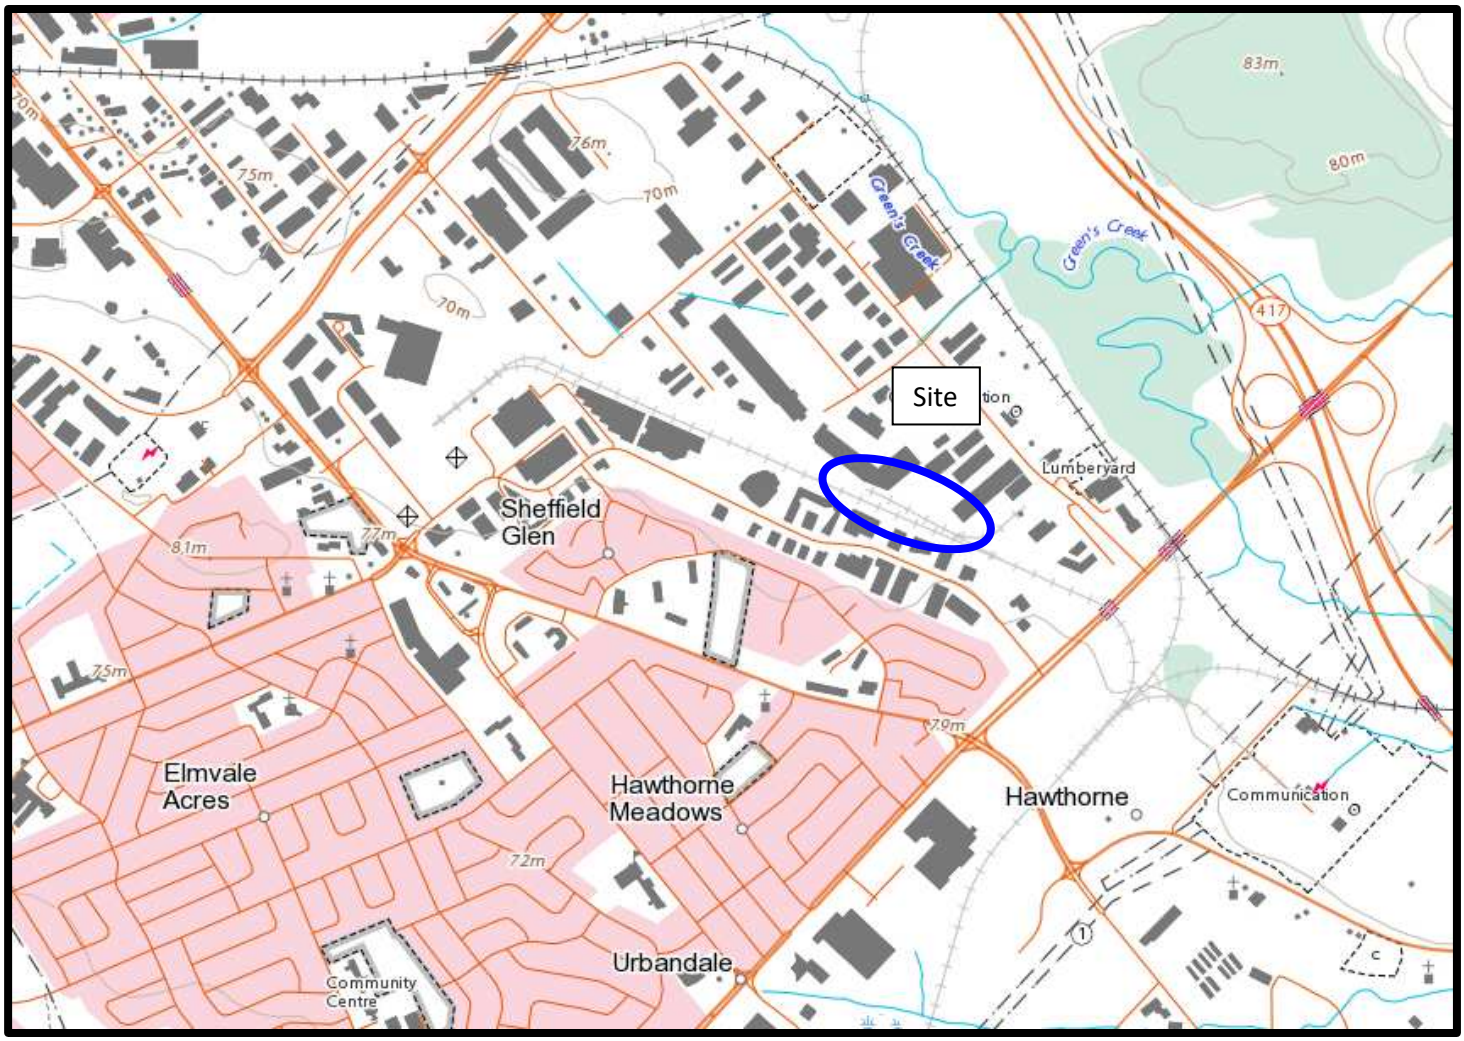

FIGURE 2

TOPOGRAPHIC MAP

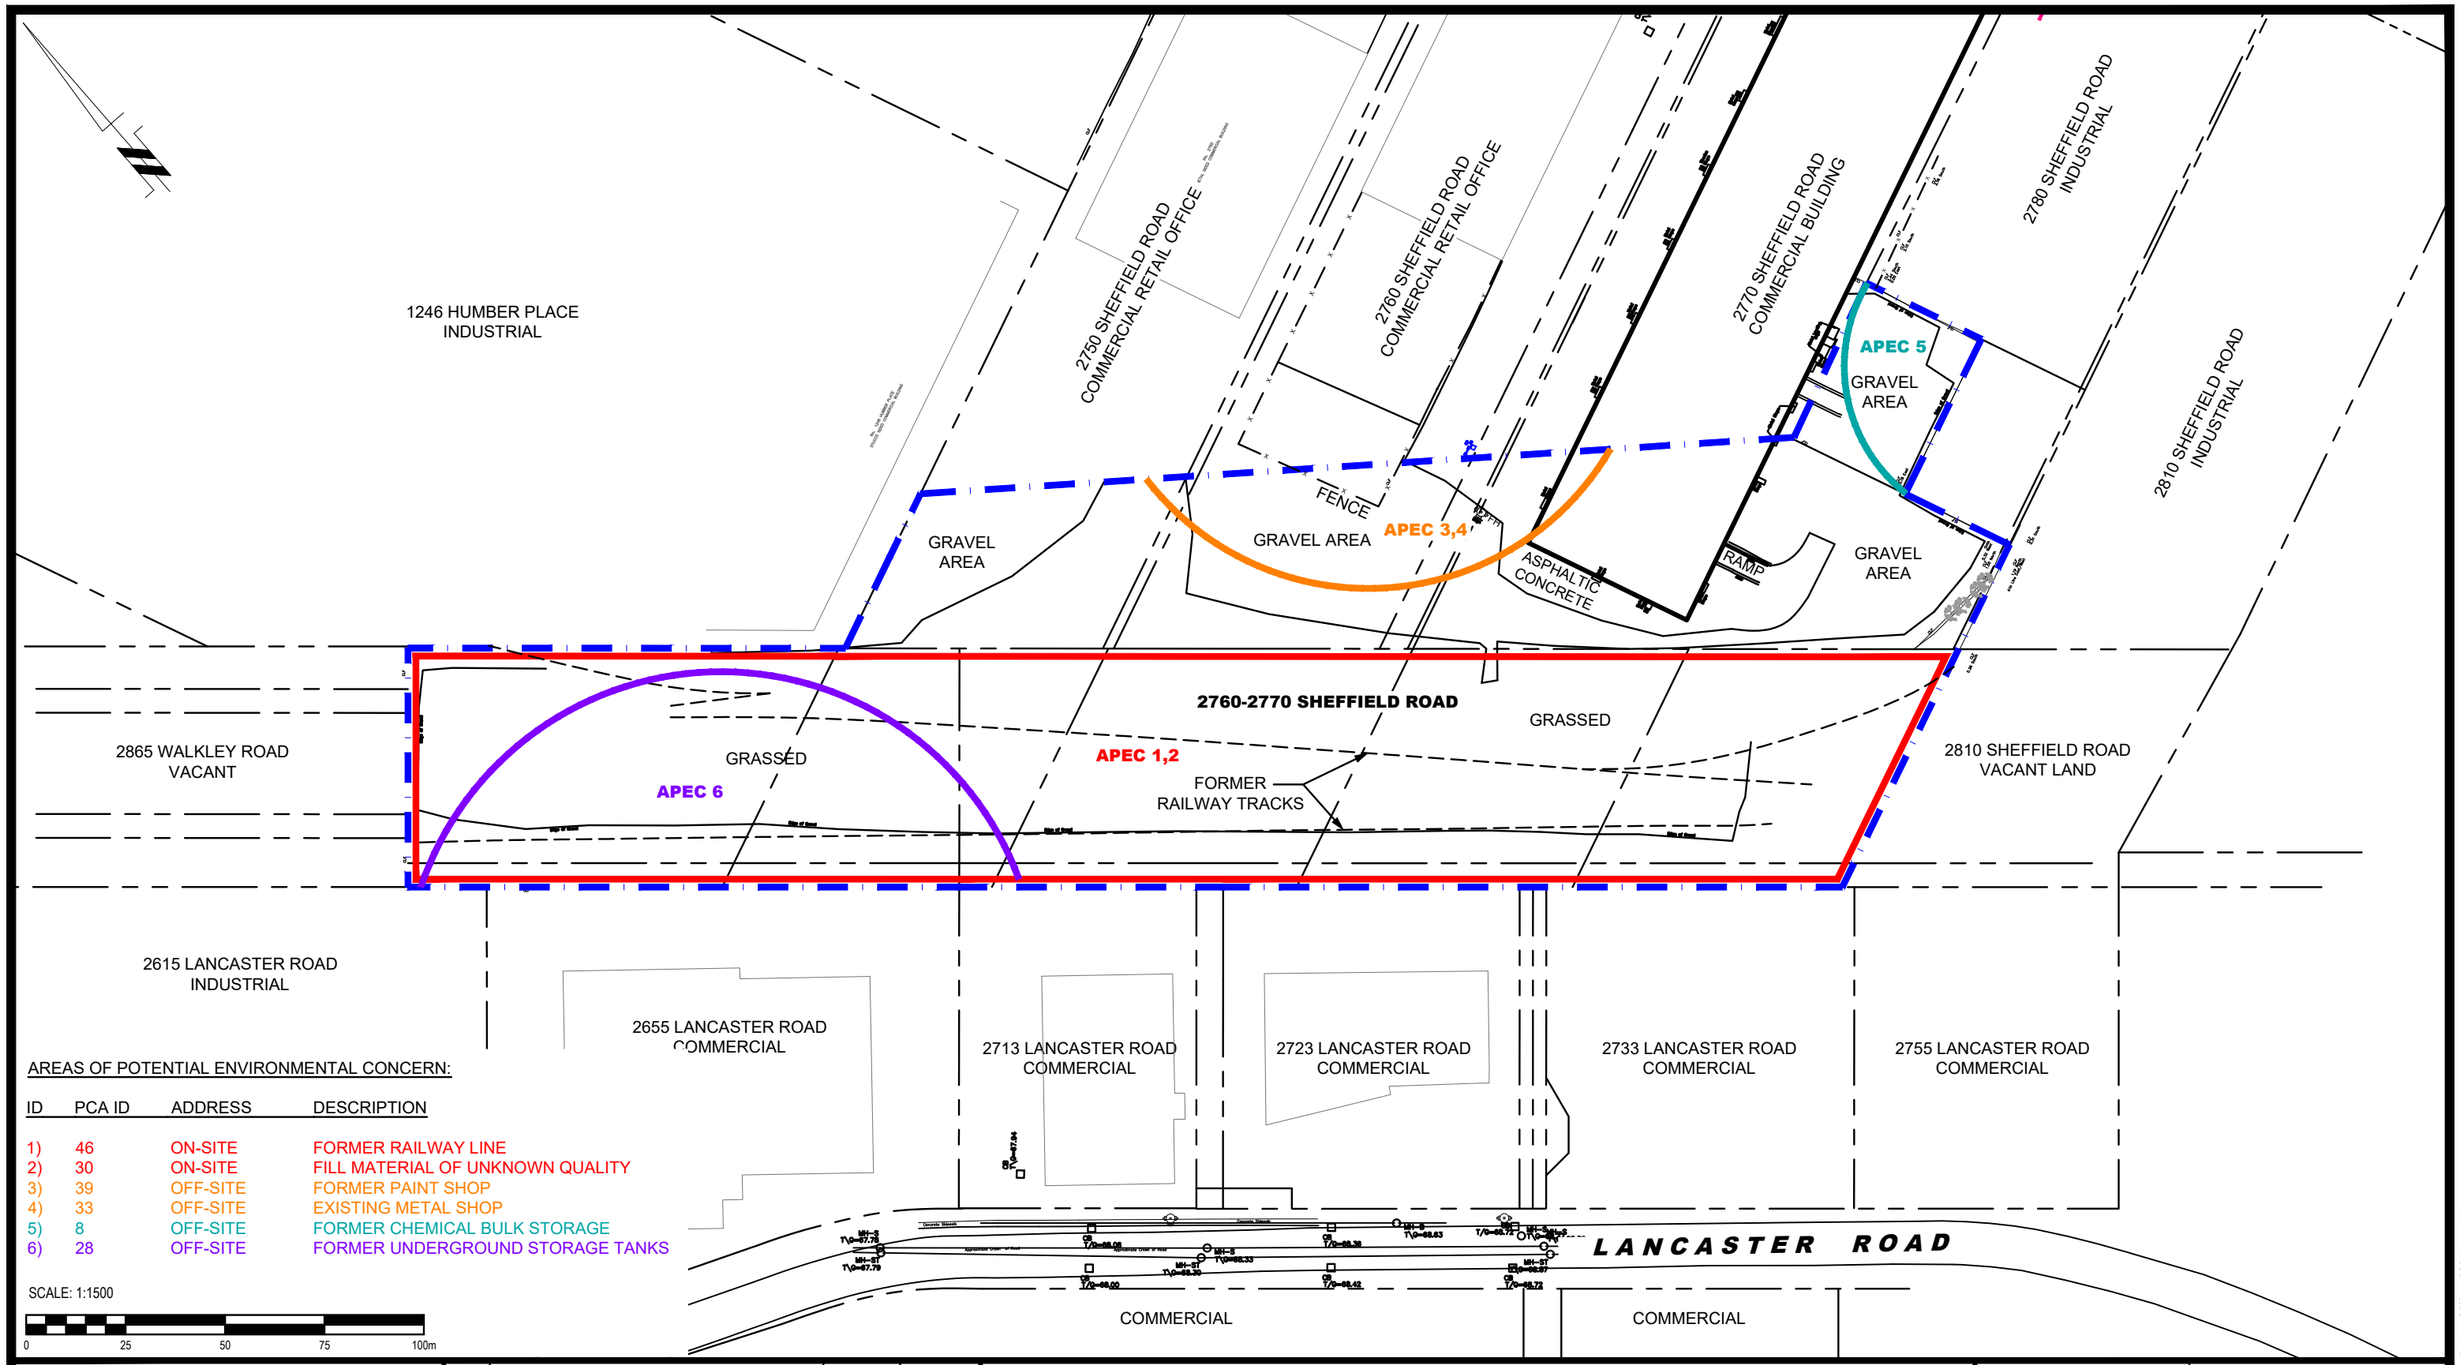

AREAS OF POTENTIAL ENVIRONMENTAL CONCERN:

ID	PCA ID	ADDRESS	DESCRIPTION
1)	46	ON-SITE	FORMER RAILWAY LINE
2)	30	ON-SITE	FILL MATERIAL OF UNKNOWN QUALITY
3)	39	OFF-SITE	FORMER PAINT SHOP
4)	33	OFF-SITE	EXISTING METAL SHOP
5)	8	OFF-SITE	FORMER CHEMICAL BULK STORAGE
6)	28	OFF-SITE	FORMER UNDERGROUND STORAGE TANKS

SCALE: 1:1500

0 25 50 75 100m

PATERSON GROUP
9 AURIGA DRIVE
OTTAWA, ON
K2E 7T9
TEL: (613) 226-7381

NO.	REVISIONS	DATE	INITIAL

RICHCRAFT PROPERTIES LTD.

PHASE I - ENVIRONMENTAL SITE ASSESSMENT
2865 F WALKLEY ROAD
OTTAWA, ONTARIO

Title:

SITE PLAN

Scale: 1:1500	Date: 01/2023
Drawn by: JM	Report No.: PE5930-1
Checked by: MR	Dwg. No.: PE5930-1
Approved by: MSD	Revision No.:

11x17

p:\autocad drawings\environmental\pe59xx\pe5930\pe5930-phase i.dwg

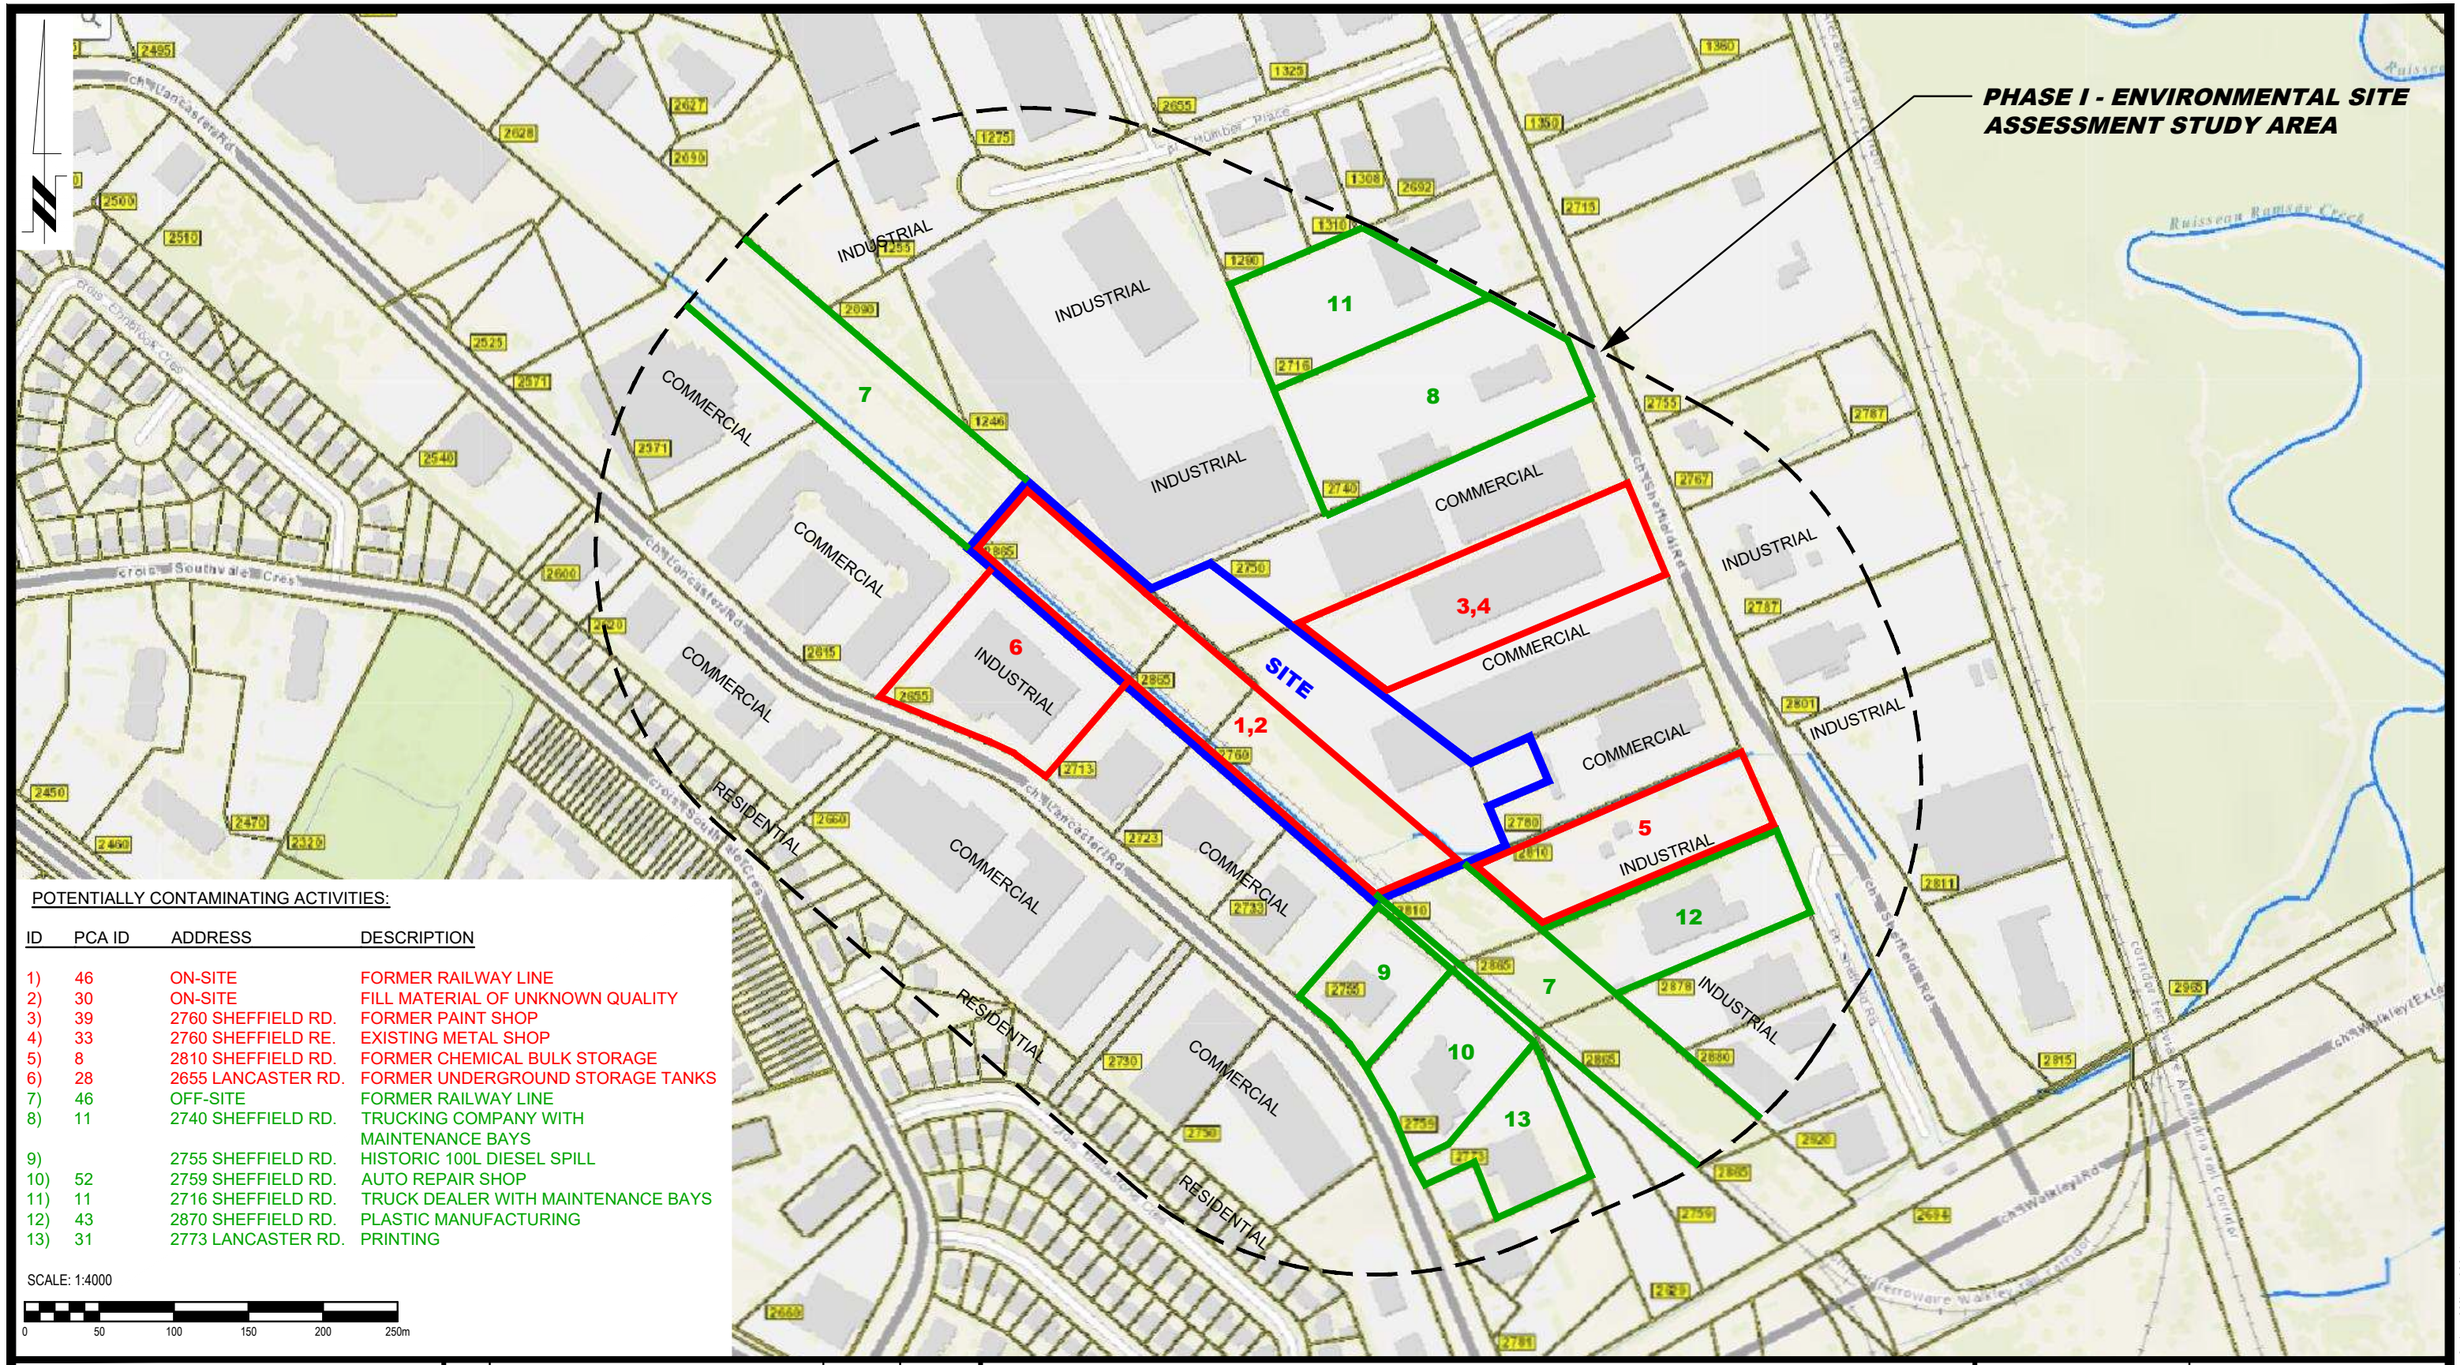

POTENTIALLY CONTAMINATING ACTIVITIES:

ID	PCA ID	ADDRESS	DESCRIPTION
1)	46	ON-SITE	FORMER RAILWAY LINE
2)	30	ON-SITE	FILL MATERIAL OF UNKNOWN QUALITY
3)	39	2760 SHEFFIELD RD.	FORMER PAINT SHOP
4)	33	2760 SHEFFIELD RE.	EXISTING METAL SHOP
5)	8	2810 SHEFFIELD RD.	FORMER CHEMICAL BULK STORAGE
6)	28	2655 LANCASTER RD.	FORMER UNDERGROUND STORAGE TANKS
7)	46	OFF-SITE	FORMER RAILWAY LINE
8)	11	2740 SHEFFIELD RD.	TRUCKING COMPANY WITH MAINTENANCE BAYS
9)		2755 SHEFFIELD RD.	HISTORIC 100L DIESEL SPILL
10)	52	2759 SHEFFIELD RD.	AUTO REPAIR SHOP
11)	11	2716 SHEFFIELD RD.	TRUCK DEALER WITH MAINTENANCE BAYS
12)	43	2870 SHEFFIELD RD.	PLASTIC MANUFACTURING
13)	31	2773 LANCASTER RD.	PRINTING

SCALE: 1:4000

0 50 100 150 200 250m

PATERSON GROUP
9 AURIGA DRIVE
OTTAWA, ON
K2E 7T9
TEL: (613) 226-7381

NO.	REVISIONS	DATE	INITIAL

RICHCRAFT PROPERTIES LTD.

PHASE I - ENVIRONMENTAL SITE ASSESSMENT
2865 F WALKLEY ROAD

OTTAWA, ONTARIO

Title:

SURROUNDING LAND USE PLAN

Scale: 1:4000	Date: 01/2023
Drawn by: JM	Report No.: PE5930-1
Checked by: MR	Dwg. No.: PE5930-2
Approved by: MSD	Revision No.:

11x17

p:\autocad drawings\environmental\pe59xx\pe5930\pe5930-phase i.dwg

APPENDIX 1

AERIAL PHOTOGRAPHS

SITE PHOTOGRAPHS

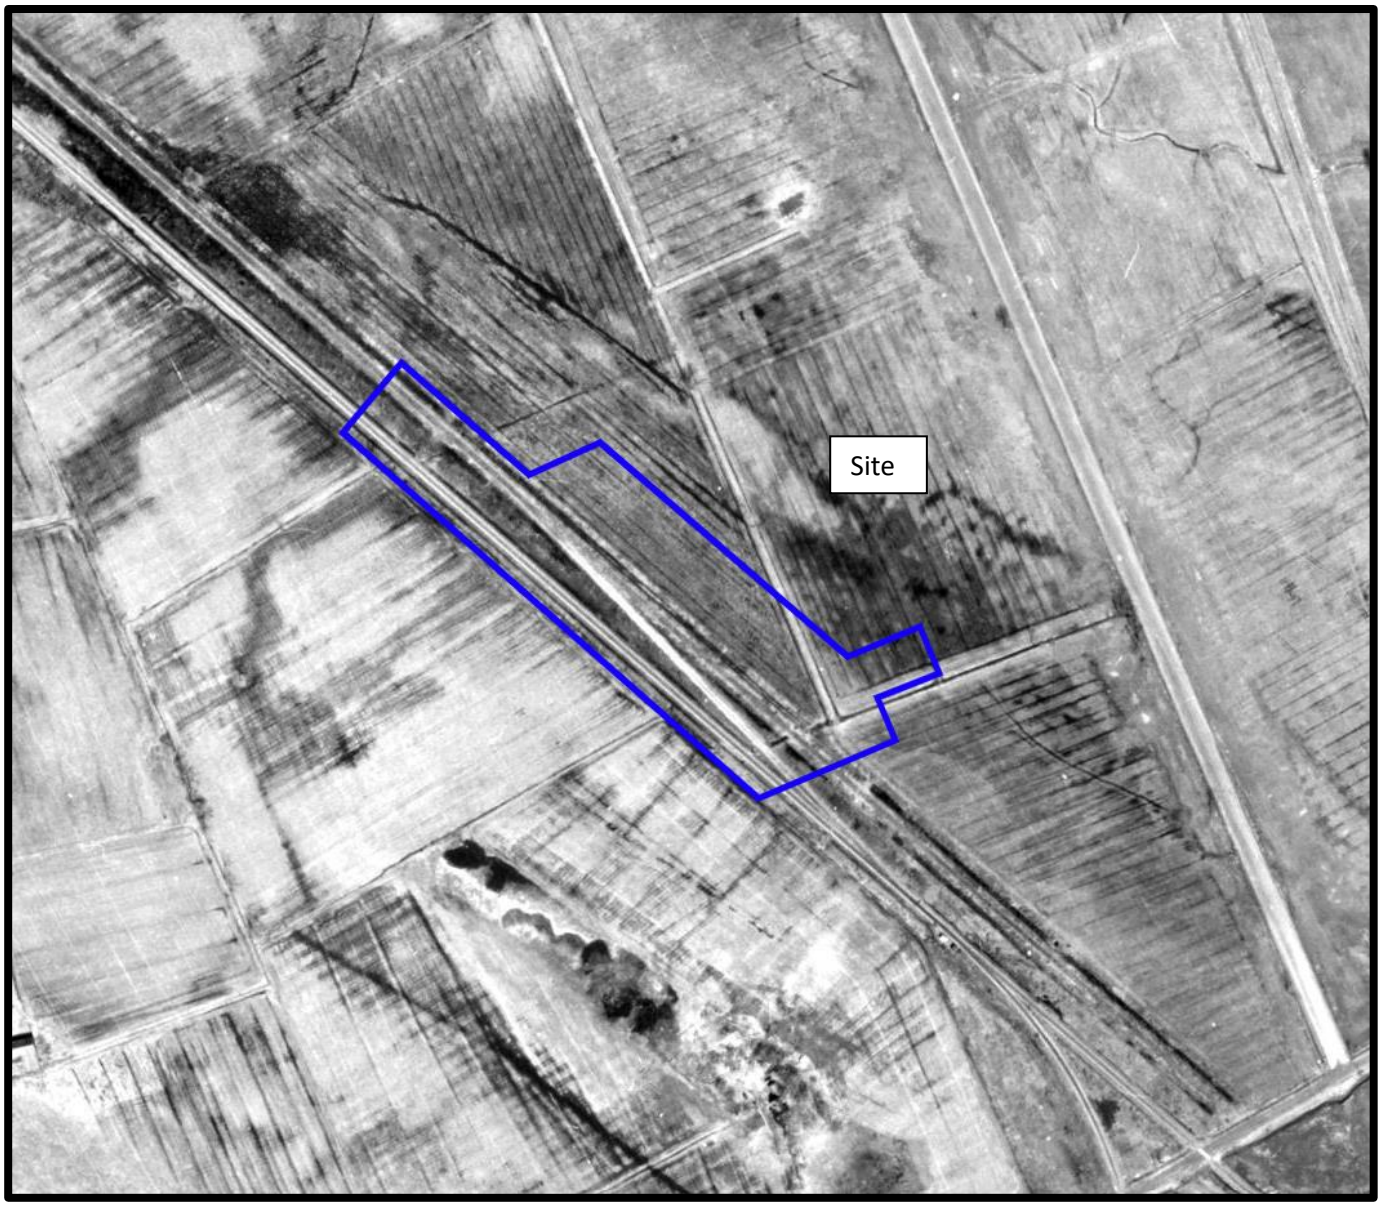

AERIAL PHOTOGRAPH
1965

PATERSON GROUP

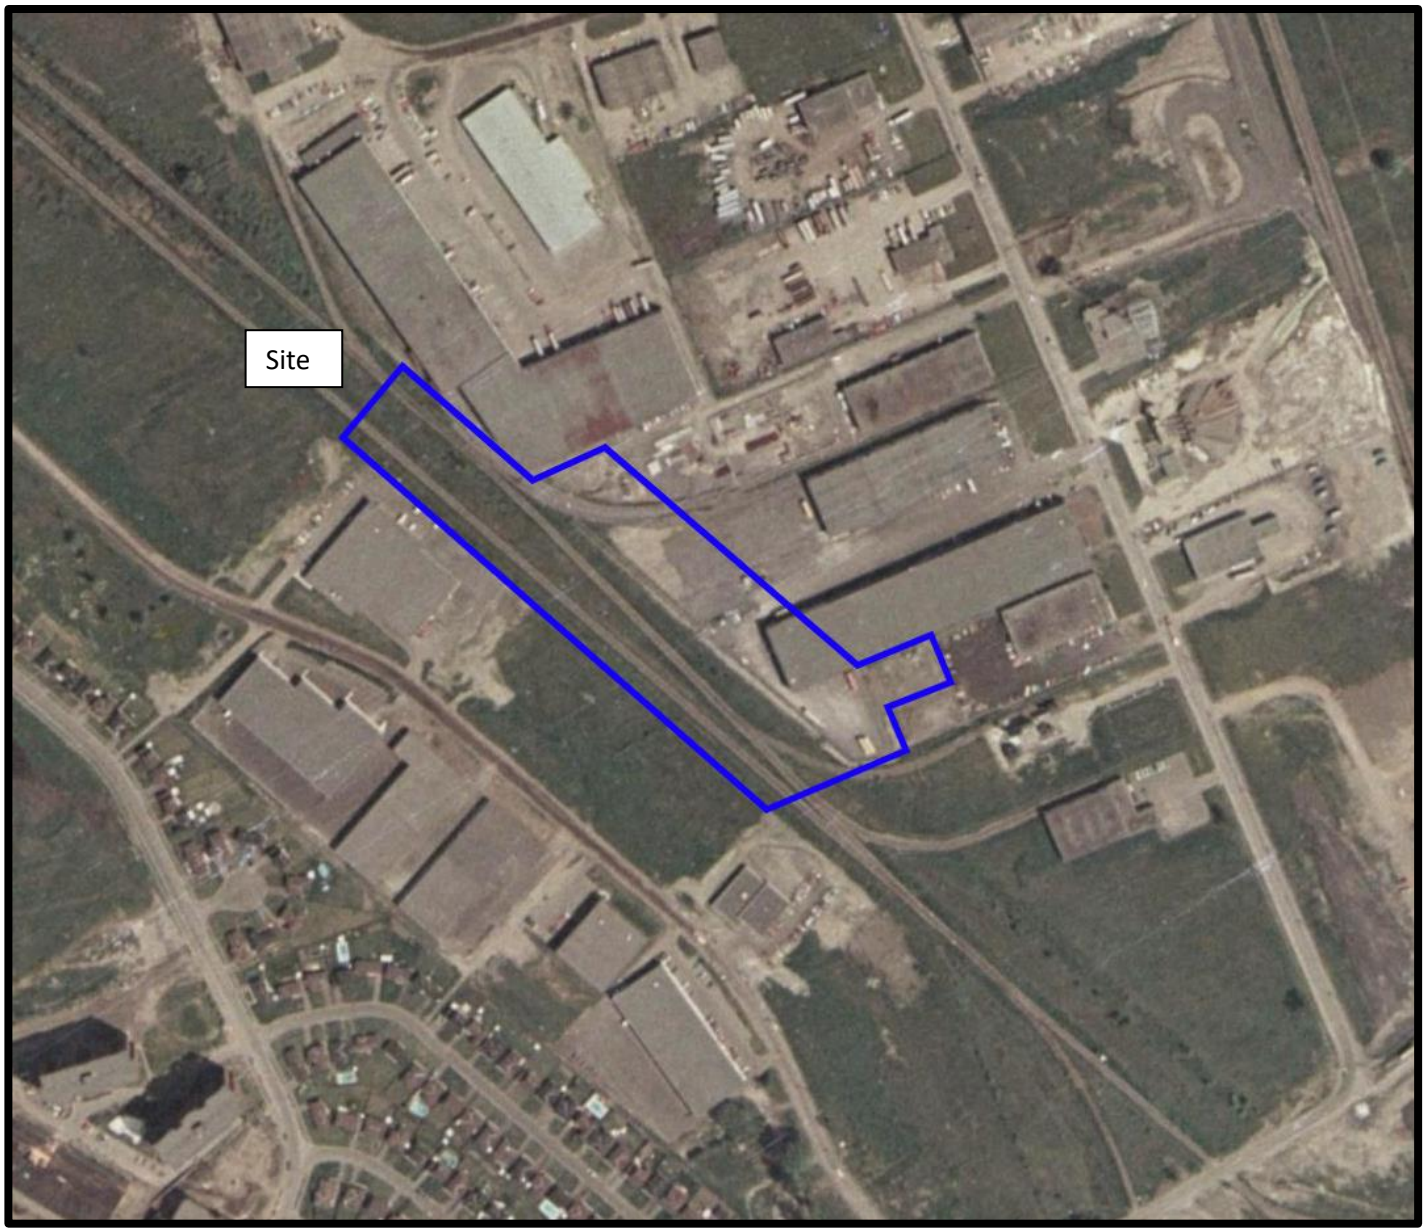

AERIAL PHOTOGRAPH
1976

PATERSON GROUP

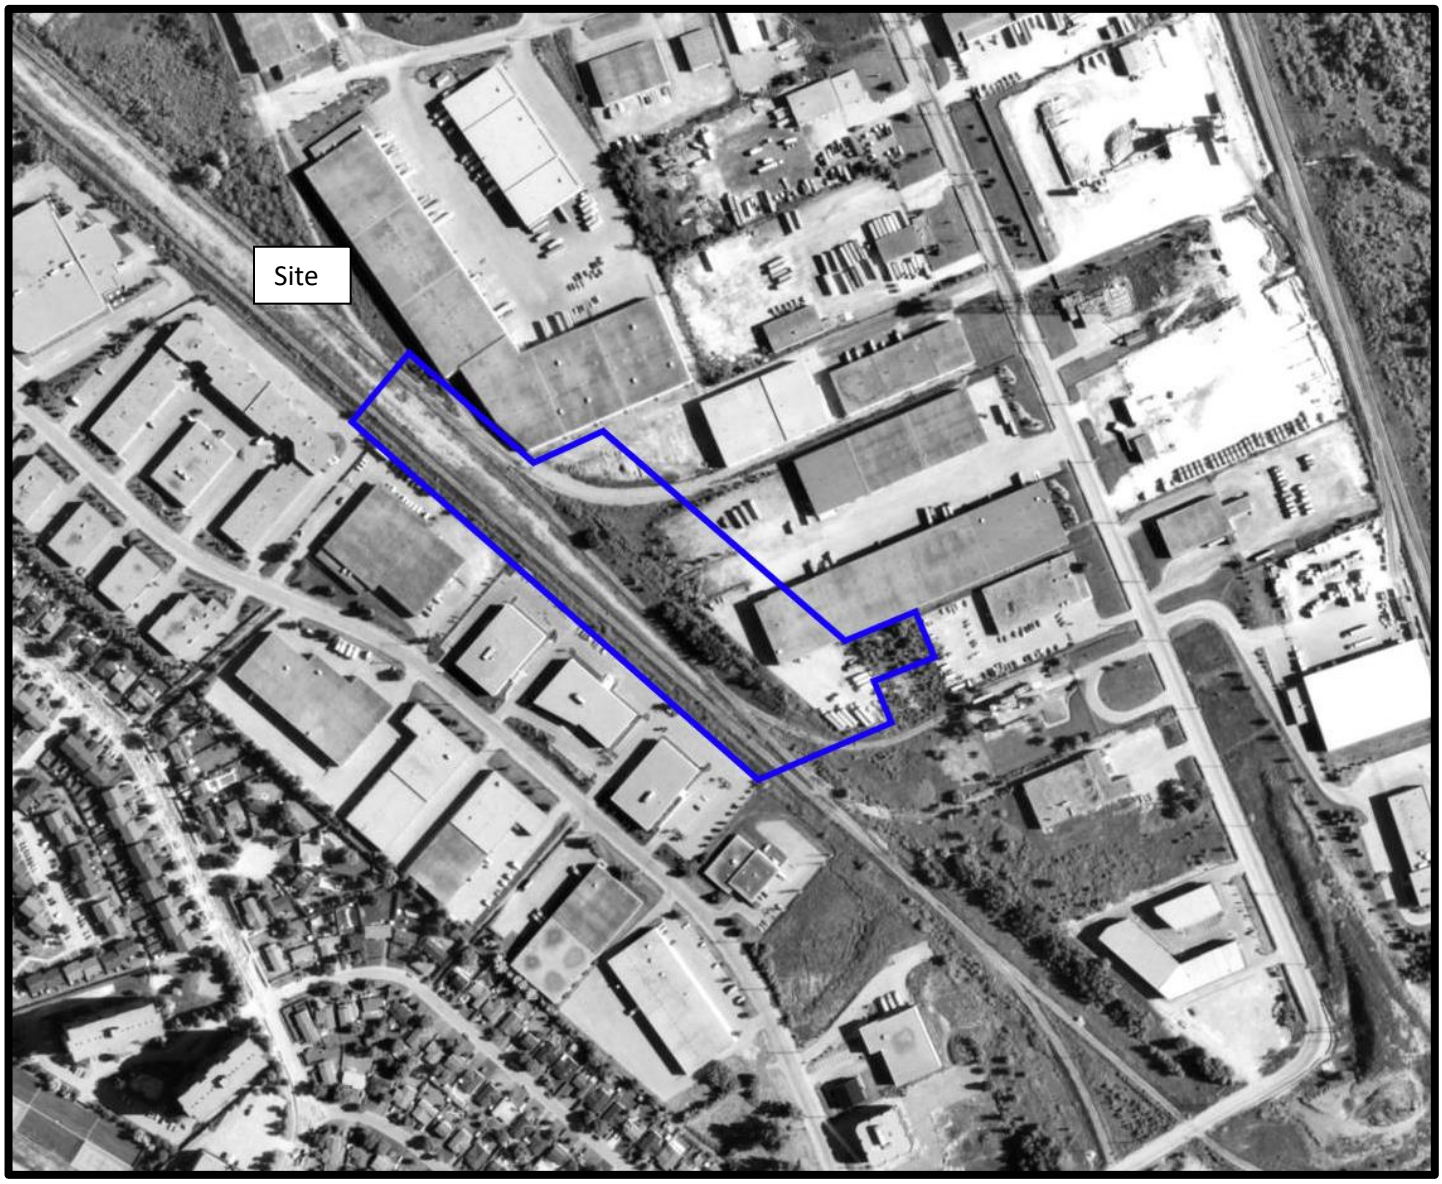

AERIAL PHOTOGRAPH
1991

PATERSON GROUP

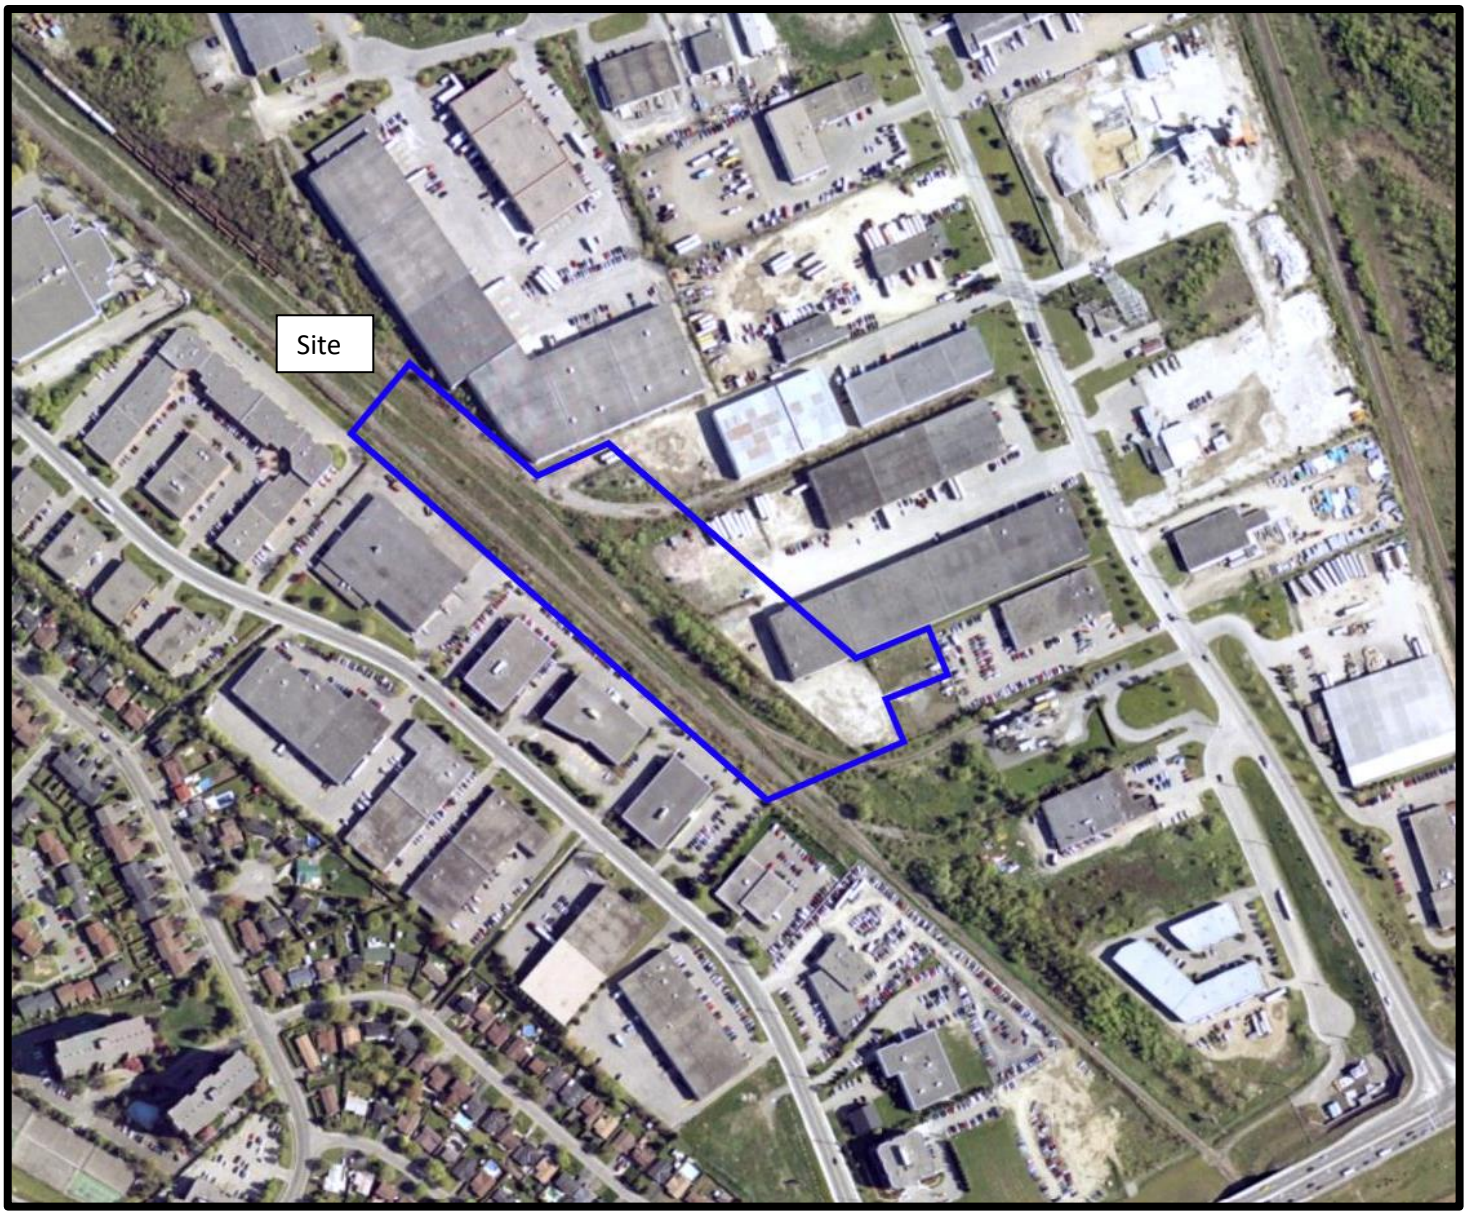

AERIAL PHOTOGRAPH
2002

PATERSON GROUP

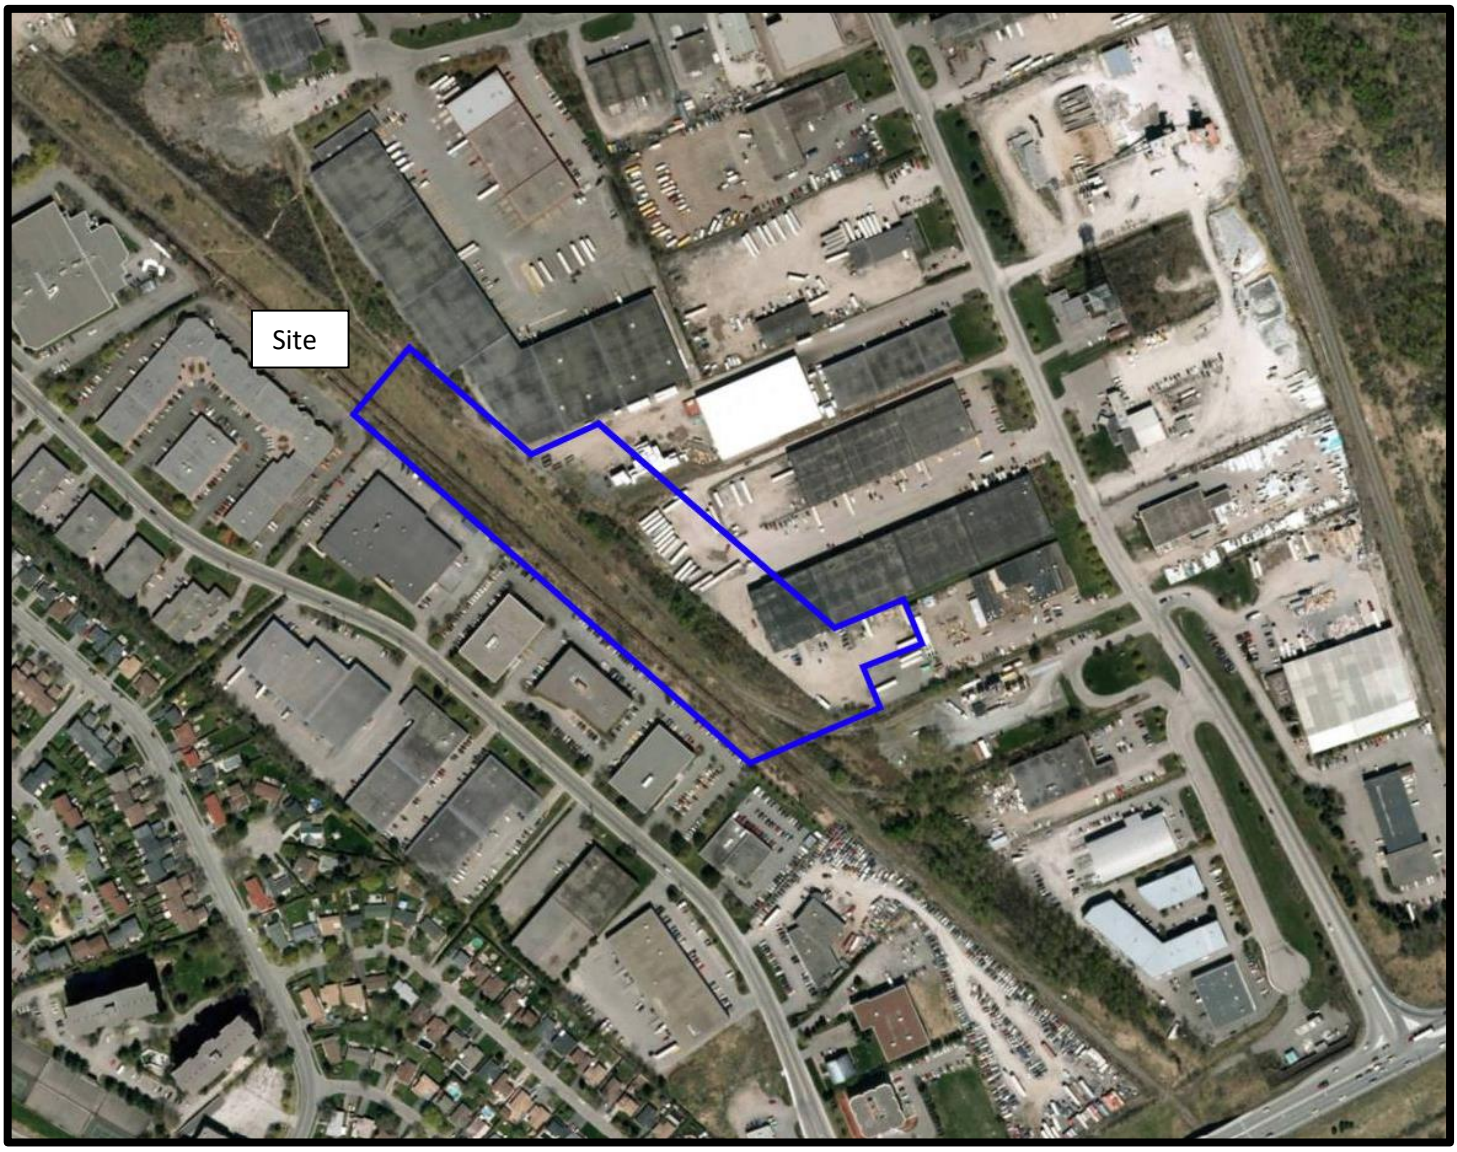

AERIAL PHOTOGRAPH
2011

PATERSON GROUP

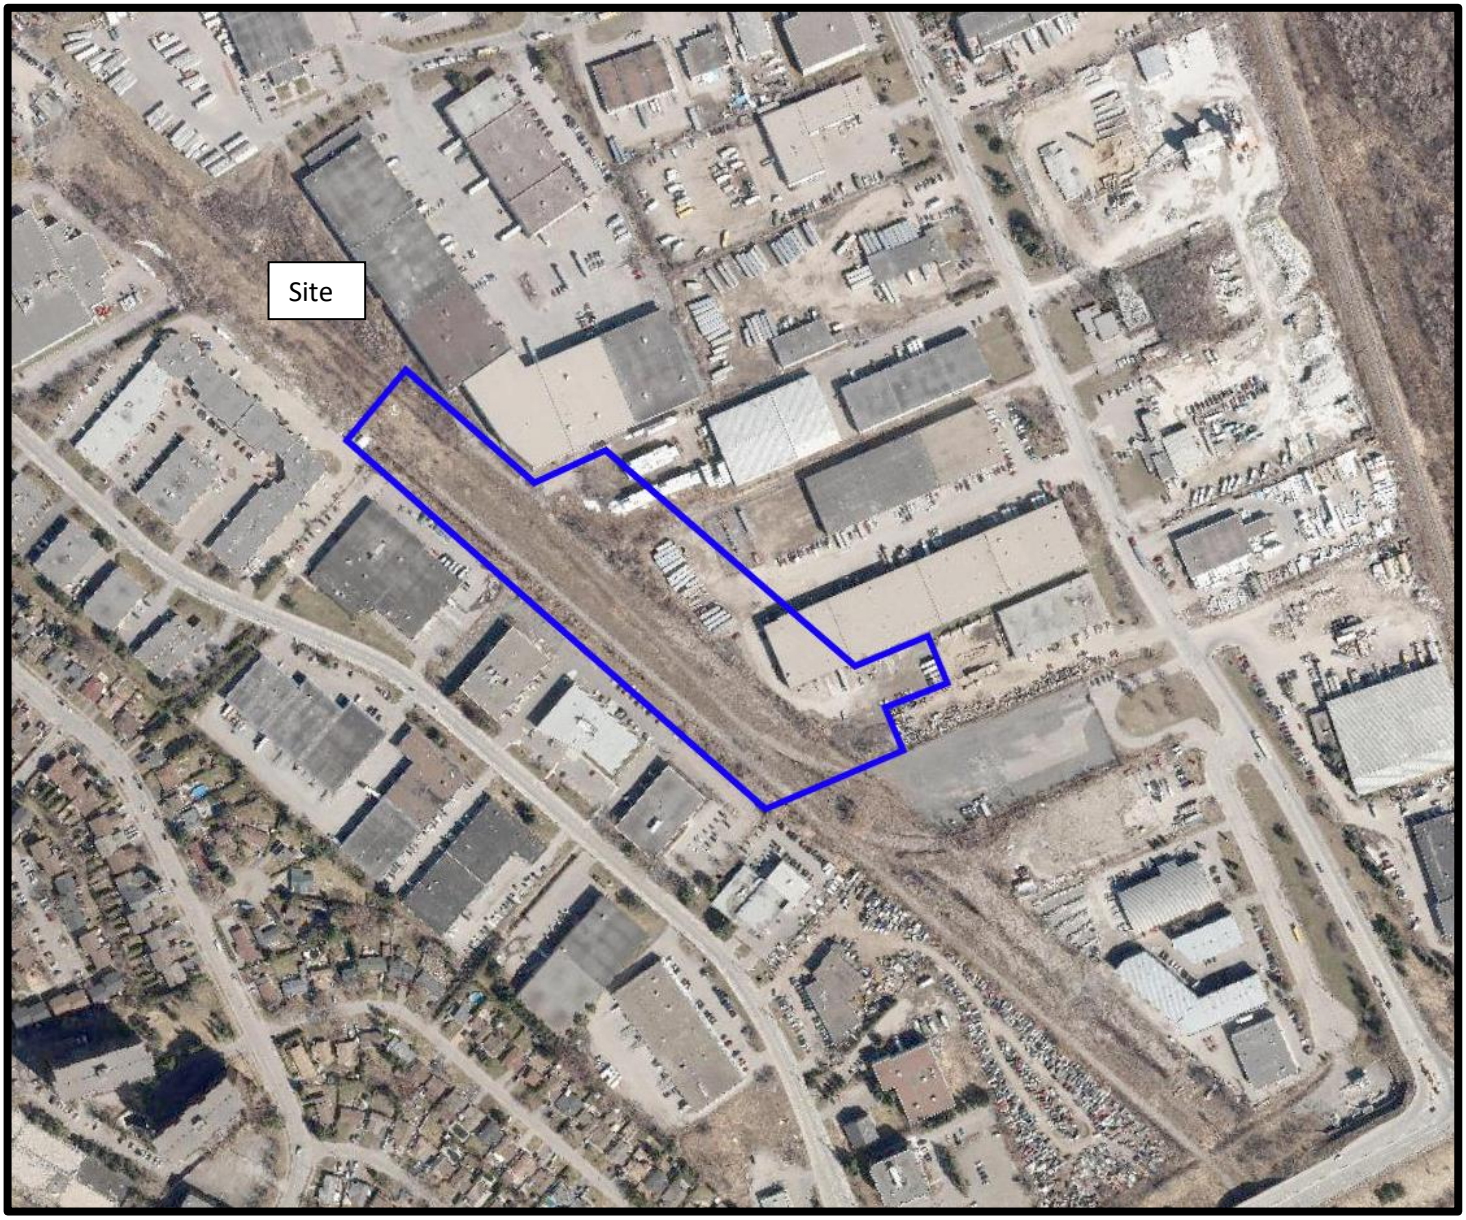

AERIAL PHOTOGRAPH
2021

PATERSON GROUP

Site Photographs

PE5930 | 2865 F Walkley Road, Ottawa ON | November 28, 2022

Photograph 1: View of the southern portion of the Phase I Property, facing north.

Site Photographs

PE5930 2865 F Walkley Road, Ottawa ON November 28, 2022

Photograph 2: View of the eastern portion of the Phase I Property, facing north.

APPENDIX 2

MECP FREEDOM OF INFORMATION

MECP WELL RECORDS

TSSA RESPONSE

CITY OF OTTAWA HLUI RESPONSE

ERIS REPORT

Ontario

Ministry of
Environment
and Energy

Freedom of Information Request

This form is for requesting documents which are in the Ministry's files on environmental concerns related to properties. Please refer to the guide on completion and use of this form. Our fax no. is (416) 314-4285.

Requester Data

Name, Company Name, Mailing Address and Email Address of Requester

Mohammed Ramadan
Paterson Group Inc.
9 Auriga Drive
Ottawa, ON K2E 7T9
Email address: mramadan@patersongroup.ca

Telephone/Fax Nos.

Tel. 613-226-7381
Fax 613-226-6344

Your Project/Reference No.

PE5930

Signature/Print /Name of Requester

Mohammed Ramadan

For Ministry Use Only

Date Request Received

FOI Request No.

Fee Paid

☐ ACCT ☐ CHQ ☐ VISA/MC ☐ CASH

☐ CNR ☐ ER ☐ NOR ☐ SWR ☐ WCR
☐ SAC ☐ IEB ☐ EAA ☐ EMR ☐ SWA

Request Parameters

Municipal Address / Lot, Concession, Geographic Township **(Municipal address essential for cities, towns or regions**

2865 F Walkley Road & 2760 Sheffield Road, Ottawa, Ontario

Present Property Owner(s) and Date(s) of Ownership

Richcraft Homes

Previous Property Owner(s) and Date(s) of Ownership

Present/Previous Tenant(s),(if applicable)

Search Parameters

Files older than 2 years may require $60.00 retrieval cost. There is no guarantee that records responsive to your request will be located.

	Specify Year(s) Requested
Environmental concerns (General correspondence, occurrence reports, abatement)	all
Orders	all
Spills	all
Investigations/prosecutions ➤ Owner **AND** tenant information must be provided	all
Waste Generator number/classes	all

Certificates of Approval ➤ Proponent information must be provided

1985 and prior records are searched manually. **Search fees in excess of $300.00** could be incurred, depending on the types and years to be searched. Specify Certificates of Approval number(s) (if known). **If supporting documents are also required, mark SD box** and specify type e.g. maps, plans, reports, etc.

	SD	Specify Year(s) Requested
air - *emissions*		1986-present
water - *mains, treatment, ground level, standpipes & elevated storage, pumping stations (local & booster)*		1986-present
sewage - *sanitary, storm, treatment, stormwater, leachate & leachate treatment & sewage pump stations*		1986-present
waste water - *industrial discharges*		1986-present
waste sites - *disposal, landfill sites, transfer stations, processing sites, incinerator*sites		1986-present
waste systems - *PCB destruction, mobile waste processing units, haulers: sewage, non-hazardous & hazardous waste*		1986-present
pesticides - *licenses*		1986-present

Ontario Ministry of the Environment

W A 078049 (Sticker and/or Print Below)

A 078049

Master Well Record for Cluster Well Construction

Regulation 903 Ontario Water Resources Act

5190 Page 1 of 3

[redacted]

Address of Well Location (Street Number/Name, RR): 2692 Sheffield Rd

Township:

Lot:

Concession:

County/District/Municipality:

City/Town/Village: Ottawa

Province: Ontario

Postal Code:

UTM Coordinates: NAD 83 Zone 18 Easting 452652 Northing 5027794

GPS Unit Make: Garmin

Model: Etrex

Mode of Operation: ☐ Differentiated, specify ☐ Undifferentiated ☑ Averaged

Overburden and Bedrock Materials *(see instructions on the back of this form)*

General Colour	Most Common Material	Other Materials	General Description	Depth (Metres) From	Depth (Metres) To
Brn	Gravel	Sand	Soft, dry	0	.91
Grey	clay	silt	Soft, moist	.91	1.5
Grey	clay	silt	Soft, wet	1.5	6.1

Hole Details

Depth (Metres) From	Depth (Metres) To	Diameter (Centimetres)
0	6.1	8.25

Water Use

☐ Public ☐ Industrial ☐ Not used ☐ Other, *specify*
☐ Domestic ☐ Commercial ☐ Dewatering
☐ Livestock ☐ Municipal ☑ Monitoring
☐ Irrigation ☑ Test Hole ☐ Cooling & Air Conditioning

Method of Construction

☐ Cable Tool ☐ Air Percussion ☐ Digging
☐ Rotary (Conventional) ☐ Diamond ☐ Boring
☐ Rotary (Reverse) ☐ Jetting ☑ Other, *specify*
☐ Rotary (Air) ☐ Driving Direct Push

Status of Well

☑ Test Hole ☐ Abandoned, Insufficient Supply
☐ Replacement Well ☐ Abandoned, Poor Water Quality
☐ Dewatering Well ☐ Other, *specify*
☐ Alteration (Construction) ☐ Abandoned, other, *specify*

Construction Details

Inside Diameter (Centimetres)	Material (steel, plastic, fibreglass, concrete, galvanized)	Wall Thickness	Depth (Metres) From	Depth (Metres) To
4.03	PVC Riser	.368	0	1.5
	PVC Screen		1.5	6.1

No Casing and Screen Used

Open Hole ☐ Yes ☐ No

Static Water Level Test

Metres

Screen

☐ Galvanized ☐ Steel ☐ Fibreglass ☐ Concrete ☑ Plastic

Outside Diameter (Centimetres): 4.62

Slot No.: 10

Water Details

Water found at Depth ☐ Metres ☐ Gas — Kind of Water ☐ Fresh ☐ Salty ☐ Sulphur ☐ Minerals

Water found at Depth ☐ Metres ☐ Gas — Kind of Water ☐ Fresh ☐ Salty ☐ Sulphur ☐ Minerals

Water found at Depth ☐ Metres ☐ Gas — Kind of Water ☐ Fresh ☐ Salty ☐ Sulphur ☐ Minerals

Annular Space/Abandonment Sealing Record

Depth Set at (Metres) From	Depth Set at (Metres) To	Type of Sealant Used (Material and Type)	Volume Used (Cubic Metres)
0	.31	Concrete / flushmount	
.31	1.22	Benseal	
1.22	6.1	Sand	

Disinfected ☐ Yes ☐ No If no, provide reason:

Date Master Well Completed (yyyy/mm/dd): 2008/10/28

Cluster Information *(Please also fill out the additional Cluster Well Information for Well Construction for each parcel of land and cluster.)*

Total Wells in Cluster: 3

Please indicate Number of Cluster Well Information Log Sheets Submitted: 1

Total Wells on this Property: 3

Location of Well Cluster

Detailed Map must be provided as an attachment no larger than legal size (8.5" x 14"). Sketches are not allowed.

☑ Check box to confirm detailed map is provided as per Section 11.1 (3)

Consent to release additional information concerning the cluster to the Director upon request

[redacted]

Well Contractor and Well Technician Information

Business Name of Well Contractor: Strata Soil Sampling

Well Contractor's Licence No.: 7241

Business Address (Street No./Name, number, RR): #2 - 147 West Beaver Creek Road

Municipality: Richmond Hill

Province: ON

Postal Code: L4B 1C6

Business E-mail Address:

Bus. Telephone No. (inc. area code): (905) 764-9304

Name of Well Technician (Last Name, First Name): Brown, Mike

Well Technician's Licence No.: 7277

Signature of Technician:

Date Submitted (yyyy/mm/dd): 2008/10/31

BB, 1796

Audit No.: M 02552

Well Contractor No.:

Date Received (yyyy/mm/dd): DEC 04 2008

Date of Inspection (yyyy/mm/dd):

Remarks:

1992 (11/2006)

© Queen's Printer for Ontario, 2006

Ministry's Copy

Ontario

Ministry of the Environment

Well A 078049 (Print Well Tag No.)

A 078049

Cluster Well Information for Cluster Well Construction

Regulation 903 Ontario Water Resources Act

5190 Page 2 of 3

[redacted]

Address of Well Location (Street Number/Name, RR)	Lot	Concession	Township	County/District/Municipality
2692 Sheffield Rd				

City/Town/Village	Province	Postal Code	GPS Unit Make	Model	Unit Mode of Operation	
Ottawa	Ontario		Garmin	Etrex	☐ Undifferentiated ☑ Averaged ☐ Differentiated, specify:	

upon request

Signature of Technician/Contractor	Date (yyyy/mm/dd)

Well # on Sketch	UTM Coordinates Zone	Easting	Northing	Full Depth of Hole (metres)	Hole Diameter (cm)	Method of Construction	Casing Material	Casing Length (metres)	Screen Interval (metres) From	To	Annular Space Sealant Used	Static Water Level (metres)	Abandonment Sealant Used	Comments	Date of Completion (yyyy/mm/dd)
2	18	452623	5027733	6.1	8.25	Direct Push	PVC	1.5	1.5	6.1	Bensal				2008/10/28
3	18	452594	5027716	6.1	8.25	Direct Push	PVC	1.5	1.5	6.1	Bensal				2008/10/28

Well Contractor and Well Technician Information

Business Name of Well Contractor	Business Address (Street Number/Name, RR)	Municipality	Province
Strata Soil Sampling	#2 - 147 West Beaver Creek Road	Richmond Hill	ON

Postal Code	Business Telephone No. (inc. area code)	Well Contractor's Licence No.	Business E-mail Address
L4B 1C6	(905) 764-9304	7241	

Name of Well Technician (First Name, Last Name)	Well Technician's Licence No.	Date Submitted (yyyy/mm/dd)	Signature of Technician
Mike Brown	T-2977	2008/10/31	

Date 1st Well in Cluster Constructed (yyyy/mm/dd)	Date Last Well in Cluster Constructed (yyyy/mm/dd)
2008/10/28	2008/10/28

Ministry Use Only

Date Received (yyyy/mm/dd)	Date Inspected (yyyy/mm/dd)
DEC 04 2008	
Audit No. C 04573	**Remarks** mo2552

1991 (11/2006)

BB, 1796

Ministry's Copy

© Queen's Printer for Ontario, 2006

Ontario Ministry of the Environment

Well Tag No. for Master Well *(Place Sticker and/or Print Below)*
A106734 A106734

Master Well Record for Cluster Well Construction

Regulation 903 Ontario Water Resources Act

858 Page 1 of 4

[redacted]

Address of Well Location (Street Number/Name, RR): 2760 Sheffield Rd
Township:
Lot:
Concession:
County/District/Municipality:
City/Town/Village: ottawa
Province: Ontario
Postal Code:

UTM Coordinates: NAD 83 Zone 18 Easting 452625 Northing 5027492
GPS Unit Make: Garmin
Model: eTrex
Mode of Operation: ☐ Undifferentiated ☑ Averaged ☐ Differentiated, specify

Overburden and Bedrock Materials *(see instructions on the back of this form)*

General Colour	Most Common Material	Other Materials	General Description	Depth (Metres) From	To
GRY	Clay	Silt	hard, dry	0	1.5
GRY	Clay	Silt	soft, wet	1.5	7.32
BLK	Clay		Soft, Saturated	7.32	8.53
BLK	Clay	Gravel	hard wet	8.53	9.75

Hole Details

Depth (Metres) From	To	Diameter (Centimetres)
0	9.75	8.25

Water Use

☐ Public ☐ Industrial ☐ Not used ☐ Other, *specify*
☐ Domestic ☐ Commercial ☐ Dewatering
☐ Livestock ☐ Municipal ☐ Monitoring
☐ Irrigation ☑ Test Hole ☐ Cooling & Air Conditioning

Method of Construction

☐ Cable Tool ☐ Air Percussion ☐ Digging
☐ Rotary (Conventional) ☐ Diamond ☐ Boring
☐ Rotary (Reverse) ☐ Jetting ☑ Other, *specify* direct Push
☐ Rotary (Air) ☐ Driving

Status of Well

☑ Test Hole ☐ Abandoned, Insufficient Supply
☐ Replacement Well ☐ Abandoned, Poor Water Quality
☐ Dewatering Well ☐ Other, *specify*
☐ Alteration (Construction) ☐ Abandoned, other, *specify*

Construction Details

Inside Diameter (Centimetres)	Material (steel, plastic, fibreglass, concrete, galvanized)	Wall Thickness	Depth (Metres) From	To
4.03	PVC (Riser)	.368	0	6.71
	PVC (Screen)	.368	6.71	9.75

No Casing and Screen Used

Open Hole ☐ Yes ☐ No

Static Water Level Test

Metres

Screen

☐ Galvanized ☐ Steel ☐ Fibreglass ☐ Concrete ☑ Plastic

Outside Diameter *(Centimetres)*: 4.82
Slot No.: 10

Water Details

Water found at Depth		Kind of Water
Metres	☐ Gas	☐ Fresh ☐ Salty ☐ Sulphur ☐ Minerals
Metres	☐ Gas	☐ Fresh ☐ Salty ☐ Sulphur ☐ Minerals
Metres	☐ Gas	☐ Fresh ☐ Salty ☐ Sulphur ☐ Minerals

Annular Space/Abandonment Sealing Record

Depth Set at (Metres) From	To	Type of Sealant Used (Material and Type)	Volume Used (Cubic Metres)
0	.31	Concrete / Flushmount	
.31	6.4	Bensral	
6.4	9.75	Sand	

Disinfected ☐ Yes ☐ No If no, provide reason:

Date Master Well Completed *(yyyy/mm/dd)*: 2011/05/30

Cluster Information *(Please also fill out the additional Cluster Well Information for Well Construction for each parcel of land and cluster.)*

Total Wells in Cluster: 12
Please indicate Number of Cluster Well Information Log Sheets Submitted: 2
Total Wells on this Property: 12

Location of Well Cluster

Detailed Map must be provided as an attachment no larger than legal size (8.5" x 14"). Sketches are not allowed.
☑ Check box to confirm detailed map is provided as per Section 11.1 (3)

Consent to release additional information concerning the cluster to th

[redacted]

Well Contractor and Well Technician Information

Business Name of Well Contractor: Strata Soil Sampling
Well Contractor's Licence No.: 7241
Business Address (Street No./Name, number, RR): 147-2 west Beaver creek Rd
Municipality: Richmond Hill
Province: Ontario
Postal Code: L4B1C6
Business E-mail Address: wrecords@stratasoil.com
Bus. Telephone No. *(inc. area code)*: 9057649304
Name of Well Technician (Last Name, First Name): Beatty Brian
Well Technician's Licence No.: 3616
Signature of Technician:
Date Submitted *(yyyy/mm/dd)*: 2011/06/164

Ministry Use Only

Audit No.: M 04209
Well Contractor No.:
Date Received *(yyyy/mm/dd)*: JUN 13 2011
Date of Inspection *(yyyy/mm/dd)*:
Remarks:

392 (11/2006)

Ministry's Copy

© Queen's Printer for Ontario, 2006

Ontario Ministry of the Environment

Well Tag No. for Master Well *(Print Well Tag No.)* A 106734

Cluster Well Information for Cluster Well Construction

Regulation 903 Ontario Water Resources Act

Page 2 of 4

[redacted]

Cluster Well Information

Address of Well Location (Street Number/Name, RR)	Lot	Concession	Township	County/District/Municipality
2760 Sheffield Rd				

City/Town/Village	Province	Postal Code	GPS Unit Make	Model	Unit Mode of Operation
Ottawa	Ontario		Garmin	Etrex	☐ Undifferentiated ☑ Averaged ☐ Differentiated, specify:

Consent to release additional information to the Director upon request

Signature of Technician/Contractor	Date *(yyyy/mm/dd)*
	2011/05/26

Well # on Sketch	UTM Coordinates Zone	Easting	Northing	Full Depth of Hole (metres)	Hole Diameter (cm)	Method of Construction	Casing Material	Casing Length (metres)	Screen Interval (metres) From	To	Annular Space Sealant Used	Static Water Level (metres)	Abandonment Sealant Used	Comments	Date of Completion *(yyyy/mm/dd)*
2	18	459259	5025052	6.71	5.71	Direct Push	PVC	2.13	2.13	6.71	Bensea				2011/05/26
3	18	459258	5025053	4.88	5.71	"	"	1.83	1.83	4.88	"				"
4	18	459260	5025075	4.88	5.71	"	"	1.83	1.83	4.88	"				"
5	18	459260	5025075	4.88	5.71	"	"	1.83	1.83	4.88	"				2011/05/27
6	18	459273	5025074	6.1	8.25	"	"	1.5	1.5	6.1	"				2011/05/27
7	18	459267	5025074	6.1	8.25	"	"	1.5	1.5	6.1	"				2011/05/27
8	18	459268	5025074	6.1	8.25	"	"	1.5	1.5	6.1	"				2011/05/27
9	18	459273	5025074	4.57	8.25	"	"	1.5	1.5	6.1	"				2011/05/27
10	18	459272	5025075	4.57	8.25	"	"	1.5							
11	18	459263	5025079	6.1	8.25	"	"								

Well Contractor and Well Technician Information

Business Name of Well Contractor	Business Address (Street Number/Name, RR)	Municipality	Province
Strata Soil Sampling	147-2 west Beaver Creek Rd	Richmond Hill	Ontario

Postal Code	Business Telephone No. *(inc. area code)*	Well Contractor's Licence No.	Business E-mail Address
L4B1K6	9057649304	7241	wrecords@stratasoil.com

Name of Well Technician (First Name, Last Name)	Well Technician's Licence No.	Date Submitted *(yyyy/mm/dd)*	Signature of Technician
Brian Beatty	3616	2011/06/04	

Date 1st Well in Cluster Constructed *(yyyy/mm/dd)*	Date Last Well in Cluster Constructed *(yyyy/mm/dd)*
2011/05/26	2011/05/27

Ministry Use Only

Date Received *(yyyy/mm/dd)*	Date Inspected *(yyyy/mm/dd)*
JUN 13 2011	
Audit No.	**Remarks**
C05536	M41209

1991 (11/2006)

Ministry's Copy

© Queen's Printer for Ontario, 2006

Ontario Ministry of the Environment

Well Tag No. for Master Well *(Print Well Tag No.)* A106734

Cluster Well Information for Cluster Well Construction

Regulation 903 Ontario Water Resources Act

8581 Page 3 of 4

Property Owner's Information

[redacted]

Consent

Property Owner's Consent to use cluster form

Signature | Date *(yyyy/mm/dd)*

Consent to release additional information to the Director upon request

Signature of Technician/Contractor | Date *(yyyy/mm/dd)* 2011/05/30

Cluster Well Information

Address of Well Location (Street Number/Name, RR): 2760 Sheffield Rd | Lot | Concession | Township | County/District/Municipality

City/Town/Village: Ottawa | Province: Ontario | Postal Code | GPS Unit Make: Garmin | Model: Etrex | Unit Mode of Operation: ☐ Undifferentiated ☑ Averaged ☐ Differentiated, specify:

Well # on Sketch	UTM Coordinates Zone	Easting	Northing	Full Depth of Hole (metres)	Hole Diameter (cm)	Method of Construction	Casing Material	Casing Length (metres)	Screen Interval (metres) From	To	Annular Space Sealant Used	Static Water Level (metres)	Abandonment Sealant Used	Comments	Date of Completion (yyyy/mm/dd)
12	18	526265	0274175	4.57	8.25	Direct Push	PVC	1.5	1.5	4.57	Benseal				2011/05/30

Well Contractor and Well Technician Information

Business Name of Well Contractor	Business Address (Street Number/Name, RR)	Municipality	Province
Strata Soil Sampling	147-2 west Beaver creek Rd	Richmond Hill	ON

Postal Code	Business Telephone No. *(inc. area code)*	Well Contractor's Licence No.	Business E-mail Address
L4B1C6	9057649304	7141	wrecords@stratasoil.com

Name of Well Technician (First Name, Last Name)	Well Technician's Licence No.	Date Submitted (yyyy/mm/dd)	Signature of Technician
Brian Beatty	3161	2011/06/4	

Date 1st Well in Cluster Constructed (yyyy/mm/dd)	Date Last Well in Cluster Constructed (yyyy/mm/dd)
2011/05/26	2011/05/30

Ministry Use Only

Date Received (yyyy/mm/dd): JUN 13 2011 | Date Inspected (yyyy/mm/dd)

Audit No.: C 14799 | Remarks: M04209

1991 (11/2006)

Ministry's Copy

© Queen's Printer for Ontario

A 106734

Pg 4 of 4

8581

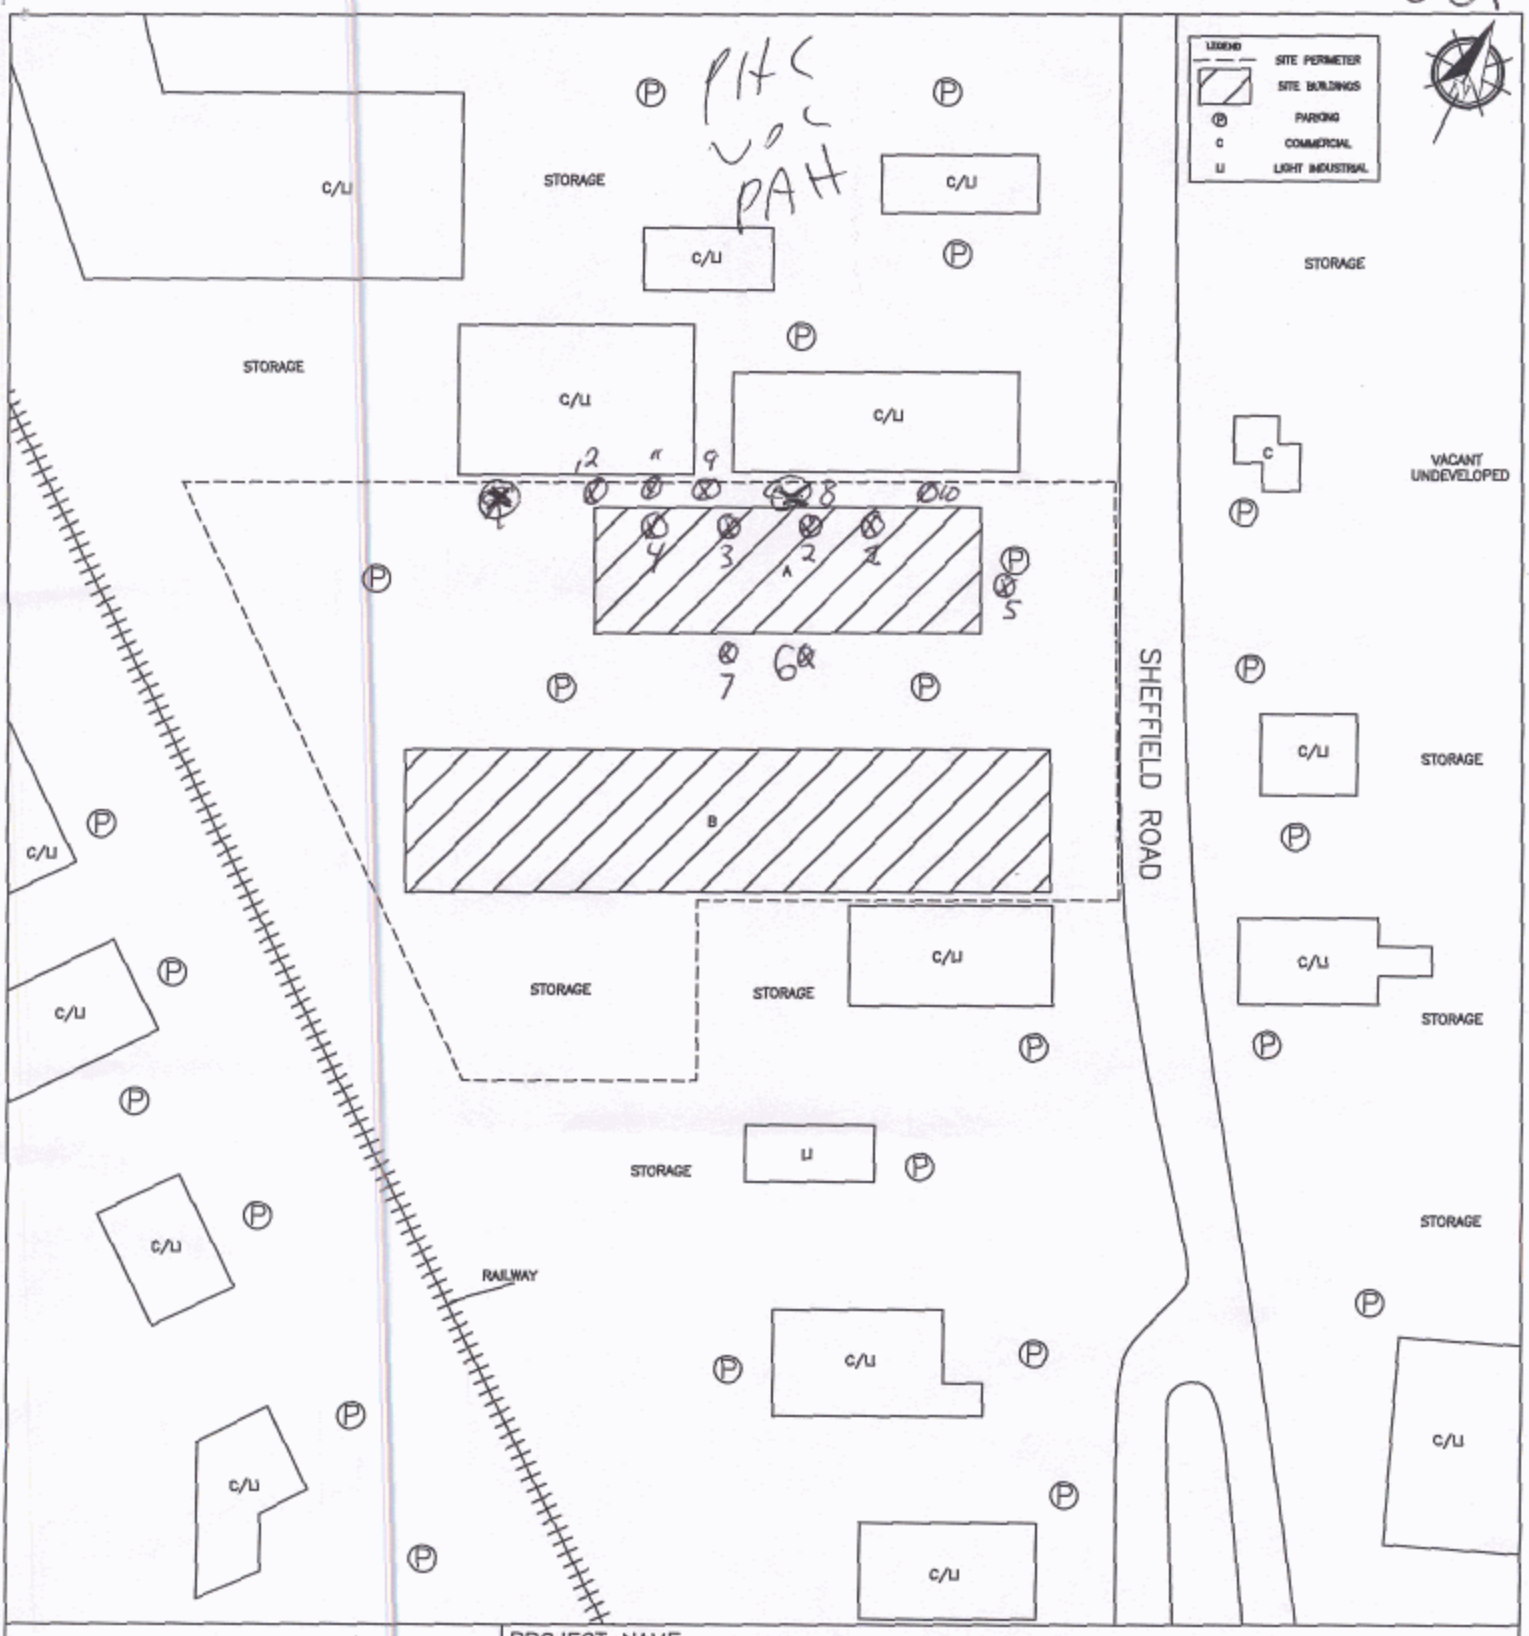

PINCHIN ENVIRONMENTAL

PROJECT NAME: PHASE I ENVIRONMENTAL SITE ASSESSMENT			
CLIENT NAME: 356123 ONTARIO INC.			
PROJECT LOCATION: 2760 AND 2770 SHEFFIELD ROAD, OTTAWA, ONTARIO			
DRAWING NAME: SITE AND SURROUNDING LAND USE PLAN			DRAWING NO. FIG. 2
SCALE: NTS	PROJECT NO.: 66211	DATE: APRIL 2011	

M04209 C05536 C14799 C-7291.

JUN 13 2011

Ontario APR 11 2012 Ministry of the Environment

Well Tag No. for Master Well *(Place Sticker and/or Print Below)*
Tag#: A122826
mw2

Master Well Record for Cluster Well Construction

Regulation 903 Ontario Water Resources Act

Page 1 of 2

Master Well Owner's and Land Owner's Information

First Name	Last Name	E-mail Address
Brink's Canada Limited		ken.joudrey@brinksinc.com

Mailing Address (Street Number/Name, RR)	Municipality	Province	Postal Code	Telephone No. *(inc. area code)*
2755 Lancaster Road	Ottawa	ON	K2E7J5	6135218650

Location and Construction of the Master Well in the Cluster

Address of Well Location (Street Number/Name, RR)	Township	Lot	Concession
2755 Lancaster Road			

County/District/Municipality	City/Town/Village	Province	Postal Code
	Ottawa	Ontario	K2E7J5

UTM Coordinates	Zone	Easting	Northing	GPS Unit Make	Model	Mode of Operation
NAD 83	18	452622	5027200	Garmin	Etrex	☐ Undifferentiated ☒ Averaged ☐ Differentiated, specify

Overburden and Bedrock Materials *(see instructions on the back of this form)*

General Colour	Most Common Material	Other Materials	General Description	Depth (Metres) From	Depth (Metres) To
	Asphaltic	concrete		0.00	0.08
grey	crush sand/gravel,	trace of silt		0.08	0.43
grey brown	silty clay		very stiff	0.43	3.05
grey	silty clay		stiff	3.05	5.18

Hole Details

Depth (Metres) From	Depth (Metres) To	Diameter (Centimetres)
0.00	5.18	20

Water Use

☐ Public ☐ Industrial ☐ Not used ☐ Other, *specify*
☐ Domestic ☐ Commercial ☐ Dewatering
☐ Livestock ☐ Municipal ☒ Monitoring
☐ Irrigation ☐ Test Hole ☐ Cooling & Air Conditioning

Method of Construction

☐ Cable Tool ☐ Air Percussion ☐ Digging
☐ Rotary (Conventional) ☐ Diamond ☐ Boring
☐ Rotary (Reverse) ☐ Jetting ☒ Other, *specify*
☐ Rotary (Air) ☐ Driving HSA

Status of Well

☒ Test Hole ☐ Abandoned, Insufficient Supply
☐ Replacement Well ☐ Abandoned, Poor Water Quality
☐ Dewatering Well ☐ Other, *specify*
☐ Alteration (Construction) ☐ Abandoned, other, *specify*

Construction Details

Inside Diameter (Centimetres)	Material (steel, plastic, fibreglass, concrete, galvanized)	Wall Thickness	Depth (Metres) From	Depth (Metres) To
5.1	PVC	SCHED 40	1.22	4.20

No Casing and Screen Used

Open Hole ☐ Yes ☒ No

Static Water Level Test

Metres N/A

Screen

☐ Galvanized ☐ Steel ☐ Fibreglass ☐ Concrete ☒ Plastic

Outside Diameter (Centimetres)	Slot No.
5.8	10

Water Details

Water found at Depth	Kind of Water
Metres ☐ Gas	☐ Fresh ☐ Salty ☐ Sulphur ☐ Minerals
Metres ☐ Gas	☐ Fresh ☐ Salty ☐ Sulphur ☐ Minerals
Metres ☐ Gas	☐ Fresh ☐ Salty ☐ Sulphur ☐ Minerals

Annular Space/Abandonment Sealing Record

Depth Set at (Metres) From	Depth Set at (Metres) To	Type of Sealant Used (Material and Type)	Volume Used (Cubic Metres)
0.38	0.91	Bentonite	20 Kg

Disinfected ☐ Yes ☒ No If no, provide reason: Monitoring Well

Date Master Well Completed *(yyyy/mm/dd)*: 2011/11/28

Cluster Information *(Please also fill out the additional Cluster Well Information for Well Construction for each parcel of land and cluster.)*

Total Wells in Cluster	Please indicate Number of Cluster Well Information Log Sheets Submitted
3	1
Total Wells on this Property: unknown	

Location of Well Cluster

Detailed Map must be provided as an attachment no larger than legal size (8.5" x 14"). Sketches are not allowed.
☒ Check box to confirm detailed map is provided as per Section 11.1 (3)

Consent to release additional information concerning the cluster to the Director upon request

Signature of Technician/Contractor	Date *(yyyy/mm/dd)*
	2012/01/10

Master Well Owner's/Land Owner's consent to use Cluster Form

Signature	Date *(yyyy/mm/dd)*
	2012/04/04

Well Contractor and Well Technician Information

Business Name of Well Contractor	Well Contractor's Licence No.
George Downing Estate Drilling Ltd	11414

Business Address (Street No./Name, number, RR)	Municipality
410 rue principale	Grenville-sur-la-Rouge

Province	Postal Code	Business E-mail Address
Qc	J0V1B0	downing@hawk.igs.net

Bus. Telephone No. *(inc. area code)*	Name of Well Technician (Last Name, First Name)
8192412641619	Downing, Bruce

Well Technician's Licence No.	Signature of Technician	Date Submitted *(yyyy/mm/dd)*
2173		2012/01/10

Ministry Use Only

Audit No.	Well Contractor No.
M 08724	
Date Received *(yyyy/mm/dd)* APR 24 2012	Date of Inspection *(yyyy/mm/dd)*
Remarks	

© Queen's Printer for Ontario, 2006

Ontario Ministry of the Environment

APR 11 2012

Well Tag No. for Master Well *(Print Well Tag No.)*
Tag#: A122826

Cluster Well Information for Cluster Well Construction

Regulation 903 Ontario Water Resources Act

Property Owner's Information

First Name	Last Name	Mailing Address (Street No./Name, RR)	Municipality
Brink's Canada Limited		2755 Lancaster Road	Ottawa

Province	Postal Code	E-mail Address	Telephone No. (inc. area code)
ON	K2E7J5	ken.joudrey@brinksinc.com	6135218650

Cluster Well Information

Address of Well Location (Street Number/Name, RR)	Lot	Concession	Township	County/District/Municipality
2755 Lancaster Road				

City/Town/Village	Province	Postal Code	GPS Unit Make	Model	Unit Mode of Operation
Ottawa	Ontario	K2E7J5	Garmin	Etrex	☐ Undifferentiated ☒ Averaged ☐ Differentiated, specify:

Consent

Property Owner's Consent to use cluster form

Sig [redacted]

Consent to release additional information to the Director upon request

Signature of Technician/Contractor	Date *(yyyy/mm/dd)*
Bruce Downing	2012/01/10

Well # on Sketch	UTM Coordinates Zone	Easting	Northing	Full Depth of Hole (metres)	Hole Diameter (cm)	Method of Construction	Casing Material	Casing Length (metres)	Screen Interval (metres) From	To	Annular Space Sealant Used	Static Water Level (metres)	Abandonment Sealant Used	Comments	Date of Completion *(yyyy/mm/dd)*
BH 2	18	452598	5027168	5.18	20	HSA	PVC	1.25	1.25	4.22	Bentonite				2011/11/28
BH 3	18	452590	5027228	5.18	20	HSA	PVC	1.20	1.20	4.25	Bentonite				2011/11/28

Well Contractor and Well Technician Information

Business Name of Well Contractor	Business Address (Street Number/Name, RR)	Municipality	Province
George Downing Estate Drilling Ltd	410 rue principale	Grenville-sur-la-Rouge	Qc

Postal Code	Business Telephone No. *(inc. area code)*	Well Contractor's Licence No.	Business E-mail Address
J0V1B0	8192426469	1844	downing@hawk.igs.net

Name of Well Technician (First Name, Last Name)	Well Technician's Licence No.	Date Submitted *(yyyy/mm/dd)*	Signature of Technician
Bruce Downing	2173	2012/01/10	Bruce Downing

Date 1st Well in Cluster Constructed *(yyyy/mm/dd)*	Date Last Well in Cluster Constructed *(yyyy/mm/dd)*

Ministry Use Only

Date Received *(yyyy/mm/dd)*	Date Inspected *(yyyy/mm/dd)*
APR 24 2012	
Audit No. C 13695	Remarks

1991 (11/2006)

Ministry's Copy

© Queen's Printer for Ontario, 2006

C-1844
APR 24 2012
m087124
c136695

Ontario — Ministry of the Environment

Well Tag No. *(Place Sticker and/or Print Below)*: N/A

Well Record

Regulation 903 Ontario Water Resources Act

Measurements recorded in: ☐ Metric ☒ Imperial

Page _____ of _____

Well Owner's Information

First Name	Last Name / Organization	E-mail Address	☐ Well Constructed by Well Owner
BRINKS	CANADA LTD.		

Mailing Address (Street Number/Name)	Municipality	Province	Postal Code	Telephone No. *(inc. area code)*
2755 Lancaster Road,	Ottawa,	Ont	K1B 4V8	

Well Location

Address of Well Location (Street Number/Name)	Township	Lot	Concession
#2755 Lancaster Road	Gloucester	Plan M121 –	

County/District/Municipality	City/Town/Village	Province	Postal Code
Ottawa-Carleton	Ottawa	Ontario	

UTM Coordinates	Zone	Easting	Northing	Municipal Plan and Sublot Number	Other
NAD 83	18	452599	5027167	4R-1338 Part #1	

Overburden and Bedrock Materials/Abandonment Sealing Record *(see instructions on the back of this form)*

General Colour	Most Common Material	Other Materials	General Description	Depth (m/ft) From	Depth (m/ft) To
	2" Monitoring Well			0'	15'1"

Annular Space

Depth Set at (m/ft) From	To	Type of Sealant Used *(Material and Type)*	Volume Placed (m^3/ft^3)
15'1"	0	Hole Plug	1 Bag

Method of Construction

☐ Cable Tool ☐ Diamond
☐ Rotary (Conventional) ☐ Jetting
☐ Rotary (Reverse) ☐ Driving
☐ Boring ☐ Digging
☐ Air percussion
☐ Other, *specify* _____

Well Use

☐ Public ☐ Commercial ☐ Not used
☐ Domestic ☐ Municipal ☐ Dewatering
☐ Livestock ☐ Test Hole ☐ Monitoring
☐ Irrigation ☐ Cooling & Air Conditioning
☐ Industrial
☐ Other, *specify* _____

Construction Record - Casing

Inside Diameter *(cm/in)*	Open Hole OR Material (Galvanized, Fibreglass, Concrete, Plastic, Steel)	Wall Thickness *(cm/in)*	Depth (m/ft) From	Depth (m/ft) To

Construction Record - Screen

Outside Diameter *(cm/in)*	Material (Plastic, Galvanized, Steel)	Slot No.	Depth (m/ft) From	Depth (m/ft) To

Status of Well

☐ Water Supply
☐ Replacement Well
☐ Test Hole
☐ Recharge Well
☐ Dewatering Well
☐ Observation and/or Monitoring Hole
☐ Alteration (Construction)
☐ Abandoned, Insufficient Supply
☐ Abandoned, Poor Water Quality
☒ Abandoned, other, *specify* Construction
☐ Other, *specify* _____

Water Details

Water found at Depth (m/ft)	Kind of Water	
	☐ Gas	☐ Fresh ☐ Untested ☐ Other, *specify*
	☐ Gas	☐ Fresh ☐ Untested ☐ Other, *specify*
	☐ Gas	☐ Fresh ☐ Untested ☐ Other, *specify*

Hole Diameter

Depth (m/ft) From	To	Diameter *(cm/in)*

Results of Well Yield Testing

After test of well yield, water was:
☐ Clear and sand free
☐ Other, *specify* _____

If pumping discontinued, give reason:

Pump intake set at *(m/ft)*

Pumping rate *(l/min / GPM)*

Duration of pumping _____ hrs + _____ min

Final water level end of pumping *(m/ft)*

If flowing give rate *(l/min / GPM)*

Recommended pump depth *(m/ft)*

Recommended pump rate *(l/min / GPM)*

Well production *(l/min / GPM)*

Disinfected? ☒ Yes ☐ No

Draw Down Time *(min)*	Draw Down Water Level *(m/ft)*	Recovery Time *(min)*	Recovery Water Level *(m/ft)*
Static Level			
1		1	
2		2	
3		3	
4		4	
5		5	
10		10	
15		15	
20		20	
25		25	
30		30	
40		40	
50		50	
60		60	

Map of Well Location

Please provide a map below following instructions on the back.

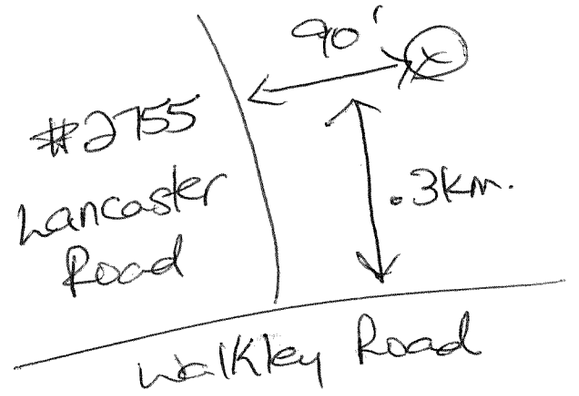

Comments:

Well Contractor and Well Technician Information

Business Name of Well Contractor	Well Contractor's Licence No.
AIR ROCK DRILLING CO LTD	1119

Business Address (Street Number/Name)	Municipality
RR#1	RICHMOND

Province	Postal Code	Business E-mail Address
ONT	K0A 2Z0	

Bus. Telephone No. *(inc. area code)*	Name of Well Technician (Last Name, First Name)
6138382170	Desaulniers Ken

Well Technician's Licence No.	Signature of Technician and/or Contractor	Date Submitted
1114	Ken D	2012/06/29

Well owner's information package delivered	Date Package Delivered	Date Work Completed
☐ Yes ☒ No		2012/06/22

Ministry Use Only

Audit No. Z 144621

Received JUL 17 2012

0506E (2007/12) © Queen's Printer for Ontario, 2007

Ministry's Copy

Ontario (https://www.ontario.ca/page/government-ontario)

Map: Well records

This map allows you to search and view well record information from reported wells in Ontario.

Full dataset is available in the Open Data catalogue (https://data.ontario.ca/dataset/well-records) .

Go Back to Map

Well ID

Well ID Number: 7184079
Well Audit Number: *Z144621*
Well Tag Number:
This table contains information from the original well record and any subsequent updates.

Well Location

Address of Well Location	2755 LANCASTER RD

Township	GLOUCESTER TOWNSHIP
Lot	
Concession	
County/District/Municipality	OTTAWA-CARLETON
City/Town/Village	OTTAWA
Province	ON
Postal Code	n/a
UTM Coordinates	NAD83 — Zone 18 Easting: 452589.00 Northing: 5027167.00
Municipal Plan and Sublot Number	
Other	

Overburden and Bedrock Materials Interval

General Colour	Most Common Material	Other Materials	General Description	Depth From	Depth To

Annular Space/Abandonment Sealing Record

Depth From	Depth To	Type of Sealant Used (Material and Type)	Volume Placed
15.083 ft	0 ft	HOLEPLUH	

Method of Construction & Well Use

Method of Construction	Well Use

Status of Well

Abandoned-Other

Construction Record - Casing

Inside Diameter	Open Hole or material	Depth From	Depth To

Construction Record - Screen

Outside Diameter	Material	Depth From	Depth To

Well Contractor and Well Technician Information

Well Contractor's Licence Number: 1119

Results of Well Yield Testing

After test of well yield, water was	
If pumping discontinued, give reason	
Pump intake set at	
Pumping Rate	
Duration of Pumping	
Final water level	
If flowing give rate	
Recommended pump depth	
Recommended pump rate	
Well Production	

Disinfected?	Y

Draw Down & Recovery

Draw Down Time(min)	Draw Down Water level	Recovery Time(min)	Recovery Water level
SWL			
1		1	
2		2	
3		3	
4		4	
5		5	
10		10	
15		15	

20		20	
25		25	
30		30	
40		40	
45		45	
50		50	
60		60	

Water Details

Water Found at Depth	Kind

Hole Diameter

Depth From	Depth To	Diameter

Audit Number: Z144621

Date Well Completed: June 22, 2012

Date Well Record Received by MOE: July 17, 2012

Related

How to use a Ministry of the Environment map (https://www.ontario.ca/page/how-use-ministry-environment-map#wells)

Technical documentation: Metadata record (https://data.ontario.ca/dataset/well-records/resource/3031344e-e3f2-48d5-888c-c1deadfd2f77)

Updated: October 18, 2021
Published: March 20, 2014

Ontario — Ministry of the Environment

Well Record

Regulation 903 Ontario Water Resources Act

Well Tag No. *(Place Sticker and/or Print Below)*: Tag#: A157822 A157822

5-15193

Measurements recorded in: ☑ Metric ☐ Imperial

Page _____ of _____

Well Owner's Information

First Name	Last Name / Organization	E-mail Address	☐ Well Constructed by Well Owner
Minto Properties Inc			

Mailing Address (Street Number/Name)	Municipality	Province	Postal Code	Telephone No. *(inc. area code)*
500-90 Sheppard AVE East	Toronto	ON	M2N3A1	

Well Location

Address of Well Location (Street Number/Name)	Township	Lot	Concession
2615 Lancaster St.			

County/District/Municipality	City/Town/Village	Province	Postal Code
	Ottawa	Ontario	

UTM Coordinates	Zone	Easting	Northing	Municipal Plan and Sublot Number	Other
NAD 83	18	452323	5027478		

Overburden and Bedrock Materials/Abandonment Sealing Record *(see instructions on the back of this form)*

General Colour	Most Common Material	Other Materials	General Description	Depth (m/ft) From	Depth (m/ft) To
Grey	Asphalt	Gravel	Soft	0	.31
Grey	Gravel	Clay	Soft	.31	.61
Grey	Clay		Soft	.61	6.1

Annular Space

Depth Set at (m/ft) From	Depth Set at (m/ft) To	Type of Sealant Used (Material and Type)	Volume Placed (m^3/ft^3)
0	.31	Flushmount/concrete	
.31			

Method of Construction

☐ Cable Tool ☐ Diamond
☐ Rotary (Conventional) ☐ Jetting
☐ Rotary (Reverse) ☐ Driving
☐ Boring ☐ Digging
☐ Air percussion
☑ Other, specify Direct Push

Well Use

☐ Public ☐ Commercial ☐ Not used
☐ Domestic ☐ Municipal ☐ Dewatering
☐ Livestock ☑ Test Hole ☑ Monitoring
☐ Irrigation ☐ Cooling & Air Conditioning
☐ Industrial
☐ Other, specify

Construction Record - Casing

Inside Diameter (cm/in)	Open Hole OR Material (Galvanized, Fibreglass, Concrete, Plastic, Steel)	Wall Thickness (cm/in)	Depth (m/ft) From	Depth (m/ft) To
4.03	PVC	.368	0	3.1

Construction Record - Screen

Outside Diameter (cm/in)	Material (Plastic, Galvanized, Steel)	Slot No.	Depth (m/ft) From	Depth (m/ft) To
4.82	PVC	10	3.1	6.1

Status of Well

☐ Water Supply
☐ Replacement Well
☑ Test Hole
☐ Recharge Well
☐ Dewatering Well
☑ Observation and/or Monitoring Hole
☐ Alteration (Construction)
☐ Abandoned, Insufficient Supply
☐ Abandoned, Poor Water Quality
☐ Abandoned, other, specify
☐ Other, specify

Water Details

Water found at Depth (m/ft)	Kind of Water	Hole Diameter Depth From	Hole Diameter Depth To	Hole Diameter (cm/in)
☐ Gas ☐ Other, specify	☐ Fresh ☐ Untested	0	6.1	8.25
☐ Gas ☐ Other, specify	☐ Fresh ☐ Untested			
☐ Gas ☐ Other, specify	☐ Fresh ☐ Untested			

Results of Well Yield Testing

After test of well yield, water was:
☐ Clear and sand free
☐ Other, specify

If pumping discontinued, give reason:

Pump intake set at (m/ft)

Pumping rate (l/min / GPM)

Duration of pumping _____ hrs + _____ min

Final water level end of pumping (m/ft)

If flowing give rate (l/min / GPM)

Recommended pump depth (m/ft)

Recommended pump rate (l/min / GPM)

Well production (l/min / GPM)

Disinfected? ☐ Yes ☐ No

	Draw Down Time (min)	Draw Down Water Level (m/ft)	Recovery Time (min)	Recovery Water Level (m/ft)
Static Level				
1			1	
2			2	
3			3	
4			4	
5			5	
10			10	
15			15	
20			20	
25			25	
30			30	
40			40	
50			50	
60			60	

Map of Well Location

Please provide a map below following instructions on the back.

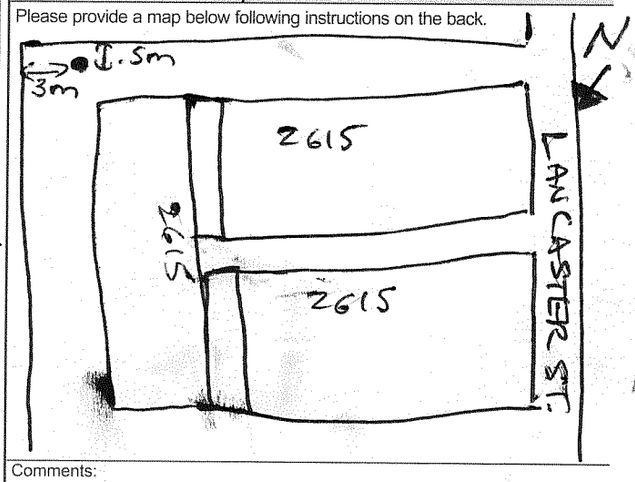

Comments:

Well Contractor and Well Technician Information

Business Name of Well Contractor	Well Contractor's Licence No.
Strata Drilling Group	7121

Business Address (Street Number/Name)	Municipality
17-2 West Beaver Creek	Richmond Hill

Province	Postal Code	Business E-mail Address
ON	L4B1C6	Wrecords@Stratase.com

Bus. Telephone No. *(inc. area code)*	Name of Well Technician (Last Name, First Name)
9057649304	Beatty Brian

Well Technician's Licence No.	Signature of Technician and/or Contractor	Date Submitted
3616		2014/02/24

Well owner's information package delivered	Date Package Delivered	Date Work Completed
☐ Yes ☐ No		2014/02/28

Ministry Use Only

Audit No. Z179983

MAR 2 1 2014 Received

 © Queen's Printer for Ontario, 2007

Ministry's Copy

Ontario — Ministry of the Environment and Climate Change

Well Tag No. *(Place Sticker and/or Print Below)*

Well Record

Regulation 903 Ontario Water Resources Act

Page 1 of 1

Measurements recorded in: ☐ Metric ☑ Imperial

Well Owner's Information

First Name	Last Name / Organization	Email Address	☑ Well Constructed by Well Owner
X	X Minto Properties	X	

Mailing Address (Street Number/Name)	Municipality	Province	Postal Code	Telephone No. *(inc. area code)*
X 500-90 Sheppard St E	X Toronto	X ON	X M2N3A1	X

Well Location

Address of Well Location (Street Number/Name)	Township	Lot	Concession
2615 LANCASTER			

County/District/Municipality	City/Town/Village	Province	Postal Code
	OTTAWA	Ontario	K1B5N2

UTM Coordinates	Zone	Easting	Northing	Municipal Plan and Sublot Number	Other
NAD 83	18	452323	5027478		

Overburden and Bedrock Materials/Abandonment Sealing Record *(see instructions on the back of this form)*

General Colour	Most Common Material	Other Materials	General Description	Depth (m/ft) From	Depth (m/ft) To
MW-1	19'				

Annular Space

Depth Set at (m/ft) From	To	Type of Sealant Used *(Material and Type)*	Volume Placed *(m³/ft³)*
0	19	Bentonite	

Method of Construction

☐ Cable Tool ☐ Diamond
☐ Rotary (Conventional) ☐ Jetting
☐ Rotary (Reverse) ☐ Driving
☐ Boring ☐ Digging
☐ Air percussion
☐ Other, *specify*

Well Use

☐ Public ☐ Commercial ☐ Not used
☐ Domestic ☐ Municipal ☐ Dewatering
☐ Livestock ☐ Test Hole ☐ Monitoring
☐ Irrigation ☐ Cooling & Air Conditioning
☐ Industrial
☐ Other, *specify*

Construction Record - Casing

Inside Diameter *(cm/in)*	Open Hole OR Material (Galvanized, Fibreglass, Concrete, Plastic, Steel)	Wall Thickness *(cm/in)*	Depth (m/ft) From	Depth (m/ft) To

Construction Record - Screen

Outside Diameter *(cm/in)*	Material (Plastic, Galvanized, Steel)	Slot No.	Depth (m/ft) From	Depth (m/ft) To

Status of Well

☐ Water Supply
☐ Replacement Well
☐ Test Hole
☐ Recharge Well
☐ Dewatering Well
☐ Observation and/or Monitoring Hole
☐ Alteration (Construction)
☐ Abandoned, Insufficient Supply
☐ Abandoned, Poor Water Quality
☐ Abandoned, other, *specify*
☐ Other, *specify*

Water Details

Water found at Depth (m/ft)	Kind of Water	
6'	☐ Gas	☐ Fresh ☐ Untested ☐ Other, *specify*
	☐ Gas	☐ Fresh ☐ Untested ☐ Other, *specify*
	☐ Gas	☐ Fresh ☐ Untested ☐ Other, *specify*

Hole Diameter

Depth (m/ft) From	To	Diameter (cm/in)
0	19	1-5"

Results of Well Yield Testing

After test of well yield, water was:
☐ Clear and sand free
☐ Other, *specify*

If pumping discontinued, give reason:

Pump intake set at *(m/ft)*

Pumping rate *(l/min / GPM)*

Duration of pumping ____ hrs + ____ min

Final water level end of pumping *(m/ft)*

If flowing give rate *(l/min / GPM)*

Recommended pump depth *(m/ft)*

Recommended pump rate *(l/min / GPM)*

Well production *(l/min / GPM)*

Disinfected? ☐ Yes ☐ No

	Draw Down Time (min)	Draw Down Water Level (m/ft)	Recovery Time (min)	Recovery Water Level (m/ft)
Static Level				
1			1	
2			2	
3			3	
4			4	
5			5	
10			10	
15			15	
20			20	
25			25	
30			30	
40			40	
50			50	
60			60	

Map of Well Location

Please provide a map below following instructions on the back.

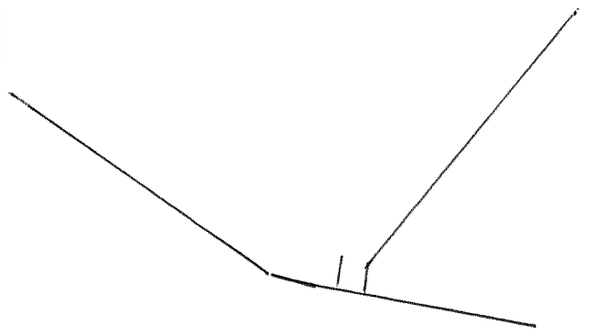

Comments: SEE ATTACHED MAP

Well Contractor and Well Technician Information

Business Name of Well Contractor	Well Contractor's Licence No.
Marathon Drilling Co. LTD	6894

Business Address (Street Number/Name)	Municipality
6847 HIRAM Dr	Greely

Province	Postal Code	Business E-mail Address
ON	K4P1A2	info@marathondrilling.com

Bus. Telephone No. *(inc. area code)*	Name of Well Technician (Last Name, First Name)
6138220571	WRIGHT TERRY

Well Technician's Licence No.	Signature of Technician and/or Contractor	Date Submitted
0715		2015/11/13

Well owner's information package delivered	Date Package Delivered	Date Work Completed
☐ Yes ☐ No	YYYY MM DD	2015/11/11

Ministry Use Only

Audit No. Z221592

NOV 27 2015

Received

506E (2014/11)

Ministry's Copy

© Queen's Printer for Ontario, 2014

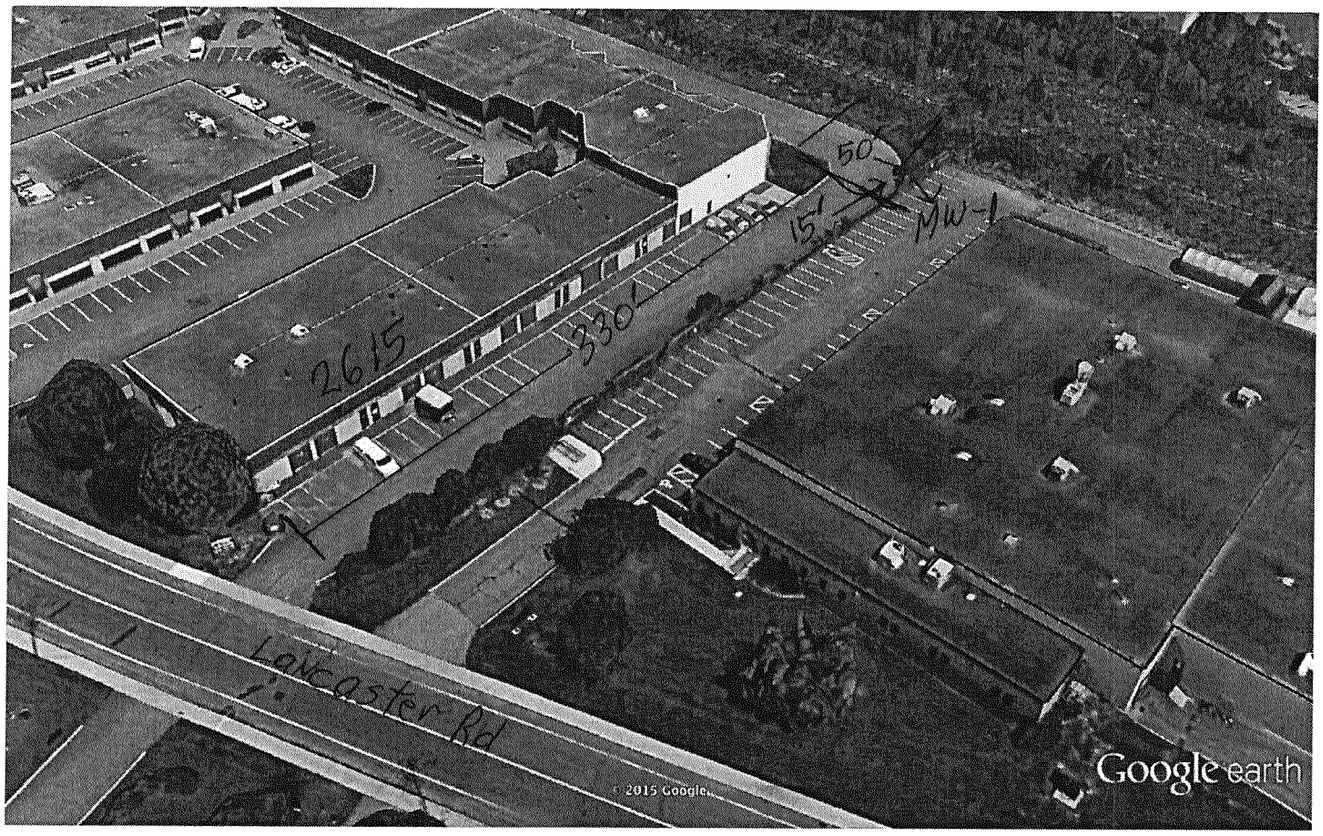

Google earth

feet 100
meters 50

NOV 2 7 2015

C-6894
222152

Ontario — Ministry of the Environment and Climate Change

Measurements recorded in: ☐ Metric ☐ Imperial

Well Tag No. *(Place Sticker and/or Print Below)*: A182511

Well Record

Regulation 903 Ontario Water Resources Act

5-21160 Page _____ of _____

Well Owner's Information

First Name	Last Name / Organization	E-mail Address	☐ Well Constructed by Well Owner
	Regional Group		

Mailing Address (Street Number/Name)	Municipality	Province	Postal Code	Telephone No. *(inc. area code)*
1737 Woodward Dr.	Ottawa	ON	K2C0P9	

Well Location

Address of Well Location (Street Number/Name)	Township	Lot	Concession
2780 Sheffield Road			

County/District/Municipality	City/Town/Village	Province	Postal Code
	Ottawa	Ontario	

UTM Coordinates	Zone	Easting	Northing	Municipal Plan and Sublot Number	Other
NAD 8 3	18	451278	5027367		

Overburden and Bedrock Materials/Abandonment Sealing Record *(see instructions on the back of this form)*

General Colour	Most Common Material	Other Materials	General Description	Depth (m/ft) From	Depth (m/ft) To
GRY	Concrete	gravel	hard	0	.31
BRN	sand	silt	soft	.31	1.22
GRY	clay	silt	soft	1.22	6.1

Annular Space

Depth Set at (m/ft) From	To	Type of Sealant Used (Material and Type)	Volume Placed (m³/ft³)
0	.31	Concrete/Backmix	
.31	2.74	bentonite	
2.74	6.1	Filter Sand	

Method of Construction

☐ Cable Tool ☐ Diamond
☐ Rotary (Conventional) ☐ Jetting
☐ Rotary (Reverse) ☐ Driving
☐ Boring ☐ Digging
☑ Air percussion
☐ Other, *specify* _____

Well Use

☐ Public ☐ Commercial ☐ Not used
☐ Domestic ☑ Municipal ☐ Dewatering
☐ Livestock ☑ Test Hole ☑ Monitoring
☐ Irrigation ☐ Cooling & Air Conditioning
☐ Industrial
☐ Other, *specify* _____

Construction Record - Casing

Inside Diameter (cm/in)	Open Hole OR Material (Galvanized, Fibreglass, Concrete, Plastic, Steel)	Wall Thickness (cm/in)	Depth (m/ft) From	Depth (m/ft) To
4.03	PVC	.368	0	3.1

Construction Record - Screen

Outside Diameter (cm/in)	Material (Plastic, Galvanized, Steel)	Slot No.	Depth (m/ft) From	Depth (m/ft) To
4.82	PVC	10	3.1	6.1

Status of Well

☐ Water Supply
☐ Replacement Well
☑ Test Hole
☐ Recharge Well
☐ Dewatering Well
☑ Observation and/or Monitoring Hole
☐ Alteration (Construction)
☐ Abandoned, Insufficient Supply
☐ Abandoned, Poor Water Quality
☐ Abandoned, other, *specify* _____
☐ Other, *specify* _____

Water Details

Water found at Depth (m/ft)	Kind of Water: ☐ Fresh ☐ Untested ☐ Gas ☐ Other, *specify*

Hole Diameter

Depth (m/ft) From	To	Diameter (cm/in)
0	6.1	8.25

Results of Well Yield Testing

After test of well yield, water was:
☐ Clear and sand free
☐ Other, *specify* _____

If pumping discontinued, give reason:

Pump intake set at *(m/ft)*

Pumping rate *(l/min / GPM)*

Duration of pumping _____ hrs + _____ min

Final water level end of pumping *(m/ft)*

If flowing give rate *(l/min / GPM)*

Recommended pump depth *(m/ft)*

Recommended pump rate *(l/min / GPM)*

Well production *(l/min / GPM)*

Disinfected? ☐ Yes ☐ No

	Draw Down Time (min)	Draw Down Water Level (m/ft)	Recovery Time (min)	Recovery Water Level (m/ft)
Static Level				
1			1	
2			2	
3			3	
4			4	
5			5	
10			10	
15			15	
20			20	
25			25	
30			30	
40			40	
50			50	
60			60	

Map of Well Location

Please provide a map below following instructions on the back.

See Map

MW 6A

Comments:

Well Contractor and Well Technician Information

Business Name of Well Contractor	Well Contractor's Licence No.
Strata Drilling Group	7214

Business Address (Street Number/Name)	Municipality
165 Shields Court	Markham

Province	Postal Code	Business E-mail Address
ON	L3R6V2	wellrecords@stratasoil.com

Bus. Telephone No. *(inc. area code)*	Name of Well Technician (Last Name, First Name)
9054401919	McCoy, James

Well Technician's Licence No.	Signature of Technician and/or Contractor	Date Submitted
31656		2017/12/06

Well owner's information package delivered	Date Package Delivered	Date Work Completed
☐ Yes ☐ No		2014/11/28

Ministry Use Only

Audit No Z 212344

Received DEC 22 2017

0506E (2014/11)

Ministry's Copy

© Queen's Printer for Ontario, 2014

S-21160

remove 01-A | remove all WPTs

download WPTs | download Route

Browse...

upload WPTs | upload Route

Map data ©2017 Google Imagery ©2017 , DigitalGlobe

C-7241 Z-212344 DEC 22 2017

12/14/2017

7302210

Ontario — Ministry of the Environment and Climate Change

Measurements recorded in: [X] Metric [ ] Imperial

Well Tag#: A182608 (low)

A182608

Well Record

Regulation 903 Ontario Water Resources Act

S-21356 Page ____ of ____

LG INVESTMENT MANAGEMENT

Address of Well Location (Street Number/Name)	Township	Lot	Concession
9845a Appian Rd 1750 Shiffield			
County/District/Municipality	**City/Town/Village**	**Province**	**Postal Code**
	Ottawa	Ontario	
UTM Coordinates Zone / Easting / Northing	**Municipal Plan and Sublot Number**	**Other**	
NAD 83 18 452605 5027477			

Overburden and Bedrock Materials/Abandonment Sealing Record *(see instructions on the back of this form)*

General Colour	Most Common Material	Other Materials	General Description	Depth (m/ft) From	Depth (m/ft) To
Brn	Gravel		Loose	0	.61
Brn	Sand		Soft	.61	2.24
Grey	Clay		Soft	2.24	4.57

Annular Space

Depth Set at (m/ft) From	Depth Set at (m/ft) To	Type of Sealant Used (Material and Type)	Volume Placed (m³/ft³)
0	.31	Concrete / Abutment	
.31	1.22	Bentonite	
1.22	4.57	Sand	

Method of Construction

[ ] Cable Tool [ ] Diamond [ ] Rotary (Conventional) [ ] Jetting [ ] Rotary (Reverse) [ ] Driving [ ] Boring [ ] Digging [ ] Air percussion [X] Other, specify: direct Push

Well Use

[ ] Public [ ] Commercial [ ] Not used [ ] Domestic [ ] Municipal [ ] Dewatering [ ] Livestock [X] Test Hole [X] Monitoring [ ] Irrigation [ ] Cooling & Air Conditioning [ ] Industrial [ ] Other, specify

Construction Record - Casing

Inside Diameter (cm/in)	Open Hole OR Material (Galvanized, Fibreglass, Concrete, Plastic, Steel)	Wall Thickness (cm/in)	Depth (m/ft) From	Depth (m/ft) To
4.03	PVC	368	0	1.5

Construction Record - Screen

Outside Diameter (cm/in)	Material (Plastic, Galvanized, Steel)	Slot No.	Depth (m/ft) From	Depth (m/ft) To
4.82	PVC	10	1.5	4.57

Status of Well

[ ] Water Supply [ ] Replacement Well [X] Test Hole [ ] Recharge Well [ ] Dewatering Well [X] Observation and/or Monitoring Hole [ ] Alteration (Construction) [ ] Abandoned, Insufficient Supply [ ] Abandoned, Poor Water Quality [ ] Abandoned, other, specify [ ] Other, specify

Water Details

Water found at Depth (m/ft)	Gas	Kind of Water	Other, specify
	[ ]	[ ] Fresh [ ] Untested	
	[ ]	[ ] Fresh [ ] Untested	
	[ ]	[ ] Fresh [ ] Untested	

Hole Diameter

Depth (m/ft) From	Depth (m/ft) To	Diameter (cm/in)
0	4.57	8.25

Results of Well Yield Testing

After test of well yield, water was: [ ] Clear and sand free [ ] Other, specify

If pumping discontinued, give reason:

Pump intake set at (m/ft)

Pumping rate (l/min / GPM)

Duration of pumping ____ hrs + ____ min

Final water level end of pumping (m/ft)

If flowing give rate (l/min / GPM)

Recommended pump depth (m/ft)

Recommended pump rate (l/min / GPM)

Well production (l/min / GPM)

Disinfected? [ ] Yes [ ] No

	Draw Down Time (min)	Draw Down Water Level (m/ft)	Recovery Time (min)	Recovery Water Level (m/ft)
Static Level				
1			1	
2			2	
3			3	
4			4	
5			5	
10			10	
15			15	
20			20	
25			25	
30			30	
40			40	
50			50	
60			60	

Map of Well Location

Please provide a map below following instructions on the back.

See MAP

MW 6

Comments:

Well Contractor and Well Technician Information

Business Name of Well Contractor: Strata drilling Group — Well Contractor's Licence No.: 7141

Business Address (Street Number/Name): 165 Shields Court — Municipality: Markham

Province: ON — Postal Code: L3R8V2 — Business E-mail Address: Wrecords@Stratadrill.com

Bus. Telephone No. (inc. area code): 9059407919 — Name of Well Technician (Last Name, First Name): Halladay Phil

Well Technician's Licence No.: 3832 — Signature of Technician and/or Contractor — Date Submitted: 2017/11/22

Well owner's information package delivered: [ ] Yes [ ] No

Date Package Delivered: ____

Date Work Completed: 2017/11/22

Ministry Use Only

Audit No. Z258443

DEC 22 2017 Received

0506E (2014/11) Ministry's Copy

© Queen's Printer for Ontario, 2014

S-21136

DEC 22 2017

C-7241 2258443

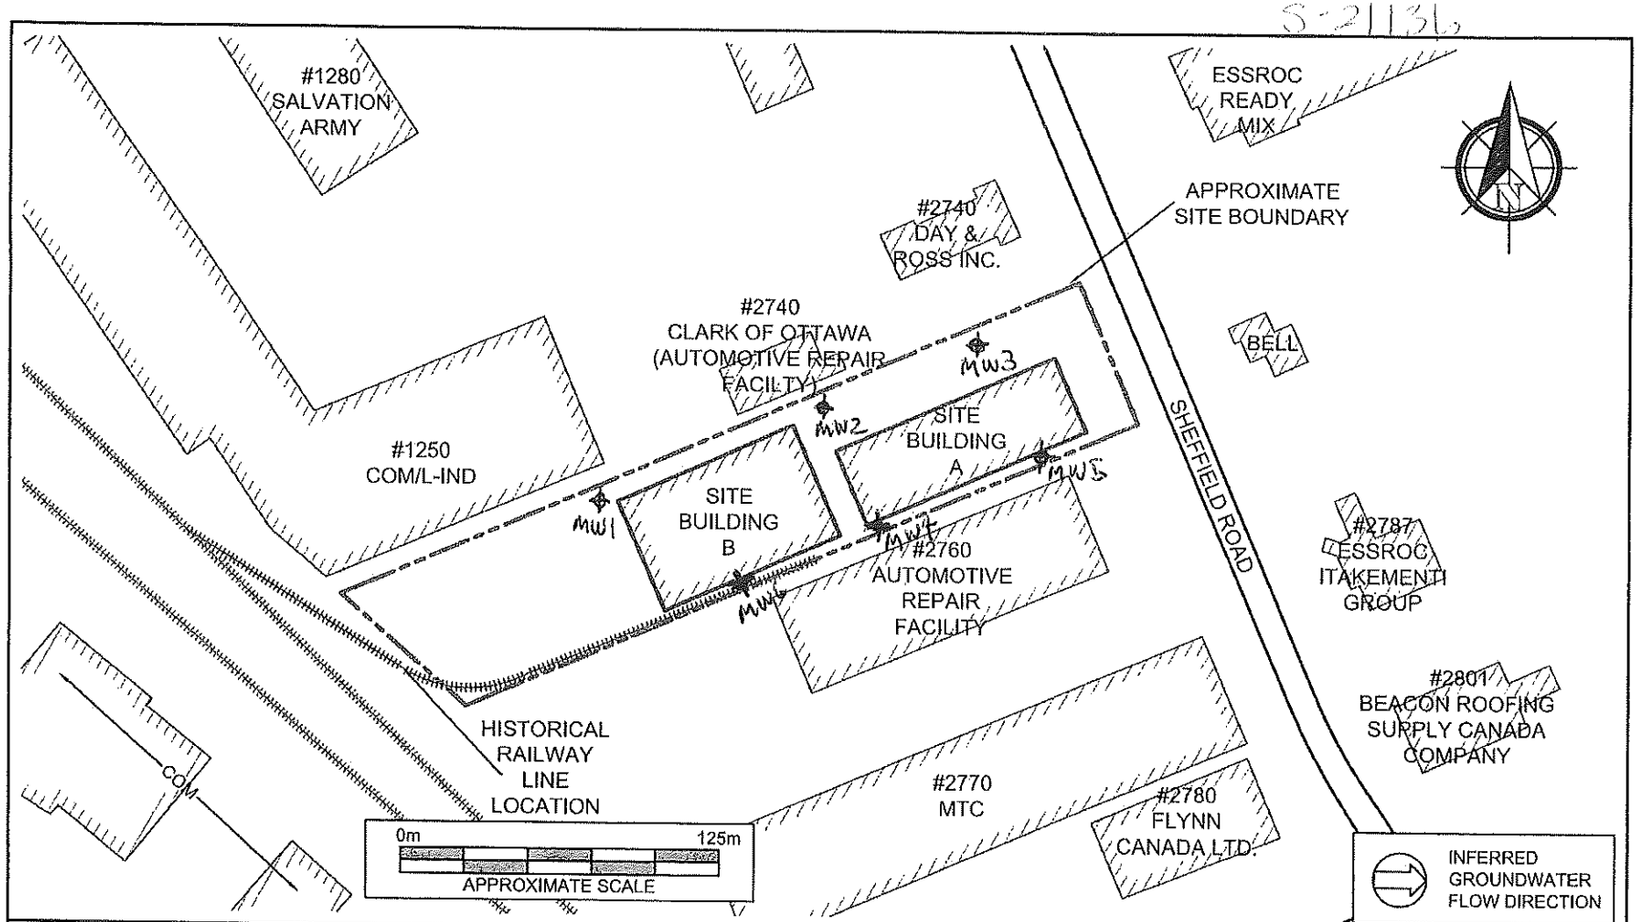

PINCHIN

LEGEND

L-IND	LIGHT INDSUTRIAL
MTI	MULTI-TENANT INDUSTRIAL
COM	COMMERCIAL

PROJECT NAME	PHASE I ENVIRONMENTAL SITE ASSESSMENT		
CLIENT NAME	IG INVESTMENT MANAGEMENT LTD., AS TRUSTEE OF INVESTORS REAL PROPERTY FUND		
PROJECT LOCATION	2750 SHEFFIELD ROAD, OTTAWA, ONTARIO		
FIGURE NAME	SITE AND SURROUNDING LAND USE PLAN		FIGURE NO. 2
APPROXIMATE SCALE: AS SHOWN	PROJECT NO.: 212792	DATE: NOV. 2017	

1/3/2017 4:59:17 PM

7302237

Ontario — Ministry of the Environment and Climate Change

Measurements recorded in: ☒ Metric ☐ Imperial

Tag#: A182603 (Below) — A182603

Well Record

Regulation 903 Ontario Water Resources Act

5-21136 Page ____ of ____

L.G. INVESTMENT MANAGEMENT

Address of Well Location (Street Number/Name)	Township	Lot	Concession
2348 Abbott Rd 2750 Sheffield			
County/District/Municipality	**City/Town/Village**	**Province**	**Postal Code**
	Ottawa	Ontario	
UTM Coordinates Zone / Easting / Northing	**Municipal Plan and Sublot Number**	**Other**	
NAD 8 3 / 1 8 4 5 2 5 4 / 5 0 2 7 5 1 3			

Overburden and Bedrock Materials/Abandonment Sealing Record *(see instructions on the back of this form)*

General Colour	Most Common Material	Other Materials	General Description	Depth (m/ft) From	Depth (m/ft) To
Grey	Gravel		Loose	0	.61
Brown	Clay	Sand	Soft	.61	2.44
Grey	Clay		Soft	2.44	4.57

Annular Space

Depth Set at (m/ft) From	To	Type of Sealant Used (Material and Type)	Volume Placed (m³/ft³)
0	.31	Concrete / Grout mixture	
.31	1.22	Bentonite	
1.22	4.57	Sand	

Method of Construction

☐ Cable Tool ☐ Diamond ☐ Rotary (Conventional) ☐ Jetting ☐ Rotary (Reverse) ☐ Driving ☐ Boring ☐ Digging ☐ Air percussion ☒ Other, specify Direct Push

Well Use

☐ Public ☐ Commercial ☐ Not used ☐ Domestic ☐ Municipal ☐ Dewatering ☐ Livestock ☒ Test Hole ☒ Monitoring ☐ Irrigation ☐ Cooling & Air Conditioning ☐ Industrial ☐ Other, specify

Construction Record - Casing

Inside Diameter (cm/in)	Open Hole OR Material (Galvanized, Fibreglass, Concrete, Plastic, Steel)	Wall Thickness (cm/in)	Depth (m/ft) From	Depth (m/ft) To
4.03	PVC	3.68	0	1.5

Construction Record - Screen

Outside Diameter (cm/in)	Material (Plastic, Galvanized, Steel)	Slot No.	Depth (m/ft) From	Depth (m/ft) To
2.82	PVC	10	1.5	3.1

Status of Well

☐ Water Supply ☐ Replacement Well ☒ Test Hole ☐ Recharge Well ☐ Dewatering Well ☒ Observation and/or Monitoring Hole ☐ Alteration (Construction) ☐ Abandoned, Insufficient Supply ☐ Abandoned, Poor Water Quality ☐ Abandoned, other, specify ☐ Other, specify

Water Details

Water found at Depth (m/ft)	Kind of Water	
☐ Gas	☐ Fresh ☐ Untested ☐ Other, specify	
Water found at Depth (m/ft) ☐ Gas	☐ Fresh ☐ Untested ☐ Other, specify	
Water found at Depth (m/ft) ☐ Gas	☐ Fresh ☐ Untested ☐ Other, specify	

Hole Diameter

Depth (m/ft) From	Depth (m/ft) To	Diameter (cm/in)
0	4.57	8.25

Results of Well Yield Testing

After test of well yield, water was: ☐ Clear and sand free ☐ Other, specify

If pumping discontinued, give reason:

Pump intake set at (m/ft)

Pumping rate (l/min / GPM)

Duration of pumping ____ hrs + ____ min

Final water level end of pumping (m/ft)

If flowing give rate (l/min / GPM)

Recommended pump depth (m/ft)

Recommended pump rate (l/min / GPM)

Well production (l/min / GPM)

Disinfected? ☐ Yes ☐ No

Draw Down Time (min)	Draw Down Water Level (m/ft)	Recovery Time (min)	Recovery Water Level (m/ft)
Static Level			
1		1	
2		2	
3		3	
4		4	
5		5	
10		10	
15		15	
20		20	
25		25	
30		30	
40		40	
50		50	
60		60	

Map of Well Location

Please provide a map below following instructions on the back.

See Map

MW1

Comments:

Well Contractor and Well Technician Information

Business Name of Well Contractor: Strata Drilling Group — Well Contractor's Licence No.: 7141

Business Address (Street Number/Name): 165 Shields Court — Municipality: Markham

Province: ON — Postal Code: L3R8V2 — Business E-mail Address: Wwcords@stratacon.com

Bus. Telephone No. (inc. area code): 9055940799 — Name of Well Technician (Last Name, First Name): Halladay, Phil

Well Technician's Licence No.: 3832 — Signature of Technician and/or Contractor — Date Submitted: 20171114

Well owner's information package delivered ☐ Yes ☐ No

Date Package Delivered: YYYY MM DD

Date Work Completed: 2017 11 14

Ministry Use Only

Audit No. Z258428

Received DEC 22 2017

0506E (2014/11) Ministry's Copy

© Queen's Printer for Ontario, 2014

S-21136

DEC 2 2 2017

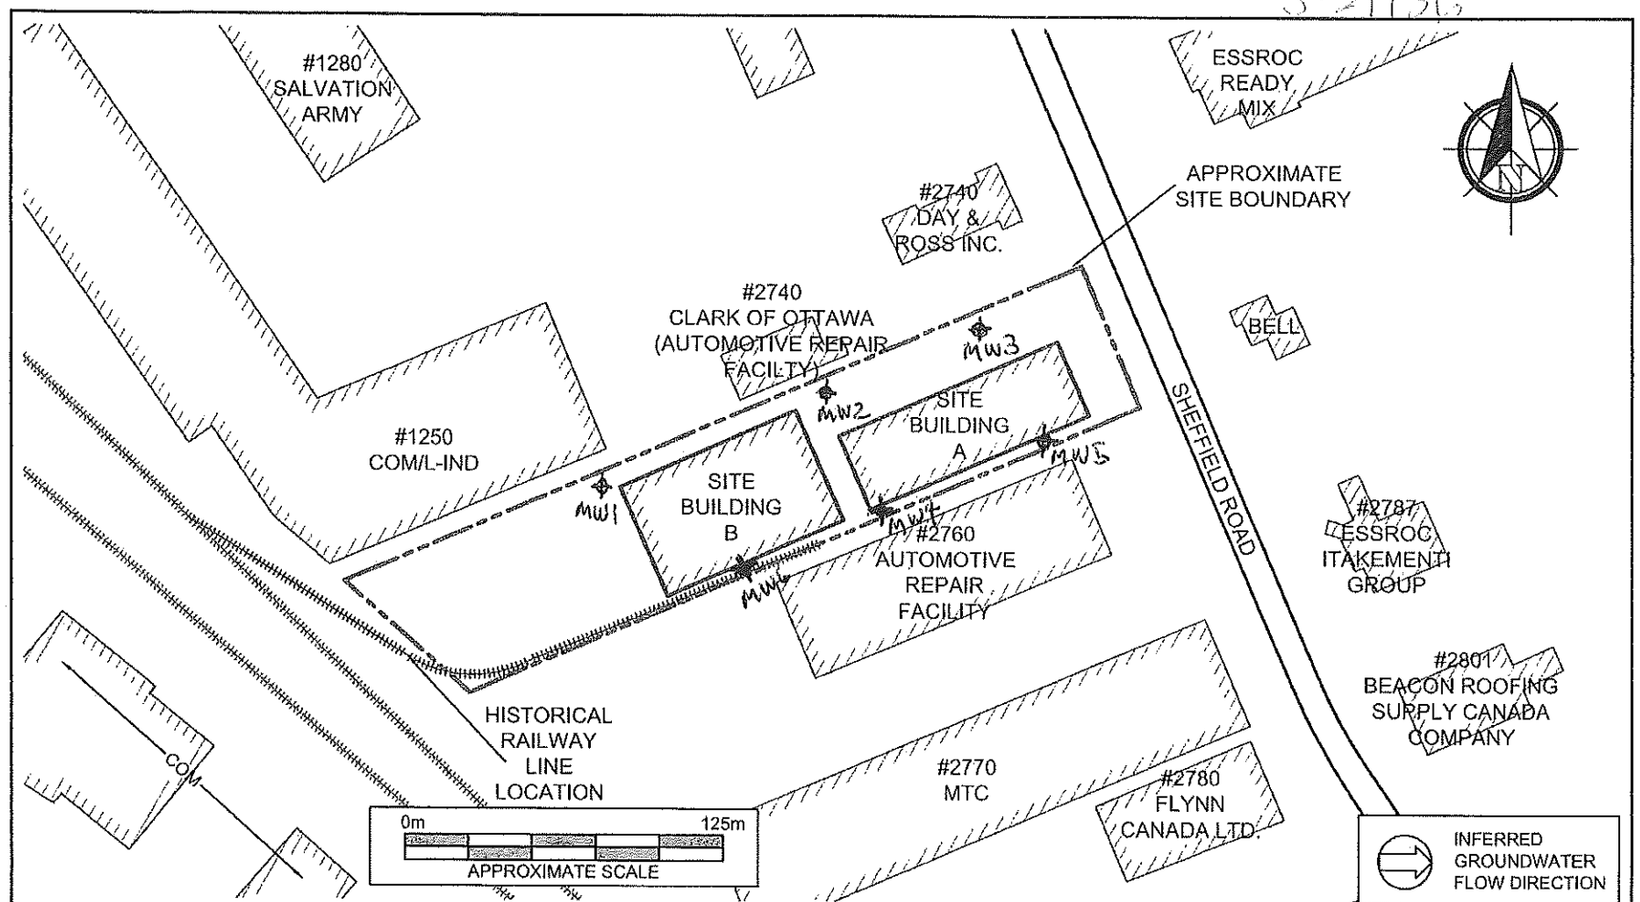

PINCHIN

LEGEND

L-IND	LIGHT INDSUTRIAL
MTI	MULTI-TENANT INDUSTRIAL
COM	COMMERCIAL

PROJECT NAME: PHASE I ENVIRONMENTAL SITE ASSESSMENT			
CLIENT NAME: IG INVESTMENT MANAGEMENT LTD., AS TRUSTEE OF INVESTORS REAL PROPERTY FUND			
PROJECT LOCATION: 2750 SHEFFIELD ROAD, OTTAWA, ONTARIO			
FIGURE NAME: SITE AND SURROUNDING LAND USE PLAN			FIGURE NO. 2
APPROXIMATE SCALE: AS SHOWN	PROJECT NO.: 212792	DATE: NOV. 2017	

1/3/2017 4:59:17 PM

Ontario — Ministry of the Environment

Measurements recorded in: ☑ Metric ☐ Imperial

Well Tag No. (Place Sticker and/or Print Below) A086587 A 086587

Well Record

Regulation 903 Ontario Water Resources Act

8581 Page 1 of 3

[redacted]

Address of Well Location (Street Number/Name)	Township	Lot	Concession
2770 Sheffield Ave.			

County/District/Municipality	City/Town/Village	Province	Postal Code
	Ottawa	Ontario	

UTM Coordinates	Zone	Easting	Northing	Municipal Plan and Sublot Number	Other
NAD 83	18	452628	5027471		

Overburden and Bedrock Materials/Abandonment Sealing Record *(see instructions on the back of this form)*

General Colour	Most Common Material	Other Materials	General Description	Depth (m/ft) From	Depth (m/ft) To
BLK	Fill	stones	packed	0	.61
BRN	clay	sand	soft	.61	2.44
GRY	clay	silt	soft	2.44	5.48

Annular Space

Depth Set at (m/ft) From	To	Type of Sealant Used (Material and Type)	Volume Placed (m³/ft³)
0	.31	flushmount/concrete	
.31	2.13	bensecl	
2.13	5.48	filter sand	

Method of Construction

☐ Cable Tool ☐ Diamond
☐ Rotary (Conventional) ☐ Jetting
☐ Rotary (Reverse) ☐ Driving
☐ Boring ☐ Digging
☐ Air percussion
☑ Other, specify Direct Push

Well Use

☐ Public ☐ Commercial ☐ Not used
☐ Domestic ☐ Municipal ☐ Dewatering
☐ Livestock ☑ Test Hole ☑ Monitoring
☐ Irrigation ☐ Cooling & Air Conditioning
☐ Industrial
☐ Other, specify

Construction Record - Casing

Inside Diameter (cm/in)	Open Hole OR Material (Galvanized, Fibreglass, Concrete, Plastic, Steel)	Wall Thickness (cm/in)	Depth (m/ft) From	Depth (m/ft) To
3.82	PVC	.368	0	2.44

Construction Record - Screen

Outside Diameter (cm/in)	Material (Plastic, Galvanized, Steel)	Slot No.	Depth (m/ft) From	Depth (m/ft) To
4.03	PVC	10	2.44	5.48

Status of Well

☐ Water Supply
☐ Replacement Well
☑ Test Hole
☐ Recharge Well
☐ Dewatering Well
☑ Observation and/or Monitoring Hole
☐ Alteration (Construction)
☐ Abandoned, Insufficient Supply
☐ Abandoned, Poor Water Quality
☐ Abandoned, other, specify
☐ Other, specify

Water Details

Water found at Depth (m/ft)	Gas	Kind of Water	Other, specify
	☐	☐ Fresh ☐ Untested	
	☐	☐ Fresh ☐ Untested	
	☐	☐ Fresh ☐ Untested	

Hole Diameter

Depth (m/ft) From	To	Diameter (cm/in)
0	5.48	8.25

Results of Well Yield Testing

After test of well yield, water was:
☐ Clear and sand free
☐ Other, specify

If pumping discontinued, give reason:

Pump intake set at (m/ft)

Pumping rate (l/min / GPM)

Duration of pumping ____ hrs + ____ min

Final water level end of pumping (m/ft)

If flowing give rate (l/min / GPM)

Recommended pump depth (m/ft)

Recommended pump rate (l/min / GPM)

Well production (l/min / GPM)

Disinfected? ☐ Yes ☐ No

Draw Down Time (min)	Draw Down Water Level (m/ft)	Recovery Time (min)	Recovery Water Level (m/ft)
Static Level			
1		1	
2		2	
3		3	
4		4	
5		5	
10		10	
15		15	
20		20	
25		25	
30		30	
40		40	
50		50	
60		60	

Map of Well Location

Please provide a map below following instructions on the back.

See Map

Comments:

Well Contractor and Well Technician Information

Business Name of Well Contractor	Well Contractor's Licence No.
Strata Soil Sampling	7241

Business Address (Street Number/Name)	Municipality
147-2 west Beaver Creek Road	Richmond Hill

Province	Postal Code	Business E-mail Address
Ontario	L4B1C6	wrecords@stratasoil.com

Bus. Telephone No. (inc. area code)	Name of Well Technician (Last Name, First Name)
9057649304	Beatty Brian

Well Technician's Licence No.	Signature of Technician and/or Contractor	Date Submitted
3616		2011 05 14

Well owner's information package delivered ☐ Yes ☐ No

Date Package Delivered: Y Y Y Y M M D D

Date Work Completed: 2011 05 18

Ministry Use Only

Audit No. z116177

JUN 02 2011 Received

 © Queen's Printer for Ontario, 2007

Ministry's Copy

7302238

Ontario — Ministry of the Environment and Climate Change

Measurements recorded in: ☑ Metric ☐ Imperial

Tag#: A182604

A182604

Well Record

Regulation 903 Ontario Water Resources Act

S-21136

Page ____ of ____

L.G. INVESTMENT MANAGEMENT

Address of Well Location (Street Number/Name)	Township	Lot	Concession
9375 Albion Rd 2150 Sheffield			
County/District/Municipality	**City/Town/Village**	**Province**	**Postal Code**
	Ottawa	Ontario	
UTM Coordinates Zone / Easting / Northing	**Municipal Plan and Sublot Number**	**Other**	
NAD 83 18 451262 5027340			

Overburden and Bedrock Materials/Abandonment Sealing Record *(see instructions on the back of this form)*

General Colour	Most Common Material	Other Materials	General Description	Depth (m/ft) From	Depth (m/ft) To
BRN	Gravel		Loose	0	.61
BRN	Clay	Sand	Soft	.61	2.13
GRY	Clay	Silt	Soft	2.13	4.57

Annular Space

Depth Set at (m/ft) From	Depth Set at (m/ft) To	Type of Sealant Used (Material and Type)	Volume Placed (m³/ft³)
0	.31	Concrete/Flushmount	
.31	1.22	Bentonite	
1.22	4.57	Sand	

Method of Construction

☐ Cable Tool ☐ Diamond
☐ Rotary (Conventional) ☐ Jetting
☐ Rotary (Reverse) ☐ Driving
☐ Boring ☐ Digging
☐ Air percussion
☑ Other, specify direct Push

Well Use

☐ Public ☐ Commercial ☐ Not used
☐ Domestic ☐ Municipal ☐ Dewatering
☐ Livestock ☑ Test Hole ☑ Monitoring
☐ Irrigation ☐ Cooling & Air Conditioning
☐ Industrial
☐ Other, specify

Construction Record - Casing

Inside Diameter (cm/in)	Open Hole OR Material (Galvanized, Fibreglass, Concrete, Plastic, Steel)	Wall Thickness (cm/in)	Depth (m/ft) From	Depth (m/ft) To
4.03	PVC	368	0	1.5

Construction Record - Screen

Outside Diameter (cm/in)	Material (Plastic, Galvanized, Steel)	Slot No.	Depth (m/ft) From	Depth (m/ft) To
4.82	PVC	10	1.5	4.57

Status of Well

☐ Water Supply
☐ Replacement Well
☑ Test Hole
☐ Recharge Well
☐ Dewatering Well
☑ Observation and/or Monitoring Hole
☐ Alteration (Construction)
☐ Abandoned, Insufficient Supply
☐ Abandoned, Poor Water Quality
☐ Abandoned, other, specify
☐ Other, specify

Water Details

Water found at Depth (m/ft)	Gas	Kind of Water	Other, specify
	☐	☐ Fresh ☐ Untested	
	☐	☐ Fresh ☐ Untested	
	☐	☐ Fresh ☐ Untested	

Hole Diameter

Depth (m/ft) From	Depth (m/ft) To	Diameter (cm/in)
0	4.57	8.25

Results of Well Yield Testing

After test of well yield, water was:
☐ Clear and sand free
☐ Other, specify

If pumping discontinued, give reason:

Pump intake set at (m/ft)

Pumping rate (l/min / GPM)

Duration of pumping ____ hrs + ____ min

Final water level end of pumping (m/ft)

If flowing give rate (l/min / GPM)

Recommended pump depth (m/ft)

Recommended pump rate (l/min / GPM)

Well production (l/min / GPM)

Disinfected? ☐ Yes ☐ No

Draw Down Time (min)	Draw Down Water Level (m/ft)	Recovery Time (min)	Recovery Water Level (m/ft)
Static Level			
1		1	
2		2	
3		3	
4		4	
5		5	
10		10	
15		15	
20		20	
25		25	
30		30	
40		40	
50		50	
60		60	

Map of Well Location

Please provide a map below following instructions on the back.

See MAP

MW2

Comments:

Well Contractor and Well Technician Information

Business Name of Well Contractor	Well Contractor's Licence No.
Strata Drilling Group	7241
Business Address (Street Number/Name)	**Municipality**
165 Shields Court	Markham
Province	**Postal Code**	**Business E-mail Address**
ON	L3R8V2	Wrecords@Stratadrill.com
Bus. Telephone No. (inc. area code)	**Name of Well Technician (Last Name, First Name)**
9059402919	Halladay, Phil
Well Technician's Licence No.	**Signature of Technician and/or Contractor**	**Date Submitted**
3832		2017/12/27

Well owner's information package delivered ☐ Yes ☐ No

Date Package Delivered: ____

Date Work Completed: ____

Ministry Use Only

Audit No. Z258427

Received DEC 22 2017

0506E (2014/11) Ministry's Copy

© Queen's Printer for Ontario, 2014

S-21136

DEC 2 2 2017

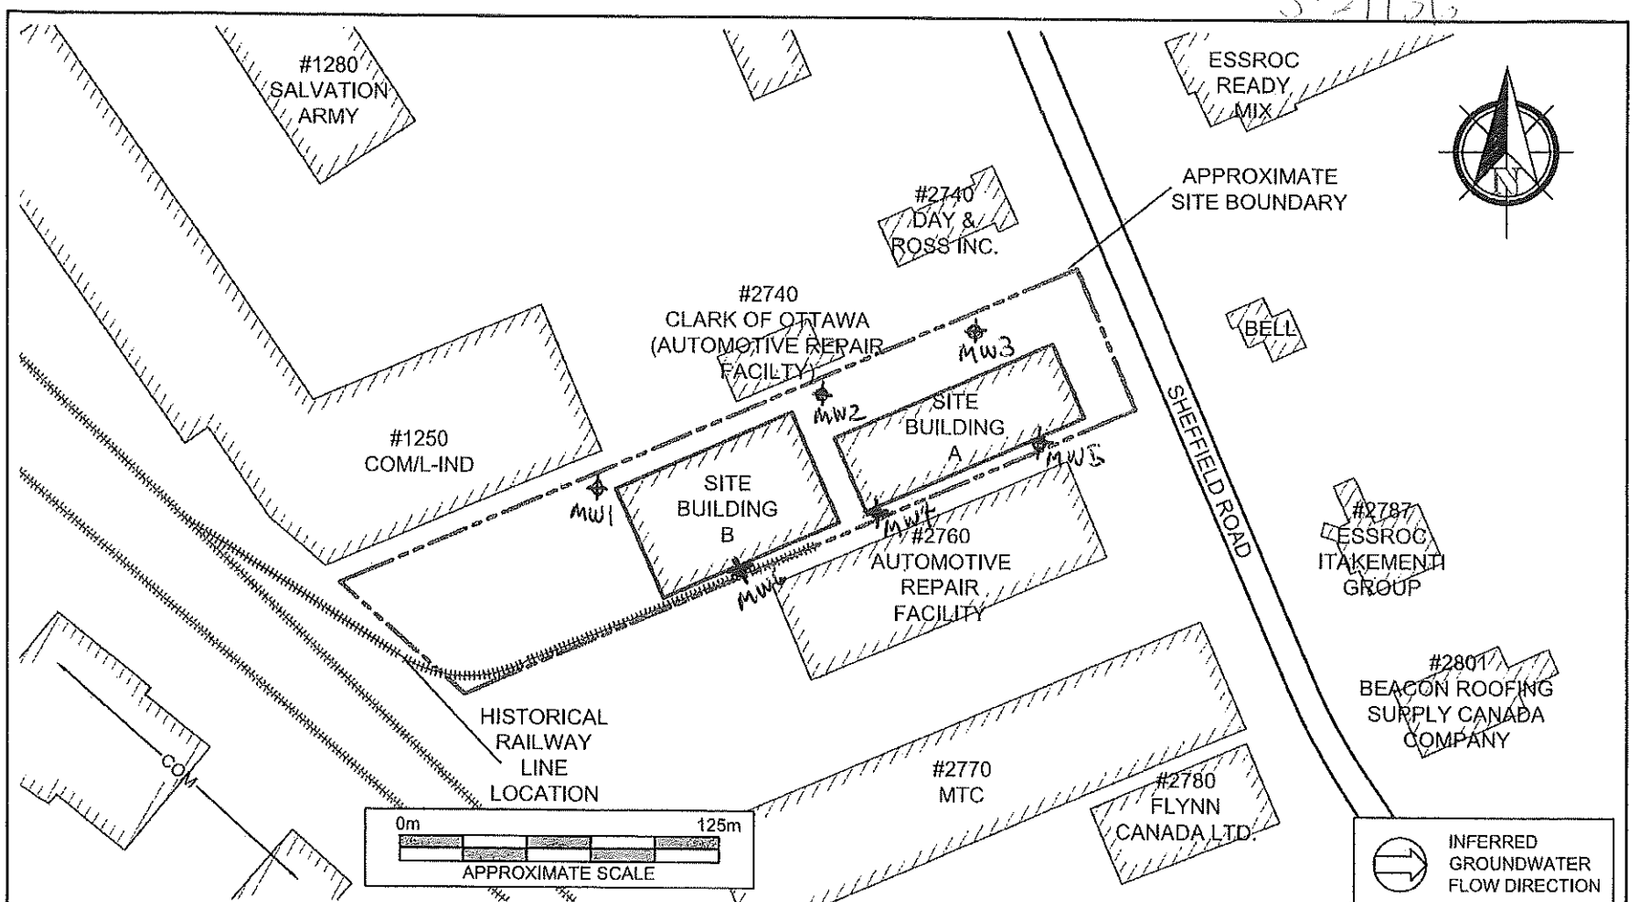

PINCHIN

LEGEND

L-IND	LIGHT INDSUTRIAL
MTI	MULTI-TENANT INDUSTRIAL
COM	COMMERCIAL

PROJECT NAME	PHASE I ENVIRONMENTAL SITE ASSESSMENT		
CLIENT NAME	IG INVESTMENT MANAGEMENT LTD., AS TRUSTEE OF INVESTORS REAL PROPERTY FUND		
PROJECT LOCATION	2750 SHEFFIELD ROAD, OTTAWA, ONTARIO		
FIGURE NAME	SITE AND SURROUNDING LAND USE PLAN		FIGURE NO. 2
APPROXIMATE SCALE: AS SHOWN	PROJECT NO.: 212792	DATE: NOV. 2017	

1/3/2017 4:59:17 PM

7302239

Ontario — Ministry of the Environment and Climate Change

Tag#: A182605 (Below)

A182605

Well Record

Regulation 903 Ontario Water Resources Act

5-21136

Page _____ of _____

easurements recorded in: ☑ Metric ☐ Imperial

L.G. INVESTMENT MANAGEMENT

ddress of Well Location (Street Number/Name)	Township	Lot	Concession
[illegible] Albion Rd 2570 Sheffield			
ounty/District/Municipality	City/Town/Village	Province	Postal Code
	ottawa	Ontario	
TM Coordinates Zone Easting Northing	Municipal Plan and Sublot Number	Other	
NAD 8 3 18 452671 5027569			

verburden and Bedrock Materials/Abandonment Sealing Record *(see instructions on the back of this form)*

General Colour	Most Common Material	Other Materials	General Description	Depth (m/ft) From	Depth (m/ft) To
Brn	Gravel		Loose	0	.61
Brn	Clay	Sand	Soft	.61	2.13
Brn	Clay	Silt	Soft	2.13	4.57

Annular Space

Depth Set at (m/ft) From	To	Type of Sealant Used (Material and Type)	Volume Placed (m^3/ft^3)
0	.31	Concrete/Flushmount	
.31	1.22	Bentonite	
1.22	4.57	Sand	

Method of Construction

☐ Cable Tool ☐ Diamond
☐ Rotary (Conventional) ☐ Jetting
☐ Rotary (Reverse) ☐ Driving
☐ Boring ☐ Digging
☐ Air percussion
☒ Other, specify direct Push

Well Use

☐ Public ☐ Commercial ☐ Not used
☐ Domestic ☐ Municipal ☐ Dewatering
☐ Livestock ☒ Test Hole ☑ Monitoring
☐ Irrigation ☐ Cooling & Air Conditioning
☐ Industrial
☐ Other, specify

Construction Record - Casing

Inside Diameter (cm/in)	Open Hole OR Material (Galvanized, Fibreglass, Concrete, Plastic, Steel)	Wall Thickness (cm/in)	Depth (m/ft) From	Depth (m/ft) To
4.03	PVC	3.68		

Construction Record - Screen

Outside Diameter (cm/in)	Material (Plastic, Galvanized, Steel)	Slot No.	Depth (m/ft) From	Depth (m/ft) To
4.82	PVC	10		

Status of Well

☐ Water Supply
☐ Replacement Well
☒ Test Hole
☐ Recharge Well
☐ Dewatering Well
☑ Observation and/or Monitoring Hole
☐ Alteration (Construction)
☐ Abandoned, Insufficient Supply
☐ Abandoned, Poor Water Quality
☐ Abandoned, other, specify
☐ Other, specify

Water Details

Water found at Depth (m/ft)	Gas	Kind of Water: Fresh	Untested	Other, specify
	☐	☐	☐	
	☐	☐	☐	
	☐	☐	☐	

Hole Diameter

Depth (m/ft) From	To	Diameter (cm/in)
0	4.57	8.25

Well Contractor and Well Technician Information

Business Name of Well Contractor	Well Contractor's Licence No.
Strata drilling Group	7241
Business Address (Street Number/Name)	**Municipality**
165 Shields Court	Markham
Province	**Postal Code**	**Business E-mail Address**
ON	L3R8V2	Wrecords@Stratagc.com
Bus. Telephone No. (inc. area code)	**Name of Well Technician (Last Name, First Name)**
9055940799	Holladay, Phil
Well Technician's Licence No.	**Signature of Technician and/or Contractor**	**Date Submitted**
3832	[signature]	2017/11/22

Results of Well Yield Testing

After test of well yield, water was:
☐ Clear and sand free
☐ Other, specify _____

If pumping discontinued, give reason:

Pump intake set at (m/ft)

Pumping rate (l/min / GPM)

Duration of pumping _____ hrs + _____ min

Final water level end of pumping (m/ft)

If flowing give rate (l/min / GPM)

Recommended pump depth (m/ft)

Recommended pump rate (l/min / GPM)

Well production (l/min / GPM)

Disinfected? ☐ Yes ☐ No

	Draw Down Time (min)	Draw Down Water Level (m/ft)	Recovery Time (min)	Recovery Water Level (m/ft)
Static Level				
1			1	
2			2	
3			3	
4			4	
5			5	
10			10	
15			15	
20			20	
25			25	
30			30	
40			40	
50			50	
60			60	

Map of Well Location

Please provide a map below following instructions on the back.

See MAP

MW3

Comments:

Well owner's information package delivered ☐ Yes ☐ No

Date Package Delivered: Y Y Y Y M M D D

Date Work Completed: 2017/11/22

Ministry Use Only

Audit No. Z258424

Received DEC 22 2017

0506E (2014/11) Ministry's Copy

© Queen's Printer for Ontario, 2014

S-21136

DEC 22 2017

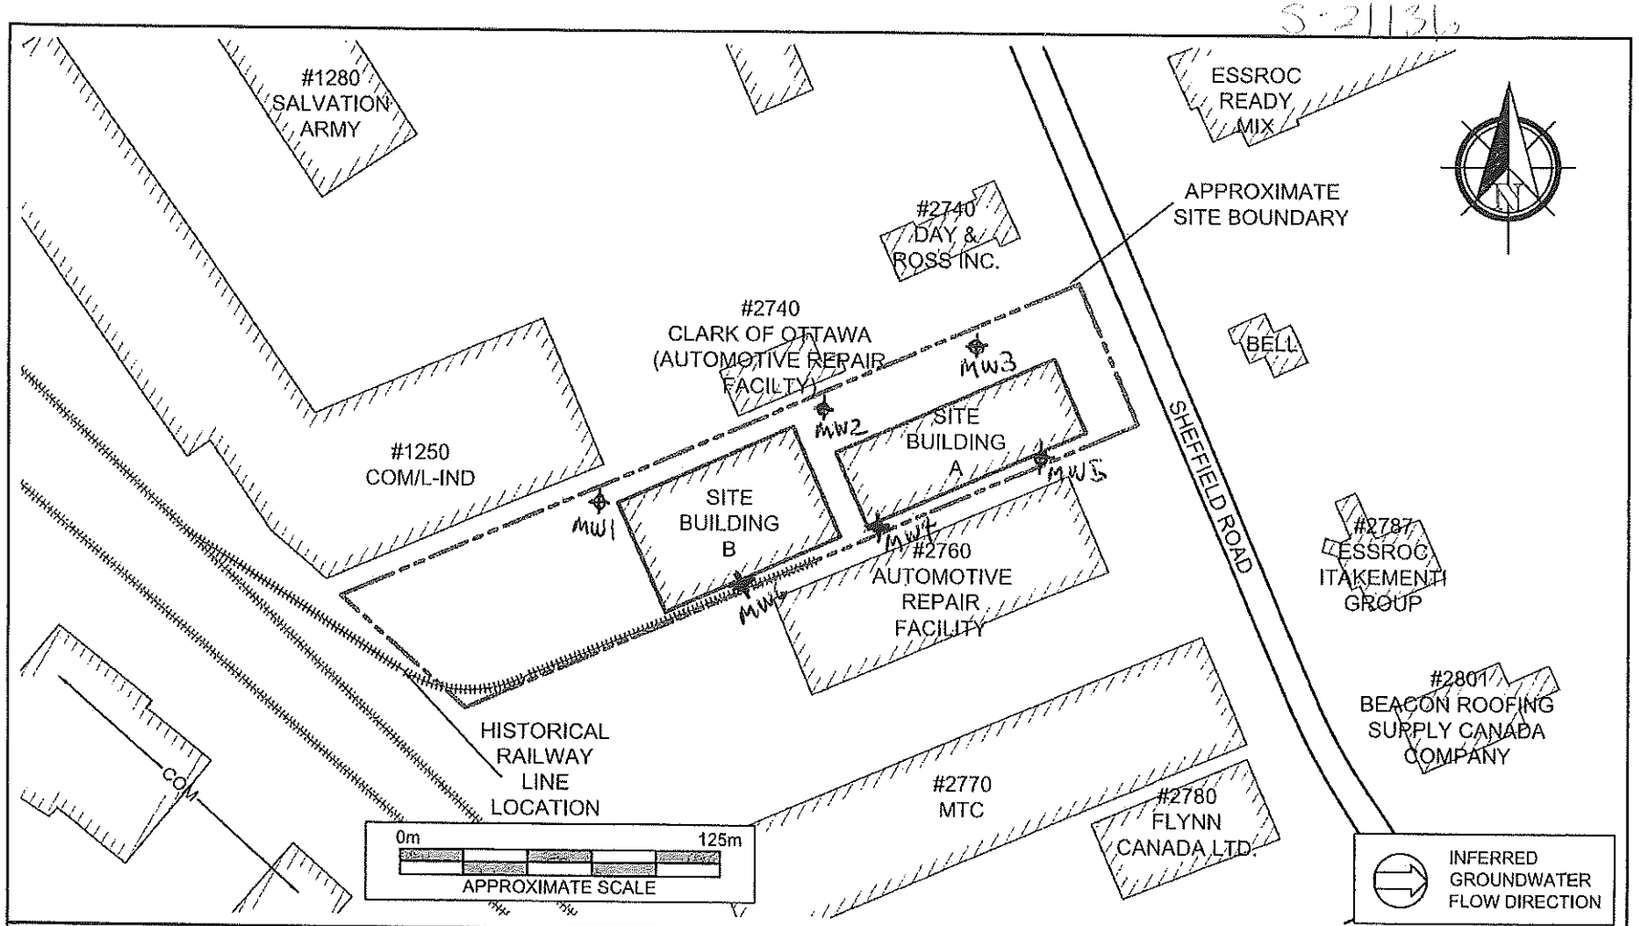

PINCHIN

LEGEND

L-IND	LIGHT INDSUTRIAL
MTI	MULTI-TENANT INDUSTRIAL
COM	COMMERCIAL

PROJECT NAME	PHASE I ENVIRONMENTAL SITE ASSESSMENT
CLIENT NAME	IG INVESTMENT MANAGEMENT LTD., AS TRUSTEE OF INVESTORS REAL PROPERTY FUND
PROJECT LOCATION	2750 SHEFFIELD ROAD, OTTAWA, ONTARIO
FIGURE NAME	SITE AND SURROUNDING LAND USE PLAN
FIGURE NO.	2

APPROXIMATE SCALE	PROJECT NO.	DATE
AS SHOWN	212792	NOV. 2017

1/3/2017 4:59:17 PM

7302240

Ontario — Ministry of the Environment and Climate Change

Tag#: A182606 (Below)

A182606

Well Record

Regulation 903 Ontario Water Resources Act

5-21136

Page _____ of _____

Measurements recorded in: ☑ Metric ☐ Imperial

L.G. INVESTMENT MANAGEMENT

Address of Well Location (Street Number/Name)	Township	Lot	Concession
1750 Alfred			
County/District/Municipality	**City/Town/Village**	**Province**	**Postal Code**
	Ottawa	Ontario	
UTM Coordinates Zone / Easting / Northing	**Municipal Plan and Sublot Number**	**Other**	
NAD 83 18 452703 5027513			

Overburden and Bedrock Materials/Abandonment Sealing Record *(see instructions on the back of this form)*

General Colour	Most Common Material	Other Materials	General Description	Depth (m/ft) From	Depth (m/ft) To
Brn	Gravel		Loose	0	.61
Brn	Sand	Clay	Soft	.61	1.83
Brn	Clay	Silt	Soft	1.83	4.27

Annular Space

Depth Set at (m/ft) From	Depth Set at (m/ft) To	Type of Sealant Used (Material and Type)	Volume Placed (m³/ft³)
0	.31	Concrete / Flushmount	
.31	.91	Bentonite	
.91	4.27	Sand	

Method of Construction

☐ Cable Tool ☐ Diamond
☐ Rotary (Conventional) ☐ Jetting
☐ Rotary (Reverse) ☐ Driving
☐ Boring ☐ Digging
☐ Air percussion
☑ Other, specify Direct Push

Well Use

☐ Public ☐ Commercial ☐ Not used
☐ Domestic ☐ Municipal ☐ Dewatering
☐ Livestock ☑ Test Hole ☑ Monitoring
☐ Irrigation ☐ Cooling & Air Conditioning
☐ Industrial
☐ Other, specify

Construction Record - Casing

Inside Diameter (cm/in)	Open Hole OR Material (Galvanized, Fibreglass, Concrete, Plastic, Steel)	Wall Thickness (cm/in)	Depth (m/ft) From	Depth (m/ft) To
1.03	PVC	3.68	0	1.22

Construction Record - Screen

Outside Diameter (cm/in)	Material (Plastic, Galvanized, Steel)	Slot No.	Depth (m/ft) From	Depth (m/ft) To
1.82	PVC	10	1.22	4.27

Status of Well

☐ Water Supply
☐ Replacement Well
☑ Test Hole
☐ Recharge Well
☐ Dewatering Well
☑ Observation and/or Monitoring Hole
☐ Alteration (Construction)
☐ Abandoned, Insufficient Supply
☐ Abandoned, Poor Water Quality
☐ Abandoned, other, specify
☐ Other, specify

Water Details

Water found at Depth (m/ft)	Gas	Kind of Water	Other, specify
	☐	☐ Fresh ☐ Untested	
	☐	☐ Fresh ☐ Untested	
	☐	☐ Fresh ☐ Untested	

Hole Diameter

Depth (m/ft) From	Depth (m/ft) To	Diameter (cm/in)
0	4.27	8.25

Results of Well Yield Testing

After test of well yield, water was:
☐ Clear and sand free
☐ Other, specify

If pumping discontinued, give reason:

Pump intake set at (m/ft)

Pumping rate (l/min / GPM)

Duration of pumping _____ hrs + _____ min

Final water level end of pumping (m/ft)

If flowing give rate (l/min / GPM)

Recommended pump depth (m/ft)

Recommended pump rate (l/min / GPM)

Well production (l/min / GPM)

Disinfected? ☐ Yes ☐ No

	Draw Down Time (min)	Draw Down Water Level (m/ft)	Recovery Time (min)	Recovery Water Level (m/ft)
Static Level				
1			1	
2			2	
3			3	
4			4	
5			5	
10			10	
15			15	
20			20	
25			25	
30			30	
40			40	
50			50	
60			60	

Map of Well Location

Please provide a map below following instructions on the back.

See MAP

MW4

Comments:

Well Contractor and Well Technician Information

Business Name of Well Contractor: Strata Drilling Group
Well Contractor's Licence No.: 7241

Business Address (Street Number/Name): 165 Shields Court
Municipality: Markham

Province: ON
Postal Code: L3R8V2
Business E-mail Address: Jrecords@stratagl.com

Bus. Telephone No. (inc. area code): 9059407919
Name of Well Technician (Last Name, First Name): Halladay, Phil

Well Technician's Licence No.: 3832
Signature of Technician and/or Contractor:
Date Submitted: 2017/11/27

Well owner's information package delivered ☐ Yes ☐ No

Date Package Delivered: Y Y Y Y M M D D

Date Work Completed: 2017/11/21

Ministry Use Only

Audit No. Z258449

DEC 22 2017

Received

0506E (2014/11)

Ministry's Copy

© Queen's Printer for Ontario, 2014

S-21136

DEC 2 2 2017

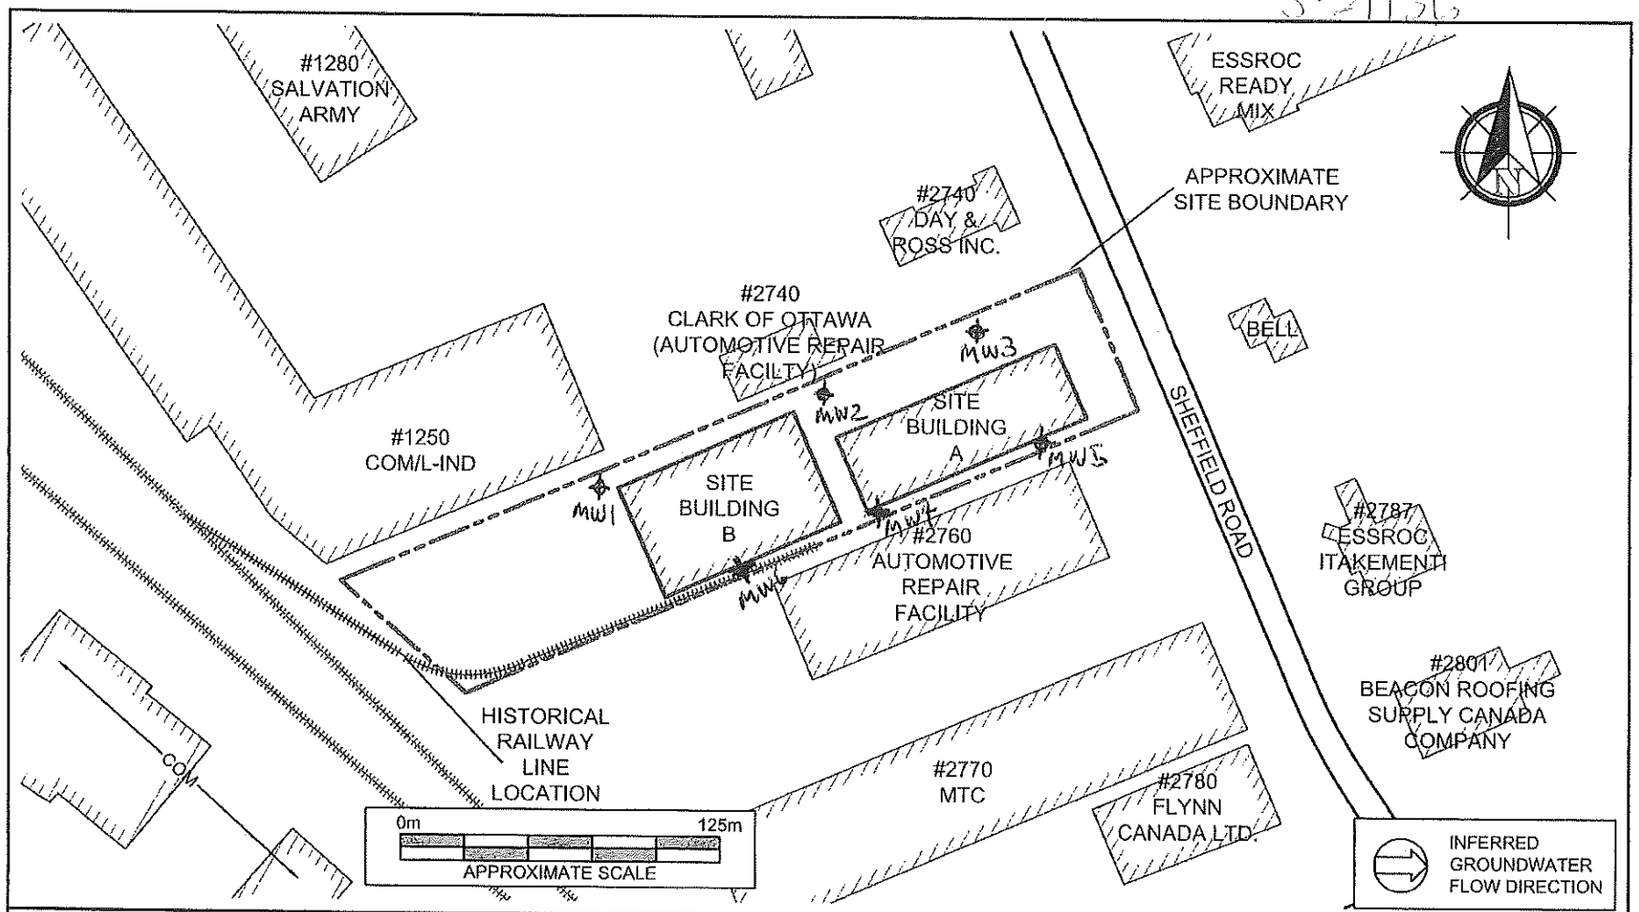

PINCHIN

LEGEND

L-IND	LIGHT INDSUTRIAL
MTI	MULTI-TENANT INDUSTRIAL
COM	COMMERCIAL

PROJECT NAME: PHASE I ENVIRONMENTAL SITE ASSESSMENT			
CLIENT NAME: IG INVESTMENT MANAGEMENT LTD., AS TRUSTEE OF INVESTORS REAL PROPERTY FUND			
PROJECT LOCATION: 2750 SHEFFIELD ROAD, OTTAWA, ONTARIO			
FIGURE NAME: SITE AND SURROUNDING LAND USE PLAN			FIGURE NO. 2
APPROXIMATE SCALE: AS SHOWN	PROJECT NO.: 212792	DATE: NOV. 2017	

1/3/2017 4:59:17 PM

7302241

Ontario — Ministry of the Environment and Climate Change

Tag#: A182607

A182607

Well Record

Regulation 903 Ontario Water Resources Act

S-21136 Page ____ of ____

Measurements recorded in: ☑ Metric ☐ Imperial

L.G. INVESTMENT MANAGEMENT

Address of Well Location (Street Number/Name)	Township	Lot	Concession
8845 Airport 2750 Sheffield			

County/District/Municipality	City/Town/Village	Province	Postal Code
	Ottawa	Ontario	

UTM Coordinates	Zone	Easting	Northing	Municipal Plan and Sublot Number	Other
NAD	18	452655	5027504		

Overburden and Bedrock Materials/Abandonment Sealing Record *(see instructions on the back of this form)*

General Colour	Most Common Material	Other Materials	General Description	Depth (m/ft) From	Depth (m/ft) To
GRY	Gravel		Loose	0	1.22
BRN	Clay	Sand	Soft	1.22	1.83
GRY	Clay	Silt	Soft	1.83	5.49

Annular Space

Depth Set at (m/ft) From	To	Type of Sealant Used (Material and Type)	Volume Placed (m³/ft³)
0	.31	Concrete / Flushmount	
.31	2.13	Bentonite	
2.13	5.49	Sand	

Method of Construction

☐ Cable Tool ☐ Diamond
☐ Rotary (Conventional) ☐ Jetting
☐ Rotary (Reverse) ☐ Driving
☐ Boring ☐ Digging
☐ Air percussion
☑ Other, specify direct push

Well Use

☐ Public ☐ Commercial ☐ Not used
☐ Domestic ☐ Municipal ☐ Dewatering
☐ Livestock ☑ Test Hole ☑ Monitoring
☐ Irrigation ☐ Cooling & Air Conditioning
☐ Industrial
☐ Other, specify

Construction Record - Casing

Inside Diameter (cm/in)	Open Hole OR Material (Galvanized, Fibreglass, Concrete, Plastic, Steel)	Wall Thickness (cm/in)	Depth (m/ft) From	Depth (m/ft) To
1.03	PVC	368	0	3.44

Construction Record - Screen

Outside Diameter (cm/in)	Material (Plastic, Galvanized, Steel)	Slot No.	Depth (m/ft) From	Depth (m/ft) To
82	PVC	10	3.44	5.49

Status of Well

☐ Water Supply
☐ Replacement Well
☑ Test Hole
☐ Recharge Well
☐ Dewatering Well
☑ Observation and/or Monitoring Hole
☐ Alteration (Construction)
☐ Abandoned, Insufficient Supply
☐ Abandoned, Poor Water Quality
☐ Abandoned, other, specify
☐ Other, specify

Water Details

Water found at Depth (m/ft)	Gas	Kind of Water	Other, specify
	☐	☐ Fresh ☐ Untested	
	☐	☐ Fresh ☐ Untested	
	☐	☐ Fresh ☐ Untested	

Hole Diameter

Depth (m/ft) From	To	Diameter (cm/in)
0	5.49	8.25

Results of Well Yield Testing

After test of well yield, water was:
☐ Clear and sand free
☐ Other, specify

If pumping discontinued, give reason:

Pump intake set at (m/ft)

Pumping rate (l/min / GPM)

Duration of pumping ____ hrs + ____ min

Final water level end of pumping (m/ft)

If flowing give rate (l/min / GPM)

Recommended pump depth (m/ft)

Recommended pump rate (l/min / GPM)

Well production (l/min / GPM)

Disinfected? ☐ Yes ☐ No

	Draw Down Time (min)	Draw Down Water Level (m/ft)	Recovery Time (min)	Recovery Water Level (m/ft)
Static Level				
1			1	
2			2	
3			3	
4			4	
5			5	
10			10	
15			15	
20			20	
25			25	
30			30	
40			40	
50			50	
60			60	

Map of Well Location

Please provide a map below following instructions on the back.

See MAP

MW 5

Comments:

Well Contractor and Well Technician Information

Business Name of Well Contractor	Well Contractor's Licence No.
Strata drilling Group	7214

Business Address (Street Number/Name)	Municipality
165 Shields Court	Markham

Province	Postal Code	Business E-mail Address
ON	L3R8V2	Warcards@Stratasoil.com

Bus. Telephone No. (inc. area code)	Name of Well Technician (Last Name, First Name)
6594079119	Halladay Phil

Well Technician's Licence No.	Signature of Technician and/or Contractor	Date Submitted
3832		Nov 27 2017

Well owner's information package delivered ☐ Yes ☐ No

Date Package Delivered: ____

Date Work Completed: Nov 27 2017

Ministry Use Only

Audit No. Z247114

DEC 22 2017 Received

Ministry's Copy

© Queen's Printer for Ontario, 2014

S-21136

DEC 22 2017

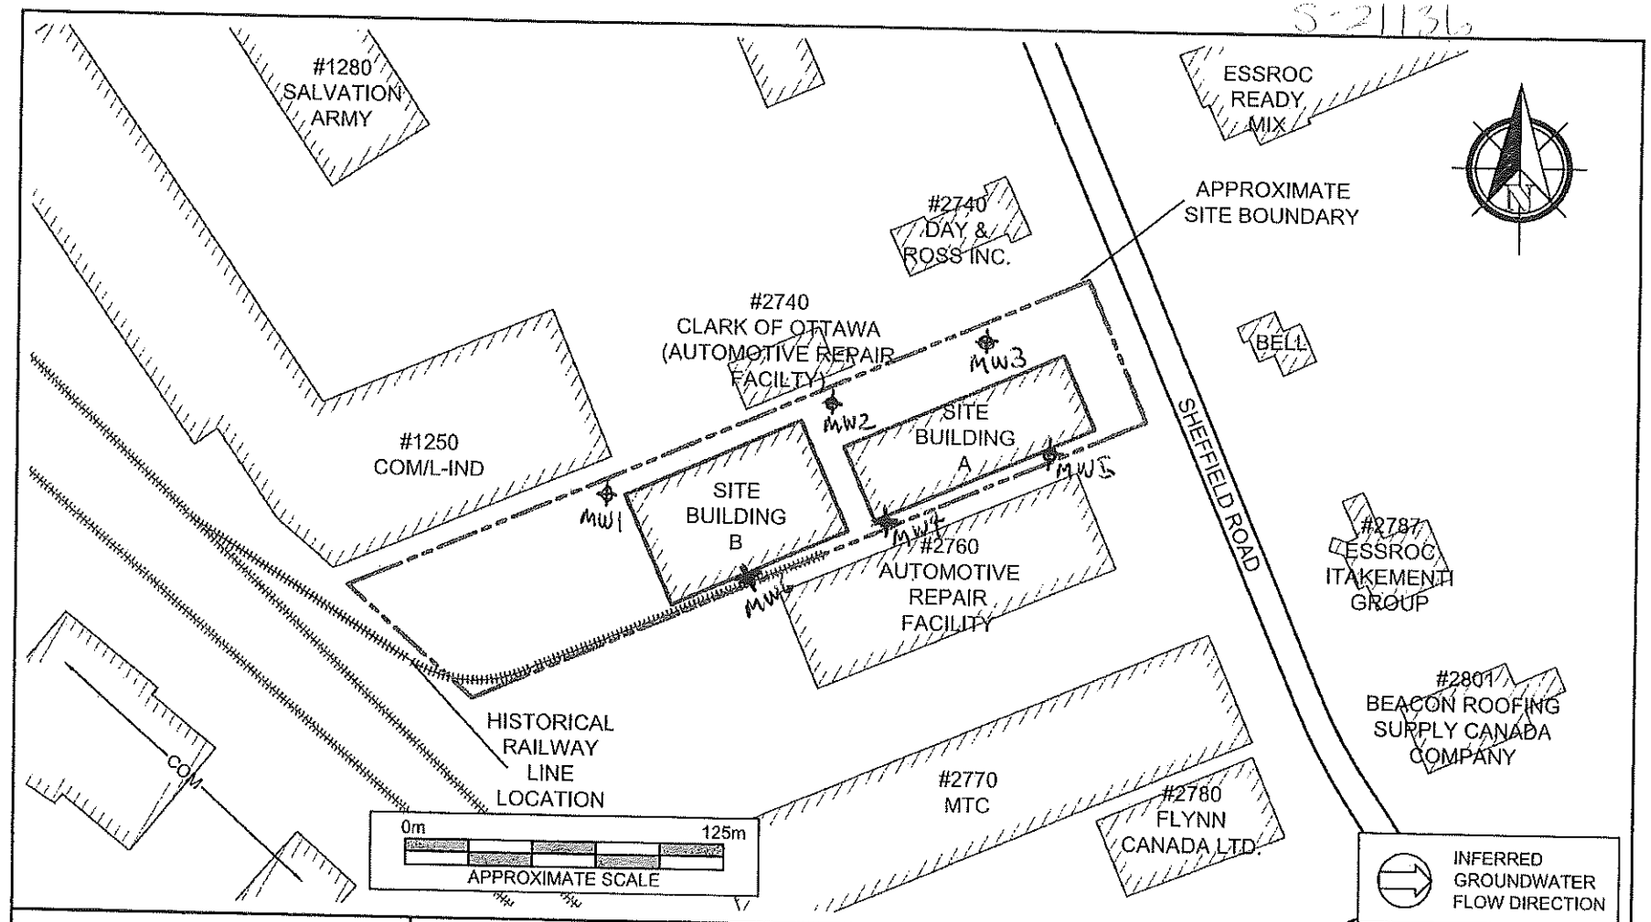

PINCHIN

LEGEND

L-IND	LIGHT INDSUTRIAL
MTI	MULTI-TENANT INDUSTRIAL
COM	COMMERCIAL

PROJECT NAME	PHASE I ENVIRONMENTAL SITE ASSESSMENT		
CLIENT NAME	IG INVESTMENT MANAGEMENT LTD., AS TRUSTEE OF INVESTORS REAL PROPERTY FUND		
PROJECT LOCATION	2750 SHEFFIELD ROAD, OTTAWA, ONTARIO		
FIGURE NAME	SITE AND SURROUNDING LAND USE PLAN		FIGURE NO.
APPROXIMATE SCALE	PROJECT NO.	DATE	
AS SHOWN	212792	NOV. 2017	2

1/3/2017 4:49:17 PM

7307310

Ontario — Ministry of the Environment and Climate Change

Measurements recorded in: ☐ Metric ☒ Imperial

Well Tag#: A189791 (ow)

A189791

Well Record

Regulation 903 Ontario Water Resources Act

5-21497 Page _____ of _____

[redacted]

Well Location

Address of Well Location (Street Number/Name)	Township	Lot	Concession
2750 Sheffield Rd			

County/District/Municipality	City/Town/Village	Province	Postal Code
	Ottawa	Ontario	

UTM Coordinates	Zone	Easting	Northing	Municipal Plan and Sublot Number	Other
NAD 83	18	456152	5027490		

Overburden and Bedrock Materials/Abandonment Sealing Record *(see instructions on the back of this form)*

General Colour	Most Common Material	Other Materials	General Description	Depth (m/ft) From	Depth (m/ft) To
GRY	Concrete	Gravel	hard packed	0	1
BRN	Coarse Sand		Soft loose	1	4
BRN	Clay	Silt	hard dense	4	8
GRY	Clay	Silt	Soft	8	16

Annular Space

Depth Set at (m/ft) From	To	Type of Sealant Used (Material and Type)	Volume Placed (m³/ft³)
0	1	Concrete/Flushmount	
1	5	Benseal	
5	16	Filter Sand	

Method of Construction

☐ Cable Tool ☐ Diamond
☐ Rotary (Conventional) ☐ Jetting
☐ Rotary (Reverse) ☐ Driving
☐ Boring ☐ Digging
☐ Air percussion
☒ Other, specify direct push

Well Use

☐ Public ☐ Commercial ☐ Not used
☐ Domestic ☐ Municipal ☐ Dewatering
☐ Livestock ☒ Test Hole ☒ Monitoring
☐ Irrigation ☐ Cooling & Air Conditioning
☐ Industrial
☐ Other, specify _____

Construction Record - Casing

Inside Diameter (cm/in)	Open Hole OR Material (Galvanized, Fibreglass, Concrete, Plastic, Steel)	Wall Thickness (cm/in)	Depth (m/ft) From	Depth (m/ft) To
1.38	PVC	.14	0	6

Construction Record - Screen

Outside Diameter (cm/in)	Material (Plastic, Galvanized, Steel)	Slot No.	Depth (m/ft) From	Depth (m/ft) To
1.66	PVC	10	6	16

Status of Well

☐ Water Supply
☐ Replacement Well
☒ Test Hole
☐ Recharge Well
☐ Dewatering Well
☒ Observation and/or Monitoring Hole
☐ Alteration (Construction)
☐ Abandoned, Insufficient Supply
☐ Abandoned, Poor Water Quality
☐ Abandoned, other, specify
☐ Other, specify

Water Details

Water found at Depth (m/ft)	Kind of Water	Hole Diameter Depth From	Depth To	Diameter (cm/in)
☐ Gas	☐ Fresh ☐ Untested ☐ Other, specify	0	16	2.375
☐ Gas	☐ Fresh ☐ Untested ☐ Other, specify			
☐ Gas	☐ Fresh ☐ Untested ☐ Other, specify			

Results of Well Yield Testing

After test of well yield, water was:
☐ Clear and sand free
☐ Other, specify _____

If pumping discontinued, give reason:

Pump intake set at (m/ft)

Pumping rate (l/min / GPM)

Duration of pumping _____ hrs + _____ min

Final water level end of pumping (m/ft)

If flowing give rate (l/min / GPM)

Recommended pump depth (m/ft)

Recommended pump rate (l/min / GPM)

Well production (l/min / GPM)

Disinfected? ☐ Yes ☐ No

	Draw Down Time (min)	Draw Down Water Level (m/ft)	Recovery Time (min)	Recovery Water Level (m/ft)
Static Level				
1			1	
2			2	
3			3	
4			4	
5			5	
10			10	
15			15	
20			20	
25			25	
30			30	
40			40	
50			50	
60			60	

Map of Well Location

Please provide a map below following instructions on the back.

MW 7

ON MAP

Well Contractor and Well Technician Information

Business Name of Well Contractor	Well Contractor's Licence No.
Strata Drilling Group	7241

Business Address (Street Number/Name)	Municipality
165 Shields Court	Markham

Province	Postal Code	Business E-mail Address
ON	L3R 9W2	wrecords@stratagp1.com

Bus. Telephone No. (inc. area code)	Name of Well Technician (Last Name, First Name)
905 940 7949	Beatty Brian

Well Technician's Licence No.	Signature of Technician and/or Contractor	Date Submitted
3167	Beatty Brian	2016 03 02

Comments: Pinchin General Contractors

Well owner's information package delivered ☐ Yes ☐ No

Date Package Delivered: Y Y Y Y M M D D

Date Work Completed: 2016 02 29

Ministry Use Only

Audit No. 277449

Received MAR 12 2016

0506E (2014/11) Ministry's Copy

© Queen's Printer for Ontario, 2014

S-21497

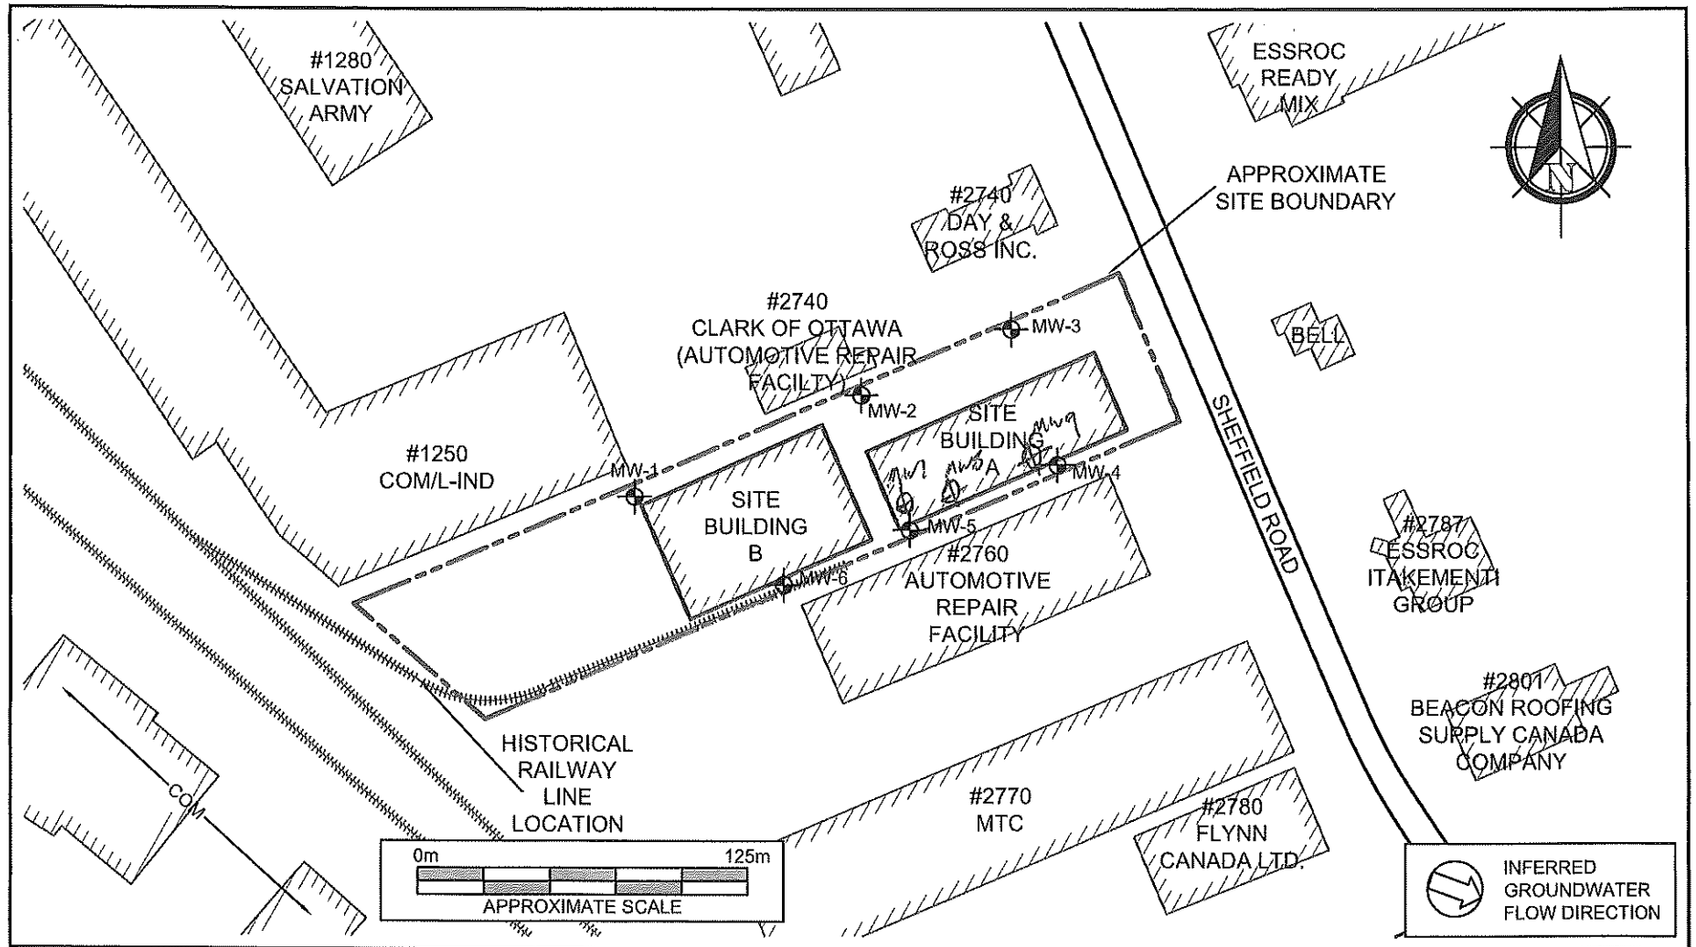

PINCHIN

LEGEND

L-IND	LIGHT INDSUTRIAL
MTI	MULTI-TENANT INDUSTRIAL
COM	COMMERCIAL
⊕	MONITORING WELL LOCATION

Address
33 Yonge Street, Suite 400
Toronto, ON M5E 1G4
Mr. Andre Novak

PROJECT NAME	PHASE II ENVIRONMENTAL SITE ASSESSMENT		
CLIENT NAME	IG INVESTMENT MANAGEMENT LTD., AS TRUSTEE OF INVESTORS REAL PROPERTY FUND		
PROJECT LOCATION	2750 SHEFFIELD ROAD, OTTAWA, ONTARIO		
FIGURE NAME	SITE AND SURROUNDING LAND USE PLAN		FIGURE NO. 2
APPROXIMATE SCALE: AS SHOWN	PROJECT NO.: 212792.003	DATE: DEC. 2017	

MAR 12 2018

212792-2 1176-0

7307311

Ontario — Ministry of the Environment and Climate Change

Measurements recorded in: ☐ Metric ☒ Imperial

Well Tag No. (Plate below) Tag#: A189786 A189796

Well Record

Regulation 903 Ontario Water Resources Act

5-21497 Page ____ of ____

[redacted]

Well Location

Address of Well Location (Street Number/Name)	Township	Lot	Concession
2750 Sheffield Rd			
County/District/Municipality	**City/Town/Village**	**Province**	**Postal Code**
	Ottawa	Ontario	
UTM Coordinates NAD 83 — **Zone**	**Easting**	**Northing**	**Municipal Plan and Sublot Number** / **Other**
18	451670	5025114	

Overburden and Bedrock Materials/Abandonment Sealing Record *(see instructions on the back of this form)*

General Colour	Most Common Material	Other Materials	General Description	Depth (m/ft) From	Depth (m/ft) To
GRY	Concrete	Gravel	hard, fractured	0	1
BRN	Coarse Sand		soft, loose	1	4
BRN	Clay	Silt	hard, dense	4	8
GRY	Clay	Silt	Soft	8	20

Annular Space

Depth Set at (m/ft) From	To	Type of Sealant Used (Material and Type)	Volume Placed (m³/ft³)
0	1	Concrete/flushmount	
1	9	bereal	
9	20	filter Sand	

Method of Construction

☐ Cable Tool ☐ Diamond
☐ Rotary (Conventional) ☐ Jetting
☐ Rotary (Reverse) ☐ Driving
☐ Boring ☐ Digging
☐ Air percussion
☒ Other, specify direct push

Well Use

☐ Public ☐ Commercial ☐ Not used
☐ Domestic ☐ Municipal ☐ Dewatering
☐ Livestock ☒ Test Hole ☒ Monitoring
☐ Irrigation ☐ Cooling & Air Conditioning
☐ Industrial
☐ Other, specify

Construction Record - Casing

Inside Diameter (cm/in)	Open Hole OR Material (Galvanized, Fibreglass, Concrete, Plastic, Steel)	Wall Thickness (cm/in)	Depth (m/ft) From	Depth (m/ft) To
1.38	PVC	.14	0	10

Construction Record - Screen

Outside Diameter (cm/in)	Material (Plastic, Galvanized, Steel)	Slot No.	Depth (m/ft) From	Depth (m/ft) To
1.66	PVC	10	10	20

Status of Well

☐ Water Supply
☐ Replacement Well
☒ Test Hole
☐ Recharge Well
☐ Dewatering Well
☒ Observation and/or Monitoring Hole
☐ Alteration (Construction)
☐ Abandoned, Insufficient Supply
☐ Abandoned, Poor Water Quality
☐ Abandoned, other, specify
☐ Other, specify

Water Details

Water found at Depth (m/ft)	Kind of Water	
	☐ Gas	☐ Fresh ☐ Untested ☐ Other, specify
	☐ Gas	☐ Fresh ☐ Untested ☐ Other, specify
	☐ Gas	☐ Fresh ☐ Untested ☐ Other, specify

Hole Diameter

Depth (m/ft) From	Depth (m/ft) To	Diameter (cm/in)
0	20	2.375

Results of Well Yield Testing

After test of well yield, water was:
☐ Clear and sand free
☐ Other, specify

If pumping discontinued, give reason:

Pump intake set at (m/ft)

Pumping rate (l/min / GPM)

Duration of pumping ____ hrs + ____ min

Final water level end of pumping (m/ft)

If flowing give rate (l/min / GPM)

Recommended pump depth (m/ft)

Recommended pump rate (l/min / GPM)

Well production (l/min / GPM)

Disinfected? ☐ Yes ☐ No

	Draw Down Time (min)	Draw Down Water Level (m/ft)	Recovery Time (min)	Recovery Water Level (m/ft)
Static Level				
1			1	
2			2	
3			3	
4			4	
5			5	
10			10	
15			15	
20			20	
25			25	
30			30	
40			40	
50			50	
60			60	

Map of Well Location

Please provide a map below following instructions on the back.

MW8 on MAP

Well Contractor and Well Technician Information

Business Name of Well Contractor	Well Contractor's Licence No.
Strata Drilling Group	7214
Business Address (Street Number/Name)	**Municipality**
165 Shields Court	Markham
Province	**Postal Code**
ON	L3R 8V2
Business E-mail Address	wrecords@stratadrill.com
Bus. Telephone No. (inc. area code)	4059440729119
Name of Well Technician (Last Name, First Name)	Bantix, Brian
Well Technician's Licence No.	3616
Signature of Technician and/or Contractor	
Date Submitted	2018 02 05

Comments: Pinchin General Contractor

Well owner's information package delivered ☐ Yes ☐ No

Date Package Delivered: Y Y Y Y M M D D

Date Work Completed: 2018 02 02

Ministry Use Only

Audit No. Z277448

MAR 12 2018

Received

0506E (2014/11) Ministry's Copy

© Queen's Printer for Ontario, 2014

S- 21497

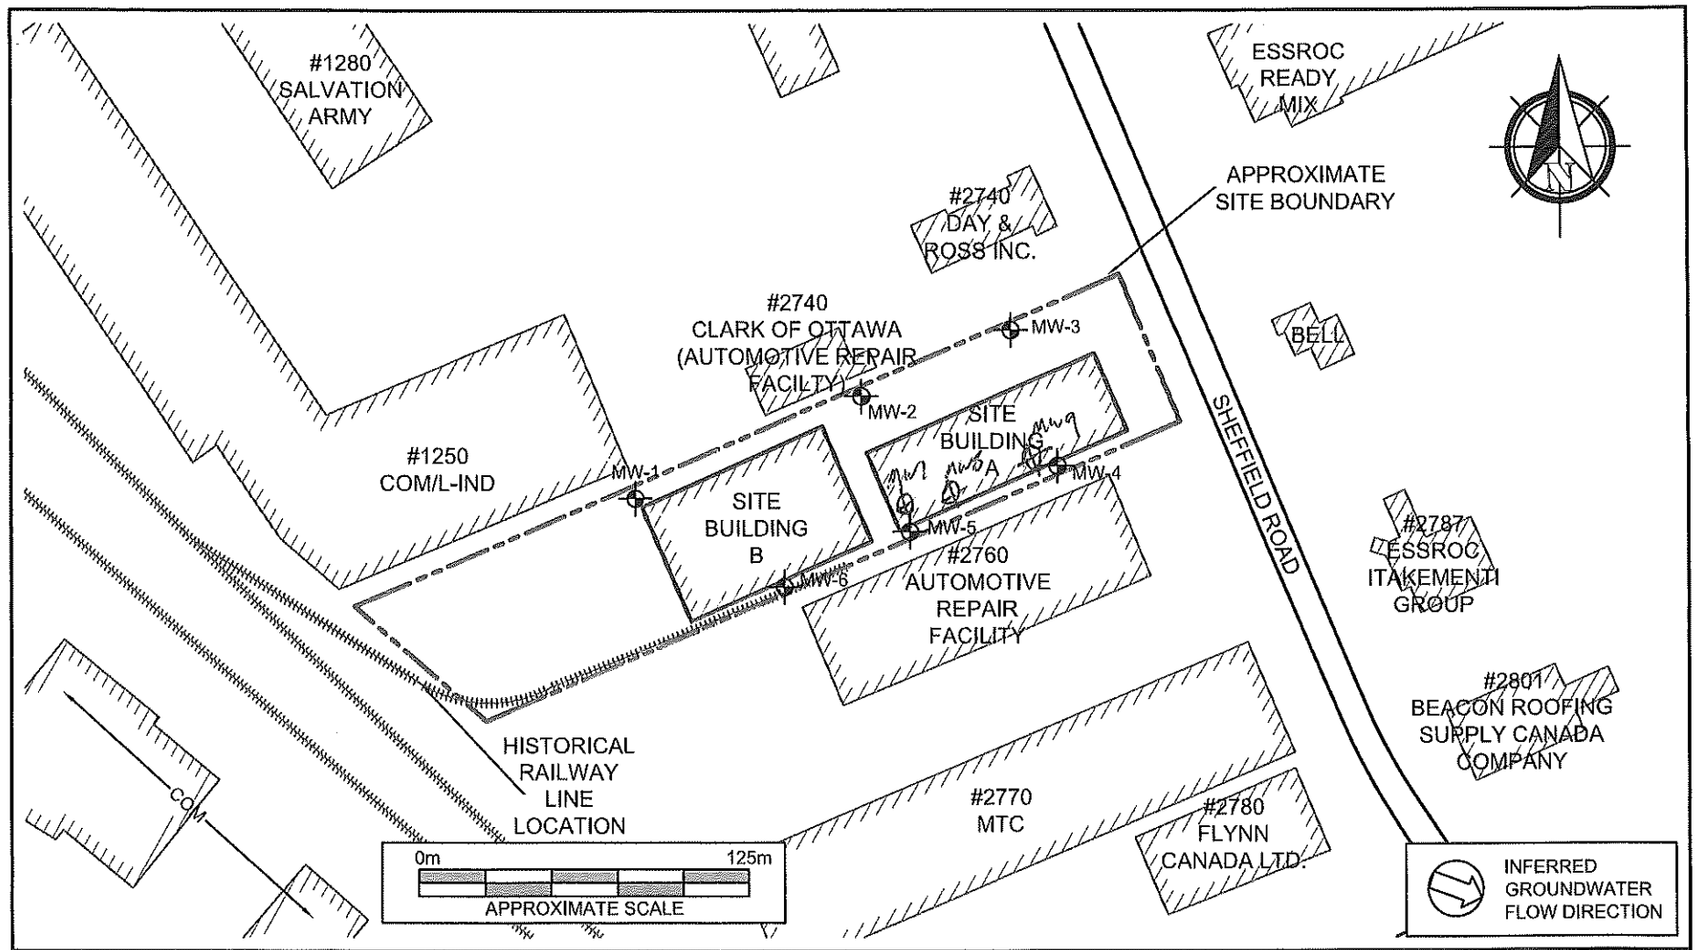

C-7211 227448

MAR 12 2018

PINCHIN

LEGEND

L-IND	LIGHT INDSUTRIAL
MTI	MULTI-TENANT INDUSTRIAL
COM	COMMERCIAL
⊕	MONITORING WELL LOCATION

Address
33 Yonge Street, Suite 400
Toronto, ON M5E 1G4
Mr. Andre Novak

PROJECT NAME	PHASE II ENVIRONMENTAL SITE ASSESSMENT
CLIENT NAME	IG INVESTMENT MANAGEMENT LTD., AS TRUSTEE OF INVESTORS REAL PROPERTY FUND
PROJECT LOCATION	2750 SHEFFIELD ROAD, OTTAWA, ONTARIO
FIGURE NAME	SITE AND SURROUNDING LAND USE PLAN
FIGURE NO.	2
APPROXIMATE SCALE	AS SHOWN
PROJECT NO.	212792.003
DATE	DEC. 2017

7307312

Ontario — Ministry of the Environment and Climate Change

Measurements recorded in: ☐ Metric ☒ Imperial

Well Tag#: A189787 (New)

A189787

Well Record

Regulation 903 Ontario Water Resources Act

5-21497 Page _____ of _____

[redacted]

IG INVESTMENT MANAGEMENT LTD.

Well Location

Address of Well Location (Street Number/Name)	Township	Lot	Concession
2750 Sheffield Rd			

County/District/Municipality	City/Town/Village	Province	Postal Code
	Ottawa	Ontario	

UTM Coordinates	Zone	Easting	Northing	Municipal Plan and Sublot Number	Other
NAD 83	18	452693	5027516		

Overburden and Bedrock Materials/Abandonment Sealing Record *(see instructions on the back of this form)*

General Colour	Most Common Material	Other Materials	General Description	Depth (m/ft) From	Depth (m/ft) To
GRY	Concrete	Gravel	hard, packed	0	1
BRN	Coarse Sand		soft, loose	1	4
BRN	Clay	S.H, Sand	hard dense	4	8
GRY	Clay	S.H, Sand	soft	8	15.5

Annular Space

Depth Set at (m/ft) From	To	Type of Sealant Used (Material and Type)	Volume Placed (m³/ft³)
0	1	Concrete/ flushmount	
1	4.5	benseal	
4.5	15.5	filter Sand	

Method of Construction

☐ Cable Tool ☐ Diamond
☐ Rotary (Conventional) ☐ Jetting
☐ Rotary (Reverse) ☐ Driving
☐ Boring ☐ Digging
☐ Air percussion
☒ Other, specify direct push

Well Use

☐ Public ☐ Commercial ☐ Not used
☐ Domestic ☐ Municipal ☐ Dewatering
☐ Livestock ☒ Test Hole ☒ Monitoring
☐ Irrigation ☐ Cooling & Air Conditioning
☐ Industrial
☐ Other, specify

Construction Record - Casing

Inside Diameter (cm/in)	Open Hole OR Material (Galvanized, Fibreglass, Concrete, Plastic, Steel)	Wall Thickness (cm/in)	Depth (m/ft) From	Depth (m/ft) To
1.34	PVC	.14	0	5.5

Construction Record - Screen

Outside Diameter (cm/in)	Material (Plastic, Galvanized, Steel)	Slot No.	Depth (m/ft) From	Depth (m/ft) To
1.66	PVC	10	5.5	15.5

Status of Well

☐ Water Supply
☐ Replacement Well
☒ Test Hole
☐ Recharge Well
☐ Dewatering Well
☒ Observation and/or Monitoring Hole
☐ Alteration (Construction)
☐ Abandoned, Insufficient Supply
☐ Abandoned, Poor Water Quality
☐ Abandoned, other, specify
☐ Other, specify

Water Details

Water found at Depth (m/ft)	Gas	Kind of Water: Fresh Untested / Other, specify

Hole Diameter

Depth (m/ft) From	To	Diameter (cm/in)
0	15.5	2.375

Results of Well Yield Testing

After test of well yield, water was:
☐ Clear and sand free
☐ Other, specify

If pumping discontinued, give reason:

Pump intake set at (m/ft)

Pumping rate (l/min / GPM)

Duration of pumping _____ hrs + _____ min

Final water level end of pumping (m/ft)

If flowing give rate (l/min / GPM)

Recommended pump depth (m/ft)

Recommended pump rate (l/min / GPM)

Well production (l/min / GPM)

Disinfected? ☐ Yes ☐ No

	Draw Down Time (min)	Draw Down Water Level (m/ft)	Recovery Time (min)	Recovery Water Level (m/ft)
Static Level				
1			1	
2			2	
3			3	
4			4	
5			5	
10			10	
15			15	
20			20	
25			25	
30			30	
40			40	
50			50	
60			60	

Map of Well Location

Please provide a map below following instructions on the back.

MW9 on Map

Well Contractor and Well Technician Information

Business Name of Well Contractor	Well Contractor's Licence No.
Strata Drilling Group	7241

Business Address (Street Number/Name)	Municipality
165 Shields Court	Markham

Province	Postal Code	Business E-mail Address
ON	L3R8V2	wrecords@stratassal.com

Bus. Telephone No. (inc. area code)	Name of Well Technician (Last Name, First Name)
905 940 7949	Beatty Brian

Well Technician's Licence No.	Signature of Technician and/or Contractor	Date Submitted
3616		2018/02/05

Comments: Pinchin General Contractors

Well owner's information package delivered ☐ Yes ☐ No

Date Package Delivered: Y Y Y Y M M D D

Date Work Completed: 2018/02/02

Ministry Use Only

Audit No. Z277447

MAR 12 2018

Received

0506E (2014/11)

Ministry's Copy

© Queen's Printer for Ontario, 2014

S - 21497

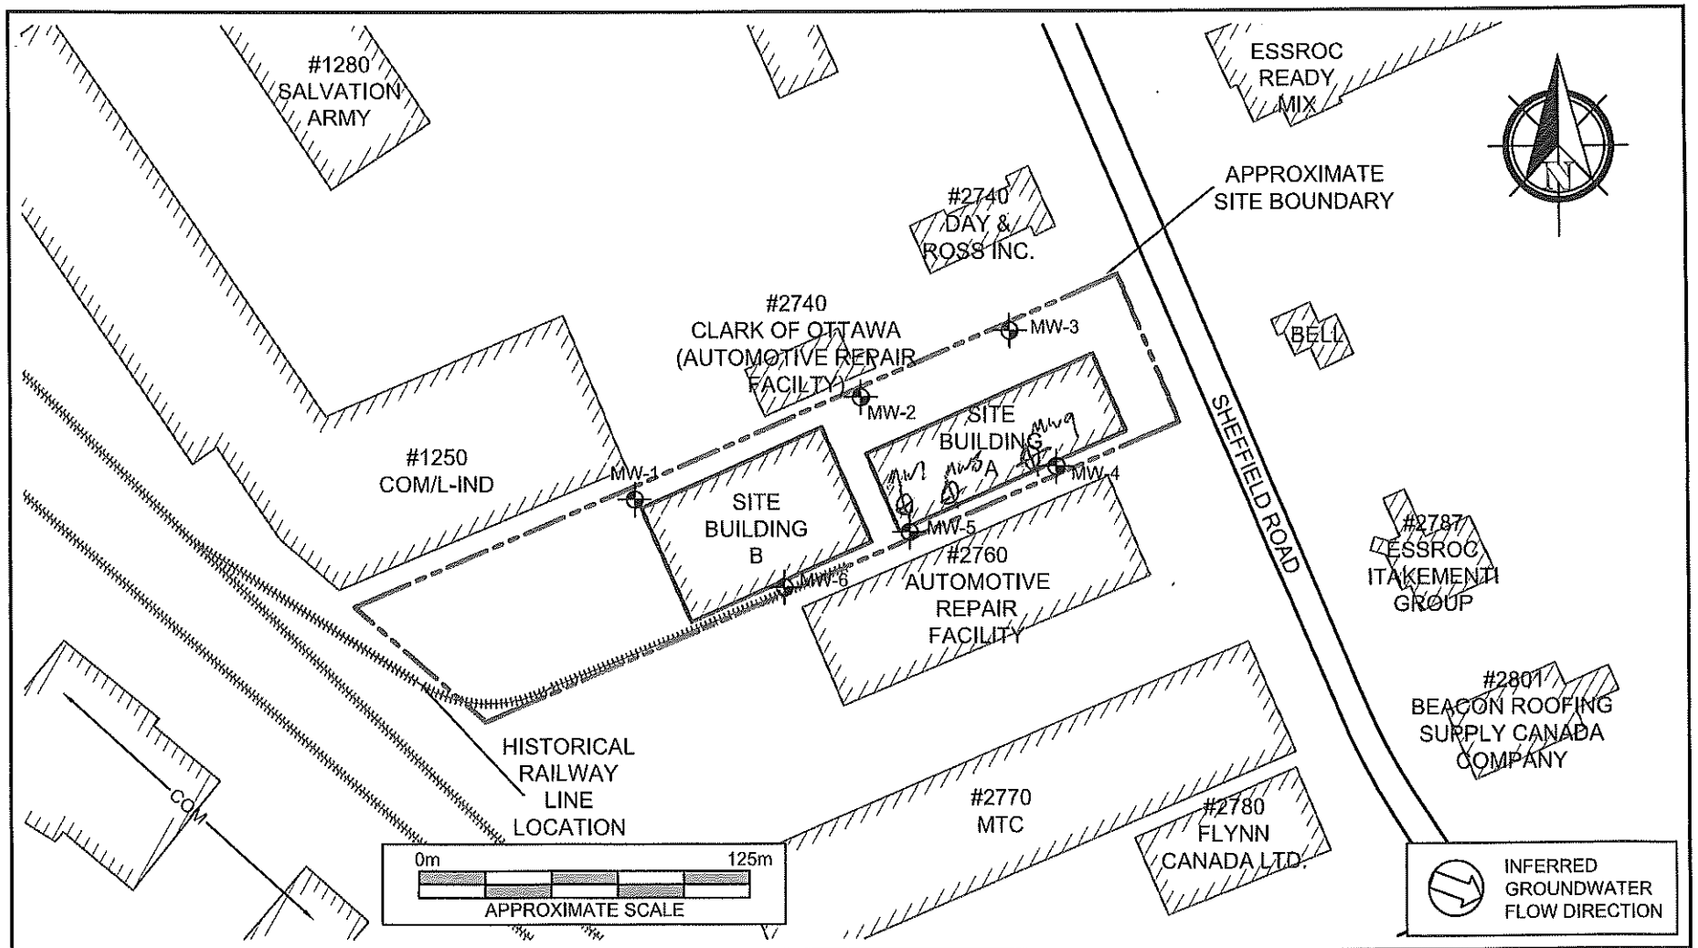

PINCHIN

LEGEND

L-IND	LIGHT INDSUTRIAL
MTI	MULTI-TENANT INDUSTRIAL
COM	COMMERCIAL
⊕	MONITORING WELL LOCATION

Address
33 Yonge Street, Suite 400
Toronto, ON M5E 1G4
Mr. Andre Novak

PROJECT NAME	PHASE II ENVIRONMENTAL SITE ASSESSMENT
CLIENT NAME	IG INVESTMENT MANAGEMENT LTD., AS TRUSTEE OF INVESTORS REAL PROPERTY FUND
PROJECT LOCATION	2750 SHEFFIELD ROAD, OTTAWA, ONTARIO
FIGURE NAME	SITE AND SURROUNDING LAND USE PLAN
FIGURE NO.	2

APPROXIMATE SCALE	PROJECT NO.	DATE
AS SHOWN	212792.003	DEC. 2017

C-7241 Z-27447

MAR 12 2018

7307313

Ontario — Ministry of the Environment and Climate Change

Measurements recorded in: ☑ Metric ☐ Imperial

Tag#: A 215909 (nt Below)

A215909

Well Record

Regulation 903 Ontario Water Resources Act

5-21497 Page ____ of ____

IG INVESTMENT MANAGEMENT LTD.

Well Location

Address of Well Location (Street Number/Name)	Township	Lot	Concession
2750 Sheffield Rd			
County/District/Municipality	**City/Town/Village**	**Province**	**Postal Code**
	ottawa	Ontario	
UTM Coordinates NAD 83	**Zone** 18	**Easting** 457263	**Northing** 5027506
Municipal Plan and Sublot Number		**Other**	

Overburden and Bedrock Materials/Abandonment Sealing Record *(see instructions on the back of this form)*

General Colour	Most Common Material	Other Materials	General Description	Depth (m/ft) From	Depth (m/ft) To
BRN	Sand	Gravel	Packed	0	1.22
BRN	Sandy clay		Soft	1.22	3.1
GRY	Clay	Sand	Soft	3.1	4.57

Annular Space

Depth Set at (m/ft) From	To	Type of Sealant Used (Material and Type)	Volume Placed (m³/ft³)
0	.31	Concrete / Flushmount	
.31	1.22	Bentonite	
1.22	4.57	Sand	

Method of Construction

☐ Cable Tool ☐ Diamond
☐ Rotary (Conventional) ☐ Jetting
☐ Rotary (Reverse) ☐ Driving
☐ Boring ☐ Digging
☐ Air percussion
☑ Other, specify direct push

Well Use

☐ Public ☐ Commercial ☐ Not used
☐ Domestic ☐ Municipal ☐ Dewatering
☐ Livestock ☑ Test Hole ☑ Monitoring
☐ Irrigation ☐ Cooling & Air Conditioning
☐ Industrial
☐ Other, specify

Construction Record - Casing

Inside Diameter (cm/in)	Open Hole OR Material (Galvanized, Fibreglass, Concrete, Plastic, Steel)	Wall Thickness (cm/in)	Depth (m/ft) From	Depth (m/ft) To
4.03	PVC	3.68	0	1.5

Construction Record - Screen

Outside Diameter (cm/in)	Material (Plastic, Galvanized, Steel)	Slot No.	Depth (m/ft) From	Depth (m/ft) To
4.82	PVC	10	1.5	4.57

Status of Well

☐ Water Supply
☐ Replacement Well
☑ Test Hole
☐ Recharge Well
☐ Dewatering Well
☑ Observation and/or Monitoring Hole
☐ Alteration (Construction)
☐ Abandoned, Insufficient Supply
☐ Abandoned, Poor Water Quality
☐ Abandoned, other, specify
☐ Other, specify

Water Details

Water found at Depth (m/ft)	Kind of Water	Gas	Other, specify
	☐ Fresh ☐ Untested	☐	
	☐ Fresh ☐ Untested	☐	
	☐ Fresh ☐ Untested	☐	

Hole Diameter

Depth (m/ft) From	To	Diameter (cm/in)
0	4.57	8.25

Results of Well Yield Testing

After test of well yield, water was:
☐ Clear and sand free
☐ Other, specify

If pumping discontinued, give reason:

Pump intake set at (m/ft)

Pumping rate (l/min / GPM)

Duration of pumping ____ hrs + ____ min

Final water level end of pumping (m/ft)

If flowing give rate (l/min / GPM)

Recommended pump depth (m/ft)

Recommended pump rate (l/min / GPM)

Well production (l/min / GPM)

Disinfected? ☐ Yes ☐ No

	Draw Down Time (min)	Draw Down Water Level (m/ft)	Recovery Time (min)	Recovery Water Level (m/ft)
Static Level				
1			1	
2			2	
3			3	
4			4	
5			5	
10			10	
15			15	
20			20	
25			25	
30			30	
40			40	
50			50	
60			60	

Map of Well Location

Please provide a map below following instructions on the back.

See Map

7

Comments:

Well Contractor and Well Technician Information

Business Name of Well Contractor	Well Contractor's Licence No.
Strata Drilling Group	7141
Business Address (Street Number/Name)	**Municipality**
165 Shields Court	Markham
Province	**Postal Code**	**Business E-mail Address**
ON	L3R8U2	Wrecords@stratasoil.com
Bus. Telephone No. (inc. area code)	**Name of Well Technician (Last Name, First Name)**
9053940799	Halladay Phil
Well Technician's Licence No.	**Signature of Technician and/or Contractor**	**Date Submitted**
3832		2018/02/05

Well owner's information package delivered ☐ Yes ☐ No

Date Package Delivered: Y Y Y Y M M D D

Date Work Completed: 2018/02/01

Ministry Use Only

Audit No Z 212331

Received MAR 12 2018

0506E (2014/11) Ministry's Copy

© Queen's Printer for Ontario, 2014

S-21497

MAR 12 2018

C-12411 Z-212331

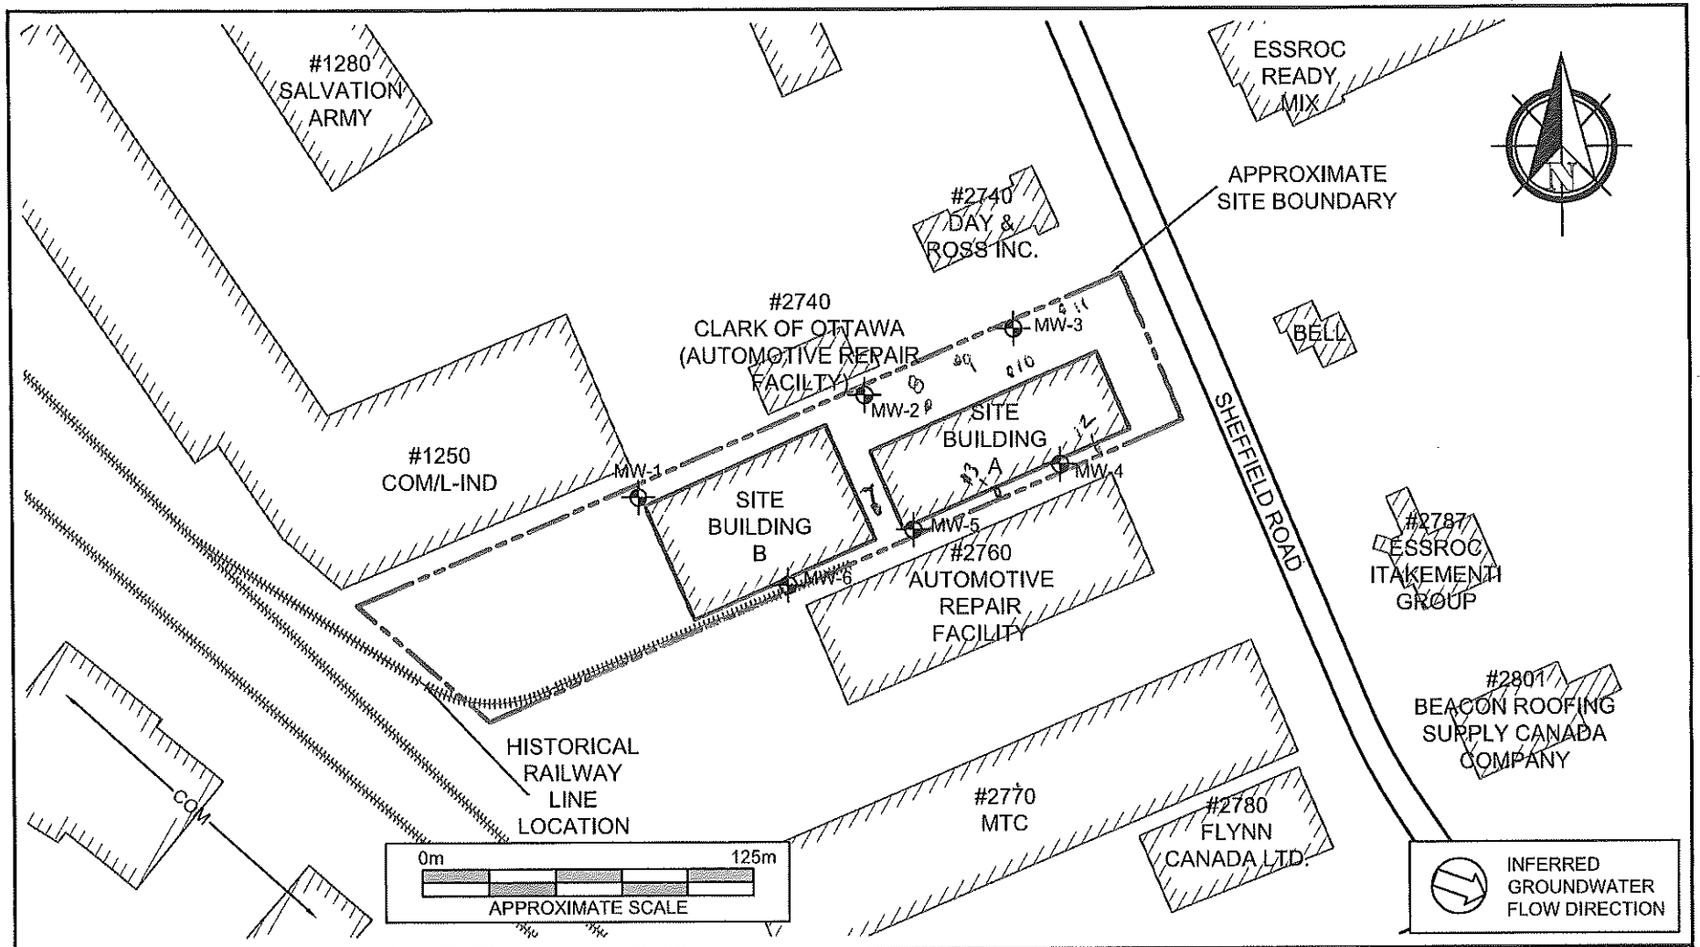

PINCHIN

LEGEND

L-IND	LIGHT INDSUTRIAL
MTI	MULTI-TENANT INDUSTRIAL
COM	COMMERCIAL
⊕	MONITORING WELL LOCATION

PROJECT NAME	PHASE II ENVIRONMENTAL SITE ASSESSMENT		
CLIENT NAME	IG INVESTMENT MANAGEMENT LTD., AS TRUSTEE OF INVESTORS REAL PROPERTY FUND		
PROJECT LOCATION	2750 SHEFFIELD ROAD, OTTAWA, ONTARIO		
FIGURE NAME	SITE AND SURROUNDING LAND USE PLAN		FIGURE NO. 2
APPROXIMATE SCALE: AS SHOWN	PROJECT NO.: 212792.003	DATE: DEC. 2017	

7307314

Ontario — Ministry of the Environment and Climate Change

Measurements recorded in: ☑ Metric ☐ Imperial

Well Tag#: A215910 (Yellow)

A215910

Well Record

Regulation 903 Ontario Water Resources Act

S-21497 Page ____ of ____

[redacted]

Well Location

Address of Well Location (Street Number/Name)	Township	Lot	Concession
2750 Sheffield Road			
County/District/Municipality	**City/Town/Village**	**Province**	**Postal Code**
	OTTAWA	Ontario	
UTM Coordinates NAD 83	**Zone** 18	**Easting** 452648	**Northing** 5027570
	Municipal Plan and Sublot Number	**Other**	

Overburden and Bedrock Materials/Abandonment Sealing Record *(see instructions on the back of this form)*

General Colour	Most Common Material	Other Materials	General Description	Depth (m/ft) From	Depth (m/ft) To
BRN	Sand	Gravel	Packed	0	1.22
BRN	Sandy clay		Soft	1.22	3.1
GRY	Clay	Sand	Soft.	3.1	4.57

Annular Space

Depth Set at (m/ft) From	To	Type of Sealant Used (Material and Type)	Volume Placed (m^3/ft^3)
0	.31	Concrete/flushmount	
.31	1.22	Bentonite	
1.22	4.57	Sand.	

Method of Construction

☐ Cable Tool ☐ Diamond
☐ Rotary (Conventional) ☐ Jetting
☐ Rotary (Reverse) ☐ Driving
☐ Boring ☐ Digging
☐ Air percussion
☒ Other, specify direct Push

Well Use

☐ Public ☐ Commercial ☐ Not used
☐ Domestic ☐ Municipal ☐ Dewatering
☐ Livestock ☒ Test Hole ☒ Monitoring
☐ Irrigation ☐ Cooling & Air Conditioning
☐ Industrial
☐ Other, specify

Construction Record - Casing

Inside Diameter (cm/in)	Open Hole OR Material (Galvanized, Fibreglass, Concrete, Plastic, Steel)	Wall Thickness (cm/in)	Depth (m/ft) From	Depth (m/ft) To
4.03	PVC	368	0	1.5

Construction Record - Screen

Outside Diameter (cm/in)	Material (Plastic, Galvanized, Steel)	Slot No.	Depth (m/ft) From	Depth (m/ft) To
482	PVC	10	1.5	4.57

Status of Well

☐ Water Supply
☐ Replacement Well
☐ Test Hole
☐ Recharge Well
☐ Dewatering Well
☐ Observation and/or Monitoring Hole
☐ Alteration (Construction)
☐ Abandoned, Insufficient Supply
☐ Abandoned, Poor Water Quality
☐ Abandoned, other, specify
☐ Other, specify

Water Details

Water found at Depth (m/ft)	Kind of Water	
☐ Gas	☐ Fresh ☐ Untested	☐ Other, specify
Water found at Depth (m/ft) ☐ Gas	☐ Fresh ☐ Untested	☐ Other, specify
Water found at Depth (m/ft) ☐ Gas	☐ Fresh ☐ Untested	☐ Other, specify

Hole Diameter

Depth (m/ft) From	To	Diameter (cm/in)
0	4.57	8.25

Results of Well Yield Testing

After test of well yield, water was:
☐ Clear and sand free
☐ Other, specify

If pumping discontinued, give reason:

Pump intake set at (m/ft)

Pumping rate (l/min / GPM)

Duration of pumping ____ hrs + ____ min

Final water level end of pumping (m/ft)

If flowing give rate (l/min / GPM)

Recommended pump depth (m/ft)

Recommended pump rate (l/min / GPM)

Well production (l/min / GPM)

Disinfected? ☐ Yes ☐ No

	Draw Down Time (min)	Draw Down Water Level (m/ft)	Recovery Time (min)	Recovery Water Level (m/ft)
Static Level				
1			1	
2			2	
3			3	
4			4	
5			5	
10			10	
15			15	
20			20	
25			25	
30			30	
40			40	
50			50	
60			60	

Map of Well Location

Please provide a map below following instructions on the back.

See Map

8

Comments:

Well Contractor and Well Technician Information

Business Name of Well Contractor	Well Contractor's Licence No.
Strata drilling Group	7214
Business Address (Street Number/Name)	**Municipality**
165 Shields Court.	MARKHAM
Province	**Postal Code**	**Business E-mail Address**
ON	L3R8V2	Wrecords@stratasoil.com
Bus. Telephone No. (inc. area code)	**Name of Well Technician (Last Name, First Name)**
9055940799	Halladay, Phil
Well Technician's Licence No.	**Signature of Technician and/or Contractor**	**Date Submitted**
3832		2018 02 05

Well owner's information package delivered ☐ Yes ☐ No

Date Package Delivered: ____

Date Work Completed: 2017 12 01

Ministry Use Only

Audit No. Z 212328

Received MAR 12 2018

0506E (2014/11)

Ministry's Copy

© Queen's Printer for Ontario, 2014

S-21497

MAR 12 2018

C-7241 2212328

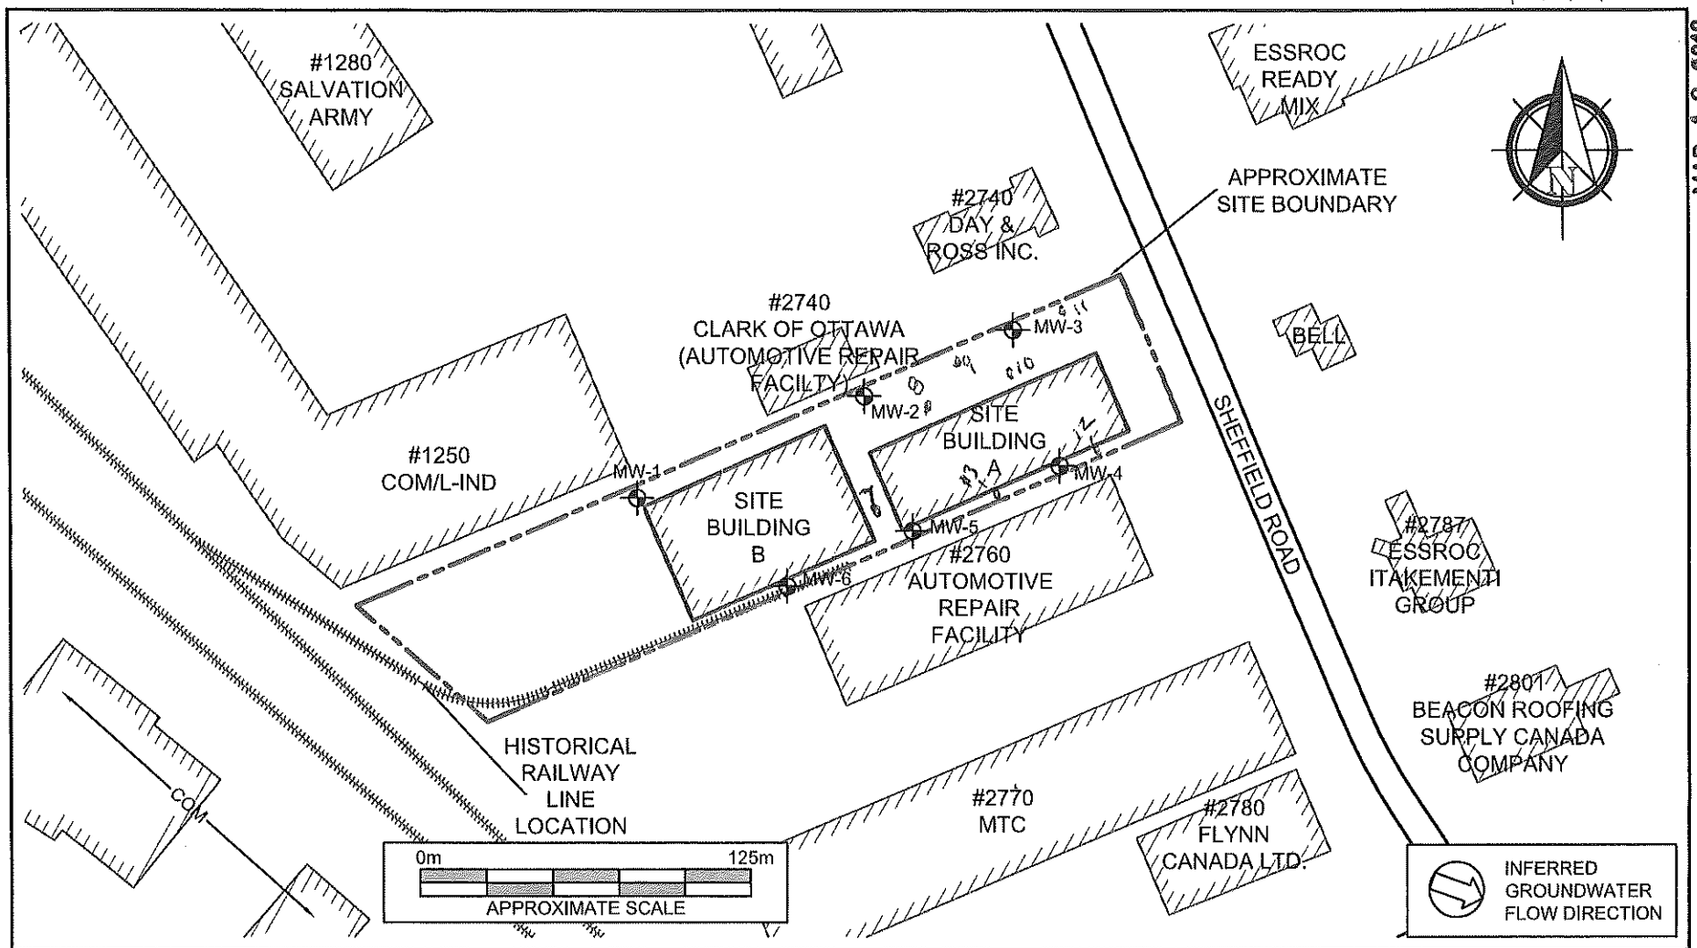

PINCHIN

LEGEND

L-IND	LIGHT INDSUTRIAL
MTI	MULTI-TENANT INDUSTRIAL
COM	COMMERCIAL
⊕	MONITORING WELL LOCATION

PROJECT NAME	PHASE II ENVIRONMENTAL SITE ASSESSMENT		
CLIENT NAME	IG INVESTMENT MANAGEMENT LTD., AS TRUSTEE OF INVESTORS REAL PROPERTY FUND		
PROJECT LOCATION	2750 SHEFFIELD ROAD, OTTAWA, ONTARIO		
FIGURE NAME	SITE AND SURROUNDING LAND USE PLAN		FIGURE NO. 2
APPROXIMATE SCALE: AS SHOWN	PROJECT NO.: 212792.003	DATE: DEC. 2017	

7307315

Ontario — Ministry of the Environment and Climate Change

Tag#: A 215911 (Label Below)

A215911

Well Record

Regulation 903 Ontario Water Resources Act

5-21497 Page _____ of _____

Measurements recorded in: ☑ Metric ☐ Imperial

[redacted]

Well Location

Address of Well Location (Street Number/Name)	Township	Lot	Concession
2750 Sheffield Rd.			
County/District/Municipality	**City/Town/Village**	**Province**	**Postal Code**
	Ottawa	Ontario	
UTM Coordinates NAD 83 — Zone 18 — Easting 452655 — Northing 5027560	**Municipal Plan and Sublot Number**	**Other**	

Overburden and Bedrock Materials/Abandonment Sealing Record *(see instructions on the back of this form)*

General Colour	Most Common Material	Other Materials	General Description	Depth (m/ft) From	Depth (m/ft) To
BRN	Sand	Gravel	Packed	0	1.22
BRN	Sandy clay		Soft	1.22	3.1
GRY	clay	Sand	soft	3.1	4.57

Annular Space

Depth Set at (m/ft) From	To	Type of Sealant Used (Material and Type)	Volume Placed (m³/ft³)
0	-31	Concrete/flushmount	
.31	1.22	Bentonite	
1.22	4.57	Sand	

Method of Construction

☐ Cable Tool ☐ Diamond
☐ Rotary (Conventional) ☐ Jetting
☐ Rotary (Reverse) ☐ Driving
☐ Boring ☐ Digging
☐ Air percussion
☒ Other, specify direct Push

Well Use

☐ Public ☐ Commercial ☐ Not used
☐ Domestic ☐ Municipal ☐ Dewatering
☐ Livestock ☒ Test Hole ☒ Monitoring
☐ Irrigation ☐ Cooling & Air Conditioning
☐ Industrial
☐ Other, specify

Construction Record - Casing

Inside Diameter (cm/in)	Open Hole OR Material (Galvanized, Fibreglass, Concrete, Plastic, Steel)	Wall Thickness (cm/in)	Depth (m/ft) From	Depth (m/ft) To
4.03	PVC	368	0	1.5

Construction Record - Screen

Outside Diameter (cm/in)	Material (Plastic, Galvanized, Steel)	Slot No.	Depth (m/ft) From	Depth (m/ft) To
4.82	PVC	10	1.5	4.57

Status of Well

☐ Water Supply
☐ Replacement Well
☐ Test Hole
☐ Recharge Well
☐ Dewatering Well
☐ Observation and/or Monitoring Hole
☐ Alteration (Construction)
☐ Abandoned, Insufficient Supply
☐ Abandoned, Poor Water Quality
☐ Abandoned, other, specify
☐ Other, specify

Water Details

Water found at Depth (m/ft)	Kind of Water	
☐ Gas	☐ Fresh ☐ Untested ☐ Other, specify	
Water found at Depth (m/ft) ☐ Gas	☐ Fresh ☐ Untested ☐ Other, specify	
Water found at Depth (m/ft) ☐ Gas	☐ Fresh ☐ Untested ☐ Other, specify	

Hole Diameter

Depth (m/ft) From	Depth (m/ft) To	Diameter (cm/in)
0	4.57	8.25

Results of Well Yield Testing

After test of well yield, water was:
☐ Clear and sand free
☐ Other, specify

If pumping discontinued, give reason:

Pump intake set at (m/ft)

Pumping rate (l/min / GPM)

Duration of pumping ____ hrs + ____ min

Final water level end of pumping (m/ft)

If flowing give rate (l/min / GPM)

Recommended pump depth (m/ft)

Recommended pump rate (l/min / GPM)

Well production (l/min / GPM)

Disinfected? ☐ Yes ☐ No

	Draw Down Time (min)	Draw Down Water Level (m/ft)	Recovery Time (min)	Recovery Water Level (m/ft)
Static Level				
1			1	
2			2	
3			3	
4			4	
5			5	
10			10	
15			15	
20			20	
25			25	
30			30	
40			40	
50			50	
60			60	

Map of Well Location

Please provide a map below following instructions on the back.

See Map

9

Comments:

Well Contractor and Well Technician Information

Business Name of Well Contractor	Well Contractor's Licence No.
Strata Drilling Group	7214
Business Address (Street Number/Name)	**Municipality**
165 Shields Court	MARKHAM
Province	**Postal Code**	**Business E-mail Address**
ON	L3R8V2	WRecords@stratasoil.com
Bus. Telephone No. (inc. area code)	**Name of Well Technician (Last Name, First Name)**
9059407919	Halladay Phil
Well Technician's Licence No.	**Signature of Technician and/or Contractor**	**Date Submitted**
3832		2018 02 05

Well owner's information package delivered ☐ Yes ☐ No

Date Package Delivered: Y Y Y Y M M D D

Date Work Completed: 2018 02 01

Ministry Use Only

Audit No. Z277527

MAR 1 2 2018

Received

0506E (2014/11) Ministry's Copy

© Queen's Printer for Ontario, 2014

S-21497

MAR 12 2018

C-17241 2-27-7527

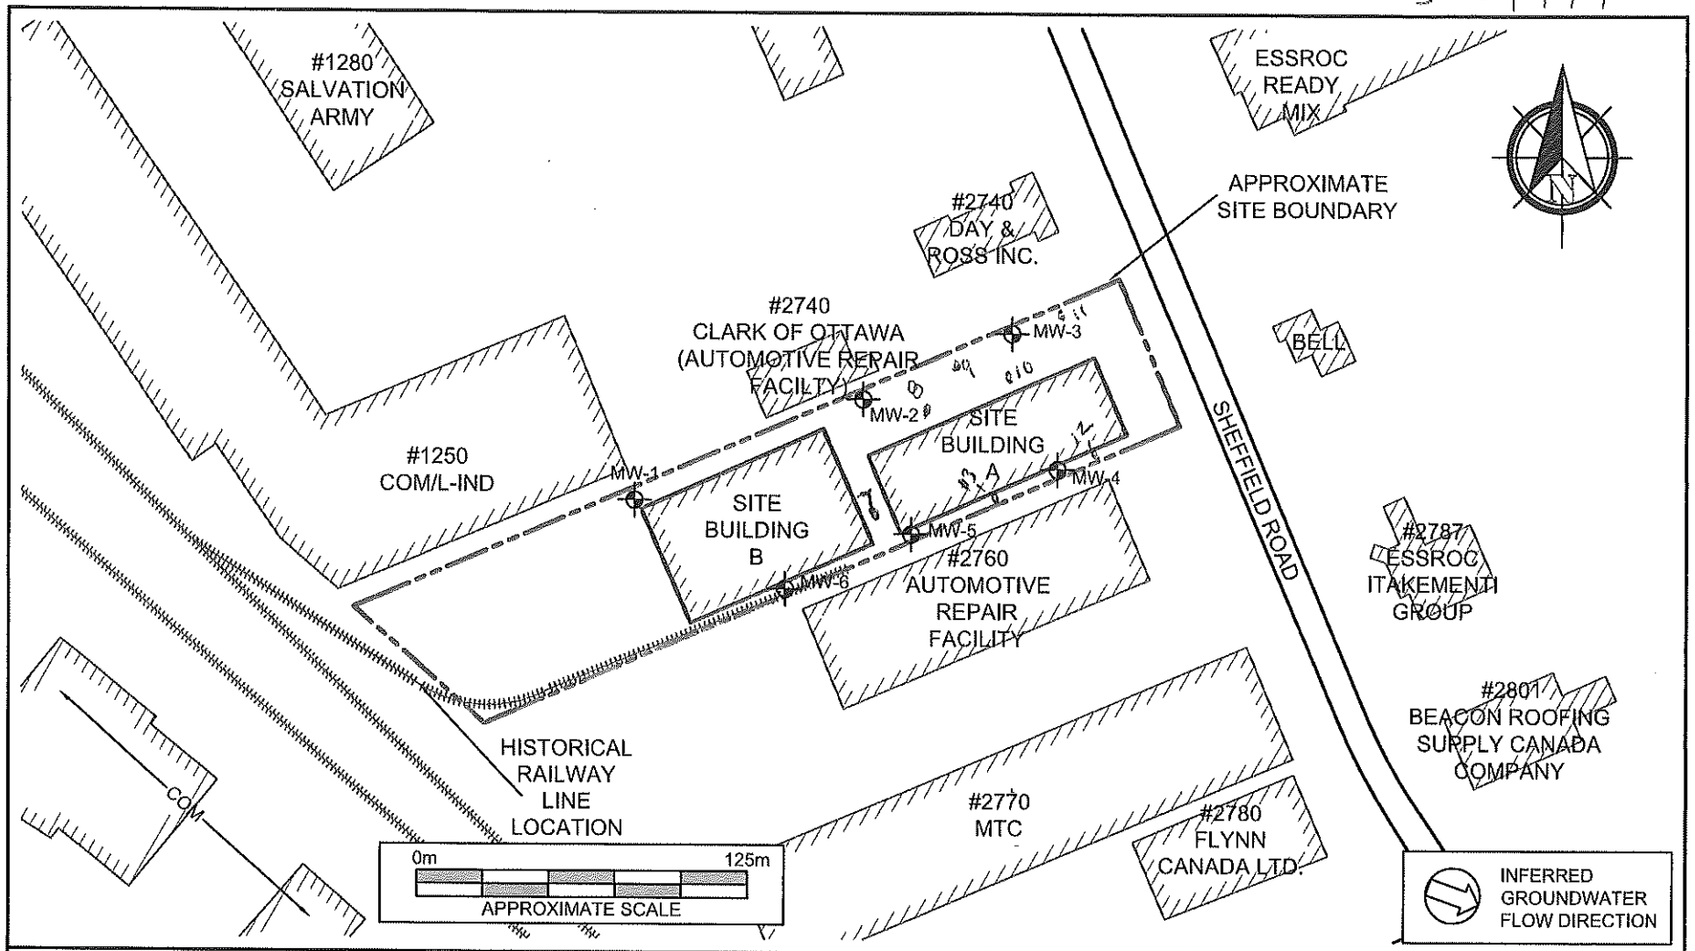

PINCHIN

LEGEND

L-IND	LIGHT INDSUTRIAL
MTI	MULTI-TENANT INDUSTRIAL
COM	COMMERCIAL
⊕	MONITORING WELL LOCATION

PROJECT NAME	PHASE II ENVIRONMENTAL SITE ASSESSMENT		
CLIENT NAME	IG INVESTMENT MANAGEMENT LTD., AS TRUSTEE OF INVESTORS REAL PROPERTY FUND		
PROJECT LOCATION	2750 SHEFFIELD ROAD, OTTAWA, ONTARIO		
FIGURE NAME	SITE AND SURROUNDING LAND USE PLAN		FIGURE NO. 2
APPROXIMATE SCALE	PROJECT NO.	DATE	
AS SHOWN	212792.003	DEC. 2017	

Ontario — Ministry of the Environment

Measurements recorded in: ☑ Metric ☐ Imperial

Well Tag No. (Place Sticker and/or Print Below) A086717 **A 086717**

Well Record

Regulation 903 Ontario Water Resources Act

9581 Page 2 of 3

[redacted]

Address of Well Location (Street Number/Name)	Township	Lot	Concession
2770 Sheffield			

County/District/Municipality	City/Town/Village	Province	Postal Code
	Ottawa	Ontario	

UTM Coordinates	Zone	Easting	Northing	Municipal Plan and Sublot Number	Other
NAD 83	18	452601	5027480		

Overburden and Bedrock Materials/Abandonment Sealing Record *(see instructions on the back of this form)*

General Colour	Most Common Material	Other Materials	General Description	Depth (m/ft) From	Depth (m/ft) To
BRN	Top soil	Sand	soft, dry	0	.91
BRN	clay	Sand	hard, dry	.91	1.83
GRY	clay		hard, dry	1.83	3.1
GRY	clay		soft, wet	3.1	3.96

Annular Space

Depth Set at (m/ft) From	To	Type of Sealant Used (Material and Type)	Volume Placed (m³/ft³)
0	.31	Bi Concrete / Grout mount	
.31	.61	Bensea l	
.61	3.96	Sand	

Method of Construction

☐ Cable Tool ☐ Diamond
☐ Rotary (Conventional) ☐ Jetting
☐ Rotary (Reverse) ☐ Driving
☐ Boring ☐ Digging
☐ Air percussion
☑ Other, specify direct Push

Well Use

☐ Public ☐ Commercial ☐ Not used
☐ Domestic ☐ Municipal ☐ Dewatering
☐ Livestock ☑ Test Hole ☐ Monitoring
☐ Irrigation ☐ Cooling & Air Conditioning
☐ Industrial
☐ Other, specify

Construction Record - Casing

Inside Diameter (cm/in)	Open Hole OR Material (Galvanized, Fibreglass, Concrete, Plastic, Steel)	Wall Thickness (cm/in)	Depth (m/ft) From	Depth (m/ft) To
4.03	PVC	.368	0	.91

Construction Record - Screen

Outside Diameter (cm/in)	Material (Plastic, Galvanized, Steel)	Slot No.	Depth (m/ft) From	Depth (m/ft) To
4.82	PVC	10	.91	3.96

Status of Well

☐ Water Supply
☐ Replacement Well
☑ Test Hole
☐ Recharge Well
☐ Dewatering Well
☑ Observation and/or Monitoring Hole
☐ Alteration (Construction)
☐ Abandoned, Insufficient Supply
☐ Abandoned, Poor Water Quality
☐ Abandoned, other, specify
☐ Other, specify

Water Details

Water found at Depth (m/ft) ☐ Gas	Kind of Water: ☐ Fresh ☐ Untested ☐ Other, specify
Water found at Depth (m/ft) ☐ Gas	Kind of Water: ☐ Fresh ☐ Untested ☐ Other, specify
Water found at Depth (m/ft) ☐ Gas	Kind of Water: ☐ Fresh ☐ Untested ☐ Other, specify

Hole Diameter

Depth (m/ft) From	To	Diameter (cm/in)
0	3.96	8.25

Results of Well Yield Testing

After test of well yield, water was:
☐ Clear and sand free
☐ Other, specify

If pumping discontinued, give reason:

Pump intake set at (m/ft)

Pumping rate (l/min / GPM)

Duration of pumping ____ hrs + ____ min

Final water level end of pumping (m/ft)

If flowing give rate (l/min / GPM)

Recommended pump depth (m/ft)

Recommended pump rate (l/min / GPM)

Well production (l/min / GPM)

Disinfected? ☐ Yes ☐ No

	Draw Down Time (min)	Draw Down Water Level (m/ft)	Recovery Time (min)	Recovery Water Level (m/ft)
Static Level				
1			1	
2			2	
3			3	
4			4	
5			5	
10			10	
15			15	
20			20	
25			25	
30			30	
40			40	
50			50	
60			60	

Map of Well Location

Please provide a map below following instructions on the back.

See Map

Comments:

Well Contractor and Well Technician Information

Business Name of Well Contractor	Well Contractor's Licence No.
Strata Soil Sampling	7241

Business Address (Street Number/Name)	Municipality
147-2 West Beaver Creek Road	Richmond Hill

Province	Postal Code	Business E-mail Address
Ontario	L4B1C6	wrecords@stratasoil.com

Bus. Telephone No. (inc. area code)	Name of Well Technician (Last Name, First Name)
9057649304	Beatty Brian

Well Technician's Licence No.	Signature of Technician and/or Contractor	Date Submitted
3616		2011 05 14

Well owner's information package delivered ☐ Yes ☐ No

Date Package Delivered: Y Y Y Y M M D D

Date Work Completed: 2011 05 00

Ministry Use Only

Audit No. z116179

Received JUN 02 2011

0506E (2007/12) © Queen's Printer for Ontario, 2007

PH 2262

Ministry's Copy

A 086587

356| 3/3

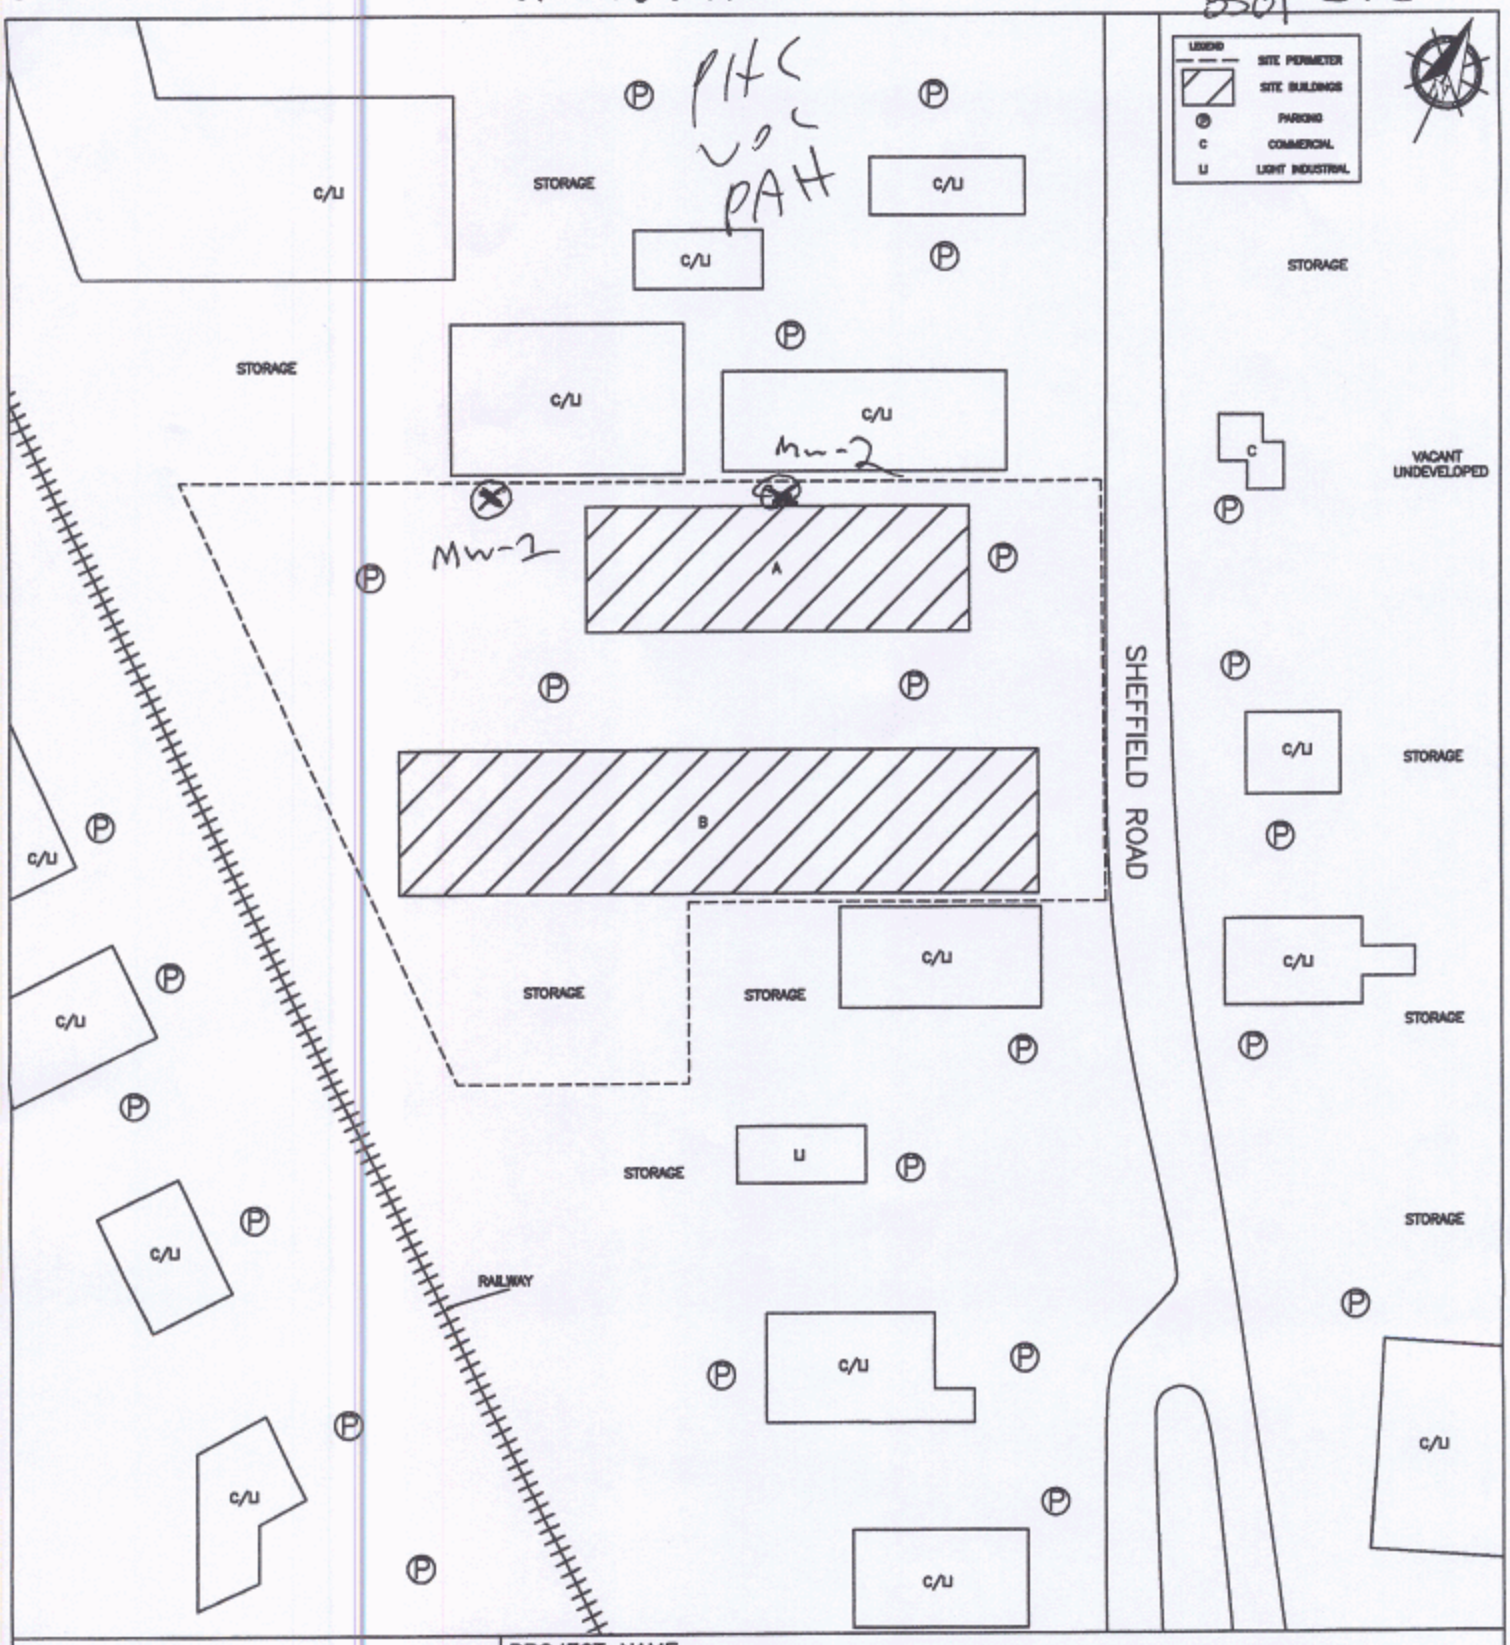

PINCHIN ENVIRONMENTAL

PROJECT NAME	PHASE I ENVIRONMENTAL SITE ASSESSMENT
CLIENT NAME	356123 ONTARIO INC.
PROJECT LOCATION	2760 AND 2770 SHEFFIELD ROAD, OTTAWA, ONTARIO
DRAWING NAME	SITE AND SURROUNDING LAND USE PLAN
DRAWING NO.	FIG. 2
SCALE	NTS
PROJECT NO.	66211
DATE	APRIL 2011

JUN 0 2 2011

Z116179 Z116177

7307316

Ontario — Ministry of the Environment and Climate Change

Measurements recorded in: ☒ Metric ☐ Imperial

Tag#: A 215913 (Not Below)

A 215913

Well Record

Regulation 903 Ontario Water Resources Act

(5-)1497 Page ____ of ____

IG INVESTMENT MANAGEMENT LTD.

Well Location

Address of Well Location (Street Number/Name)	Township	Lot	Concession
2750 Sheffield Rd			
County/District/Municipality	**City/Town/Village**	**Province**	**Postal Code**
	OTTAWA	Ontario	
UTM Coordinates NAD 83 — **Zone**	**Easting**	**Northing**	**Municipal Plan and Sublot Number** / **Other**
18	452692	5027546	

Overburden and Bedrock Materials/Abandonment Sealing Record *(see instructions on the back of this form)*

General Colour	Most Common Material	Other Materials	General Description	Depth (m/ft) From	Depth (m/ft) To
BRN	Sand	Gravel	Packed	0	1.22
BRN	Sandy clay		Soft	1.22	3.1
GRY	clay	Sand	Soft	3.1	4.57

Annular Space

Depth Set at (m/ft) From	To	Type of Sealant Used (Material and Type)	Volume Placed (m^3/ft^3)
0.	.91	Concrete/flushmount	
.31	1.22	Bentonite	
1.22	4.57	Sand	

Method of Construction

☐ Cable Tool ☐ Diamond
☐ Rotary (Conventional) ☐ Jetting
☐ Rotary (Reverse) ☐ Driving
☐ Boring ☐ Digging
☐ Air percussion
☒ Other, specify direct Push

Well Use

☐ Public ☐ Commercial ☐ Not used
☐ Domestic ☐ Municipal ☐ Dewatering
☐ Livestock ☒ Test Hole ☒ Monitoring
☐ Irrigation ☐ Cooling & Air Conditioning
☐ Industrial
☐ Other, specify

Construction Record - Casing

Inside Diameter (cm/in)	Open Hole OR Material (Galvanized, Fibreglass, Concrete, Plastic, Steel)	Wall Thickness (cm/in)	Depth (m/ft) From	Depth (m/ft) To
4.03	PVC	368	0	1.5

Construction Record - Screen

Outside Diameter (cm/in)	Material (Plastic, Galvanized, Steel)	Slot No.	Depth (m/ft) From	Depth (m/ft) To
4.82	PVC	10	1.5	4.57

Status of Well

☐ Water Supply
☐ Replacement Well
☐ Test Hole
☐ Recharge Well
☐ Dewatering Well
☐ Observation and/or Monitoring Hole
☐ Alteration (Construction)
☐ Abandoned, Insufficient Supply
☐ Abandoned, Poor Water Quality
☐ Abandoned, other, specify
☐ Other, specify

Water Details

Water found at Depth (m/ft)	Kind of Water	
☐ Gas	☐ Fresh ☐ Untested	☐ Other, specify
☐ Gas	☐ Fresh ☐ Untested	☐ Other, specify
☐ Gas	☐ Fresh ☐ Untested	☐ Other, specify

Hole Diameter

Depth (m/ft) From	To	Diameter (cm/in)
0	4.57	8.25

Results of Well Yield Testing

After test of well yield, water was:
☐ Clear and sand free
☐ Other, specify

If pumping discontinued, give reason:

Pump intake set at (m/ft)

Pumping rate (l/min / GPM)

Duration of pumping ____ hrs + ____ min

Final water level end of pumping (m/ft)

If flowing give rate (l/min / GPM)

Recommended pump depth (m/ft)

Recommended pump rate (l/min / GPM)

Well production (l/min / GPM)

Disinfected? ☐ Yes ☐ No

	Draw Down Time (min)	Draw Down Water Level (m/ft)	Recovery Time (min)	Recovery Water Level (m/ft)
Static Level				
1			1	
2			2	
3			3	
4			4	
5			5	
10			10	
15			15	
20			20	
25			25	
30			30	
40			40	
50			50	
60			60	

Map of Well Location

Please provide a map below following instructions on the back.

See Map

11

Comments:

Well Contractor and Well Technician Information

Business Name of Well Contractor	Well Contractor's Licence No.
STRATA drilling GROUP	7241
Business Address (Street Number/Name)	**Municipality**
165 Shields Court	MARKHAM
Province	**Postal Code**	**Business E-mail Address**
ON	L3R8V2	Wrecords@stratadrill.com
Bus. Telephone No. (inc. area code)	**Name of Well Technician (Last Name, First Name)**
9059407919	Halladay Phil
Well Technician's Licence No.	**Signature of Technician and/or Contractor**	**Date Submitted**
3832		2018 02 05

Well owner's information package delivered ☐ Yes ☐ No

Date Package Delivered: ____

Date Work Completed: 2015 02 06

Ministry Use Only

Audit No: Z 212329

Received MAR 12 2018

0506E (2014/11)

Ministry's Copy

© Queen's Printer for Ontario, 2014

S-21497

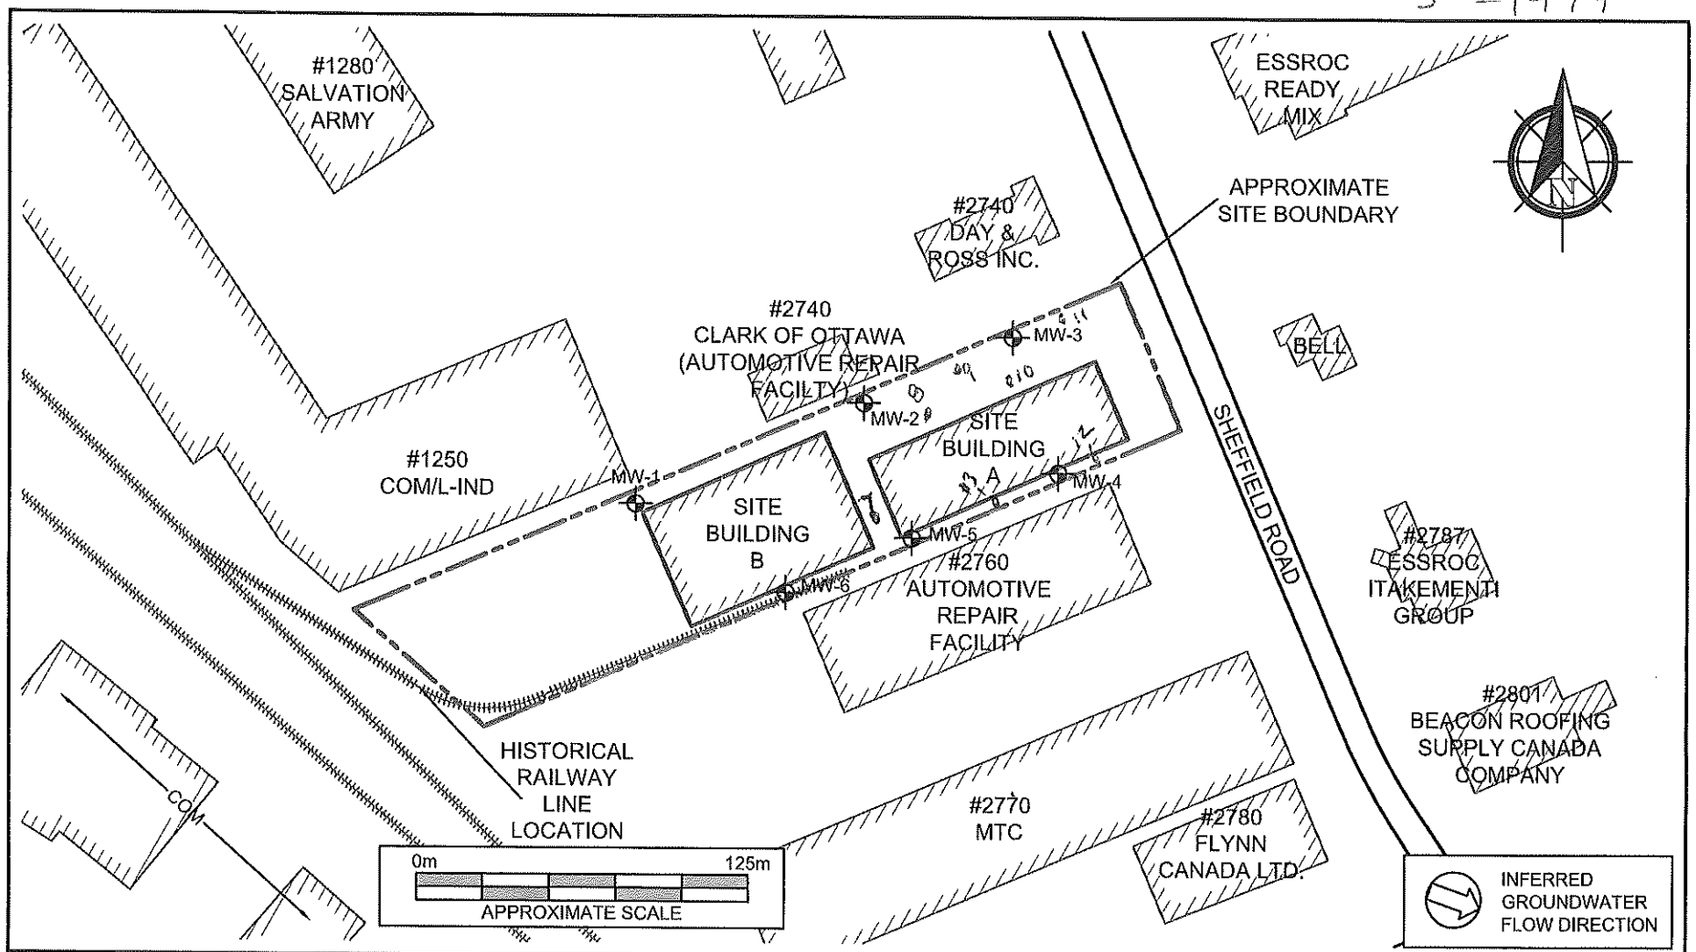

MAR 12 2018

C-17241 Z-212329

PINCHIN

LEGEND

L-IND	LIGHT INDSUTRIAL
MTI	MULTI-TENANT INDUSTRIAL
COM	COMMERCIAL
⊕	MONITORING WELL LOCATION

PROJECT NAME	PHASE II ENVIRONMENTAL SITE ASSESSMENT		
CLIENT NAME	IG INVESTMENT MANAGEMENT LTD., AS TRUSTEE OF INVESTORS REAL PROPERTY FUND		
PROJECT LOCATION	2750 SHEFFIELD ROAD, OTTAWA, ONTARIO		
FIGURE NAME	SITE AND SURROUNDING LAND USE PLAN		FIGURE NO. 2
APPROXIMATE SCALE: AS SHOWN	PROJECT NO.: 212792.003	DATE: DEC. 2017	

7307317

Ontario — Ministry of the Environment and Climate Change

Well Tag#: A 215912 (Yellow) — A215912

Well Record

Regulation 903 Ontario Water Resources Act

5-21497 Page ____ of ____

Measurements recorded in: ☒ Metric ☐ Imperial

[redacted]

Well Location

Address of Well Location (Street Number/Name)	Township	Lot	Concession

County/District/Municipality	City/Town/Village	Province	Postal Code
	OTTAWA.	Ontario	

UTM Coordinates	Zone	Easting	Northing	Municipal Plan and Sublot Number	Other
NAD 83	18	457692	5027572		

Overburden and Bedrock Materials/Abandonment Sealing Record *(see instructions on the back of this form)*

General Colour	Most Common Material	Other Materials	General Description	Depth (m/ft) From	Depth (m/ft) To
BRN	Sand	Gravel	Packed	0	1.22
BRN	Sandy clay		Soft	1.22	3.1
GRY	Clay	Sand	Soft.	3.1	4.57

Annular Space

Depth Set at (m/ft) From	To	Type of Sealant Used (Material and Type)	Volume Placed (m³/ft³)
0	.31	Concrete/flushmount	
.31	1.22	Bentonite	
1.22	4.57	Sand	

Method of Construction

☐ Cable Tool ☐ Diamond
☐ Rotary (Conventional) ☐ Jetting
☐ Rotary (Reverse) ☐ Driving
☐ Boring ☐ Digging
☐ Air percussion
☒ Other, *specify* direct Push

Well Use

☐ Public ☐ Commercial ☐ Not used
☐ Domestic ☐ Municipal ☐ Dewatering
☐ Livestock ☒ Test Hole ☒ Monitoring
☐ Irrigation ☐ Cooling & Air Conditioning
☐ Industrial
☐ Other, *specify* _____

Construction Record - Casing

Inside Diameter (cm/in)	Open Hole OR Material (Galvanized, Fibreglass, Concrete, Plastic, Steel)	Wall Thickness (cm/in)	Depth (m/ft) From	Depth (m/ft) To
4.03	PVC	368	0	1.5

Construction Record - Screen

Outside Diameter (cm/in)	Material (Plastic, Galvanized, Steel)	Slot No.	Depth (m/ft) From	Depth (m/ft) To
4.92	PVC	10	1.5	4.57

Status of Well

☐ Water Supply
☐ Replacement Well
☐ Test Hole
☐ Recharge Well
☐ Dewatering Well
☐ Observation and/or Monitoring Hole
☐ Alteration (Construction)
☐ Abandoned, Insufficient Supply
☐ Abandoned, Poor Water Quality
☐ Abandoned, other, *specify*
☐ Other, *specify*

Water Details

Water found at Depth (m/ft)	Gas	Kind of Water	Other, specify
	☐	☐ Fresh ☐ Untested	
	☐	☐ Fresh ☐ Untested	
	☐	☐ Fresh ☐ Untested	

Hole Diameter

Depth (m/ft) From	Depth (m/ft) To	Diameter (cm/in)
0	4.57	8.25

Results of Well Yield Testing

After test of well yield, water was:
☐ Clear and sand free
☐ Other, *specify* _____

If pumping discontinued, give reason:

Pump intake set at *(m/ft)*

Pumping rate *(l/min / GPM)*

Duration of pumping ____ hrs + ____ min

Final water level end of pumping *(m/ft)*

If flowing give rate *(l/min / GPM)*

Recommended pump depth *(m/ft)*

Recommended pump rate *(l/min / GPM)*

Well production *(l/min / GPM)*

Disinfected? ☐ Yes ☐ No

	Draw Down Time (min)	Draw Down Water Level (m/ft)	Recovery Time (min)	Recovery Water Level (m/ft)
Static Level				
1			1	
2			2	
3			3	
4			4	
5			5	
10			10	
15			15	
20			20	
25			25	
30			30	
40			40	
50			50	
60			60	

Map of Well Location

Please provide a map below following instructions on the back.

See Map

10

Comments:

Well Contractor and Well Technician Information

Business Name of Well Contractor	Well Contractor's Licence No.
Strata drilling Group.	7141

Business Address (Street Number/Name)	Municipality
165 Shields Court	MARKHAM

Province	Postal Code	Business E-mail Address
ON	L3R8V2	WRecords@stratagrp.com

Bus. Telephone No. (inc. area code)	Name of Well Technician (Last Name, First Name)
9059401919	Halladay, Phil

Well Technician's Licence No.	Signature of Technician and/or Contractor	Date Submitted
3832		2018 03 12

Well owner's information package delivered	Date Package Delivered	Date Work Completed
☐ Yes ☐ No	Y Y Y Y M M D D	2018 02 01

Ministry Use Only

Audit No. Z277526

Received MAR 12 2018

0506E (2014/11) Ministry's Copy

© Queen's Printer for Ontario, 2014

S-21497

MAR 12 2018

C-7241 2.27526

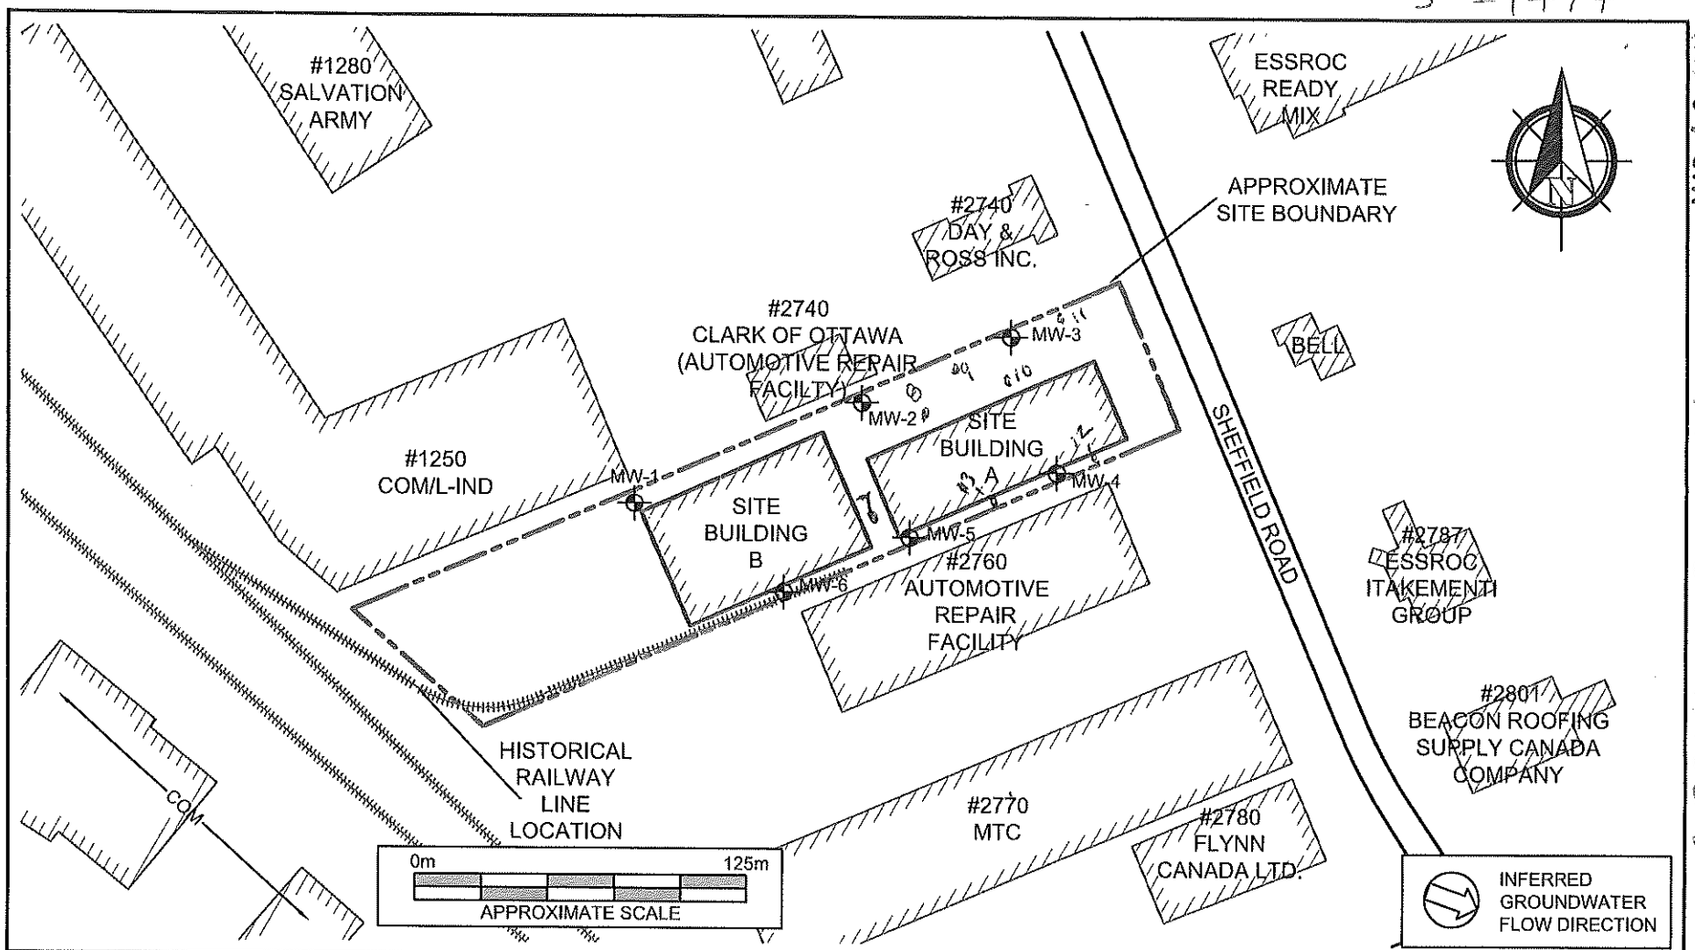

PINCHIN

LEGEND

L-IND	LIGHT INDSUTRIAL
MTI	MULTI-TENANT INDUSTRIAL
COM	COMMERCIAL
⊕	MONITORING WELL LOCATION

PROJECT NAME	PHASE II ENVIRONMENTAL SITE ASSESSMENT		
CLIENT NAME	IG INVESTMENT MANAGEMENT LTD., AS TRUSTEE OF INVESTORS REAL PROPERTY FUND		
PROJECT LOCATION	2750 SHEFFIELD ROAD, OTTAWA, ONTARIO		
FIGURE NAME	SITE AND SURROUNDING LAND USE PLAN		FIGURE NO. 2
APPROXIMATE SCALE: AS SHOWN	PROJECT NO.: 212792.003	DATE: DEC. 2017	

7307318

Ontario — Ministry of the Environment and Climate Change

Measurements recorded in: ☑ Metric ☐ Imperial

Well Tag No. (Sticker Below) Tag#: A 215914

A215914

Well Record

Regulation 903 Ontario Water Resources Act

(7)1467 Page _____ of _____

[redacted]

Well Location

Address of Well Location (Street Number/Name)	Township	Lot	Concession
2750 Sheffield Rd.			
County/District/Municipality	**City/Town/Village**	**Province**	**Postal Code**
	OTTAWA	Ontario	
UTM Coordinates NAD 8 3 — **Zone** 18 — **Easting** 4527088 — **Northing** 5027518	**Municipal Plan and Sublot Number**	**Other**	

Overburden and Bedrock Materials/Abandonment Sealing Record *(see instructions on the back of this form)*

General Colour	Most Common Material	Other Materials	General Description	Depth (m/ft) From	Depth (m/ft) To
BRN	Gravel		Loose	0	.61
BRN	Clay	Sand	Soft	.61	3.1
GRY	Clay		Soft	3.1	4.57

Annular Space

Depth Set at (m/ft) From	Depth Set at (m/ft) To	Type of Sealant Used (Material and Type)	Volume Placed (m^3/ft^3)
0	.31	Concrete Flushmount	
.31	1.22	Bentonite	
1.22	4.57	Sand	

Method of Construction

☐ Cable Tool ☐ Diamond
☐ Rotary (Conventional) ☐ Jetting
☐ Rotary (Reverse) ☐ Driving
☐ Boring ☐ Digging
☐ Air percussion
☒ Other, specify direct Push

Well Use

☐ Public ☐ Commercial ☐ Not used
☐ Domestic ☐ Municipal ☐ Dewatering
☐ Livestock ☒ Test Hole ☑ Monitoring
☐ Irrigation ☐ Cooling & Air Conditioning
☐ Industrial
☐ Other, specify

Construction Record - Casing

Inside Diameter (cm/in)	Open Hole OR Material (Galvanized, Fibreglass, Concrete, Plastic, Steel)	Wall Thickness (cm/in)	Depth (m/ft) From	Depth (m/ft) To
4.03	PVC	3.68	0	1.5

Construction Record - Screen

Outside Diameter (cm/in)	Material (Plastic, Galvanized, Steel)	Slot No.	Depth (m/ft) From	Depth (m/ft) To
4.82	PVC	10	1.5	4.57

Status of Well

☐ Water Supply
☐ Replacement Well
☑ Test Hole
☐ Recharge Well
☐ Dewatering Well
☑ Observation and/or Monitoring Hole
☐ Alteration (Construction)
☐ Abandoned, Insufficient Supply
☐ Abandoned, Poor Water Quality
☐ Abandoned, other, specify
☐ Other, specify

Water Details

Water found at Depth (m/ft)	Gas	Kind of Water	Other, specify
	☐	☐ Fresh ☐ Untested	
	☐	☐ Fresh ☐ Untested	
	☐	☐ Fresh ☐ Untested	

Hole Diameter

Depth (m/ft) From	Depth (m/ft) To	Diameter (cm/in)
0	4.57	8.25

Results of Well Yield Testing

After test of well yield, water was:
☐ Clear and sand free
☐ Other, specify

If pumping discontinued, give reason:

Pump intake set at (m/ft)

Pumping rate (l/min / GPM)

Duration of pumping _____ hrs + _____ min

Final water level end of pumping (m/ft)

If flowing give rate (l/min / GPM)

Recommended pump depth (m/ft)

Recommended pump rate (l/min / GPM)

Well production (l/min / GPM)

Disinfected? ☐ Yes ☐ No

	Draw Down Time (min)	Draw Down Water Level (m/ft)	Recovery Time (min)	Recovery Water Level (m/ft)
Static Level				
1			1	
2			2	
3			3	
4			4	
5			5	
10			10	
15			15	
20			20	
25			25	
30			30	
40			40	
50			50	
60			60	

Map of Well Location

Please provide a map below following instructions on the back.

See MAP

1 2

Comments:

Well Contractor and Well Technician Information

Business Name of Well Contractor	Well Contractor's Licence No.
Strata drilling Group	7214
Business Address (Street Number/Name)	**Municipality**
165 Shields Court	Markham
Province	**Postal Code**	**Business E-mail Address**
ON	L3R8V2	Orecords@stratadrilling.com
Bus. Telephone No. (inc. area code)	**Name of Well Technician (Last Name, First Name)**
905 940 7919	Halladay Phil
Well Technician's Licence No.	**Signature of Technician and/or Contractor**	**Date Submitted**
3532		2018 03 02

Well owner's information package delivered ☐ Yes ☐ No

Date Package Delivered

Date Work Completed 2018 02 01

Ministry Use Only

Audit No. Z 212330

Received MAR 12 2018

0506E (2014/11)

Ministry's Copy

© Queen's Printer for Ontario, 2014

S-21497

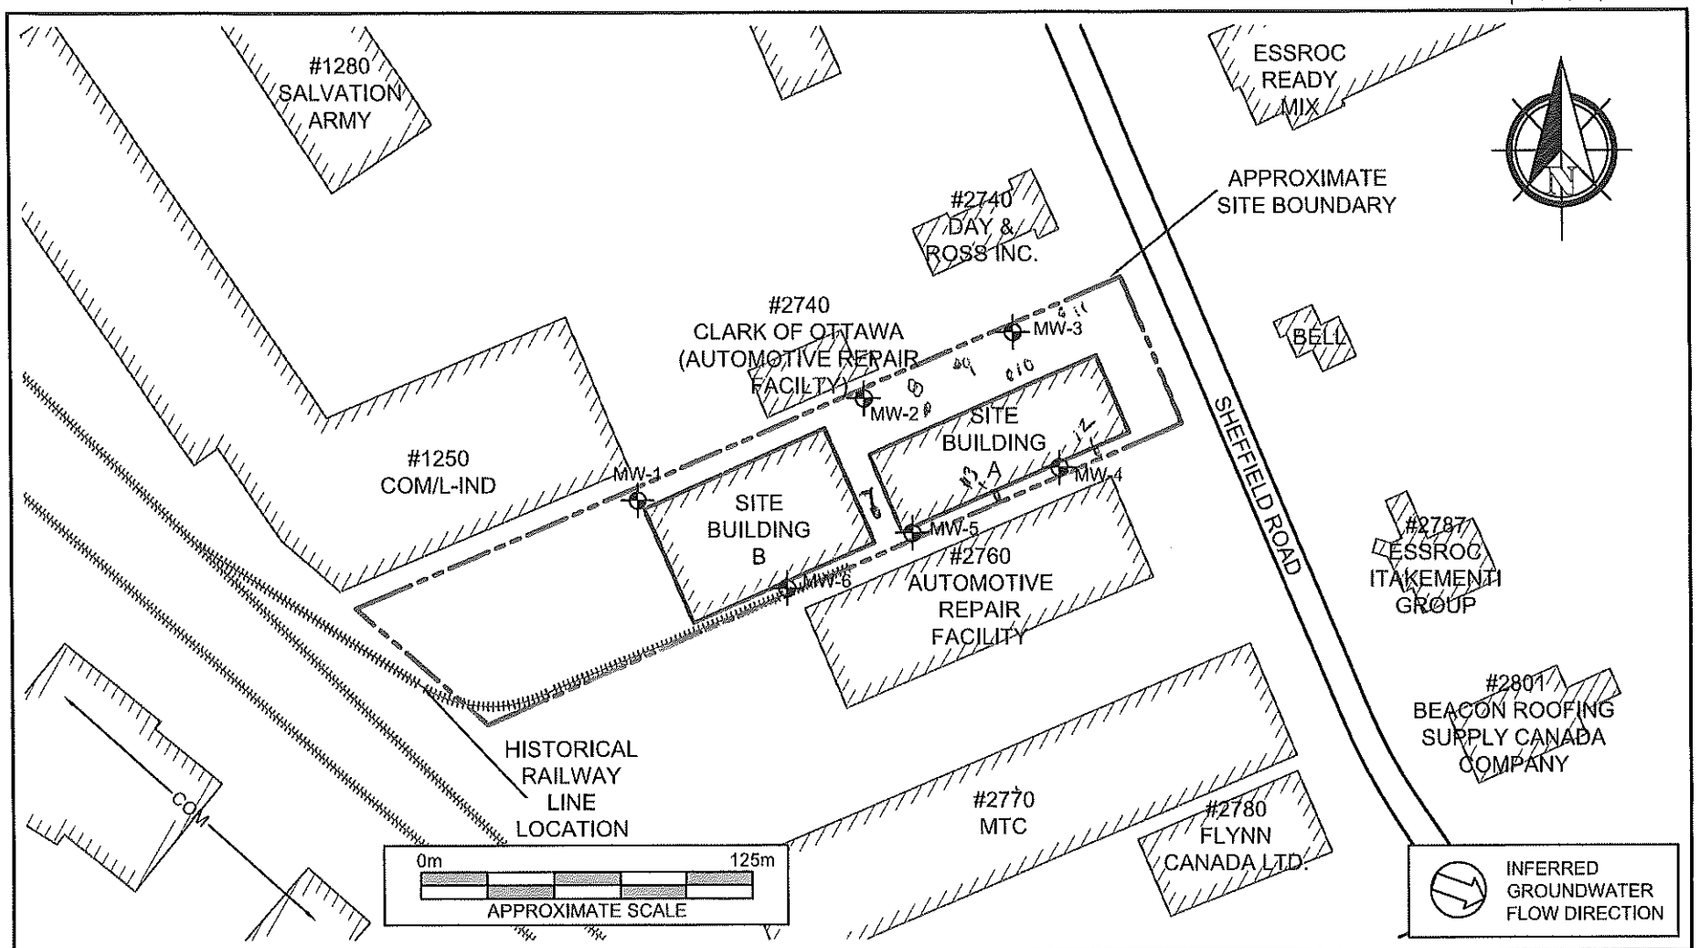

MAR 12 2018

C-7241 Z-212330

PINCHIN

LEGEND

L-IND	LIGHT INDSUTRIAL
MTI	MULTI-TENANT INDUSTRIAL
COM	COMMERCIAL
⊕	MONITORING WELL LOCATION

PROJECT NAME	PHASE II ENVIRONMENTAL SITE ASSESSMENT		
CLIENT NAME	IG INVESTMENT MANAGEMENT LTD., AS TRUSTEE OF INVESTORS REAL PROPERTY FUND		
PROJECT LOCATION	2750 SHEFFIELD ROAD, OTTAWA, ONTARIO		
FIGURE NAME	SITE AND SURROUNDING LAND USE PLAN		FIGURE NO. 2
APPROXIMATE SCALE	PROJECT NO.	DATE	
AS SHOWN	212792.003	DEC. 2017	

7307319

Ontario — Ministry of the Environment and Climate Change

Measurements recorded in: ☑ Metric ☐ Imperial

W[illegible] Tag#: A 215915 Below)

A215915

Well Record

Regulation 903 Ontario Water Resources Act

5-21497 Page _____ of _____

[redacted]

Well Location

Address of Well Location (Street Number/Name)	Township	Lot	Concession
2750 Sheffield Rd			
County/District/Municipality	City/Town/Village	Province	Postal Code
	OTTAWA	Ontario	
UTM Coordinates: Zone / Easting / Northing	Municipal Plan and Sublot Number	Other	
NAD 83 18 452681 5027508			

Overburden and Bedrock Materials/Abandonment Sealing Record *(see instructions on the back of this form)*

General Colour	Most Common Material	Other Materials	General Description	Depth (m/ft) From	Depth (m/ft) To
BRN	gravel		loose	0	.61
BRN	Clay	Sand	Soft	~.61	3.1
GRY	Clay		Soft	3.1	4.57

Annular Space

Depth Set at (m/ft) From	To	Type of Sealant Used (Material and Type)	Volume Placed (m³/ft³)
0	.31	Concrete/flush mount	
.31	1.22	Bentonite	
1.22	4.57	Sand	

Method of Construction

☐ Cable Tool ☐ Diamond
☐ Rotary (Conventional) ☐ Jetting
☐ Rotary (Reverse) ☐ Driving
☐ Boring ☐ Digging
☐ Air percussion
☒ Other, specify Direct Push

Well Use

☐ Public ☐ Commercial ☐ Not used
☐ Domestic ☐ Municipal ☐ Dewatering
☐ Livestock ☒ Test Hole ☒ Monitoring
☐ Irrigation ☐ Cooling & Air Conditioning
☐ Industrial
☐ Other, specify

Construction Record - Casing

Inside Diameter (cm/in)	Open Hole OR Material (Galvanized, Fibreglass, Concrete, Plastic, Steel)	Wall Thickness (cm/in)	Depth (m/ft) From	Depth (m/ft) To
4.03	PVC	368	0	1.5

Construction Record - Screen

Outside Diameter (cm/in)	Material (Plastic, Galvanized, Steel)	Slot No.	Depth (m/ft) From	Depth (m/ft) To
4.82	PVC	10	1.5	4.57

Status of Well

☐ Water Supply
☐ Replacement Well
☐ Test Hole
☐ Recharge Well
☐ Dewatering Well
☐ Observation and/or Monitoring Hole
☐ Alteration (Construction)
☐ Abandoned, Insufficient Supply
☐ Abandoned, Poor Water Quality
☐ Abandoned, other, specify
☐ Other, specify

Water Details

Water found at Depth (m/ft)	Gas	Kind of Water	Other, specify
	☐	☐ Fresh ☐ Untested	
	☐	☐ Fresh ☐ Untested	
	☐	☐ Fresh ☐ Untested	

Hole Diameter

Depth (m/ft) From	Depth (m/ft) To	Diameter (cm/in)
0	4.57	8.25

Results of Well Yield Testing

After test of well yield, water was:
☐ Clear and sand free
☐ Other, specify

If pumping discontinued, give reason:

Pump intake set at (m/ft)

Pumping rate (l/min / GPM)

Duration of pumping _____ hrs + _____ min

Final water level end of pumping (m/ft)

If flowing give rate (l/min / GPM)

Recommended pump depth (m/ft)

Recommended pump rate (l/min / GPM)

Well production (l/min / GPM)

Disinfected? ☐ Yes ☐ No

	Draw Down Time (min)	Draw Down Water Level (m/ft)	Recovery Time (min)	Recovery Water Level (m/ft)
Static Level				
1			1	
2			2	
3			3	
4			4	
5			5	
10			10	
15			15	
20			20	
25			25	
30			30	
40			40	
50			50	
60			60	

Map of Well Location

Please provide a map below following instructions on the back.

See Map.

13

Comments:

Well Contractor and Well Technician Information

Business Name of Well Contractor	Well Contractor's Licence No.
STRATA drilling GROUP	7214
Business Address (Street Number/Name)	**Municipality**
165 Shields Court	Markham
Province	**Postal Code**	**Business E-mail Address**
ON	L3R8V2	WRecords@stratasoil.com
Bus. Telephone No. (inc. area code)	**Name of Well Technician (Last Name, First Name)**
9059407919	Halladay Phil
Well Technician's Licence No.	**Signature of Technician and/or Contractor**	**Date Submitted**
3832		2018/02/06

Well owner's information package delivered ☐ Yes ☐ No

Date Package Delivered

Date Work Completed 2018/02/06

Ministry Use Only

Audit No. Z 212327

Received MAR 12 2018

0506E (2014/11)

Ministry's Copy

© Queen's Printer for Ontario, 2014

S-21497

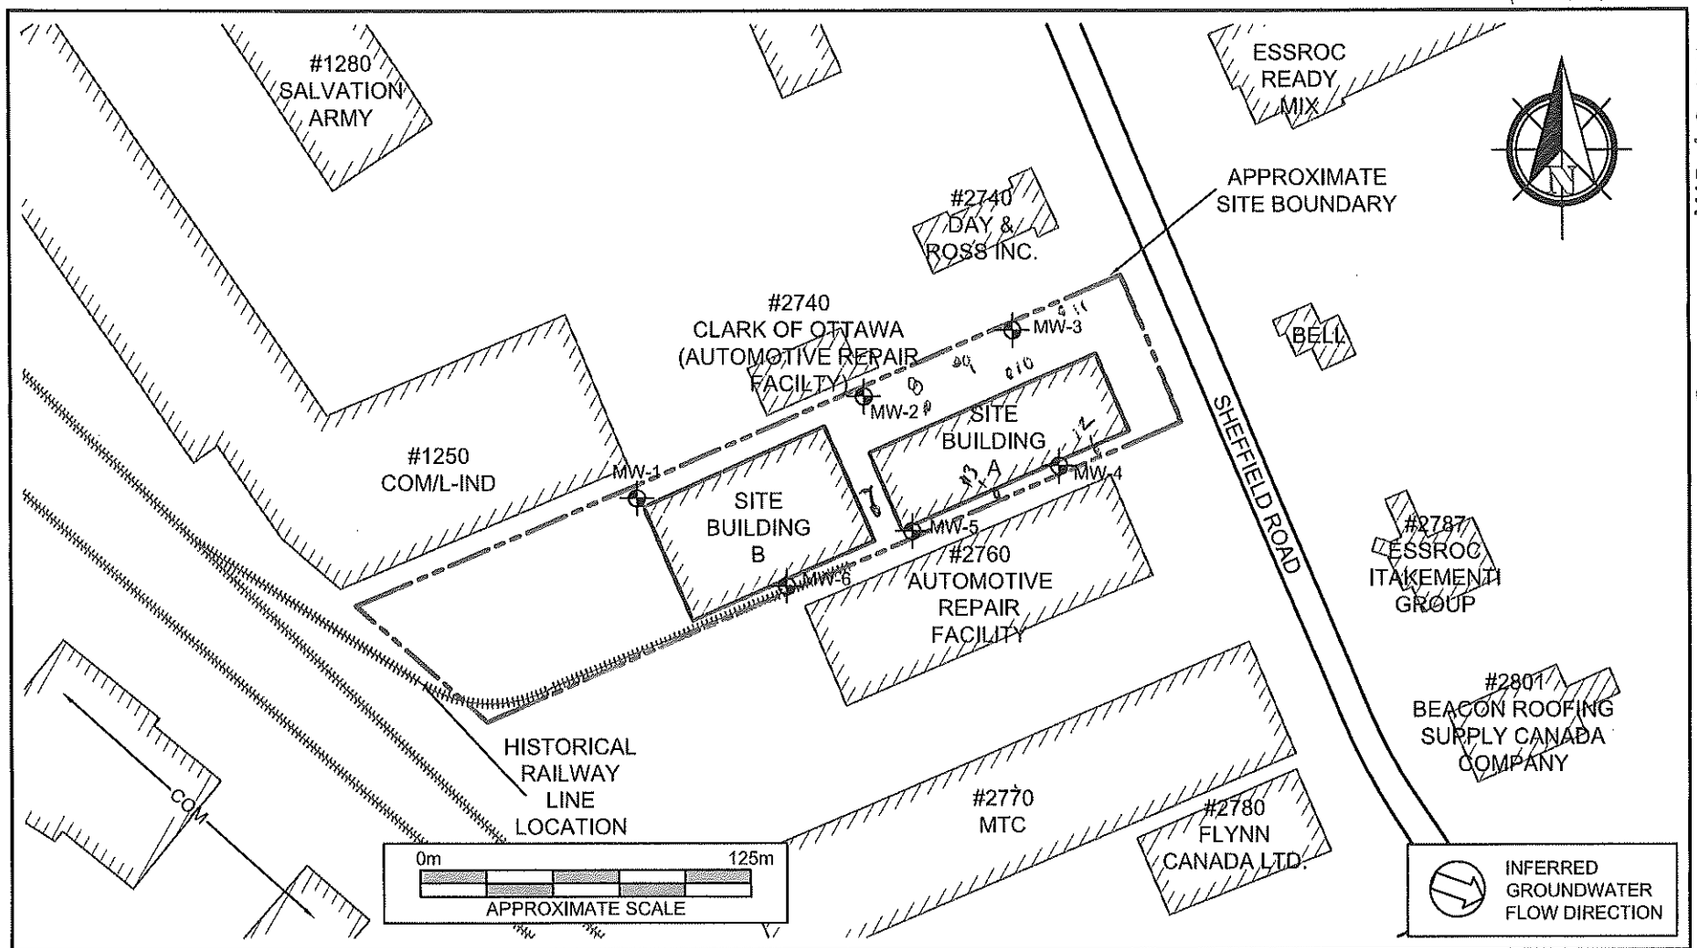

MAR 12 2018

C-7241 Z-212327

PINCHIN

LEGEND

L-IND	LIGHT INDSUTRIAL
MTI	MULTI-TENANT INDUSTRIAL
COM	COMMERCIAL
⊕	MONITORING WELL LOCATION

PROJECT NAME	PHASE II ENVIRONMENTAL SITE ASSESSMENT		
CLIENT NAME	IG INVESTMENT MANAGEMENT LTD., AS TRUSTEE OF INVESTORS REAL PROPERTY FUND		
PROJECT LOCATION	2750 SHEFFIELD ROAD, OTTAWA, ONTARIO		
FIGURE NAME	SITE AND SURROUNDING LAND USE PLAN		FIGURE NO. 2
APPROXIMATE SCALE	AS SHOWN	PROJECT NO. 212792.003	DATE DEC. 2017

7334803

Ontario — Ministry of the Environment and Climate Change

Measurements recorded in: ☑ Metric ☐ Imperial

Well Tag No. *(Place Sticker and/or Print Below)* A257408

Well Record

Regulation 903 Ontario Water Resources Act

S-22719 Page of

MORGUARD INVESTMENTS LTD

Well Location

Address of Well Location (Street Number/Name)	Township	Lot	Concession
1250 - 1280 Leeds ave			

County/District/Municipality	City/Town/Village	Province	Postal Code
	Ottawa	Ontario	

UTM Coordinates	Zone	Easting	Northing	Municipal Plan and Sublot Number	Other
NAD 83	18	452391	5027736		

Overburden and Bedrock Materials/Abandonment Sealing Record *(see instructions on the back of this form)*

General Colour	Most Common Material	Other Materials	General Description	Depth (m/ft) From	Depth (m/ft) To
Brn	fill		Soft, dry	0	.91
Grey	silt	clay	Soft, wet	.91	4.52

Annular Space

Depth Set at (m/ft) From	Depth Set at (m/ft) To	Type of Sealant Used (Material and Type)	Volume Placed (m³/ft³)
0	.31	Concrete / flush mount	
.31	1.21	Bensea	
1.21	4.52	Sand	

Method of Construction

☐ Cable Tool ☐ Diamond
☐ Rotary (Conventional) ☐ Jetting
☐ Rotary (Reverse) ☐ Driving
☐ Boring ☐ Digging
☐ Air percussion
☒ Other, *specify* Direct Push

Well Use

☐ Public ☐ Commercial ☐ Not used
☐ Domestic ☐ Municipal ☐ Dewatering
☐ Livestock ☒ Test Hole ☒ Monitoring
☐ Irrigation ☐ Cooling & Air Conditioning
☐ Industrial
☐ Other, *specify*

Construction Record - Casing

Inside Diameter (cm/in)	Open Hole OR Material (Galvanized, Fibreglass, Concrete, Plastic, Steel)	Wall Thickness (cm/in)	Depth (m/ft) From	Depth (m/ft) To
4.03	PVC	0.368	0	1.52

Construction Record - Screen

Outside Diameter (cm/in)	Material (Plastic, Galvanized, Steel)	Slot No.	Depth (m/ft) From	Depth (m/ft) To
4.82	PVC	10	1.52	4.52

Status of Well

☐ Water Supply
☐ Replacement Well
☐ Test Hole
☐ Recharge Well
☐ Dewatering Well
☒ Observation and/or Monitoring Hole
☐ Alteration (Construction)
☐ Abandoned, Insufficient Supply
☐ Abandoned, Poor Water Quality
☐ Abandoned, other, *specify*
☐ Other, *specify*

Water Details

Water found at Depth (m/ft)	Gas	Kind of Water: Fresh / Untested / Other, specify
	☐	
	☐	
	☐	

Hole Diameter

Depth (m/ft) From	Depth (m/ft) To	Diameter (cm/in)
0	4.52	8.3

Results of Well Yield Testing

After test of well yield, water was:
☐ Clear and sand free
☐ Other, *specify*

If pumping discontinued, give reason:

Pump intake set at *(m/ft)*

Pumping rate *(l/min / GPM)*

Duration of pumping _____ hrs + _____ min

Final water level end of pumping *(m/ft)*

If flowing give rate *(l/min / GPM)*

Recommended pump depth *(m/ft)*

Recommended pump rate *(l/min / GPM)*

Well production *(l/min / GPM)*

Disinfected? ☐ Yes ☐ No

	Draw Down Time (min)	Draw Down Water Level (m/ft)	Recovery Time (min)	Recovery Water Level (m/ft)
Static Level				
1			1	
2			2	
3			3	
4			4	
5			5	
10			10	
15			15	
20			20	
25			25	
30			30	
40			40	
50			50	
60			60	

Map of Well Location

Please provide a map below following instructions on the back.

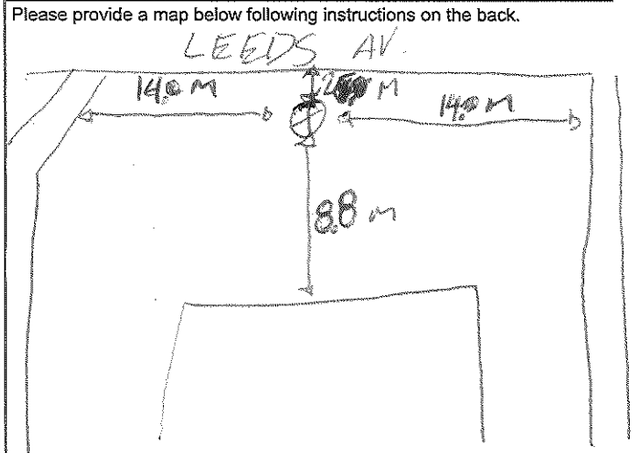

Comments:

Well Contractor and Well Technician Information

Business Name of Well Contractor	Well Contractor's Licence No.
Strata Drilling Group	7124

Business Address (Street Number/Name)	Municipality
165 Shields court	MARKHAM

Province	Postal Code	Business E-mail Address
ON	L3R8V2	WRecords@StrataSol.com

Bus. Telephone No. (inc. area code)	Name of Well Technician (Last Name, First Name)
9059140719	Halladay Phil

Well Technician's Licence No.	Signature of Technician and/or Contractor	Date Submitted
3852		2019/03/07

Well owner's information package delivered ☐ Yes ☐ No

Date Package Delivered: YYYY MM DD

Date Work Completed: 2019/01/10

Ministry Use Only

Audit No. Z302815

Received MAR 08 2019

0506E (2014/11) Ministry's Copy

© Queen's Printer for Ontario, 2014

7334804

Ontario — Ministry of the Environment and Climate Change

Measurements recorded in: ☑ Metric ☐ Imperial

Well Tag No. *(Place Sticker and/or Print Below)* A257409

Well Record

Regulation 903 Ontario Water Resources Act

5-227-79 Page of

MORGUARD INVESTMENTS LTD

Well Location

Address of Well Location (Street Number/Name)	Township	Lot	Concession
1250-1280 Leeds AV			

County/District/Municipality	City/Town/Village	Province	Postal Code
	OTTAWA	Ontario	

UTM Coordinates	Zone	Easting	Northing	Municipal Plan and Sublot Number	Other
NAD 83	18	452139	5027722		

Overburden and Bedrock Materials/Abandonment Sealing Record *(see instructions on the back of this form)*

General Colour	Most Common Material	Other Materials	General Description	Depth (m/ft) From	Depth (m/ft) To
Brn	Fill		Soft	0	.91
Grey	Silt	Clay	Soft, wet	.91	4.52

Annular Space

Depth Set at (m/ft) From	To	Type of Sealant Used (Material and Type)	Volume Placed (m³/ft³)
0	.31	Concrete / flush mount	
.31	1.21	Bensal	
1.21	4.52	Sand	

Method of Construction

☐ Cable Tool ☐ Diamond
☐ Rotary (Conventional) ☐ Jetting
☐ Rotary (Reverse) ☐ Driving
☐ Boring ☐ Digging
☐ Air percussion
☒ Other, *specify* Direct Push

Well Use

☐ Public ☐ Commercial ☐ Not used
☐ Domestic ☐ Municipal ☐ Dewatering
☐ Livestock ☒ Test Hole ☒ Monitoring
☐ Irrigation ☐ Cooling & Air Conditioning
☐ Industrial
☐ Other, *specify*

Construction Record - Casing

Inside Diameter (cm/in)	Open Hole OR Material (Galvanized, Fibreglass, Concrete, Plastic, Steel)	Wall Thickness (cm/in)	Depth (m/ft) From	Depth (m/ft) To
4.03	PVC	0.368	0	1.52

Construction Record - Screen

Outside Diameter (cm/in)	Material (Plastic, Galvanized, Steel)	Slot No.	Depth (m/ft) From	Depth (m/ft) To
4.82	PVC	10	1.52	4.52

Status of Well

☐ Water Supply
☐ Replacement Well
☐ Test Hole
☐ Recharge Well
☐ Dewatering Well
☒ Observation and/or Monitoring Hole
☐ Alteration (Construction)
☐ Abandoned, Insufficient Supply
☐ Abandoned, Poor Water Quality
☐ Abandoned, other, *specify*
☐ Other, *specify*

Water Details

Water found at Depth (m/ft)	Gas	Kind of Water: Fresh / Untested / Other, specify
	☐	
	☐	
	☐	

Hole Diameter

Depth (m/ft) From	To	Diameter (cm/in)
0	4.52	8.3

Results of Well Yield Testing

After test of well yield, water was:
☐ Clear and sand free
☐ Other, *specify*

If pumping discontinued, give reason:

Pump intake set at *(m/ft)*

Pumping rate *(l/min / GPM)*

Duration of pumping _____ hrs + _____ min

Final water level end of pumping *(m/ft)*

If flowing give rate *(l/min / GPM)*

Recommended pump depth *(m/ft)*

Recommended pump rate *(l/min / GPM)*

Well production *(l/min / GPM)*

Disinfected? ☐ Yes ☐ No

	Draw Down Time (min)	Draw Down Water Level (m/ft)	Recovery Time (min)	Recovery Water Level (m/ft)
Static Level				
1			1	
2			2	
3			3	
4			4	
5			5	
10			10	
15			15	
20			20	
25			25	
30			30	
40			40	
50			50	
60			60	

Map of Well Location

Please provide a map below following instructions on the back.

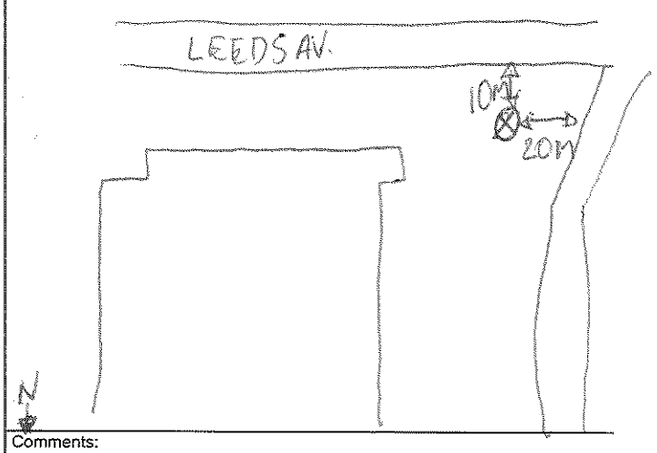

Comments:

Well Contractor and Well Technician Information

Business Name of Well Contractor	Well Contractor's Licence No.
Strata Drilling Group	7141

Business Address (Street Number/Name)	Municipality
165 Shields Court	MARKHAM

Province	Postal Code	Business E-mail Address
ON	L3R8V2	Records@Stratasoil.com

Bus. Telephone No. (inc. area code)	Name of Well Technician (Last Name, First Name)
9059140791	Halladay Phil

Well Technician's Licence No.	Signature of Technician and/or Contractor	Date Submitted
1383		2018/12/07

Well owner's information package delivered ☐ Yes ☐ No

Date Package Delivered: Y Y Y Y M M D D

Date Work Completed: 2018/12/07

Ministry Use Only

Audit No. Z302818

MAR 08 2019

Received

0506E (2014/11) Ministry's Copy

© Queen's Printer for Ontario, 2014

7334805

Ontario — Ministry of the Environment and Climate Change

Measurements recorded in: ☑ Metric ☐ Imperial

Well Tag No. *(Place Sticker and/or Print Below)* A257400

Well Record

Regulation 903 Ontario Water Resources Act

5-22779 Page of

MORGUARD INVESTMENTS LTD

Address of Well Location (Street Number/Name)	Township	Lot	Concession
1250-1280 Leeds ave			

County/District/Municipality	City/Town/Village	Province	Postal Code
	OTTAWA	Ontario	

UTM Coordinates	Zone	Easting	Northing	Municipal Plan and Sublot Number	Other
NAD 8 3	18	452421	5027177		

Overburden and Bedrock Materials/Abandonment Sealing Record *(see instructions on the back of this form)*

General Colour	Most Common Material	Other Materials	General Description	Depth (m/ft) From	Depth (m/ft) To
Brn	fill		soft	0	.91
Grey	Silt	Clay	wet soft	.91	4.26

Annular Space

Depth Set at (m/ft) From	To	Type of Sealant Used (Material and Type)	Volume Placed (m³/ft³)
0	.31	Concrete / flushmount	
.31	0.91	Bentseal	
0.91	4.26	Sand	

Method of Construction

☐ Cable Tool ☐ Diamond
☐ Rotary (Conventional) ☐ Jetting
☐ Rotary (Reverse) ☐ Driving
☐ Boring ☐ Digging
☐ Air percussion
☒ Other, specify Direct Push

Well Use

☐ Public ☐ Commercial ☐ Not used
☐ Domestic ☐ Municipal ☐ Dewatering
☐ Livestock ☒ Test Hole ☒ Monitoring
☐ Irrigation ☐ Cooling & Air Conditioning
☐ Industrial
☐ Other, specify

Construction Record - Casing

Inside Diameter (cm/in)	Open Hole OR Material (Galvanized, Fibreglass, Concrete, Plastic, Steel)	Wall Thickness (cm/in)	Depth (m/ft) From	Depth (m/ft) To
4.03	PVC	0.368	0	0.91

Construction Record - Screen

Outside Diameter (cm/in)	Material (Plastic, Galvanized, Steel)	Slot No.	Depth (m/ft) From	Depth (m/ft) To
4.82	PVC	10	0.21	4.26

Status of Well

☐ Water Supply
☐ Replacement Well
☐ Test Hole
☐ Recharge Well
☐ Dewatering Well
☒ Observation and/or Monitoring Hole
☐ Alteration (Construction)
☐ Abandoned, Insufficient Supply
☐ Abandoned, Poor Water Quality
☐ Abandoned, other, specify
☐ Other, specify

Results of Well Yield Testing

After test of well yield, water was:
☐ Clear and sand free
☐ Other, specify

If pumping discontinued, give reason:

Pump intake set at (m/ft)

Pumping rate (l/min / GPM)

Duration of pumping ____ hrs + ____ min

Final water level end of pumping (m/ft)

If flowing give rate (l/min / GPM)

Recommended pump depth (m/ft)

Recommended pump rate (l/min / GPM)

Well production (l/min / GPM)

Disinfected? ☐ Yes ☐ No

	Draw Down Time (min)	Draw Down Water Level (m/ft)	Recovery Time (min)	Recovery Water Level (m/ft)
Static Level				
1			1	
2			2	
3			3	
4			4	
5			5	
10			10	
15			15	
20			20	
25			25	
30			30	
40			40	
50			50	
60			60	

Water Details

Water found at Depth (m/ft)	Kind of Water	
☐ Gas	☐ Fresh ☐ Untested	☐ Other, specify
☐ Gas	☐ Fresh ☐ Untested	☐ Other, specify
☐ Gas	☐ Fresh ☐ Untested	☐ Other, specify

Hole Diameter

Depth (m/ft) From	To	Diameter (cm/in)
0	4.26	8.3

Map of Well Location

Please provide a map below following instructions on the back.

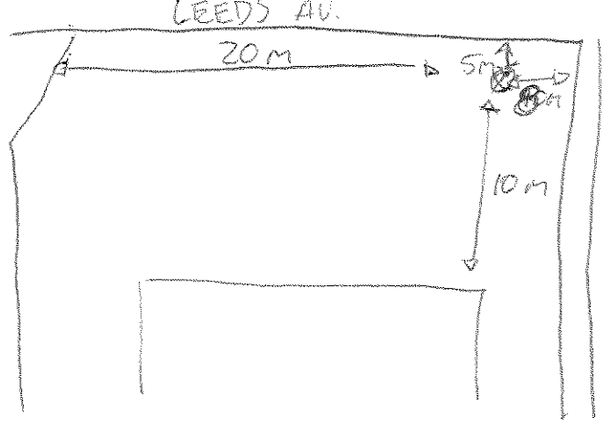

Comments:

Well Contractor and Well Technician Information

Business Name of Well Contractor	Well Contractor's Licence No.
Strata Drilling Group	7214

Business Address (Street Number/Name)	Municipality
165 Shields Court	MARKHAM

Province	Postal Code	Business E-mail Address
ON	L3R8V2	Wrecords@StrataSoil.com

Bus. Telephone No. (inc. area code)	Name of Well Technician (Last Name, First Name)
9059194107	Halladay Phil

Well Technician's Licence No.	Signature of Technician and/or Contractor	Date Submitted
3813		2019/03/12

Well owner's information package delivered ☐ Yes ☐ No

Date Package Delivered

Date Work Completed 2019/03/06

Ministry Use Only

Audit No. Z302816

MAR 08 2019 Received

0506E (2014/11) Ministry's Copy

© Queen's Printer for Ontario, 2014

7334806

Ontario — Ministry of the Environment and Climate Change

Measurements recorded in: [1] Metric [ ] Imperial

Well Tag No. *(Place Sticker and/or Print Below)* ~~A257108~~

Well Record

Regulation 903 Ontario Water Resources Act

S-22779 Page of

MORGUARD INVESTMENTS LTD

Address of Well Location (Street Number/Name)	Township	Lot	Concession
1250 - 1280 Leeds ave			
County/District/Municipality	**City/Town/Village**	**Province**	**Postal Code**
	Ottawa	Ontario	
UTM Coordinates NAD 83 Zone 18 Easting 452367 Northing 5027128	**Municipal Plan and Sublot Number**	**Other**	

Overburden and Bedrock Materials/Abandonment Sealing Record *(see instructions on the back of this form)*

General Colour	Most Common Material	Other Materials	General Description	Depth (m/ft) From	Depth (m/ft) To

Annular Space

Depth Set at (m/ft) From	Depth Set at (m/ft) To	Type of Sealant Used (Material and Type)	Volume Placed (m³/ft³)
0	.31	Concrete / Highmount	
.31	1.21	Bensedal	
1.21	4.52	Sand	

Method of Construction

[ ] Cable Tool [ ] Diamond
[ ] Rotary (Conventional) [ ] Jetting
[ ] Rotary (Reverse) [ ] Driving
[ ] Boring [ ] Digging
[ ] Air percussion
[ ] Other, *specify* _____

Well Use

[ ] Public [ ] Commercial [ ] Not used
[ ] Domestic [ ] Municipal [ ] Dewatering
[ ] Livestock [ ] Test Hole [ ] Monitoring
[ ] Irrigation [ ] Cooling & Air Conditioning
[ ] Industrial
[ ] Other, *specify* _____

Construction Record - Casing

Inside Diameter (cm/in)	Open Hole OR Material (Galvanized, Fibreglass, Concrete, Plastic, Steel)	Wall Thickness (cm/in)	Depth (m/ft) From	Depth (m/ft) To
4.03	PVC	0.368	0	1.52

Construction Record - Screen

Outside Diameter (cm/in)	Material (Plastic, Galvanized, Steel)	Slot No.	Depth (m/ft) From	Depth (m/ft) To
4.82	PVC	10	1.52	4.52

Status of Well

[ ] Water Supply
[ ] Replacement Well
[ ] Test Hole
[ ] Recharge Well
[ ] Dewatering Well
[ ] Observation and/or Monitoring Hole
[ ] Alteration (Construction)
[ ] Abandoned, Insufficient Supply
[ ] Abandoned, Poor Water Quality
[X] Abandoned, other, *specify* No Need
[ ] Other, *specify* _____

Water Details

Water found at Depth (m/ft)	Kind of Water	Hole Diameter Depth From	Hole Diameter Depth To	Hole Diameter (cm/in)
[ ] Gas	[ ] Fresh [ ] Untested [ ] Other, *specify*	0	4.52	8.3
[ ] Gas	[ ] Fresh [ ] Untested [ ] Other, *specify*			
[ ] Gas	[ ] Fresh [ ] Untested [ ] Other, *specify*			

Well Contractor and Well Technician Information

Business Name of Well Contractor	Well Contractor's Licence No.
Strata Drilling Group	7121
Business Address (Street Number/Name)	**Municipality**
165 Shields court	MARKHAM
Province	**Postal Code**	**Business E-mail Address**
ON	L3R8M2	Wecondo@StrataSoil.com
Bus. Telephone No. (inc. area code)	**Name of Well Technician (Last Name, First Name)**
9105914079	Halladay, Phil
Well Technician's Licence No.	**Signature of Technician and/or Contractor**	**Date Submitted**
3532		2018/12/07

Results of Well Yield Testing

After test of well yield, water was:
[ ] Clear and sand free
[ ] Other, *specify* _____

If pumping discontinued, give reason:

Pump intake set at *(m/ft)*

Pumping rate *(l/min / GPM)*

Duration of pumping _____ hrs + _____ min

Final water level end of pumping *(m/ft)*

If flowing give rate *(l/min / GPM)*

Recommended pump depth *(m/ft)*

Recommended pump rate *(l/min / GPM)*

Well production *(l/min / GPM)*

Disinfected? [ ] Yes [ ] No

	Draw Down Time (min)	Draw Down Water Level (m/ft)	Recovery Time (min)	Recovery Water Level (m/ft)
Static Level				
1			1	
2			2	
3			3	
4			4	
5			5	
10			10	
15			15	
20			20	
25			25	
30			30	
40			40	
50			50	
60			60	

Map of Well Location

Please provide a map below following instructions on the back.

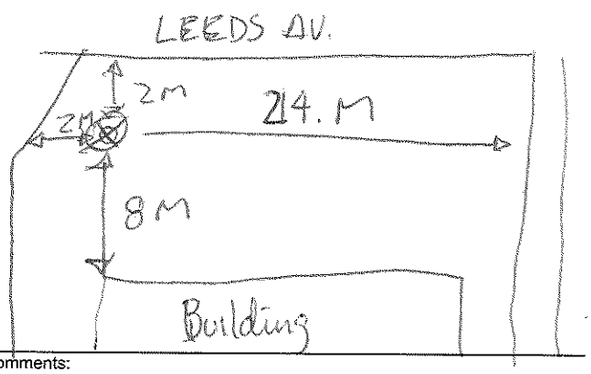

Comments:

Well owner's information package delivered [ ] Yes [ ] No

Date Package Delivered Y Y Y Y M M D D

Date Work Completed 2018 12 18

Ministry Use Only

Audit No. Z302819

MAR 08 2019

Received

0506E (2014/11)

Ministry's Copy

© Queen's Printer for Ontario, 2014

Ontario (https://www.ontario.ca/page/government-ontario)

Map: Well records

This map allows you to search and view well record information from reported wells in Ontario.

Full dataset is available in the Open Data catalogue (https://data.ontario.ca/dataset/well-records) .

Go Back to Map

Well ID

Well ID Number: 7365289
Well Audit Number: *Z338422*
Well Tag Number: *A287652*
This table contains information from the original well record and any subsequent updates.

Well Location

Address of Well Location	2750 Sheffield rd	

Township	GLOUCESTER TOWNSHIP
Lot	
Concession	
County/District/Municipality	OTTAWA-CARLETON
City/Town/Village	Ottawa
Province	ON
Postal Code	n/a
UTM Coordinates	NAD83 — Zone 18 Easting: 452737.00 Northing: 5027548.00
Municipal Plan and Sublot Number	
Other	

Overburden and Bedrock Materials Interval

General Colour	Most Common Material	Other Materials	General Description	Depth From	Depth To
BRWN	LOAM	SOFT	LOOS	0 ft	1 ft
BRWN	CSND	GRVL	SOFT	1 ft	5 ft
GREY	CLAY	SILT	SOFT	5 ft	15 ft

Annular Space/Abandonment Sealing Record

Depth From	Depth To	Type of Sealant Used (Material and Type)	Volume Placed
0 ft	1 ft	CEMENT FLUSHMOUNT	
1 ft	4.5 ft	BENSEAL	
4.5 ft	15 ft	filter sand	

Method of Construction & Well Use

Method of Construction	Well Use
Other Method	
direct push	Monitoring and Test Hole

Status of Well

Monitoring and Test Hole

Construction Record - Casing

Inside Diameter	Open Hole or material	Depth From	Depth To
1.53 Inch	PLASTIC	0 ft	5 ft

Construction Record - Screen

Outside Diameter	Material	Depth From	Depth To
1.9 Inch	PLASTIC	5 ft	15 ft

Well Contractor and Well Technician Information

Well Contractor's Licence Number: 7241

Results of Well Yield Testing

After test of well yield, water was	
If pumping discontinued, give reason	
Pump intake set at	
Pumping Rate	
Duration of Pumping	
Final water level	

If flowing give rate	
Recommended pump depth	
Recommended pump rate	
Well Production	
Disinfected?	

Draw Down & Recovery

Draw Down Time(min)	Draw Down Water level	Recovery Time(min)	Recovery Water level
SWL			
1		1	
2		2	
3		3	

4		4	
5		5	
10		10	
15		15	
20		20	
25		25	
30		30	
40		40	
45		45	
50		50	
60		60	

Water Details

Water Found at Depth	Kind

Hole Diameter

Depth From	Depth To	Diameter
0 ft	15 ft	3.25 Inch

Audit Number: Z338422

Date Well Completed: June 05, 2020

Date Well Record Received by MOE: August 14, 2020

Related

How to use a Ministry of the Environment map (https://www.ontario.ca/page/how-use-ministry-environment-map#wells)

Technical documentation: Metadata record (https://data.ontario.ca/dataset/well-records/resource/3031344e-e3f2-48d5-888c-c1deadfd2f77)

Updated: October 18, 2021
Published: March 20, 2014

Ontario (https://www.ontario.ca/page/government-ontario)

Map: Well records

This map allows you to search and view well record information from reported wells in Ontario.

Full dataset is available in the Open Data catalogue (https://data.ontario.ca/dataset/well-records) .

Go Back to Map

Well ID

Well ID Number: 7365290
Well Audit Number: *Z338421*
Well Tag Number: *A287653*
This table contains information from the original well record and any subsequent updates.

Well Location

Address of Well Location	2750 Sheffield rd	

Township	GLOUCESTER TOWNSHIP
Lot	
Concession	
County/District/Municipality	OTTAWA-CARLETON
City/Town/Village	Ottawa
Province	ON
Postal Code	n/a
UTM Coordinates	NAD83 — Zone 18 Easting: 452692.00 Northing: 5027512.00
Municipal Plan and Sublot Number	
Other	

Overburden and Bedrock Materials Interval

General Colour	Most Common Material	Other Materials	General Description	Depth From	Depth To
GREY	GRVL	CSND	SOFT	0 ft	2 ft
GREY	CLAY	SILT	SOFT	2 ft	10 ft

Annular Space/Abandonment Sealing Record

Depth From	Depth To	Type of Sealant Used (Material and Type)	Volume Placed
0 ft	1 ft	CEMENT FLUSHMOUNT	
1 ft	2 ft	BENSEAL	
2 ft	10 ft	filter sand	

Method of Construction & Well Use

Method of Construction	Well Use

Other Method	
direct push	Monitoring and Test Hole

Status of Well

Monitoring and Test Hole

Construction Record - Casing

Inside Diameter	Open Hole or material	Depth From	Depth To
1.58 Inch	PLASTIC	0 ft	2 ft

Construction Record - Screen

Outside Diameter	Material	Depth From	Depth To

1.9 Inch	PLASTIC	2 ft	10 ft

Well Contractor and Well Technician Information

Well Contractor's Licence Number: 7241

Results of Well Yield Testing

After test of well yield, water was	
If pumping discontinued, give reason	
Pump intake set at	
Pumping Rate	
Duration of Pumping	
Final water level	
If flowing give rate	

Recommended pump depth	
Recommended pump rate	
Well Production	
Disinfected?	

Draw Down & Recovery

Draw Down Time(min)	Draw Down Water level	Recovery Time(min)	Recovery Water level
SWL			
1		1	
2		2	
3		3	
4		4	

5		5	
10		10	
15		15	
20		20	
25		25	
30		30	
40		40	
45		45	
50		50	
60		60	

Water Details

Water Found at Depth	Kind

Hole Diameter

Depth From	Depth To	Diameter
0 ft	10 ft	3.25 Inch

Audit Number: Z338421

Date Well Completed: June 05, 2020

Date Well Record Received by MOE: August 14, 2020

Related

How to use a Ministry of the Environment map (https://www.ontario.ca/page/how-use-ministry-environment-map#wells)

Technical documentation: Metadata record (https://data.ontario.ca/dataset/well-records/resource/3031344e-e3f2-48d5-888c-c1deadfd2f77)

Updated: October 18, 2021
Published: March 20, 2014

Ontario — Ministry of the Environment

Measurements recorded in: ☑ Metric ☐ Imperial

Well Tag No. (Place Sticker and/or Print Below): A113445 A113445

Well Record

Regulation 903 Ontario Water Resources Act

8581 Page 1 of 3

[redacted]

Address of Well Location (Street Number/Name)	Township	Lot	Concession
2760 Sheffield Rd			

County/District/Municipality	City/Town/Village	Province	Postal Code
	Ottawa	Ontario	

UTM Coordinates	Zone	Easting	Northing	Municipal Plan and Sublot Number	Other
NAD 83	18	457672	5027530		

Overburden and Bedrock Materials/Abandonment Sealing Record *(see instructions on the back of this form)*

General Colour	Most Common Material	Other Materials	General Description	Depth (m/ft) From	Depth (m/ft) To
Brn	Gravel		hard, dry	0	1.22
Grey	Clay	Silt	soft, dry	1.22	2.74
Grey	Clay	Silt	soft, wet	2.74	6.1

Annular Space

Depth Set at (m/ft) From	To	Type of Sealant Used (Material and Type)	Volume Placed (m³/ft³)
0	.31	Concrete / flushmount	
.31	1.22	Benseal	
1.22	6.1	Sand	

Method of Construction

☐ Cable Tool ☐ Diamond
☐ Rotary (Conventional) ☐ Jetting
☐ Rotary (Reverse) ☐ Driving
☐ Boring ☐ Digging
☐ Air percussion
☑ Other, specify: Direct Push

Well Use

☐ Public ☐ Commercial ☐ Not used
☐ Domestic ☐ Municipal ☐ Dewatering
☐ Livestock ☑ Test Hole ☑ Monitoring
☐ Irrigation ☐ Cooling & Air Conditioning
☐ Industrial
☐ Other, specify

Construction Record - Casing

Inside Diameter (cm/in)	Open Hole OR Material (Galvanized, Fibreglass, Concrete, Plastic, Steel)	Wall Thickness (cm/in)	Depth (m/ft) From	Depth (m/ft) To
4.03	PVC	.368	0	1.5

Construction Record - Screen

Outside Diameter (cm/in)	Material (Plastic, Galvanized, Steel)	Slot No.	Depth (m/ft) From	Depth (m/ft) To
4.82	PVC	10	1.5	6.1

Status of Well

☐ Water Supply
☐ Replacement Well
☑ Test Hole
☐ Recharge Well
☐ Dewatering Well
☑ Observation and/or Monitoring Hole
☐ Alteration (Construction)
☐ Abandoned, Insufficient Supply
☐ Abandoned, Poor Water Quality
☐ Abandoned, other, specify
☐ Other, specify

Water Details

Water found at Depth (m/ft)	Kind of Water	Gas	Other, specify
	☐ Fresh ☐ Untested	☐	
	☐ Fresh ☐ Untested	☐	
	☐ Fresh ☐ Untested	☐	

Hole Diameter

Depth (m/ft) From	To	Diameter (cm/in)
0	6.1	8.25

Results of Well Yield Testing

After test of well yield, water was:
☐ Clear and sand free
☐ Other, specify

If pumping discontinued, give reason:

Pump intake set at (m/ft)

Pumping rate (l/min / GPM)

Duration of pumping ____ hrs + ____ min

Final water level end of pumping (m/ft)

If flowing give rate (l/min / GPM)

Recommended pump depth (m/ft)

Recommended pump rate (l/min / GPM)

Well production (l/min / GPM)

Disinfected? ☐ Yes ☐ No

Draw Down Time (min)	Draw Down Water Level (m/ft)	Recovery Time (min)	Recovery Water Level (m/ft)
Static Level			
1		1	
2		2	
3		3	
4		4	
5		5	
10		10	
15		15	
20		20	
25		25	
30		30	
40		40	
50		50	
60		60	

Map of Well Location

Please provide a map below following instructions on the back.

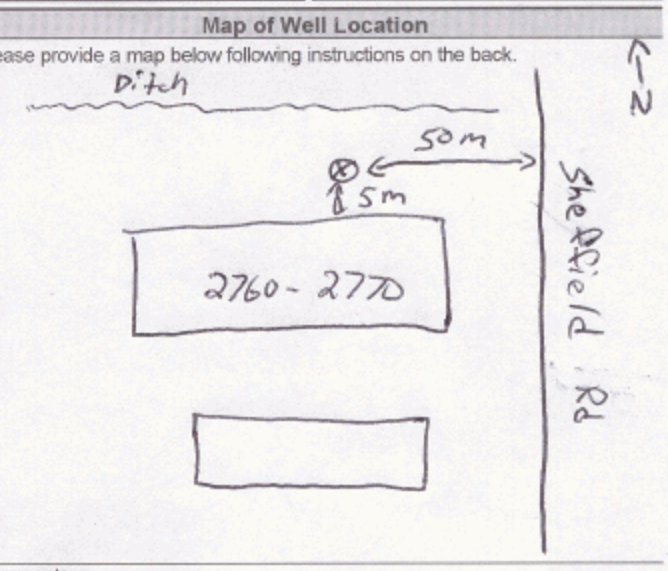

Comments:

Well Contractor and Well Technician Information

Business Name of Well Contractor: Strata Soil Sampling Inc.

Well Contractor's Licence No.: 7241

Business Address (Street Number/Name): #2-147 West Beaver Creek Rd.

Municipality: Richmond Hill

Province: Ontario

Postal Code: L4B1C6

Business E-mail Address: wrecords@stratasoil.com

Bus. Telephone No. (inc. area code): 9057649304

Name of Well Technician (Last Name, First Name): Beatty Brian

Well Technician's Licence No.: 3616

Signature of Technician and/or Contractor:

Date Submitted: 2011/05/13

Well owner's information package delivered ☐ Yes ☐ No

Date Package Delivered: Y Y Y Y M M D D

Date Work Completed: 2011/05/13

Ministry Use Only

Audit No. Z123958

Received JUN 02 2011

0506E (2007/12) © Queen's Printer for Ontario, 2007

Ministry's Copy

Ontario (https://www.ontario.ca/page/government-ontario)

Map: Well records

This map allows you to search and view well record information from reported wells in Ontario.

Full dataset is available in the Open Data catalogue (https://data.ontario.ca/dataset/well-records) .

Go Back to Map

Well ID

Well ID Number: 7365291
Well Audit Number: *Z338424*
Well Tag Number: *A287654*
This table contains information from the original well record and any subsequent updates.

Well Location

Address of Well Location	2750 Sheffield rd

Township	GLOUCESTER TOWNSHIP
Lot	
Concession	
County/District/Municipality	OTTAWA-CARLETON
City/Town/Village	Ottawa
Province	ON
Postal Code	n/a
UTM Coordinates	NAD83 — Zone 18 Easting: 452671.00 Northing: 5027502.00
Municipal Plan and Sublot Number	
Other	

Overburden and Bedrock Materials Interval

General Colour	Most Common Material	Other Materials	General Description	Depth From	Depth To
GREY	GRVL	CSND	SOFT	0 ft	1 ft
GREY	CLAY	SILT	SOFT	1 ft	5 ft
GREY	CLAY	SILT	WBRG	5 ft	15 ft

Annular Space/Abandonment Sealing Record

Depth From	Depth To	Type of Sealant Used (Material and Type)	Volume Placed
0 ft	1 ft	CEMENT FLUSHMOUNT	
1 ft	4.5 ft	BENSEAL	
4.5 ft	15 ft	filter sand	

Method of Construction & Well Use

Method of Construction	Well Use
Other Method	
direct push	Monitoring and Test Hole

Status of Well

Monitoring and Test Hole

Construction Record - Casing

Inside Diameter	Open Hole or material	Depth From	Depth To
1.58 Inch	PLASTIC	0 ft	5 ft

Construction Record - Screen

Outside Diameter	Material	Depth From	Depth To
1.9 Inch	PLASTIC	5 ft	15 ft

Well Contractor and Well Technician Information

Well Contractor's Licence Number: 7241

Results of Well Yield Testing

After test of well yield, water was	
If pumping discontinued, give reason	
Pump intake set at	
Pumping Rate	
Duration of Pumping	
Final water level	

If flowing give rate	
Recommended pump depth	
Recommended pump rate	
Well Production	
Disinfected?	

Draw Down & Recovery

Draw Down Time(min)	Draw Down Water level	Recovery Time(min)	Recovery Water level
SWL			
1		1	
2		2	
3		3	

4		4	
5		5	
10		10	
15		15	
20		20	
25		25	
30		30	
40		40	
45		45	
50		50	
60		60	

Water Details

Water Found at Depth	Kind

Hole Diameter

Depth From	Depth To	Diameter
0 ft	15 ft	3.25 Inch

Audit Number: Z338424

Date Well Completed: June 05, 2020

Date Well Record Received by MOE: August 14, 2020

Related

How to use a Ministry of the Environment map (https://www.ontario.ca/page/how-use-ministry-environment-map#wells)

Technical documentation: Metadata record (https://data.ontario.ca/dataset/well-records/resource/3031344e-e3f2-48d5-888c-c1deadfd2f77)

Updated: October 18, 2021
Published: March 20, 2014

Ontario (https://www.ontario.ca/page/government-ontario)

Map: Well records

This map allows you to search and view well record information from reported wells in Ontario.

Full dataset is available in the Open Data catalogue (https://data.ontario.ca/dataset/well-records) .

Go Back to Map

Well ID

Well ID Number: 7365291
Well Audit Number: *Z338424*
Well Tag Number: *A287654*
This table contains information from the original well record and any subsequent updates.

Well Location

Address of Well Location	2750 Sheffield rd

Township	GLOUCESTER TOWNSHIP
Lot	
Concession	
County/District/Municipality	OTTAWA-CARLETON
City/Town/Village	Ottawa
Province	ON
Postal Code	n/a
UTM Coordinates	NAD83 — Zone 18 Easting: 452671.00 Northing: 5027502.00
Municipal Plan and Sublot Number	
Other	

Overburden and Bedrock Materials Interval

General Colour	Most Common Material	Other Materials	General Description	Depth From	Depth To
GREY	GRVL	CSND	SOFT	0 ft	1 ft
GREY	CLAY	SILT	SOFT	1 ft	5 ft
GREY	CLAY	SILT	WBRG	5 ft	15 ft

Annular Space/Abandonment Sealing Record

Depth From	Depth To	Type of Sealant Used (Material and Type)	Volume Placed
0 ft	1 ft	CEMENT FLUSHMOUNT	
1 ft	4.5 ft	BENSEAL	
4.5 ft	15 ft	filter sand	

Method of Construction & Well Use

Method of Construction	Well Use
Other Method	
direct push	Monitoring and Test Hole

Status of Well

Monitoring and Test Hole

Construction Record - Casing

Inside Diameter	Open Hole or material	Depth From	Depth To
1.58 Inch	PLASTIC	0 ft	5 ft

Construction Record - Screen

Outside Diameter	Material	Depth From	Depth To
1.9 Inch	PLASTIC	5 ft	15 ft

Well Contractor and Well Technician Information

Well Contractor's Licence Number: 7241

Results of Well Yield Testing

After test of well yield, water was	
If pumping discontinued, give reason	
Pump intake set at	
Pumping Rate	
Duration of Pumping	
Final water level	

If flowing give rate	
Recommended pump depth	
Recommended pump rate	
Well Production	
Disinfected?	

Draw Down & Recovery

Draw Down Time(min)	Draw Down Water level	Recovery Time(min)	Recovery Water level
SWL			
1		1	
2		2	
3		3	

4		4	
5		5	
10		10	
15		15	
20		20	
25		25	
30		30	
40		40	
45		45	
50		50	
60		60	

Water Details

Water Found at Depth	Kind

Hole Diameter

Depth From	Depth To	Diameter
0 ft	15 ft	3.25 Inch

Audit Number: Z338424

Date Well Completed: June 05, 2020

Date Well Record Received by MOE: August 14, 2020

Related

How to use a Ministry of the Environment map (https://www.ontario.ca/page/how-use-ministry-environment-map#wells)

Technical documentation: Metadata record (https://data.ontario.ca/dataset/well-records/resource/3031344e-e3f2-48d5-888c-c1deadfd2f77)

Updated: October 18, 2021
Published: March 20, 2014

Ontario (https://www.ontario.ca/page/government-ontario)

Map: Well records

This map allows you to search and view well record information from reported wells in Ontario.

Full dataset is available in the Open Data catalogue (https://data.ontario.ca/dataset/well-records) .

Go Back to Map

Well ID

Well ID Number: 7365292
Well Audit Number: *Z338423*
Well Tag Number: *A287655*
This table contains information from the original well record and any subsequent updates.

Well Location

Address of Well Location	2750 Sheffield rd	

Township	GLOUCESTER TOWNSHIP
Lot	
Concession	
County/District/Municipality	OTTAWA-CARLETON
City/Town/Village	Ottawa
Province	ON
Postal Code	n/a
UTM Coordinates	NAD83 — Zone 18 Easting: 452728.00 Northing: 5027575.00
Municipal Plan and Sublot Number	
Other	

Overburden and Bedrock Materials Interval

General Colour	Most Common Material	Other Materials	General Description	Depth From	Depth To
BLCK	GRVL	HARD	PCKD	0 ft	.5 ft
GREY	GRVL	CSND	HARD	.5 ft	2 ft
GREY	CLAY	SILT	WBRG	2 ft	5 ft
GREY	CLAY	SILT	SOFT	5 ft	15 ft

Annular Space/Abandonment Sealing Record

Depth From	Depth To	Type of Sealant Used (Material and Type)	Volume Placed
0 ft	1 ft	CEMENT FLUSHMOUNT	
1 ft	4.5 ft	BENSEAL	
4.5 ft	15 ft	filter sand	

Method of Construction & Well Use

Method of Construction	Well Use
Other Method	
direct push	Monitoring and Test Hole

Status of Well

Monitoring and Test Hole

Construction Record - Casing

Inside Diameter	Open Hole or material	Depth From	Depth To
1.58 Inch	PLASTIC	0 ft	5 ft

Construction Record - Screen

Outside Diameter	Material	Depth From	Depth To
1.9 Inch	PLASTIC	5 ft	15 ft

Well Contractor and Well Technician Information

Well Contractor's Licence Number: 7241

Results of Well Yield Testing

After test of well yield, water was	
If pumping discontinued, give reason	
Pump intake set at	
Pumping Rate	
Duration of Pumping	

Final water level	
If flowing give rate	
Recommended pump depth	
Recommended pump rate	
Well Production	
Disinfected?	

Draw Down & Recovery

Draw Down Time(min)	Draw Down Water level	Recovery Time(min)	Recovery Water level
SWL			
1		1	
2		2	

3		3	
4		4	
5		5	
10		10	
15		15	
20		20	
25		25	
30		30	
40		40	
45		45	
50		50	

60		60	

Water Details

Water Found at Depth	Kind

Hole Diameter

Depth From	Depth To	Diameter
0 ft	15 ft	3.25 Inch

Audit Number: Z338423

Date Well Completed: June 05, 2020

Date Well Record Received by MOE: August 14, 2020

Related

How to use a Ministry of the Environment map (https://www.ontario.ca/page/how-use-ministry-environment-map#wells)

Technical documentation: Metadata record (https://data.ontario.ca/dataset/well-records/resource/3031344e-e3f2-48d5-888c-c1deadfd2f77)

Updated: October 18, 2021

Ontario (https://www.ontario.ca/page/government-ontario)

Map: Well records

This map allows you to search and view well record information from reported wells in Ontario.

Full dataset is available in the Open Data catalogue (https://data.ontario.ca/dataset/well-records) .

Go Back to Map

Well ID

Well ID Number: 7365293
Well Audit Number: *Z338425*
Well Tag Number: *A287656*
This table contains information from the original well record and any subsequent updates.

Well Location

Address of Well Location	2750 Sheffield rd

Township	GLOUCESTER TOWNSHIP
Lot	
Concession	
County/District/Municipality	OTTAWA-CARLETON
City/Town/Village	Ottawa
Province	ON
Postal Code	n/a
UTM Coordinates	NAD83 — Zone 18 Easting: 452695.00 Northing: 5027565.00
Municipal Plan and Sublot Number	
Other	

Overburden and Bedrock Materials Interval

General Colour	Most Common Material	Other Materials	General Description	Depth From	Depth To
BLCK	GRVL	HARD	PCKD	0 ft	.5 ft
GREY	GRVL	CSND	HARD	.5 ft	2 ft
GREY	CLAY	SILT	SOFT	2 ft	5 ft
GREY	CLAY	SILT	SOFT	5 ft	15 ft

Annular Space/Abandonment Sealing Record

Depth From	Depth To	Type of Sealant Used (Material and Type)	Volume Placed
0 ft	1 ft	CEMENT FLUSHMOUNT	
1 ft	4.5 ft	BENSEAL	
4.5 ft	15 ft	filter sand	

Method of Construction & Well Use

Method of Construction	Well Use
Other Method	
direct push	Monitoring and Test Hole

Status of Well

Monitoring and Test Hole

Construction Record - Casing

Inside Diameter	Open Hole or material	Depth From	Depth To
1.58 Inch	PLASTIC	0 ft	5 ft

Construction Record - Screen

Outside Diameter	Material	Depth From	Depth To
1.9 Inch	PLASTIC	5 ft	15 ft

Well Contractor and Well Technician Information

Well Contractor's Licence Number: 7241

Results of Well Yield Testing

After test of well yield, water was	
If pumping discontinued, give reason	
Pump intake set at	
Pumping Rate	
Duration of Pumping	

Final water level	
If flowing give rate	
Recommended pump depth	
Recommended pump rate	
Well Production	
Disinfected?	

Draw Down & Recovery

Draw Down Time(min)	Draw Down Water level	Recovery Time(min)	Recovery Water level
SWL			
1		1	
2		2	

3		3	
4		4	
5		5	
10		10	
15		15	
20		20	
25		25	
30		30	
40		40	
45		45	
50		50	

60		60	

Water Details

Water Found at Depth	Kind

Hole Diameter

Depth From	Depth To	Diameter
0 ft	15 ft	3.25 Inch

Audit Number: Z338425

Date Well Completed: June 05, 2020

Date Well Record Received by MOE: August 14, 2020

Related

How to use a Ministry of the Environment map (https://www.ontario.ca/page/how-use-ministry-environment-map#wells)

Technical documentation: Metadata record (https://data.ontario.ca/dataset/well-records/resource/3031344e-e3f2-48d5-888c-c1deadfd2f77)

Updated: October 18, 2021

Ontario (https://www.ontario.ca/page/government-ontario)

Map: Well records

This map allows you to search and view well record information from reported wells in Ontario.

Full dataset is available in the Open Data catalogue (https://data.ontario.ca/dataset/well-records) .

Go Back to Map

Well ID

Well ID Number: 7365294
Well Audit Number: *Z338426*
Well Tag Number: *A287657*
This table contains information from the original well record and any subsequent updates.

Well Location

Address of Well Location	2750 Sheffield rd	

Township	OTTAWA CITY
Lot	
Concession	
County/District/Municipality	OTTAWA-CARLETON
City/Town/Village	Ottawa
Province	ON
Postal Code	n/a
UTM Coordinates	NAD83 — Zone 18 Easting: 452672.00 Northing: 5027549.00
Municipal Plan and Sublot Number	
Other	

Overburden and Bedrock Materials Interval

General Colour	Most Common Material	Other Materials	General Description	Depth From	Depth To
BLCK	GRVL	HARD	PCKD	0 ft	.5 ft
GREY	GRVL	CSND	HARD	.5 ft	2 ft
GREY	CLAY	SILT	SOFT	2 ft	5 ft
GREY	CLAY	SILT	SOFT	5 ft	15 ft

Annular Space/Abandonment Sealing Record

Depth From	Depth To	Type of Sealant Used (Material and Type)	Volume Placed
0 ft	1 ft	CEMENT FLUSHMOUNT	
1 ft	4.5 ft	BENSEAL	
4.5 ft	15 ft	filter sand	

Method of Construction & Well Use

Method of Construction	Well Use
Other Method	
direct push	Monitoring and Test Hole

Status of Well

Monitoring and Test Hole

Construction Record - Casing

Inside Diameter	Open Hole or material	Depth From	Depth To
1.58 Inch	PLASTIC	0 ft	5 ft

Construction Record - Screen

Outside Diameter	Material	Depth From	Depth To
1.9 Inch	PLASTIC	5 ft	15 ft

Well Contractor and Well Technician Information

Well Contractor's Licence Number: 7241

Results of Well Yield Testing

After test of well yield, water was	
If pumping discontinued, give reason	
Pump intake set at	
Pumping Rate	
Duration of Pumping	

Final water level	
If flowing give rate	
Recommended pump depth	
Recommended pump rate	
Well Production	
Disinfected?	

Draw Down & Recovery

Draw Down Time(min)	Draw Down Water level	Recovery Time(min)	Recovery Water level
SWL			
1		1	
2		2	

3		3	
4		4	
5		5	
10		10	
15		15	
20		20	
25		25	
30		30	
40		40	
45		45	
50		50	

60		60	

Water Details

Water Found at Depth	Kind

Hole Diameter

Depth From	Depth To	Diameter
0 ft	15 ft	3.25 Inch

Audit Number: Z338426

Date Well Completed: June 05, 2020

Date Well Record Received by MOE: August 14, 2020

Related

How to use a Ministry of the Environment map (https://www.ontario.ca/page/how-use-ministry-environment-map#wells)

Technical documentation: Metadata record (https://data.ontario.ca/dataset/well-records/resource/3031344e-e3f2-48d5-888c-c1deadfd2f77)

Updated: October 18, 2021

Ontario — Ministry of the Environment, Conservation and Parks

Well Tag No. (Place Sticker and/or Print Below): Tag#:A269396

Well Record

Regulation 903 Ontario Water Resources Act

Measurements recorded in: [X] Metric [ ] Imperial

Page 1 of 1

Well Owner's Information

First Name	Last Name/Organization	E-mail Address	Well Constructed by Well Owner
	Minto Skating Centre	—	[ ]

Mailing Address (Street Number/Name)	Municipality	Province	Postal Code	Telephone No. (inc. area code)
2571 Lancaster RD	Ottawa	K1B 4L5		

Well Location

Address of Well Location (Street Number/Name)	Township	Lot	Concession
2571 - 2595 Lancaster RD.	City of Ottawa	—	—

County/District/Municipality	City/Town/Village	Province	Postal Code
Ottawa - Carleton	Ottawa	Ontario	K1B4L5

UTM Coordinates	Zone	Easting	Northing	Municipal Plan and Sublot Number	Other
NAD 83	18	452106	5027536	—	—

Overburden and Bedrock Materials/Abandonment Sealing Record (see instructions on the back of this form)

General Colour	Most Common Material	Other Materials	General Description	Depth (m/ft) From	Depth (m/ft) To
Grey	Gravel	Stones		0	0.76 m
Grey	clay	silt		0.76	2.74 m
Grey	clay	silt, Sand		2.74	3.66 m
Black	shale			3.66	3.81 m

Annular Space

Depth Set at (m/ft) From	To	Type of Sealant Used (Material and Type)	Volume Placed (m^3/ft^3)
0	0.3 m	Cement	0.014 m^3
0.3	1.22	Bentonite	0.020 m^3
1.22	3.81	#3 Sand	0.028 m^3

Method of Construction

[ ] Cable Tool [ ] Diamond
[ ] Rotary (Conventional) [ ] Jetting
[ ] Rotary (Reverse) [ ] Driving
[X] Boring [ ] Digging
[ ] Air percussion
[ ] Other, specify

Well Use

[ ] Public [ ] Commercial [ ] Not used
[ ] Domestic [ ] Municipal [ ] Dewatering
[ ] Livestock [X] Test Hole [ ] Monitoring
[ ] Irrigation [ ] Cooling & Air Conditioning
[ ] Industrial
[ ] Other, specify

Construction Record - Casing

Inside Diameter (cm/in)	Open Hole OR Material (Galvanized, Fibreglass, Concrete, Plastic, Steel)	Wall Thickness (cm/in)	Depth (m/ft) From	To
15.87	Aluminum	0.32	0	0.3m
5.08	Plastic	0.32	0	1.67

Construction Record - Screen

Outside Diameter (cm/in)	Material (Plastic, Galvanized, Steel)	Slot No.	Depth (m/ft) From	To
5.72	Plastic	0.10	1.67	3.81

Status of Well

[ ] Water Supply
[ ] Replacement Well
[ ] Test Hole
[ ] Recharge Well
[ ] Dewatering Well
[X] Observation and/or Monitoring Hole
[ ] Alteration (Construction)
[ ] Abandoned, Insufficient Supply
[ ] Abandoned, Poor Water Quality
[ ] Abandoned, other, specify
[ ] Other, specify

Water Details

Water found at Depth (m/ft)	Kind of Water	Gas	Other, specify
2.74	[ ] Fresh [X] Untested	[ ]	
	[ ] Fresh [ ] Untested	[ ]	
	[ ] Fresh [ ] Untested	[ ]	

Hole Diameter

Depth (m/ft) From	To	Diameter (cm/in)
0	0.3	25.40
0.3	3.81	16.51

Results of Well Yield Testing

After test of well yield, water was:
[ ] Clear and sand free
[ ] Other, specify

If pumping discontinued, give reason:

Pump intake set at (m/ft)

Pumping rate (l/min / GPM): NOT TESTED

Duration of pumping: ____ hrs + ____ min

Final water level end of pumping (m/ft)

If flowing give rate (l/min/GPM)

Recommended pump depth (m/ft)

Recommended pump rate (l/min/GPM)

Well production (l/min/GPM): monitoring well Installed

Disinfected? [X] Yes [ ] No

	Draw Down Time (min)	Draw Down Water Level (m/ft)	Recovery Time (min)	Recovery Water Level (m/ft)
Static Level	1.52m			
1			1	
2			2	
3			3	
4			4	
5			5	
10			10	
15			15	
20			20	
25			25	
30			30	
40			40	
50			50	
60			60	

Map of Well Location

Please provide a map below following instructions on the back.

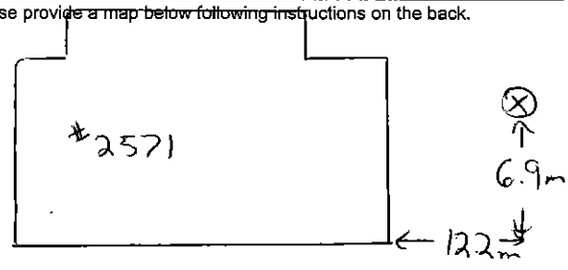

Comments:

Well Contractor and Well Technician Information

Business Name of Well Contractor	Well Contractor's Licence No.
GET Drilling LTD	7085

Business Address (Street Number/Name)	Municipality
278 Drive-in RD	Napanee

Province	Postal Code	Business E-mail Address
ON	K7R3L1	getdrilling@mycable.ca

Bus. Telephone No. (inc. area code)	Name of Well Technician (Last Name, First Name)
6135447607	Turnbull, Mike

Well Technician's Licence No.	Signature of Technician and/or Contractor	Date Submitted
3042		2021/04/16

Well owner's information package delivered	Date Package Delivered	Date Work Completed
[ ] Yes [X] No		2021/04/06

Ministry Use Only
Audit No. Z357988
Received JUN 16 2021

 © Queen's Printer for Ontario, 2020

Ministry's Copy

Ontario — Ministry of the Environment

Measurements recorded in: ☑ Metric ☐ Imperial

Well Tag No. (Place Sticker and/or Print Below) **A113446** A113446

Well Record

Regulation 903 Ontario Water Resources Act

8581 Page 1 of 3

[redacted]

Address of Well Location (Street Number/Name)	Township	Lot	Concession
2760 Sheffield Rd			

County/District/Municipality	City/Town/Village	Province	Postal Code
	Ottawa	Ontario	

UTM Coordinates	Zone	Easting	Northing	Municipal Plan and Sublot Number	Other
NAD 83	18	452560	5027444		

Overburden and Bedrock Materials/Abandonment Sealing Record *(see instructions on the back of this form)*

General Colour	Most Common Material	Other Materials	General Description	Depth (m/ft) From	Depth (m/ft) To
BRN	Gravel	Clay	Soft, dry	0	1.5
GRY	Clay		hard, dry	1.5	3.1
GRY	Clay		Soft, wet	3.1	6.1

Annular Space

Depth Set at (m/ft) From	To	Type of Sealant Used (Material and Type)	Volume Placed (m³/ft³)
0	.31	Concrete Flushmount	
.31	1.22	Bensal	
1.22	6.1	Sand	

Method of Construction

☐ Cable Tool ☐ Diamond ☐ Rotary (Conventional) ☐ Jetting ☐ Rotary (Reverse) ☐ Driving ☐ Boring ☐ Digging ☐ Air percussion ☑ Other, specify direct push

Well Use

☐ Public ☐ Commercial ☐ Not used ☐ Domestic ☐ Municipal ☐ Dewatering ☐ Livestock ☑ Test Hole ☐ Monitoring ☐ Irrigation ☐ Cooling & Air Conditioning ☐ Industrial ☐ Other, specify

Construction Record - Casing

Inside Diameter (cm/in)	Open Hole OR Material (Galvanized, Fibreglass, Concrete, Plastic, Steel)	Wall Thickness (cm/in)	Depth (m/ft) From	Depth (m/ft) To
4.03	PVC	.368	0	1.5

Construction Record - Screen

Outside Diameter (cm/in)	Material (Plastic, Galvanized, Steel)	Slot No.	Depth (m/ft) From	Depth (m/ft) To
4.82	PVC	10	1.5	6.1

Status of Well

☐ Water Supply ☐ Replacement Well ☑ Test Hole ☐ Recharge Well ☐ Dewatering Well ☐ Observation and/or Monitoring Hole ☐ Alteration (Construction) ☐ Abandoned, Insufficient Supply ☐ Abandoned, Poor Water Quality ☐ Abandoned, other, specify ☐ Other, specify

Water Details

Water found at Depth (m/ft)	Gas	Kind of Water	Fresh	Untested	Other, specify

Hole Diameter

Depth (m/ft) From	To	Diameter (cm/in)
0	6.1	8.25

Results of Well Yield Testing

After test of well yield, water was: ☐ Clear and sand free ☐ Other, specify

If pumping discontinued, give reason:

Pump intake set at (m/ft)

Pumping rate (l/min / GPM)

Duration of pumping ____ hrs + ____ min

Final water level end of pumping (m/ft)

If flowing give rate (l/min / GPM)

Recommended pump depth (m/ft)

Recommended pump rate (l/min / GPM)

Well production (l/min / GPM)

Disinfected? ☐ Yes ☐ No

Draw Down Time (min)	Draw Down Water Level (m/ft)	Recovery Time (min)	Recovery Water Level (m/ft)
Static Level			
1		1	
2		2	
3		3	
4		4	
5		5	
10		10	
15		15	
20		20	
25		25	
30		30	
40		40	
50		50	
60		60	

Map of Well Location

Please provide a map below following instructions on the back.

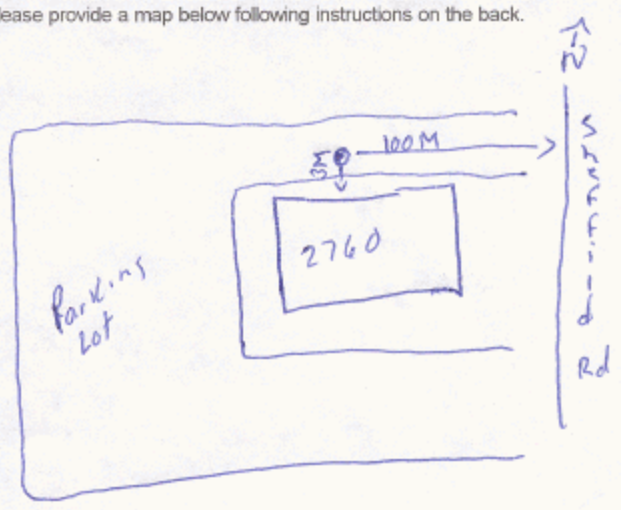

Comments:

Well Contractor and Well Technician Information

Business Name of Well Contractor	Well Contractor's Licence No.
Strata Soil Sampling	7241

Business Address (Street Number/Name)	Municipality
147-2 West Beaver Creek Road	Richmond Hill

Province	Postal Code	Business E-mail Address
Ontario	L4B1C6	Wrecords@stratasoil.com

Bus. Telephone No. (inc. area code)	Name of Well Technician (Last Name, First Name)
9057649304	Beatty Brian

Well Technician's Licence No.	Signature of Technician and/or Contractor	Date Submitted
3616		2011 05 04

Well owner's information package delivered ☐ Yes ☐ No

Date Package Delivered: Y Y Y Y M M D D

Date Work Completed: 2011 05 13

Ministry Use Only

Audit No. z116178

Received JUN 02 2011

0506E (2007/12) © Queen's Printer for Ontario, 2007

Ministry's Copy

PH 2262

Ontario — Ministry of the Environment

Well Tag No. (Place Sticker and/or Print Below): A113447 A113447

Well Record

Regulation 903 Ontario Water Resources Act

0501 Page 3 of 3

[redacted]

Well Location

Address of Well Location (Street Number/Name): 2760 - 2770 Sheffield st

Township:

Lot:

Concession:

County/District/Municipality:

City/Town/Village: Ottawa

Province: Ontario

Postal Code:

UTM Coordinates: NAD 83 Zone 18 Easting 457566 Northing 5027518

Municipal Plan and Sublot Number:

Other:

Overburden and Bedrock Materials/Abandonment Sealing Record *(see instructions on the back of this form)*

General Colour	Most Common Material	Other Materials	General Description	Depth (m/ft) From	Depth (m/ft) To
Grey	Gravel		hard, dry	0	.91
Grey	clay	silt	soft, dry	.91	2.44
Grey	clay	silt	soft, wet	2.44	6.1

Annular Space

Depth Set at (m/ft) From	To	Type of Sealant Used (Material and Type)	Volume Placed (m³/ft³)
0	.31	Concrete / flushmount	
.31	1.22	Benseal	
1.22	6.1	Sand	

Method of Construction

☐ Cable Tool ☐ Diamond ☐ Rotary (Conventional) ☐ Jetting ☐ Rotary (Reverse) ☐ Driving ☐ Boring ☐ Digging ☐ Air-percussion ☑ Other, specify: Direct Push

Well Use

☐ Public ☐ Commercial ☐ Not used ☐ Domestic ☐ Municipal ☐ Dewatering ☑ Test Hole ☑ Monitoring ☐ Livestock ☐ Irrigation ☐ Cooling & Air Conditioning ☐ Industrial ☐ Other, specify

Construction Record - Casing

Inside Diameter (cm/in)	Open Hole OR Material (Galvanized, Fibreglass, Concrete, Plastic, Steel)	Wall Thickness (cm/in)	Depth (m/ft) From	Depth (m/ft) To
4.03	PVC	.368	0	1.5

Construction Record - Screen

Outside Diameter (cm/in)	Material (Plastic, Galvanized, Steel)	Slot No.	Depth (m/ft) From	Depth (m/ft) To
4.82	PVC	10	1.5	6.1

Status of Well

☐ Water Supply ☐ Replacement Well ☑ Test Hole ☐ Recharge Well ☐ Dewatering Well ☑ Observation and/or Monitoring Hole ☐ Alteration (Construction) ☐ Abandoned, Insufficient Supply ☐ Abandoned, Poor Water Quality ☐ Abandoned, other, specify ☐ Other, specify

Water Details

Water found at Depth (m/ft)	Kind of Water	Hole Diameter Depth From	Depth To	Diameter (cm/in)
☐ Gas	☐ Fresh ☐ Untested ☐ Other, specify	0	6.1	8.25
☐ Gas	☐ Fresh ☐ Untested ☐ Other, specify			
☐ Gas	☐ Fresh ☐ Untested ☐ Other, specify			

Results of Well Yield Testing

After test of well yield, water was: ☐ Clear and sand free ☐ Other, specify

If pumping discontinued, give reason:

Pump intake set at (m/ft)

Pumping rate (l/min / GPM)

Duration of pumping ____ hrs + ____ min

Final water level end of pumping (m/ft)

If flowing give rate (l/min / GPM)

Recommended pump depth (m/ft)

Recommended pump rate (l/min / GPM)

Well production (l/min / GPM)

Disinfected? ☐ Yes ☐ No

Draw Down Time (min)	Draw Down Water Level (m/ft)	Recovery Time (min)	Recovery Water Level (m/ft)
Static Level			
1		1	
2		2	
3		3	
4		4	
5		5	
10		10	
15		15	
20		20	
25		25	
30		30	
40		40	
50		50	
60		60	

Map of Well Location

Please provide a map below following instructions on the back.

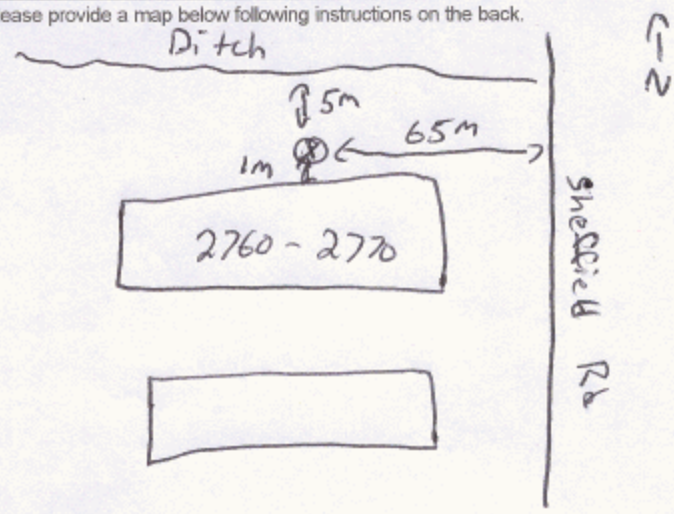

Comments:

Well Contractor and Well Technician Information

Business Name of Well Contractor: Strata soil Sampling

Well Contractor's Licence No.: 7241

Business Address (Street Number/Name): 147-2 west Beaver Creek Rd

Municipality: Richmond Hill

Province: Ontario

Postal Code: L4B1C6

Business E-mail Address: wrecords@stratasoil.com

Bus. Telephone No. (inc. area code): 9057649304

Name of Well Technician (Last Name, First Name): Beatty Brian

Well Technician's Licence No.: 3616

Signature of Technician and/or Contractor:

Date Submitted: 2011 05 13

Well owner's information package delivered ☐ Yes ☐ No

Date Package Delivered: Y Y Y Y M M D D

Date Work Completed: 2011 05 13

Ministry Use Only

Audit No. Z123959

Received JUN 02 2011

 © Queen's Printer for Ontario, 2007

Ministry's Copy

Ontario — Ministry of the Environment

Measurements recorded in: ☑ Metric ☐ Imperial

Well Tag No. *(Place Sticker and/or Print Below)* A100005

Well Record

Regulation 903 Ontario Water Resources Act

8581 Page 1 of 3

[redacted]

Address of Well Location (Street Number/Name)	Township	Lot	Concession
2770 Sheffield Ave			

County/District/Municipality	City/Town/Village	Province	Postal Code
	Ottawa	Ontario	

UTM Coordinates	Zone	Easting	Northing	Municipal Plan and Sublot Number	Other
NAD 83	18	452754	5027337		

Overburden and Bedrock Materials/Abandonment Sealing Record *(see instructions on the back of this form)*

General Colour	Most Common Material	Other Materials	General Description	Depth (m/ft) From	Depth (m/ft) To
GRY	gravel		soft	0	.31
GRY	clay	silt	soft	.31	6.1

Annular Space

Depth Set at (m/ft) From	To	Type of Sealant Used (Material and Type)	Volume Placed (m³/ft³)
0	.31	concrete/flushmount	
.31	1.22	bensead	
1.22	6.1	filter sand	

Method of Construction

☐ Cable Tool ☐ Diamond ☐ Rotary (Conventional) ☐ Jetting ☐ Rotary (Reverse) ☐ Driving ☐ Boring ☑ Digging ☐ Air percussion ☑ Other, *specify* Direct Push

Well Use

☐ Public ☐ Commercial ☐ Not used ☐ Domestic ☐ Municipal ☐ Dewatering ☑ Test Hole ☑ Monitoring ☐ Livestock ☐ Irrigation ☐ Cooling & Air Conditioning ☐ Industrial ☐ Other, *specify*

Construction Record - Casing

Inside Diameter (cm/in)	Open Hole OR Material (Galvanized, Fibreglass, Concrete, Plastic, Steel)	Wall Thickness (cm/in)	Depth (m/ft) From	Depth (m/ft) To
4.03	PVC	.368	0	1.5

Construction Record - Screen

Outside Diameter (cm/in)	Material (Plastic, Galvanized, Steel)	Slot No.	Depth (m/ft) From	Depth (m/ft) To
4.82	PVC	10	1.5	6.1

Status of Well

☐ Water Supply ☐ Replacement Well ☑ Test Hole ☐ Recharge Well ☐ Dewatering Well ☑ Observation and/or Monitoring Hole ☐ Alteration (Construction) ☐ Abandoned, Insufficient Supply ☐ Abandoned, Poor Water Quality ☐ Abandoned, other, *specify* ☐ Other, *specify*

Water Details

Water found at Depth (m/ft)	Gas	Kind of Water: Fresh	Untested	Other, specify
	☐	☐	☐	
	☐	☐	☐	
	☐	☐	☐	

Hole Diameter

Depth (m/ft) From	To	Diameter (cm/in)
0	6.1	8.25

Results of Well Yield Testing

After test of well yield, water was: ☐ Clear and sand free ☐ Other, *specify*

If pumping discontinued, give reason:

Pump intake set at (m/ft)

Pumping rate (l/min / GPM)

Duration of pumping ____ hrs + ____ min

Final water level end of pumping (m/ft)

If flowing give rate (l/min / GPM)

Recommended pump depth (m/ft)

Recommended pump rate (l/min / GPM)

Well production (l/min / GPM)

Disinfected? ☐ Yes ☐ No

Draw Down Time (min)	Draw Down Water Level (m/ft)	Recovery Time (min)	Recovery Water Level (m/ft)
Static Level			
1		1	
2		2	
3		3	
4		4	
5		5	
10		10	
15		15	
20		20	
25		25	
30		30	
40		40	
50		50	
60		60	

Map of Well Location

Please provide a map below following instructions on the back.

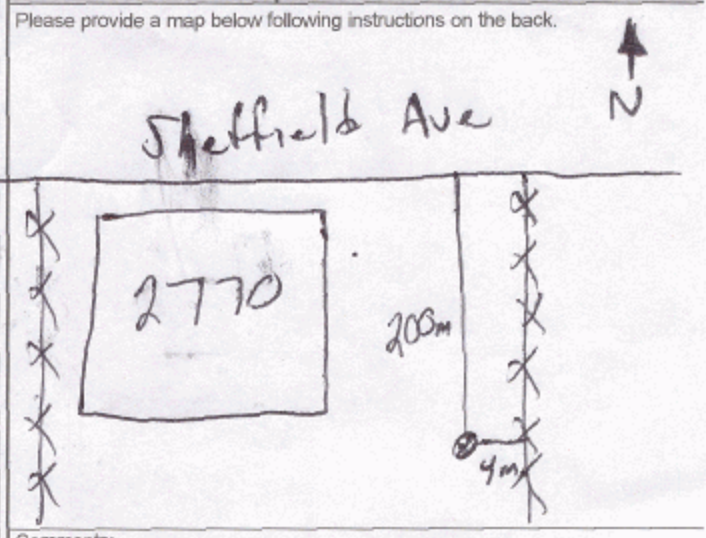

Comments:

Well Contractor and Well Technician Information

Business Name of Well Contractor	Well Contractor's Licence No.
Strata Soil Sampling Inc.	7241

Business Address (Street Number/Name)	Municipality
#2-147 West Beaver Creek Rd.	Richmond Hill

Province	Postal Code	Business E-mail Address
ON	L4B1C6	wrecords@stratasoil.com

Bus. Telephone No. (inc. area code)	Name of Well Technician (Last Name, First Name)
905 764 9349	Muir, Mike

Well Technician's Licence No.	Signature of Technician and/or Contractor	Date Submitted
3448		2011 06 03

Well owner's information package delivered ☐ Yes ☐ No

Date Package Delivered: Y Y Y Y M M D D

Date Work Completed: 2011 05 17

Ministry Use Only

Audit No. z123963

JUN 13 2011 Received

0506E (2007/12) © Queen's Printer for Ontario, 2007

Ministry's Copy

Ontario — Ministry of the Environment

Measurements recorded in: ☑ Metric ☐ Imperial

Well Tag No. *(Place Sticker and/or Print Below)* A108711

Well Record

Regulation 903 Ontario Water Resources Act

8581 Page 2 of 3

[redacted]

Address of Well Location (Street Number/Name)	Township	Lot	Concession
2770 Sheffield Ave			

County/District/Municipality	City/Town/Village	Province	Postal Code
	Ottawa	Ontario	

UTM Coordinates	Zone	Easting	Northing	Municipal Plan and Sublot Number	Other
NAD 83	18	452720	5027335		

Overburden and Bedrock Materials/Abandonment Sealing Record *(see instructions on the back of this form)*

General Colour	Most Common Material	Other Materials	General Description	Depth (m/ft) From	Depth (m/ft) To
Gry	gravel		soft	0	.61
GRY	clay	silt	soft	.61	6.1

Annular Space

Depth Set at (m/ft) From	To	Type of Sealant Used (Material and Type)	Volume Placed (m³/ft³)
0	.31	concrete/flushmount	
.31	1.22	bensea	
1.22	6.1	filter sand	

Method of Construction

☐ Cable Tool ☐ Diamond ☐ Rotary (Conventional) ☐ Jetting ☐ Rotary (Reverse) ☐ Driving ☐ Boring ☐ Digging ☐ Air percussion ☑ Other, *specify* Direct Push

Well Use

☐ Public ☐ Commercial ☐ Not used ☐ Domestic ☐ Municipal ☐ Dewatering ☑ Test Hole ☑ Monitoring ☐ Livestock ☐ Irrigation ☐ Cooling & Air Conditioning ☐ Industrial ☐ Other, *specify*

Construction Record - Casing

Inside Diameter (cm/in)	Open Hole OR Material (Galvanized, Fibreglass, Concrete, Plastic, Steel)	Wall Thickness (cm/in)	Depth (m/ft) From	Depth (m/ft) To
4.03	PVC	.368	0	1.5

Construction Record - Screen

Outside Diameter (cm/in)	Material (Plastic, Galvanized, Steel)	Slot No.	Depth (m/ft) From	Depth (m/ft) To
4.83	PVC	10	1.5	6.1

Status of Well

☐ Water Supply ☐ Replacement Well ☐ Test Hole ☐ Recharge Well ☐ Dewatering Well ☑ Observation and/or Monitoring Hole ☐ Alteration (Construction) ☐ Abandoned, Insufficient Supply ☐ Abandoned, Poor Water Quality ☐ Abandoned, other, *specify* ☐ Other, *specify*

Water Details

Water found at Depth (m/ft)	Kind of Water	Hole Diameter Depth From (m/ft)	Depth To (m/ft)	Diameter (cm/in)
☐ Gas	☐ Fresh ☐ Untested ☐ Other, *specify*	0	6.1	8.25
☐ Gas	☐ Fresh ☐ Untested ☐ Other, *specify*			
☐ Gas	☐ Fresh ☐ Untested ☐ Other, *specify*			

Results of Well Yield Testing

After test of well yield, water was: ☐ Clear and sand free ☐ Other, *specify*

If pumping discontinued, give reason:

Pump intake set at *(m/ft)*

Pumping rate *(l/min / GPM)*

Duration of pumping ____ hrs + ____ min

Final water level end of pumping *(m/ft)*

If flowing give rate *(l/min / GPM)*

Recommended pump depth *(m/ft)*

Recommended pump rate *(l/min / GPM)*

Well production *(l/min / GPM)*

Disinfected? ☐ Yes ☐ No

	Draw Down Time (min)	Draw Down Water Level (m/ft)	Recovery Time (min)	Recovery Water Level (m/ft)
Static Level				
1			1	
2			2	
3			3	
4			4	
5			5	
10			10	
15			15	
20			20	
25			25	
30			30	
40			40	
50			50	
60			60	

Map of Well Location

Please provide a map below following instructions on the back.

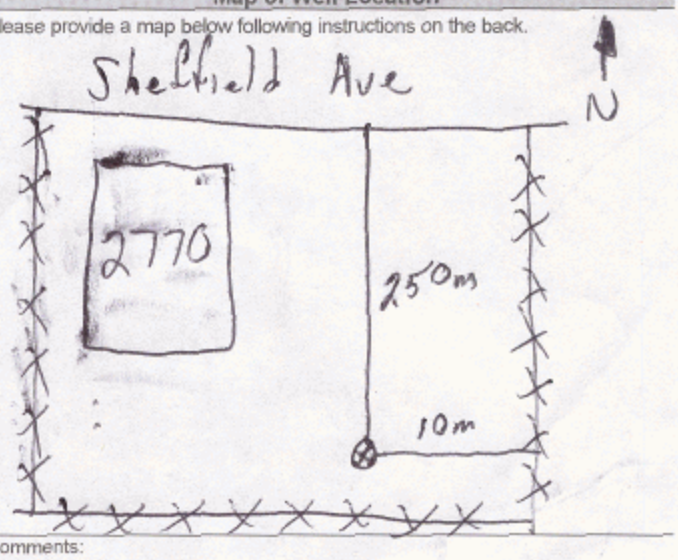

Comments:

Well Contractor and Well Technician Information

Business Name of Well Contractor	Well Contractor's Licence No.
Strata Soil Sampling Inc.	7241

Business Address (Street Number/Name)	Municipality
#2-147 West Beaver Creek Rd.	Richmond Hill

Province	Postal Code	Business E-mail Address
ON	L4B1C6	wrecords@stratasoil.com

Bus. Telephone No. (inc. area code)	Name of Well Technician (Last Name, First Name)
905 764-9304	Muir, Mike

Well Technician's Licence No.	Signature of Technician and/or Contractor	Date Submitted
3448	[signature]	2011 06 03

Well owner's information package delivered ☐ Yes ☐ No

Date Package Delivered: Y Y Y Y M M D D

Date Work Completed: 2011 05 17

Ministry Use Only

Audit No. z123964

Received JUN 13 2011

0506E (2007/12) © Queen's Printer for Ontario, 2007

Ministry's Copy

Ontario — Ministry of the Environment

Measurements recorded in: ☐ Metric ☐ Imperial

Well Tag No. *(Place Sticker and/or Print Below)* A113559

Well Record

Regulation 903 Ontario Water Resources Act

9581 Page 3 of 3

[redacted]

Address of Well Location (Street Number/Name)	Township	Lot	Concession
2770 Sheffield Ave.			

County/District/Municipality	City/Town/Village	Province	Postal Code
	Ottawa	Ontario	

UTM Coordinates	Zone	Easting	Northing	Municipal Plan and Sublot Number	Other
NAD 83	18	452724	5027367		

Overburden and Bedrock Materials/Abandonment Sealing Record *(see instructions on the back of this form)*

General Colour	Most Common Material	Other Materials	General Description	Depth (m/ft) From	Depth (m/ft) To
GRY	gravel		soft	0	.31
GRY	clay	silt	soft	.31	6.1

Annular Space

Depth Set at (m/ft) From	To	Type of Sealant Used (Material and Type)	Volume Placed (m³/ft³)
0	.31	concrete/flushmount	
.31	1.22	bmseal	
1.22	6.1	filter sand	

Method of Construction

☐ Cable Tool ☐ Diamond ☐ Rotary (Conventional) ☐ Jetting ☐ Rotary (Reverse) ☐ Driving ☐ Boring ☐ Digging ☐ Air percussion ☑ Other, *specify* Direct Push

Well Use

☐ Public ☐ Commercial ☐ Not used ☐ Domestic ☐ Municipal ☐ Dewatering ☐ Livestock ☑ Test Hole ☑ Monitoring ☐ Irrigation ☐ Cooling & Air Conditioning ☐ Industrial ☐ Other, *specify*

Construction Record - Casing

Inside Diameter (cm/in)	Open Hole OR Material (Galvanized, Fibreglass, Concrete, Plastic, Steel)	Wall Thickness (cm/in)	Depth (m/ft) From	Depth (m/ft) To
4.03	PVC	.368	0	1.5

Construction Record - Screen

Outside Diameter (cm/in)	Material (Plastic, Galvanized, Steel)	Slot No.	Depth (m/ft) From	Depth (m/ft) To
4.82	PVC	10	1.5	6.1

Status of Well

☐ Water Supply ☐ Replacement Well ☑ Test Hole ☐ Recharge Well ☐ Dewatering Well ☑ Observation and/or Monitoring Hole ☐ Alteration (Construction) ☐ Abandoned, Insufficient Supply ☐ Abandoned, Poor Water Quality ☐ Abandoned, other, *specify* ☐ Other, *specify*

Water Details

Water found at Depth (m/ft)	Gas	Kind of Water: Fresh	Untested	Other, *specify*
	☐	☐	☐	
	☐	☐	☐	
	☐	☐	☐	

Hole Diameter

Depth (m/ft) From	To	Diameter (cm/in)
0	6.1	8.25

Results of Well Yield Testing

After test of well yield, water was: ☐ Clear and sand free ☐ Other, *specify*

If pumping discontinued, give reason:

Pump intake set at *(m/ft)*

Pumping rate *(l/min / GPM)*

Duration of pumping ____ hrs + ____ min

Final water level end of pumping *(m/ft)*

If flowing give rate *(l/min / GPM)*

Recommended pump depth *(m/ft)*

Recommended pump rate *(l/min / GPM)*

Well production *(l/min / GPM)*

Disinfected? ☐ Yes ☐ No

	Draw Down Time (min)	Draw Down Water Level (m/ft)	Recovery Time (min)	Recovery Water Level (m/ft)
Static Level				
1			1	
2			2	
3			3	
4			4	
5			5	
10			10	
15			15	
20			20	
25			25	
30			30	
40			40	
50			50	
60			60	

Map of Well Location

Please provide a map below following instructions on the back.

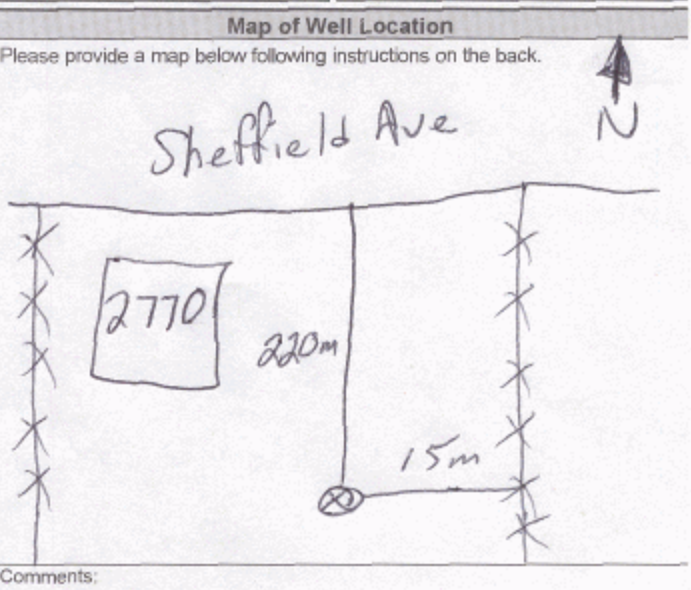

Comments:

Well Contractor and Well Technician Information

Business Name of Well Contractor	Well Contractor's Licence No.
Strata Soil Sampling Inc.	7241

Business Address (Street Number/Name)	Municipality
#2-147 West Beaver Creek	Richmond Hill

Province	Postal Code	Business E-mail Address
ON	L4B1C6	wwrecords@stratasoil.com

Bus. Telephone No. (inc. area code)	Name of Well Technician (Last Name, First Name)
905 764-9304	Muir, Mike

Well Technician's Licence No.	Signature of Technician and/or Contractor	Date Submitted
3448		2011/06/03

Well owner's information package delivered ☐ Yes ☐ No

Date Package Delivered

Date Work Completed 2011/05/17

Ministry Use Only

Audit No. z133171

JUN 13 2011 Received

0506E (2007/12) © Queen's Printer for Ontario, 2007

Ministry's Copy

A086587

8591 3/3

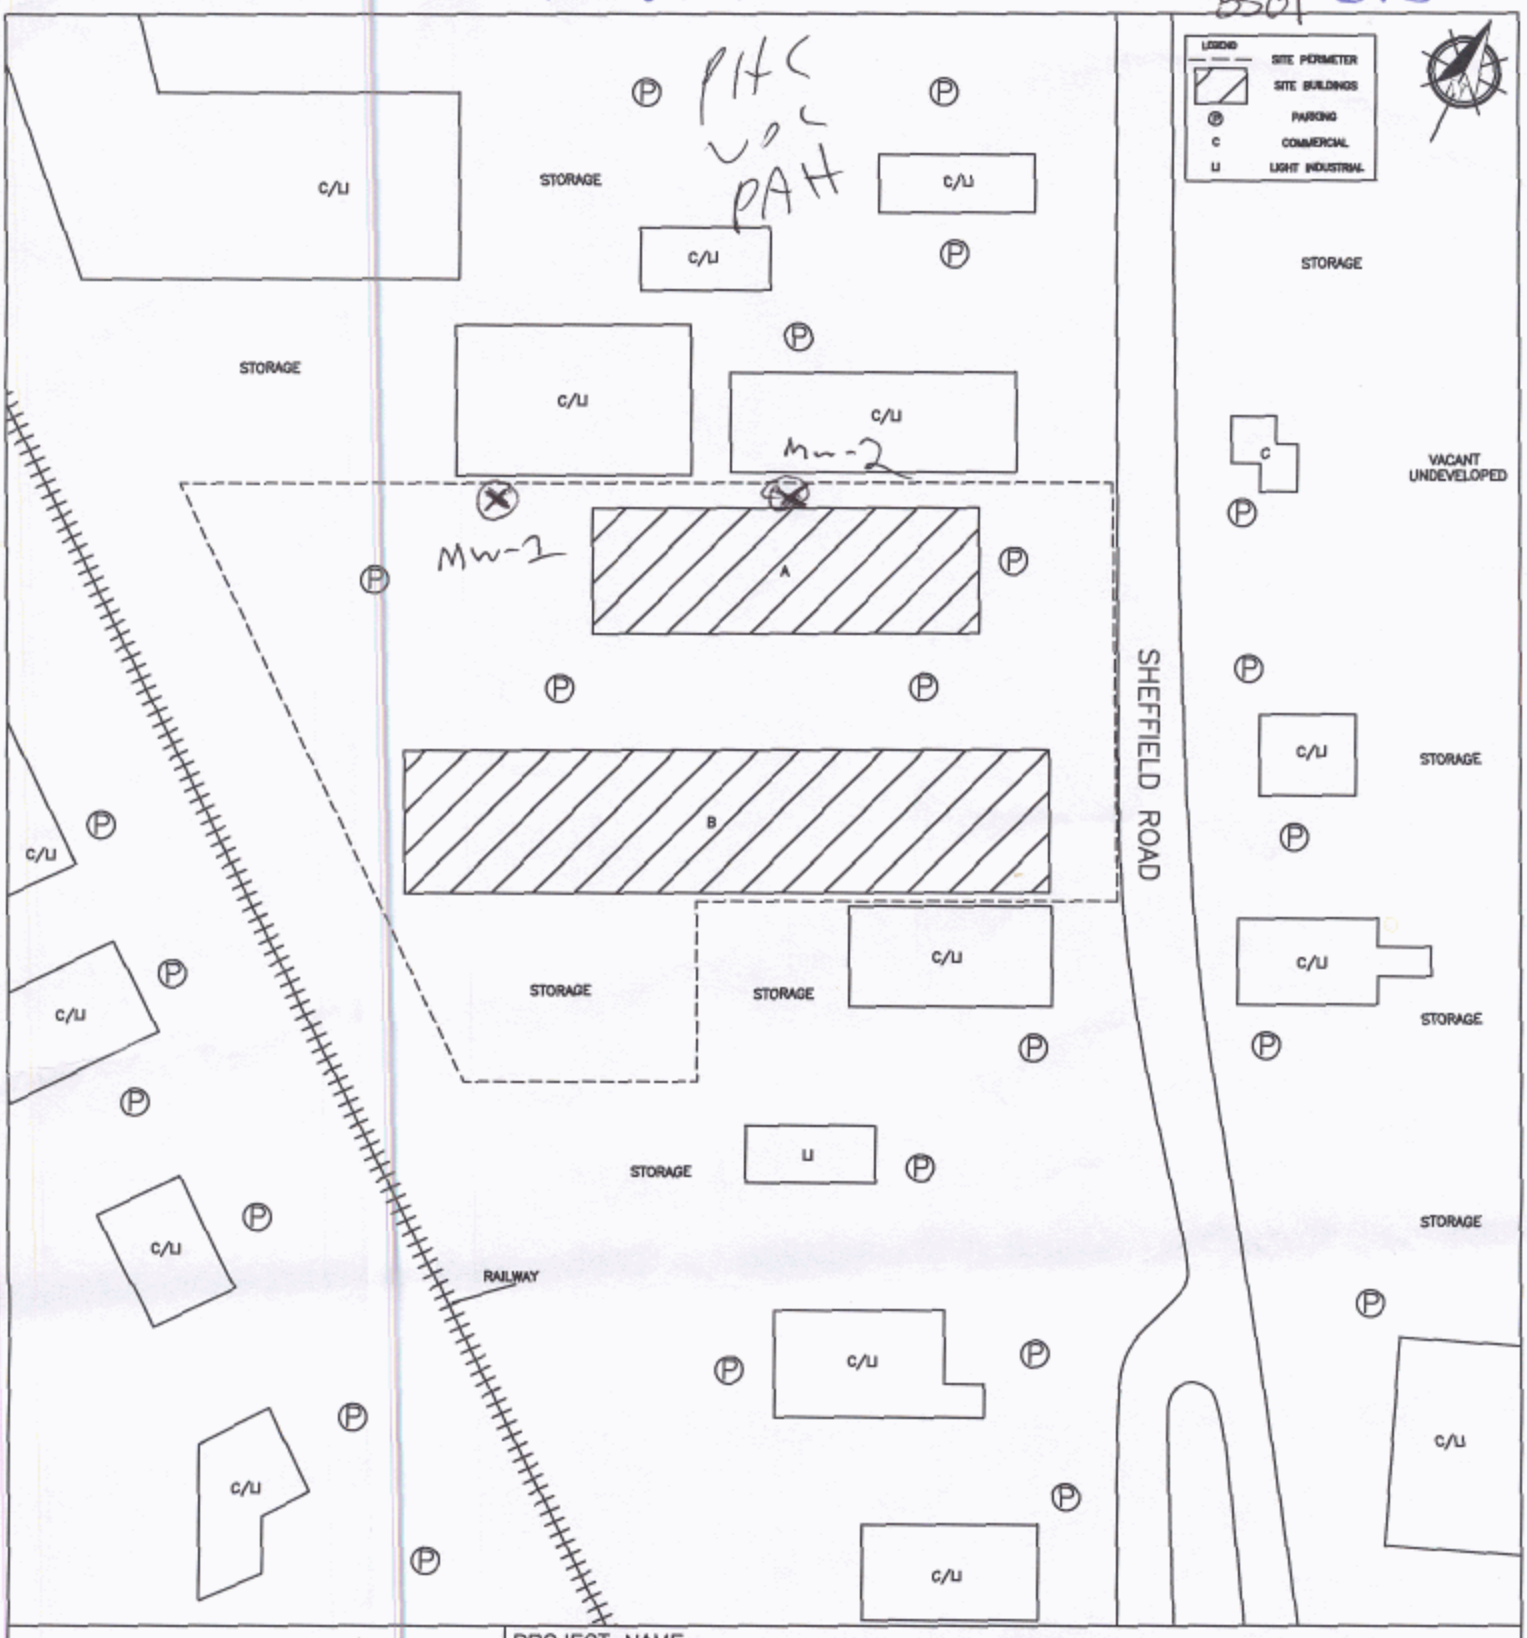

PROJECT NAME: PHASE I ENVIRONMENTAL SITE ASSESSMENT			
CLIENT NAME: 356123 ONTARIO INC.			
PROJECT LOCATION: 2760 AND 2770 SHEFFIELD ROAD, OTTAWA, ONTARIO			
DRAWING NAME: SITE AND SURROUNDING LAND USE PLAN			DRAWING NO. FIG. 2
SCALE: NTS	PROJECT NO.: 66211	DATE: APRIL 2011	

PINCHIN ENVIRONMENTAL

C-7241

JUN 13 2011

2123963 2123964 2133171

RE: Records Search for PE5930

Public Information Services <publicinformationservices@tssa.org>
Wed 11/30/2022 12:43 PM

To: Mohammed Ramadan <MRamadan@patersongroup.ca>

Please refrain from sending documents to head office. The Public Information (PI) team works remotely, mailing in applications will lengthen the overall processing time.

RECORD FOUND IN CURRENT DATABASE

Hello Mohammed,

Thank you for your request for confirmation of public information. TSSA has performed a preliminary search of TSSA's current database.

- We confirm that there are records in our current database of fuel storage tanks at the subject address(es).

Inventory Number	Address	City	Province	Postal Code	Status	Asset Class / Inventory Context	Asset Type / Inventory Iten
10904065	2655 LANCASTER RD	OTTAWA	ON	K1B 4L5	EXPIRED	FS Liquid Fuel Tank	FS LIQUID FUEL TANK
9322019	2655 LANCASTER RD	OTTAWA	ON	K1B 4L5	EXPIRED	FS Facility	FS PRIVATE FUEL OUTLET - S SERVE

For a further search in our archives, please submit an application for release of public information (PI Form) through TSSA's new Service Prepayment Portal. The associated fee must be paid via credit card (Visa or MasterCard) through a secure site.
Please follow the steps below to access the new application(s) and Service Prepayment Portal:

1. Click Release of Public Information - TSSA and click "need a copy of a document";
2. Select the appropriate application, download it and complete it in full; and
3. Proceed to page 3 of the application and click the link TSSA Service Prepayment Portal under payment options (the link will take you the secure site to pay for the release via credit card).

Accessing the Service Prepayment Portal:

1. Select new or existing customer (*if you are an existing customer, you will need your account # & postal code to access your account);
2. Select the program area: AD (Amusement Devices), BPV (Boilers and Pressure Vessels), ED (Elevating Devices), FS (Fuels Services), OE (Operating Engineers) or SKI (Ski Lifts) and click continue;
3. Enter the application form number (obtained from bottom left corner of application form) and click continue;
   a. When selecting the application form number from the drop-down menu, please make sure you select the application that begins with "PI" (i.e. PI-FS, PI-BPV etc.);
4. Complete the primary contact information section;
5. Complete the fees section;
6. Upload your completed application; and
7. Upload supporting documents (if required) and click continue.

Once all steps have been successfully completed, you will receive your receipt via email.
Questions? Please contact TSSA's Public Information Release team at publicinformationservices@tssa.org.
Although TSSA believes the information provided pursuant to your request is accurate, please note that TSSA does not warrant this information in any way whatsoever.

Kind Regards,

Nicola Carty | Public Information Agent
Public Information
345 Carlingview Drive
Toronto, Ontario M9W 6N9
Tel: +1 416-734-3221 | E-Mail: ncarty@tssa.org
www.tssa.org

Winner of 2022 5-Star Safety Cultures Award

From: Mohammed Ramadan <MRamadan@patersongroup.ca>
Sent: November 29, 2022 3:54 PM
To: Public Information Services <publicinformationservices@tssa.org>
Subject: Records Search for PE5930

[CAUTION]: This email originated outside the organisation.
Please do not click links or open attachments unless you recognise the source of this email and know the content is safe.

Good Afternoon,

Could you please complete a search of your records for underground/aboveground storage tanks, historical spills, or other incidents/infractions for the following address in Ottawa, Ontario:

2865 F Walkley Rd
2571, 2615, 2655, 2713 Lancaster Rd
2750, 2760, 2780, 2810 Sheffield Rd
1246 Humber Pl

Regards,

MOHAMMED RAMADAN, B.Sc.
Environmental Inspector

TEL: (613) 226-7381 ext. 345
DIRECT: (613) 909-8069

9 AURIGA DRIVE
OTTAWA ON K2E 7T9

patersongroup.ca

TEMPORARY SHORING DESIGN SERVICES ARE NOW AVAILABLE, PLEASE CONTACT US TO SEE HOW WE CAN HELP!

OUR DIRECT LINE FOR MATERIALS TESTING INSPECTION BOOKING HAS BEEN UPDATED,

PLEASE CALL **613-696-9677** TO BOOK AN INSPECTION.

This electronic message and any attached documents are intended only for the named recipients. This communication from the Technical Standards and Safety Authority may contain information that is privileged, confidential or otherwise protected from disclosure and it must not be disclosed, copied, forwarded or distributed without authorization. If you have received this message in error, please notify the sender immediately and delete the original message.

File Number: D06-03-22-0188

December 20, 2022

Mohammed Ramadan
Paterson Group

*Sent via email [*mramadan@patersongroup.com*]*

Dear Mr. Ramadan,

Re: Information Request
2865 F Walkley Rd. & 2760 Sheffiled Road, Ottawa, Ontario ("Subject Property")

Internal Department Circulation:

The Planning, Infrastructure and Economic Development Department has the following information in response to your request for information regarding the Subject Property:

- No information was returned on the Subject Property from Departmental circulation.

Documents Provided:

HLUI Summary Report and HLUI Map

The HLUI Summary Report Excel spreadsheet identifies HLUI area, point and line features within 250 metres of the Subject Property, as shown on the provided HLUI Map PDF. Within 500 metres of the Subject Property, landfills and Environmental Risk Management Area (ERMA) are also identified if applicable.

For more information on how to interpret the HLUI data identified in the attached excel sheet ('ADDRESS – HLUI Summary report.xlsx'), please refer to the Overview and User Guide."

Additional information may be obtained by contacting:

Ontario's Environmental Registry

The Environmental Registry found at https://ero.ontario.ca/ contains "public notices" about environmental matters being proposed by all government ministries covered by the Environmental Bill of Rights. The public notices may contain information about proposed new laws, regulations, policies and programs or about proposals to change or eliminate existing ones. By using keys words i.e. name of proponent/owner and the address one can ascertain if there is any information on the proponent and address under the following

categories: Ministry, keywords, notice types, Notice Status, Acts, Instruments and published date (all years).

The Ontario Land Registry Office

Registration of real property is recorded in the Ontario Land Registry Office through the Land Titles Act or the Registry Act. Documents relating to title and other agreements that may affect your property are available to the public for a fee. It is recommended that a property search at the Land Registry Office be included in any investigation as to the historic use of your property. The City of Ottawa cannot comment on any documents to which it is not a party.

Court House
161 Elgin Street 4th Floor
Ottawa ON K2P 2K1
Tel: (613) 239-1230
Fax: (613) 239-1422

Please note, as per the HLUI Disclaimer, that the information contained in the HLUI database has been compiled from publicly available records and other sources of information. The HLUI may contain erroneous information given that the records used as sources of information may be flawed. For instance, changes in municipal addresses over time may introduce error. Accordingly, all information from the HLUI database is provided on an "as is" basis with no representation or warranty by the City with respect to the information's accuracy or exhaustiveness in responding to the request.

Furthermore, the HLUI database and the results of this search in no way confirm the presence or absence of contamination or pollution of any kind. This information is provided on the assumption that it will not be relied upon by any person for any purpose whatsoever. The City of Ottawa denies all liability to any persons attempting to rely on any information provided from the HLUI database.

Please note that in responding to your request, the City of Ottawa does not guarantee or comment on the environmental condition of the Subject Property. You may wish to contact the Ontario Ministry of Environment and Climate Change for additional information.

If you have any further questions or comments, please contact HLUI@ottawa.ca.

Sincerely,

Amya Martinov
Student Planner

Per:

Michael Boughton, MCIP, RPP
Senior Planner
Development Review East
Planning Services
Planning, Infrastructure and Economic Development Department

MB / **AM**

Enclosures: (2)
1. HLUI Map
2. HLUI Summary Report

cc: File no. D06-03-22-0188

DATABASE REPORT

Project Property:	*Phase I ESA - 2760-2770 Sheffield Drive* *2760-2770 Sheffield Drive* *Ottawa ON K1B 3V9*
Project No:	*PE5930*
Report Type:	*Quote - Custom-Build Your Own Report*
Order No:	*22112400096*
Requested by:	*Paterson Group Inc.*
Date Completed:	*November 30, 2022*

Environmental Risk Information Services
A division of Glacier Media Inc.
1.866.517.5204 | info@erisinfo.com | erisinfo.com

Table of Contents

Table of Contents.....2
Executive Summary.....3
Executive Summary: Report Summary.....4
Executive Summary: Site Report Summary - Project Property.....6
Executive Summary: Site Report Summary - Surrounding Properties.....9
Executive Summary: Summary By Data Source.....52
Map.....105
Aerial.....106
Topographic Map.....107
Detail Report.....108
Unplottable Summary.....1168
Unplottable Report.....1171
Appendix: Database Descriptions.....1190
Definitions.....1199

Notice: IMPORTANT LIMITATIONS and YOUR LIABILITY

Reliance on information in Report: This report DOES NOT replace a full Phase I Environmental Site Assessment but is solely intended to be used as a database review of environmental records.

License for use of information in Report: No page of this report can be used without this cover page, this notice and the project property identifier. The information in Report(s) may not be modified or re-sold.

Your Liability for misuse: Using this Service and/or its reports in a manner contrary to this Notice or your agreement will be in breach of copyright and contract and ERIS may obtain damages for such mis-use, including damages caused to third parties, and gives ERIS the right to terminate your account, rescind your license to any previous reports and to bar you from future use of the Service.

No warranty of Accuracy or Liability for ERIS: The information contained in this report has been produced by ERIS Information Limited Partnership ("ERIS") using various sources of information, including information provided by Federal and Provincial government departments. The report applies only to the address and up to the date specified on the cover of this report, and any alterations or deviation from this description will require a new report. This report and the data contained herein does not purport to be and does not constitute a guarantee of the accuracy of the information contained herein and does not constitute a legal opinion nor medical advice. Although ERIS has endeavored to present you with information that is accurate, ERIS disclaims, any and all liability for any errors, omissions, or inaccuracies in such information and data, whether attributable to inadvertence, negligence or otherwise, and for any consequences arising therefrom. Liability on the part of ERIS is limited to the monetary value paid for this report.

Trademark and Copyright: You may not use the ERIS trademarks or attribute any work to ERIS other than as outlined above. This Service and Report (s) are protected by copyright owned by ERIS Information Limited Partnership. Copyright in data used in the Service or Report(s) (the "Data") is owned by ERIS or its licensors. The Service, Report(s) and Data may not be copied or reproduced in whole or in any substantial part without prior written consent of ERIS.

Executive Summary

Property Information:

Project Property:	*Phase I ESA - 2760-2770 Sheffield Drive* *2760-2770 Sheffield Drive Ottawa ON K1B 3V9*
Project No:	*PE5930*

Order Information:

Order No:	*22112400096*
Date Requested:	*November 24, 2022*
Requested by:	*Paterson Group Inc.*
Report Type:	*Quote - Custom-Build Your Own Report*

Historical/Products:

ERIS Xplorer	*ERIS Xplorer*

Executive Summary: Report Summary

Database	Name	Searched	Project Property	Boundary to 0.25km	Total
AAGR	Abandoned Aggregate Inventory	Y	0	0	0
AGR	Aggregate Inventory	Y	0	0	0
AMIS	Abandoned Mine Information System	Y	0	0	0
ANDR	Anderson's Waste Disposal Sites	Y	0	0	0
AST	Aboveground Storage Tanks	Y	0	0	0
AUWR	Automobile Wrecking & Supplies	Y	0	2	2
BORE	Borehole	Y	0	0	0
CA	Certificates of Approval	Y	0	14	14
CDRY	Dry Cleaning Facilities	Y	0	0	0
CFOT	Commercial Fuel Oil Tanks	Y	0	0	0
CHEM	Chemical Manufacturers and Distributors	Y	0	0	0
CHM	Chemical Register	Y	0	0	0
CNG	Compressed Natural Gas Stations	Y	0	0	0
COAL	Inventory of Coal Gasification Plants and Coal Tar Sites	Y	0	0	0
CONV	Compliance and Convictions	Y	0	0	0
CPU	Certificates of Property Use	Y	0	0	0
DRL	Drill Hole Database	Y	0	0	0
DTNK	Delisted Fuel Tanks	Y	0	9	9
EASR	Environmental Activity and Sector Registry	Y	0	7	7
EBR	Environmental Registry	Y	0	10	10
ECA	Environmental Compliance Approval	Y	0	10	10
EEM	Environmental Effects Monitoring	Y	0	0	0
EHS	ERIS Historical Searches	Y	5	58	63
EIIS	Environmental Issues Inventory System	Y	0	0	0
EMHE	Emergency Management Historical Event	Y	0	0	0
EPAR	Environmental Penalty Annual Report	Y	0	0	0
EXP	List of Expired Fuels Safety Facilities	Y	0	0	0
FCON	Federal Convictions	Y	0	0	0
FCS	Contaminated Sites on Federal Land	Y	0	0	0
FOFT	Fisheries & Oceans Fuel Tanks	Y	0	0	0
FRST	Federal Identification Registry for Storage Tank Systems (FIRSTS)	Y	0	0	0
FST	Fuel Storage Tank	Y	0	4	4
FSTH	Fuel Storage Tank - Historic	Y	0	2	2
GEN	Ontario Regulation 347 Waste Generators Summary	Y	18	266	284
GHG	Greenhouse Gas Emissions from Large Facilities	Y	0	0	0
HINC	TSSA Historic Incidents	Y	0	2	2

Database	Name	Searched	Project Property	Boundary to 0.25km	Total
IAFT	Indian & Northern Affairs Fuel Tanks	Y	0	0	0
INC	Fuel Oil Spills and Leaks	Y	0	0	0
LIMO	Landfill Inventory Management Ontario	Y	0	0	0
MINE	Canadian Mine Locations	Y	0	0	0
MNR	Mineral Occurrences	Y	0	0	0
NATE	National Analysis of Trends in Emergencies System (NATES)	Y	0	0	0
NCPL	Non-Compliance Reports	Y	0	0	0
NDFT	National Defense & Canadian Forces Fuel Tanks	Y	0	0	0
NDSP	National Defense & Canadian Forces Spills	Y	0	0	0
NDWD	National Defence & Canadian Forces Waste Disposal Sites	Y	0	0	0
NEBI	National Energy Board Pipeline Incidents	Y	0	0	0
NEBP	National Energy Board Wells	Y	0	0	0
NEES	National Environmental Emergencies System (NEES)	Y	0	0	0
NPCB	National PCB Inventory	Y	0	3	3
NPRI	National Pollutant Release Inventory	Y	0	22	22
OGWE	Oil and Gas Wells	Y	0	0	0
OOGW	Ontario Oil and Gas Wells	Y	0	0	0
OPCB	Inventory of PCB Storage Sites	Y	0	5	5
ORD	Orders	Y	0	0	0
PAP	Canadian Pulp and Paper	Y	0	2	2
PCFT	Parks Canada Fuel Storage Tanks	Y	0	0	0
PES	Pesticide Register	Y	0	0	0
PINC	Pipeline Incidents	Y	0	1	1
PRT	Private and Retail Fuel Storage Tanks	Y	0	4	4
PTTW	Permit to Take Water	Y	0	0	0
REC	Ontario Regulation 347 Waste Receivers Summary	Y	0	3	3
RSC	Record of Site Condition	Y	0	0	0
RST	Retail Fuel Storage Tanks	Y	0	0	0
SCT	Scott's Manufacturing Directory	Y	2	48	50
SPL	Ontario Spills	Y	0	20	20
SRDS	Wastewater Discharger Registration Database	Y	0	0	0
TANK	Anderson's Storage Tanks	Y	0	0	0
TCFT	Transport Canada Fuel Storage Tanks	Y	0	0	0
VAR	Variances for Abandonment of Underground Storage Tanks	Y	0	0	0
WDS	Waste Disposal Sites - MOE CA Inventory	Y	0	4	4
WDSH	Waste Disposal Sites - MOE 1991 Historical Approval Inventory	Y	0	0	0
WWIS	Water Well Information System	Y	0	46	46
	Total:		25	542	567

Executive Summary: Site Report Summary - Project Property

Map Key	DB	Company/Site Name	Address	Dir/Dist (m)	Elev diff (m)	Page Number
1	GEN	RANDALL'S PAINTS	2760 SHEFFIELD ROAD, UNITS 8 & 9 OTTAWA ON K1B 3V9	NE/0.0	-0.04	108
1	GEN	Richcraft Homes	2760 Sheffield Rd. Ottawa ON	NE/0.0	-0.04	108
1	EHS		2760 Sheffield Rd Ottawa ON K1B3V9	NE/0.0	-0.04	108
2	EHS		Land between 2713 Lancaster & 2760 Sheffield Ottawa ON K1B 5R6	W/0.0	-0.07	109
2	EHS		Land between 2713 Lancaster & 2760 Sheffield Ottawa ON K1B 5R6	W/0.0	-0.07	109
3	GEN	OTTAWA MOULD CRAFT LIMITED	2762A SHEFFIELD ROAD OTTAWA ON K1B 3V9	ENE/0.0	-0.07	109
4	SCT	Atlantic Packaging Products Ltd.	2764A Sheffield Rd Ottawa ON K1B 3V9	E/0.0	-0.07	109
4	SCT	Atlantic Packaging Products	2764A Sheffield Rd Ottawa ON K1B 3V9	E/0.0	-0.07	110

Map Key	DB	Company/Site Name	Address	Dir/Dist (m)	Elev diff (m)	Page Number
4	GEN	ZINCON METAL FINISHING INC.	2764A SHEFFIELD ROAD OTTAWA ON K1B3V9	E/0.0	-0.07	110
4	GEN	ZINCON METAL FINISHING INC.	2764 A SHEFFIELD ROAD OTTAWA ON K1B3V9	E/0.0	-0.07	110
4	GEN	ZINCON METAL FINISHING INC.	2764 A SHEFFIELD ROAD OTTAWA ON K1B3V9	E/0.0	-0.07	111
4	GEN	ZINCON METAL FINISHING INC.	2764 A SHEFFIELD ROAD OTTAWA ON K1B3V9	E/0.0	-0.07	111
4	GEN	ZINCON METAL FINISHING INC.	2764 A SHEFFIELD ROAD OTTAWA ON K1B3V9	E/0.0	-0.07	112
5	EHS		2768 Sheffield Rd Ottawa ON K1B3V9	E/0.0	-0.07	112
6	GEN	McFadden's Hardwood & Hardware Limited	2770 Sheffield Road Ottawa ON K1B 3V9	ESE/0.0	-0.07	112
6	GEN	McFadden's Hardwood & Hardware Inc.	2770 Sheffield Road Ottawa ON K1B 3V9	ESE/0.0	-0.07	113
6	GEN	McFadden's Hardwood & Hardware Inc.	2770 Sheffield Road Ottawa ON K1B 3V9	ESE/0.0	-0.07	113
6	GEN	McFadden's Hardwood & Hardware Inc.	2770 Sheffield Road Ottawa ON K1B 3V9	ESE/0.0	-0.07	114

Map Key	DB	Company/Site Name	Address	Dir/Dist (m)	Elev diff (m)	Page Number
6	GEN	McFadden's Hardwood & Hardware Inc.	2770 Sheffield Road Ottawa ON K1B 3V9	ESE/0.0	-0.07	114
6	GEN	McFadden's Hardwood & Hardware Inc.	2770 Sheffield Road Ottawa ON K1B 3V9	ESE/0.0	-0.07	114
6	GEN	McFadden's Hardwood & Hardware Inc.	2770 Sheffield Road Ottawa ON	ESE/0.0	-0.07	115
6	GEN	McFadden's Hardwood & Hardware Inc.	2770 Sheffield Road Ottawa ON K1B 3V9	ESE/0.0	-0.07	115
6	GEN	McFadden's Hardwood & Hardware Inc.	2770 Sheffield Road Ottawa ON K1B 3V9	ESE/0.0	-0.07	116
6	GEN	McFadden's Hardwood & Hardware Inc.	2770 Sheffield Road Ottawa ON K1B 3V9	ESE/0.0	-0.07	116
7	EHS		2865 walkley Road Ottawa ON K1B	ESE/0.0	-0.07	116

Executive Summary: Site Report Summary - Surrounding Properties

Map Key	DB	Company/Site Name	Address	Dir/Dist (m)	Elev Diff (m)	Page Number
8	WWIS		2770 SHEFFIELD AVENUE Ottawa ON ***Well ID:*** 7164219	E/15.0	-1.07	117
9	WWIS		2760 SHEFFILED ROAD Ottawa ON ***Well ID:*** 7163828	NE/16.0	-0.87	120
10	WWIS		2615 LANCASTER ST. Ottawa ON ***Well ID:*** 7218169	WNW/16.5	-0.07	123
10	WWIS		2615 LANCASTER Ottawa ON ***Well ID:*** 7253046	WNW/16.5	-0.07	126
11	WWIS		2770 SHEFFIELD AVENUE Ottawa ON ***Well ID:*** 7164220	E/26.1	-1.07	128
12	EHS		2733 Lancaster Ottawa ON	S/43.5	0.90	131
13	SCT	A. B. DICK CO. OF CANADA LTD.	2713 LANCASTER RD SUITE 110 OTTAWA ON K1B 5R6	WSW/44.3	0.93	131
13	SCT	A. B. DICK CO. OF CANADA LTD.	2713 LANCASTER RD UNIT 110 OTTAWA ON K1B 5R6	WSW/44.3	0.93	132
13	CA		2713 Lancaster Road Ottawa ON K1B 5R6	WSW/44.3	0.93	132
13	EHS		2713 Lancaster Road Ottawa ON K1B 5R6	WSW/44.3	0.93	132
13	EHS		2713 Lancaster Rd Ottawa ON K1B5R6	WSW/44.3	0.93	133
13	ECA	Convergys Customer Management Canada Inc.	2713 Lancaster Road Ottawa ON K1B 5R6	WSW/44.3	0.93	133

Map Key	DB	Company/Site Name	Address	Dir/Dist (m)	Elev Diff (m)	Page Number
13	GEN	Englobe	2713 Lancaster Rd Ottawa ON K1B 5R6	WSW/44.3	0.93	133
14	WWIS		2770 SHEFFIELD AVENUE Ottawa ON ***Well ID:*** 7164218	E/48.0	-1.07	133
15	EHS		2760, 2770 & 2780 Sheffield Road Ottawa ON	E/51.9	-1.07	136
16	NPCB	CANADA POST	RIDEAU DIVISION; 2723 LANCASTER ROAD OTTAWA ON K1A 0C3	SW/52.7	0.93	137
16	CA	2723 Lancaster Road Inc.	2723 Lancaster Road Ottawa ON	SW/52.7	0.93	137
16	ECA	2723 Lancaster Road Inc.	2723 Lancaster Road Ottawa ON K1B 4V8	SW/52.7	0.93	137
17	CA	CMP METAL PRODUCTS OTTAWA LTD.	2665 LANCASTER ROAD OTTAWA ON K1B 4L5	W/54.4	0.93	137
17	PRT	NATIONAL NEWS CO LTD	2655 LANCASTER RD OTTAWA ON K1B 4L5	W/54.4	0.93	138
17	CA		2655 Lancaster Road Ottawa ON K1B 4L5	W/54.4	0.93	138
17	EBR	CMP Metal Products Ottawa Ltd.	2665 Lancaster Road CITY OF OTTAWA ON	W/54.4	0.93	138
17	EBR	CMP Metal Products Ottawa Ltd.	2655 Lancaster Road Ottawa Ontario K1B 4L5 CITY OF OTTAWA ON	W/54.4	0.93	139
17	GEN	CMP METAL PRODUCTS LIMITED	2665 LANCASTER ROAD OTTAWA ON K1B 4L5	W/54.4	0.93	139

Map Key	DB	Company/Site Name	Address	Dir/Dist (m)	Elev Diff (m)	Page Number
17	GEN	CMP LIMITED/3405958 CANADA INC.	2655 LANCASTER ROAD OTTAWA ON K1B 4L5	W/54.4	0.93	139
17	GEN	MCFADDEN'S HARDWOOD & HARDWARE LTD.	2665 LANCASTER ROAD OTTAWA ON K1B 4L5	W/54.4	0.93	140
17	GEN	CMP LIMITED/3405958 CANADA INC.	2655 LANCASTER ROAD, BAY 1 OTTAWA ON K1B 4L5	W/54.4	0.93	140
17	GEN	CMP ADVANCED MECHANICAL SOLUTI/3405958 CANADA INC.	2655 LANCASTER ROAD, BAY 1 OTTAWA ON K1B 4L5	W/54.4	0.93	141
17	SCT	Zimac Laboratories Inc.	2655 Lancaster Rd Ottawa ON K1B 4L5	W/54.4	0.93	142
17	ECA	CMP Metal Products Ottawa Ltd.	2655 Lancaster Road Ottawa ON K1B 4L5	W/54.4	0.93	142
17	FST	NATIONAL NEWS CO LTD	2655 LANCASTER RD OTTAWA K1B 4L5 ON CA ON	W/54.4	0.93	142
18	WWIS		2770 SHEFFIELD Ottawa ON ***Well ID:*** 7163779	ENE/55.3	-1.07	143
19	WWIS		ON ***Well ID:*** 7188537	SE/55.6	0.93	146
20	PRT	BRINKS CANADA LTD	2755 LANCASTER RD OTTAWA ON K1B 4V8	SSE/57.8	0.93	147
20	SPL	TRANSPORT TRUCK	2755 LANCASTER ROAD MOTOR VEHICLE (OPERATING FLUID) OTTAWA CITY ON K1B 4V8	SSE/57.8	0.93	147
20	GEN	BRINK'S CANADA LTD.	2755 LANCASTER RD. OTTAWA ON K1B 4V8	SSE/57.8	0.93	148
20	GEN	BRINK'S CANADA LTD.	2755 LANCASTER RD. OTTAWA ON K1B 4V8	SSE/57.8	0.93	148

Map Key	DB	Company/Site Name	Address	Dir/Dist (m)	Elev Diff (m)	Page Number
20	GEN	BRINK'S CANADA LTD. 06-293	2755 LANCASTER RD. OTTAWA ON K1B 4V8	SSE/57.8	0.93	149
20	GEN	BRINK'S CANADA LIMITED	2755 LANCASTER ROAD OTTAWA ON K1B 4V8	SSE/57.8	0.93	149
20	GEN	BRINKS CANADA LTD.	2755 LANCASTER ROAD OTTAWA ON K1B 4V8	SSE/57.8	0.93	150
20	FSTH	BRINKS CANADA LTD	2755 LANCASTER RD OTTAWA ON K1B 4V8	SSE/57.8	0.93	150
20	SPL	Brinks Canada	at Brinks Canada, 2755 Lancaster Rd. in Ottawa<UNOFFICIAL> Ottawa ON K1B 4V8	SSE/57.8	0.93	150
20	FSTH	BRINKS CANADA LTD	2755 LANCASTER RD OTTAWA ON K1B 4V8	SSE/57.8	0.93	151
20	EHS		2755 Lancaster Road Ottawa ON K1B 4V8	SSE/57.8	0.93	151
20	GEN	BRINKS CANADA LTD.	2755 LANCASTER ROAD OTTAWA ON K1B 4V8	SSE/57.8	0.93	151
20	FST	BRINKS CANADA LTD	2755 LANCASTER RD OTTAWA K1B 4V8 ON CA ON	SSE/57.8	0.93	152
20	GEN	Brinks Canada Ottawa Branch	2755 Lancaster Road Ottawa ON	SSE/57.8	0.93	152
20	ECA	Brink's Canada Limited	2755 Lancaster Rd Ottawa ON	SSE/57.8	0.93	153
20	GEN	Brinks Canada Ltd	2755 Lancaster Road Ottawa ON K1B 4V8	SSE/57.8	0.93	153

Map Key	DB	Company/Site Name	Address	Dir/Dist (m)	Elev Diff (m)	Page Number
20	GEN	Brinks Canada Ltd	2755 Lancaster Road Ottawa ON K1B 4V8	SSE/57.8	0.93	153
20	GEN	Brinks Canada Ltd	2755 Lancaster Road Ottawa ON K1B 4V8	SSE/57.8	0.93	154
20	GEN	Brinks Canada Ltd	2755 Lancaster Road Ottawa ON K1B 4V8	SSE/57.8	0.93	154
21	GEN	GRAPHIC RESOURCES	1250 LEEDS AVENUE OTTAWA ON K1B 3W3	NW/57.8	-0.07	154
21	GEN	CASCADES RESOURCES	1250 LEEDS AVE. OTTAWA ON K1B 3W3	NW/57.8	-0.07	155
21	GEN	Spicers	1250 LEEDS AVE. OTTAWA ON K1B 3W3	NW/57.8	-0.07	155
21	GEN	Spicers	1250 LEEDS AVE. OTTAWA ON	NW/57.8	-0.07	156
21	GEN	Spicers	1250 LEEDS AVE. OTTAWA ON	NW/57.8	-0.07	156
21	GEN	Spicers	1250 LEEDS AVE. OTTAWA ON	NW/57.8	-0.07	157
21	GEN	Spicers	1250 LEEDS AVE. OTTAWA ON K1B 3W3	NW/57.8	-0.07	158
21	GEN	Spicers	1250 LEEDS AVE. OTTAWA ON	NW/57.8	-0.07	158
21	GEN	Spicers	1250 LEEDS AVE. OTTAWA ON KIB-3W3	NW/57.8	-0.07	159
21	GEN	Spicers	1250 LEEDS AVE. OTTAWA ON KIB-3W3	NW/57.8	-0.07	160

Map Key	DB	Company/Site Name	Address	Dir/Dist (m)	Elev Diff (m)	Page Number
21	GEN	Spicers	1250 LEEDS AVE. OTTAWA ON K1B-3W3	NW/57.8	-0.07	160
21	GEN	Spicers	1250 HUMBER PLACE OTTAWA ON K1B-3W3	NW/57.8	-0.07	161
21	GEN	Spicers	1250 HUMBER PLACE OTTAWA ON K1B-3W3	NW/57.8	-0.07	161
21	GEN	Spicers	1250 HUMBER PLACE OTTAWA ON K1B-3W3	NW/57.8	-0.07	162
21	GEN	Spicers	1250 HUMBER PLACE OTTAWA ON K1B-3W3	NW/57.8	-0.07	163
22	WWIS		2750 SLEFFIELD OTTAWA ON ***Well ID:*** 7302237	NNE/58.8	-1.07	164
23	EHS		2655 Lancaster Road Ottawa ON K1B 4L5	W/59.5	0.93	167
23	DTNK	NATIONAL NEWS CO LTD	2655 LANCASTER RD OTTAWA ON	W/59.5	0.93	167
23	DTNK	NATIONAL NEWS CO LTD	2655 LANCASTER RD OTTAWA ON	W/59.5	0.93	168
23	DTNK	NATIONAL NEWS CO LTD	2655 LANCASTER RD OTTAWA K1B 4L5 ON CA ON	W/59.5	0.93	168
23	EHS		2655 Lancaster Road Ottawa ON Ottawa ON K1B 4L5	W/59.5	0.93	169
24	WWIS		2770 SHEFFIELD AVENUE Ottawa ON ***Well ID:*** 7163778	ENE/68.1	-1.07	169
25	GEN	TRANSPORT CANADA-BROCK BLDG.	2780 SHEFIELD RD. OTTAWA ON K1A 0N5	E/68.5	-0.95	172

Map Key	DB	Company/Site Name	Address	Dir/Dist (m)	Elev Diff (m)	Page Number
25	GEN	TRANSPORT CANADA-BROCK BLDG.	2780 SHEFIELD RD. OTTAWA ON K1A 0N5	E/68.5	-0.95	173
25	GEN	TRANSPORT CANADA-BROCK BLDG. 38-453	2780 SHEFIELD RD. OTTAWA ON K1A 0N5	E/68.5	-0.95	173
25	GEN	TRANSPORT CANADA	BROCK BUILDING 2780 SHEFIELD ROAD OTTAWA ON K1A 0N5	E/68.5	-0.95	173
25	GEN	TRANSPORT CANADA	BROCK BUILDING 2780 SHEFFIELD ROAD OTTAWA ON K1B 3V9	E/68.5	-0.95	174
25	GEN	Transport Canada	Road Safety 2780 Sheffield Road Ottawa ON K1B 3V9	E/68.5	-0.95	174
25	GEN	Transport Canada	Road Safety 2780 Sheffield Road Ottawa ON K1B 3V9	E/68.5	-0.95	175
25	GEN	Flynn Canada Ltd.	2780 Sheffield Road Ottawa ON	E/68.5	-0.95	176
25	GEN	Flynn Canada Ltd.	2780 Sheffield Road Ottawa ON K1B 3V9	E/68.5	-0.95	176
25	GEN	Transport Canada	Road Safety 2780 Sheffield Road Ottawa ON K1B 3V9	E/68.5	-0.95	177
25	GEN	Flynn Canada Ltd.	2780 Sheffield Road Ottawa ON K1B 3V9	E/68.5	-0.95	177
25	GEN	Flynn Canada Ltd.	2780 Sheffield Road Ottawa ON K1B 3V9	E/68.5	-0.95	178
25	GEN	Flynn Canada Ltd.	2780 Sheffield Road Ottawa ON K1B3V9	E/68.5	-0.95	178
25	GEN	Flynn Canada Ltd.	2780 Sheffield Road Ottawa ON K1B3V9	E/68.5	-0.95	179

Map Key	DB	Company/Site Name	Address	Dir/Dist (m)	Elev Diff (m)	Page Number
25	GEN	Flynn Canada Ltd.	2780 Sheffield Road Ottawa ON K1B3V9	E/68.5	-0.95	179
25	GEN	Flynn Canada Ltd.	2780 Sheffield Road Ottawa ON K1B3V9	E/68.5	-0.95	180
25	GEN	Cooper Equipment Rentals	2780 Sheffield Road Ottawa ON K1B 3V9	E/68.5	-0.95	180
25	GEN	Cooper Equipment Rentals Limited	2780 Sheffield Road Ottawa ON K1B 3V9	E/68.5	-0.95	181
25	GEN	Cooper Equipment Rentals	2780 Sheffield Road Ottawa ON K1B 3V9	E/68.5	-0.95	181
25	GEN	Cooper Equipment Rentals Limited	2780 Sheffield Road Ottawa ON K1B 3V9	E/68.5	-0.95	182
25	GEN	Cooper Equipment Rentals Limited	2780 Sheffield Road Ottawa ON K1B 3V9	E/68.5	-0.95	182
26	WWIS		2760 SHEFFIELD STREET 2770 Ottawa ON ***Well ID:*** 7163829	NNE/68.5	-1.07	183
27	WWIS		ON ***Well ID:*** 7179959	SE/70.3	0.93	186
28	WWIS		2750 SHEFFIELD RD Ottawa ON ***Well ID:*** 7302210	NE/70.6	-1.07	187
29	EHS		2810 Sheffield Rd Ottawa ON K1B3V9	ESE/70.7	-1.07	190
30	EHS		2760 Sheffield Rd Ottawa ON K1B 3V9	ENE/71.5	-1.08	190
30	EHS		2760 Sheffield Rd Ottawa ON K1B 3V9	ENE/71.5	-1.08	191

Map Key	DB	Company/Site Name	Address	Dir/Dist (m)	Elev Diff (m)	Page Number
31	CA	ALCAN SMELTERS & CHEMICALS	2810 SHEFFIELD ROAD OTTAWA CITY ON K1B 3V9	ESE/72.6	-1.07	191
31	SPL	ALCAN CHEMICAL PRODUCTS	2810 SCHEFFIELD RD. OTTAWA PLANT 2810 SHEIFFIELD ROAD OTTAWA CITY ON	ESE/72.6	-1.07	191
31	SCT	ALCAN CHEMICALS	2810 SHEFFIELD RD OTTAWA ON K1B 3V9	ESE/72.6	-1.07	192
31	SPL	ALCAN CHEMICAL PRODUCTS	2810 SCHEFFIELD RD. 6370 KESTREL RD MISSISSAUGA OTTAWA CITY ON	ESE/72.6	-1.07	192
31	SCT	EAGLEBROOK INC.	2810 Sheffield Rd Ottawa ON K1B 3V9	ESE/72.6	-1.07	192
31	SPL	EAGLEBROOK ENVIRONMENTAL	2810 SHEFFIELD ROAD 2810 SHEFFIELD ROAD OTTAWA OTTAWA ON K1B 3V9	ESE/72.6	-1.07	193
31	EBR	Alcan Smelters & Chemicals Limited	2810 Sheffield Road CITY OF OTTAWA ON	ESE/72.6	-1.07	193
31	EHS		2810 Sheffield Rd Gloucester ON K1B 3V9	ESE/72.6	-1.07	193
31	GEN	ALCAN CHEMICAL PRODUCTS	2810 SHEIFFIELD RD. OTTAWA ON K1B 3V9	ESE/72.6	-1.07	194
31	GEN	ALCAN SMELTERS & CHEM (OUT OF BUSINESS)	2810 SHEFFIELD ROAD OTTAWA ON K1B 3V9	ESE/72.6	-1.07	194
31	GEN	ALCAN (SEE & USE ON0073705)	2810 SHEFFIELD ROAD OTTAWA ON K1B 3V9	ESE/72.6	-1.07	194
31	GEN	EAGLEBROOK INC. OF CANADA	2810 SHEFFIELD ROAD OTTAWA ON K1B 3V9	ESE/72.6	-1.07	195
31	EHS		2810 Sheffield Road Gloucester ON K1B 3B9	ESE/72.6	-1.07	195

Map Key	DB	Company/Site Name	Address	Dir/Dist (m)	Elev Diff (m)	Page Number
31	NPRI	EAGLEBROOK INC. OF CANADA	2810 SHEFFIELD ROAD NOT AVAILABLE OTTAWA ON K1B3V9	ESE/72.6	-1.07	195
31	SCT	Eaglebrook of Canada Inc.	2810 Sheffield Rd Ottawa ON K1B 3V9	ESE/72.6	-1.07	196
31	NPRI	EAGLEBROOK INC. OF CANADA	2810 SHEFFIELD ROAD NOT AVAILABLE OTTAWA ON K1B3V9	ESE/72.6	-1.07	196
31	NPRI	EAGLEBROOK INC. OF CANADA	2810 SHEFFIELD ROAD NOT AVAILABLE OTTAWA ON K1B3V9	ESE/72.6	-1.07	197
31	NPRI	KEMIRA WATER SOLUTIONS CANADA INC.	2810 SHEFFIELD ROAD NOT AVAILABLE OTTAWA ON K1B3V9	ESE/72.6	-1.07	198
31	NPRI	KEMIRA WATER SOLUTIONS CANADA INC.	2810 sheffield road Ottawa ON K1B3V9	ESE/72.6	-1.07	199
31	SCT	Kemira Water Solutions Canada	2810 Sheffield Rd Ottawa ON K1B 3V9	ESE/72.6	-1.07	200
31	SPL	Eaglebrook, Inc. of Canada	2810 Sheffield Road, Ottawa Ottawa ON K1B 3V9	ESE/72.6	-1.07	200
31	SPL	Ontario Central Railway<UNOFFICIAL>	2810 Sheffield Road, Ottawa Ottawa ON K1B 3V9	ESE/72.6	-1.07	201
31	SPL	Eaglebrook, Inc. of Canada	2810 Sheffield Road, Ottawa Ottawa ON K1B 3V9	ESE/72.6	-1.07	201
31	SPL	Eaglebrook, Inc. of Canada	2810 Sheffield Road, Ottawa Ottawa ON K1B 3V9	ESE/72.6	-1.07	202
31	EHS		2810 Sheffield Street n/a ON K1B 3V9	ESE/72.6	-1.07	202
31	NPRI	KEMIRA WATER SOLUTIONS CANADA INC.	2810 SHEFFIELD ROAD NOT AVAILABLE OTTAWA ON K1B3V9	ESE/72.6	-1.07	202

Map Key	DB	Company/Site Name	Address	Dir/Dist (m)	Elev Diff (m)	Page Number
31	GEN	Kemira Water Solutions Canada Inc	2810 SHEFFIELD ROAD OTTAWA ON K1B 3V9	ESE/72.6	-1.07	203
31	NPRI	KEMIRA WATER SOLUTIONS CANADA INC.	2810 SHEFFIELD ROAD NOT AVAILABLE OTTAWA ON K1B3V9	ESE/72.6	-1.07	204
31	NPRI	KEMIRA WATER SOLUTIONS CANADA INC.	2810 SHEFFIELD ROAD NOT AVAILABLE OTTAWA ON K1B3V9	ESE/72.6	-1.07	205
31	NPRI	KEMIRA WATER SOLUTIONS CANADA INC.	2810 SHEFFIELD ROAD NOT AVAILABLE OTTAWA ON K1B3V9	ESE/72.6	-1.07	206
31	GEN	Kemira Water Solutions Canada Inc	2810 SHEFFIELD ROAD OTTAWA ON K1B 3V9	ESE/72.6	-1.07	207
31	NPRI	KEMIRA WATER SOLUTIONS CANADA INC.	2810 SHEFFIELD ROAD NOT AVAILABLE OTTAWA ON K1B3V9	ESE/72.6	-1.07	208
31	GEN	Kemira Water Solutions Canada Inc	2810 SHEFFIELD ROAD OTTAWA ON K1B 3V9	ESE/72.6	-1.07	209
31	GEN	Kemira Water Solutions Canada Inc	2810 SHEFFIELD ROAD OTTAWA ON K1B 3V9	ESE/72.6	-1.07	210
31	GEN	Kemira Water Solutions Canada Inc	2810 SHEFFIELD ROAD OTTAWA ON K1B 3V9	ESE/72.6	-1.07	210
31	NPRI	KEMIRA WATER SOLUTIONS CANADA INC.	2810 SHEFFIELD ROAD NOT AVAILABLE OTTAWA ON K1B3V9	ESE/72.6	-1.07	211
31	GEN	Kemira Water Solutions Canada Inc	2810 SHEFFIELD ROAD OTTAWA ON	ESE/72.6	-1.07	211
31	NPRI	KEMIRA WATER SOLUTIONS CANADA INC.	2810 SHEFFIELD ROAD NOT AVAILABLE OTTAWA ON K1B3V9	ESE/72.6	-1.07	212
31	NPRI	KEMIRA WATER SOLUTIONS CANADA INC.	2810 SHEFFIELD ROAD NOT AVAILABLE OTTAWA ON K1B3V9	ESE/72.6	-1.07	213

Map Key	DB	Company/Site Name	Address	Dir/Dist (m)	Elev Diff (m)	Page Number
31	GEN	Kemira Water Solutions Canada Inc	2810 SHEFFIELD ROAD OTTAWA ON K1B 3V9	ESE/72.6	-1.07	214
31	GEN	Kemira Water Solutions Canada Inc	2810 SHEFFIELD ROAD OTTAWA ON K1B 3V9	ESE/72.6	-1.07	214
31	GEN	Kemira Water Solutions Canada Inc	2810 SHEFFIELD ROAD OTTAWA ON K1B 3V9	ESE/72.6	-1.07	215
31	NPRI	Kemira Water Solutions Canada Inc.	2810 SHEFFIELD ROAD NOT AVAILABLE OTTAWA ON K1B3V9	ESE/72.6	-1.07	215
31	NPRI	KEMIRA WATER SOLUTIONS CANADA INC.	2810 SHEFFIELD ROAD NOT AVAILABLE OTTAWA ON K1B3V9	ESE/72.6	-1.07	216
31	EHS		2810 Sheffied Road Ottawa ON	ESE/72.6	-1.07	217
32	EHS		2760 / 2770 Sheffield Road Ottawa ON K1B 3V9	ENE/77.5	-1.03	217
32	EHS		2760 / 2770 Sheffield Road Ottawa ON K1B 3V9	ENE/77.5	-1.03	217
33	WWIS		2780 SHELRIELD RD OTTAWA ON ***Well ID:*** 7302161	E/78.4	-1.77	217
34	EHS		2768 Sheffield Rd Ottawa ON K1B3V9	ENE/81.3	-1.82	221
35	WWIS		2755 LANCASTER RD OTTAWA ON ***Well ID:*** 7184080	SSE/87.3	1.23	221
36	EHS		1250 - 1280 Leeds Avenue Ottawa ON	NNW/90.5	-1.06	223
37	WWIS		2755 LANCASTER RD OTTAWA ON	SSE/94.3	1.23	223

Map Key	DB	Company/Site Name	Address	Dir/Dist (m)	Elev Diff (m)	Page Number
			Well ID: 7184079			
38	WWIS		ON ***Well ID:*** 7164221	NE/95.1	-1.07	225
39	EHS		2730 Lancaster Road Ottawa ON	S/97.5	1.93	226
40	GEN	KONE INC	2615 Lancaster Rd Unit 12 Ottawa ON K1B 5N2	WNW/98.5	0.93	226
40	GEN	Eaton Industries (Canada) Company E-ESS	2615 Lancaster Rd, Unit 26 Ottawa ON K1B 5N2	WNW/98.5	0.93	227
40	GEN	Eaton Industries (Canada) Company E-ESS	2615 Lancaster Rd, Unit 26 Ottawa ON K1B 5N2	WNW/98.5	0.93	227
40	GEN	KONE INC	2615 Lancaster Rd Unit 12 Ottawa ON K1B 5N2	WNW/98.5	0.93	228
41	SCT	Uniflex Hose Corporation Inc.	2750 Sheffield Rd Ottawa ON K1B 3V9	NE/99.0	-1.04	228
41	GEN	BYTOWN WAREHOUSING & DISTRIBUTION	2750 SHEFFIELD ROAD OTTAWA ON K1B 3V9	NE/99.0	-1.04	229
41	SCT	Novaflex Group	2750 Sheffield Rd Unit 3 Ottawa ON K1B 3V9	NE/99.0	-1.04	229
41	EASR	INVESTOR'S REAL PROPERTY FUND	2750 Sheffield RD ottawa ON K1B 3V9	NE/99.0	-1.04	230
42	SCT	BEYOND SIGNS	2615 LANCASTER RD UNIT 1 OTTAWA ON K1B 5N2	WNW/103.8	0.93	230
42	SCT	ZIPPY PRINT	2615 LANCASTER RD UNIT 12 OTTAWA ON K1B 5N2	WNW/103.8	0.93	230
42	SCT	VINYLGRAPHICS CUSTOM SIGNS	2615 LANCASTER RD SUITE 1 OTTAWA ON K1B 5N2	WNW/103.8	0.93	230

Map Key	DB	Company/Site Name	Address	Dir/Dist (m)	Elev Diff (m)	Page Number
42	SCT	AVESTIN INC.	2615 LANCASTER RD UNIT 25 OTTAWA ON K1B 5N2	WNW/103.8	0.93	231
42	SCT	BEYOND SIGNS	1-2615 Lancaster Rd Ottawa ON K1B 5N2	WNW/103.8	0.93	231
42	GEN	EATON'S IN-HOME CLEANING 49-153	2615 LANCASTER ROAD UNIT #7 OTTAWA ON K1B 5N2	WNW/103.8	0.93	231
42	GEN	EATON'S IN-HOME CLEANING	2615 LANCASTER ROAD UNIT 7 OTTAWA ON K1B 5N2	WNW/103.8	0.93	232
42	GEN	ZIPPY PRINT 43-533	2615 LANCASTER RD. #12 OTTAWA ON K1B 5N2	WNW/103.8	0.93	232
42	GEN	LABEL CENTRE, THE	2615 LANCASTER ROAD, UNIT 23 OTTAWA ON K1B 5N2	WNW/103.8	0.93	232
42	GEN	LABEL (OUT OF BUS)	2615 LANCASTER ROAD, UNIT 23 OTTAWA ON K1B 5N2	WNW/103.8	0.93	233
42	GEN	ZIPPY PRINT	2615 LANCASTER ROAD, UNIT 12 OTTAWA ON K1B 5N2	WNW/103.8	0.93	233
42	GEN	SHRED-IT	2615 LANCASTER ROAD OTTAWA ON K1B 5N2	WNW/103.8	0.93	234
42	GEN	Eaton Yale Ltd	2615 Lancaster Rd, Unit 26 Ottawa ON K1B 5N2	WNW/103.8	0.93	234
42	SCT	Fridgen Fenestration Ltd.	2615 Lancaster Rd Unit 12 Ottawa ON K1B 5N2	WNW/103.8	0.93	234
42	SCT	Miller McConnell Signs Inc.	2615 Lancaster Rd Unit 2 Ottawa ON K1B 5N2	WNW/103.8	0.93	235
42	GEN	Eaton Yale Co.	2615 Lancaster Rd, Unit 26 Ottawa ON K1B 5N2	WNW/103.8	0.93	235

Map Key	DB	Company/Site Name	Address	Dir/Dist (m)	Elev Diff (m)	Page Number
42	PAP	Eaton Electrical - Div. of Eaton Corp.	2615 Lancaster Rd Unit 26 Ottawa ON K1B 5N2	WNW/103.8	0.93	235
42	GEN	996838 Ontario Inc	2615 Lancaster Road Unit 3 Ottawa ON K1B 5N2	WNW/103.8	0.93	235
42	SCT	Peak Sportswear	2615 Lancaster Rd Unit 20 Ottawa ON K1B 5N2	WNW/103.8	0.93	236
42	EBR	Keitel Furniture Repair Ltd.	2615 Lancaster Rd Unit Unit 31 Ottawa ON K1B 5N2	WNW/103.8	0.93	236
42	HINC		2615 LANCASTER ROAD, UNIT 18 OTTAWA ON K1B 5N2	WNW/103.8	0.93	237
42	GEN	996838 Ontario Inc	2615 Lancaster Road Unit 3 Ottawa ON	WNW/103.8	0.93	237
42	GEN	Eaton Yale Company	2615 Lancaster Rd, Unit 26 Ottawa ON	WNW/103.8	0.93	237
42	GEN	Keitel Furniture Repair Ltd.	31-2615 Lancaster Road Ottawa ON	WNW/103.8	0.93	238
42	GEN	Eaton Yale Company	2615 Lancaster Rd, Unit 26 Ottawa ON	WNW/103.8	0.93	238
42	GEN	Futech	2615 Lancaster Ottawa ON K1B 5N2	WNW/103.8	0.93	238
42	GEN	996838 Ontario Inc	2615 Lancaster Road Unit 3 Ottawa ON	WNW/103.8	0.93	239
42	GEN	Eaton Yale Company	2615 Lancaster Rd, Unit 26 Ottawa ON	WNW/103.8	0.93	239
42	GEN	996838 Ontario Inc	2615 LANCASTER ROAD UNIT 2 Ottawa ON K1B 5N2	WNW/103.8	0.93	239

Map Key	DB	Company/Site Name	Address	Dir/Dist (m)	Elev Diff (m)	Page Number
42	GEN	Keitel Furniture Repair Ltd.	31-2615 Lancaster Road Ottawa ON K1B 5N2	WNW/103.8	0.93	240
42	GEN	Keitel Furniture Repair Ltd.	31-2615 Lancaster Road Ottawa ON K1B 5N2	WNW/103.8	0.93	240
42	GEN	996838 Ontario Inc	2615 LANCASTER ROAD UNIT 2 Ottawa ON K1B 5N2	WNW/103.8	0.93	240
42	GEN	Eaton Industries (Canada) Company	2615 Lancaster Rd, Unit 26 Ottawa ON K1B 5N2	WNW/103.8	0.93	241
42	GEN	Futech ottawa inc	2615 Lancaster Rd. Unit 16 Ottawa ON	WNW/103.8	0.93	241
42	EBR	Keitel Furniture Repair Ltd.	2615 Lancaster Road Unit Unit 31 Ottawa K1B 5N2 CITY OF OTTAWA ON	WNW/103.8	0.93	241
42	EHS		2615 Lancaster Road Ottawa ON	WNW/103.8	0.93	242
42	GEN	Eaton Industries (Canada) Company	2615 Lancaster Rd, Unit 26 Ottawa ON	WNW/103.8	0.93	242
42	GEN	KONE INC	2615 Lancaster Rd Unit 12 Ottawa ON	WNW/103.8	0.93	242
42	GEN	Futech ottawa inc	2615 Lancaster Rd. Unit 16 Ottawa ON	WNW/103.8	0.93	243
42	GEN	Futech ottawa inc	2615 Lancaster Rd. Unit 16 Ottawa ON K1B 5N2	WNW/103.8	0.93	243
42	GEN	KONE INC	2615 Lancaster Rd Unit 12 Ottawa ON K1B 5N2	WNW/103.8	0.93	244
42	GEN	Eaton Industries (Canada) Company	2615 Lancaster Rd, Unit 26 Ottawa ON K1B 5N2	WNW/103.8	0.93	244

Map Key	DB	Company/Site Name	Address	Dir/Dist (m)	Elev Diff (m)	Page Number
42	GEN	Futech ottawa inc	2615 Lancaster Rd. Unit 16 Ottawa ON K1B 5N2	WNW/103.8	0.93	245
42	GEN	KONE INC	2615 Lancaster Rd Unit 12 Ottawa ON K1B 5N2	WNW/103.8	0.93	245
42	GEN	Eaton Industries (Canada) Company	2615 Lancaster Rd, Unit 26 Ottawa ON K1B 5N2	WNW/103.8	0.93	245
42	GEN	MINTO PROPERTIES INC.	2615 LANCASTER ROAD UNIT 31 OTTAWA ON K1B 5N2	WNW/103.8	0.93	246
42	GEN	Futech ottawa inc	2615 Lancaster Rd. Unit 16 Ottawa ON K1B 5N2	WNW/103.8	0.93	246
42	GEN	KONE INC	2615 Lancaster Rd Unit 12 Ottawa ON K1B 5N2	WNW/103.8	0.93	247
42	GEN	Eaton Industries (Canada) Company	2615 Lancaster Rd, Unit 26 Ottawa ON K1B 5N2	WNW/103.8	0.93	247
42	GEN	Eaton Industries (Canada) Company E-ESS	2615 Lancaster Rd, Unit 26 Ottawa ON K1B 5N2	WNW/103.8	0.93	247
42	GEN	Futech ottawa inc	2615 Lancaster Rd. Unit 16 Ottawa ON K1B 5N2	WNW/103.8	0.93	248
42	GEN	KONE INC	2615 Lancaster Rd Unit 12 Ottawa ON K1B 5N2	WNW/103.8	0.93	248
42	EHS		2615 Lancaster Rd Ottawa ON K1B 5N2	WNW/103.8	0.93	249
42	GEN	Eaton Industries (Canada) Company E-ESS	2615 Lancaster Rd, Unit 26 Ottawa ON K1B 5N2	WNW/103.8	0.93	249
42	GEN	KONE INC	2615 Lancaster Rd Unit 12 Ottawa ON K1B 5N2	WNW/103.8	0.93	250

Map Key	DB	Company/Site Name	Address	Dir/Dist (m)	Elev Diff (m)	Page Number
43	EHS		2700 Lancaster Rd Ottawa ON K1B4T7	SW/105.2	1.23	250
44	EHS		1280 Leeds Avenue Ottawa ON K1B 3W3	NNW/111.5	-1.07	250
45	WWIS		2750 SHEFFIELD RD Ottawa ON ***Well ID:*** 7307310	ENE/111.6	-2.07	250
46	EHS		1250 - 1270 & 1280 Leeds Avenue Ottawa ON	NW/112.0	-1.03	254
47	WWIS		2750 SHEFFIELD Ottawa ON ***Well ID:*** 7307313	NE/114.2	-2.19	254
48	SCT	VOLCANO TECHNOLOGIES INC.	2710 LANCASTER RD UNIT 113 OTTAWA ON K1B 4W8	SW/123.9	1.23	258
48	SCT	VOLCANO INTERNATIONAL INC.	2710 LANCASTER RD UNIT13 OTTAWA ON K1B 4W8	SW/123.9	1.23	258
48	GEN	LIN MAR PRINTING	2710 LANCASTER ROAD UNIT 103 OTTAWA ON K1B 4W8	SW/123.9	1.23	258
48	GEN	LIN MAR (OUT OF BUS)	2710 LANCASTER ROAD UNIT 103 OTTAWA ON K1B 4W8	SW/123.9	1.23	258
48	GEN	MORGUARD INVESTMENTS LTD.	2710 LANCASTER ROAD OTTAWA ON	SW/123.9	1.23	259
48	GEN	MORGUARD INVESTMENTS LTD.	2710 LANCASTER ROAD OTTAWA ON K1B 4W8	SW/123.9	1.23	259
48	SCT	Diversified Nutrition	2710 Lancaster Rd Unit 109 Ottawa ON K1B 4W8	SW/123.9	1.23	260
48	GEN	MORGUARD INVESTMENTS LTD.	2710 LANCASTER ROAD OTTAWA ON	SW/123.9	1.23	260

Map Key	DB	Company/Site Name	Address	Dir/Dist (m)	Elev Diff (m)	Page Number
48	GEN	Asbex Ltd	101-2710 Lancaster Rd Ottawa ON	SW/123.9	1.23	261
48	GEN	MORGUARD INVESTMENTS LTD.	2710 LANCASTER ROAD OTTAWA ON	SW/123.9	1.23	261
48	GEN	MORGUARD INVESTMENTS LTD.	2710 LANCASTER ROAD OTTAWA ON	SW/123.9	1.23	262
48	GEN	Asbex Ltd	101-2710 Lancaster Rd Ottawa ON	SW/123.9	1.23	263
48	GEN	Asbex Ltd	101-2710 Lancaster Rd Ottawa ON	SW/123.9	1.23	263
48	GEN	MORGUARD INVESTMENTS LTD.	2710 LANCASTER ROAD OTTAWA ON K1B 4W8	SW/123.9	1.23	264
48	GEN	Asbex Ltd	101-2710 Lancaster Rd Ottawa ON	SW/123.9	1.23	264
48	EASR	PENSIONFUND REALTY LIMITED	2710 LANCASTER RD OTTAWA ON K1B 4W8	SW/123.9	1.23	265
48	GEN	MORGUARD INVESTMENTS LTD.	2710 LANCASTER ROAD, UNIT 107 OTTAWA ON K1B 4W8	SW/123.9	1.23	265
48	GEN	Asbex Ltd	101-2710 Lancaster Rd Ottawa ON K1B4W8	SW/123.9	1.23	266
48	GEN	Asbex Ltd	101-2710 Lancaster Rd Ottawa ON K1B4W8	SW/123.9	1.23	266
48	GEN	MORGUARD INVESTMENTS LTD.	2710 LANCASTER ROAD, UNIT 107 OTTAWA ON K1B 4W8	SW/123.9	1.23	267
48	GEN	Asbex Ltd	101-2710 Lancaster Rd Ottawa ON K1B4W8	SW/123.9	1.23	267

Map Key	DB	Company/Site Name	Address	Dir/Dist (m)	Elev Diff (m)	Page Number
48	GEN	MORGUARD INVESTMENTS LTD.	2710 LANCASTER ROAD, UNIT 107 OTTAWA ON K1B 4W8	SW/123.9	1.23	268
48	GEN	MORGUARD INVESTMENTS LTD.	2710 LANCASTER ROAD, UNIT 107 OTTAWA ON K1B 4W8	SW/123.9	1.23	268
48	GEN	Asbex Ltd	101-2710 Lancaster Rd Ottawa ON K1B4W8	SW/123.9	1.23	268
48	GEN	MORGUARD INVESTMENTS LTD.	2710 LANCASTER ROAD, UNIT 107 OTTAWA ON K1B 4W8	SW/123.9	1.23	269
48	GEN	Heritage Food Service Group of Canada	2710 Lancaster Road Unit115 Ottawa ON K1B 4T7	SW/123.9	1.23	269
48	GEN	Morguard Investments Ltd	2710 Lancaster Rd Ottawa ON K1R 7S8	SW/123.9	1.23	270
49	WWIS		2750 SHEFFIELD OTTAWA ON ***Well ID:*** 7302241	ENE/124.1	-2.07	270
50	EHS		2615 Lancaster Rd Ottawa ON K1B 5N2	W/124.9	0.93	274
50	EHS		2615 Lancaster Rd Ottawa ON K1B 5N2	W/124.9	0.93	274
51	SCT	U C SIGNS INC.	2870 SHEFFIELD RD OTTAWA ON K1B 3V9	ESE/127.4	-0.38	274
51	SCT	Ray Neon Signs Inc.	2870 Sheffield Rd Ottawa ON K1B 3V9	ESE/127.4	-0.38	274
51	SCT	Kelly Signs (2002) Inc.	2870 Sheffield Rd Ottawa ON K1B 3V9	ESE/127.4	-0.38	275
51	GEN	PORTAMATIC INCORPORATED	2870 SHEFFIELD ROAD OTTAWA ON K1B 3V9	ESE/127.4	-0.38	275

Map Key	DB	Company/Site Name	Address	Dir/Dist (m)	Elev Diff (m)	Page Number
51	GEN	RAY NEON-PLASTICS INC.	2870 SHEFFIELD ROAD OTTAWA ON K1B 3V9	ESE/127.4	-0.38	276
51	GEN	RAY NEON SIGNS INC.	2870 SHEFFIELD ROAD OTTAWA ON K1B 3V9	ESE/127.4	-0.38	276
51	SPL	Ministry of the Environment<UNOFFICIAL>	2870 Sheffield Drive 2870 SHEFFIELD DRIVE.<UNOFFICIAL> Ottawa ON K1B 3V9	ESE/127.4	-0.38	276
51	GEN	RAY NEON SIGNS INC.	2870 SHEFFIELD ROAD OTTAWA ON K1B 3V9	ESE/127.4	-0.38	277
51	GEN	RAY NEON SIGNS INC.	2870 SHEFFIELD ROAD OTTAWA ON K1B 3V9	ESE/127.4	-0.38	277
51	GEN	RAY NEON SIGNS INC.	2870 SHEFFIELD ROAD OTTAWA ON K1B 3V9	ESE/127.4	-0.38	278
51	GEN	RAY NEON SIGNS INC.	2870 SHEFFIELD ROAD OTTAWA ON K1B 3V9	ESE/127.4	-0.38	278
51	GEN	RAY NEON SIGNS INC.	2870 SHEFFIELD ROAD OTTAWA ON	ESE/127.4	-0.38	279
51	GEN	RAY NEON SIGNS INC.	2870 SHEFFIELD ROAD OTTAWA ON K1B 3V9	ESE/127.4	-0.38	279
51	GEN	RAY NEON SIGNS INC.	2870 SHEFFIELD ROAD OTTAWA ON K1B 3V9	ESE/127.4	-0.38	279
51	GEN	RAY NEON SIGNS INC.	2870 SHEFFIELD ROAD OTTAWA ON K1B 3V9	ESE/127.4	-0.38	280
51	GEN	RAY NEON SIGNS INC.	2870 SHEFFIELD ROAD OTTAWA ON K1B 3V9	ESE/127.4	-0.38	280
51	GEN	RAY NEON SIGNS INC.	2870 SHEFFIELD ROAD OTTAWA ON K1B 3V9	ESE/127.4	-0.38	281

Map Key	DB	Company/Site Name	Address	Dir/Dist (m)	Elev Diff (m)	Page Number
51	EHS		2870 Sheffield Road Ottawa ON K1B 1A4	ESE/127.4	-0.38	281
51	EHS		2870 Sheffield Road Ottawa ON K1B 1A4	ESE/127.4	-0.38	281
52	SCT	SAPUTO FOODS LTD.	1280 LEEDS AVE SUITE 5 OTTAWA ON K1B 3W3	NNW/129.1	-1.07	281
52	SCT	Warnaco of Canada Company	1270 Leeds Ave Ottawa ON K1B 3W3	NNW/129.1	-1.07	282
52	SCT	Saputo Inc. - Cheese Division	1280 Leeds Ave Unit 5 Ottawa ON K1B 3W3	NNW/129.1	-1.07	282
52	GEN	The salvation Army Eastern Ontario Recycling Cent	1280 Leeds Ave. Unit # 6 Ottawa ON K1B 3W3	NNW/129.1	-1.07	282
52	SCT	Cape Marketing Enterprises	1280 Leeds Ave Unit 5 Ottawa ON K1B 3W3	NNW/129.1	-1.07	283
52	EBR	Stericycle, Inc.	1280 Leeds Avenue Unit 5 Ottawa K1B 3W3 CITY OF OTTAWA ON	NNW/129.1	-1.07	284
52	PINC		1280 Leeds Avenue, Ottawa ON	NNW/129.1	-1.07	284
52	GEN	The salvation Army Eastern Ontario Recycling Cent	1280 Leeds Ave. Unit # 6 Ottawa ON K1B 3W3	NNW/129.1	-1.07	285
52	WDS	Stericycle, Inc.	1280 Leeds Ave Ottawa ON L6T 5M4	NNW/129.1	-1.07	285
52	GEN	The salvation Army Eastern Ontario Recycling Cent	1280 Leeds Ave. Unit # 6 Ottawa ON K1B 3W3	NNW/129.1	-1.07	286
52	GEN	The salvation Army Eastern Ontario Recycling Cent	1280 Leeds Ave. Unit # 6 Ottawa ON K1B 3W3	NNW/129.1	-1.07	287

Map Key	DB	Company/Site Name	Address	Dir/Dist (m)	Elev Diff (m)	Page Number
52	GEN	The salvation Army Eastern Ontario Recycling Cent	1280 Leeds Ave. Unit # 6 Ottawa ON K1B 3W3	NNW/129.1	-1.07	288
52	GEN	Stericycle, ULC	1280 Leeds Avenue Ottawa City ON	NNW/129.1	-1.07	289
52	GEN	YRC REIMER EXPRESS LINES LTD.	1270 LEEDS AVENUE OTTAWA ON	NNW/129.1	-1.07	289
52	GEN	The salvation Army Eastern Ontario Recycling Cent	1280 Leeds Ave. Unit # 6 Ottawa ON	NNW/129.1	-1.07	289
52	GEN	Stericycle, ULC	1280 Leeds Avenue Ottawa City ON	NNW/129.1	-1.07	290
52	EASR	ADMNS LEEDS INVESTMENT CORPORATION	1280 LEEDS AVE OTTAWA ON K1B 3W3	NNW/129.1	-1.07	292
52	EASR	ADMNS LEEDS INVESTMENT CORPORATION	1270 LEEDS AVE OTTAWA ON K1B 3W3	NNW/129.1	-1.07	292
52	EBR	Stericycle, ULC	1280 Leeds Avenue Unit 7-8 Ottawa CITY OF OTTAWA ON	NNW/129.1	-1.07	293
52	WDS	Stericycle, ULC	1280 Leeds Ave Part of lots 24 and 25, Concession 3, Ottawa Front Ottawa ON L6T 5M4	NNW/129.1	-1.07	293
52	GEN	Stericycle, ULC	1280 Leeds Avenue Ottawa City ON K1B 3W3	NNW/129.1	-1.07	294
52	GEN	The salvation Army Eastern Ontario Recycling Cent	1280 Leeds Ave. Unit # 6 Ottawa ON K1B3W3	NNW/129.1	-1.07	295
52	GEN	The salvation Army Eastern Ontario Recycling Cent	1280 Leeds Ave. Unit # 6 Ottawa ON K1B3W3	NNW/129.1	-1.07	296

Map Key	DB	Company/Site Name	Address	Dir/Dist (m)	Elev Diff (m)	Page Number
52	GEN	Stericycle, ULC	1280 Leeds Avenue Ottawa City ON K1B 3W3	NNW/129.1	-1.07	297
52	GEN	The salvation Army Eastern Ontario Recycling Cent	1280 Leeds Ave. Unit # 6 Ottawa ON K1B3W3	NNW/129.1	-1.07	299
52	GEN	Stericycle, ULC	1280 Leeds Avenue Ottawa City ON K1B 3W3	NNW/129.1	-1.07	300
52	GEN	Stericycle, ULC	1280 Humber Place Units 7 - 8 Ottawa City ON K1B 3W3	NNW/129.1	-1.07	302
52	GEN	The salvation Army Eastern Ontario Recycling Cent	1280 Leeds Ave. Unit # 6 Ottawa ON K1B3W3	NNW/129.1	-1.07	306
52	GEN	Etrilum Light Inc	1270 Leeds Avenue Ottawa ON K1B 3W3	NNW/129.1	-1.07	307
52	WDS	Stericycle, ULC	1280 Leeds Ave Part of lots 24 and 25, Concession 3, Ottawa Front Ottawa ON L6T 5R7	NNW/129.1	-1.07	307
52	GEN	YRC Freight	1270 Humber Place OTTAWA ON K1B 3W3	NNW/129.1	-1.07	308
52	GEN	Stericycle, ULC	1280 Humber Place Units 7 - 8 Ottawa City ON K1B 3W3	NNW/129.1	-1.07	308
52	GEN	The salvation Army Eastern Ontario Recycling Cent	1280 Humber Place. Unit # 6 Ottawa ON K1B3W3	NNW/129.1	-1.07	312
52	WDS	Stericycle, Inc.	1280 Leeds Ave Ottawa ON L6T 5M4	NNW/129.1	-1.07	313
52	REC	STERICYCLE, ULC	1280 LEEDS AVENUE OTTAWA ON K1B 3W3	NNW/129.1	-1.07	314
52	REC	STERICYCLE, ULC	1280 HUMBER PLACE UNITS 7-8 OTTAWA ON K1B 3W3	NNW/129.1	-1.07	583

Map Key	DB	Company/Site Name	Address	Dir/Dist (m)	Elev Diff (m)	Page Number
53	EHS		2750 Lancaster Road Ottawa ON K1B 4S4	S/130.9	2.73	993
54	WWIS		2750 SLEFFIELD OTTAWA ON ***Well ID:*** 7302238	NE/131.6	-2.12	993
55	EHS		2664 Lancaster Rd Ottawa ON K1B 4T7	W/132.6	1.23	996
56	EHS		2750 Sheffield Rd Ottawa ON K1B3V9	NE/133.0	-2.07	997
57	AUWR	UPPER CANADA AUTO SUPPLY INC	2759 LANCASTER RD OTTAWA ON K1B 4V8	SSE/133.1	0.88	997
57	GEN	Ottawa Metro Towing	2759 Lancaster rd Ottawa ON K1B4V8	SSE/133.1	0.88	997
57	GEN	Ottawa Metro Towing	2759 Lancaster rd Ottawa ON K1B4V8	SSE/133.1	0.88	997
57	GEN	Ottawa Metro Towing	2759 Lancaster rd Ottawa ON K1B4V8	SSE/133.1	0.88	998
58	WWIS		2750 Sheffield rd Ottawa ON ***Well ID:*** 7365291	ENE/133.2	-2.07	998
59	SPL	Waste Management Inc.	2676 LANCASTER RD.<UNOFFICIAL> Ottawa ON K1B 4T7	WSW/138.5	0.93	1001
60	WWIS		2750 SHEFFIELD RD Ottawa ON ***Well ID:*** 7307311	ENE/141.5	-2.07	1002
61	WWIS		2750 SHEFFIELD RD Ottawa ON ***Well ID:*** 7307319	ENE/144.4	-2.07	1005
62	WWIS		2750 Sheffield rd Ottawa ON ***Well ID:*** 7365290	ENE/147.9	-2.07	1009

Map Key	DB	Company/Site Name	Address	Dir/Dist (m)	Elev Diff (m)	Page Number
63	WWIS		2750 SHEFFIELD OTTAWA ON ***Well ID:*** 7302240	ENE/148.9	-2.07	1011
64	GEN	MCCUTCHEON GRAPHICS INC.	OTTAWA BRANCH 2668 LANCASTER ROAD OTTAWA ON K1B 4T7	W/149.7	1.36	1015
64	GEN	MCCUTCHEON GRAPHICS INC. 25-162	OTTAWA BRANCH 2668 LANCASTER ROAD OTTAWA ON K1B 4T7	W/149.7	1.36	1015
65	WWIS		2750 SHEFFIELD RD Ottawa ON ***Well ID:*** 7307312	ENE/151.9	-2.07	1015
66	SPL	Enbridge Gas Distribution Inc.	2678 Lancaster rd Ottawa ON K1B 4T7	WSW/152.3	2.01	1019
66	HINC		2678 LANCASTER ROAD OTTAWA ON K1B 4T7	WSW/152.3	2.01	1019
66	SPL	Enbridge Gas Distribution Inc.	2678 Lancaster Rd Ottawa ON	WSW/152.3	2.01	1020
66	EASR	PENSIONFUND REALTY LIMITED	2678 LANCASTER RD OTTAWA ON K1B 4T7	WSW/152.3	2.01	1020
67	WWIS		2750 SHEFFIELD Ottawa ON ***Well ID:*** 7307318	ENE/154.2	-2.07	1021
68	WWIS		2760 SHEFFIELD ROAD Ottawa ON ***Well ID:*** 7163827	ENE/154.8	-2.07	1024
69	EHS		2810 Sheffield Road Ottawa ON K1B 3V9	E/156.4	-2.07	1027
70	EHS		2700 Lancaster Rd Ottawa ON K1B4T7	SW/156.7	1.93	1027
71	EHS		2700 Lancaster Rd Ottawa ON K1B 4T7	SW/157.5	1.93	1027

Map Key	DB	Company/Site Name	Address	Dir/Dist (m)	Elev Diff (m)	Page Number
71	EHS		2700 Lancaster Rd Ottawa ON K1B 4T7	SW/157.5	1.93	1028
72	EHS		2660 - 2772 Lancaster Road Ottawa ON	WSW/158.6	1.93	1028
73	GEN	COMMERCIAL PRINTERS LTD.	2660 LANCASTER ROAD OTTAWA ON K1B 4T7	WSW/158.8	1.93	1028
73	GEN	COMMERCIAL (OUT OF BUSINESS) 10-152	2660 LANCASTER ROAD OTTAWA ON K1B 4T7	WSW/158.8	1.93	1028
74	SCT	AUDOR COMMUNICATIONS INC	2700 LANCASTER RD UNIT 120 OTTAWA ON K1B 4T7	WSW/158.9	1.93	1029
74	SCT	ACI AUDOR COMMUNICATIONS INC.	2700 Lancaster Rd Suite 118 Ottawa ON K1B 4T7	WSW/158.9	1.93	1029
74	GEN	DV Systems Inc.	2700 Lancaster Rd. Unit 112 Ottawa ON	WSW/158.9	1.93	1029
74	EASR	PENSIONFUND REALTY LIMITED	2700 LANCASTER RD OTTAWA ON K1B 4T7	WSW/158.9	1.93	1030
74	GEN	DV Systems Inc.	2700 Lancaster Rd. Unit 112 Ottawa ON K1B 4T7	WSW/158.9	1.93	1030
74	GEN	DV Systems Inc.	2700 Lancaster Rd. Unit 112 Ottawa ON K1B 4T7	WSW/158.9	1.93	1030
74	GEN	DV Systems Inc.	2700 Lancaster Rd. Unit 112 Ottawa ON K1B 4T7	WSW/158.9	1.93	1031
74	GEN	DV Systems Inc.	2700 Lancaster Rd. Unit 112 Ottawa ON K1B 4T7	WSW/158.9	1.93	1031
74	EHS		2700 Lancaster Road Ottawa ON K1B 4T7	WSW/158.9	1.93	1031

Map Key	DB	Company/Site Name	Address	Dir/Dist (m)	Elev Diff (m)	Page Number
74	GEN	DV Systems Inc.	2700 Lancaster Rd. Unit 112 Ottawa ON K1B 4T7	WSW/158.9	1.93	1032
74	GEN	Fastenal	2700 Lancaster Rd. Unit # 108 Ottawa ON K1B 4T7	WSW/158.9	1.93	1032
75	EHS		2750-2772 Lancaster Rd Ottawa ON K1B 4S4	S/159.4	2.93	1032
76	EHS		2660-2678 Lancaster Rd Ottawa ON K1B 4T7	WSW/159.5	1.93	1033
77	WWIS		2750 Sheffield rd Ottawa ON ***Well ID:*** 7365294	NE/168.9	-2.07	1033
78	EHS		MUP 8 - BLackstone to Lancaster Ottawa ON K1B	SW/175.3	2.00	1036
78	EHS		MUP 8 - BLackstone to Lancaster Ottawa ON K1B	SW/175.3	2.00	1036
79	PRT	CABANO TRANSPORT INC	2740 SHEFFIELD RD OTTAWA ON K1B 3V9	NE/176.7	-2.07	1037
79	GEN	BRAZEAU TRANSPORT INC.	2740 SHEFFIELD RD. OTTAWA ON K1B 3V9	NE/176.7	-2.07	1037
79	GEN	TRANSPORT CABANO INC.	2740 SHEFFIELD ROAD, OTTAWA C/O 1151 MARTIN GROVE RD. REXDALE ON K1B 3V9	NE/176.7	-2.07	1037
79	GEN	TRANSPORT CABANO INC. 06-204	2740 SHEFFIELD ROAD, OTTAWA C/O 1151 MARTIN GROVE RD. REXDALE ON K1B 3V9	NE/176.7	-2.07	1038
79	GEN	PAULS TRANSFER AND DELIVERY LTD.	2740 SHEFFIELD ROAD OTTAWA ON K1B 3V9	NE/176.7	-2.07	1038

Map Key	DB	Company/Site Name	Address	Dir/Dist (m)	Elev Diff (m)	Page Number
79	GEN	PAULS TRANSFER AND DELIVERY LTD. 31-648	2740 SHEFFIELD ROAD OTTAWA ON K1B 3V9	NE/176.7	-2.07	1038
79	GEN	GRANT P MCDONALD HOLDINGS INC	2740 SHEFFIELD ROAD OTTAWA ON K1B 3V9	NE/176.7	-2.07	1039
79	SPL	Day & Ross Inc.	2740 Sheffield Rd Ottawa ON K1B 3V9	NE/176.7	-2.07	1039
79	DTNK	CABANO TRANSPORT INC	2740 SHEFFIELD RD OTTAWA ON	NE/176.7	-2.07	1040
79	DTNK	CABANO TRANSPORT INC	2740 SHEFFIELD RD OTTAWA ON	NE/176.7	-2.07	1040
79	GEN	Day and Ross Transportation Group	2740 Sheffield Road Ottawa ON K1B 3V9	NE/176.7	-2.07	1041
79	GEN	Day and Ross Transportation Group	2740 Sheffield Road Ottawa ON K1B 3V9	NE/176.7	-2.07	1041
79	GEN	Day and Ross Transportation Group	2740 Sheffield Road Ottawa ON K1B 3V9	NE/176.7	-2.07	1042
79	DTNK	CABANO TRANSPORT INC	2740 SHEFFIELD RD OTTAWA K1B 3V9 ON CA ON	NE/176.7	-2.07	1042
79	EHS		2740 Sheffield Road Ottawa ON K1B 3V8	NE/176.7	-2.07	1043
79	FST	CABANO TRANSPORT INC	2740 SHEFFIELD RD OTTAWA K1B 3V9 ON CA ON	NE/176.7	-2.07	1043
79	GEN	Rush Truck Centres of Canada	2740 Sheffield Rd Ottawa ON K1B 3V9	NE/176.7	-2.07	1044
79	GEN	Day and Ross	2740 Sheffield Road Ottawa ON K1B 3V9	NE/176.7	-2.07	1044

Map Key	DB	Company/Site Name	Address	Dir/Dist (m)	Elev Diff (m)	Page Number
80	SCT	KIMOTO TECHNOLOGIES INC.	2640 LANCASTER RD OTTAWA ON K1B 4Z4	W/177.6	1.93	1044
80	SCT	Sun Chemical Limited	2640 Lancaster Rd Unit C Ottawa ON K1B 4Z4	W/177.6	1.93	1045
80	SCT	FLINT INK CORPORATION CANADA	2640 LANCASTER RD OTTAWA ON K1B 4Z4	W/177.6	1.93	1045
80	GEN	SUNCHEMICAL LTD.	2640 LANCASTER ROAD, UNIT C OTTAWA ON K1B 4Z4	W/177.6	1.93	1045
80	GEN	SUNCHEMICAL Limited	2640 LANCASTER ROAD, UNIT C OTTAWA ON	W/177.6	1.93	1045
80	GEN	Department of National Defence	2640-2650 Lancaster Road Ottawa ON K1B 4Z4	W/177.6	1.93	1046
80	SCT	Sun Chemical Limited	2640 Lancaster Rd Ottawa ON K1B 4Z4	W/177.6	1.93	1046
80	GEN	EURO AUTO PAINT INC	2640 LANCASTER RD UNIT D OTTAWA ON K1B 4Z4	W/177.6	1.93	1046
80	GEN	Sun Chemical Limited	2640 Lancaster Road Ottawa ON K1B 4Z4	W/177.6	1.93	1047
80	GEN	EURO AUTO PAINT INC	2640 LANCASTER RD UNIT D OTTAWA ON	W/177.6	1.93	1047
80	GEN	Sun Chemical Limited	2640 Lancaster Road Ottawa ON	W/177.6	1.93	1048
80	GEN	EURO AUTO PAINT INC	2640 LANCASTER RD UNIT D OTTAWA ON	W/177.6	1.93	1048
80	GEN	Sun Chemical Limited	2640 Lancaster Road Ottawa ON	W/177.6	1.93	1048

Map Key	DB	Company/Site Name	Address	Dir/Dist (m)	Elev Diff (m)	Page Number
80	GEN	Sun Chemical Limited	2640 Lancaster Road Ottawa ON	W/177.6	1.93	1049
80	GEN	House of Fine Print Inc.	2640 Lancaster Road Unit B Ottawa ON K1G 4Z4	W/177.6	1.93	1049
80	GEN	House of Fine Print Inc.	2640 Lancaster Road Unit B Ottawa ON K1G 4Z4	W/177.6	1.93	1049
80	GEN	House of Fine Print Inc.	2640 Lancaster Road Unit B Ottawa ON K1G 4Z4	W/177.6	1.93	1050
80	GEN	House of Fine Print Inc.	2640 Lancaster Road Unit B Ottawa ON K1G 4Z4	W/177.6	1.93	1050
81	EHS		2630 Lancaster Rd Ottawa ON K1B5L8	W/178.8	1.93	1050
82	CA	Emerald Tile & Marble Ltd.	2878 Sheffield Road Ottawa ON K1B 3V9	ESE/181.6	-0.77	1051
82	CA	Emerald Tile & Marble Ltd.	2878 Sheffield Road Ottawa ON K1B 3V9	ESE/181.6	-0.77	1051
82	EHS		2878 Sheffield Road Ottawa ON K1B 3V9	ESE/181.6	-0.77	1051
82	ECA	Emerald Tile & Marble Ltd.	2878 Sheffield Rd Ottawa ON K1G 3V4	ESE/181.6	-0.77	1051
82	ECA	Emerald Tile & Marble Ltd.	2878 Sheffield Rd Ottawa ON K1G 3V4	ESE/181.6	-0.77	1052
82	GEN	Stone Design Concepts Inc.	2878 Sheffield Road Ottawa ON K1B 1A4	ESE/181.6	-0.77	1052
83	WWIS		2750 SHEFFIELD ROAD Ottawa ON	NE/181.9	-2.07	1052

Map Key	DB	Company/Site Name	Address	Dir/Dist (m)	Elev Diff (m)	Page Number
			Well ID: 7307314			
84	SCT	Delta Printing Ltd.	2773 Lancaster Rd Ottawa ON K1B 4V8	SE/182.8	1.77	1056
84	GEN	GRAPHIC PAPERS	2773 LANCASTER RD. OTTAWA ON K1B 4V8	SE/182.8	1.77	1056
84	GEN	GRAPHIC PAPERS 18-341	2773 LANCASTER RD. OTTAWA ON K1B 4V8	SE/182.8	1.77	1056
84	GEN	GRAPHIC PAPERS	2773 LANCASTER ROAD OTTAWA ON K1B 4V8	SE/182.8	1.77	1057
84	GEN	DELTA PRINTING LTD.	2773 LANCASTER ROAD OTTAWA ON K1B 4V8	SE/182.8	1.77	1057
84	GEN	DELTA PRINTING LTD.	2773 LANCASTER ROAD OTTAWA ON K1B 4V8	SE/182.8	1.77	1058
84	GEN	DELTA PRINTING LTD.	2773 LANCASTER ROAD OTTAWA ON K1B 4V8	SE/182.8	1.77	1058
84	GEN	DELTA PRINTING LTD.	2773 LANCASTER ROAD OTTAWA ON K1B 4V8	SE/182.8	1.77	1059
85	SCT	CUDDLE DOWN PRODUCTS LTD.	2762 Lancaster Rd Ottawa ON K1B 4S4	S/185.3	2.96	1060
85	SCT	Eastop Counters Inc.	2750 Lancaster Rd Ottawa ON K1B 4S4	S/185.3	2.96	1060
85	GEN	Direct Energy Business Services	2756 Lancaster Road Ottawa ON K1B 4S4	S/185.3	2.96	1060
85	GEN	Lennox Canada Inc	2756 Lancaster Road Ottawa ON K1B 4S4	S/185.3	2.96	1060
85	SCT	Côté Poultry Inc.	2770 Lancaster Rd Ottawa ON K1B 4S4	S/185.3	2.96	1061

Map Key	DB	Company/Site Name	Address	Dir/Dist (m)	Elev Diff (m)	Page Number
85	GEN	Service Experts Canada	2756 Lancaster Road Ottawa ON	S/185.3	2.96	1061
86	WWIS		2750 SHEFFIELD RD Ottawa ON ***Well ID:*** 7307315	NE/185.8	-2.07	1061
87	WWIS		2570 SHEFFIELD OTTAWA ON ***Well ID:*** 7302239	NE/186.5	-2.07	1065
88	SCT	CLIC INSTRUMENTS LTD	2630A LANCASTER RD OTTAWA ON K1B 5L8	W/187.7	1.62	1068
88	SCT	CLIC INSTRUMENTS LTD	2630 A LANCASTER RD OTTAWA ON K1B 5L8	W/187.7	1.62	1068
88	SCT	CLIC INSTRUMENTS LTD.	2630A Lancaster Rd Ottawa ON K1B 5L8	W/187.7	1.62	1069
88	SCT	Chubb Security Systems Inc.	2630 Lancaster Rd Unit J Ottawa ON K1B 5L8	W/187.7	1.62	1069
88	SCT	Clic Instruments Ltd.	2630A Lancaster Rd Ottawa ON K1B 5L8	W/187.7	1.62	1069
88	PAP	Tuyaux HiTech Ltée	2630 Lancaster Rd Unit G Ottawa ON K1B 5L8	W/187.7	1.62	1069
89	WWIS		1250-1280 Leeds Ave Ottawa ON ***Well ID:*** 7334804	NW/188.0	-1.07	1070
90	WWIS		2750 Sheffield rd Ottawa ON ***Well ID:*** 7365289	ENE/188.1	-2.23	1073
91	WWIS		1250-1280 Leeds Ave Ottawa ON ***Well ID:*** 7334806	NNW/191.2	-1.07	1076
92	EHS		2620 - 2650 Lancaster Road Ottawa ON K1B 4Z4	W/192.4	1.93	1078

Map Key	DB	Company/Site Name	Address	Dir/Dist (m)	Elev Diff (m)	Page Number
93	WWIS		2750 SHEFFIELD RD Ottawa ON ***Well ID:*** 7307316	NE/194.2	-2.07	1079
94	WWIS		2750 Sheffield rd Ottawa ON ***Well ID:*** 7365293	NE/196.2	-1.99	1082
95	EHS		1280 Humber Avenue Units 7 Ottawa ON K1B 3W3	NNW/196.7	-1.21	1085
95	EHS		1280 Humber Avenue Units 8 Ottawa ON K1B 3W3	NNW/196.7	-1.21	1085
96	EHS		1280 Leeds Ave., Unit 7 Ottawa ON K1B 3W3	NNW/196.8	-1.21	1086
96	GEN	Stericycle, ULC	1280 Humber Place Units 7 - 8 Ottawa City ON K1B 3W3	NNW/196.8	-1.21	1086
96	GEN	The salvation Army Eastern Ontario Recycling Cent	1280 Humber Place. Unit # 6 Ottawa ON K1B3W3	NNW/196.8	-1.21	1090
96	GEN	Stericycle, ULC	1280 Humber Place Units 7 - 8 Ottawa City ON K1B 3W3	NNW/196.8	-1.21	1091
96	GEN	The salvation Army Eastern Ontario Recycling Cent	1280 Humber Place. Unit # 6 Ottawa ON K1B3W3	NNW/196.8	-1.21	1095
96	EHS		1280 Leeds Ave., Unit 7 Ottawa ON K1B 3W3	NNW/196.8	-1.21	1096
97	WWIS		Ottawa ON ***Well ID:*** 7307317	NE/199.4	-2.07	1096
98	WWIS		1250-1280 Leeds Ave Ottawa ON ***Well ID:*** 7334803	NNW/200.2	-1.07	1099
99	EHS		1255 Leeds Ave Ottawa ON K1B3W2	NW/203.7	-0.04	1102

Map Key	DB	Company/Site Name	Address	Dir/Dist (m)	Elev Diff (m)	Page Number
100	WWIS		1250-1280 Leeds Ave Ottawa ON ***Well ID:*** 7334805	NNW/210.0	-1.21	1103
101	WWIS		2750 Sheffield rd Ottawa ON ***Well ID:*** 7365292	ENE/213.1	-3.07	1106
102	CA	KEMPTVILLE TRUCK CENTRE LIMITED	2716 SHEFFIELD ROAD OTTAWA CITY ON K1B 3V9	NNE/213.1	-2.07	1109
102	SPL	Loblaws Inc.	2726 Sheffield Rd Ottawa ON K1B 3V9	NNE/213.1	-2.07	1109
102	SPL	Loblaw Companies Limited	2726 Sheffield Rd Ottawa ON K1B 3V9	NNE/213.1	-2.07	1110
102	SPL	Waste Management of Canada Corporation	2716 Sheffield Rd Ottawa ON K1B 3V9	NNE/213.1	-2.07	1110
102	EHS		2716 Sheffield Road Ottawa ON K1B 3V8	NNE/213.1	-2.07	1111
103	EASR	PENSIONFUND REALTY LIMITED	2772 LANCASTER RD OTTAWA ON K1B 4S4	SSE/215.0	1.94	1111
104	EHS		1235 Leeds Avenue Ottawa ON	NW/218.9	-0.07	1111
105	EHS		2790 Lancaster Road Ottawa ON K1B 4S4	SSE/222.0	2.90	1112
105	EHS		2790 Lancaster Road Ottawa ON K1B 4S4	SSE/222.0	2.90	1112
106	CA	GREEN PLAN ENVIRONMENTAL CORP.	3-2880 SHEFFIELD RD.,PORT.UNIT OTTAWA CITY ON K1B 1A4	ESE/223.1	-0.21	1112
106	CA	GREEN PLAN ENVIRONMENTAL CORP.	2880 SHEFFIELD RD./MOBILE UNIT OTTAWA CITY ON K1B 1A4	ESE/223.1	-0.21	1112

Map Key	DB	Company/Site Name	Address	Dir/Dist (m)	Elev Diff (m)	Page Number
106	CA	R.E. DE CHAMPLAIN-DE CHAMPLAIN PROJ PRIV	2880 SHEFFIELD ROAD OTTAWA CITY ON K1B 1A4	ESE/223.1	-0.21	1113
106	CA	R.E. DE CHAMPLAIN-DE CHAMPLAIN PROJ PRIV	2880 SHEFFIELD ROAD OTTAWA CITY ON K1B 1A4	ESE/223.1	-0.21	1113
106	GEN	6834973 Canada Inc.	3 - 2880 Sheffield Road Ottawa ON	ESE/223.1	-0.21	1113
106	EBR	6834973 Canada Inc.	2880 Sheffield Road Unit 3 Ottawa K1B 1A4 CITY OF OTTAWA ON	ESE/223.1	-0.21	1114
106	ECA	6834973 Canada Inc.	2880 Sheffield Rd Ottawa ON K1B 1A4	ESE/223.1	-0.21	1114
106	GEN	6834973 Canada Inc.	3 - 2880 Sheffield Road Ottawa ON K1B1A4	ESE/223.1	-0.21	1114
106	GEN	6834973 Canada Inc.	3 - 2880 Sheffield Road Ottawa ON K1B1A4	ESE/223.1	-0.21	1115
106	GEN	6834973 Canada Inc.	3 - 2880 Sheffield Road Ottawa ON K1B1A4	ESE/223.1	-0.21	1115
106	GEN	6834973 Canada Inc.	3 - 2880 Sheffield Road Ottawa ON K1B1A4	ESE/223.1	-0.21	1116
106	GEN	6834973 Canada Inc.	3 - 2880 Sheffield Road Ottawa ON K1B1A4	ESE/223.1	-0.21	1116
107	WWIS		lot 25 con 3 ON ***Well ID:*** 7389359	WNW/223.4	0.93	1117
108	GEN	NTI INCORPORATED	2620 LANCASTER ROAD, OTTAWA, ON K1B 4Z4	W/227.4	1.79	1117
108	GEN	NTI INCORPORATED(OUT OF BUS) 28-455	2620 LANCASTER ROAD, OTTAWA, ON K1B 4Z4	W/227.4	1.79	1118

Map Key	DB	Company/Site Name	Address	Dir/Dist (m)	Elev Diff (m)	Page Number
108	EHS		2620 Lancaster Rd Ottawa ON K1B 4Z4	W/227.4	1.79	1118
108	EHS		2620 Lancaster Road Ottawa ON	W/227.4	1.79	1118
108	AUWR	J & M DESA EXPERT	2620 LANCASTER RD OTTAWA ON K1B4Z4	W/227.4	1.79	1118
109	NPCB	BELL CANADA	2767 SHEFFIELD ROAD RADIO RELAY STATION; COUNTY ROAD 22 OTTAWA ON K1B 3B6	ENE/230.3	-3.07	1119
110	SPL	CHEMLAWN	2585 SOUTHVALE CRESCENT TANK TRUCK (CARGO) OTTAWA CITY ON K1B 4H9	WSW/231.8	1.93	1119
111	WWIS		2781 LANCASTER Ottawa ON ***Well ID:*** 7190920	SE/232.1	1.96	1119
112	CA	OTTAWA CITY - BANTREE STREET	LEEDS AVE./BLACKWELL ST. OTTAWA CITY ON	NNW/233.4	-2.07	1122
113	GEN	Beacon Roofing Supply Canada Company	2801 Sheffield Road Ottawa ON K1B 3V8	E/234.8	-2.38	1122
113	GEN	Beacon Roofing Supply Canada Company	2801 Sheffield Road Ottawa ON K1B 3V8	E/234.8	-2.38	1122
113	GEN	Beacon Roofing Supply Canada Company	2801 Sheffield Road Ottawa ON K1B 3V8	E/234.8	-2.38	1123
113	GEN	Beacon Roofing Supply Canada Company	2801 Sheffield Road Ottawa ON K1B 3V8	E/234.8	-2.38	1123
113	GEN	Beacon Roofing Supply Canada Company	2801 Sheffield Road Ottawa ON K1B 3V8	E/234.8	-2.38	1124

Map Key	DB	Company/Site Name	Address	Dir/Dist (m)	Elev Diff (m)	Page Number
114	EHS		2571 and 2595 Lancaster Road Ottawa ON K1B 5N2	WNW/235.5	0.93	1124
114	EHS		2571 and 2595 Lancaster Road Ottawa ON K1B 5N2	WNW/235.5	0.93	1124
115	WWIS		2781 LANCASTER Ottawa ON ***Well ID:*** 7190922	SE/237.7	1.96	1125
116	SCT	ESSROC ITALCEMENTI - GROUP	2787 SHEFFIELD RD OTTAWA ON K1B 3V8	ENE/242.3	-3.07	1127
116	PRT	MIRON INC	2787 SHEFFIELD RD OTTAWA ON K1B 3V8	ENE/242.3	-3.07	1127
116	SCT	UNIMIX	2787 SHEFFIELD RD OTTAWA ON K1B 3V8	ENE/242.3	-3.07	1127
116	SCT	ESSROC CANADA INC.	2787 SHEFFIELD RD OTTAWA ON K1B 3V8	ENE/242.3	-3.07	1128
116	SCT	MIRON	2787 SHEFFIELD RD OTTAWA ON K1B 3V8	ENE/242.3	-3.07	1128
116	SCT	ESSROC Italcementi Group	2787 Sheffield Rd Ottawa ON K1B 3V8	ENE/242.3	-3.07	1128
116	OPCB	ESSROC CANADA LTD	2787 SHEFFIELD ROAD OTTAWA ON K1B 3V8	ENE/242.3	-3.07	1128
116	OPCB	ESSROC CANADA LTD	2787 SHEFFIELD ROAD OTTAWA ON K1B 3V8	ENE/242.3	-3.07	1128
116	OPCB	ESSROC CANADA LTD	2787 SHEFFIELD ROAD OTTAWA ON K1B 3V8	ENE/242.3	-3.07	1129
116	OPCB	ESSROC CANADA LTD	2787 SHEFFIELD ROAD OTTAWA ON K1B 3V8	ENE/242.3	-3.07	1129

Map Key	DB	Company/Site Name	Address	Dir/Dist (m)	Elev Diff (m)	Page Number
116	GEN	PREMIER CONCERETE, DIV. OF	2787 SHEFFIELD ROAD OTTAWA ON K1B 3V8	ENE/242.3	-3.07	1129
116	GEN	UNIMIX, A DIV. OF	2787 SHEFFIELD ROAD OTTAWA ON K1B 3V8	ENE/242.3	-3.07	1130
116	GEN	UNIMIX, A DIVISION OF	2787 SHEFFIELD ROAD OTTAWA ON K1B 3V8	ENE/242.3	-3.07	1130
116	GEN	ESSROC CANADA Inc.	2787 SHEFFIELD ROAD OTTAWA ON K1B 3V8	ENE/242.3	-3.07	1131
116	GEN	MIRON CANADA INC.	2787 SHEFFIELD ROAD OTTAWA ON K1B 3V8	ENE/242.3	-3.07	1131
116	GEN	MIRON CANADA INC.	DIV. OF ESSROC CANADA 2787 SHEFFIELD ROAD OTTAWA ON K1B 3V8	ENE/242.3	-3.07	1132
116	GEN	MIRON (SEE & USE ON0418626) 27-192	DIV. OF ESSROC CANADA 2787 SHEFFIELD ROAD OTTAWA ON K1B 3V8	ENE/242.3	-3.07	1132
116	GEN	MIRON CANADA INC. 27-192	DIV. OF ESSROC CANADA 2787 SHEFFIELD ROAD OTTAWA ON K1B 3V8	ENE/242.3	-3.07	1133
116	NPRI	ESSROC CANADA INC.	2787 SHEFFIELD ROAD NOT AVAILABLE OTTAWA ON K1B 3V8	ENE/242.3	-3.07	1133
116	GEN	ESSROC ITALCEMENTI GROUP	2787 SHEFFIELD ROAD OTTAWA ON	ENE/242.3	-3.07	1134
116	NPRI	ESSROC CANADA INC.	2787 SHEFFIELD ROAD NOT AVAILABLE OTTAWA ON K1B3V8	ENE/242.3	-3.07	1135
116	OPCB	ESSROC CANADA LTD	2787 SHEFFIELD ROAD OTTAWA ON K1B 3V8	ENE/242.3	-3.07	1137
116	EBR	Essroc Canada Inc.	2787 Sheffield Rd Ottawa Ontario Ottawa ON	ENE/242.3	-3.07	1137

Map Key	DB	Company/Site Name	Address	Dir/Dist (m)	Elev Diff (m)	Page Number
116	NPCB	ESSROC CANADA INC.	2787 SHEFFIELD ROAD OTTAWA ON K1B 3V8	ENE/242.3	-3.07	1137
116	CA	Essroc Canada Inc.	2787 Sheffield Rd Ottawa ON K1B 3V8	ENE/242.3	-3.07	1138
116	EBR	Essroc Canada Inc.	2787 Sheffield Road Ottawa CITY OF OTTAWA ON	ENE/242.3	-3.07	1138
116	DTNK	MIRON INC	2787 SHEFFIELD RD OTTAWA ON	ENE/242.3	-3.07	1138
116	DTNK	MIRON INC	2787 SHEFFIELD RD OTTAWA ON	ENE/242.3	-3.07	1139
116	GEN	ESSROC ITALCEMENTI GROUP	2787 SHEFFIELD ROAD OTTAWA ON K1B 3V8	ENE/242.3	-3.07	1140
116	NPRI	ESSROC CANADA INC.	2787 SHEFFIELD ROAD NOT AVAILABLE OTTAWA ON K1B3V8	ENE/242.3	-3.07	1140
116	GEN	ESSROC ITALCEMENTI GROUP	2787 SHEFFIELD ROAD OTTAWA ON K1B 3V8	ENE/242.3	-3.07	1141
116	GEN	ESSROC ITALCEMENTI GROUP	2787 SHEFFIELD ROAD OTTAWA ON K1B 3V8	ENE/242.3	-3.07	1142
116	GEN	ESSROC ITALCEMENTI GROUP	2787 SHEFFIELD ROAD OTTAWA ON K1B 3V8	ENE/242.3	-3.07	1143
116	NPRI	ESSROC CANADA INC.	2787 SHEFFIELD ROAD NOT AVAILABLE OTTAWA ON K1B3V8	ENE/242.3	-3.07	1143
116	GEN	ESSROC ITALCEMENTI GROUP	2787 SHEFFIELD ROAD OTTAWA ON	ENE/242.3	-3.07	1144
116	DTNK	MIRON INC	2787 SHEFFIELD RD OTTAWA K1B 3V8 ON CA	ENE/242.3	-3.07	1145

Map Key	DB	Company/Site Name	Address	Dir/Dist (m)	Elev Diff (m)	Page Number
			ON			
116	NPRI	ESSROC CANADA INC.	2787 SHEFFIELD ROAD NOT AVAILABLE OTTAWA ON K1B3V8	ENE/242.3	-3.07	1145
116	ECA	Essroc Canada Inc.	2787 Sheffield Road Ottawa ON	ENE/242.3	-3.07	1146
116	NPRI	ESSROC CANADA INC.	2787 SHEFFIELD ROAD NOT AVAILABLE OTTAWA ON K1B3V8	ENE/242.3	-3.07	1147
116	SPL	Essroc Canada Inc.	2787 Sheffield Rd Ottawa ON NA	ENE/242.3	-3.07	1148
116	ECA	Essroc Canada Inc.	2787 Sheffield Rd Ottawa ON K1B 3V8	ENE/242.3	-3.07	1148
116	ECA	Essroc Canada Inc.	2787 Sheffield Rd Ottawa ON K1B 3V8	ENE/242.3	-3.07	1149
116	GEN	ESSROC ITALCEMENTI GROUP	2787 SHEFFIELD ROAD OTTAWA ON K1B 3V8	ENE/242.3	-3.07	1149
116	GEN	ESSROC ITALCEMENTI GROUP	2787 SHEFFIELD ROAD OTTAWA ON K1B 3V8	ENE/242.3	-3.07	1150
116	GEN	ESSROC ITALCEMENTI GROUP	2787 SHEFFIELD ROAD OTTAWA ON K1B 3V8	ENE/242.3	-3.07	1150
116	GEN	Lehigh Hanson Materials Limited	2787 SHEFFIELD ROAD OTTAWA ON K1B 3V8	ENE/242.3	-3.07	1151
116	NPRI	Essroc Canada Inc.	2787 SHEFFIELD ROAD NOT AVAILABLE OTTAWA ON K1B3V8	ENE/242.3	-3.07	1151
116	SPL	Lehigh Hanson Canada ULC	2787 Sheffield Rd Ottawa ON NA	ENE/242.3	-3.07	1152

Map Key	DB	Company/Site Name	Address	Dir/Dist (m)	Elev Diff (m)	Page Number
116	GEN	Lehigh Hanson Materials Limited	2787 SHEFFIELD ROAD OTTAWA ON K1B 3V8	ENE/242.3	-3.07	1153
116	FST	MIRON INC	2787 SHEFFIELD RD OTTAWA K1B 3V8 ON CA ON	ENE/242.3	-3.07	1153
116	GEN	Lehigh Hanson Materials Limited	2787 SHEFFIELD ROAD OTTAWA ON K1B 3V8	ENE/242.3	-3.07	1154
116	REC	ESSROC CANADA LTD.	2787 SHEFFIELD ROAD OTTAWA ON K1B 3V8	ENE/242.3	-3.07	1154
116	GEN	Lehigh Hanson Materials Limited	2787 SHEFFIELD ROAD OTTAWA ON K1B 3V8	ENE/242.3	-3.07	1155
117	WWIS		2781 LANCASTER ROAD Ottawa ON ***Well ID:*** 7100726	SE/243.4	1.96	1156
118	GEN	Mountain Press Incorporated	1290 Leeds Avenue Ottawa ON K1B 3W3	N/245.3	-2.07	1163
118	SCT	Foil Impressions Inc.	1290 Leeds Ave Ottawa ON K1B 3W3	N/245.3	-2.07	1163
118	GEN	foil impressions incorporated	1290 leeds ave. ottawa ON K1B 3W3	N/245.3	-2.07	1163
118	GEN	foil impressions incorporated	1290 leeds ave. ottawa ON K1B 3W3	N/245.3	-2.07	1164
118	GEN	foil impressions incorporated	1290 Leeds ave. ottawa ON K1B 3W3	N/245.3	-2.07	1164
118	GEN	foil impressions incorporated	1290 Leeds ave. ottawa ON K1B 3W3	N/245.3	-2.07	1164
118	GEN	foil impressions incorporated	1290 Leeds ave. ottawa ON	N/245.3	-2.07	1165

Map Key	DB	Company/Site Name	Address	Dir/Dist (m)	Elev Diff (m)	Page Number
118	GEN	foil impressions incorporated	1290 Leeds ave. ottawa ON K1B 3W3	N/245.3	-2.07	1165
119	GEN	6834973 Canada Inc.	3 - 2880 Sheffield Road Ottawa ON K1B1A4	ESE/248.4	-0.05	1165
119	GEN	6834973 Canada Inc.	3 - 2880 Sheffield Road Ottawa ON K1B1A4	ESE/248.4	-0.05	1166
120	GEN	MASK MANAGEMENT LTD.	C.O.B. THE MINTO SKATING CENTRE 2571 LANCASTER ROAD OTTAWA ON K1B 4L5	WNW/250.5	0.93	1166
120	GEN	MASK MANAGEMENT LTD.	2571 LANCASTER ROAD OTTAWA ON K1B 4L5	WNW/250.5	0.93	1167
120	GEN	AC Mechanical Refrigeration Ltd	2571 Lancaster Road Ottawa ON K1B 5N2	WNW/250.5	0.93	1167

Executive Summary: Summary By Data Source

AUWR - Automobile Wrecking & Supplies

A search of the AUWR database, dated 1999-May 31, 2022 has found that there are 2 AUWR site(s) within approximately 0.25 kilometers of the project property.

Site	Address	Distance (m)	Map Key
UPPER CANADA AUTO SUPPLY INC	2759 LANCASTER RD OTTAWA ON K1B 4V8	133.1	57
J & M DESA EXPERT	2620 LANCASTER RD OTTAWA ON K1B4Z4	227.4	108

CA - Certificates of Approval

A search of the CA database, dated 1985-Oct 30, 2011* has found that there are 14 CA site(s) within approximately 0.25 kilometers of the project property.

Site	Address	Distance (m)	Map Key
	2713 Lancaster Road Ottawa ON K1B 5R6	44.3	13
2723 Lancaster Road Inc.	2723 Lancaster Road Ottawa ON	52.7	16
CMP METAL PRODUCTS OTTAWA LTD.	2665 LANCASTER ROAD OTTAWA ON K1B 4L5	54.4	17
	2655 Lancaster Road Ottawa ON K1B 4L5	54.4	17
ALCAN SMELTERS & CHEMICALS	2810 SHEFFIELD ROAD OTTAWA CITY ON K1B 3V9	72.6	31
Emerald Tile & Marble Ltd.	2878 Sheffield Road Ottawa ON K1B 3V9	181.6	82

Site	Address	Distance (m)	Map Key
Emerald Tile & Marble Ltd.	2878 Sheffield Road Ottawa ON K1B 3V9	181.6	82
KEMPTVILLE TRUCK CENTRE LIMITED	2716 SHEFFIELD ROAD OTTAWA CITY ON K1B 3V9	213.1	102
GREEN PLAN ENVIRONMENTAL CORP.	3-2880 SHEFFIELD RD.,PORT.UNIT OTTAWA CITY ON K1B 1A4	223.1	106
GREEN PLAN ENVIRONMENTAL CORP.	2880 SHEFFIELD RD./MOBILE UNIT OTTAWA CITY ON K1B 1A4	223.1	106
R.E. DE CHAMPLAIN-DE CHAMPLAIN PROJ PRIV	2880 SHEFFIELD ROAD OTTAWA CITY ON K1B 1A4	223.1	106
R.E. DE CHAMPLAIN-DE CHAMPLAIN PROJ PRIV	2880 SHEFFIELD ROAD OTTAWA CITY ON K1B 1A4	223.1	106
OTTAWA CITY - BANTREE STREET	LEEDS AVE./BLACKWELL ST. OTTAWA CITY ON	233.4	112
Essroc Canada Inc.	2787 Sheffield Rd Ottawa ON K1B 3V8	242.3	116

DTNK - Delisted Fuel Tanks

A search of the DTNK database, dated Feb 28, 2022 has found that there are 9 DTNK site(s) within approximately 0.25 kilometers of the project property.

Site	Address	Distance (m)	Map Key
NATIONAL NEWS CO LTD	2655 LANCASTER RD OTTAWA K1B 4L5 ON CA ON	59.5	23

Site	Address	Distance (m)	Map Key
NATIONAL NEWS CO LTD	2655 LANCASTER RD OTTAWA ON	59.5	23
NATIONAL NEWS CO LTD	2655 LANCASTER RD OTTAWA ON	59.5	23
CABANO TRANSPORT INC	2740 SHEFFIELD RD OTTAWA ON	176.7	79
CABANO TRANSPORT INC	2740 SHEFFIELD RD OTTAWA ON	176.7	79
CABANO TRANSPORT INC	2740 SHEFFIELD RD OTTAWA K1B 3V9 ON CA ON	176.7	79
MIRON INC	2787 SHEFFIELD RD OTTAWA ON	242.3	116
MIRON INC	2787 SHEFFIELD RD OTTAWA K1B 3V8 ON CA ON	242.3	116
MIRON INC	2787 SHEFFIELD RD OTTAWA ON	242.3	116

EASR - Environmental Activity and Sector Registry

A search of the EASR database, dated Oct 2011- Sep 30, 2022 has found that there are 7 EASR site(s) within approximately 0.25 kilometers of the project property.

Site	Address	Distance (m)	Map Key
INVESTOR'S REAL PROPERTY FUND	2750 Sheffield RD ottawa ON K1B 3V9	99.0	41
PENSIONFUND REALTY LIMITED	2710 LANCASTER RD OTTAWA ON K1B 4W8	123.9	48

Site	Address	Distance (m)	Map Key
ADMNS LEEDS INVESTMENT CORPORATION	1270 LEEDS AVE OTTAWA ON K1B 3W3	129.1	52
ADMNS LEEDS INVESTMENT CORPORATION	1280 LEEDS AVE OTTAWA ON K1B 3W3	129.1	52
PENSIONFUND REALTY LIMITED	2678 LANCASTER RD OTTAWA ON K1B 4T7	152.3	66
PENSIONFUND REALTY LIMITED	2700 LANCASTER RD OTTAWA ON K1B 4T7	158.9	74
PENSIONFUND REALTY LIMITED	2772 LANCASTER RD OTTAWA ON K1B 4S4	215.0	103

EBR - Environmental Registry

A search of the EBR database, dated 1994 - Oct 31, 2022 has found that there are 10 EBR site(s) within approximately 0.25 kilometers of the project property.

Site	Address	Distance (m)	Map Key
CMP Metal Products Ottawa Ltd.	2655 Lancaster Road Ottawa Ontario K1B 4L5 CITY OF OTTAWA ON	54.4	17
CMP Metal Products Ottawa Ltd.	2665 Lancaster Road CITY OF OTTAWA ON	54.4	17
Alcan Smelters & Chemicals Limited	2810 Sheffield Road CITY OF OTTAWA ON	72.6	31
Keitel Furniture Repair Ltd.	2615 Lancaster Rd Unit Unit 31 Ottawa ON K1B 5N2	103.8	42

Site	Address	Distance (m)	Map Key
Keitel Furniture Repair Ltd.	2615 Lancaster Road Unit Unit 31 Ottawa K1B 5N2 CITY OF OTTAWA ON	103.8	42
Stericycle, ULC	1280 Leeds Avenue Unit 7-8 Ottawa CITY OF OTTAWA ON	129.1	52
Stericycle, Inc.	1280 Leeds Avenue Unit 5 Ottawa K1B 3W3 CITY OF OTTAWA ON	129.1	52
6834973 Canada Inc.	2880 Sheffield Road Unit 3 Ottawa K1B 1A4 CITY OF OTTAWA ON	223.1	106
Essroc Canada Inc.	2787 Sheffield Road Ottawa CITY OF OTTAWA ON	242.3	116
Essroc Canada Inc.	2787 Sheffield Rd Ottawa Ontario Ottawa ON	242.3	116

ECA - Environmental Compliance Approval

A search of the ECA database, dated Oct 2011- Sep 30, 2022 has found that there are 10 ECA site(s) within approximately 0.25 kilometers of the project property.

Site	Address	Distance (m)	Map Key
Convergys Customer Management Canada Inc.	2713 Lancaster Road Ottawa ON K1B 5R6	44.3	13
2723 Lancaster Road Inc.	2723 Lancaster Road Ottawa ON K1B 4V8	52.7	16
CMP Metal Products Ottawa Ltd.	2655 Lancaster Road Ottawa ON K1B 4L5	54.4	17
Brink's Canada Limited	2755 Lancaster Rd Ottawa ON	57.8	20

Site	Address	Distance (m)	Map Key
Emerald Tile & Marble Ltd.	2878 Sheffield Rd Ottawa ON K1G 3V4	181.6	82
Emerald Tile & Marble Ltd.	2878 Sheffield Rd Ottawa ON K1G 3V4	181.6	82
6834973 Canada Inc.	2880 Sheffield Rd Ottawa ON K1B 1A4	223.1	106
Essroc Canada Inc.	2787 Sheffield Rd Ottawa ON K1B 3V8	242.3	116
Essroc Canada Inc.	2787 Sheffield Rd Ottawa ON K1B 3V8	242.3	116
Essroc Canada Inc.	2787 Sheffield Road Ottawa ON	242.3	116

EHS - ERIS Historical Searches

A search of the EHS database, dated 1999-Jul 31, 2022 has found that there are 63 EHS site(s) within approximately 0.25 kilometers of the project property.

Site	Address	Distance (m)	Map Key
	2760 Sheffield Rd Ottawa ON K1B3V9	0.0	1
	Land between 2713 Lancaster & 2760 Sheffield Ottawa ON K1B 5R6	0.0	2
	Land between 2713 Lancaster & 2760 Sheffield Ottawa ON K1B 5R6	0.0	2

Site	Address	Distance (m)	Map Key
	2768 Sheffield Rd Ottawa ON K1B3V9	0.0	5
	2865 walkley Road Ottawa ON K1B	0.0	7
	2733 Lancaster Ottawa ON	43.5	12
	2713 Lancaster Road Ottawa ON K1B 5R6	44.3	13
	2713 Lancaster Rd Ottawa ON K1B5R6	44.3	13
	2760, 2770 & 2780 Sheffield Road Ottawa ON	51.9	15
	2755 Lancaster Road Ottawa ON K1B 4V8	57.8	20
	2655 Lancaster Road Ottawa ON K1B 4L5	59.5	23
	2655 Lancaster Road Ottawa ON Ottawa ON K1B 4L5	59.5	23
	2810 Sheffield Rd Ottawa ON K1B3V9	70.7	29
	2760 Sheffield Rd Ottawa ON K1B 3V9	71.5	30
	2760 Sheffield Rd Ottawa ON K1B 3V9	71.5	30

Site	Address	Distance (m)	Map Key
	2810 Sheffield Rd Gloucester ON K1B 3V9	72.6	31
	2810 Sheffield Road Gloucester ON K1B 3B9	72.6	31
	2810 Sheffield Street n/a ON K1B 3V9	72.6	31
	2810 Sheffied Road Ottawa ON	72.6	31
	2760 / 2770 Sheffield Road Ottawa ON K1B 3V9	77.5	32
	2760 / 2770 Sheffield Road Ottawa ON K1B 3V9	77.5	32
	2768 Sheffield Rd Ottawa ON K1B3V9	81.3	34
	1250 - 1280 Leeds Avenue Ottawa ON	90.5	36
	2730 Lancaster Road Ottawa ON	97.5	39
	2615 Lancaster Road Ottawa ON	103.8	42
	2615 Lancaster Rd Ottawa ON K1B 5N2	103.8	42

Site	Address	Distance (m)	Map Key
	2700 Lancaster Rd Ottawa ON K1B4T7	105.2	43
	1280 Leeds Avenue Ottawa ON K1B 3W3	111.5	44
	1250 - 1270 & 1280 Leeds Avenue Ottawa ON	112.0	46
	2615 Lancaster Rd Ottawa ON K1B 5N2	124.9	50
	2615 Lancaster Rd Ottawa ON K1B 5N2	124.9	50
	2870 Sheffield Road Ottawa ON K1B 1A4	127.4	51
	2870 Sheffield Road Ottawa ON K1B 1A4	127.4	51
	2750 Lancaster Road Ottawa ON K1B 4S4	130.9	53
	2664 Lancaster Rd Ottawa ON K1B 4T7	132.6	55
	2750 Sheffield Rd Ottawa ON K1B3V9	133.0	56
	2810 Sheffield Road Ottawa ON K1B 3V9	156.4	69
	2700 Lancaster Rd Ottawa ON K1B4T7	156.7	70

Site	Address	Distance (m)	Map Key
	2700 Lancaster Rd Ottawa ON K1B 4T7	157.5	71
	2700 Lancaster Rd Ottawa ON K1B 4T7	157.5	71
	2660 - 2772 Lancaster Road Ottawa ON	158.6	72
	2700 Lancaster Road Ottawa ON K1B 4T7	158.9	74
	2750-2772 Lancaster Rd Ottawa ON K1B 4S4	159.4	75
	2660-2678 Lancaster Rd Ottawa ON K1B 4T7	159.5	76
	MUP 8 - BLackstone to Lancaster Ottawa ON K1B	175.3	78
	MUP 8 - BLackstone to Lancaster Ottawa ON K1B	175.3	78
	2740 Sheffield Road Ottawa ON K1B 3V8	176.7	79
	2630 Lancaster Rd Ottawa ON K1B5L8	178.8	81
	2878 Sheffield Road Ottawa ON K1B 3V9	181.6	82

Site	Address	Distance (m)	Map Key
	2620 - 2650 Lancaster Road Ottawa ON K1B 4Z4	192.4	92
	1280 Humber Avenue Units 7 Ottawa ON K1B 3W3	196.7	95
	1280 Humber Avenue Units 8 Ottawa ON K1B 3W3	196.7	95
	1280 Leeds Ave., Unit 7 Ottawa ON K1B 3W3	196.8	96
	1280 Leeds Ave., Unit 7 Ottawa ON K1B 3W3	196.8	96
	1255 Leeds Ave Ottawa ON K1B3W2	203.7	99
	2716 Sheffield Road Ottawa ON K1B 3V8	213.1	102
	1235 Leeds Avenue Ottawa ON	218.9	104
	2790 Lancaster Road Ottawa ON K1B 4S4	222.0	105
	2790 Lancaster Road Ottawa ON K1B 4S4	222.0	105
	2620 Lancaster Rd Ottawa ON K1B 4Z4	227.4	108
	2620 Lancaster Road Ottawa ON	227.4	108

Site	Address	Distance (m)	Map Key
	2571 and 2595 Lancaster Road Ottawa ON K1B 5N2	235.5	114
	2571 and 2595 Lancaster Road Ottawa ON K1B 5N2	235.5	114

FST - Fuel Storage Tank

A search of the FST database, dated Feb 28, 2022 has found that there are 4 FST site(s) within approximately 0.25 kilometers of the project property.

Site	Address	Distance (m)	Map Key
NATIONAL NEWS CO LTD	2655 LANCASTER RD OTTAWA K1B 4L5 ON CA ON	54.4	17
BRINKS CANADA LTD	2755 LANCASTER RD OTTAWA K1B 4V8 ON CA ON	57.8	20
CABANO TRANSPORT INC	2740 SHEFFIELD RD OTTAWA K1B 3V9 ON CA ON	176.7	79
MIRON INC	2787 SHEFFIELD RD OTTAWA K1B 3V8 ON CA ON	242.3	116

FSTH - Fuel Storage Tank - Historic

A search of the FSTH database, dated Pre-Jan 2010* has found that there are 2 FSTH site(s) within approximately 0.25 kilometers of the project property.

Site	Address	Distance (m)	Map Key
BRINKS CANADA LTD	2755 LANCASTER RD OTTAWA ON K1B 4V8	57.8	20
BRINKS CANADA LTD	2755 LANCASTER RD OTTAWA ON K1B 4V8	57.8	20

Site	Address	Distance (m)	Map Key

GEN - Ontario Regulation 347 Waste Generators Summary

A search of the GEN database, dated 1986-Oct 31, 2022 has found that there are 287 GEN site(s) within approximately 0.25 kilometers of the project property.

Site	Address	Distance (m)	Map Key
RANDALL'S PAINTS	2760 SHEFFIELD ROAD, UNITS 8 & 9 OTTAWA ON K1B 3V9	0.0	1
Richcraft Homes	2760 Sheffield Rd. Ottawa ON	0.0	1
OTTAWA MOULD CRAFT LIMITED	2762A SHEFFIELD ROAD OTTAWA ON K1B 3V9	0.0	3
ZINCON METAL FINISHING INC.	2764A SHEFFIELD ROAD OTTAWA ON K1B3V9	0.0	4
ZINCON METAL FINISHING INC.	2764 A SHEFFIELD ROAD OTTAWA ON K1B3V9	0.0	4
ZINCON METAL FINISHING INC.	2764 A SHEFFIELD ROAD OTTAWA ON K1B3V9	0.0	4
ZINCON METAL FINISHING INC.	2764 A SHEFFIELD ROAD OTTAWA ON K1B3V9	0.0	4
ZINCON METAL FINISHING INC.	2764 A SHEFFIELD ROAD OTTAWA ON K1B3V9	0.0	4
McFadden's Hardwood & Hardware Limited	2770 Sheffield Road Ottawa ON K1B 3V9	0.0	6

Site	Address	Distance (m)	Map Key
McFadden's Hardwood & Hardware Inc.	2770 Sheffield Road Ottawa ON K1B 3V9	0.0	6
McFadden's Hardwood & Hardware Inc.	2770 Sheffield Road Ottawa ON K1B 3V9	0.0	6
McFadden's Hardwood & Hardware Inc.	2770 Sheffield Road Ottawa ON K1B 3V9	0.0	6
McFadden's Hardwood & Hardware Inc.	2770 Sheffield Road Ottawa ON K1B 3V9	0.0	6
McFadden's Hardwood & Hardware Inc.	2770 Sheffield Road Ottawa ON K1B 3V9	0.0	6
McFadden's Hardwood & Hardware Inc.	2770 Sheffield Road Ottawa ON	0.0	6
McFadden's Hardwood & Hardware Inc.	2770 Sheffield Road Ottawa ON K1B 3V9	0.0	6
McFadden's Hardwood & Hardware Inc.	2770 Sheffield Road Ottawa ON K1B 3V9	0.0	6
McFadden's Hardwood & Hardware Inc.	2770 Sheffield Road Ottawa ON K1B 3V9	0.0	6
Englobe	2713 Lancaster Rd Ottawa ON K1B 5R6	44.3	13
CMP METAL PRODUCTS LIMITED	2665 LANCASTER ROAD OTTAWA ON K1B 4L5	54.4	17
CMP LIMITED/3405958 CANADA INC.	2655 LANCASTER ROAD OTTAWA ON K1B 4L5	54.4	17

Site	Address	Distance (m)	Map Key
MCFADDEN'S HARDWOOD & HARDWARE LTD.	2665 LANCASTER ROAD OTTAWA ON K1B 4L5	54.4	17
CMP LIMITED/3405958 CANADA INC.	2655 LANCASTER ROAD, BAY 1 OTTAWA ON K1B 4L5	54.4	17
CMP ADVANCED MECHANICAL SOLUTI/3405958 CANADA INC.	2655 LANCASTER ROAD, BAY 1 OTTAWA ON K1B 4L5	54.4	17
BRINK'S CANADA LTD.	2755 LANCASTER RD. OTTAWA ON K1B 4V8	57.8	20
BRINK'S CANADA LTD.	2755 LANCASTER RD. OTTAWA ON K1B 4V8	57.8	20
BRINK'S CANADA LTD. 06-293	2755 LANCASTER RD. OTTAWA ON K1B 4V8	57.8	20
BRINK'S CANADA LIMITED	2755 LANCASTER ROAD OTTAWA ON K1B 4V8	57.8	20
BRINKS CANADA LTD.	2755 LANCASTER ROAD OTTAWA ON K1B 4V8	57.8	20
BRINKS CANADA LTD.	2755 LANCASTER ROAD OTTAWA ON K1B 4V8	57.8	20
Brinks Canada Ottawa Branch	2755 Lancaster Road Ottawa ON	57.8	20
Brinks Canada Ltd	2755 Lancaster Road Ottawa ON K1B 4V8	57.8	20

Site	Address	Distance (m)	Map Key
Brinks Canada Ltd	2755 Lancaster Road Ottawa ON K1B 4V8	57.8	20
Brinks Canada Ltd	2755 Lancaster Road Ottawa ON K1B 4V8	57.8	20
Brinks Canada Ltd	2755 Lancaster Road Ottawa ON K1B 4V8	57.8	20
GRAPHIC RESOURCES	1250 LEEDS AVENUE OTTAWA ON K1B 3W3	57.8	21
CASCADES RESOURCES	1250 LEEDS AVE. OTTAWA ON K1B 3W3	57.8	21
Spicers	1250 LEEDS AVE. OTTAWA ON K1B 3W3	57.8	21
Spicers	1250 LEEDS AVE. OTTAWA ON	57.8	21
Spicers	1250 LEEDS AVE. OTTAWA ON	57.8	21
Spicers	1250 LEEDS AVE. OTTAWA ON	57.8	21
Spicers	1250 LEEDS AVE. OTTAWA ON K1B 3W3	57.8	21
Spicers	1250 LEEDS AVE. OTTAWA ON	57.8	21
Spicers	1250 LEEDS AVE. OTTAWA ON KIB-3W3	57.8	21

Site	Address	Distance (m)	Map Key
Spicers	1250 LEEDS AVE. OTTAWA ON KIB-3W3	57.8	21
Spicers	1250 LEEDS AVE. OTTAWA ON KIB-3W3	57.8	21
Spicers	1250 HUMBER PLACE OTTAWA ON KIB-3W3	57.8	21
Spicers	1250 HUMBER PLACE OTTAWA ON KIB-3W3	57.8	21
Spicers	1250 HUMBER PLACE OTTAWA ON KIB-3W3	57.8	21
Spicers	1250 HUMBER PLACE OTTAWA ON KIB-3W3	57.8	21
TRANSPORT CANADA-BROCK BLDG.	2780 SHEFIELD RD. OTTAWA ON K1A 0N5	68.5	25
TRANSPORT CANADA-BROCK BLDG.	2780 SHEFIELD RD. OTTAWA ON K1A 0N5	68.5	25
TRANSPORT CANADA-BROCK BLDG. 38-453	2780 SHEFIELD RD. OTTAWA ON K1A 0N5	68.5	25
TRANSPORT CANADA	BROCK BUILDING 2780 SHEFIELD ROAD OTTAWA ON K1A 0N5	68.5	25
TRANSPORT CANADA	BROCK BUILDING 2780 SHEFFIELD ROAD OTTAWA ON K1B 3V9	68.5	25

Site	Address	Distance (m)	Map Key
Transport Canada	Road Safety 2780 Sheffield Road Ottawa ON K1B 3V9	68.5	25
Transport Canada	Road Safety 2780 Sheffield Road Ottawa ON K1B 3V9	68.5	25
Flynn Canada Ltd.	2780 Sheffield Road Ottawa ON	68.5	25
Flynn Canada Ltd.	2780 Sheffield Road Ottawa ON K1B 3V9	68.5	25
Transport Canada	Road Safety 2780 Sheffield Road Ottawa ON K1B 3V9	68.5	25
Flynn Canada Ltd.	2780 Sheffield Road Ottawa ON K1B 3V9	68.5	25
Flynn Canada Ltd.	2780 Sheffield Road Ottawa ON K1B 3V9	68.5	25
Flynn Canada Ltd.	2780 Sheffield Road Ottawa ON K1B3V9	68.5	25
Flynn Canada Ltd.	2780 Sheffield Road Ottawa ON K1B3V9	68.5	25
Flynn Canada Ltd.	2780 Sheffield Road Ottawa ON K1B3V9	68.5	25
Flynn Canada Ltd.	2780 Sheffield Road Ottawa ON K1B3V9	68.5	25
Cooper Equipment Rentals	2780 Sheffield Road Ottawa ON K1B 3V9	68.5	25

Site	Address	Distance (m)	Map Key
Cooper Equipment Rentals Limited	2780 Sheffield Road Ottawa ON K1B 3V9	68.5	25
Cooper Equipment Rentals	2780 Sheffield Road Ottawa ON K1B 3V9	68.5	25
Cooper Equipment Rentals Limited	2780 Sheffield Road Ottawa ON K1B 3V9	68.5	25
Cooper Equipment Rentals Limited	2780 Sheffield Road Ottawa ON K1B 3V9	68.5	25
ALCAN CHEMICAL PRODUCTS	2810 SHEIFFIELD RD. OTTAWA ON K1B 3V9	72.6	31
ALCAN SMELTERS & CHEM (OUT OF BUSINESS)	2810 SHEFFIELD ROAD OTTAWA ON K1B 3V9	72.6	31
ALCAN (SEE & USE ON0073705)	2810 SHEFFIELD ROAD OTTAWA ON K1B 3V9	72.6	31
EAGLEBROOK INC. OF CANADA	2810 SHEFFIELD ROAD OTTAWA ON K1B 3V9	72.6	31
Kemira Water Solutions Canada Inc	2810 SHEFFIELD ROAD OTTAWA ON K1B 3V9	72.6	31
Kemira Water Solutions Canada Inc	2810 SHEFFIELD ROAD OTTAWA ON K1B 3V9	72.6	31
Kemira Water Solutions Canada Inc	2810 SHEFFIELD ROAD OTTAWA ON K1B 3V9	72.6	31

Site	Address	Distance (m)	Map Key
Kemira Water Solutions Canada Inc	2810 SHEFFIELD ROAD OTTAWA ON K1B 3V9	72.6	31
Kemira Water Solutions Canada Inc	2810 SHEFFIELD ROAD OTTAWA ON K1B 3V9	72.6	31
Kemira Water Solutions Canada Inc	2810 SHEFFIELD ROAD OTTAWA ON	72.6	31
Kemira Water Solutions Canada Inc	2810 SHEFFIELD ROAD OTTAWA ON K1B 3V9	72.6	31
Kemira Water Solutions Canada Inc	2810 SHEFFIELD ROAD OTTAWA ON K1B 3V9	72.6	31
Kemira Water Solutions Canada Inc	2810 SHEFFIELD ROAD OTTAWA ON K1B 3V9	72.6	31
KONE INC	2615 Lancaster Rd Unit 12 Ottawa ON K1B 5N2	98.5	40
Eaton Industries (Canada) Company E-ESS	2615 Lancaster Rd, Unit 26 Ottawa ON K1B 5N2	98.5	40
Eaton Industries (Canada) Company E-ESS	2615 Lancaster Rd, Unit 26 Ottawa ON K1B 5N2	98.5	40
KONE INC	2615 Lancaster Rd Unit 12 Ottawa ON K1B 5N2	98.5	40
BYTOWN WAREHOUSING & DISTRIBUTION	2750 SHEFFIELD ROAD OTTAWA ON K1B 3V9	99.0	41
EATON'S IN-HOME CLEANING 49-153	2615 LANCASTER ROAD UNIT #7 OTTAWA ON K1B 5N2	103.8	42

Site	Address	Distance (m)	Map Key
EATON'S IN-HOME CLEANING	2615 LANCASTER ROAD UNIT 7 OTTAWA ON K1B 5N2	103.8	42
ZIPPY PRINT 43-533	2615 LANCASTER RD. #12 OTTAWA ON K1B 5N2	103.8	42
LABEL CENTRE, THE	2615 LANCASTER ROAD, UNIT 23 OTTAWA ON K1B 5N2	103.8	42
LABEL (OUT OF BUS)	2615 LANCASTER ROAD, UNIT 23 OTTAWA ON K1B 5N2	103.8	42
ZIPPY PRINT	2615 LANCASTER ROAD, UNIT 12 OTTAWA ON K1B 5N2	103.8	42
SHRED-IT	2615 LANCASTER ROAD OTTAWA ON K1B 5N2	103.8	42
Eaton Yale Ltd	2615 Lancaster Rd, Unit 26 Ottawa ON K1B 5N2	103.8	42
Eaton Yale Co.	2615 Lancaster Rd, Unit 26 Ottawa ON K1B 5N2	103.8	42
996838 Ontario Inc	2615 Lancaster Road Unit 3 Ottawa ON K1B 5N2	103.8	42
996838 Ontario Inc	2615 Lancaster Road Unit 3 Ottawa ON	103.8	42
Eaton Yale Company	2615 Lancaster Rd, Unit 26 Ottawa ON	103.8	42

Site	Address	Distance (m)	Map Key
Keitel Furniture Repair Ltd.	31-2615 Lancaster Road Ottawa ON	103.8	42
Eaton Yale Company	2615 Lancaster Rd, Unit 26 Ottawa ON	103.8	42
Futech	2615 Lancaster Ottawa ON K1B 5N2	103.8	42
996838 Ontario Inc	2615 Lancaster Road Unit 3 Ottawa ON	103.8	42
Eaton Yale Company	2615 Lancaster Rd, Unit 26 Ottawa ON	103.8	42
996838 Ontario Inc	2615 LANCASTER ROAD UNIT 2 Ottawa ON K1B 5N2	103.8	42
Keitel Furniture Repair Ltd.	31-2615 Lancaster Road Ottawa ON K1B 5N2	103.8	42
Keitel Furniture Repair Ltd.	31-2615 Lancaster Road Ottawa ON K1B 5N2	103.8	42
996838 Ontario Inc	2615 LANCASTER ROAD UNIT 2 Ottawa ON K1B 5N2	103.8	42
Eaton Industries (Canada) Company	2615 Lancaster Rd, Unit 26 Ottawa ON K1B 5N2	103.8	42
Futech ottawa inc	2615 Lancaster Rd. Unit 16 Ottawa ON	103.8	42
Eaton Industries (Canada) Company	2615 Lancaster Rd, Unit 26 Ottawa ON	103.8	42

Site	Address	Distance (m)	Map Key
KONE INC	2615 Lancaster Rd Unit 12 Ottawa ON	103.8	42
Futech ottawa inc	2615 Lancaster Rd. Unit 16 Ottawa ON	103.8	42
Futech ottawa inc	2615 Lancaster Rd. Unit 16 Ottawa ON K1B 5N2	103.8	42
KONE INC	2615 Lancaster Rd Unit 12 Ottawa ON K1B 5N2	103.8	42
Eaton Industries (Canada) Company	2615 Lancaster Rd, Unit 26 Ottawa ON K1B 5N2	103.8	42
Futech ottawa inc	2615 Lancaster Rd. Unit 16 Ottawa ON K1B 5N2	103.8	42
KONE INC	2615 Lancaster Rd Unit 12 Ottawa ON K1B 5N2	103.8	42
Eaton Industries (Canada) Company	2615 Lancaster Rd, Unit 26 Ottawa ON K1B 5N2	103.8	42
MINTO PROPERTIES INC.	2615 LANCASTER ROAD UNIT 31 OTTAWA ON K1B 5N2	103.8	42
Futech ottawa inc	2615 Lancaster Rd. Unit 16 Ottawa ON K1B 5N2	103.8	42
KONE INC	2615 Lancaster Rd Unit 12 Ottawa ON K1B 5N2	103.8	42

Site	Address	Distance (m)	Map Key
Eaton Industries (Canada) Company	2615 Lancaster Rd, Unit 26 Ottawa ON K1B 5N2	103.8	42
Eaton Industries (Canada) Company E-ESS	2615 Lancaster Rd, Unit 26 Ottawa ON K1B 5N2	103.8	42
Futech ottawa inc	2615 Lancaster Rd. Unit 16 Ottawa ON K1B 5N2	103.8	42
KONE INC	2615 Lancaster Rd Unit 12 Ottawa ON K1B 5N2	103.8	42
Eaton Industries (Canada) Company E-ESS	2615 Lancaster Rd, Unit 26 Ottawa ON K1B 5N2	103.8	42
KONE INC	2615 Lancaster Rd Unit 12 Ottawa ON K1B 5N2	103.8	42
LIN MAR PRINTING	2710 LANCASTER ROAD UNIT 103 OTTAWA ON K1B 4W8	123.9	48
LIN MAR (OUT OF BUS)	2710 LANCASTER ROAD UNIT 103 OTTAWA ON K1B 4W8	123.9	48
MORGUARD INVESTMENTS LTD.	2710 LANCASTER ROAD OTTAWA ON	123.9	48
MORGUARD INVESTMENTS LTD.	2710 LANCASTER ROAD OTTAWA ON K1B 4W8	123.9	48
MORGUARD INVESTMENTS LTD.	2710 LANCASTER ROAD OTTAWA ON	123.9	48
Asbex Ltd	101-2710 Lancaster Rd Ottawa ON	123.9	48

Site	Address	Distance (m)	Map Key
MORGUARD INVESTMENTS LTD.	2710 LANCASTER ROAD OTTAWA ON	123.9	48
MORGUARD INVESTMENTS LTD.	2710 LANCASTER ROAD OTTAWA ON	123.9	48
Asbex Ltd	101-2710 Lancaster Rd Ottawa ON	123.9	48
Asbex Ltd	101-2710 Lancaster Rd Ottawa ON	123.9	48
MORGUARD INVESTMENTS LTD.	2710 LANCASTER ROAD OTTAWA ON K1B 4W8	123.9	48
Asbex Ltd	101-2710 Lancaster Rd Ottawa ON	123.9	48
MORGUARD INVESTMENTS LTD.	2710 LANCASTER ROAD, UNIT 107 OTTAWA ON K1B 4W8	123.9	48
Asbex Ltd	101-2710 Lancaster Rd Ottawa ON K1B4W8	123.9	48
Asbex Ltd	101-2710 Lancaster Rd Ottawa ON K1B4W8	123.9	48
MORGUARD INVESTMENTS LTD.	2710 LANCASTER ROAD, UNIT 107 OTTAWA ON K1B 4W8	123.9	48
Asbex Ltd	101-2710 Lancaster Rd Ottawa ON K1B4W8	123.9	48

Site	Address	Distance (m)	Map Key
MORGUARD INVESTMENTS LTD.	2710 LANCASTER ROAD, UNIT 107 OTTAWA ON K1B 4W8	123.9	48
MORGUARD INVESTMENTS LTD.	2710 LANCASTER ROAD, UNIT 107 OTTAWA ON K1B 4W8	123.9	48
Asbex Ltd	101-2710 Lancaster Rd Ottawa ON K1B4W8	123.9	48
MORGUARD INVESTMENTS LTD.	2710 LANCASTER ROAD, UNIT 107 OTTAWA ON K1B 4W8	123.9	48
Heritage Food Service Group of Canada	2710 Lancaster Road Unit115 Ottawa ON K1B 4T7	123.9	48
Morguard Investments Ltd	2710 Lancaster Rd Ottawa ON K1R 7S8	123.9	48
PORTAMATIC INCORPORATED	2870 SHEFFIELD ROAD OTTAWA ON K1B 3V9	127.4	51
RAY NEON-PLASTICS INC.	2870 SHEFFIELD ROAD OTTAWA ON K1B 3V9	127.4	51
RAY NEON SIGNS INC.	2870 SHEFFIELD ROAD OTTAWA ON K1B 3V9	127.4	51
RAY NEON SIGNS INC.	2870 SHEFFIELD ROAD OTTAWA ON K1B 3V9	127.4	51
RAY NEON SIGNS INC.	2870 SHEFFIELD ROAD OTTAWA ON K1B 3V9	127.4	51
RAY NEON SIGNS INC.	2870 SHEFFIELD ROAD OTTAWA ON K1B 3V9	127.4	51

Site	Address	Distance (m)	Map Key
RAY NEON SIGNS INC.	2870 SHEFFIELD ROAD OTTAWA ON K1B 3V9	127.4	51
RAY NEON SIGNS INC.	2870 SHEFFIELD ROAD OTTAWA ON	127.4	51
RAY NEON SIGNS INC.	2870 SHEFFIELD ROAD OTTAWA ON K1B 3V9	127.4	51
RAY NEON SIGNS INC.	2870 SHEFFIELD ROAD OTTAWA ON K1B 3V9	127.4	51
RAY NEON SIGNS INC.	2870 SHEFFIELD ROAD OTTAWA ON K1B 3V9	127.4	51
RAY NEON SIGNS INC.	2870 SHEFFIELD ROAD OTTAWA ON K1B 3V9	127.4	51
RAY NEON SIGNS INC.	2870 SHEFFIELD ROAD OTTAWA ON K1B 3V9	127.4	51
The salvation Army Eastern Ontario Recycling Cent	1280 Leeds Ave. Unit # 6 Ottawa ON K1B 3W3	129.1	52
The salvation Army Eastern Ontario Recycling Cent	1280 Leeds Ave. Unit # 6 Ottawa ON K1B 3W3	129.1	52
The salvation Army Eastern Ontario Recycling Cent	1280 Leeds Ave. Unit # 6 Ottawa ON K1B 3W3	129.1	52
The salvation Army Eastern Ontario Recycling Cent	1280 Leeds Ave. Unit # 6 Ottawa ON K1B 3W3	129.1	52

Site	Address	Distance (m)	Map Key
The salvation Army Eastern Ontario Recycling Cent	1280 Leeds Ave. Unit # 6 Ottawa ON K1B 3W3	129.1	52
Stericycle, ULC	1280 Leeds Avenue Ottawa City ON	129.1	52
YRC REIMER EXPRESS LINES LTD.	1270 LEEDS AVENUE OTTAWA ON	129.1	52
The salvation Army Eastern Ontario Recycling Cent	1280 Leeds Ave. Unit # 6 Ottawa ON	129.1	52
Stericycle, ULC	1280 Leeds Avenue Ottawa City ON	129.1	52
Stericycle, ULC	1280 Leeds Avenue Ottawa City ON K1B 3W3	129.1	52
The salvation Army Eastern Ontario Recycling Cent	1280 Leeds Ave. Unit # 6 Ottawa ON K1B3W3	129.1	52
The salvation Army Eastern Ontario Recycling Cent	1280 Leeds Ave. Unit # 6 Ottawa ON K1B3W3	129.1	52
Stericycle, ULC	1280 Leeds Avenue Ottawa City ON K1B 3W3	129.1	52
The salvation Army Eastern Ontario Recycling Cent	1280 Leeds Ave. Unit # 6 Ottawa ON K1B3W3	129.1	52
Stericycle, ULC	1280 Leeds Avenue Ottawa City ON K1B 3W3	129.1	52
Stericycle, ULC	1280 Humber Place Units 7 - 8 Ottawa City ON K1B 3W3	129.1	52

Site	Address	Distance (m)	Map Key
The salvation Army Eastern Ontario Recycling Cent	1280 Leeds Ave. Unit # 6 Ottawa ON K1B3W3	129.1	52
Etrilum Light Inc	1270 Leeds Avenue Ottawa ON K1B 3W3	129.1	52
YRC Freight	1270 Humber Place OTTAWA ON K1B 3W3	129.1	52
Stericycle, ULC	1280 Humber Place Units 7 - 8 Ottawa City ON K1B 3W3	129.1	52
The salvation Army Eastern Ontario Recycling Cent	1280 Humber Place. Unit # 6 Ottawa ON K1B3W3	129.1	52
Ottawa Metro Towing	2759 Lancaster rd Ottawa ON K1B4V8	133.1	57
Ottawa Metro Towing	2759 Lancaster rd Ottawa ON K1B4V8	133.1	57
Ottawa Metro Towing	2759 Lancaster rd Ottawa ON K1B4V8	133.1	57
MCCUTCHEON GRAPHICS INC.	OTTAWA BRANCH 2668 LANCASTER ROAD OTTAWA ON K1B 4T7	149.7	64
MCCUTCHEON GRAPHICS INC. 25-162	OTTAWA BRANCH 2668 LANCASTER ROAD OTTAWA ON K1B 4T7	149.7	64
COMMERCIAL PRINTERS LTD.	2660 LANCASTER ROAD OTTAWA ON K1B 4T7	158.8	73

Site	Address	Distance (m)	Map Key
COMMERCIAL (OUT OF BUSINESS) 10-152	2660 LANCASTER ROAD OTTAWA ON K1B 4T7	158.8	73
DV Systems Inc.	2700 Lancaster Rd. Unit 112 Ottawa ON K1B 4T7	158.9	74
DV Systems Inc.	2700 Lancaster Rd. Unit 112 Ottawa ON K1B 4T7	158.9	74
DV Systems Inc.	2700 Lancaster Rd. Unit 112 Ottawa ON K1B 4T7	158.9	74
Fastenal	2700 Lancaster Rd. Unit # 108 Ottawa ON K1B 4T7	158.9	74
DV Systems Inc.	2700 Lancaster Rd. Unit 112 Ottawa ON	158.9	74
DV Systems Inc.	2700 Lancaster Rd. Unit 112 Ottawa ON K1B 4T7	158.9	74
DV Systems Inc.	2700 Lancaster Rd. Unit 112 Ottawa ON K1B 4T7	158.9	74
BRAZEAU TRANSPORT INC.	2740 SHEFFIELD RD. OTTAWA ON K1B 3V9	176.7	79
TRANSPORT CABANO INC.	2740 SHEFFIELD ROAD, OTTAWA C/O 1151 MARTIN GROVE RD. REXDALE ON K1B 3V9	176.7	79
TRANSPORT CABANO INC. 06-204	2740 SHEFFIELD ROAD, OTTAWA C/O 1151 MARTIN GROVE RD. REXDALE ON K1B 3V9	176.7	79
PAULS TRANSFER AND DELIVERY LTD.	2740 SHEFFIELD ROAD OTTAWA ON K1B 3V9	176.7	79

Site	Address	Distance (m)	Map Key
PAULS TRANSFER AND DELIVERY LTD. 31-648	2740 SHEFFIELD ROAD OTTAWA ON K1B 3V9	176.7	79
GRANT P MCDONALD HOLDINGS INC	2740 SHEFFIELD ROAD OTTAWA ON K1B 3V9	176.7	79
Day and Ross Transportation Group	2740 Sheffield Road Ottawa ON K1B 3V9	176.7	79
Day and Ross Transportation Group	2740 Sheffield Road Ottawa ON K1B 3V9	176.7	79
Day and Ross Transportation Group	2740 Sheffield Road Ottawa ON K1B 3V9	176.7	79
Rush Truck Centres of Canada	2740 Sheffield Rd Ottawa ON K1B 3V9	176.7	79
Day and Ross	2740 Sheffield Road Ottawa ON K1B 3V9	176.7	79
SUNCHEMICAL LTD.	2640 LANCASTER ROAD, UNIT C OTTAWA ON K1B 4Z4	177.6	80
SUNCHEMICAL Limited	2640 LANCASTER ROAD, UNIT C OTTAWA ON	177.6	80
Department of National Defence	2640-2650 Lancaster Road Ottawa ON K1B 4Z4	177.6	80
EURO AUTO PAINT INC	2640 LANCASTER RD UNIT D OTTAWA ON K1B 4Z4	177.6	80

Site	Address	Distance (m)	Map Key
Sun Chemical Limited	2640 Lancaster Road Ottawa ON K1B 4Z4	177.6	80
EURO AUTO PAINT INC	2640 LANCASTER RD UNIT D OTTAWA ON	177.6	80
Sun Chemical Limited	2640 Lancaster Road Ottawa ON	177.6	80
EURO AUTO PAINT INC	2640 LANCASTER RD UNIT D OTTAWA ON	177.6	80
Sun Chemical Limited	2640 Lancaster Road Ottawa ON	177.6	80
Sun Chemical Limited	2640 Lancaster Road Ottawa ON	177.6	80
House of Fine Print Inc.	2640 Lancaster Road Unit B Ottawa ON K1G 4Z4	177.6	80
House of Fine Print Inc.	2640 Lancaster Road Unit B Ottawa ON K1G 4Z4	177.6	80
House of Fine Print Inc.	2640 Lancaster Road Unit B Ottawa ON K1G 4Z4	177.6	80
House of Fine Print Inc.	2640 Lancaster Road Unit B Ottawa ON K1G 4Z4	177.6	80
Stone Design Concepts Inc.	2878 Sheffield Road Ottawa ON K1B 1A4	181.6	82
GRAPHIC PAPERS	2773 LANCASTER RD. OTTAWA ON K1B 4V8	182.8	84

Site	Address	Distance (m)	Map Key
GRAPHIC PAPERS 18-341	2773 LANCASTER RD. OTTAWA ON K1B 4V8	182.8	84
GRAPHIC PAPERS	2773 LANCASTER ROAD OTTAWA ON K1B 4V8	182.8	84
DELTA PRINTING LTD.	2773 LANCASTER ROAD OTTAWA ON K1B 4V8	182.8	84
DELTA PRINTING LTD.	2773 LANCASTER ROAD OTTAWA ON K1B 4V8	182.8	84
DELTA PRINTING LTD.	2773 LANCASTER ROAD OTTAWA ON K1B 4V8	182.8	84
DELTA PRINTING LTD.	2773 LANCASTER ROAD OTTAWA ON K1B 4V8	182.8	84
Direct Energy Business Services	2756 Lancaster Road Ottawa ON K1B 4S4	185.3	85
Lennox Canada Inc	2756 Lancaster Road Ottawa ON K1B 4S4	185.3	85
Service Experts Canada	2756 Lancaster Road Ottawa ON	185.3	85
Stericycle, ULC	1280 Humber Place Units 7 - 8 Ottawa City ON K1B 3W3	196.8	96
The salvation Army Eastern Ontario Recycling Cent	1280 Humber Place. Unit # 6 Ottawa ON K1B3W3	196.8	96

Site	Address	Distance (m)	Map Key
Stericycle, ULC	1280 Humber Place Units 7 - 8 Ottawa City ON K1B 3W3	196.8	96
The salvation Army Eastern Ontario Recycling Cent	1280 Humber Place. Unit # 6 Ottawa ON K1B3W3	196.8	96
6834973 Canada Inc.	3 - 2880 Sheffield Road Ottawa ON	223.1	106
6834973 Canada Inc.	3 - 2880 Sheffield Road Ottawa ON K1B1A4	223.1	106
6834973 Canada Inc.	3 - 2880 Sheffield Road Ottawa ON K1B1A4	223.1	106
6834973 Canada Inc.	3 - 2880 Sheffield Road Ottawa ON K1B1A4	223.1	106
6834973 Canada Inc.	3 - 2880 Sheffield Road Ottawa ON K1B1A4	223.1	106
6834973 Canada Inc.	3 - 2880 Sheffield Road Ottawa ON K1B1A4	223.1	106
NTI INCORPORATED	2620 LANCASTER ROAD, OTTAWA, ON K1B 4Z4	227.4	108
NTI INCORPORATED(OUT OF BUS) 28-455	2620 LANCASTER ROAD, OTTAWA, ON K1B 4Z4	227.4	108
Beacon Roofing Supply Canada Company	2801 Sheffield Road Ottawa ON K1B 3V8	234.8	113
Beacon Roofing Supply Canada Company	2801 Sheffield Road Ottawa ON K1B 3V8	234.8	113

Site	Address	Distance (m)	Map Key
Beacon Roofing Supply Canada Company	2801 Sheffield Road Ottawa ON K1B 3V8	234.8	113
Beacon Roofing Supply Canada Company	2801 Sheffield Road Ottawa ON K1B 3V8	234.8	113
Beacon Roofing Supply Canada Company	2801 Sheffield Road Ottawa ON K1B 3V8	234.8	113
PREMIER CONCERETE, DIV. OF	2787 SHEFFIELD ROAD OTTAWA ON K1B 3V8	242.3	116
UNIMIX, A DIV. OF	2787 SHEFFIELD ROAD OTTAWA ON K1B 3V8	242.3	116
UNIMIX, A DIVISION OF	2787 SHEFFIELD ROAD OTTAWA ON K1B 3V8	242.3	116
ESSROC CANADA Inc.	2787 SHEFFIELD ROAD OTTAWA ON K1B 3V8	242.3	116
MIRON CANADA INC.	2787 SHEFFIELD ROAD OTTAWA ON K1B 3V8	242.3	116
MIRON CANADA INC.	DIV. OF ESSROC CANADA 2787 SHEFFIELD ROAD OTTAWA ON K1B 3V8	242.3	116
MIRON (SEE & USE ON0418626) 27-192	DIV. OF ESSROC CANADA 2787 SHEFFIELD ROAD OTTAWA ON K1B 3V8	242.3	116
MIRON CANADA INC. 27-192	DIV. OF ESSROC CANADA 2787 SHEFFIELD ROAD OTTAWA ON K1B 3V8	242.3	116

Site	Address	Distance (m)	Map Key
ESSROC ITALCEMENTI GROUP	2787 SHEFFIELD ROAD OTTAWA ON	242.3	116
ESSROC ITALCEMENTI GROUP	2787 SHEFFIELD ROAD OTTAWA ON K1B 3V8	242.3	116
ESSROC ITALCEMENTI GROUP	2787 SHEFFIELD ROAD OTTAWA ON K1B 3V8	242.3	116
ESSROC ITALCEMENTI GROUP	2787 SHEFFIELD ROAD OTTAWA ON K1B 3V8	242.3	116
ESSROC ITALCEMENTI GROUP	2787 SHEFFIELD ROAD OTTAWA ON K1B 3V8	242.3	116
ESSROC ITALCEMENTI GROUP	2787 SHEFFIELD ROAD OTTAWA ON	242.3	116
ESSROC ITALCEMENTI GROUP	2787 SHEFFIELD ROAD OTTAWA ON K1B 3V8	242.3	116
ESSROC ITALCEMENTI GROUP	2787 SHEFFIELD ROAD OTTAWA ON K1B 3V8	242.3	116
ESSROC ITALCEMENTI GROUP	2787 SHEFFIELD ROAD OTTAWA ON K1B 3V8	242.3	116
Lehigh Hanson Materials Limited	2787 SHEFFIELD ROAD OTTAWA ON K1B 3V8	242.3	116
Lehigh Hanson Materials Limited	2787 SHEFFIELD ROAD OTTAWA ON K1B 3V8	242.3	116
Lehigh Hanson Materials Limited	2787 SHEFFIELD ROAD OTTAWA ON K1B 3V8	242.3	116

Site	Address	Distance (m)	Map Key
Lehigh Hanson Materials Limited	2787 SHEFFIELD ROAD OTTAWA ON K1B 3V8	242.3	116
Mountain Press Incorporated	1290 Leeds Avenue Ottawa ON K1B 3W3	245.3	118
foil impressions incorporated	1290 leeds ave. ottawa ON K1B 3W3	245.3	118
foil impressions incorporated	1290 leeds ave. ottawa ON K1B 3W3	245.3	118
foil impressions incorporated	1290 Leeds ave. ottawa ON K1B 3W3	245.3	118
foil impressions incorporated	1290 Leeds ave. ottawa ON K1B 3W3	245.3	118
foil impressions incorporated	1290 Leeds ave. ottawa ON	245.3	118
foil impressions incorporated	1290 Leeds ave. ottawa ON K1B 3W3	245.3	118
6834973 Canada Inc.	3 - 2880 Sheffield Road Ottawa ON K1B1A4	248.4	119
6834973 Canada Inc.	3 - 2880 Sheffield Road Ottawa ON K1B1A4	248.4	119
MASK MANAGEMENT LTD.	C.O.B. THE MINTO SKATING CENTRE 2571 LANCASTER ROAD OTTAWA ON K1B 4L5	250.5	120

Site	Address	Distance (m)	Map Key
MASK MANAGEMENT LTD.	2571 LANCASTER ROAD OTTAWA ON K1B 4L5	250.5	120
AC Mechanical Refrigeration Ltd	2571 Lancaster Road Ottawa ON K1B 5N2	250.5	120

HINC - TSSA Historic Incidents

A search of the HINC database, dated 2006-June 2009* has found that there are 2 HINC site(s) within approximately 0.25 kilometers of the project property.

Site	Address	Distance (m)	Map Key
	2615 LANCASTER ROAD, UNIT 18 OTTAWA ON K1B 5N2	103.8	42
	2678 LANCASTER ROAD OTTAWA ON K1B 4T7	152.3	66

NPCB - National PCB Inventory

A search of the NPCB database, dated 1988-2008* has found that there are 3 NPCB site(s) within approximately 0.25 kilometers of the project property.

Site	Address	Distance (m)	Map Key
CANADA POST	RIDEAU DIVISION; 2723 LANCASTER ROAD OTTAWA ON K1A 0C3	52.7	16
BELL CANADA	2767 SHEFFIELD ROAD RADIO RELAY STATION; COUNTY ROAD 22 OTTAWA ON K1B 3B6	230.3	109
ESSROC CANADA INC.	2787 SHEFFIELD ROAD OTTAWA ON K1B 3V8	242.3	116

NPRI - National Pollutant Release Inventory

A search of the NPRI database, dated 1993-May 2017 has found that there are 22 NPRI site(s) within approximately 0.25 kilometers of the project property.

Site	Address	Distance (m)	Map Key
EAGLEBROOK INC. OF CANADA	2810 SHEFFIELD ROAD NOT AVAILABLE OTTAWA ON K1B3V9	72.6	31
EAGLEBROOK INC. OF CANADA	2810 SHEFFIELD ROAD NOT AVAILABLE OTTAWA ON K1B3V9	72.6	31
KEMIRA WATER SOLUTIONS CANADA INC.	2810 SHEFFIELD ROAD NOT AVAILABLE OTTAWA ON K1B3V9	72.6	31
KEMIRA WATER SOLUTIONS CANADA INC.	2810 SHEFFIELD ROAD NOT AVAILABLE OTTAWA ON K1B3V9	72.6	31
KEMIRA WATER SOLUTIONS CANADA INC.	2810 sheffield road Ottawa ON K1B3V9	72.6	31
KEMIRA WATER SOLUTIONS CANADA INC.	2810 SHEFFIELD ROAD NOT AVAILABLE OTTAWA ON K1B3V9	72.6	31
KEMIRA WATER SOLUTIONS CANADA INC.	2810 SHEFFIELD ROAD NOT AVAILABLE OTTAWA ON K1B3V9	72.6	31
KEMIRA WATER SOLUTIONS CANADA INC.	2810 SHEFFIELD ROAD NOT AVAILABLE OTTAWA ON K1B3V9	72.6	31
KEMIRA WATER SOLUTIONS CANADA INC.	2810 SHEFFIELD ROAD NOT AVAILABLE OTTAWA ON K1B3V9	72.6	31
KEMIRA WATER SOLUTIONS CANADA INC.	2810 SHEFFIELD ROAD NOT AVAILABLE OTTAWA ON K1B3V9	72.6	31
KEMIRA WATER SOLUTIONS CANADA INC.	2810 SHEFFIELD ROAD NOT AVAILABLE OTTAWA ON K1B3V9	72.6	31

Site	Address	Distance (m)	Map Key
KEMIRA WATER SOLUTIONS CANADA INC.	2810 SHEFFIELD ROAD NOT AVAILABLE OTTAWA ON K1B3V9	72.6	31
KEMIRA WATER SOLUTIONS CANADA INC.	2810 SHEFFIELD ROAD NOT AVAILABLE OTTAWA ON K1B3V9	72.6	31
Kemira Water Solutions Canada Inc.	2810 SHEFFIELD ROAD NOT AVAILABLE OTTAWA ON K1B3V9	72.6	31
EAGLEBROOK INC. OF CANADA	2810 SHEFFIELD ROAD NOT AVAILABLE OTTAWA ON K1B3V9	72.6	31
ESSROC CANADA INC.	2787 SHEFFIELD ROAD NOT AVAILABLE OTTAWA ON K1B3V8	242.3	116
ESSROC CANADA INC.	2787 SHEFFIELD ROAD NOT AVAILABLE OTTAWA ON K1B3V8	242.3	116
ESSROC CANADA INC.	2787 SHEFFIELD ROAD NOT AVAILABLE OTTAWA ON K1B3V8	242.3	116
Essroc Canada Inc.	2787 SHEFFIELD ROAD NOT AVAILABLE OTTAWA ON K1B3V8	242.3	116
ESSROC CANADA INC.	2787 SHEFFIELD ROAD NOT AVAILABLE OTTAWA ON K1B3V8	242.3	116
ESSROC CANADA INC.	2787 SHEFFIELD ROAD NOT AVAILABLE OTTAWA ON K1B3V8	242.3	116
ESSROC CANADA INC.	2787 SHEFFIELD ROAD NOT AVAILABLE OTTAWA ON K1B 3V8	242.3	116

OPCB - Inventory of PCB Storage Sites

A search of the OPCB database, dated 1987-Oct 2004; 2012-Dec 2013 has found that there are 5 OPCB site(s) within approximately 0.25 kilometers of the project property.

Site	Address	Distance (m)	Map Key
ESSROC CANADA LTD	2787 SHEFFIELD ROAD OTTAWA ON K1B 3V8	242.3	116
ESSROC CANADA LTD	2787 SHEFFIELD ROAD OTTAWA ON K1B 3V8	242.3	116
ESSROC CANADA LTD	2787 SHEFFIELD ROAD OTTAWA ON K1B 3V8	242.3	116
ESSROC CANADA LTD	2787 SHEFFIELD ROAD OTTAWA ON K1B 3V8	242.3	116
ESSROC CANADA LTD	2787 SHEFFIELD ROAD OTTAWA ON K1B 3V8	242.3	116

PAP - Canadian Pulp and Paper

A search of the PAP database, dated 1999, 2002, 2004, 2005, 2009-2014 has found that there are 2 PAP site(s) within approximately 0.25 kilometers of the project property.

Site	Address	Distance (m)	Map Key
Eaton Electrical - Div. of Eaton Corp.	2615 Lancaster Rd Unit 26 Ottawa ON K1B 5N2	103.8	42
Tuyaux HiTech Ltée	2630 Lancaster Rd Unit G Ottawa ON K1B 5L8	187.7	88

PINC - Pipeline Incidents

A search of the PINC database, dated Feb 28, 2021 has found that there are 1 PINC site(s) within approximately 0.25 kilometers of the project property.

Site	Address	Distance (m)	Map Key
	1280 Leeds Avenue, Ottawa ON	129.1	52

PRT - Private and Retail Fuel Storage Tanks

A search of the PRT database, dated 1989-1996* has found that there are 4 PRT site(s) within approximately 0.25 kilometers of the project property.

Site	Address	Distance (m)	Map Key
NATIONAL NEWS CO LTD	2655 LANCASTER RD OTTAWA ON K1B 4L5	54.4	17
BRINKS CANADA LTD	2755 LANCASTER RD OTTAWA ON K1B 4V8	57.8	20
CABANO TRANSPORT INC	2740 SHEFFIELD RD OTTAWA ON K1B 3V9	176.7	79
MIRON INC	2787 SHEFFIELD RD OTTAWA ON K1B 3V8	242.3	116

REC - Ontario Regulation 347 Waste Receivers Summary

A search of the REC database, dated 1986-1990, 1992-2019 has found that there are 3 REC site(s) within approximately 0.25 kilometers of the project property.

Site	Address	Distance (m)	Map Key
STERICYCLE, ULC	1280 HUMBER PLACE UNITS 7-8 OTTAWA ON K1B 3W3	129.1	52
STERICYCLE, ULC	1280 LEEDS AVENUE OTTAWA ON K1B 3W3	129.1	52
ESSROC CANADA LTD.	2787 SHEFFIELD ROAD OTTAWA ON K1B 3V8	242.3	116

SCT - Scott's Manufacturing Directory

A search of the SCT database, dated 1992-Mar 2011* has found that there are 50 SCT site(s) within approximately 0.25 kilometers of the project property.

Site	Address	Distance (m)	Map Key
Atlantic Packaging Products Ltd.	2764A Sheffield Rd Ottawa ON K1B 3V9	0.0	4
Atlantic Packaging Products	2764A Sheffield Rd Ottawa ON K1B 3V9	0.0	4
A. B. DICK CO. OF CANADA LTD.	2713 LANCASTER RD SUITE 110 OTTAWA ON K1B 5R6	44.3	13
A. B. DICK CO. OF CANADA LTD.	2713 LANCASTER RD UNIT 110 OTTAWA ON K1B 5R6	44.3	13
Zimac Laboratories Inc.	2655 Lancaster Rd Ottawa ON K1B 4L5	54.4	17
ALCAN CHEMICALS	2810 SHEFFIELD RD OTTAWA ON K1B 3V9	72.6	31
EAGLEBROOK INC.	2810 Sheffield Rd Ottawa ON K1B 3V9	72.6	31
Eaglebrook of Canada Inc.	2810 Sheffield Rd Ottawa ON K1B 3V9	72.6	31
Kemira Water Solutions Canada	2810 Sheffield Rd Ottawa ON K1B 3V9	72.6	31
Uniflex Hose Corporation Inc.	2750 Sheffield Rd Ottawa ON K1B 3V9	99.0	41
Novaflex Group	2750 Sheffield Rd Unit 3 Ottawa ON K1B 3V9	99.0	41

Site	Address	Distance (m)	Map Key
BEYOND SIGNS	2615 LANCASTER RD UNIT 1 OTTAWA ON K1B 5N2	103.8	42
ZIPPY PRINT	2615 LANCASTER RD UNIT 12 OTTAWA ON K1B 5N2	103.8	42
VINYLGRAPHICS CUSTOM SIGNS	2615 LANCASTER RD SUITE 1 OTTAWA ON K1B 5N2	103.8	42
AVESTIN INC.	2615 LANCASTER RD UNIT 25 OTTAWA ON K1B 5N2	103.8	42
BEYOND SIGNS	1-2615 Lancaster Rd Ottawa ON K1B 5N2	103.8	42
Fridgen Fenestration Ltd.	2615 Lancaster Rd Unit 12 Ottawa ON K1B 5N2	103.8	42
Miller McConnell Signs Inc.	2615 Lancaster Rd Unit 2 Ottawa ON K1B 5N2	103.8	42
Peak Sportswear	2615 Lancaster Rd Unit 20 Ottawa ON K1B 5N2	103.8	42
VOLCANO TECHNOLOGIES INC.	2710 LANCASTER RD UNIT 113 OTTAWA ON K1B 4W8	123.9	48
VOLCANO INTERNATIONAL INC.	2710 LANCASTER RD UNIT13 OTTAWA ON K1B 4W8	123.9	48
Diversified Nutrition	2710 Lancaster Rd Unit 109 Ottawa ON K1B 4W8	123.9	48

Site	Address	Distance (m)	Map Key
U C SIGNS INC.	2870 SHEFFIELD RD OTTAWA ON K1B 3V9	127.4	51
Ray Neon Signs Inc.	2870 Sheffield Rd Ottawa ON K1B 3V9	127.4	51
Kelly Signs (2002) Inc.	2870 Sheffield Rd Ottawa ON K1B 3V9	127.4	51
SAPUTO FOODS LTD.	1280 LEEDS AVE SUITE 5 OTTAWA ON K1B 3W3	129.1	52
Warnaco of Canada Company	1270 Leeds Ave Ottawa ON K1B 3W3	129.1	52
Saputo Inc. - Cheese Division	1280 Leeds Ave Unit 5 Ottawa ON K1B 3W3	129.1	52
Cape Marketing Enterprises	1280 Leeds Ave Unit 5 Ottawa ON K1B 3W3	129.1	52
ACI AUDOR COMMUNICATIONS INC.	2700 Lancaster Rd Suite 118 Ottawa ON K1B 4T7	158.9	74
AUDOR COMMUNICATIONS INC	2700 LANCASTER RD UNIT 120 OTTAWA ON K1B 4T7	158.9	74
KIMOTO TECHNOLOGIES INC.	2640 LANCASTER RD OTTAWA ON K1B 4Z4	177.6	80
FLINT INK CORPORATION CANADA	2640 LANCASTER RD OTTAWA ON K1B 4Z4	177.6	80
Sun Chemical Limited	2640 Lancaster Rd Ottawa ON K1B 4Z4	177.6	80

Site	Address	Distance (m)	Map Key
Sun Chemical Limited	2640 Lancaster Rd Unit C Ottawa ON K1B 4Z4	177.6	80
Delta Printing Ltd.	2773 Lancaster Rd Ottawa ON K1B 4V8	182.8	84
CUDDLE DOWN PRODUCTS LTD.	2762 Lancaster Rd Ottawa ON K1B 4S4	185.3	85
Eastop Counters Inc.	2750 Lancaster Rd Ottawa ON K1B 4S4	185.3	85
Côté Poultry Inc.	2770 Lancaster Rd Ottawa ON K1B 4S4	185.3	85
CLIC INSTRUMENTS LTD	2630A LANCASTER RD OTTAWA ON K1B 5L8	187.7	88
CLIC INSTRUMENTS LTD	2630 A LANCASTER RD OTTAWA ON K1B 5L8	187.7	88
CLIC INSTRUMENTS LTD.	2630A Lancaster Rd Ottawa ON K1B 5L8	187.7	88
Chubb Security Systems Inc.	2630 Lancaster Rd Unit J Ottawa ON K1B 5L8	187.7	88
Clic Instruments Ltd.	2630A Lancaster Rd Ottawa ON K1B 5L8	187.7	88
ESSROC ITALCEMENTI - GROUP	2787 SHEFFIELD RD OTTAWA ON K1B 3V8	242.3	116

Site	Address	Distance (m)	Map Key
UNIMIX	2787 SHEFFIELD RD OTTAWA ON K1B 3V8	242.3	116
ESSROC CANADA INC.	2787 SHEFFIELD RD OTTAWA ON K1B 3V8	242.3	116
MIRON	2787 SHEFFIELD RD OTTAWA ON K1B 3V8	242.3	116
ESSROC Italcementi Group	2787 Sheffield Rd Ottawa ON K1B 3V8	242.3	116
Foil Impressions Inc.	1290 Leeds Ave Ottawa ON K1B 3W3	245.3	118

SPL - Ontario Spills

A search of the SPL database, dated 1988-Sep 2020; Dec 2020-Mar 2021 has found that there are 20 SPL site(s) within approximately 0.25 kilometers of the project property.

Site	Address	Distance (m)	Map Key
TRANSPORT TRUCK	2755 LANCASTER ROAD MOTOR VEHICLE (OPERATING FLUID) OTTAWA CITY ON K1B 4V8	57.8	20
Brinks Canada	at Brinks Canada, 2755 Lancaster Rd. in Ottawa<UNOFFICIAL> Ottawa ON K1B 4V8	57.8	20
Eaglebrook, Inc. of Canada	2810 Sheffield Road, Ottawa Ottawa ON K1B 3V9	72.6	31
Eaglebrook, Inc. of Canada	2810 Sheffield Road, Ottawa Ottawa ON K1B 3V9	72.6	31
ALCAN CHEMICAL PRODUCTS	2810 SCHEFFIELD RD. OTTAWA PLANT 2810 SHEIFFIELD ROAD OTTAWA CITY ON	72.6	31

Site	Address	Distance (m)	Map Key
ALCAN CHEMICAL PRODUCTS	2810 SCHEFFIELD RD. 6370 KESTREL RD MISSISSAUGA OTTAWA CITY ON	72.6	31
EAGLEBROOK ENVIRONMENTAL	2810 SHEFFIELD ROAD 2810 SHEFFIELD ROAD OTTAWA OTTAWA ON K1B 3V9	72.6	31
Eaglebrook, Inc. of Canada	2810 Sheffield Road, Ottawa Ottawa ON K1B 3V9	72.6	31
Ontario Central Railway<UNOFFICIAL>	2810 Sheffield Road, Ottawa Ottawa ON K1B 3V9	72.6	31
Ministry of the Environment<UNOFFICIAL>	2870 Sheffield Drive 2870 SHEFFIELD DRIVE.<UNOFFICIAL> Ottawa ON K1B 3V9	127.4	51
Waste Management Inc.	2676 LANCASTER RD.<UNOFFICIAL> Ottawa ON K1B 4T7	138.5	59
Enbridge Gas Distribution Inc.	2678 Lancaster rd Ottawa ON K1B 4T7	152.3	66
Enbridge Gas Distribution Inc.	2678 Lancaster Rd Ottawa ON	152.3	66
Day & Ross Inc.	2740 Sheffield Rd Ottawa ON K1B 3V9	176.7	79
Loblaws Inc.	2726 Sheffield Rd Ottawa ON K1B 3V9	213.1	102
Loblaw Companies Limited	2726 Sheffield Rd Ottawa ON K1B 3V9	213.1	102

Site	Address	Distance (m)	Map Key
Waste Management of Canada Corporation	2716 Sheffield Rd Ottawa ON K1B 3V9	213.1	102
CHEMLAWN	2585 SOUTHVALE CRESCENT TANK TRUCK (CARGO) OTTAWA CITY ON K1B 4H9	231.8	110
Essroc Canada Inc.	2787 Sheffield Rd Ottawa ON NA	242.3	116
Lehigh Hanson Canada ULC	2787 Sheffield Rd Ottawa ON NA	242.3	116

WDS - Waste Disposal Sites - MOE CA Inventory

A search of the WDS database, dated Oct 2011- Sep 30, 2022 has found that there are 4 WDS site(s) within approximately 0.25 kilometers of the project property.

Site	Address	Distance (m)	Map Key
Stericycle, Inc.	1280 Leeds Ave Ottawa ON L6T 5M4	129.1	52
Stericycle, Inc.	1280 Leeds Ave Ottawa ON L6T 5M4	129.1	52
Stericycle, ULC	1280 Leeds Ave Part of lots 24 and 25, Concession 3, Ottawa Front Ottawa ON L6T 5R7	129.1	52
Stericycle, ULC	1280 Leeds Ave Part of lots 24 and 25, Concession 3, Ottawa Front Ottawa ON L6T 5M4	129.1	52

WWIS - Water Well Information System

A search of the WWIS database, dated Jun 30 2022 has found that there are 46 WWIS site(s) within approximately 0.25 kilometers of the project property.

Site	Address	Distance (m)	Map Key
	2770 SHEFFIELD AVENUE Ottawa ON ***Well ID:*** 7164219	15.0	8
	2760 SHEFFILED ROAD Ottawa ON ***Well ID:*** 7163828	16.0	9
	2615 LANCASTER ST. Ottawa ON ***Well ID:*** 7218169	16.5	10
	2615 LANCASTER Ottawa ON ***Well ID:*** 7253046	16.5	10
	2770 SHEFFIELD AVENUE Ottawa ON ***Well ID:*** 7164220	26.1	11
	2770 SHEFFIELD AVENUE Ottawa ON ***Well ID:*** 7164218	48.0	14
	2770 SHEFFIELD Ottawa ON ***Well ID:*** 7163779	55.3	18
	ON ***Well ID:*** 7188537	55.6	19
	2750 SLEFFIELD OTTAWA ON ***Well ID:*** 7302237	58.8	22
	2770 SHEFFIELD AVENUE Ottawa ON ***Well ID:*** 7163778	68.1	24
	2760 SHEFFIELD STREET 2770 Ottawa ON ***Well ID:*** 7163829	68.5	26
	ON	70.3	27

Site	Address	Distance (m)	Map Key
	Well ID: 7179959		
	2750 SHEFFIELD RD Ottawa ON ***Well ID:*** 7302210	70.6	28
	2780 SHELRIELD RD OTTAWA ON ***Well ID:*** 7302161	78.4	33
	2755 LANCASTER RD OTTAWA ON ***Well ID:*** 7184080	87.3	35
	2755 LANCASTER RD OTTAWA ON ***Well ID:*** 7184079	94.3	37
	ON ***Well ID:*** 7164221	95.1	38
	2750 SHEFFIELD RD Ottawa ON ***Well ID:*** 7307310	111.6	45
	2750 SHEFFIELD Ottawa ON ***Well ID:*** 7307313	114.2	47
	2750 SHEFFIELD OTTAWA ON ***Well ID:*** 7302241	124.1	49
	2750 SLEFFIELD OTTAWA ON ***Well ID:*** 7302238	131.6	54
	2750 Sheffield rd Ottawa ON ***Well ID:*** 7365291	133.2	58
	2750 SHEFFIELD RD Ottawa ON ***Well ID:*** 7307311	141.5	60

Site	Address	Distance (m)	Map Key
	2750 SHEFFIELD RD Ottawa ON ***Well ID:*** 7307319	144.4	61
	2750 Sheffield rd Ottawa ON ***Well ID:*** 7365290	147.9	62
	2750 SHEFFIELD OTTAWA ON ***Well ID:*** 7302240	148.9	63
	2750 SHEFFIELD RD Ottawa ON ***Well ID:*** 7307312	151.9	65
	2750 SHEFFIELD Ottawa ON ***Well ID:*** 7307318	154.2	67
	2760 SHEFFIELD ROAD Ottawa ON ***Well ID:*** 7163827	154.8	68
	2750 Sheffield rd Ottawa ON ***Well ID:*** 7365294	168.9	77
	2750 SHEFFIELD ROAD Ottawa ON ***Well ID:*** 7307314	181.9	83
	2750 SHEFFIELD RD Ottawa ON ***Well ID:*** 7307315	185.8	86
	2570 SHEFFIELD OTTAWA ON ***Well ID:*** 7302239	186.5	87
	1250-1280 Leeds Ave Ottawa ON ***Well ID:*** 7334804	188.0	89
	2750 Sheffield rd Ottawa ON	188.1	90

Site	Address	Distance (m)	Map Key
	Well ID: 7365289		
	1250-1280 Leeds Ave Ottawa ON ***Well ID:*** 7334806	191.2	91
	2750 SHEFFIELD RD Ottawa ON ***Well ID:*** 7307316	194.2	93
	2750 Sheffield rd Ottawa ON ***Well ID:*** 7365293	196.2	94
	Ottawa ON ***Well ID:*** 7307317	199.4	97
	1250-1280 Leeds Ave Ottawa ON ***Well ID:*** 7334803	200.2	98
	1250-1280 Leeds Ave Ottawa ON ***Well ID:*** 7334805	210.0	100
	2750 Sheffield rd Ottawa ON ***Well ID:*** 7365292	213.1	101
	lot 25 con 3 ON ***Well ID:*** 7389359	223.4	107
	2781 LANCASTER Ottawa ON ***Well ID:*** 7190920	232.1	111
	2781 LANCASTER Ottawa ON ***Well ID:*** 7190922	237.7	115
	2781 LANCASTER ROAD Ottawa ON ***Well ID:*** 7100726	243.4	117

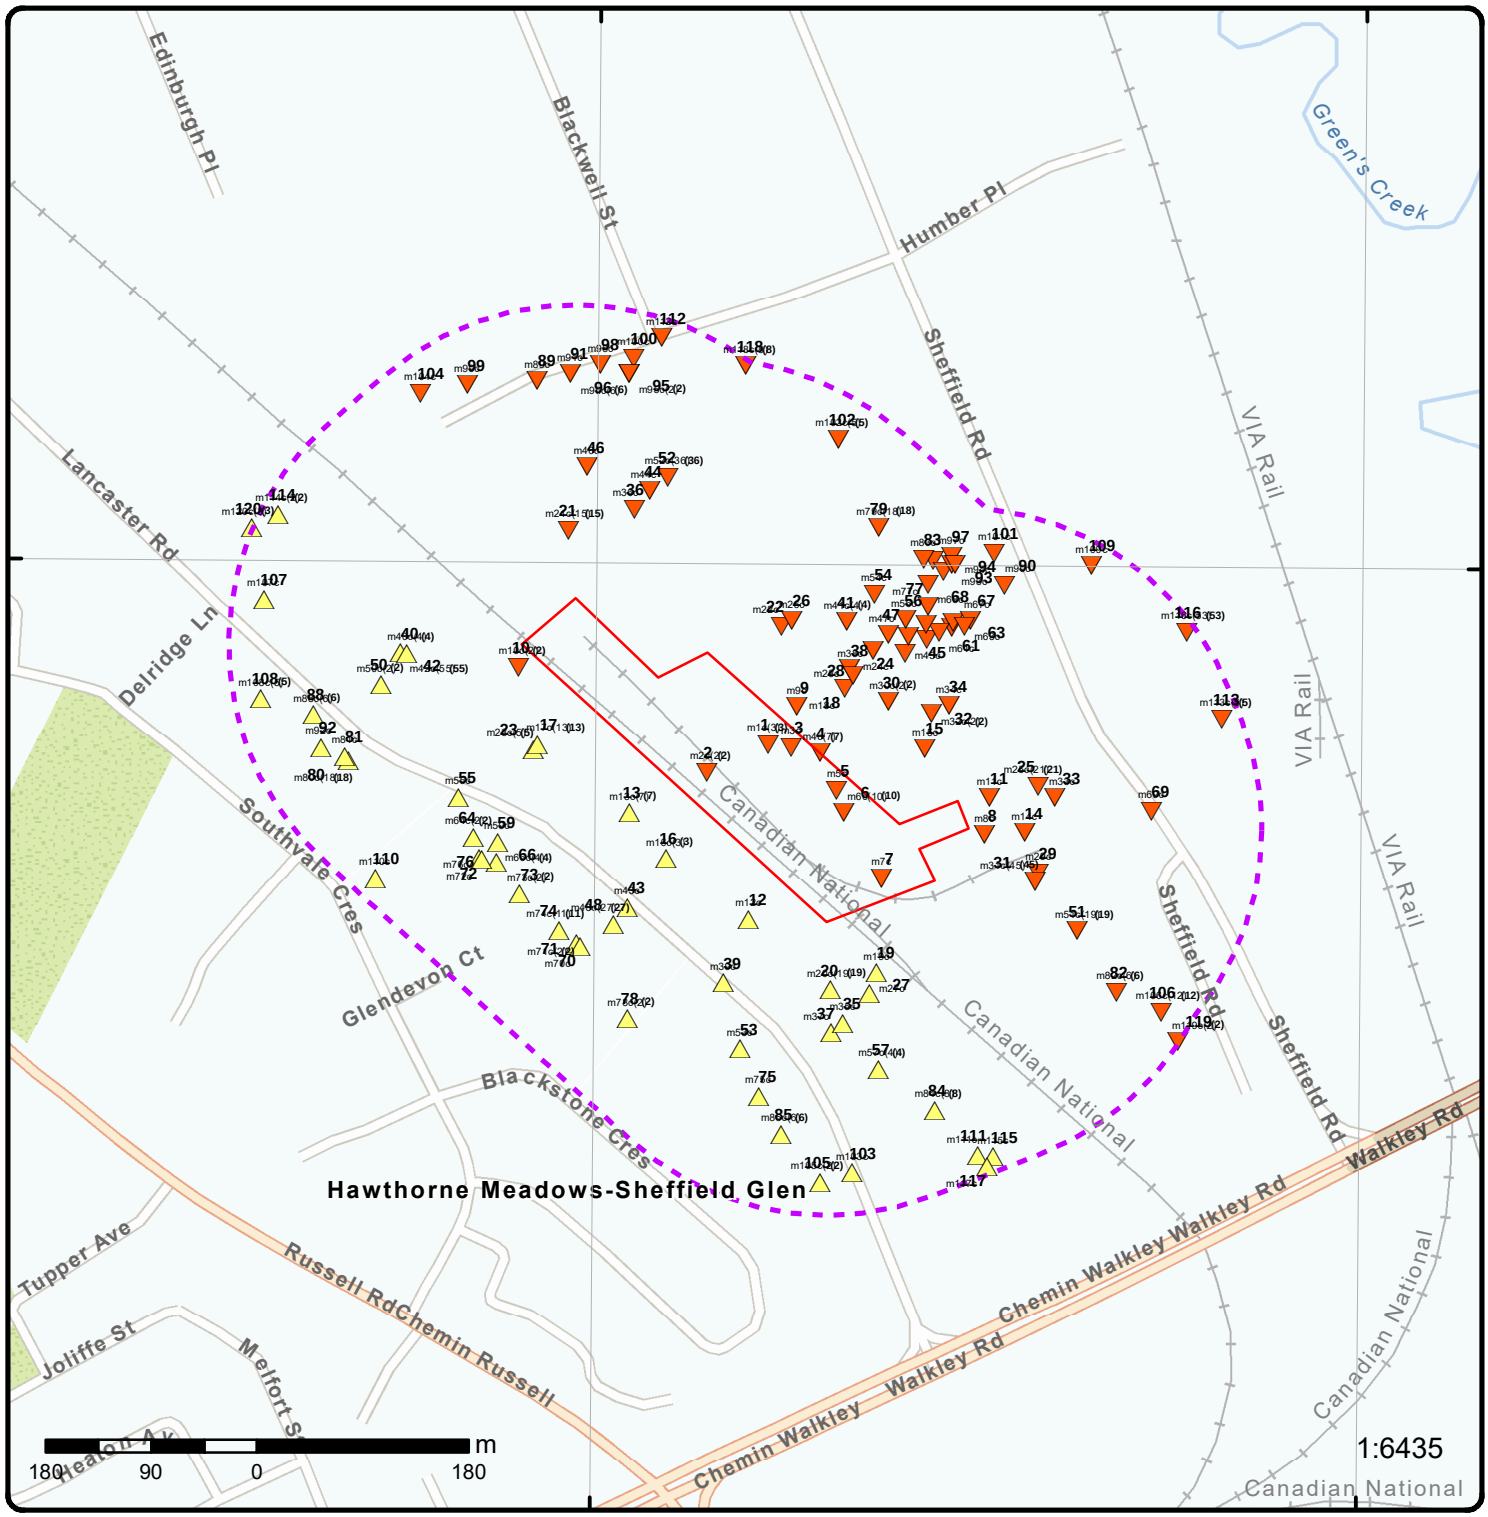

Map: 0.25 Kilometer Radius

Order Number: 22112400096

Address: 2760-2770 Sheffield Drive, Ottawa, ON

- Project Property
- Buffer Outline
- Eris Sites with Higher Elevation
- Eris Sites with Same Elevation
- Eris Sites with Lower Elevation
- Eris Sites with Unknown Elevation
- Freeways; Highways
- Traffic Circle; Ramp
- Major Arterial; Minor Arterial
- Local Road
- Service Road; Traffic Circle; Ramp
- Rail
- Beach
- Airport
- Industrial Area
- Military Base
- Aircraft Roads
- Native Reservation
- Hospital
- Shopping & Sports Area
- University/College
- Cemetery; Golf Course
- Parkt (National)
- Park (City/County)

Source: © 2021 ESRI StreetMap Premium.

© ERIS Information Limited Partnership

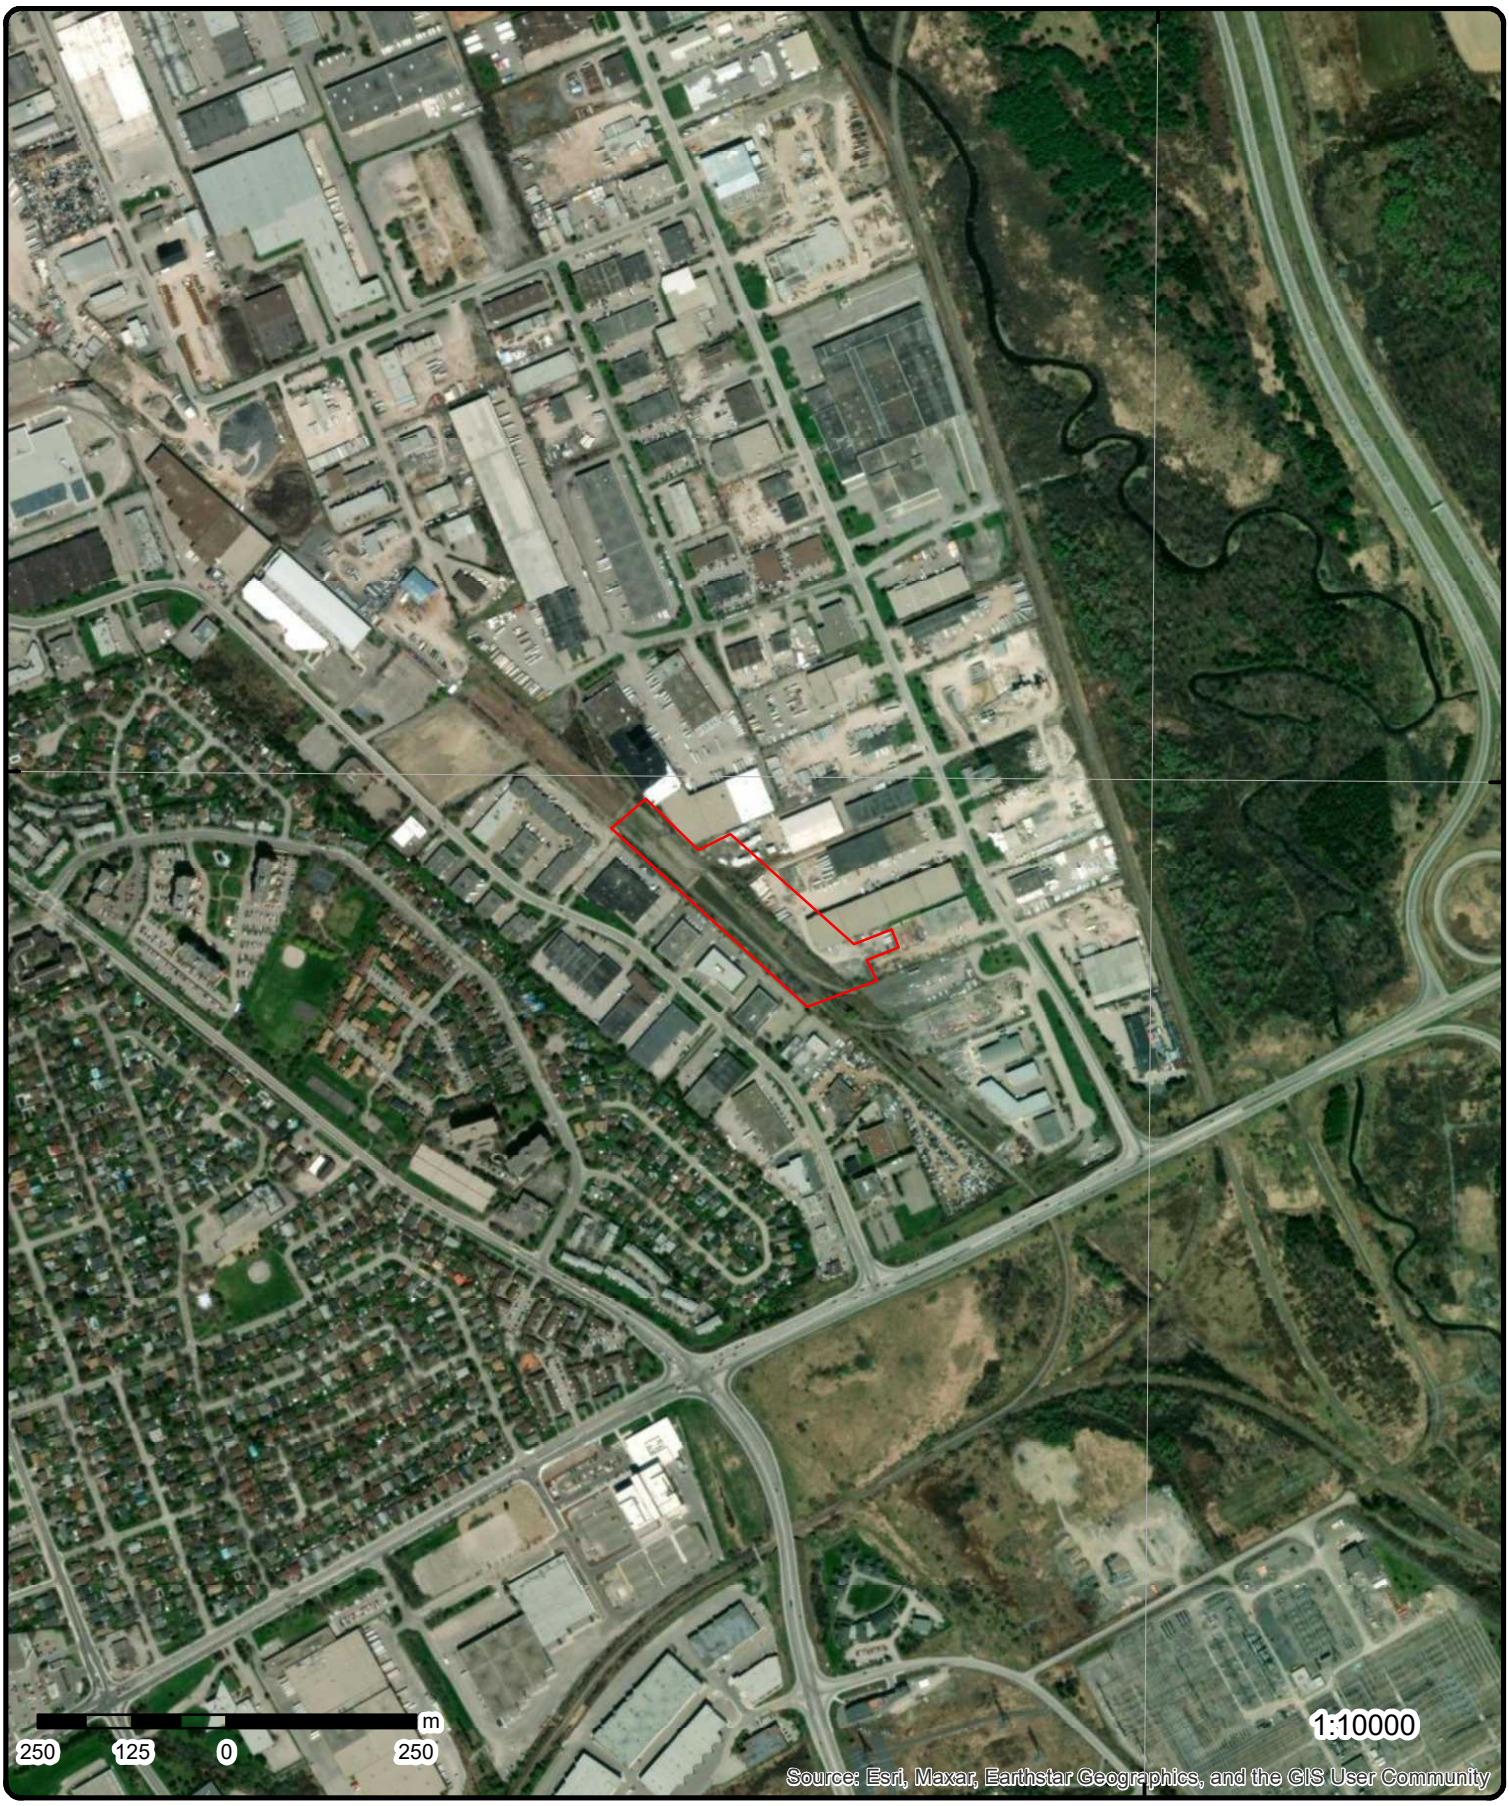

Aerial

Year: 2022

Order Number: 22112400096

Address: 2760-2770 Sheffield Drive, Ottawa, ON

Source: ESRI World Imagery

© ERIS Information Limited Partnership

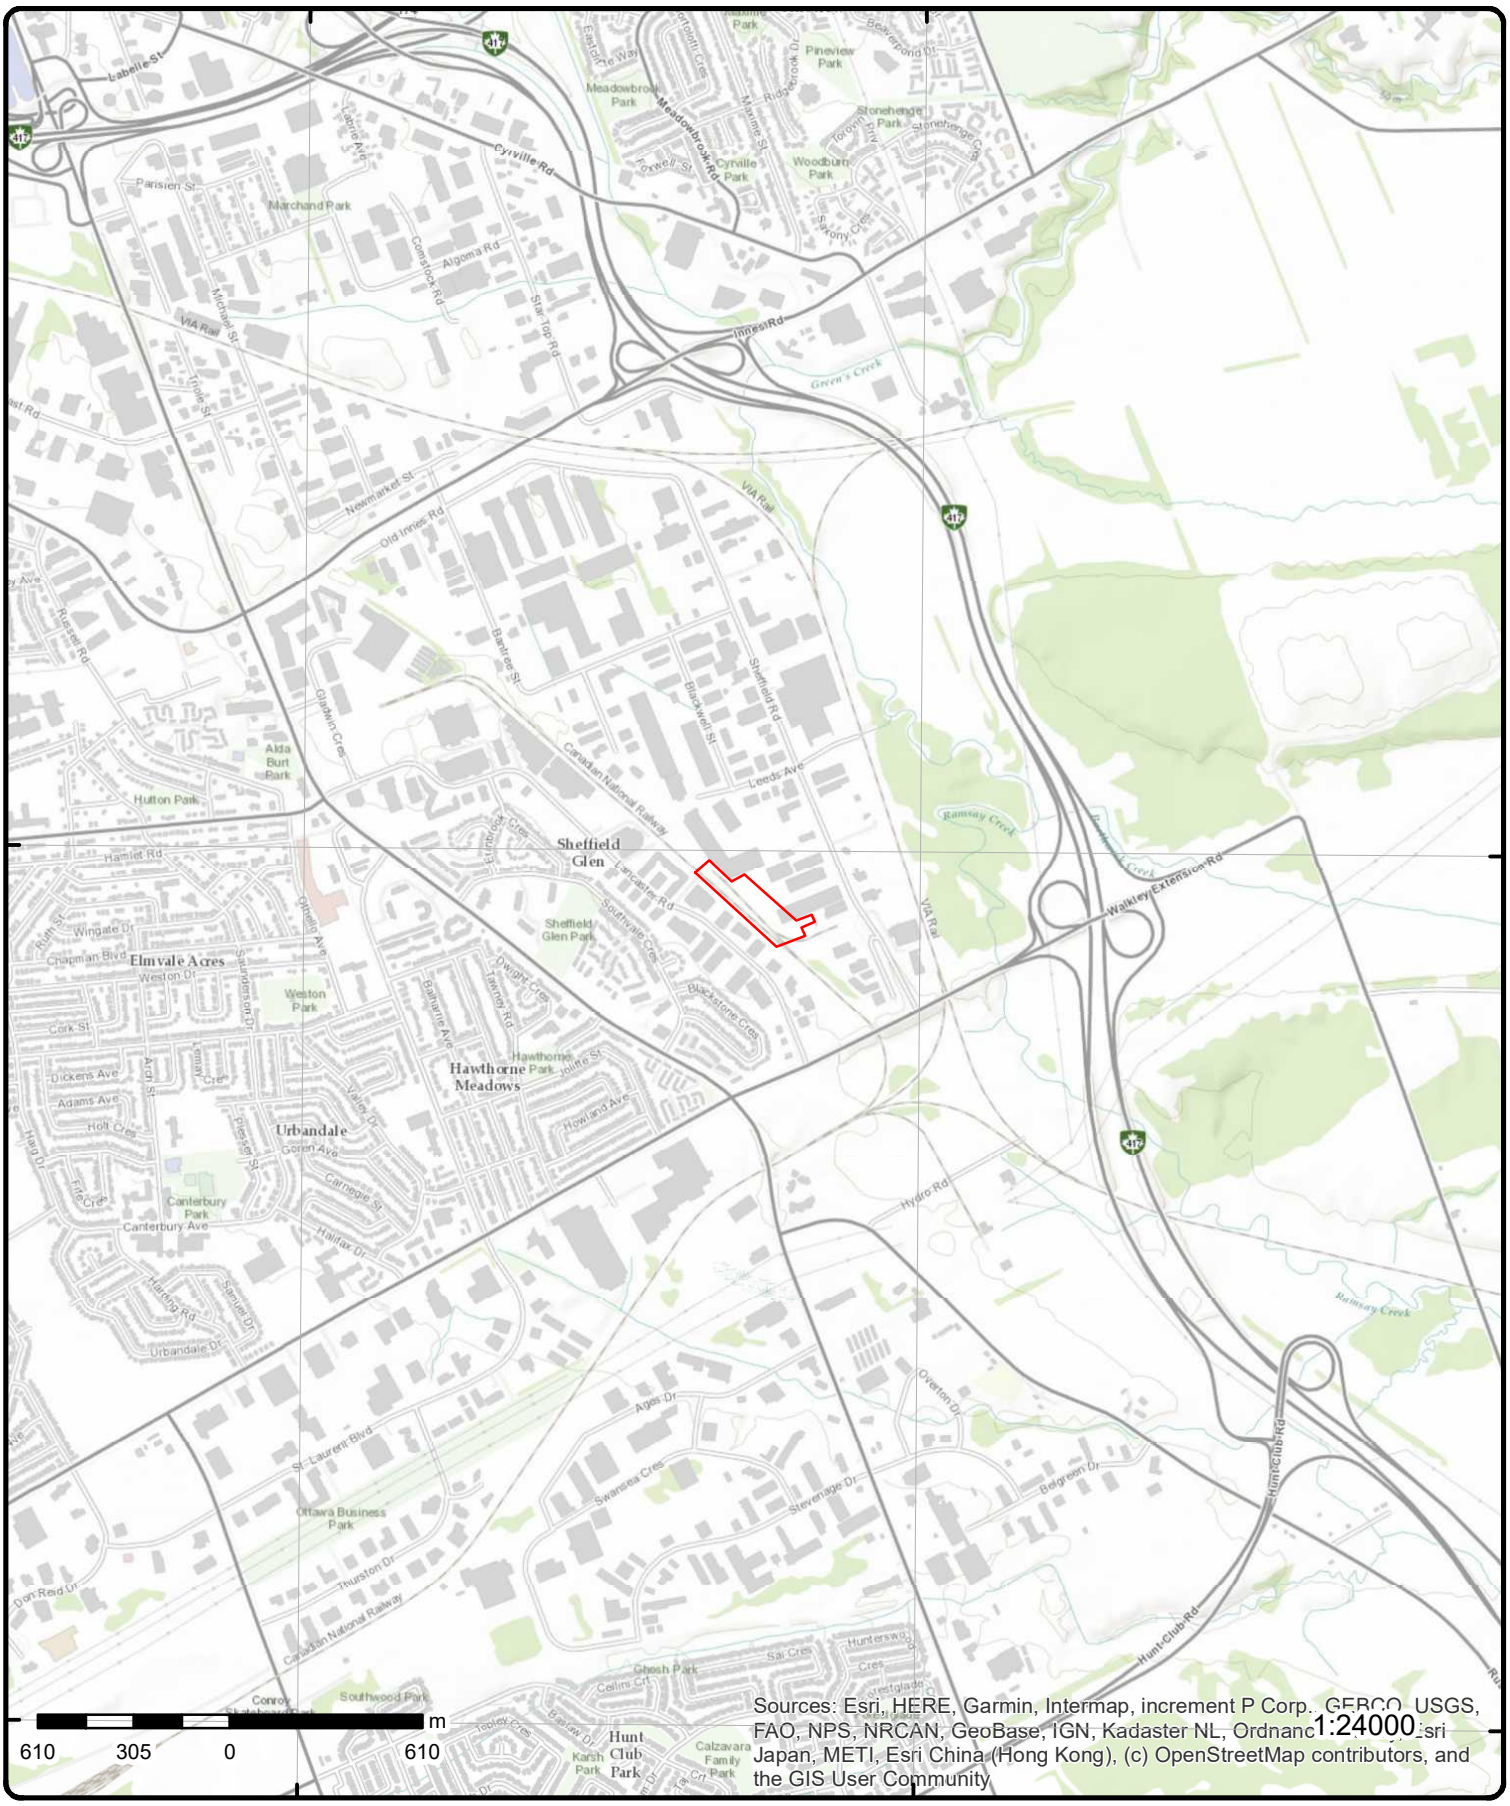

Topographic Map

Order Number: 22112400096

Address: 2760-2770 Sheffield Drive, ON

Source: ESRI World Topographic Map

© ERIS Information Limited Partnership

Detail Report

Map Key	Number of Records	Direction/ Distance (m)	Elev/Diff (m)	Site	DB
1	1 of 3	NE/0.0	66.9 / -0.04	RANDALL'S PAINTS 2760 SHEFFIELD ROAD, UNITS 8 & 9 OTTAWA ON K1B 3V9	GEN

Generator No: ON2103000
SIC Code: 3751
SIC Description: PAINT & VARNISH IND.
Approval Years: 96,97,98,99,00,01
PO Box No:
Country:
Status:
Co Admin:
Choice of Contact:
Phone No Admin:
Contaminated Facility:
MHSW Facility:

Detail(s)

Waste Class: 145
Waste Class Name: PAINT/PIGMENT/COATING RESIDUES

Map Key	Number of Records	Direction/ Distance (m)	Elev/Diff (m)	Site	DB
1	2 of 3	NE/0.0	66.9 / -0.04	Richcraft Homes 2760 Sheffield Rd. Ottawa ON	GEN

Generator No: ON4011510
SIC Code: 531190
SIC Description:
Approval Years: 2011
PO Box No:
Country:
Status:
Co Admin:
Choice of Contact:
Phone No Admin:
Contaminated Facility:
MHSW Facility:

Map Key	Number of Records	Direction/ Distance (m)	Elev/Diff (m)	Site	DB
1	3 of 3	NE/0.0	66.9 / -0.04	2760 Sheffield Rd Ottawa ON K1B3V9	EHS

Order No: 20160601124
Status: C
Report Type: Standard Report
Report Date: 03-JUN-16
Date Received: 01-JUN-16
Previous Site Name:
Lot/Building Size:
Additional Info Ordered:

Nearest Intersection:
Municipality:
Client Prov/State: ON
Search Radius (km): .25
X: -75.60499
Y: 45.399002

Map Key	Number of Records	Direction/ Distance (m)	Elev/Diff (m)	Site	DB
2	1 of 2	W/0.0	66.9 / -0.07	Land between 2713 Lancaster & 2760 Sheffield Ottawa ON K1B 5R6	EHS

Order No: 21052700058
Status: C
Report Type: Standard Report
Report Date: 01-JUN-21
Date Received: 27-MAY-21
Previous Site Name:
Lot/Building Size:
Additional Info Ordered: Fire Insur. Maps and/or Site Plans; City Directory

Nearest Intersection:
Municipality:
Client Prov/State: ON
Search Radius (km): .25
X: -75.6071083
Y: 45.3984003

Map Key	Number of Records	Direction/ Distance (m)	Elev/Diff (m)	Site	DB
2	2 of 2	W/0.0	66.9 / -0.07	Land between 2713 Lancaster & 2760 Sheffield Ottawa ON K1B 5R6	EHS

Order No: 21052700058
Status: C
Report Type: Standard Report
Report Date: 01-JUN-21
Date Received: 27-MAY-21
Previous Site Name:
Lot/Building Size:
Additional Info Ordered: Fire Insur. Maps and/or Site Plans; City Directory

Nearest Intersection:
Municipality:
Client Prov/State: ON
Search Radius (km): .25
X: -75.6071083
Y: 45.3984003

Map Key	Number of Records	Direction/ Distance (m)	Elev/Diff (m)	Site	DB
3	1 of 1	ENE/0.0	66.9 / -0.07	OTTAWA MOULD CRAFT LIMITED 2762A SHEFFIELD ROAD OTTAWA ON K1B 3V9	GEN

Generator No: ON0990901
SIC Code: 1699
SIC Description: OTHER PLASTIC PROD.
Approval Years: 95,96,97,98,99,00,01
PO Box No:
Country:
Status:
Co Admin:
Choice of Contact:
Phone No Admin:
Contaminated Facility:
MHSW Facility:

Detail(s)

Waste Class: 252
Waste Class Name: WASTE OILS & LUBRICANTS

Waste Class: 253
Waste Class Name: EMULSIFIED OILS

Map Key	Number of Records	Direction/ Distance (m)	Elev/Diff (m)	Site	DB
4	1 of 7	E/0.0	66.9 / -0.07	Atlantic Packaging Products Ltd. 2764A Sheffield Rd Ottawa ON K1B 3V9	SCT

Established: 1948
Plant Size (ft²):
Employment: 8

--Details--
Description: Other Paper and Disposable Plastic Product Wholesaler-Distributors
SIC/NAICS Code: 418220

Map Key	Number of Records	Direction/ Distance (m)	Elev/Diff (m)	Site	DB
4	2 of 7	E/0.0	66.9 / -0.07	Atlantic Packaging Products 2764A Sheffield Rd Ottawa ON K1B 3V9	SCT

Established: 01-SEP-45
Plant Size (ft²):
Employment:

--Details--
Description: Other Paper and Disposable Plastic Product Wholesaler-Distributors
SIC/NAICS Code: 418220

Description: Other Paper and Disposable Plastic Product Wholesaler-Distributors
SIC/NAICS Code: 418220

Map Key	Number of Records	Direction/ Distance (m)	Elev/Diff (m)	Site	DB
4	3 of 7	E/0.0	66.9 / -0.07	ZINCON METAL FINISHING INC. 2764A SHEFFIELD ROAD OTTAWA ON K1B3V9	GEN

Generator No: ON1317501
SIC Code:
SIC Description:
Approval Years: As of Dec 2017
PO Box No:
Country: Canada
Status: Registered
Co Admin:
Choice of Contact:
Phone No Admin:
Contaminated Facility:
MHSW Facility:

Detail(s)

Waste Class: 131 L
Waste Class Name: Neutralized solutions - containing heavy metals

Waste Class: 131 H
Waste Class Name: Neutralized solutions - containing heavy metals

Waste Class: 122 C
Waste Class Name: Alkaline slutions - containing other metals and non-metals (not cyanide)

Map Key	Number of Records	Direction/ Distance (m)	Elev/Diff (m)	Site	DB
4	4 of 7	E/0.0	66.9 / -0.07	ZINCON METAL FINISHING INC. 2764 A SHEFFIELD ROAD OTTAWA ON K1B3V9	GEN

Generator No: ON8209199
SIC Code:
SIC Description:
Approval Years: As of Dec 2018
PO Box No:
Country: Canada
Status: Registered
Co Admin:
Choice of Contact:
Phone No Admin:
Contaminated Facility:

Map Key	Number of Records	Direction/ Distance (m)	Elev/Diff (m)	Site	DB

MHSW Facility:

Detail(s)

Waste Class: 122 C
Waste Class Name: Alkaline slutions - containing other metals and non-metals (not cyanide)

Waste Class: 131 H
Waste Class Name: Neutralized solutions - containing heavy metals

Waste Class: 131 L
Waste Class Name: Neutralized solutions - containing heavy metals

---

4 | ***5 of 7*** | ***E/0.0*** | ***66.9 / -0.07*** | ***ZINCON METAL FINISHING INC.***
2764 A SHEFFIELD ROAD
OTTAWA ON K1B3V9 | ***GEN***

Generator No: ON8209199
SIC Code:
SIC Description:
Approval Years: As of Jul 2020
PO Box No:
Country: Canada
Status: Registered
Co Admin:
Choice of Contact:
Phone No Admin:
Contaminated Facility:
MHSW Facility:

Detail(s)

Waste Class: 131 L
Waste Class Name: Neutralized solutions - containing heavy metals

Waste Class: 131 H
Waste Class Name: Neutralized solutions - containing heavy metals

Waste Class: 122 C
Waste Class Name: Alkaline slutions - containing other metals and non-metals (not cyanide)

---

4 | ***6 of 7*** | ***E/0.0*** | ***66.9 / -0.07*** | ***ZINCON METAL FINISHING INC.***
2764 A SHEFFIELD ROAD
OTTAWA ON K1B3V9 | ***GEN***

Generator No: ON8209199
SIC Code:
SIC Description:
Approval Years: As of Nov 2021
PO Box No:
Country: Canada
Status: Registered
Co Admin:
Choice of Contact:
Phone No Admin:
Contaminated Facility:
MHSW Facility:

Detail(s)

Waste Class: 112 C

Waste Class Name: Acid solutions - containing heavy metals

Waste Class: 131 H
Waste Class Name: Neutralized solutions - containing heavy metals

Waste Class: 122 C
Waste Class Name: Alkaline slutions - containing other metals and non-metals (not cyanide)

Waste Class: 131 L
Waste Class Name: Neutralized solutions - containing heavy metals

---

4 | **7 of 7** | **E/0.0** | **66.9 / -0.07** | **ZINCON METAL FINISHING INC.**
2764 A SHEFFIELD ROAD
OTTAWA ON K1B3V9 | **GEN**

Generator No: ON8209199
SIC Code:
SIC Description:
Approval Years: As of Oct 2022
PO Box No:
Country: Canada
Status: Registered
Co Admin:
Choice of Contact:
Phone No Admin:
Contaminated Facility:
MHSW Facility:

Detail(s)

Waste Class: 131 L
Waste Class Name: NEUTRALIZED WASTES - HEAVY METALS

Waste Class: 131 H
Waste Class Name: NEUTRALIZED WASTES - HEAVY METALS

Waste Class: 112 C
Waste Class Name: ACID WASTE - HEAVY METALS

Waste Class: 122 C
Waste Class Name: ALKALINE WASTES - OTHER METALS

---

5 | **1 of 1** | **E/0.0** | **66.9 / -0.07** | **2768 Sheffield Rd**
Ottawa ON K1B3V9 | **EHS**

Order No:	20171206040	**Nearest Intersection:**	
Status:	C	**Municipality:**	
Report Type:	Standard Report	**Client Prov/State:**	ON
Report Date:	07-DEC-17	**Search Radius (km):**	.25
Date Received:	06-DEC-17	**X:**	-75.605014
Previous Site Name:		**Y:**	45.398375
Lot/Building Size:			

Additional Info Ordered: Fire Insur. Maps and/or Site Plans; City Directory; Aerial Photos

---

6 | **1 of 10** | **ESE/0.0** | **66.9 / -0.07** | **McFadden's Hardwood & Hardware Limited**
2770 Sheffield Road
Ottawa ON K1B 3V9 | **GEN**

Generator No: ON7489455
SIC Code: 416330
SIC Description: Hardware Whl.

Map Key	Number of Records	Direction/ Distance (m)	Elev/Diff (m)	Site	DB

Approval Years: 03,04,05,06
PO Box No:
Country:
Status:
Co Admin:
Choice of Contact:
Phone No Admin:
Contaminated Facility:
MHSW Facility:

Detail(s)

Waste Class: 145
Waste Class Name: PAINT/PIGMENT/COATING RESIDUES

Map Key	Number of Records	Direction/ Distance (m)	Elev/Diff (m)	Site	DB
6	2 of 10	ESE/0.0	66.9 / -0.07	McFadden's Hardwood & Hardware Inc. 2770 Sheffield Road Ottawa ON K1B 3V9	GEN

Generator No: ON7489455
SIC Code: 416330
SIC Description: Hardware Wholesaler-Distributors
Approval Years: 07,08
PO Box No:
Country:
Status:
Co Admin:
Choice of Contact:
Phone No Admin:
Contaminated Facility:
MHSW Facility:

Detail(s)

Waste Class: 145
Waste Class Name: PAINT/PIGMENT/COATING RESIDUES

Map Key	Number of Records	Direction/ Distance (m)	Elev/Diff (m)	Site	DB
6	3 of 10	ESE/0.0	66.9 / -0.07	McFadden's Hardwood & Hardware Inc. 2770 Sheffield Road Ottawa ON K1B 3V9	GEN

Generator No: ON7489455
SIC Code: 416330
SIC Description: Hardware Wholesaler-Distributors
Approval Years: 2009
PO Box No:
Country:
Status:
Co Admin:
Choice of Contact:
Phone No Admin:
Contaminated Facility:
MHSW Facility:

Detail(s)

Waste Class: 145
Waste Class Name: PAINT/PIGMENT/COATING RESIDUES

Waste Class: 211
Waste Class Name: AROMATIC SOLVENTS

Map Key	Number of Records	Direction/ Distance (m)	Elev/Diff (m)	Site	DB
6	4 of 10	ESE/0.0	66.9 / -0.07	McFadden's Hardwood & Hardware Inc. 2770 Sheffield Road Ottawa ON K1B 3V9	GEN

Generator No: ON7489455
SIC Code: 416330
SIC Description: Hardware Wholesaler-Distributors
Approval Years: 2010
PO Box No:
Country:
Status:
Co Admin:
Choice of Contact:
Phone No Admin:
Contaminated Facility:
MHSW Facility:

Detail(s)

Waste Class: 211
Waste Class Name: AROMATIC SOLVENTS

Waste Class: 145
Waste Class Name: PAINT/PIGMENT/COATING RESIDUES

Map Key	Number of Records	Direction/ Distance (m)	Elev/Diff (m)	Site	DB
6	5 of 10	ESE/0.0	66.9 / -0.07	McFadden's Hardwood & Hardware Inc. 2770 Sheffield Road Ottawa ON K1B 3V9	GEN

Generator No: ON7489455
SIC Code: 416330
SIC Description: Hardware Wholesaler-Distributors
Approval Years: 2011
PO Box No:
Country:
Status:
Co Admin:
Choice of Contact:
Phone No Admin:
Contaminated Facility:
MHSW Facility:

Detail(s)

Waste Class: 145
Waste Class Name: PAINT/PIGMENT/COATING RESIDUES

Waste Class: 211
Waste Class Name: AROMATIC SOLVENTS

Map Key	Number of Records	Direction/ Distance (m)	Elev/Diff (m)	Site	DB
6	6 of 10	ESE/0.0	66.9 / -0.07	McFadden's Hardwood & Hardware Inc. 2770 Sheffield Road Ottawa ON K1B 3V9	GEN

Generator No: ON7489455
SIC Code: 416330
SIC Description: Hardware Wholesaler-Distributors
Approval Years: 2012
PO Box No:
Country:
Status:

Map Key	Number of Records	Direction/ Distance (m)	Elev/Diff (m)	Site	DB

Co Admin:
Choice of Contact:
Phone No Admin:
Contaminated Facility:
MHSW Facility:

Detail(s)

Waste Class: 211
Waste Class Name: AROMATIC SOLVENTS

Waste Class: 145
Waste Class Name: PAINT/PIGMENT/COATING RESIDUES

---

6 | ***7 of 10*** | ***ESE/0.0*** | ***66.9 / -0.07*** | ***McFadden's Hardwood & Hardware Inc.***
2770 Sheffield Road
Ottawa ON | ***GEN***

Generator No: ON7489455
SIC Code: 416330
SIC Description: HARDWARE WHOLESALER-DISTRIBUTORS
Approval Years: 2013
PO Box No:
Country:
Status:
Co Admin:
Choice of Contact:
Phone No Admin:
Contaminated Facility:
MHSW Facility:

Detail(s)

Waste Class: 211
Waste Class Name: AROMATIC SOLVENTS

Waste Class: 145
Waste Class Name: PAINT/PIGMENT/COATING RESIDUES

---

6 | ***8 of 10*** | ***ESE/0.0*** | ***66.9 / -0.07*** | ***McFadden's Hardwood & Hardware Inc.***
2770 Sheffield Road
Ottawa ON K1B 3V9 | ***GEN***

Generator No: ON7489455
SIC Code: 416330
SIC Description: HARDWARE WHOLESALER-DISTRIBUTORS
Approval Years: 2015
PO Box No:
Country: Canada
Status:
Co Admin: Kerry Baker
Choice of Contact: CO_OFFICIAL
Phone No Admin: 416-674-3333 Ext.2227
Contaminated Facility: No
MHSW Facility: No

Detail(s)

Waste Class: 211
Waste Class Name: AROMATIC SOLVENTS

Map Key	Number of Records	Direction/ Distance (m)	Elev/Diff (m)	Site	DB

Waste Class: 145
Waste Class Name: PAINT/PIGMENT/COATING RESIDUES

---

6 **9 of 10** **ESE/0.0** **66.9 / -0.07** **McFadden's Hardwood & Hardware Inc.** **GEN**
2770 Sheffield Road
Ottawa ON K1B 3V9

Generator No: ON7489455
SIC Code: 416330
SIC Description: HARDWARE WHOLESALER-DISTRIBUTORS
Approval Years: 2016
PO Box No:
Country: Canada
Status:
Co Admin: Kerry Baker
Choice of Contact: CO_OFFICIAL
Phone No Admin: 416-674-3333 Ext.2227
Contaminated Facility: No
MHSW Facility: No

Detail(s)

Waste Class: 211
Waste Class Name: AROMATIC SOLVENTS

Waste Class: 145
Waste Class Name: PAINT/PIGMENT/COATING RESIDUES

---

6 **10 of 10** **ESE/0.0** **66.9 / -0.07** **McFadden's Hardwood & Hardware Inc.** **GEN**
2770 Sheffield Road
Ottawa ON K1B 3V9

Generator No: ON7489455
SIC Code: 416330
SIC Description: HARDWARE WHOLESALER-DISTRIBUTORS
Approval Years: 2014
PO Box No:
Country: Canada
Status:
Co Admin: Kerry Baker
Choice of Contact: CO_OFFICIAL
Phone No Admin: 416-674-3333 Ext.2227
Contaminated Facility: No
MHSW Facility: No

Detail(s)

Waste Class: 211
Waste Class Name: AROMATIC SOLVENTS

Waste Class: 145
Waste Class Name: PAINT/PIGMENT/COATING RESIDUES

---

7 **1 of 1** **ESE/0.0** **66.9 / -0.07** **2865 walkley Road** **EHS**
Ottawa ON K1B

Order No: 20190219066
Status: C
Report Type: Custom Report
Report Date: 27-FEB-19
Date Received: 19-FEB-19
Nearest Intersection:
Municipality:
Client Prov/State: ON
Search Radius (km): .25
X: -75.605201

Previous Site Name:	railway corridor	**Y:**	45.397597
Lot/Building Size:			
Additional Info Ordered:	City Directory; Aerial Photos		

8 **1 of 1** **E/15.0** **65.9 / -1.07** **2770 SHEFFIELD AVENUE**
Ottawa ON **WWIS**

Well ID:	7164219	**Flowing (Y/N):**	
Construction Date:		**Flow Rate:**	
Use 1st:	Monitoring and Test Hole	**Data Entry Status:**	
Use 2nd:	0	**Data Src:**	
Final Well Status:	Monitoring and Test Hole	**Date Received:**	13-Jun-2011 00:00:00
Water Type:		**Selected Flag:**	TRUE
Casing Material:		**Abandonment Rec:**	
Audit No:	Z123964	**Contractor:**	7241
Tag:	A108711	**Form Version:**	7
Constructn Method:		**Owner:**	
Elevation (m):		**County:**	OTTAWA-CARLETON
Elevatn Reliabilty:		**Lot:**	
Depth to Bedrock:		**Concession:**	
Well Depth:		**Concession Name:**	
Overburden/Bedrock:		**Easting NAD83:**	
Pump Rate:		**Northing NAD83:**	
Static Water Level:		**Zone:**	
Clear/Cloudy:		**UTM Reliability:**	
Municipality:	OTTAWA CITY		
Site Info:			

PDF URL (Map): https://d2khazk8e83rdv.cloudfront.net/moe_mapping/downloads/2Water/Wells_pdfs/716\7164219.pdf

Additional Detail(s) (Map)

Well Completed Date:	2011/05/17
Year Completed:	2011
Depth (m):	6.1
Latitude:	45.3979355007325
Longitude:	-75.6040797385151
Path:	716\7164219.pdf

Bore Hole Information

Bore Hole ID:	1003519897	**Elevation:**	
DP2BR:		**Elevrc:**	
Spatial Status:		**Zone:**	18
Code OB:		**East83:**	452720.00
Code OB Desc:		**North83:**	5027335.00
Open Hole:		**Org CS:**	UTM83
Cluster Kind:		**UTMRC:**	3
Date Completed:	17-May-2011 00:00:00	**UTMRC Desc:**	margin of error : 10 - 30 m
Remarks:		**Location Method:**	wwr
Loc Method Desc:	on Water Well Record		
Elevrc Desc:			
Location Source Date:			
Improvement Location Source:			
Improvement Location Method:			
Source Revision Comment:			
Supplier Comment:			

Overburden and Bedrock Materials Interval

Formation ID:	1003937572
Layer:	1
Color:	2
General Color:	GREY
Mat1:	11
Most Common Material:	GRAVEL
Mat2:	
Mat2 Desc:	
Mat3:	85
Mat3 Desc:	SOFT
Formation Top Depth:	0.0
Formation End Depth:	0.6100000143051147
Formation End Depth UOM:	m

Overburden and Bedrock Materials Interval

Formation ID:	1003937573
Layer:	2
Color:	2
General Color:	GREY
Mat1:	05
Most Common Material:	CLAY
Mat2:	06
Mat2 Desc:	SILT
Mat3:	85
Mat3 Desc:	SOFT
Formation Top Depth:	0.6100000143051147
Formation End Depth:	6.099999904632568
Formation End Depth UOM:	m

Annular Space/Abandonment Sealing Record

Plug ID:	1003937583
Layer:	3
Plug From:	1.2200000286102295
Plug To:	6.099999904632568
Plug Depth UOM:	m

Annular Space/Abandonment Sealing Record

Plug ID:	1003937581
Layer:	1
Plug From:	0.0
Plug To:	0.3100000023841858
Plug Depth UOM:	m

Annular Space/Abandonment Sealing Record

Plug ID:	1003937582
Layer:	2
Plug From:	0.3100000023841858
Plug To:	1.2200000286102295
Plug Depth UOM:	m

Method of Construction & Well Use

Method Construction ID:	1003937580

Method Construction Code: B
Method Construction: Other Method
Other Method Construction: DIRECT PUSH

Pipe Information

Pipe ID: 1003937571
Casing No: 0
Comment:
Alt Name:

Construction Record - Casing

Casing ID: 1003937576
Layer: 1
Material: 5
Open Hole or Material: PLASTIC
Depth From: 0.0
Depth To: 1.5
Casing Diameter: 4.03000020980835
Casing Diameter UOM: cm
Casing Depth UOM: m

Construction Record - Screen

Screen ID: 1003937577
Layer: 1
Slot: 10
Screen Top Depth: 1.5
Screen End Depth: 6.099999904632568
Screen Material: 5
Screen Depth UOM: m
Screen Diameter UOM: cm
Screen Diameter: 4.829999923706055

Water Details

Water ID: 1003937575
Layer:
Kind Code:
Kind:
Water Found Depth:
Water Found Depth UOM: m

Hole Diameter

Hole ID: 1003937574
Diameter: 8.25
Depth From: 0.0
Depth To: 6.099999904632568
Hole Depth UOM: m
Hole Diameter UOM: cm

Links

Bore Hole ID: 1003519897
Depth M: 6.1
Year Completed: 2011
Well Completed Dt: 2011/05/17
Audit No: Z123964
Tag No: A108711
Contractor: 7241
Path: 716\7164219.pdf
Latitude: 45.3979355007325
Longitude: -75.6040797385151

Map Key	Number of Records	Direction/ Distance (m)	Elev/Diff (m)	Site	DB
9	1 of 1	NE/16.0	66.1 / -0.87	2760 SHEFFILED ROAD Ottawa ON	WWIS

Well ID:	7163828	**Flowing (Y/N):**	
Construction Date:		**Flow Rate:**	
Use 1st:	Monitoring and Test Hole	**Data Entry Status:**	
Use 2nd:	0	**Data Src:**	
Final Well Status:	Monitoring and Test Hole	**Date Received:**	02-Jun-2011 00:00:00
Water Type:		**Selected Flag:**	TRUE
Casing Material:		**Abandonment Rec:**	
Audit No:	Z116178	**Contractor:**	7241
Tag:	A113446	**Form Version:**	7
Constructn Method:		**Owner:**	
Elevation (m):		**County:**	OTTAWA-CARLETON
Elevatn Reliabilty:		**Lot:**	
Depth to Bedrock:		**Concession:**	
Well Depth:		**Concession Name:**	
Overburden/Bedrock:		**Easting NAD83:**	
Pump Rate:		**Northing NAD83:**	
Static Water Level:		**Zone:**	
Clear/Cloudy:		**UTM Reliability:**	
Municipality:	OTTAWA CITY		
Site Info:			

PDF URL (Map): https://d2khazk8e83rdv.cloudfront.net/moe_mapping/downloads/2Water/Wells_pdfs/716\7163828.pdf

Additional Detail(s) (Map)

Well Completed Date:	2011/05/13
Year Completed:	2011
Depth (m):	6.1
Latitude:	45.3989057576835
Longitude:	-75.6061343764962
Path:	716\7163828.pdf

Bore Hole Information

Bore Hole ID:	1003516692	**Elevation:**	
DP2BR:		**Elevrc:**	
Spatial Status:		**Zone:**	18
Code OB:		**East83:**	452560.00
Code OB Desc:		**North83:**	5027444.00
Open Hole:		**Org CS:**	UTM83
Cluster Kind:		**UTMRC:**	3
Date Completed:	13-May-2011 00:00:00	**UTMRC Desc:**	margin of error : 10 - 30 m
Remarks:		**Location Method:**	wwr
Loc Method Desc:	on Water Well Record		
Elevrc Desc:			
Location Source Date:			
Improvement Location Source:			
Improvement Location Method:			
Source Revision Comment:			
Supplier Comment:			

Overburden and Bedrock Materials Interval

Formation ID:	1003802633
Layer:	3
Color:	2
General Color:	GREY
Mat1:	05

Most Common Material:	CLAY
Mat2:	85
Mat2 Desc:	SOFT
Mat3:	91
Mat3 Desc:	WATER-BEARING
Formation Top Depth:	3.0999999046325684
Formation End Depth:	6.099999904632568
Formation End Depth UOM:	m

Overburden and Bedrock Materials Interval

Formation ID:	1003802632
Layer:	2
Color:	2
General Color:	GREY
Mat1:	05
Most Common Material:	CLAY
Mat2:	73
Mat2 Desc:	HARD
Mat3:	68
Mat3 Desc:	DRY
Formation Top Depth:	1.5
Formation End Depth:	3.0999999046325684
Formation End Depth UOM:	m

Overburden and Bedrock Materials Interval

Formation ID:	1003802631
Layer:	1
Color:	6
General Color:	BROWN
Mat1:	11
Most Common Material:	GRAVEL
Mat2:	05
Mat2 Desc:	CLAY
Mat3:	85
Mat3 Desc:	SOFT
Formation Top Depth:	0.0
Formation End Depth:	1.5
Formation End Depth UOM:	m

Annular Space/Abandonment Sealing Record

Plug ID:	1003802642
Layer:	1
Plug From:	0.0
Plug To:	0.3100000023841858
Plug Depth UOM:	m

Annular Space/Abandonment Sealing Record

Plug ID:	1003802644
Layer:	3
Plug From:	1.2200000286102295
Plug To:	6.099999904632568
Plug Depth UOM:	m

Annular Space/Abandonment

Sealing Record

Plug ID:	1003802643
Layer:	2
Plug From:	0.3100000023841858
Plug To:	1.2200000286102295
Plug Depth UOM:	m

Method of Construction & Well Use

Method Construction ID:	1003802640
Method Construction Code:	B
Method Construction:	Other Method
Other Method Construction:	DIRECT PUSH

Pipe Information

Pipe ID:	1003802630
Casing No:	0
Comment:	
Alt Name:	

Construction Record - Casing

Casing ID:	1003802636
Layer:	1
Material:	5
Open Hole or Material:	PLASTIC
Depth From:	0.0
Depth To:	1.5
Casing Diameter:	4.03000020980835
Casing Diameter UOM:	cm
Casing Depth UOM:	m

Construction Record - Screen

Screen ID:	1003802637
Layer:	1
Slot:	10
Screen Top Depth:	1.5
Screen End Depth:	6.099999904632568
Screen Material:	5
Screen Depth UOM:	m
Screen Diameter UOM:	cm
Screen Diameter:	4.820000171661377

Water Details

Water ID:	1003802635
Layer:	
Kind Code:	
Kind:	
Water Found Depth:	
Water Found Depth UOM:	m

Hole Diameter

Hole ID:	1003802634
Diameter:	8.25
Depth From:	0.0

Depth To:	6.099999904632568
Hole Depth UOM:	m
Hole Diameter UOM:	cm

Links

Bore Hole ID:	1003516692	**Tag No:**	A113446
Depth M:	6.1	**Contractor:**	7241
Year Completed:	2011	**Path:**	716\7163828.pdf
Well Completed Dt:	2011/05/13	**Latitude:**	45.3989057576835
Audit No:	Z116178	**Longitude:**	-75.6061343764962

---

10 | ***1 of 2*** | ***WNW/16.5*** | ***66.9 / -0.07*** | ***2615 LANCASTER ST. Ottawa ON*** | ***WWIS***

Well ID:	7218169	**Flowing (Y/N):**	
Construction Date:		**Flow Rate:**	
Use 1st:	Monitoring and Test Hole	**Data Entry Status:**	
Use 2nd:	0	**Data Src:**	
Final Well Status:	Monitoring and Test Hole	**Date Received:**	20-Mar-2014 00:00:00
Water Type:		**Selected Flag:**	TRUE
Casing Material:		**Abandonment Rec:**	
Audit No:	Z179983	**Contractor:**	7241
Tag:	A157822	**Form Version:**	7
Constructn Method:		**Owner:**	
Elevation (m):		**County:**	OTTAWA-CARLETON
Elevatn Reliabilty:		**Lot:**	
Depth to Bedrock:		**Concession:**	
Well Depth:		**Concession Name:**	
Overburden/Bedrock:		**Easting NAD83:**	
Pump Rate:		**Northing NAD83:**	
Static Water Level:		**Zone:**	
Clear/Cloudy:		**UTM Reliability:**	
Municipality:	GLOUCESTER TOWNSHIP		
Site Info:			

PDF URL (Map): https://d2khazk8e83rdv.cloudfront.net/moe_mapping/downloads/2Water/Wells_pdfs/721\7218169.pdf

Additional Detail(s) (Map)

Well Completed Date:	2014/02/28
Year Completed:	2014
Depth (m):	6.1
Latitude:	45.3991956756257
Longitude:	-75.6091656097966
Path:	721\7218169.pdf

Bore Hole Information

Bore Hole ID:	1004724238	**Elevation:**	
DP2BR:		**Elevrc:**	
Spatial Status:		**Zone:**	18
Code OB:		**East83:**	452323.00
Code OB Desc:		**North83:**	5027478.00
Open Hole:		**Org CS:**	UTM83
Cluster Kind:		**UTMRC:**	4
Date Completed:	28-Feb-2014 00:00:00	**UTMRC Desc:**	margin of error : 30 m - 100 m
Remarks:		**Location Method:**	wwr
Loc Method Desc:	on Water Well Record		
Elevrc Desc:			
Location Source Date:			
Improvement Location Source:			

Improvement Location Method:
Source Revision Comment:
Supplier Comment:

Overburden and Bedrock Materials Interval

Formation ID:	1005093982
Layer:	1
Color:	2
General Color:	GREY
Mat1:	11
Most Common Material:	GRAVEL
Mat2:	
Mat2 Desc:	
Mat3:	85
Mat3 Desc:	SOFT
Formation Top Depth:	0.0
Formation End Depth:	0.3100000023841858
Formation End Depth UOM:	m

Overburden and Bedrock Materials Interval

Formation ID:	1005093984
Layer:	3
Color:	2
General Color:	GREY
Mat1:	05
Most Common Material:	CLAY
Mat2:	
Mat2 Desc:	
Mat3:	85
Mat3 Desc:	SOFT
Formation Top Depth:	0.6100000143051147
Formation End Depth:	6.099999904632568
Formation End Depth UOM:	m

Overburden and Bedrock Materials Interval

Formation ID:	1005093983
Layer:	2
Color:	2
General Color:	GREY
Mat1:	11
Most Common Material:	GRAVEL
Mat2:	05
Mat2 Desc:	CLAY
Mat3:	85
Mat3 Desc:	SOFT
Formation Top Depth:	0.3100000023841858
Formation End Depth:	0.6100000143051147
Formation End Depth UOM:	m

Annular Space/Abandonment Sealing Record

Plug ID:	1005093992
Layer:	1
Plug From:	0.0
Plug To:	0.3100000023841858

Plug Depth UOM: m

Annular Space/Abandonment Sealing Record

Plug ID: 1005093993
Layer: 2
Plug From: 0.3100000023841858
Plug To:
Plug Depth UOM: m

Method of Construction & Well Use

Method Construction ID: 1005093991
Method Construction Code: D
Method Construction: Direct Push
Other Method Construction:

Pipe Information

Pipe ID: 1005093981
Casing No: 0
Comment:
Alt Name:

Construction Record - Casing

Casing ID: 1005093987
Layer: 1
Material: 5
Open Hole or Material: PLASTIC
Depth From: 0.0
Depth To: 3.0999999046325684
Casing Diameter: 4.03000020980835
Casing Diameter UOM: cm
Casing Depth UOM: m

Construction Record - Screen

Screen ID: 1005093988
Layer: 1
Slot: 10
Screen Top Depth: 3.0999999046325684
Screen End Depth: 6.099999904632568
Screen Material: 5
Screen Depth UOM: m
Screen Diameter UOM: cm
Screen Diameter: 4.820000171661377

Water Details

Water ID: 1005093986
Layer:
Kind Code:
Kind:
Water Found Depth:
Water Found Depth UOM: m

Hole Diameter

Hole ID:	1005093985
Diameter:	8.25
Depth From:	0.0
Depth To:	6.099999904632568
Hole Depth UOM:	m
Hole Diameter UOM:	cm

Links

Bore Hole ID:	1004724238	**Tag No:**	A157822
Depth M:	6.1	**Contractor:**	7241
Year Completed:	2014	**Path:**	721\7218169.pdf
Well Completed Dt:	2014/02/28	**Latitude:**	45.3991956756257
Audit No:	Z179983	**Longitude:**	-75.6091656097966

10 **2 of 2** ***WNW/16.5*** ***66.9 / -0.07*** ***2615 LANCASTER Ottawa ON*** ***WWIS***

Well ID:	7253046	**Flowing (Y/N):**	
Construction Date:		**Flow Rate:**	
Use 1st:		**Data Entry Status:**	
Use 2nd:		**Data Src:**	
Final Well Status:	0	**Date Received:**	27-Nov-2015 00:00:00
Water Type:		**Selected Flag:**	TRUE
Casing Material:		**Abandonment Rec:**	
Audit No:	Z221592	**Contractor:**	6894
Tag:	_NO_TAG	**Form Version:**	7
Constructn Method:		**Owner:**	
Elevation (m):		**County:**	OTTAWA-CARLETON
Elevatn Reliabilty:		**Lot:**	
Depth to Bedrock:		**Concession:**	
Well Depth:		**Concession Name:**	
Overburden/Bedrock:		**Easting NAD83:**	
Pump Rate:		**Northing NAD83:**	
Static Water Level:		**Zone:**	
Clear/Cloudy:		**UTM Reliability:**	
Municipality:	GLOUCESTER TOWNSHIP		
Site Info:			

PDF URL (Map):

Additional Detail(s) (Map)

Well Completed Date:	2015/11/11
Year Completed:	2015
Depth (m):	5.7912
Latitude:	45.3991956756257
Longitude:	-75.6091656097966
Path:	

Bore Hole Information

Bore Hole ID:	1005819187	**Elevation:**	
DP2BR:		**Elevrc:**	
Spatial Status:		**Zone:**	18
Code OB:		**East83:**	452323.00
Code OB Desc:		**North83:**	5027478.00
Open Hole:		**Org CS:**	UTM83
Cluster Kind:		**UTMRC:**	4
Date Completed:	11-Nov-2015 00:00:00	**UTMRC Desc:**	margin of error : 30 m - 100 m
Remarks:		**Location Method:**	wwr

Loc Method Desc: on Water Well Record
Elevrc Desc:
Location Source Date:
Improvement Location Source:
Improvement Location Method:
Source Revision Comment:
Supplier Comment:

Overburden and Bedrock Materials Interval

Formation ID: 1005842300
Layer: 1
Color:
General Color:
Mat1:
Most Common Material:
Mat2:
Mat2 Desc:
Mat3:
Mat3 Desc:
Formation Top Depth: 0.0
Formation End Depth: 19.0
Formation End Depth UOM: ft

Annular Space/Abandonment Sealing Record

Plug ID: 1005842307
Layer: 1
Plug From: 0.0
Plug To: 19.0
Plug Depth UOM: ft

Annular Space/Abandonment Sealing Record

Plug ID: 1005842306
Layer: 1
Plug From:
Plug To:
Plug Depth UOM: ft

Method of Construction & Well Use

Method Construction ID: 1005842305
Method Construction Code:
Method Construction:
Other Method Construction:

Pipe Information

Pipe ID: 1005842299
Casing No: 0
Comment:
Alt Name:

Construction Record - Casing

Casing ID: 1005842303

Layer:
Material:
Open Hole or Material:
Depth From:
Depth To:
Casing Diameter:
Casing Diameter UOM: inch
Casing Depth UOM: ft

Construction Record - Screen

Screen ID: 1005842304
Layer:
Slot:
Screen Top Depth:
Screen End Depth:
Screen Material:
Screen Depth UOM: ft
Screen Diameter UOM: inch
Screen Diameter:

Water Details

Water ID: 1005842302
Layer: 1
Kind Code:
Kind:
Water Found Depth: 6.0
Water Found Depth UOM: ft

Hole Diameter

Hole ID: 1005842301
Diameter: 1.5
Depth From: 0.0
Depth To: 19.0
Hole Depth UOM: ft
Hole Diameter UOM: inch

Links

Bore Hole ID: 1005819187
Depth M: 5.7912
Year Completed: 2015
Well Completed Dt: 2015/11/11
Audit No: Z221592
Tag No: _NO_TAG
Contractor: 6894
Path: 725\7253046.pdf
Latitude: 45.3991956756257
Longitude: -75.6091656097966

---

11 ***1 of 1*** ***E/26.1*** ***65.9 / -1.07*** ***2770 SHEFFIELD AVENUE Ottawa ON*** ***WWIS***

Well ID: 7164220
Construction Date:
Use 1st: Monitoring and Test Hole
Use 2nd: 0
Final Well Status: Monitoring and Test Hole
Water Type:
Casing Material:
Audit No: Z133171
Tag: A113559
Constructn Method:
Elevation (m):
Elevatn Reliabilty:
Flowing (Y/N):
Flow Rate:
Data Entry Status:
Data Src:
Date Received: 13-Jun-2011 00:00:00
Selected Flag: TRUE
Abandonment Rec:
Contractor: 7241
Form Version: 7
Owner:
County: OTTAWA-CARLETON
Lot:

Depth to Bedrock:		**Concession:**	
Well Depth:		**Concession Name:**	
Overburden/Bedrock:		**Easting NAD83:**	
Pump Rate:		**Northing NAD83:**	
Static Water Level:		**Zone:**	
Clear/Cloudy:		**UTM Reliability:**	
Municipality:	OTTAWA CITY		
Site Info:			

PDF URL (Map): https://d2khazk8e83rdv.cloudfront.net/moe_mapping/downloads/2Water/Wells_pdfs/716\7164220.pdf

Additional Detail(s) (Map)

Well Completed Date:	2011/05/17
Year Completed:	2011
Depth (m):	6.1
Latitude:	45.3982237964693
Longitude:	-75.6040317036562
Path:	716\7164220.pdf

Bore Hole Information

Bore Hole ID:	1003519899	**Elevation:**	
DP2BR:		**Elevrc:**	
Spatial Status:		**Zone:**	18
Code OB:		**East83:**	452724.00
Code OB Desc:		**North83:**	5027367.00
Open Hole:		**Org CS:**	UTM83
Cluster Kind:		**UTMRC:**	3
Date Completed:	17-May-2011 00:00:00	**UTMRC Desc:**	margin of error : 10 - 30 m
Remarks:		**Location Method:**	wwr
Loc Method Desc:	on Water Well Record		
Elevrc Desc:			
Location Source Date:			
Improvement Location Source:			
Improvement Location Method:			
Source Revision Comment:			
Supplier Comment:			

Overburden and Bedrock Materials Interval

Formation ID:	1003937595
Layer:	2
Color:	2
General Color:	GREY
Mat1:	05
Most Common Material:	CLAY
Mat2:	06
Mat2 Desc:	SILT
Mat3:	85
Mat3 Desc:	SOFT
Formation Top Depth:	0.3100000023841858
Formation End Depth:	6.099999904632568
Formation End Depth UOM:	m

Overburden and Bedrock Materials Interval

Formation ID:	1003937594
Layer:	1
Color:	2

General Color: GREY
Mat1: 11
Most Common Material: GRAVEL
Mat2:
Mat2 Desc:
Mat3: 85
Mat3 Desc: SOFT
Formation Top Depth: 0.0
Formation End Depth: 0.3100000023841858
Formation End Depth UOM: m

Annular Space/Abandonment Sealing Record

Plug ID: 1003937604
Layer: 2
Plug From: 0.3100000023841858
Plug To: 1.2200000286102295
Plug Depth UOM: m

Annular Space/Abandonment Sealing Record

Plug ID: 1003937605
Layer: 3
Plug From: 1.2200000286102295
Plug To: 6.099999904632568
Plug Depth UOM: m

Annular Space/Abandonment Sealing Record

Plug ID: 1003937603
Layer: 1
Plug From: 0.0
Plug To: 0.3100000023841858
Plug Depth UOM: m

Method of Construction & Well Use

Method Construction ID: 1003937602
Method Construction Code: B
Method Construction: Other Method
Other Method Construction: DIRECT PUSH

Pipe Information

Pipe ID: 1003937593
Casing No: 0
Comment:
Alt Name:

Construction Record - Casing

Casing ID: 1003937598
Layer: 1
Material: 5
Open Hole or Material: PLASTIC
Depth From: 0.0
Depth To: 1.5

Casing Diameter: 4.03000020980835
Casing Diameter UOM: cm
Casing Depth UOM: m

Construction Record - Screen

Screen ID: 1003937599
Layer: 1
Slot: 10
Screen Top Depth: 1.5
Screen End Depth: 6.099999904632568
Screen Material: 5
Screen Depth UOM: m
Screen Diameter UOM: cm
Screen Diameter: 4.820000171661377

Water Details

Water ID: 1003937597
Layer:
Kind Code:
Kind:
Water Found Depth:
Water Found Depth UOM: m

Hole Diameter

Hole ID: 1003937596
Diameter: 8.25
Depth From: 0.0
Depth To: 6.099999904632568
Hole Depth UOM: m
Hole Diameter UOM: cm

Links

Bore Hole ID: 1003519899
Depth M: 6.1
Year Completed: 2011
Well Completed Dt: 2011/05/17
Audit No: Z133171
Tag No: A113559
Contractor: 7241
Path: 716\7164220.pdf
Latitude: 45.3982237964693
Longitude: -75.6040317036562

---

12 | ***1 of 1*** | ***S/43.5*** | ***67.8 / 0.90*** | ***2733 Lancaster Ottawa ON*** | ***EHS***

Order No: 20150720010
Status: C
Report Type: Custom Report
Report Date: 23-JUL-15
Date Received: 20-JUL-15
Previous Site Name:
Lot/Building Size:
Additional Info Ordered:
Nearest Intersection:
Municipality:
Client Prov/State: ON
Search Radius (km): .25
X: -75.606643
Y: 45.397275

---

13 | ***1 of 7*** | ***WSW/44.3*** | ***67.9 / 0.93*** | ***A. B. DICK CO. OF CANADA LTD. 2713 LANCASTER RD SUITE 110 OTTAWA ON K1B 5R6*** | ***SCT***

Established: 1889
Plant Size (ft²): 0

Employment: 10

--Details--
Description: Industrial Machinery, Equipment and Supplies Wholesaler-Distributors
SIC/NAICS Code: 417230

Description: Office and Store Machinery and Equipment Wholesaler-Distributors
SIC/NAICS Code: 417910

Description: Stationery and Office Supplies Wholesaler-Distributors
SIC/NAICS Code: 418210

---

13 | **2 of 7** | **WSW/44.3** | **67.9 / 0.93** | **A. B. DICK CO. OF CANADA LTD.**
2713 LANCASTER RD UNIT 110
OTTAWA ON K1B 5R6 | **SCT**

Established: 0000
Plant Size (ft²): 0
Employment: 10

--Details--
Description: INDUSTRIAL MACHINERY AND EQUIPMENT
SIC/NAICS Code: 5084

Description: STATIONERY AND OFFICE SUPPLIES
SIC/NAICS Code: 5112

---

13 | **3 of 7** | **WSW/44.3** | **67.9 / 0.93** | **2713 Lancaster Road**
Ottawa ON K1B 5R6 | **CA**

Certificate #: 2913-57KLGK
Application Year: 02
Issue Date: 3/6/02
Approval Type: Industrial air
Status: Approved
Application Type: New Certificate of Approval
Client Name: Convergys Customer Management Canada Inc.
Client Address: 2713 Lancaster Road
Client City: Ottawa
Client Postal Code: K1B 5R6
Project Description: Installation of an emergency power system to be located outdoors.
Contaminants:
Emission Control: No Controls

---

13 | **4 of 7** | **WSW/44.3** | **67.9 / 0.93** | **2713 Lancaster Road**
Ottawa ON K1B 5R6 | **EHS**

Order No: 20060809011
Status: C
Report Type: Complete Report
Report Date: 8/17/2006
Date Received: 8/9/2006
Previous Site Name:
Lot/Building Size:
Additional Info Ordered:

Nearest Intersection: Lancaster Road and Walkley
Municipality:
Client Prov/State: ON
Search Radius (km): 0.25
X: -75.607301
Y: 45.398597

Map Key	Number of Records	Direction/ Distance (m)	Elev/Diff (m)	Site	DB
13	5 of 7	WSW/44.3	67.9 / 0.93	2713 Lancaster Rd Ottawa ON K1B5R6	EHS

Order No:	20140102012	**Nearest Intersection:**	
Status:	C	**Municipality:**	
Report Type:	Standard Report	**Client Prov/State:**	ON
Report Date:	10-JAN-14	**Search Radius (km):**	.25
Date Received:	02-JAN-14	**X:**	-75.607957
Previous Site Name:		**Y:**	45.398093
Lot/Building Size:			
Additional Info Ordered:			

Map Key	Number of Records	Direction/ Distance (m)	Elev/Diff (m)	Site	DB
13	6 of 7	WSW/44.3	67.9 / 0.93	Convergys Customer Management Canada Inc. 2713 Lancaster Road Ottawa ON K1B 5R6	ECA

Approval No:	2913-57KLGK	**MOE District:**	Ottawa
Approval Date:	2002-03-06	**City:**	
Status:	Approved	**Longitude:**	-75.60795
Record Type:	ECA	**Latitude:**	45.39809
Link Source:	IDS	**Geometry X:**	
SWP Area Name:	Rideau Valley	**Geometry Y:**	

Approval Type: ECA-AIR
Project Type: AIR
Business Name: Convergys Customer Management Canada Inc.
Address: 2713 Lancaster Road
Full Address:
Full PDF Link: https://www.accessenvironment.ene.gov.on.ca/instruments/4550-566TNT-14.pdf
PDF Site Location:

Map Key	Number of Records	Direction/ Distance (m)	Elev/Diff (m)	Site	DB
13	7 of 7	WSW/44.3	67.9 / 0.93	Englobe 2713 Lancaster Rd Ottawa ON K1B 5R6	GEN

Generator No: ON6266839
SIC Code:
SIC Description:
Approval Years: As of Jul 2022
PO Box No:
Country: Canada
Status: Registered
Co Admin:
Choice of Contact:
Phone No Admin:
Contaminated Facility:
MHSW Facility:

Detail(s)

Waste Class: 221 L
Waste Class Name: LIGHT FUELS

Map Key	Number of Records	Direction/ Distance (m)	Elev/Diff (m)	Site	DB
14	1 of 1	E/48.0	65.9 / -1.07	2770 SHEFFIELD AVENUE Ottawa ON	WWIS

Well ID:	7164218	**Flowing (Y/N):**	
Construction Date:		**Flow Rate:**	
Use 1st:	Monitoring and Test Hole	**Data Entry Status:**	
Use 2nd:	0	**Data Src:**	
Final Well Status:	Observation Wells	**Date Received:**	13-Jun-2011 00:00:00
Water Type:		**Selected Flag:**	TRUE

Casing Material:		**Abandonment Rec:**	
Audit No:	Z123963	**Contractor:**	7241
Tag:	A100005	**Form Version:**	7
Constructn Method:		**Owner:**	
Elevation (m):		**County:**	OTTAWA-CARLETON
Elevatn Reliabilty:		**Lot:**	
Depth to Bedrock:		**Concession:**	
Well Depth:		**Concession Name:**	
Overburden/Bedrock:		**Easting NAD83:**	
Pump Rate:		**Northing NAD83:**	
Static Water Level:		**Zone:**	
Clear/Cloudy:		**UTM Reliability:**	

Municipality: OTTAWA CITY
Site Info:

PDF URL (Map): https://d2khazk8e83rdv.cloudfront.net/moe_mapping/downloads/2Water/Wells_pdfs/716\7164218.pdf

Additional Detail(s) (Map)

Well Completed Date: 2011/05/17
Year Completed: 2011
Depth (m): 6.1
Latitude: 45.3979557988552
Longitude: -75.6036455485484
Path: 716\7164218.pdf

Bore Hole Information

Bore Hole ID:	1003519895	**Elevation:**	
DP2BR:		**Elevrc:**	
Spatial Status:		**Zone:**	18
Code OB:		**East83:**	452754.00
Code OB Desc:		**North83:**	5027337.00
Open Hole:		**Org CS:**	UTM83
Cluster Kind:		**UTMRC:**	3
Date Completed:	17-May-2011 00:00:00	**UTMRC Desc:**	margin of error : 10 - 30 m
Remarks:		**Location Method:**	wwr

Loc Method Desc: on Water Well Record
Elevrc Desc:
Location Source Date:
Improvement Location Source:
Improvement Location Method:
Source Revision Comment:
Supplier Comment:

Overburden and Bedrock Materials Interval

Formation ID: 1003937559
Layer: 1
Color: 2
General Color: GREY
Mat1: 11
Most Common Material: GRAVEL
Mat2:
Mat2 Desc:
Mat3: 85
Mat3 Desc: SOFT
Formation Top Depth: 0.0
Formation End Depth: 0.3100000023841858
Formation End Depth UOM: m

Overburden and Bedrock Materials Interval

Formation ID:	1003937560
Layer:	2
Color:	2
General Color:	GREY
Mat1:	05
Most Common Material:	CLAY
Mat2:	06
Mat2 Desc:	SILT
Mat3:	85
Mat3 Desc:	SOFT
Formation Top Depth:	0.3100000023841858
Formation End Depth:	6.099999904632568
Formation End Depth UOM:	m

Annular Space/Abandonment Sealing Record

Plug ID:	1003937569
Layer:	2
Plug From:	0.3100000023841858
Plug To:	1.2200000286102295
Plug Depth UOM:	m

Annular Space/Abandonment Sealing Record

Plug ID:	1003937570
Layer:	3
Plug From:	1.2200000286102295
Plug To:	6.099999904632568
Plug Depth UOM:	m

Annular Space/Abandonment Sealing Record

Plug ID:	1003937568
Layer:	1
Plug From:	0.0
Plug To:	0.3100000023841858
Plug Depth UOM:	m

Method of Construction & Well Use

Method Construction ID:	1003937567
Method Construction Code:	B
Method Construction:	Other Method
Other Method Construction:	DIRECT PUSH

Pipe Information

Pipe ID:	1003937558
Casing No:	0
Comment:	
Alt Name:	

Construction Record - Casing

Casing ID:	1003937563
Layer:	1
Material:	5
Open Hole or Material:	PLASTIC
Depth From:	0.0
Depth To:	1.5
Casing Diameter:	4.03000020980835
Casing Diameter UOM:	cm
Casing Depth UOM:	m

Construction Record - Screen

Screen ID:	1003937564
Layer:	1
Slot:	10
Screen Top Depth:	1.5
Screen End Depth:	6.099999904632568
Screen Material:	5
Screen Depth UOM:	m
Screen Diameter UOM:	cm
Screen Diameter:	4.820000171661377

Water Details

Water ID:	1003937562
Layer:	
Kind Code:	
Kind:	
Water Found Depth:	
Water Found Depth UOM:	m

Hole Diameter

Hole ID:	1003937561
Diameter:	8.25
Depth From:	0.0
Depth To:	6.099999904632568
Hole Depth UOM:	m
Hole Diameter UOM:	cm

Links

Bore Hole ID:	1003519895	**Tag No:**	A100005
Depth M:	6.1	**Contractor:**	7241
Year Completed:	2011	**Path:**	716\7164218.pdf
Well Completed Dt:	2011/05/17	**Latitude:**	45.3979557988552
Audit No:	Z123963	**Longitude:**	-75.6036455485484

---

15 | ***1 of 1*** | ***E/51.9*** | ***65.9 / -1.07*** | ***2760, 2770 & 2780 Sheffield Road Ottawa ON*** | ***EHS***

Order No:	20110411032	**Nearest Intersection:**	
Status:	C	**Municipality:**	
Report Type:	Custom Report	**Client Prov/State:**	ON
Report Date:	4/18/2011	**Search Radius (km):**	0.25
Date Received:	4/11/2011 3:44:15 PM	**X:**	-75.604736
Previous Site Name:		**Y:**	45.398598
Lot/Building Size:			
Additional Info Ordered:			

Map Key	Number of Records	Direction/ Distance (m)	Elev/Diff (m)	Site	DB
16	1 of 3	SW/52.7	67.9 / 0.93	CANADA POST RIDEAU DIVISION; 2723 LANCASTER ROAD OTTAWA ON K1A 0C3	NPCB

Company Code: O4270
Industry: Canada Post Corp
Site Status:
Transaction Date: 12/29/1994
Inspection Date:

Map Key	Number of Records	Direction/ Distance (m)	Elev/Diff (m)	Site	DB
16	2 of 3	SW/52.7	67.9 / 0.93	2723 Lancaster Road Inc. 2723 Lancaster Road Ottawa ON	CA

Certificate #: 6861-6UBLJ8
Application Year: 2006
Issue Date: 11/16/2006
Approval Type: Air
Status: Approved
Application Type:
Client Name:
Client Address:
Client City:
Client Postal Code:
Project Description:
Contaminants:
Emission Control:

Map Key	Number of Records	Direction/ Distance (m)	Elev/Diff (m)	Site	DB
16	3 of 3	SW/52.7	67.9 / 0.93	2723 Lancaster Road Inc. 2723 Lancaster Road Ottawa ON K1B 4V8	ECA

Approval No: 6861-6UBLJ8
Approval Date: 2006-11-16
Status: Approved
Record Type: ECA
Link Source: IDS
SWP Area Name: Rideau Valley
MOE District: Ottawa
City:
Longitude: -75.607254
Latitude: 45.397663
Geometry X:
Geometry Y:
Approval Type: ECA-AIR
Project Type: AIR
Business Name: 2723 Lancaster Road Inc.
Address: 2723 Lancaster Road
Full Address:
Full PDF Link: https://www.accessenvironment.ene.gov.on.ca/instruments/7568-6RDSEM-14.pdf
PDF Site Location:

Map Key	Number of Records	Direction/ Distance (m)	Elev/Diff (m)	Site	DB
17	1 of 13	W/54.4	67.9 / 0.93	CMP METAL PRODUCTS OTTAWA LTD. 2665 LANCASTER ROAD OTTAWA ON K1B 4L5	CA

Certificate #: 8-4029-98-
Application Year: 98
Issue Date: 5/14/1998
Approval Type: Industrial air
Status: Approved
Application Type:
Client Name:
Client Address:
Client City:
Client Postal Code:
Project Description: 3) EXHAUST FANS FOR METAL COATING PROC.

Map Key	Number of Records	Direction/ Distance (m)	Elev/Diff (m)	Site	DB
Contaminants:					
Emission Control:					

17	2 of 13	W/54.4	67.9 / 0.93	NATIONAL NEWS CO LTD 2655 LANCASTER RD OTTAWA ON K1B 4L5	PRT

Location ID: 10983
Type: private
Expiry Date:
Capacity (L): 9092.00
Licence #: 0001031904

17	3 of 13	W/54.4	67.9 / 0.93	2655 Lancaster Road Ottawa ON K1B 4L5	CA

Certificate #: 6125-4MBPX5
Application Year: 00
Issue Date: 7/19/00
Approval Type: Industrial air
Status: Approved
Application Type: Amended CofA
Client Name: CMP Metal Products Ottawa Ltd.
Client Address: 2655 Lancaster Road
Client City: Ottawa
Client Postal Code: K1B 4L5
Project Description: This amendment application is for emissions to the atmosphere from the operation of one ventilation system to exhaust the waste water treatment tank at a facility where sheet metal is cut, shaped, welded, cleaned, coated with powder paint, baked in a curing oven, assembled and packaged. Significant airborne contaminants from the waste water treatment tank will be comprised of sulphur compounds.
Contaminants:
Emission Control:

17	4 of 13	W/54.4	67.9 / 0.93	CMP Metal Products Ottawa Ltd. 2665 Lancaster Road CITY OF OTTAWA ON	EBR

EBR Registry No: IA8E0210
Ministry Ref No: 8402998 19980217
Notice Type: Instrument Decision
Notice Stage:
Notice Date: May 13, 1998
Proposal Date: February 23, 1998
Year: 1998
Decision Posted:
Exception Posted:
Section:
Act 1:
Act 2:
Site Location Map:
Instrument Type: (EPA s. 9) - Approval for discharge into the natural environment other than water (i.e. Air)
Off Instrument Name:
Posted By:
Company Name: CMP Metal Products Ottawa Ltd.
Site Address:
Location Other:
Proponent Name:
Proponent Address: 2665 Lancaster Road, Suite 2655, Ottawa Ontario, K1B 4L5
Comment Period:
URL:

Site Location Details:

2665 Lancaster Road CITY OF OTTAWA

Map Key	Number of Records	Direction/ Distance (m)	Elev/Diff (m)	Site	DB
17	5 of 13	W/54.4	67.9 / 0.93	CMP Metal Products Ottawa Ltd. 2655 Lancaster Road Ottawa Ontario K1B 4L5 CITY OF OTTAWA ON	EBR

EBR Registry No: IA00E0815
Ministry Ref No: 5886-4K7Q6T
Notice Type: Instrument Decision
Notice Stage:
Notice Date: July 24, 2000
Proposal Date: May 11, 2000
Year: 2000
Instrument Type: (EPA s. 9) - Approval for discharge into the natural environment other than water (i.e. Air)
Off Instrument Name:
Posted By:
Company Name: CMP Metal Products Ottawa Ltd.
Site Address:
Location Other:
Proponent Name:
Proponent Address: 2655 Lancaster Road, Ottawa Ontario, K1B 4L5
Comment Period:
URL:

Decision Posted:
Exception Posted:
Section:
Act 1:
Act 2:
Site Location Map:

Site Location Details:

2655 Lancaster Road Ottawa Ontario K1B 4L5 CITY OF OTTAWA

Map Key	Number of Records	Direction/ Distance (m)	Elev/Diff (m)	Site	DB
17	6 of 13	W/54.4	67.9 / 0.93	CMP METAL PRODUCTS LIMITED 2665 LANCASTER ROAD OTTAWA ON K1B 4L5	GEN

Generator No: ON2325600
SIC Code: 3099
SIC Description: OTHER METAL FAB. IND.
Approval Years: 97,98,99,00,01
PO Box No:
Country:
Status:
Co Admin:
Choice of Contact:
Phone No Admin:
Contaminated Facility:
MHSW Facility:

Detail(s)

Waste Class: 268
Waste Class Name: AMINES

Waste Class: 121
Waste Class Name: ALKALINE WASTES - HEAVY METALS

Map Key	Number of Records	Direction/ Distance (m)	Elev/Diff (m)	Site	DB
17	7 of 13	W/54.4	67.9 / 0.93	CMP LIMITED/3405958 CANADA INC. 2655 LANCASTER ROAD OTTAWA ON K1B 4L5	GEN

Generator No: ON2387800
SIC Code: 3029
SIC Description: OTHER FAB. STRUCTURES
Approval Years: 98,99,00,01

Map Key	Number of Records	Direction/ Distance (m)	Elev/Diff (m)	Site	DB

PO Box No:
Country:
Status:
Co Admin:
Choice of Contact:
Phone No Admin:
Contaminated Facility:
MHSW Facility:

Detail(s)

Waste Class: 131
Waste Class Name: NEUTRALIZED WASTES - HEAVY METALS

Waste Class: 148
Waste Class Name: INORGANIC LABORATORY CHEMICALS

Waste Class: 252
Waste Class Name: WASTE OILS & LUBRICANTS

Waste Class: 253
Waste Class Name: EMULSIFIED OILS

Waste Class: 263
Waste Class Name: ORGANIC LABORATORY CHEMICALS

17	***8 of 13***	***W/54.4***	***67.9 / 0.93***	***MCFADDEN'S HARDWOOD & HARDWARE LTD.*** ***2665 LANCASTER ROAD*** ***OTTAWA ON K1B 4L5***	***GEN***

Generator No: ON2608802
SIC Code: 6531
SIC Description: HARDWARE STORES
Approval Years: 01,02,03,04
PO Box No:
Country:
Status:
Co Admin:
Choice of Contact:
Phone No Admin:
Contaminated Facility:
MHSW Facility:

Detail(s)

Waste Class: 145
Waste Class Name: PAINT/PIGMENT/COATING RESIDUES

17	***9 of 13***	***W/54.4***	***67.9 / 0.93***	***CMP LIMITED/3405958 CANADA INC.*** ***2655 LANCASTER ROAD, BAY 1*** ***OTTAWA ON K1B 4L5***	***GEN***

Generator No: ON2387800
SIC Code:
SIC Description:
Approval Years: 02,03
PO Box No:
Country:
Status:
Co Admin:
Choice of Contact:
Phone No Admin:
Contaminated Facility:

MHSW Facility:

Detail(s)

Waste Class: 113
Waste Class Name: ACID WASTE - OTHER METALS

Waste Class: 121
Waste Class Name: ALKALINE WASTES - HEAVY METALS

Waste Class: 131
Waste Class Name: NEUTRALIZED WASTES - HEAVY METALS

Waste Class: 145
Waste Class Name: PAINT/PIGMENT/COATING RESIDUES

Waste Class: 148
Waste Class Name: INORGANIC LABORATORY CHEMICALS

Waste Class: 252
Waste Class Name: WASTE OILS & LUBRICANTS

Waste Class: 263
Waste Class Name: ORGANIC LABORATORY CHEMICALS

17	10 of 13	W/54.4	67.9 / 0.93	CMP ADVANCED MECHANICAL SOLUTI/3405958 CANADA INC. 2655 LANCASTER ROAD, BAY 1 OTTAWA ON K1B 4L5	GEN

Generator No: ON2387800
SIC Code: 332999
SIC Description: All Other Miscellaneous Fabricated Metal Product Manufacturing
Approval Years: 04,05,06
PO Box No:
Country:
Status:
Co Admin:
Choice of Contact:
Phone No Admin:
Contaminated Facility:
MHSW Facility:

Detail(s)

Waste Class: 213
Waste Class Name: PETROLEUM DISTILLATES

Waste Class: 253
Waste Class Name: EMULSIFIED OILS

Waste Class: 113
Waste Class Name: ACID WASTE - OTHER METALS

Waste Class: 121
Waste Class Name: ALKALINE WASTES - HEAVY METALS

Waste Class: 131
Waste Class Name: NEUTRALIZED WASTES - HEAVY METALS

Waste Class: 145
Waste Class Name: PAINT/PIGMENT/COATING RESIDUES

Waste Class: 148
Waste Class Name: INORGANIC LABORATORY CHEMICALS

Waste Class: 252
Waste Class Name: WASTE OILS & LUBRICANTS

Waste Class: 263
Waste Class Name: ORGANIC LABORATORY CHEMICALS

Waste Class: 122
Waste Class Name: ALKALINE WASTES - OTHER METALS

---

17 | **11 of 13** | **W/54.4** | **67.9 / 0.93** | **Zimac Laboratories Inc.**
2655 Lancaster Rd
Ottawa ON K1B 4L5 | **SCT**

Established: 1998
Plant Size (ft²):
Employment:

--Details--
Description: All Other Plastic Product Manufacturing
SIC/NAICS Code: 326198

Description: All Other Non-Metallic Mineral Product Manufacturing
SIC/NAICS Code: 327990

Description: All Other Industrial Machinery Manufacturing
SIC/NAICS Code: 333299

---

17 | **12 of 13** | **W/54.4** | **67.9 / 0.93** | **CMP Metal Products Ottawa Ltd.**
2655 Lancaster Road
Ottawa ON K1B 4L5 | **ECA**

Approval No: 6125-4MBPX5
Approval Date: 2000-07-19
Status: Approved
Record Type: ECA
Link Source: IDS
SWP Area Name: Rideau Valley
Approval Type: ECA-AIR
Project Type: AIR
Business Name: CMP Metal Products Ottawa Ltd.
Address: 2655 Lancaster Road
Full Address:
Full PDF Link: https://www.accessenvironment.ene.gov.on.ca/instruments/5886-4K7Q6T-14.pdf
PDF Site Location:

MOE District: Ottawa
City:
Longitude: -75.61486
Latitude: 45.401474
Geometry X:
Geometry Y:

---

17 | **13 of 13** | **W/54.4** | **67.9 / 0.93** | **NATIONAL NEWS CO LTD**
2655 LANCASTER RD OTTAWA K1B 4L5 ON CA
ON | **FST**

Instance No: 10904065
Status:
Cont Name:
Instance Type:
Item:
Item Description: FS Liquid Fuel Tank
Tank Type: Liquid Fuel Single Wall UST
Install Date: 9/7/1990
Install Year: 1975

Manufacturer:
Serial No:
Ulc Standard:
Quantity:
Unit of Measure:
Fuel Type: Gasoline
Fuel Type2: NULL
Fuel Type3: NULL
Piping Steel:

Years in Service:		**Piping Galvanized:**	
Model:	NULL	**Tanks Single Wall St:**	
Description:		**Piping Underground:**	
Capacity:	9092	**No Underground:**	
Tank Material:	Steel	**Panam Related:**	
Corrosion Protect:	Impressed Current	**Panam Venue:**	
Overfill Protect:			
Facility Type:	FS Liquid Fuel Tank		
Parent Facility Type:			
Facility Location:			
Device Installed Location:	2655 LANCASTER RD OTTAWA K1B 4L5 ON CA		

Liquid Fuel Tank Details

Overfill Protection:	
Owner Account Name:	NATIONAL NEWS CO LTD
Item:	FS LIQUID FUEL TANK

---

18 | ***1 of 1*** | ***ENE/55.3*** | ***65.9 / -1.07*** | ***2770 SHEFFIELD Ottawa ON*** | ***WWIS***

Well ID:	7163779	**Flowing (Y/N):**	
Construction Date:		**Flow Rate:**	
Use 1st:	Test Hole	**Data Entry Status:**	
Use 2nd:		**Data Src:**	
Final Well Status:	Monitoring and Test Hole	**Date Received:**	02-Jun-2011 00:00:00
Water Type:		**Selected Flag:**	TRUE
Casing Material:		**Abandonment Rec:**	
Audit No:	Z116179	**Contractor:**	7241
Tag:	A086717	**Form Version:**	7
Constructn Method:		**Owner:**	
Elevation (m):		**County:**	OTTAWA-CARLETON
Elevatn Reliabilty:		**Lot:**	
Depth to Bedrock:		**Concession:**	
Well Depth:		**Concession Name:**	
Overburden/Bedrock:		**Easting NAD83:**	
Pump Rate:		**Northing NAD83:**	
Static Water Level:		**Zone:**	
Clear/Cloudy:		**UTM Reliability:**	
Municipality:	OTTAWA CITY		
Site Info:			

PDF URL (Map): https://d2khazk8e83rdv.cloudfront.net/moe_mapping/downloads/2Water/Wells_pdfs/716\7163779.pdf

Additional Detail(s) (Map)

Well Completed Date:	2011/05/10
Year Completed:	2011
Depth (m):	3.96
Latitude:	45.3990525489613
Longitude:	-75.6056120930559
Path:	716\7163779.pdf

Bore Hole Information

Bore Hole ID:	1003516594	**Elevation:**	
DP2BR:		**Elevrc:**	
Spatial Status:		**Zone:**	18
Code OB:		**East83:**	452601.00
Code OB Desc:		**North83:**	5027460.00
Open Hole:		**Org CS:**	UTM83
Cluster Kind:		**UTMRC:**	3

Date Completed: 10-May-2011 00:00:00
UTMRC Desc: margin of error : 10 - 30 m
Remarks:
Location Method: wwr
Loc Method Desc: on Water Well Record
Elevrc Desc:
Location Source Date:
Improvement Location Source:
Improvement Location Method:
Source Revision Comment:
Supplier Comment:

Overburden and Bedrock Materials Interval

Formation ID: 1003798916
Layer: 2
Color: 6
General Color: BROWN
Mat1: 05
Most Common Material: CLAY
Mat2: 28
Mat2 Desc: SAND
Mat3: 73
Mat3 Desc: HARD
Formation Top Depth: 0.9100000262260437
Formation End Depth: 1.8300000429153442
Formation End Depth UOM: m

Overburden and Bedrock Materials Interval

Formation ID: 1003798918
Layer: 4
Color: 2
General Color: GREY
Mat1: 05
Most Common Material: CLAY
Mat2:
Mat2 Desc:
Mat3: 85
Mat3 Desc: SOFT
Formation Top Depth: 3.0999999046325684
Formation End Depth: 3.9600000381469727
Formation End Depth UOM: m

Overburden and Bedrock Materials Interval

Formation ID: 1003798915
Layer: 1
Color: 6
General Color: BROWN
Mat1: 02
Most Common Material: TOPSOIL
Mat2: 28
Mat2 Desc: SAND
Mat3: 85
Mat3 Desc: SOFT
Formation Top Depth: 0.0
Formation End Depth: 0.9100000262260437
Formation End Depth UOM: m

Overburden and Bedrock

Materials Interval

Formation ID:	1003798917
Layer:	3
Color:	2
General Color:	GREY
Mat1:	05
Most Common Material:	CLAY
Mat2:	
Mat2 Desc:	
Mat3:	73
Mat3 Desc:	HARD
Formation Top Depth:	1.8300000429153442
Formation End Depth:	3.0999999046325684
Formation End Depth UOM:	m

Annular Space/Abandonment Sealing Record

Plug ID:	1003798926
Layer:	1
Plug From:	0.0
Plug To:	0.3100000023841858
Plug Depth UOM:	m

Annular Space/Abandonment Sealing Record

Plug ID:	1003798928
Layer:	3
Plug From:	0.6100000143051147
Plug To:	3.9600000381469727
Plug Depth UOM:	m

Annular Space/Abandonment Sealing Record

Plug ID:	1003798927
Layer:	2
Plug From:	0.3100000023841858
Plug To:	0.6100000143051147
Plug Depth UOM:	m

Method of Construction & Well Use

Method Construction ID:	1003798924
Method Construction Code:	B
Method Construction:	Other Method
Other Method Construction:	DIRECT PUSH

Pipe Information

Pipe ID:	1003798914
Casing No:	0
Comment:	
Alt Name:	

Construction Record - Casing

Casing ID:	1003798921

Layer:	1
Material:	5
Open Hole or Material:	PLASTIC
Depth From:	0.0
Depth To:	0.9100000262260437
Casing Diameter:	4.03000020980835
Casing Diameter UOM:	cm
Casing Depth UOM:	m

Construction Record - Screen

Screen ID:	1003798922
Layer:	1
Slot:	10
Screen Top Depth:	0.9100000262260437
Screen End Depth:	3.9600000381469727
Screen Material:	5
Screen Depth UOM:	m
Screen Diameter UOM:	cm
Screen Diameter:	4.820000171661377

Water Details

Water ID:	1003798920
Layer:	
Kind Code:	
Kind:	
Water Found Depth:	
Water Found Depth UOM:	m

Hole Diameter

Hole ID:	1003798919
Diameter:	8.25
Depth From:	0.0
Depth To:	3.9600000381469727
Hole Depth UOM:	m
Hole Diameter UOM:	cm

Links

Bore Hole ID:	1003516594	**Tag No:**	A086717
Depth M:	3.96	**Contractor:**	7241
Year Completed:	2011	**Path:**	716\7163779.pdf
Well Completed Dt:	2011/05/10	**Latitude:**	45.3990525489613
Audit No:	Z116179	**Longitude:**	-75.6056120930559

19 ***1 of 1*** ***SE/55.6*** ***67.9 / 0.93*** ***ON*** ***WWIS***

Well ID:	7188537	**Flowing (Y/N):**	
Construction Date:		**Flow Rate:**	
Use 1st:		**Data Entry Status:**	Yes
Use 2nd:		**Data Src:**	
Final Well Status:		**Date Received:**	24-Apr-2012 00:00:00
Water Type:		**Selected Flag:**	TRUE
Casing Material:		**Abandonment Rec:**	
Audit No:	C15814	**Contractor:**	1844
Tag:	A122844	**Form Version:**	8
Constructn Method:		**Owner:**	
Elevation (m):		**County:**	OTTAWA-CARLETON
Elevatn Reliabilty:		**Lot:**	

Depth to Bedrock:
Well Depth:
Overburden/Bedrock:
Pump Rate:
Static Water Level:
Clear/Cloudy:
Municipality: GLOUCESTER TOWNSHIP
Site Info:

Concession:
Concession Name:
Easting NAD83:
Northing NAD83:
Zone:
UTM Reliability:

PDF URL (Map):

Additional Detail(s) (Map)

Well Completed Date: 2012/02/09
Year Completed: 2012
Depth (m):
Latitude: 45.3968761852956
Longitude: -75.605243880977
Path:

Bore Hole Information

Bore Hole ID: 1004196396
DP2BR:
Spatial Status:
Code OB:
Code OB Desc:
Open Hole:
Cluster Kind:
Date Completed: 09-Feb-2012 00:00:00
Remarks:
Loc Method Desc: on Water Well Record
Elevrc Desc:
Location Source Date:
Improvement Location Source:
Improvement Location Method:
Source Revision Comment:
Supplier Comment:

Elevation:
Elevrc:
Zone: 18
East83: 452628.00
North83: 5027218.00
Org CS: UTM83
UTMRC: 4
UTMRC Desc: margin of error : 30 m - 100 m
Location Method: wwr

Links

Bore Hole ID: 1004196396
Depth M:
Year Completed: 2012
Well Completed Dt: 2012/02/09
Audit No: C15814

Tag No: A122844
Contractor: 1844
Path:
Latitude: 45.3968761852956
Longitude: -75.605243880977

---

20 | ***1 of 19*** | ***SSE/57.8*** | ***67.9 / 0.93*** | ***BRINKS CANADA LTD*** ***2755 LANCASTER RD*** ***OTTAWA ON K1B 4V8*** | ***PRT***

Location ID: 10984
Type: private
Expiry Date:
Capacity (L): 13637.00
Licence #: 0001041533

---

20 | ***2 of 19*** | ***SSE/57.8*** | ***67.9 / 0.93*** | ***TRANSPORT TRUCK*** ***2755 LANCASTER ROAD MOTOR VEHICLE*** ***(OPERATING FLUID)*** ***OTTAWA CITY ON K1B 4V8*** | ***SPL***

Map Key	Number of Records	Direction/ Distance (m)	Elev/Diff (m)	Site	DB

Ref No:	137068	**Discharger Report:**	
Site No:		**Material Group:**	
Incident Dt:	2/6/1997	**Health/Env Conseq:**	
Year:		**Client Type:**	
Incident Cause:	CONTAINER OVERFLOW	**Sector Type:**	
Incident Event:		**Agency Involved:**	
Contaminant Code:		**Nearest Watercourse:**	
Contaminant Name:		**Site Address:**	
Contaminant Limit 1:		**Site District Office:**	
Contam Limit Freq 1:		**Site Postal Code:**	
Contaminant UN No 1:		**Site Region:**	
Environment Impact:	POSSIBLE	**Site Municipality:**	20101
Nature of Impact:	Water course or lake	**Site Lot:**	
Receiving Medium:	LAND	**Site Conc:**	
Receiving Env:		**Northing:**	
MOE Response:		**Easting:**	WORKS
Dt MOE Arvl on Scn:		**Site Geo Ref Accu:**	
MOE Reported Dt:	2/11/1997	**Site Map Datum:**	
Dt Document Closed:		**SAC Action Class:**	
Incident Reason:	UNKNOWN	**Source Type:**	
Site Name:			
Site County/District:			
Site Geo Ref Meth:			
Incident Summary:	BRINKS CANADA: 100 L OF DIESEL TO SNOW ON LOT & STORM CATCH BASIN,WORKS.		
Contaminant Qty:			

20	3 of 19	SSE/57.8	67.9 / 0.93	**BRINK'S CANADA LTD.** **2755 LANCASTER RD.** **OTTAWA ON K1B 4V8**	GEN

Generator No:	ON0039201
SIC Code:	0000
SIC Description:	*** NOT DEFINED ***
Approval Years:	86,87,88,89
PO Box No:	
Country:	
Status:	
Co Admin:	
Choice of Contact:	
Phone No Admin:	
Contaminated Facility:	
MHSW Facility:	

Detail(s)

Waste Class:	252
Waste Class Name:	WASTE OILS & LUBRICANTS
Waste Class:	213
Waste Class Name:	PETROLEUM DISTILLATES
Waste Class:	251
Waste Class Name:	OIL SKIMMINGS & SLUDGES

20	4 of 19	SSE/57.8	67.9 / 0.93	**BRINK'S CANADA LTD.** **2755 LANCASTER RD.** **OTTAWA ON K1B 4V8**	GEN

Generator No:	ON0039201
SIC Code:	4569
SIC Description:	OTHER TRUCK./TRANS.
Approval Years:	90

Map Key	Number of Records	Direction/ Distance (m)	Elev/Diff (m)	Site	DB

PO Box No:
Country:
Status:
Co Admin:
Choice of Contact:
Phone No Admin:
Contaminated Facility:
MHSW Facility:

Detail(s)

Waste Class: 213
Waste Class Name: PETROLEUM DISTILLATES

Waste Class: 251
Waste Class Name: OIL SKIMMINGS & SLUDGES

Waste Class: 252
Waste Class Name: WASTE OILS & LUBRICANTS

20	5 of 19	SSE/57.8	67.9 / 0.93	**BRINK'S CANADA LTD. 06-293** **2755 LANCASTER RD.** **OTTAWA ON K1B 4V8**	GEN

Generator No: ON0039201
SIC Code: 4569
SIC Description: OTHER TRUCK./TRANS.
Approval Years: 92,93,94,95,96,97
PO Box No:
Country:
Status:
Co Admin:
Choice of Contact:
Phone No Admin:
Contaminated Facility:
MHSW Facility:

Detail(s)

Waste Class: 213
Waste Class Name: PETROLEUM DISTILLATES

Waste Class: 251
Waste Class Name: OIL SKIMMINGS & SLUDGES

Waste Class: 252
Waste Class Name: WASTE OILS & LUBRICANTS

20	6 of 19	SSE/57.8	67.9 / 0.93	**BRINK'S CANADA LIMITED** **2755 LANCASTER ROAD** **OTTAWA ON K1B 4V8**	GEN

Generator No: ON0039201
SIC Code: 4569
SIC Description: OTHER TRUCK./TRANS.
Approval Years: 98,99,00,01
PO Box No:
Country:
Status:
Co Admin:
Choice of Contact:
Phone No Admin:
Contaminated Facility:

Map Key	Number of Records	Direction/ Distance (m)	Elev/Diff (m)	Site	DB

MHSW Facility:

Detail(s)

Waste Class: 213
Waste Class Name: PETROLEUM DISTILLATES

Waste Class: 251
Waste Class Name: OIL SKIMMINGS & SLUDGES

Waste Class: 252
Waste Class Name: WASTE OILS & LUBRICANTS

---

20 | ***7 of 19*** | ***SSE/57.8*** | ***67.9 / 0.93*** | ***BRINKS CANADA LTD.***
2755 LANCASTER ROAD
OTTAWA ON K1B 4V8 | ***GEN***

Generator No: ON1904200
SIC Code: 6399
SIC Description: OTHER VEH. SERVICES
Approval Years: 94,95,96,97,98,99,00,01
PO Box No:
Country:
Status:
Co Admin:
Choice of Contact:
Phone No Admin:
Contaminated Facility:
MHSW Facility:

Detail(s)

Waste Class: 146
Waste Class Name: OTHER SPECIFIED INORGANICS

---

20 | ***8 of 19*** | ***SSE/57.8*** | ***67.9 / 0.93*** | ***BRINKS CANADA LTD***
2755 LANCASTER RD
OTTAWA ON K1B 4V8 | ***FSTH***

License Issue Date: 11/26/1990
Tank Status: Licensed
Tank Status As Of: August 2007
Operation Type: Private Fuel Outlet
Facility Type: Gasoline Station - Self Serve

--Details--
Status: Active
Year of Installation: 1980
Corrosion Protection:
Capacity: 22700
Tank Fuel Type: Liquid Fuel Single Wall UST - Diesel

---

20 | ***9 of 19*** | ***SSE/57.8*** | ***67.9 / 0.93*** | ***Brinks Canada***
at Brinks Canada, 2755 Lancaster Rd. in Ottawa<UNOFFICIAL>
Ottawa ON K1B 4V8 | ***SPL***

Ref No: 8513-6ZJTXX
Site No:
Incident Dt:
Discharger Report:
Material Group: Oil
Health/Env Conseq:

Year:		**Client Type:**	
Incident Cause:	Other Discharges	**Sector Type:**	other motor vehicle
Incident Event:		**Agency Involved:**	
Contaminant Code:	13	**Nearest Watercourse:**	
Contaminant Name:	DIESEL FUEL	**Site Address:**	
Contaminant Limit 1:		**Site District Office:**	
Contam Limit Freq 1:		**Site Postal Code:**	
Contaminant UN No 1:		**Site Region:**	
Environment Impact:	Not Anticipated	**Site Municipality:**	Ottawa
Nature of Impact:	Surface Water Pollution	**Site Lot:**	
Receiving Medium:	Water	**Site Conc:**	
Receiving Env:		**Northing:**	
MOE Response:	No Field Response	**Easting:**	
Dt MOE Arvl on Scn:		**Site Geo Ref Accu:**	
MOE Reported Dt:	3/22/2007	**Site Map Datum:**	
Dt Document Closed:	3/28/2007	**SAC Action Class:**	
Incident Reason:	Other - Reason not otherwise defined	**Source Type:**	
Site Name:	at Brinks Canada, 2755 Lancaster Rd. in Ottawa<UNOFFICIAL>		
Site County/District:			
Site Geo Ref Meth:			
Incident Summary:	Brinks Canada - 2 L of diesel to ground & catch basin.		
Contaminant Qty:	2 L		

---

20 | ***10 of 19*** | ***SSE/57.8*** | ***67.9 / 0.93*** | ***BRINKS CANADA LTD***
2755 LANCASTER RD
OTTAWA ON K1B 4V8 | ***FSTH***

License Issue Date:	11/26/1990
Tank Status:	Licensed
Tank Status As Of:	December 2008
Operation Type:	Private Fuel Outlet
Facility Type:	Gasoline Station - Self Serve

--Details--

Status:	Active
Year of Installation:	1980
Corrosion Protection:	
Capacity:	22700
Tank Fuel Type:	Liquid Fuel Single Wall UST - Diesel

---

20 | ***11 of 19*** | ***SSE/57.8*** | ***67.9 / 0.93*** | ***2755 Lancaster Road***
Ottawa ON K1B 4V8 | ***EHS***

Order No:	20110830049	**Nearest Intersection:**	
Status:	C	**Municipality:**	
Report Type:	Standard Report	**Client Prov/State:**	ON
Report Date:	9/9/2011	**Search Radius (km):**	0.25
Date Received:	8/30/2011 3:41:55 PM	**X:**	-75.606161
Previous Site Name:		**Y:**	45.396493
Lot/Building Size:			
Additional Info Ordered:	Fire Insur. Maps and/or Site Plans; City Directory		

---

20 | ***12 of 19*** | ***SSE/57.8*** | ***67.9 / 0.93*** | ***BRINKS CANADA LTD.***
2755 LANCASTER ROAD
OTTAWA ON K1B 4V8 | ***GEN***

Generator No:	ON4976532
SIC Code:	484229
SIC Description:	Other Specialized Freight (except Used Goods) Trucking Local
Approval Years:	2010

PO Box No:
Country:
Status:
Co Admin:
Choice of Contact:
Phone No Admin:
Contaminated Facility:
MHSW Facility:

Detail(s)

Waste Class: 112
Waste Class Name: ACID WASTE - HEAVY METALS

Waste Class: 146
Waste Class Name: OTHER SPECIFIED INORGANICS

---

20 | ***13 of 19*** | ***SSE/57.8*** | ***67.9 / 0.93*** | ***BRINKS CANADA LTD***
2755 LANCASTER RD OTTAWA K1B 4V8 ON CA
ON | ***FST***

Instance No: 10904083
Status:
Cont Name:
Instance Type: FS Liquid Fuel Tank
Item:
Item Description: FS Liquid Fuel Tank
Tank Type: Single Wall UST
Install Date: 11/13/1990
Install Year: 1980
Years in Service:
Model: NULL
Description:
Capacity: 22700
Tank Material: Steel
Corrosion Protect: Sacrificial anode
Overfill Protect:
Manufacturer:
Serial No:
Ulc Standard:
Quantity:
Unit of Measure:
Fuel Type: Diesel
Fuel Type2: NULL
Fuel Type3: NULL
Piping Steel:
Piping Galvanized:
Tanks Single Wall St:
Piping Underground:
No Underground:
Panam Related:
Panam Venue:
Facility Type: FS Liquid Fuel Tank
Parent Facility Type: Fuels Safety Private Fuel Outlet - Self Serve
Facility Location:
Device Installed Location: 2755 LANCASTER RD OTTAWA K1B 4V8 ON CA

Liquid Fuel Tank Details

Overfill Protection:
Owner Account Name: BRINKS CANADA LTD
Item: FS LIQUID FUEL TANK

---

20 | ***14 of 19*** | ***SSE/57.8*** | ***67.9 / 0.93*** | ***Brinks Canada Ottawa Branch***
2755 Lancaster Road
Ottawa ON | ***GEN***

Generator No: ON9661499
SIC Code: 526981
SIC Description: Securitization Vehicles
Approval Years: 2012
PO Box No:
Country:
Status:
Co Admin:
Choice of Contact:
Phone No Admin:
Contaminated Facility:

Map Key	Number of Records	Direction/ Distance (m)	Elev/Diff (m)	Site	DB
MHSW Facility:					

20 **15 of 19** **SSE/57.8** **67.9 / 0.93** **Brink's Canada Limited** **ECA**
2755 Lancaster Rd
Ottawa ON

Approval No:	6906-95JLFK	**MOE District:**	
Approval Date:	2013-03-26	**City:**	
Status:	Approved	**Longitude:**	
Record Type:	ECA	**Latitude:**	
Link Source:	IDS	**Geometry X:**	
SWP Area Name:		**Geometry Y:**	

Approval Type: ECA-MUNICIPAL AND PRIVATE SEWAGE WORKS
Project Type: MUNICIPAL AND PRIVATE SEWAGE WORKS
Business Name: Brink's Canada Limited
Address: 2755 Lancaster Rd
Full Address:
Full PDF Link: https://www.accessenvironment.ene.gov.on.ca/instruments/7228-8VPLQ5-14.pdf
PDF Site Location:

---

20 **16 of 19** **SSE/57.8** **67.9 / 0.93** **Brinks Canada Ltd** **GEN**
2755 Lancaster Road
Ottawa ON K1B 4V8

Generator No: ON7140324
SIC Code:
SIC Description:
Approval Years: As of Dec 2018
PO Box No:
Country: Canada
Status: Registered
Co Admin:
Choice of Contact:
Phone No Admin:
Contaminated Facility:
MHSW Facility:

Detail(s)

Waste Class: 251 L
Waste Class Name: Waste oils/sludges (petroleum based)

---

20 **17 of 19** **SSE/57.8** **67.9 / 0.93** **Brinks Canada Ltd** **GEN**
2755 Lancaster Road
Ottawa ON K1B 4V8

Generator No: ON7140324
SIC Code:
SIC Description:
Approval Years: As of Jul 2020
PO Box No:
Country: Canada
Status: Registered
Co Admin:
Choice of Contact:
Phone No Admin:
Contaminated Facility:
MHSW Facility:

Detail(s)

Map Key	Number of Records	Direction/ Distance (m)	Elev/Diff (m)	Site	DB
Waste Class:		251 L			
Waste Class Name:		Waste oils/sludges (petroleum based)			

20	18 of 19	SSE/57.8	67.9 / 0.93	**Brinks Canada Ltd** **2755 Lancaster Road** **Ottawa ON K1B 4V8**	GEN

Generator No: ON7140324
SIC Code:
SIC Description:
Approval Years: As of Nov 2021
PO Box No:
Country: Canada
Status: Registered
Co Admin:
Choice of Contact:
Phone No Admin:
Contaminated Facility:
MHSW Facility:

Detail(s)

Waste Class: 251 L
Waste Class Name: Waste oils/sludges (petroleum based)

20	19 of 19	SSE/57.8	67.9 / 0.93	**Brinks Canada Ltd** **2755 Lancaster Road** **Ottawa ON K1B 4V8**	GEN

Generator No: ON7140324
SIC Code:
SIC Description:
Approval Years: As of Oct 2022
PO Box No:
Country: Canada
Status: Registered
Co Admin:
Choice of Contact:
Phone No Admin:
Contaminated Facility:
MHSW Facility:

Detail(s)

Waste Class: 251 L
Waste Class Name: OIL SKIMMINGS & SLUDGES

21	1 of 15	NW/57.8	66.9 / -0.07	**GRAPHIC RESOURCES** **1250 LEEDS AVENUE** **OTTAWA ON K1B 3W3**	GEN

Generator No: ON2323300
SIC Code: 2819
SIC Description: OTHER COMM. PRINTING
Approval Years: 97,98,99,00,01
PO Box No:
Country:
Status:
Co Admin:
Choice of Contact:
Phone No Admin:
Contaminated Facility:

Map Key	Number of Records	Direction/ Distance (m)	Elev/Diff (m)	Site	DB

MHSW Facility:

Detail(s)

Waste Class: 145
Waste Class Name: PAINT/PIGMENT/COATING RESIDUES

---

21 | ***2 of 15*** | ***NW/57.8*** | ***66.9 / -0.07*** | ***CASCADES RESOURCES***
1250 LEEDS AVE.
OTTAWA ON K1B 3W3 | ***GEN***

Generator No: ON2323300
SIC Code:
SIC Description:
Approval Years: 02,03,04,05
PO Box No:
Country:
Status:
Co Admin:
Choice of Contact:
Phone No Admin:
Contaminated Facility:
MHSW Facility:

Detail(s)

Waste Class: 331
Waste Class Name: WASTE COMPRESSED GASES

Waste Class: 212
Waste Class Name: ALIPHATIC SOLVENTS

Waste Class: 264
Waste Class Name: PHOTOPROCESSING WASTES

Waste Class: 265
Waste Class Name: GRAPHIC ART WASTES

Waste Class: 145
Waste Class Name: PAINT/PIGMENT/COATING RESIDUES

Waste Class: 121
Waste Class Name: ALKALINE WASTES - HEAVY METALS

---

21 | ***3 of 15*** | ***NW/57.8*** | ***66.9 / -0.07*** | ***Spicers***
1250 LEEDS AVE.
OTTAWA ON K1B 3W3 | ***GEN***

Generator No: ON2323300
SIC Code: 493190
SIC Description: Other Warehousing and Storage
Approval Years: 06,07,08
PO Box No:
Country:
Status:
Co Admin:
Choice of Contact:
Phone No Admin:
Contaminated Facility:
MHSW Facility:

Detail(s)

Waste Class: 121
Waste Class Name: ALKALINE WASTES - HEAVY METALS

Waste Class: 145
Waste Class Name: PAINT/PIGMENT/COATING RESIDUES

Waste Class: 212
Waste Class Name: ALIPHATIC SOLVENTS

Waste Class: 264
Waste Class Name: PHOTOPROCESSING WASTES

Waste Class: 265
Waste Class Name: GRAPHIC ART WASTES

Waste Class: 331
Waste Class Name: WASTE COMPRESSED GASES

---

21 | 4 of 15 | NW/57.8 | 66.9 / -0.07 | **Spicers**
1250 LEEDS AVE.
OTTAWA ON | GEN

Generator No: ON2323300
SIC Code: 493190
SIC Description: Other Warehousing and Storage
Approval Years: 2009
PO Box No:
Country:
Status:
Co Admin:
Choice of Contact:
Phone No Admin:
Contaminated Facility:
MHSW Facility:

Detail(s)

Waste Class: 265
Waste Class Name: GRAPHIC ART WASTES

Waste Class: 145
Waste Class Name: PAINT/PIGMENT/COATING RESIDUES

Waste Class: 212
Waste Class Name: ALIPHATIC SOLVENTS

Waste Class: 264
Waste Class Name: PHOTOPROCESSING WASTES

Waste Class: 331
Waste Class Name: WASTE COMPRESSED GASES

Waste Class: 121
Waste Class Name: ALKALINE WASTES - HEAVY METALS

---

21 | 5 of 15 | NW/57.8 | 66.9 / -0.07 | **Spicers**
1250 LEEDS AVE.
OTTAWA ON | GEN

Generator No: ON2323300
SIC Code: 493190
SIC Description: Other Warehousing and Storage

Approval Years: 2010
PO Box No:
Country:
Status:
Co Admin:
Choice of Contact:
Phone No Admin:
Contaminated Facility:
MHSW Facility:

Detail(s)

Waste Class: 121
Waste Class Name: ALKALINE WASTES - HEAVY METALS

Waste Class: 212
Waste Class Name: ALIPHATIC SOLVENTS

Waste Class: 145
Waste Class Name: PAINT/PIGMENT/COATING RESIDUES

Waste Class: 331
Waste Class Name: WASTE COMPRESSED GASES

Waste Class: 265
Waste Class Name: GRAPHIC ART WASTES

Waste Class: 213
Waste Class Name: PETROLEUM DISTILLATES

Waste Class: 264
Waste Class Name: PHOTOPROCESSING WASTES

21	***6 of 15***	***NW/57.8***	***66.9 / -0.07***	***Spicers*** ***1250 LEEDS AVE.*** ***OTTAWA ON***	***GEN***

Generator No: ON2323300
SIC Code: 493190
SIC Description: Other Warehousing and Storage
Approval Years: 2011
PO Box No:
Country:
Status:
Co Admin:
Choice of Contact:
Phone No Admin:
Contaminated Facility:
MHSW Facility:

Detail(s)

Waste Class: 145
Waste Class Name: PAINT/PIGMENT/COATING RESIDUES

Waste Class: 265
Waste Class Name: GRAPHIC ART WASTES

Waste Class: 121
Waste Class Name: ALKALINE WASTES - HEAVY METALS

Waste Class: 212
Waste Class Name: ALIPHATIC SOLVENTS

Waste Class: 331
Waste Class Name: WASTE COMPRESSED GASES

Waste Class: 213
Waste Class Name: PETROLEUM DISTILLATES

Waste Class: 264
Waste Class Name: PHOTOPROCESSING WASTES

---

21 | **7 of 15** | **NW/57.8** | **66.9 / -0.07** | **Spicers**
1250 LEEDS AVE.
OTTAWA ON K1B 3W3 | **GEN**

Generator No: ON2323300
SIC Code: 493190
SIC Description: Other Warehousing and Storage
Approval Years: 2012
PO Box No:
Country:
Status:
Co Admin:
Choice of Contact:
Phone No Admin:
Contaminated Facility:
MHSW Facility:

Detail(s)

Waste Class: 145
Waste Class Name: PAINT/PIGMENT/COATING RESIDUES

Waste Class: 265
Waste Class Name: GRAPHIC ART WASTES

Waste Class: 264
Waste Class Name: PHOTOPROCESSING WASTES

Waste Class: 212
Waste Class Name: ALIPHATIC SOLVENTS

Waste Class: 121
Waste Class Name: ALKALINE WASTES - HEAVY METALS

Waste Class: 331
Waste Class Name: WASTE COMPRESSED GASES

Waste Class: 213
Waste Class Name: PETROLEUM DISTILLATES

---

21 | **8 of 15** | **NW/57.8** | **66.9 / -0.07** | **Spicers**
1250 LEEDS AVE.
OTTAWA ON | **GEN**

Generator No: ON2323300
SIC Code: 493190
SIC Description: OTHER WAREHOUSING AND STORAGE
Approval Years: 2013
PO Box No:
Country:
Status:
Co Admin:
Choice of Contact:

Phone No Admin:
Contaminated Facility:
MHSW Facility:

Detail(s)

Waste Class: 213
Waste Class Name: PETROLEUM DISTILLATES

Waste Class: 121
Waste Class Name: ALKALINE WASTES - HEAVY METALS

Waste Class: 212
Waste Class Name: ALIPHATIC SOLVENTS

Waste Class: 265
Waste Class Name: GRAPHIC ART WASTES

Waste Class: 264
Waste Class Name: PHOTOPROCESSING WASTES

Waste Class: 145
Waste Class Name: PAINT/PIGMENT/COATING RESIDUES

Waste Class: 331
Waste Class Name: WASTE COMPRESSED GASES

21	9 of 15	NW/57.8	66.9 / -0.07	Spicers 1250 LEEDS AVE. OTTAWA ON K1B-3W3	GEN

Generator No: ON2323300
SIC Code: 493190
SIC Description: OTHER WAREHOUSING AND STORAGE
Approval Years: 2015
PO Box No:
Country: Canada
Status:
Co Admin:
Choice of Contact: CO_OFFICIAL
Phone No Admin:
Contaminated Facility: No
MHSW Facility: No

Detail(s)

Waste Class: 121
Waste Class Name: ALKALINE WASTES - HEAVY METALS

Waste Class: 212
Waste Class Name: ALIPHATIC SOLVENTS

Waste Class: 213
Waste Class Name: PETROLEUM DISTILLATES

Waste Class: 264
Waste Class Name: PHOTOPROCESSING WASTES

Waste Class: 145
Waste Class Name: PAINT/PIGMENT/COATING RESIDUES

Waste Class: 331
Waste Class Name: WASTE COMPRESSED GASES

Waste Class: 265
Waste Class Name: GRAPHIC ART WASTES

---

21 | **10 of 15** | **NW/57.8** | **66.9 / -0.07** | **Spicers**
1250 LEEDS AVE.
OTTAWA ON KIB-3W3 | **GEN**

Generator No: ON2323300
SIC Code: 493190
SIC Description: OTHER WAREHOUSING AND STORAGE
Approval Years: 2016
PO Box No:
Country: Canada
Status:
Co Admin:
Choice of Contact: CO_OFFICIAL
Phone No Admin:
Contaminated Facility: No
MHSW Facility: No

Detail(s)

Waste Class: 265
Waste Class Name: GRAPHIC ART WASTES

Waste Class: 145
Waste Class Name: PAINT/PIGMENT/COATING RESIDUES

Waste Class: 331
Waste Class Name: WASTE COMPRESSED GASES

Waste Class: 264
Waste Class Name: PHOTOPROCESSING WASTES

Waste Class: 212
Waste Class Name: ALIPHATIC SOLVENTS

Waste Class: 213
Waste Class Name: PETROLEUM DISTILLATES

Waste Class: 121
Waste Class Name: ALKALINE WASTES - HEAVY METALS

---

21 | **11 of 15** | **NW/57.8** | **66.9 / -0.07** | **Spicers**
1250 LEEDS AVE.
OTTAWA ON KIB-3W3 | **GEN**

Generator No: ON2323300
SIC Code: 493190
SIC Description: OTHER WAREHOUSING AND STORAGE
Approval Years: 2014
PO Box No:
Country: Canada
Status:
Co Admin:
Choice of Contact: CO_OFFICIAL
Phone No Admin:
Contaminated Facility: No
MHSW Facility: No

Detail(s)

Map Key	Number of Records	Direction/ Distance (m)	Elev/Diff (m)	Site	DB

Waste Class: 212
Waste Class Name: ALIPHATIC SOLVENTS

Waste Class: 331
Waste Class Name: WASTE COMPRESSED GASES

Waste Class: 264
Waste Class Name: PHOTOPROCESSING WASTES

Waste Class: 145
Waste Class Name: PAINT/PIGMENT/COATING RESIDUES

Waste Class: 265
Waste Class Name: GRAPHIC ART WASTES

Waste Class: 121
Waste Class Name: ALKALINE WASTES - HEAVY METALS

Waste Class: 213
Waste Class Name: PETROLEUM DISTILLATES

21	12 of 15	NW/57.8	66.9 / -0.07	**Spicers** **1250 HUMBER PLACE** **OTTAWA ON K1B-3W3**	GEN

Generator No: ON2323300
SIC Code:
SIC Description:
Approval Years: As of Dec 2018
PO Box No:
Country: Canada
Status: Registered
Co Admin:
Choice of Contact:
Phone No Admin:
Contaminated Facility:
MHSW Facility:

Detail(s)

Waste Class: 213 I
Waste Class Name: Petroleum distillates

Waste Class: 145 L
Waste Class Name: Wastes from the use of pigments, coatings and paints

Waste Class: 212 I
Waste Class Name: Aliphatic solvents and residues

Waste Class: 264 L
Waste Class Name: Photoprocessing wastes

Waste Class: 264 T
Waste Class Name: Photoprocessing wastes

Waste Class: 265 L
Waste Class Name: Graphic arts wastes

Waste Class: 331 I
Waste Class Name: Waste compressed gases including cylinders

21	13 of 15	NW/57.8	66.9 / -0.07	**Spicers** **1250 HUMBER PLACE**	GEN

OTTAWA ON KIB-3W3

Generator No: ON2323300
SIC Code:
SIC Description:
Approval Years: As of Jul 2020
PO Box No:
Country: Canada
Status: Registered
Co Admin:
Choice of Contact:
Phone No Admin:
Contaminated Facility:
MHSW Facility:

Detail(s)

Waste Class: 264 T
Waste Class Name: Photoprocessing wastes

Waste Class: 265 L
Waste Class Name: Graphic arts wastes

Waste Class: 331 I
Waste Class Name: Waste compressed gases including cylinders

Waste Class: 212 I
Waste Class Name: Aliphatic solvents and residues

Waste Class: 264 L
Waste Class Name: Photoprocessing wastes

Waste Class: 213 I
Waste Class Name: Petroleum distillates

Waste Class: 145 I
Waste Class Name: Wastes from the use of pigments, coatings and paints

Waste Class: 145 L
Waste Class Name: Wastes from the use of pigments, coatings and paints

---

21 ***14 of 15*** ***NW/57.8*** ***66.9 / -0.07*** ***Spicers*** ***GEN***
1250 HUMBER PLACE
OTTAWA ON KIB-3W3

Generator No: ON2323300
SIC Code:
SIC Description:
Approval Years: As of Nov 2021
PO Box No:
Country: Canada
Status: Registered
Co Admin:
Choice of Contact:
Phone No Admin:
Contaminated Facility:
MHSW Facility:

Detail(s)

Waste Class: 145 L
Waste Class Name: Wastes from the use of pigments, coatings and paints

Waste Class: 264 T
Waste Class Name: Photoprocessing wastes

Waste Class: 145 I
Waste Class Name: Wastes from the use of pigments, coatings and paints

Waste Class: 331 I
Waste Class Name: Waste compressed gases including cylinders

Waste Class: 265 L
Waste Class Name: Graphic arts wastes

Waste Class: 213 I
Waste Class Name: Petroleum distillates

Waste Class: 264 L
Waste Class Name: Photoprocessing wastes

Waste Class: 212 I
Waste Class Name: Aliphatic solvents and residues

21	15 of 15	NW/57.8	66.9 / -0.07	Spicers 1250 HUMBER PLACE OTTAWA ON K1B-3W3	GEN

Generator No: ON2323300
SIC Code:
SIC Description:
Approval Years: As of Oct 2022
PO Box No:
Country: Canada
Status: Registered
Co Admin:
Choice of Contact:
Phone No Admin:
Contaminated Facility:
MHSW Facility:

Detail(s)

Waste Class: 264 L
Waste Class Name: PHOTOPROCESSING WASTES

Waste Class: 145 L
Waste Class Name: PAINT/PIGMENT/COATING RESIDUES

Waste Class: 265 L
Waste Class Name: GRAPHIC ART WASTES

Waste Class: 213 I
Waste Class Name: PETROLEUM DISTILLATES

Waste Class: 264 T
Waste Class Name: PHOTOPROCESSING WASTES

Waste Class: 331 I
Waste Class Name: WASTE COMPRESSED GASES

Waste Class: 145 I
Waste Class Name: PAINT/PIGMENT/COATING RESIDUES

Waste Class: 212 I
Waste Class Name: ALIPHATIC SOLVENTS

Map Key	Number of Records	Direction/ Distance (m)	Elev/Diff (m)	Site	DB
22	1 of 1	NNE/58.8	65.9 / -1.07	2750 SLEFFIELD OTTAWA ON	WWIS

Well ID: 7302237
Construction Date:
Use 1st: Test Hole
Use 2nd: Monitoring
Final Well Status: Observation Wells
Water Type:
Casing Material:
Audit No: Z258428
Tag: A182603
Constructn Method:
Elevation (m):
Elevatn Reliabilty:
Depth to Bedrock:
Well Depth:
Overburden/Bedrock:
Pump Rate:
Static Water Level:
Clear/Cloudy:
Municipality: OTTAWA CITY
Site Info:

Flowing (Y/N):
Flow Rate:
Data Entry Status:
Data Src:
Date Received: 22-Dec-2017 00:00:00
Selected Flag: TRUE
Abandonment Rec:
Contractor: 7241
Form Version: 7
Owner:
County: OTTAWA-CARLETON
Lot:
Concession:
Concession Name:
Easting NAD83:
Northing NAD83:
Zone:
UTM Reliability:

PDF URL (Map):

Additional Detail(s) (Map)

Well Completed Date: 2017/11/21
Year Completed: 2017
Depth (m): 4.57
Latitude: 45.3995259306977
Longitude: -75.606307108765
Path:

Bore Hole Information

Bore Hole ID: 1006927831
DP2BR:
Spatial Status:
Code OB:
Code OB Desc:
Open Hole:
Cluster Kind:
Date Completed: 21-Nov-2017 00:00:00
Remarks:
Loc Method Desc: on Water Well Record
Elevrc Desc:
Location Source Date:
Improvement Location Source:
Improvement Location Method:
Source Revision Comment:
Supplier Comment:

Elevation:
Elevrc:
Zone: 18
East83: 452547.00
North83: 5027513.00
Org CS: UTM83
UTMRC: 4
UTMRC Desc: margin of error : 30 m - 100 m
Location Method: wwr

Overburden and Bedrock Materials Interval

Formation ID: 1007101864
Layer: 1
Color: 2
General Color: GREY
Mat1: 11

Most Common Material: GRAVEL
Mat2:
Mat2 Desc:
Mat3: 77
Mat3 Desc: LOOSE
Formation Top Depth: 0.0
Formation End Depth: 0.6100000143051147
Formation End Depth UOM: m

Overburden and Bedrock Materials Interval

Formation ID: 1007101866
Layer: 3
Color: 2
General Color: GREY
Mat1: 05
Most Common Material: CLAY
Mat2:
Mat2 Desc:
Mat3: 85
Mat3 Desc: SOFT
Formation Top Depth: 2.440000057220459
Formation End Depth: 4.570000171661377
Formation End Depth UOM: m

Overburden and Bedrock Materials Interval

Formation ID: 1007101865
Layer: 2
Color: 6
General Color: BROWN
Mat1: 05
Most Common Material: CLAY
Mat2: 28
Mat2 Desc: SAND
Mat3: 85
Mat3 Desc: SOFT
Formation Top Depth: 0.6100000143051147
Formation End Depth: 2.440000057220459
Formation End Depth UOM: m

Annular Space/Abandonment Sealing Record

Plug ID: 1007101876
Layer: 3
Plug From: 1.2200000286102295
Plug To: 4.570000171661377
Plug Depth UOM: m

Annular Space/Abandonment Sealing Record

Plug ID: 1007101874
Layer: 1
Plug From: 0.0
Plug To: 0.3100000023841858
Plug Depth UOM: m

Annular Space/Abandonment

Sealing Record

Plug ID:	1007101875
Layer:	2
Plug From:	0.3100000023841858
Plug To:	1.2200000286102295
Plug Depth UOM:	m

Method of Construction & Well Use

Method Construction ID:	1007101873
Method Construction Code:	D
Method Construction:	Direct Push
Other Method Construction:	

Pipe Information

Pipe ID:	1007101863
Casing No:	0
Comment:	
Alt Name:	

Construction Record - Casing

Casing ID:	1007101869
Layer:	1
Material:	5
Open Hole or Material:	PLASTIC
Depth From:	0.0
Depth To:	1.5
Casing Diameter:	4.03000020980835
Casing Diameter UOM:	cm
Casing Depth UOM:	m

Construction Record - Screen

Screen ID:	1007101870
Layer:	1
Slot:	10
Screen Top Depth:	1.5
Screen End Depth:	3.0999999046325684
Screen Material:	5
Screen Depth UOM:	m
Screen Diameter UOM:	cm
Screen Diameter:	4.820000171661377

Water Details

Water ID:	1007101868
Layer:	
Kind Code:	
Kind:	
Water Found Depth:	
Water Found Depth UOM:	m

Hole Diameter

Hole ID:	1007101867
Diameter:	8.25
Depth From:	0.0

Depth To: 4.570000171661377
Hole Depth UOM: m
Hole Diameter UOM: cm

Links

Bore Hole ID: 1006927831
Depth M: 4.57
Year Completed: 2017
Well Completed Dt: 2017/11/21
Audit No: Z258428
Tag No: A182603
Contractor: 7241
Path: 730\7302237.pdf
Latitude: 45.3995259306977
Longitude: -75.606307108765

23	1 of 5	W/59.5	67.9 / 0.93	2655 Lancaster Road Ottawa ON K1B 4L5	EHS

Order No: 20110104006
Status: C
Report Type: Standard Report
Report Date: 1/12/2011
Date Received: 1/4/2011 11:36:50 AM
Previous Site Name:
Lot/Building Size:
Additional Info Ordered:
Nearest Intersection: Lancaster Road and Barrymore Lane
Municipality:
Client Prov/State: ON
Search Radius (km): 0.25
X: -75.609665
Y: 45.398365

23	2 of 5	W/59.5	67.9 / 0.93	NATIONAL NEWS CO LTD 2655 LANCASTER RD OTTAWA ON	DTNK

Delisted Expired Fuel Safety Facilities

Instance No: 9322019
Status: EXPIRED
Instance ID: 384082
Instance Type: FS Facility
Instance Creation Dt:
Instance Install Dt:
Item Description:
Manufacturer:
Model:
Serial No:
ULC Standard:
Quantity:
Unit of Measure:
Overfill Prot Type:
Creation Date:
Next Periodic Str DT:
TSSA Base Sched Cycle 2:
TSSAMax Hazard Rank 1:
TSSA Risk Based Periodic Yn:
TSSA Volume of Directives:
TSSA Periodic Exempt:
TSSA Statutory Interval:
TSSA Recd Insp Interva:
TSSA Recd Tolerance:
TSSA Program Area:
TSSA Program Area 2:
Description: Fuels Safety Private Fuel Outlet - Self Serve
Original Source: EXP
Record Date: Up to Mar 2012
Expired Date:
Max Hazard Rank:
Facility Location:
Facility Type:
Fuel Type 2:
Fuel Type 3:
Panam Related:
Panam Venue Nm:
External Identifier:
Item:
Piping Steel:
Piping Galvanized:
Tank Single Wall St:
Piping Underground:
Tank Underground:
Source:

Map Key	Number of Records	Direction/ Distance (m)	Elev/Diff (m)	Site	DB
23	3 of 5	W/59.5	67.9 / 0.93	NATIONAL NEWS CO LTD 2655 LANCASTER RD OTTAWA ON	DTNK

Delisted Expired Fuel Safety Facilities

Instance No:	10904074	**Expired Date:**	
Status:	EXPIRED	**Max Hazard Rank:**	
Instance ID:	51169	**Facility Location:**	
Instance Type:	FS Piping	**Facility Type:**	
Instance Creation Dt:		**Fuel Type 2:**	
Instance Install Dt:		**Fuel Type 3:**	
Item Description:		**Panam Related:**	
Manufacturer:		**Panam Venue Nm:**	
Model:		**External Identifier:**	
Serial No:		**Item:**	
ULC Standard:		**Piping Steel:**	
Quantity:		**Piping Galvanized:**	
Unit of Measure:		**Tank Single Wall St:**	
Overfill Prot Type:		**Piping Underground:**	
Creation Date:		**Tank Underground:**	
Next Periodic Str DT:		**Source:**	
TSSA Base Sched Cycle 2:			
TSSAMax Hazard Rank 1:			
TSSA Risk Based Periodic Yn:			
TSSA Volume of Directives:			
TSSA Periodic Exempt:			
TSSA Statutory Interval:			
TSSA Recd Insp Interva:			
TSSA Recd Tolerance:			
TSSA Program Area:			
TSSA Program Area 2:			
Description:	FS Piping		
Original Source:	EXP		
Record Date:	Up to Mar 2012		

Map Key	Number of Records	Direction/ Distance (m)	Elev/Diff (m)	Site	DB
23	4 of 5	W/59.5	67.9 / 0.93	NATIONAL NEWS CO LTD 2655 LANCASTER RD OTTAWA K1B 4L5 ON CA ON	DTNK

Delisted Expired Fuel Safety Facilities

Instance No:	10904065	**Expired Date:**	
Status:	EXPIRED	**Max Hazard Rank:**	NULL
Instance ID:		**Facility Location:**	2655 LANCASTER RD OTTAWA K1B 4L5 ON CA
Instance Type:		**Facility Type:**	FS LIQUID FUEL TANK
Instance Creation Dt:	9/7/1990	**Fuel Type 2:**	NULL
Instance Install Dt:	9/7/1990	**Fuel Type 3:**	NULL
Item Description:	FS Liquid Fuel Tank	**Panam Related:**	NULL
Manufacturer:	NULL	**Panam Venue Nm:**	NULL
Model:	NULL	**External Identifier:**	NULL
Serial No:	NULL	**Item:**	
ULC Standard:	NULL	**Piping Steel:**	
Quantity:	1	**Piping Galvanized:**	
Unit of Measure:	EA	**Tank Single Wall St:**	
Overfill Prot Type:	NULL	**Piping Underground:**	
Creation Date:	7/5/2009 1:22:02 AM	**Tank Underground:**	

Next Periodic Str DT:	NULL	**Source:**	FS Liquid Fuel Tank
TSSA Base Sched Cycle 2:	NULL		
TSSAMax Hazard Rank 1:	NULL		
TSSA Risk Based Periodic Yn:	NULL		
TSSA Volume of Directives:	NULL		
TSSA Periodic Exempt:	NULL		
TSSA Statutory Interval:	NULL		
TSSA Recd Insp Interva:	NULL		
TSSA Recd Tolerance:	NULL		
TSSA Program Area:	NULL		
TSSA Program Area 2:	NULL		
Description:	UNDERGROUND TANK		
Original Source:	EXP		
Record Date:	31-JUL-2020		

23 | **5 of 5** | **W/59.5** | **67.9 / 0.93** | **2655 Lancaster Road Ottawa ON Ottawa ON K1B 4L5** | **EHS**

Order No:	22070500296	**Nearest Intersection:**	
Status:	C	**Municipality:**	
Report Type:	Standard Report	**Client Prov/State:**	ON
Report Date:	08-JUL-22	**Search Radius (km):**	.25
Date Received:	05-JUL-22	**X:**	-75.6089946
Previous Site Name:		**Y:**	45.3985678
Lot/Building Size:			
Additional Info Ordered:	Fire Insur. Maps and/or Site Plans		

24 | **1 of 1** | **ENE/68.1** | **65.9 / -1.07** | **2770 SHEFFIELD AVENUE Ottawa ON** | **WWIS**

Well ID:	7163778	**Flowing (Y/N):**	
Construction Date:		**Flow Rate:**	
Use 1st:	Monitoring and Test Hole	**Data Entry Status:**	
Use 2nd:	0	**Data Src:**	
Final Well Status:	Monitoring and Test Hole	**Date Received:**	02-Jun-2011 00:00:00
Water Type:		**Selected Flag:**	TRUE
Casing Material:		**Abandonment Rec:**	
Audit No:	Z116177	**Contractor:**	7241
Tag:	A086587	**Form Version:**	7
Constructn Method:		**Owner:**	
Elevation (m):		**County:**	OTTAWA-CARLETON
Elevatn Reliabilty:		**Lot:**	
Depth to Bedrock:		**Concession:**	
Well Depth:		**Concession Name:**	
Overburden/Bedrock:		**Easting NAD83:**	
Pump Rate:		**Northing NAD83:**	
Static Water Level:		**Zone:**	
Clear/Cloudy:		**UTM Reliability:**	
Municipality:	OTTAWA CITY		
Site Info:			

PDF URL (Map): https://d2khazk8e83rdv.cloudfront.net/moe_mapping/downloads/2Water/Wells_pdfs/716\7163778.pdf

Additional Detail(s) (Map)

Well Completed Date:	2011/05/10
Year Completed:	2011
Depth (m):	5.48
Latitude:	45.3991520318305
Longitude:	-75.6055237173739
Path:	716\7163778.pdf

Bore Hole Information

Bore Hole ID:	1003516592	***Elevation:***	
DP2BR:		***Elevrc:***	
Spatial Status:		***Zone:***	18
Code OB:		***East83:***	452608.00
Code OB Desc:		***North83:***	5027471.00
Open Hole:		***Org CS:***	UTM83
Cluster Kind:		***UTMRC:***	3
Date Completed:	10-May-2011 00:00:00	***UTMRC Desc:***	margin of error : 10 - 30 m
Remarks:		***Location Method:***	wwr
Loc Method Desc:	on Water Well Record		
Elevrc Desc:			
Location Source Date:			
Improvement Location Source:			
Improvement Location Method:			
Source Revision Comment:			
Supplier Comment:			

Overburden and Bedrock Materials Interval

Formation ID:	1003798901
Layer:	2
Color:	6
General Color:	BROWN
Mat1:	05
Most Common Material:	CLAY
Mat2:	28
Mat2 Desc:	SAND
Mat3:	85
Mat3 Desc:	SOFT
Formation Top Depth:	0.6100000143051147
Formation End Depth:	2.440000057220459
Formation End Depth UOM:	m

Overburden and Bedrock Materials Interval

Formation ID:	1003798900
Layer:	1
Color:	8
General Color:	BLACK
Mat1:	01
Most Common Material:	FILL
Mat2:	12
Mat2 Desc:	STONES
Mat3:	79
Mat3 Desc:	PACKED
Formation Top Depth:	0.0
Formation End Depth:	0.6100000143051147
Formation End Depth UOM:	m

Overburden and Bedrock Materials Interval

Formation ID:	1003798902
Layer:	3
Color:	2
General Color:	GREY
Mat1:	05
Most Common Material:	CLAY
Mat2:	06

Mat2 Desc:	SILT
Mat3:	85
Mat3 Desc:	SOFT
Formation Top Depth:	2.440000057220459
Formation End Depth:	5.480000019073486
Formation End Depth UOM:	m

Annular Space/Abandonment Sealing Record

Plug ID:	1003798911
Layer:	1
Plug From:	0.0
Plug To:	0.3100000023841858
Plug Depth UOM:	m

Annular Space/Abandonment Sealing Record

Plug ID:	1003798912
Layer:	2
Plug From:	0.3100000023841858
Plug To:	2.130000114440918
Plug Depth UOM:	m

Annular Space/Abandonment Sealing Record

Plug ID:	1003798913
Layer:	3
Plug From:	2.130000114440918
Plug To:	5.480000019073486
Plug Depth UOM:	m

Method of Construction & Well Use

Method Construction ID:	1003798909
Method Construction Code:	B
Method Construction:	Other Method
Other Method Construction:	DIRECT PUSH

Pipe Information

Pipe ID:	1003798899
Casing No:	0
Comment:	
Alt Name:	

Construction Record - Casing

Casing ID:	1003798905
Layer:	1
Material:	5
Open Hole or Material:	PLASTIC
Depth From:	0.0
Depth To:	2.440000057220459
Casing Diameter:	3.819999933242798
Casing Diameter UOM:	cm
Casing Depth UOM:	m

Construction Record - Screen

Screen ID:	1003798906
Layer:	1
Slot:	10
Screen Top Depth:	2.440000057220459
Screen End Depth:	5.480000019073486
Screen Material:	5
Screen Depth UOM:	m
Screen Diameter UOM:	cm
Screen Diameter:	4.03000020980835

Water Details

Water ID:	1003798904
Layer:	
Kind Code:	
Kind:	
Water Found Depth:	
Water Found Depth UOM:	m

Hole Diameter

Hole ID:	1003798903
Diameter:	8.25
Depth From:	0.0
Depth To:	5.480000019073486
Hole Depth UOM:	m
Hole Diameter UOM:	cm

Links

Bore Hole ID:	1003516592	***Tag No:***	A086587
Depth M:	5.48	***Contractor:***	7241
Year Completed:	2011	***Path:***	716\7163778.pdf
Well Completed Dt:	2011/05/10	***Latitude:***	45.3991520318305
Audit No:	Z116177	***Longitude:***	-75.6055237173739

Map Key	Number of Records	Direction/ Distance (m)	Elev/Diff (m)	Site	DB
25	1 of 21	E/68.5	66.0 / -0.95	***TRANSPORT CANADA-BROCK BLDG.*** ***2780 SHEFIELD RD.*** ***OTTAWA ON K1A 0N5***	GEN

Generator No:	ON0175124
SIC Code:	0000
SIC Description:	*** NOT DEFINED ***
Approval Years:	86,87,88,89
PO Box No:	
Country:	
Status:	
Co Admin:	
Choice of Contact:	
Phone No Admin:	
Contaminated Facility:	
MHSW Facility:	

Detail(s)

Waste Class:	213
Waste Class Name:	PETROLEUM DISTILLATES
Waste Class:	252

Map Key	Number of Records	Direction/ Distance (m)	Elev/Diff (m)	Site	DB
Waste Class Name:		WASTE OILS & LUBRICANTS			

25	2 of 21	E/68.5	66.0 / -0.95	TRANSPORT CANADA-BROCK BLDG. 2780 SHEFIELD RD. OTTAWA ON K1A 0N5	GEN

Generator No: ON0175124
SIC Code: 8371
SIC Description: TRANSPORTATION ADMIN
Approval Years: 90
PO Box No:
Country:
Status:
Co Admin:
Choice of Contact:
Phone No Admin:
Contaminated Facility:
MHSW Facility:

Detail(s)

Waste Class: 213
Waste Class Name: PETROLEUM DISTILLATES

Waste Class: 252
Waste Class Name: WASTE OILS & LUBRICANTS

25	3 of 21	E/68.5	66.0 / -0.95	TRANSPORT CANADA-BROCK BLDG. 38-453 2780 SHEFIELD RD. OTTAWA ON K1A 0N5	GEN

Generator No: ON0175124
SIC Code: 8371
SIC Description: TRANSPORTATION ADMIN
Approval Years: 92,93,94,95,96,97
PO Box No:
Country:
Status:
Co Admin:
Choice of Contact:
Phone No Admin:
Contaminated Facility:
MHSW Facility:

Detail(s)

Waste Class: 213
Waste Class Name: PETROLEUM DISTILLATES

Waste Class: 252
Waste Class Name: WASTE OILS & LUBRICANTS

25	4 of 21	E/68.5	66.0 / -0.95	TRANSPORT CANADA BROCK BUILDING 2780 SHEFIELD ROAD OTTAWA ON K1A 0N5	GEN

Generator No: ON0175124
SIC Code: 8371
SIC Description: TRANSPORTATION ADMIN.
Approval Years: 98,99,00,01,02
PO Box No:
Country:

Map Key	Number of Records	Direction/ Distance (m)	Elev/Diff (m)	Site	DB

Status:
Co Admin:
Choice of Contact:
Phone No Admin:
Contaminated Facility:
MHSW Facility:

Detail(s)

Waste Class: 213
Waste Class Name: PETROLEUM DISTILLATES

Waste Class: 252
Waste Class Name: WASTE OILS & LUBRICANTS

Map Key	Number of Records	Direction/ Distance (m)	Elev/Diff (m)	Site	DB
25	5 of 21	E/68.5	66.0 / -0.95	TRANSPORT CANADA BROCK BUILDING 2780 SHEFFIELD ROAD OTTAWA ON K1B 3V9	GEN

Generator No: ON0175124
SIC Code: 911240
SIC Description: Federal Regulatory Services
Approval Years: 03,04,05
PO Box No:
Country:
Status:
Co Admin:
Choice of Contact:
Phone No Admin:
Contaminated Facility:
MHSW Facility:

Detail(s)

Waste Class: 213
Waste Class Name: PETROLEUM DISTILLATES

Waste Class: 331
Waste Class Name: WASTE COMPRESSED GASES

Waste Class: 252
Waste Class Name: WASTE OILS & LUBRICANTS

Waste Class: 145
Waste Class Name: PAINT/PIGMENT/COATING RESIDUES

Waste Class: 221
Waste Class Name: LIGHT FUELS

Map Key	Number of Records	Direction/ Distance (m)	Elev/Diff (m)	Site	DB
25	6 of 21	E/68.5	66.0 / -0.95	Transport Canada Road Safety 2780 Sheffield Road Ottawa ON K1B 3V9	GEN

Generator No: ON0175124
SIC Code: 911240
SIC Description: Federal Regulatory Services
Approval Years: 06,07,08
PO Box No:
Country:
Status:
Co Admin:
Choice of Contact:
Phone No Admin:

Contaminated Facility:
MHSW Facility:

Detail(s)

Waste Class: 145
Waste Class Name: PAINT/PIGMENT/COATING RESIDUES

Waste Class: 212
Waste Class Name: ALIPHATIC SOLVENTS

Waste Class: 213
Waste Class Name: PETROLEUM DISTILLATES

Waste Class: 221
Waste Class Name: LIGHT FUELS

Waste Class: 251
Waste Class Name: OIL SKIMMINGS & SLUDGES

Waste Class: 252
Waste Class Name: WASTE OILS & LUBRICANTS

Waste Class: 331
Waste Class Name: WASTE COMPRESSED GASES

---

25 | ***7 of 21*** | ***E/68.5*** | ***66.0 / -0.95*** | ***Transport Canada***
Road Safety 2780 Sheffield Road
Ottawa ON K1B 3V9 | ***GEN***

Generator No: ON0175124
SIC Code: 911240
SIC Description: Federal Regulatory Services
Approval Years: 2009
PO Box No:
Country:
Status:
Co Admin:
Choice of Contact:
Phone No Admin:
Contaminated Facility:
MHSW Facility:

Detail(s)

Waste Class: 145
Waste Class Name: PAINT/PIGMENT/COATING RESIDUES

Waste Class: 213
Waste Class Name: PETROLEUM DISTILLATES

Waste Class: 221
Waste Class Name: LIGHT FUELS

Waste Class: 251
Waste Class Name: OIL SKIMMINGS & SLUDGES

Waste Class: 252
Waste Class Name: WASTE OILS & LUBRICANTS

Waste Class: 331
Waste Class Name: WASTE COMPRESSED GASES

Map Key	Number of Records	Direction/ Distance (m)	Elev/Diff (m)	Site	DB
25	8 of 21	E/68.5	66.0 / -0.95	Flynn Canada Ltd. 2780 Sheffield Road Ottawa ON	GEN

Generator No: ON8542209
SIC Code: 811310, 238160
SIC Description: COMMERCIAL AND INDUSTRIAL MACHINERY AND EQUIPMENT (EXCEPT AUTOMOTIVE AND ELECTRONIC) REPAIR AND MAINTENANCE, ROOFING CONTRACTORS
Approval Years: 2013
PO Box No:
Country:
Status:
Co Admin:
Choice of Contact:
Phone No Admin:
Contaminated Facility:
MHSW Facility:

Detail(s)

Waste Class: 263
Waste Class Name: ORGANIC LABORATORY CHEMICALS

Waste Class: 213
Waste Class Name: PETROLEUM DISTILLATES

Waste Class: 221
Waste Class Name: LIGHT FUELS

Waste Class: 252
Waste Class Name: WASTE OILS & LUBRICANTS

Waste Class: 148
Waste Class Name: INORGANIC LABORATORY CHEMICALS

Map Key	Number of Records	Direction/ Distance (m)	Elev/Diff (m)	Site	DB
25	9 of 21	E/68.5	66.0 / -0.95	Flynn Canada Ltd. 2780 Sheffield Road Ottawa ON K1B 3V9	GEN

Generator No: ON8542209
SIC Code: 811310, 238160
SIC Description: Commercial and Industrial Machinery and Equipment (except Automotive and Electronic) Repair and Maintenance, Roofing Contractors
Approval Years: 2010
PO Box No:
Country:
Status:
Co Admin:
Choice of Contact:
Phone No Admin:
Contaminated Facility:
MHSW Facility:

Detail(s)

Waste Class: 221
Waste Class Name: LIGHT FUELS

Waste Class: 252
Waste Class Name: WASTE OILS & LUBRICANTS

Waste Class: 213

Waste Class Name: PETROLEUM DISTILLATES

---

25 | **10 of 21** | **E/68.5** | **66.0 / -0.95** | **Transport Canada**
Road Safety 2780 Sheffield Road
Ottawa ON K1B 3V9 | **GEN**

Generator No: ON0175124
SIC Code: 911240
SIC Description: Federal Regulatory Services
Approval Years: 2010
PO Box No:
Country:
Status:
Co Admin:
Choice of Contact:
Phone No Admin:
Contaminated Facility:
MHSW Facility:

Detail(s)

Waste Class: 331
Waste Class Name: WASTE COMPRESSED GASES

Waste Class: 221
Waste Class Name: LIGHT FUELS

Waste Class: 213
Waste Class Name: PETROLEUM DISTILLATES

Waste Class: 251
Waste Class Name: OIL SKIMMINGS & SLUDGES

Waste Class: 252
Waste Class Name: WASTE OILS & LUBRICANTS

Waste Class: 145
Waste Class Name: PAINT/PIGMENT/COATING RESIDUES

---

25 | **11 of 21** | **E/68.5** | **66.0 / -0.95** | **Flynn Canada Ltd.**
2780 Sheffield Road
Ottawa ON K1B 3V9 | **GEN**

Generator No: ON8542209
SIC Code: 811310, 238160
SIC Description: Commercial and Industrial Machinery and Equipment (except Automotive and Electronic) Repair and Maintenance, Roofing Contractors
Approval Years: 2011
PO Box No:
Country:
Status:
Co Admin:
Choice of Contact:
Phone No Admin:
Contaminated Facility:
MHSW Facility:

Detail(s)

Waste Class: 252
Waste Class Name: WASTE OILS & LUBRICANTS

Waste Class: 213

Map Key	Number of Records	Direction/ Distance (m)	Elev/Diff (m)	Site	DB

Waste Class Name: PETROLEUM DISTILLATES

Waste Class: 221
Waste Class Name: LIGHT FUELS

---

25 **12 of 21** **E/68.5** **66.0 / -0.95** **Flynn Canada Ltd.**
2780 Sheffield Road
Ottawa ON K1B 3V9 **GEN**

Generator No: ON8542209
SIC Code: 811310, 238160
SIC Description: Commercial and Industrial Machinery and Equipment (except Automotive and Electronic) Repair and Maintenance, Roofing Contractors
Approval Years: 2012
PO Box No:
Country:
Status:
Co Admin:
Choice of Contact:
Phone No Admin:
Contaminated Facility:
MHSW Facility:

Detail(s)

Waste Class: 213
Waste Class Name: PETROLEUM DISTILLATES

Waste Class: 221
Waste Class Name: LIGHT FUELS

Waste Class: 252
Waste Class Name: WASTE OILS & LUBRICANTS

---

25 **13 of 21** **E/68.5** **66.0 / -0.95** **Flynn Canada Ltd.**
2780 Sheffield Road
Ottawa ON K1B3V9 **GEN**

Generator No: ON8542209
SIC Code: 811310, 238160
SIC Description: COMMERCIAL AND INDUSTRIAL MACHINERY AND EQUIPMENT (EXCEPT AUTOMOTIVE AND ELECTRONIC) REPAIR AND MAINTENANCE, ROOFING CONTRACTORS
Approval Years: 2016
PO Box No:
Country: Canada
Status:
Co Admin:
Choice of Contact: CO_OFFICIAL
Phone No Admin:
Contaminated Facility: No
MHSW Facility: No

Detail(s)

Waste Class: 221
Waste Class Name: LIGHT FUELS

Waste Class: 148
Waste Class Name: INORGANIC LABORATORY CHEMICALS

Waste Class: 263
Waste Class Name: ORGANIC LABORATORY CHEMICALS

Waste Class: 213
Waste Class Name: PETROLEUM DISTILLATES

Waste Class: 252
Waste Class Name: WASTE OILS & LUBRICANTS

---

25 **14 of 21** **E/68.5** **66.0 / -0.95** **Flynn Canada Ltd.**
2780 Sheffield Road
Ottawa ON K1B3V9 **GEN**

Generator No: ON8542209
SIC Code: 811310, 238160
SIC Description: COMMERCIAL AND INDUSTRIAL MACHINERY AND EQUIPMENT (EXCEPT AUTOMOTIVE AND ELECTRONIC) REPAIR AND MAINTENANCE, ROOFING CONTRACTORS
Approval Years: 2015
PO Box No:
Country: Canada
Status:
Co Admin:
Choice of Contact: CO_OFFICIAL
Phone No Admin:
Contaminated Facility: No
MHSW Facility: No

Detail(s)

Waste Class: 252
Waste Class Name: WASTE OILS & LUBRICANTS

Waste Class: 221
Waste Class Name: LIGHT FUELS

Waste Class: 263
Waste Class Name: ORGANIC LABORATORY CHEMICALS

Waste Class: 213
Waste Class Name: PETROLEUM DISTILLATES

Waste Class: 148
Waste Class Name: INORGANIC LABORATORY CHEMICALS

---

25 **15 of 21** **E/68.5** **66.0 / -0.95** **Flynn Canada Ltd.**
2780 Sheffield Road
Ottawa ON K1B3V9 **GEN**

Generator No: ON8542209
SIC Code: 811310, 238160
SIC Description: COMMERCIAL AND INDUSTRIAL MACHINERY AND EQUIPMENT (EXCEPT AUTOMOTIVE AND ELECTRONIC) REPAIR AND MAINTENANCE, ROOFING CONTRACTORS
Approval Years: 2014
PO Box No:
Country: Canada
Status:
Co Admin:
Choice of Contact: CO_OFFICIAL
Phone No Admin:
Contaminated Facility: No
MHSW Facility: No

Detail(s)

Waste Class: 221
Waste Class Name: LIGHT FUELS

Waste Class: 252
Waste Class Name: WASTE OILS & LUBRICANTS

Waste Class: 263
Waste Class Name: ORGANIC LABORATORY CHEMICALS

Waste Class: 213
Waste Class Name: PETROLEUM DISTILLATES

Waste Class: 148
Waste Class Name: INORGANIC LABORATORY CHEMICALS

---

25 **16 of 21** **E/68.5** **66.0 / -0.95** **Flynn Canada Ltd.**
2780 Sheffield Road
Ottawa ON K1B3V9
GEN

Generator No: ON8542209
SIC Code:
SIC Description:
Approval Years: As of Dec 2017
PO Box No:
Country: Canada
Status: Registered
Co Admin:
Choice of Contact:
Phone No Admin:
Contaminated Facility:
MHSW Facility:

Detail(s)

Waste Class: 263 I
Waste Class Name: Misc. waste organic chemicals

Waste Class: 148 C
Waste Class Name: Misc. wastes and inorganic chemicals

Waste Class: 213 I
Waste Class Name: Petroleum distillates

Waste Class: 213 T
Waste Class Name: Petroleum distillates

Waste Class: 221 I
Waste Class Name: Light fuels

Waste Class: 252 L
Waste Class Name: Waste crankcase oils and lubricants

---

25 **17 of 21** **E/68.5** **66.0 / -0.95** **Cooper Equipment Rentals**
2780 Sheffield Road
Ottawa ON K1B 3V9
GEN

Generator No: ON3780737
SIC Code:
SIC Description:
Approval Years: As of Dec 2018
PO Box No:
Country: Canada
Status: Registered
Co Admin:
Choice of Contact:

Phone No Admin:
Contaminated Facility:
MHSW Facility:

Detail(s)

Waste Class: 251 L
Waste Class Name: Waste oils/sludges (petroleum based)

Waste Class: 252 L
Waste Class Name: Waste crankcase oils and lubricants

---

25 | ***18 of 21*** | ***E/68.5*** | ***66.0 / -0.95*** | ***Cooper Equipment Rentals Limited***
2780 Sheffield Road
Ottawa ON K1B 3V9 | ***GEN***

Generator No: ON8284917
SIC Code:
SIC Description:
Approval Years: As of Jul 2020
PO Box No:
Country: Canada
Status: Registered
Co Admin:
Choice of Contact:
Phone No Admin:
Contaminated Facility:
MHSW Facility:

Detail(s)

Waste Class: 251 L
Waste Class Name: Waste oils/sludges (petroleum based)

Waste Class: 212 L
Waste Class Name: Aliphatic solvents and residues

Waste Class: 221 I
Waste Class Name: Light fuels

Waste Class: 252 L
Waste Class Name: Waste crankcase oils and lubricants

---

25 | ***19 of 21*** | ***E/68.5*** | ***66.0 / -0.95*** | ***Cooper Equipment Rentals***
2780 Sheffield Road
Ottawa ON K1B 3V9 | ***GEN***

Generator No: ON3780737
SIC Code:
SIC Description:
Approval Years: As of Oct 2019
PO Box No:
Country: Canada
Status: Registered
Co Admin:
Choice of Contact:
Phone No Admin:
Contaminated Facility:
MHSW Facility:

Detail(s)

Waste Class: 251 L
Waste Class Name: Waste oils/sludges (petroleum based)

Waste Class: 252 L
Waste Class Name: Waste crankcase oils and lubricants

---

25 | **20 of 21** | **E/68.5** | **66.0 / -0.95** | **Cooper Equipment Rentals Limited**
2780 Sheffield Road
Ottawa ON K1B 3V9 | **GEN**

Generator No: ON8284917
SIC Code:
SIC Description:
Approval Years: As of Nov 2021
PO Box No:
Country: Canada
Status: Registered
Co Admin:
Choice of Contact:
Phone No Admin:
Contaminated Facility:
MHSW Facility:

Detail(s)

Waste Class: 251 L
Waste Class Name: Waste oils/sludges (petroleum based)

Waste Class: 212 L
Waste Class Name: Aliphatic solvents and residues

Waste Class: 221 I
Waste Class Name: Light fuels

Waste Class: 252 L
Waste Class Name: Waste crankcase oils and lubricants

---

25 | **21 of 21** | **E/68.5** | **66.0 / -0.95** | **Cooper Equipment Rentals Limited**
2780 Sheffield Road
Ottawa ON K1B 3V9 | **GEN**

Generator No: ON8284917
SIC Code:
SIC Description:
Approval Years: As of Oct 2022
PO Box No:
Country: Canada
Status: Registered
Co Admin:
Choice of Contact:
Phone No Admin:
Contaminated Facility:
MHSW Facility:

Detail(s)

Waste Class: 251 L
Waste Class Name: OIL SKIMMINGS & SLUDGES

Waste Class: 221 I
Waste Class Name: LIGHT FUELS

Waste Class: 252 L

Waste Class Name: WASTE OILS & LUBRICANTS

Waste Class: 212 L
Waste Class Name: ALIPHATIC SOLVENTS

---

26 **1 of 1** **NNE/68.5** **65.9 / -1.07** **2760 SHEFFIELD STREET 2770 Ottawa ON** **WWIS**

Well ID: 7163829
Construction Date:
Use 1st: Monitoring and Test Hole
Use 2nd: 0
Final Well Status: Monitoring and Test Hole
Water Type:
Casing Material:
Audit No: Z123959
Tag: A113447
Constructn Method:
Elevation (m):
Elevatn Reliabilty:
Depth to Bedrock:
Well Depth:
Overburden/Bedrock:
Pump Rate:
Static Water Level:
Clear/Cloudy:
Municipality: OTTAWA CITY
Site Info:

Flowing (Y/N):
Flow Rate:
Data Entry Status:
Data Src:
Date Received: 02-Jun-2011 00:00:00
Selected Flag: TRUE
Abandonment Rec:
Contractor: 7241
Form Version: 7
Owner:
County: OTTAWA-CARLETON
Lot:
Concession:
Concession Name:
Easting NAD83:
Northing NAD83:
Zone:
UTM Reliability:

PDF URL (Map): https://d2khazk8e83rdv.cloudfront.net/moe_mapping/downloads/2Water/Wells_pdfs/716\7163829.pdf

Additional Detail(s) (Map)

Well Completed Date: 2011/05/13
Year Completed: 2011
Depth (m): 6.1
Latitude: 45.3995715449722
Longitude: -75.6061926034649
Path: 716\7163829.pdf

Bore Hole Information

Bore Hole ID: 1003516694
DP2BR:
Spatial Status:
Code OB:
Code OB Desc:
Open Hole:
Cluster Kind:
Date Completed: 13-May-2011 00:00:00
Remarks:
Loc Method Desc: on Water Well Record
Elevrc Desc:
Location Source Date:
Improvement Location Source:
Improvement Location Method:
Source Revision Comment:
Supplier Comment:

Elevation:
Elevrc:
Zone: 18
East83: 452556.00
North83: 5027518.00
Org CS: UTM83
UTMRC: 3
UTMRC Desc: margin of error : 10 - 30 m
Location Method: wwr

Overburden and Bedrock Materials Interval

Formation ID:	1003802691
Layer:	2
Color:	2
General Color:	GREY
Mat1:	05
Most Common Material:	CLAY
Mat2:	06
Mat2 Desc:	SILT
Mat3:	85
Mat3 Desc:	SOFT
Formation Top Depth:	0.9100000262260437
Formation End Depth:	2.440000057220459
Formation End Depth UOM:	m

Overburden and Bedrock Materials Interval

Formation ID:	1003802690
Layer:	1
Color:	2
General Color:	GREY
Mat1:	11
Most Common Material:	GRAVEL
Mat2:	68
Mat2 Desc:	DRY
Mat3:	73
Mat3 Desc:	HARD
Formation Top Depth:	0.0
Formation End Depth:	0.9100000262260437
Formation End Depth UOM:	m

Overburden and Bedrock Materials Interval

Formation ID:	1003802692
Layer:	3
Color:	2
General Color:	GREY
Mat1:	05
Most Common Material:	CLAY
Mat2:	06
Mat2 Desc:	SILT
Mat3:	85
Mat3 Desc:	SOFT
Formation Top Depth:	2.440000057220459
Formation End Depth:	6.099999904632568
Formation End Depth UOM:	m

Annular Space/Abandonment Sealing Record

Plug ID:	1003802701
Layer:	1
Plug From:	0.0
Plug To:	0.3100000023841858
Plug Depth UOM:	m

Annular Space/Abandonment Sealing Record

Plug ID:	1003802702
Layer:	2

Plug From: 0.3100000023841858
Plug To: 1.2200000286102295
Plug Depth UOM: m

Annular Space/Abandonment Sealing Record

Plug ID: 1003802703
Layer: 3
Plug From: 1.2200000286102295
Plug To: 6.099999904632568
Plug Depth UOM: m

Method of Construction & Well Use

Method Construction ID: 1003802699
Method Construction Code: B
Method Construction: Other Method
Other Method Construction: DIRECT PUSH

Pipe Information

Pipe ID: 1003802689
Casing No: 0
Comment:
Alt Name:

Construction Record - Casing

Casing ID: 1003802695
Layer: 1
Material: 5
Open Hole or Material: PLASTIC
Depth From: 0.0
Depth To: 1.5
Casing Diameter: 4.03000020980835
Casing Diameter UOM: cm
Casing Depth UOM: m

Construction Record - Screen

Screen ID: 1003802696
Layer: 1
Slot: 10
Screen Top Depth: 1.5
Screen End Depth: 6.099999904632568
Screen Material: 5
Screen Depth UOM: m
Screen Diameter UOM: cm
Screen Diameter: 4.820000171661377

Water Details

Water ID: 1003802694
Layer:
Kind Code:
Kind:
Water Found Depth:
Water Found Depth UOM: m

Hole Diameter

Hole ID:	1003802693
Diameter:	8.25
Depth From:	0.0
Depth To:	6.099999904632568
Hole Depth UOM:	m
Hole Diameter UOM:	cm

Links

Bore Hole ID:	1003516694	***Tag No:***	A113447
Depth M:	6.1	***Contractor:***	7241
Year Completed:	2011	***Path:***	716\7163829.pdf
Well Completed Dt:	2011/05/13	***Latitude:***	45.3995715449722
Audit No:	Z123959	***Longitude:***	-75.6061926034649

27 ***1 of 1*** ***SE/70.3*** ***67.9 / 0.93*** ***ON*** ***WWIS***

Well ID:	7179959	***Flowing (Y/N):***	
Construction Date:		***Flow Rate:***	
Use 1st:		***Data Entry Status:***	Yes
Use 2nd:		***Data Src:***	
Final Well Status:		***Date Received:***	24-Apr-2012 00:00:00
Water Type:		***Selected Flag:***	TRUE
Casing Material:		***Abandonment Rec:***	
Audit No:	M08724	***Contractor:***	1844
Tag:	A122826	***Form Version:***	5
Constructn Method:		***Owner:***	
Elevation (m):		***County:***	OTTAWA-CARLETON
Elevatn Reliabilty:		***Lot:***	
Depth to Bedrock:		***Concession:***	
Well Depth:		***Concession Name:***	
Overburden/Bedrock:		***Easting NAD83:***	
Pump Rate:		***Northing NAD83:***	
Static Water Level:		***Zone:***	
Clear/Cloudy:		***UTM Reliability:***	
Municipality:	GLOUCESTER TOWNSHIP		
Site Info:			

PDF URL (Map): https://d2khazk8e83rdv.cloudfront.net/moe_mapping/downloads/2Water/Wells_pdfs/717\7179959.pdf

Additional Detail(s) (Map)

Well Completed Date:	2011/11/28
Year Completed:	2011
Depth (m):	
Latitude:	45.3967137647547
Longitude:	-75.6053188052654
Path:	717\7179959.pdf

Bore Hole Information

Bore Hole ID:	1003713637	***Elevation:***	
DP2BR:		***Elevrc:***	
Spatial Status:		***Zone:***	18
Code OB:		***East83:***	452622.00
Code OB Desc:		***North83:***	5027200.00
Open Hole:		***Org CS:***	UTM83
Cluster Kind:		***UTMRC:***	4
Date Completed:	28-Nov-2011 00:00:00	***UTMRC Desc:***	margin of error : 30 m - 100 m

Map Key	Number of Records	Direction/ Distance (m)	Elev/Diff (m)	Site	DB

Remarks: | ***Location Method:*** wwr
Loc Method Desc: on Water Well Record
Elevrc Desc:
Location Source Date:
Improvement Location Source:
Improvement Location Method:
Source Revision Comment:
Supplier Comment:

Links

Bore Hole ID:	1003713637	***Tag No:***	A122826
Depth M:		***Contractor:***	1844
Year Completed:	2011	***Path:***	717\7179959.pdf
Well Completed Dt:	2011/11/28	***Latitude:***	45.3967137647547
Audit No:	M08724	***Longitude:***	-75.6053188052654

---

28 | ***1 of 1*** | ***NE/70.6*** | ***65.9 / -1.07*** | ***2750 SHEFFIELD RD Ottawa ON*** | ***WWIS***

Well ID:	7302210	***Flowing (Y/N):***	
Construction Date:		***Flow Rate:***	
Use 1st:	Test Hole	***Data Entry Status:***	
Use 2nd:	Monitoring	***Data Src:***	
Final Well Status:	Monitoring and Test Hole	***Date Received:***	22-Dec-2017 00:00:00
Water Type:		***Selected Flag:***	TRUE
Casing Material:		***Abandonment Rec:***	
Audit No:	Z258443	***Contractor:***	7241
Tag:	A182608	***Form Version:***	7
Constructn Method:		***Owner:***	
Elevation (m):		***County:***	OTTAWA-CARLETON
Elevatn Reliabilty:		***Lot:***	
Depth to Bedrock:		***Concession:***	
Well Depth:		***Concession Name:***	
Overburden/Bedrock:		***Easting NAD83:***	
Pump Rate:		***Northing NAD83:***	
Static Water Level:		***Zone:***	
Clear/Cloudy:		***UTM Reliability:***	
Municipality:	OTTAWA CITY		
Site Info:			

PDF URL (Map):

Additional Detail(s) (Map)

Well Completed Date:	2017/11/21
Year Completed:	2017
Depth (m):	4.57
Latitude:	45.3992058333777
Longitude:	-75.6055626228693
Path:	

Bore Hole Information

Bore Hole ID:	1006925131	***Elevation:***	
DP2BR:		***Elevrc:***	
Spatial Status:		***Zone:***	18
Code OB:		***East83:***	452605.00
Code OB Desc:		***North83:***	5027477.00
Open Hole:		***Org CS:***	UTM83
Cluster Kind:		***UTMRC:***	4
Date Completed:	21-Nov-2017 00:00:00	***UTMRC Desc:***	margin of error : 30 m - 100 m

Remarks: ***Location Method:*** wwr
Loc Method Desc: on Water Well Record
Elevrc Desc:
Location Source Date:
Improvement Location Source:
Improvement Location Method:
Source Revision Comment:
Supplier Comment:

Overburden and Bedrock Materials Interval

Formation ID: 1007920361
Layer: 2
Color: 6
General Color: BROWN
Mat1: 28
Most Common Material: SAND
Mat2:
Mat2 Desc:
Mat3: 85
Mat3 Desc: SOFT
Formation Top Depth: 0.6100000143051147
Formation End Depth: 2.740000009536743
Formation End Depth UOM: m

Overburden and Bedrock Materials Interval

Formation ID: 1007920362
Layer: 3
Color: 2
General Color: GREY
Mat1: 05
Most Common Material: CLAY
Mat2:
Mat2 Desc:
Mat3: 85
Mat3 Desc: SOFT
Formation Top Depth: 2.740000009536743
Formation End Depth: 4.570000171661377
Formation End Depth UOM: m

Overburden and Bedrock Materials Interval

Formation ID: 1007920360
Layer: 1
Color: 2
General Color: GREY
Mat1: 11
Most Common Material: GRAVEL
Mat2:
Mat2 Desc:
Mat3: 77
Mat3 Desc: LOOSE
Formation Top Depth: 0.0
Formation End Depth: 0.6100000143051147
Formation End Depth UOM: m

Annular Space/Abandonment Sealing Record

Plug ID: 1007921409
Layer: 2
Plug From: 0.3100000023841858
Plug To: 1.2200000286102295
Plug Depth UOM: m

Annular Space/Abandonment Sealing Record

Plug ID: 1007921410
Layer: 3
Plug From: 1.2200000286102295
Plug To: 4.570000171661377
Plug Depth UOM: m

Annular Space/Abandonment Sealing Record

Plug ID: 1007921408
Layer: 1
Plug From: 0.0
Plug To: 0.3100000023841858
Plug Depth UOM: m

Method of Construction & Well Use

Method Construction ID: 1007922280
Method Construction Code: B
Method Construction: Other Method
Other Method Construction: DIRECT PUSH

Pipe Information

Pipe ID: 1007919614
Casing No: 0
Comment:
Alt Name:

Construction Record - Casing

Casing ID: 1007922601
Layer: 1
Material: 5
Open Hole or Material: PLASTIC
Depth From: 0.0
Depth To: 1.5
Casing Diameter: 4.03000020980835
Casing Diameter UOM: cm
Casing Depth UOM: m

Construction Record - Screen

Screen ID: 1007922932
Layer: 1
Slot: 10
Screen Top Depth: 1.5
Screen End Depth: 4.570000171661377
Screen Material: 5
Screen Depth UOM: m

Screen Diameter UOM: cm
Screen Diameter: 0.8199999928474426

Results of Well Yield Testing

Pumping Test Method Desc:
Pump Test ID: 1007923643
Pump Set At:
Static Level:
Final Level After Pumping:
Recommended Pump Depth:
Pumping Rate:
Flowing Rate:
Recommended Pump Rate:
Levels UOM: m
Rate UOM: LPM
Water State After Test Code:
Water State After Test:
Pumping Test Method: 0
Pumping Duration HR:
Pumping Duration MIN:
Flowing:

Hole Diameter

Hole ID: 1007921784
Diameter: 8.25
Depth From: 0.0
Depth To: 4.570000171661377
Hole Depth UOM: m
Hole Diameter UOM: cm

Links

Bore Hole ID: 1006925131
Depth M: 4.57
Year Completed: 2017
Well Completed Dt: 2017/11/21
Audit No: Z258443
Tag No: A182608
Contractor: 7241
Path: 730\7302210.pdf
Latitude: 45.3992058333777
Longitude: -75.6055626228693

---

29 | **1 of 1** | **ESE/70.7** | **65.9 / -1.07** | **2810 Sheffield Rd Ottawa ON K1B3V9** | **EHS**

Order No: 20130904030
Status: C
Report Type: Standard Report
Report Date: 10-SEP-13
Date Received: 04-SEP-13
Previous Site Name:
Lot/Building Size:
Additional Info Ordered:
Nearest Intersection:
Municipality: Ottawa
Client Prov/State: QC
Search Radius (km): .25
X: -75.603492
Y: 45.397647

---

30 | **1 of 2** | **ENE/71.5** | **65.9 / -1.08** | **2760 Sheffield Rd Ottawa ON K1B 3V9** | **EHS**

Order No: 21120600283
Status: C
Report Type: RSC Report (Urban)
Report Date: 09-DEC-21
Date Received: 06-DEC-21
Previous Site Name:
Nearest Intersection:
Municipality:
Client Prov/State: OH
Search Radius (km): .3
X: -75.60513442
Y: 45.39895106

Lot/Building Size:
Additional Info Ordered: Fire Insur. Maps and/or Site Plans; Aerial Photos

---

30 | **2 of 2** | **ENE/71.5** | **65.9 / -1.08** | **2760 Sheffield Rd Ottawa ON K1B 3V9** | **EHS**

Order No:	21120600283	**Nearest Intersection:**	
Status:	C	**Municipality:**	
Report Type:	RSC Report (Urban)	**Client Prov/State:**	OH
Report Date:	09-DEC-21	**Search Radius (km):**	.3
Date Received:	06-DEC-21	**X:**	-75.60513442
Previous Site Name:		**Y:**	45.39895106

Lot/Building Size:
Additional Info Ordered: Fire Insur. Maps and/or Site Plans; Aerial Photos

---

31 | **1 of 45** | **ESE/72.6** | **65.9 / -1.07** | **ALCAN SMELTERS & CHEMICALS 2810 SHEFFIELD ROAD OTTAWA CITY ON K1B 3V9** | **CA**

Certificate #:	8-4004-91-
Application Year:	91
Issue Date:	5/13/1991
Approval Type:	Industrial air
Status:	Approved
Application Type:	
Client Name:	
Client Address:	
Client City:	
Client Postal Code:	
Project Description:	REPLACE EXIST. BIN VENT ON TOP OF SILO
Contaminants:	Aluminum Oxide
Emission Control:	Baghouse (Incl Vent Fil.)

---

31 | **2 of 45** | **ESE/72.6** | **65.9 / -1.07** | **ALCAN CHEMICAL PRODUCTS 2810 SCHEFFIELD RD. OTTAWA PLANT 2810 SHEIFFIELD ROAD OTTAWA CITY ON** | **SPL**

Ref No:	56884	**Discharger Report:**	
Site No:		**Material Group:**	
Incident Dt:	9/7/1991	**Health/Env Conseq:**	
Year:		**Client Type:**	
Incident Cause:	PIPE/HOSE LEAK	**Sector Type:**	
Incident Event:		**Agency Involved:**	
Contaminant Code:		**Nearest Watercourse:**	
Contaminant Name:		**Site Address:**	
Contaminant Limit 1:		**Site District Office:**	
Contam Limit Freq 1:		**Site Postal Code:**	
Contaminant UN No 1:		**Site Region:**	
Environment Impact:	NOT ANTICIPATED	**Site Municipality:**	20101
Nature of Impact:		**Site Lot:**	
Receiving Medium:	WATER	**Site Conc:**	
Receiving Env:		**Northing:**	5027800.00
MOE Response:		**Easting:**	452600.00
Dt MOE Arvl on Scn:		**Site Geo Ref Accu:**	
MOE Reported Dt:	9/7/1991	**Site Map Datum:**	
Dt Document Closed:		**SAC Action Class:**	
Incident Reason:	CORROSION	**Source Type:**	
Site Name:			
Site County/District:			

Map Key	Number of Records	Direction/ Distance (m)	Elev/Diff (m)	Site	DB

Site Geo Ref Meth:
Incident Summary: ALCAN: 450L ALUMINUM SULPHATE LEAK TO DITCH TANK HOSE RUPTURE
Contaminant Qty:

---

31 | 3 of 45 | ESE/72.6 | 65.9 / -1.07 | **ALCAN CHEMICALS**
2810 SHEFFIELD RD
OTTAWA ON K1B 3V9 | SCT

Established: 1967
Plant Size (ft²): 1600
Employment: 5

--Details--
Description: INDUSTRIAL INORGANIC CHEMICALS, NOT ELSEWHERE CLASSIFIED
SIC/NAICS Code: 2819

---

31 | 4 of 45 | ESE/72.6 | 65.9 / -1.07 | **ALCAN CHEMICAL PRODUCTS**
2810 SCHEFFIELD RD. 6370 KESTREL RD
MISSISSAUGA
OTTAWA CITY ON | SPL

Ref No: 141321
Site No:
Incident Dt: 5/29/1997
Year:
Incident Cause: UNKNOWN
Incident Event:
Contaminant Code:
Contaminant Name:
Contaminant Limit 1:
Contam Limit Freq 1:
Contaminant UN No 1:
Environment Impact: POSSIBLE
Nature of Impact: Multi Media Pollution
Receiving Medium: LAND
Receiving Env:
MOE Response:
Dt MOE Arvl on Scn:
MOE Reported Dt: 5/29/1997
Dt Document Closed:
Incident Reason: UNKNOWN
Site Name:
Site County/District:
Site Geo Ref Meth:
Incident Summary: ALCAN: 2700 L ALUMINUM SULPHATE FLUSHED TO DITCH
Contaminant Qty:

Discharger Report:
Material Group:
Health/Env Conseq:
Client Type:
Sector Type:
Agency Involved:
Nearest Watercourse:
Site Address:
Site District Office:
Site Postal Code:
Site Region:
Site Municipality: 20101
Site Lot:
Site Conc:
Northing:
Easting: MOEE
Site Geo Ref Accu:
Site Map Datum:
SAC Action Class:
Source Type:

---

31 | 5 of 45 | ESE/72.6 | 65.9 / -1.07 | **EAGLEBROOK INC.**
2810 Sheffield Rd
Ottawa ON K1B 3V9 | SCT

Established: 1967
Plant Size (ft²): 1600
Employment: 6

--Details--
Description: All Other Basic Inorganic Chemical Manufacturing
SIC/NAICS Code: 325189

Map Key	Number of Records	Direction/ Distance (m)	Elev/Diff (m)	Site	DB
31	6 of 45	ESE/72.6	65.9 / -1.07	EAGLEBROOK ENVIRONMENTAL 2810 SHEFFIELD ROAD 2810 SHEFFIELD ROAD OTTAWA OTTAWA ON K1B 3V9	SPL

Ref No: 190406
Site No:
Incident Dt: 11/14/2000
Year:
Incident Cause: OTHER CAUSE (N.O.S.)
Incident Event:
Contaminant Code:
Contaminant Name:
Contaminant Limit 1:
Contam Limit Freq 1:
Contaminant UN No 1:
Environment Impact: POSSIBLE
Nature of Impact: Water course or lake
Receiving Medium: LAND
Receiving Env:
MOE Response:
Dt MOE Arvl on Scn:
MOE Reported Dt: 11/14/2000
Dt Document Closed:
Incident Reason: WELD/SEAM FAILURE
Site Name:
Site County/District:
Site Geo Ref Meth:
Incident Summary: EAGLEBROOK ENVIRONMENTAL:SPILL OF 50 TO 100 LBS ALUMINUM HYDROXIDE.
Contaminant Qty:

Discharger Report:
Material Group:
Health/Env Conseq:
Client Type:
Sector Type:
Agency Involved:
Nearest Watercourse:
Site Address:
Site District Office:
Site Postal Code:
Site Region:
Site Municipality: 20107
Site Lot:
Site Conc:
Northing:
Easting:
Site Geo Ref Accu:
Site Map Datum:
SAC Action Class:
Source Type:

Map Key	Number of Records	Direction/ Distance (m)	Elev/Diff (m)	Site	DB
31	7 of 45	ESE/72.6	65.9 / -1.07	Alcan Smelters & Chemicals Limited 2810 Sheffield Road CITY OF OTTAWA ON	EBR

EBR Registry No: IA8E1412
Ministry Ref No: 8401390RE1
Notice Type: Instrument Decision
Notice Stage:
Notice Date: November 09, 1998
Proposal Date: October 08, 1998
Year: 1998
Instrument Type: (EPA s. 9) - Approval for discharge into the natural environment other than water (i.e. Air)
Off Instrument Name:
Posted By:
Company Name: Alcan Smelters & Chemicals Limited
Site Address:
Location Other:
Proponent Name:
Proponent Address: 1188 Sherbrooke Street West, Montreal QUÉBEC, H3A 3G2
Comment Period:
URL:

Decision Posted:
Exception Posted:
Section:
Act 1:
Act 2:
Site Location Map:

Site Location Details:

2810 Sheffield Road CITY OF OTTAWA

Map Key	Number of Records	Direction/ Distance (m)	Elev/Diff (m)	Site	DB
31	8 of 45	ESE/72.6	65.9 / -1.07	2810 Sheffield Rd Gloucester ON K1B 3V9	EHS

Map Key	Number of Records	Direction/ Distance (m)	Elev/Diff (m)	Site	DB

Order No: 19990427002
Status: C
Report Type: Complete Report
Report Date: 4/30/99
Date Received: 4/28/99
Previous Site Name:
Lot/Building Size:
Additional Info Ordered:

Nearest Intersection:
Municipality:
Client Prov/State: ON
Search Radius (km): 0.35
X: -75.602417
Y: 45.397583

31	9 of 45	ESE/72.6	65.9 / -1.07	ALCAN CHEMICAL PRODUCTS 2810 SHEIFFIELD RD. OTTAWA ON K1B 3V9	GEN

Generator No: ON0008916
SIC Code: 0000
SIC Description: *** NOT DEFINED ***
Approval Years: 89,90,94
PO Box No:
Country:
Status:
Co Admin:
Choice of Contact:
Phone No Admin:
Contaminated Facility:
MHSW Facility:

31	10 of 45	ESE/72.6	65.9 / -1.07	ALCAN SMELTERS & CHEM (OUT OF BUSINESS) 2810 SHEFFIELD ROAD OTTAWA ON K1B 3V9	GEN

Generator No: ON0008916
SIC Code: 3711
SIC Description: IND. INORGANIC CHEM.
Approval Years: 92,93,95,96,97,98
PO Box No:
Country:
Status:
Co Admin:
Choice of Contact:
Phone No Admin:
Contaminated Facility:
MHSW Facility:

Detail(s)

Waste Class: 252
Waste Class Name: WASTE OILS & LUBRICANTS

31	11 of 45	ESE/72.6	65.9 / -1.07	ALCAN (SEE & USE ON0073705) 2810 SHEFFIELD ROAD OTTAWA ON K1B 3V9	GEN

Generator No: ON0008916
SIC Code: 3711
SIC Description: IND. INORGANIC CHEM.
Approval Years: 00,01
PO Box No:
Country:
Status:
Co Admin:

Map Key	Number of Records	Direction/ Distance (m)	Elev/Diff (m)	Site	DB

Choice of Contact:
Phone No Admin:
Contaminated Facility:
MHSW Facility:

Detail(s)

Waste Class: 252
Waste Class Name: WASTE OILS & LUBRICANTS

---

31 | ***12 of 45*** | ***ESE/72.6*** | ***65.9 / -1.07*** | ***EAGLEBROOK INC. OF CANADA***
2810 SHEFFIELD ROAD
OTTAWA ON K1B 3V9 | ***GEN***

Generator No: ON0073705
SIC Code: 3711
SIC Description: IND. INORGANIC CHEM.
Approval Years: 00,01,02,03,04,05
PO Box No:
Country:
Status:
Co Admin:
Choice of Contact:
Phone No Admin:
Contaminated Facility:
MHSW Facility:

Detail(s)

Waste Class: 213
Waste Class Name: PETROLEUM DISTILLATES

Waste Class: 112
Waste Class Name: ACID WASTE - HEAVY METALS

Waste Class: 252
Waste Class Name: WASTE OILS & LUBRICANTS

---

31 | ***13 of 45*** | ***ESE/72.6*** | ***65.9 / -1.07*** | ***2810 Sheffield Road***
Gloucester ON K1B 3B9 | ***EHS***

Order No: 20040709008
Status: C
Report Type: Complete Report
Report Date: 7/20/04
Date Received: 7/9/04
Previous Site Name:
Lot/Building Size:
Additional Info Ordered: Fire Insur. Maps and/or Site Plans; Aerials Photos and/or Topographical Maps
Nearest Intersection:
Municipality: Ottawa
Client Prov/State: IL
Search Radius (km): 0.25
X: -75.602646
Y: 45.398009

---

31 | ***14 of 45*** | ***ESE/72.6*** | ***65.9 / -1.07*** | ***EAGLEBROOK INC. OF CANADA***
2810 SHEFFIELD ROAD NOT AVAILABLE
OTTAWA ON K1B3V9 | ***NPRI***

NPRI ID: 6473
Other ID: *
No Other ID:
Track ID: 20728
Report ID: 154318
Report Type: NPRI
Rpt Type ID: 1
Org ID: 46575
Submit Date: 8/11/2004
Last Modified: 5/29/2015 3:28:24 PM
Contact ID: 116399
Cont Type: MED
Contact Title:
Cont First Name: ANDRÉ

Map Key	Number of Records	Direction/ Distance (m)	Elev/Diff (m)	Site	DB

Report Year:	2003	**Cont Last Name:**	PROVOST
Not-Current Rpt?:	No	**Contact Position:**	DIRECTEUR DE L'USINE
Yr of Last Filed Rpt:	2014	**Contact Fax:**	6137465858
Fac ID:	133282	**Contact Ph.:**	6137465031
Fac Name:	NOT AVAILABLE	**Cont Area Code:**	613
Fac Address1:	2810 SHEFFIELD ROAD	**Contact Tel.:**	37465031
Fac Address2:	NOT AVAILABLE	**Contact Ext.:**	
Fac Postal Zip:	K1B3V9	**Cont Fax Area Cde:**	613
Facility Lat:	45.3976	**Contact Fax:**	37465858
Facility Long:	-75.6036	**Contact Email:**	APROVOST@EAGLEBROOK.COM
DLS (Last Filed Rpt):		**Latitude:**	45.3976
Facility DLS:		**Longitude:**	-75.6036
Datum:	1983	**UTM Zone:**	
Facility Cmnts:	False	**UTM Northing:**	
URL:		**UTM Easting:**	
No of Empl.:	10	**Waste Streams:**	True¿
Parent Co.:	Y	**No Streams:**	
No Parent Co.:	1	**Waste Off Sites:**	Fals
Pollut Prev Cmnts:	False	**No Off Sites:**	1
Stacks:	True	**Shutdown:**	True
No of Stacks:		**No of Shutdown:**	
Canadian SIC Code (2 digit):			
Canadian SIC Code:			
SIC Code Description:			
American SIC Code:			
NAICS Code (2 digit):	32		
NAICS 2 Description:	Manufacturing		
NAICS Code (4 digit):	3259		
NAICS 4 Description:	Other chemical product manufacturing		
NAICS Code (6 digit):	325999		
NAICS 6 Description:	All other miscellaneous chemical product manufacturing		

Substance Release Report

Category Type ID:	13
Category Type Desc:	All Media
Category Type Desc (fr):	Rejets à tous les médias
Grouping:	Total All Media<1t
Trans Code:	
Chem:	Sulphuric acid
Chem (fr):	Acide sulfurique
Quantity:	.297
Unit:	tonnes
Basis of Estimate Cd:	
Basis of Estimate Desc:	

31	***15 of 45***	***ESE/72.6***	***65.9 / -1.07***	***Eaglebrook of Canada Inc.*** ***2810 Sheffield Rd*** ***Ottawa ON K1B 3V9***	***SCT***

Established:	1967
Plant Size (ft²):	1600
Employment:	6

--Details--

Description:	All Other Basic Inorganic Chemical Manufacturing
SIC/NAICS Code:	325189

31	***16 of 45***	***ESE/72.6***	***65.9 / -1.07***	***EAGLEBROOK INC. OF CANADA*** ***2810 SHEFFIELD ROAD NOT AVAILABLE*** ***OTTAWA ON K1B3V9***	***NPRI***

Map Key	Number of Records	Direction/ Distance (m)	Elev/Diff (m)	Site	DB

NPRI ID:	6473	**Org ID:**	46575
Other ID:	N	**Submit Date:**	6/29/2005
No Other ID:		**Last Modified:**	5/29/2015 3:28:24 PM
Track ID:	30717	**Contact ID:**	116391
Report ID:	90657	**Cont Type:**	MED
Report Type:	NPRI	**Contact Title:**	
Rpt Type ID:	1	**Cont First Name:**	ANDRÉ
Report Year:	2004	**Cont Last Name:**	PROVOST
Not-Current Rpt?:	No	**Contact Position:**	DIRECTEUR DE L'USINE
Yr of Last Filed Rpt:	2014	**Contact Fax:**	6137465858
Fac ID:	133284	**Contact Ph.:**	6137465031
Fac Name:	N/A	**Cont Area Code:**	613
Fac Address1:	2810 SHEFFIELD ROAD	**Contact Tel.:**	37465031
Fac Address2:	NOT AVAILABLE	**Contact Ext.:**	
Fac Postal Zip:	K1B3V9	**Cont Fax Area Cde:**	613
Facility Lat:	45.3976	**Contact Fax:**	37465858
Facility Long:	-75.6036	**Contact Email:**	NOT AVAILABLE
DLS (Last Filed Rpt):		**Latitude:**	45.3976
Facility DLS:		**Longitude:**	-75.6036
Datum:	1983	**UTM Zone:**	
Facility Cmnts:	True	**UTM Northing:**	
URL:		**UTM Easting:**	
No of Empl.:	10	**Waste Streams:**	False
Parent Co.:	Y	**No Streams:**	
No Parent Co.:	1	**Waste Off Sites:**	Fals
Pollut Prev Cmnts:	True	**No Off Sites:**	1
Stacks:	No	**Shutdown:**	
No of Stacks:		**No of Shutdown:**	
Canadian SIC Code (2 digit):			
Canadian SIC Code:			
SIC Code Description:			
American SIC Code:			
NAICS Code (2 digit):	32		
NAICS 2 Description:	Manufacturing		
NAICS Code (4 digit):	3259		
NAICS 4 Description:	Other chemical product manufacturing		
NAICS Code (6 digit):	325999		
NAICS 6 Description:	All other miscellaneous chemical product manufacturing		

Substance Release Report

Category Type ID:	13
Category Type Desc:	All Media
Category Type Desc (fr):	Rejets à tous les médias
Grouping:	Total All Media<1t
Trans Code:	
Chem:	Sulphuric acid
Chem (fr):	Acide sulfurique
Quantity:	.4
Unit:	tonnes
Basis of Estimate Cd:	
Basis of Estimate Desc:	

Map Key	Number of Records	Direction/ Distance (m)	Elev/Diff (m)	Site	DB
31	17 of 45	ESE/72.6	65.9 / -1.07	EAGLEBROOK INC. OF CANADA 2810 SHEFFIELD ROAD NOT AVAILABLE OTTAWA ON K1B3V9	NPRI

NPRI ID:	6473	**Org ID:**	46575
Other ID:	N	**Submit Date:**	5/18/2006
No Other ID:		**Last Modified:**	5/29/2015 3:28:24 PM
Track ID:	34597	**Contact ID:**	116391
Report ID:	96785	**Cont Type:**	MED
Report Type:	NPRI	**Contact Title:**	
Rpt Type ID:	1	**Cont First Name:**	ANDRÉ

Map Key	Number of Records	Direction/ Distance (m)	Elev/Diff (m)	Site	DB

Report Year:	2005	**Cont Last Name:**	PROVOST
Not-Current Rpt?:	No	**Contact Position:**	DIRECTEUR DE L'USINE
Yr of Last Filed Rpt:	2014	**Contact Fax:**	6137465858
Fac ID:	133284	**Contact Ph.:**	6137465031
Fac Name:	N/A	**Cont Area Code:**	613
Fac Address1:	2810 SHEFFIELD ROAD	**Contact Tel.:**	37465031
Fac Address2:	NOT AVAILABLE	**Contact Ext.:**	
Fac Postal Zip:	K1B3V9	**Cont Fax Area Cde:**	613
Facility Lat:	45.3976	**Contact Fax:**	37465858
Facility Long:	-75.6036	**Contact Email:**	NOT AVAILABLE
DLS (Last Filed Rpt):		**Latitude:**	45.3976
Facility DLS:		**Longitude:**	-75.6036
Datum:	1983	**UTM Zone:**	
Facility Cmnts:	False	**UTM Northing:**	
URL:		**UTM Easting:**	
No of Empl.:	10	**Waste Streams:**	False
Parent Co.:	Y	**No Streams:**	
No Parent Co.:	1	**Waste Off Sites:**	Fals
Pollut Prev Cmnts:	False	**No Off Sites:**	1.00
Stacks:	False	**Shutdown:**	
No of Stacks:		**No of Shutdown:**	
Canadian SIC Code (2 digit):			
Canadian SIC Code:			
SIC Code Description:			
American SIC Code:			
NAICS Code (2 digit):	32		
NAICS 2 Description:	Manufacturing		
NAICS Code (4 digit):	3259		
NAICS 4 Description:	Other chemical product manufacturing		
NAICS Code (6 digit):	325999		
NAICS 6 Description:	All other miscellaneous chemical product manufacturing		

Substance Release Report

Category Type ID:	13
Category Type Desc:	All Media
Category Type Desc (fr):	Rejets à tous les médias
Grouping:	Total All Media<1t
Trans Code:	
Chem:	Sulphuric acid
Chem (fr):	Acide sulfurique
Quantity:	.431
Unit:	tonnes
Basis of Estimate Cd:	
Basis of Estimate Desc:	

---

31 ***18 of 45*** ***ESE/72.6*** ***65.9 / -1.07*** ***KEMIRA WATER SOLUTIONS CANADA INC. 2810 SHEFFIELD ROAD NOT AVAILABLE OTTAWA ON K1B3V9*** ***NPRI***

NPRI ID:	6473	**Org ID:**	53898
Other ID:	N	**Submit Date:**	5/22/2007
No Other ID:		**Last Modified:**	5/29/2015 3:28:24 PM
Track ID:	43763	**Contact ID:**	116142
Report ID:	105236	**Cont Type:**	MED
Report Type:	NPRI	**Contact Title:**	
Rpt Type ID:	1	**Cont First Name:**	ANDRÉ
Report Year:	2006	**Cont Last Name:**	BEAUBIEN
Not-Current Rpt?:	No	**Contact Position:**	VICE-PRÉSIDENT DES OPÉRATIONS
Yr of Last Filed Rpt:	2014	**Contact Fax:**	4506527343
Fac ID:	224601	**Contact Ph.:**	4506520665
Fac Name:	OTTAWA	**Cont Area Code:**	450
Fac Address1:	2810 SHEFFIELD ROAD	**Contact Tel.:**	06520665
Fac Address2:	NOT AVAILABLE	**Contact Ext.:**	222

Fac Postal Zip:	K1B3V9	**Cont Fax Area Cde:**	450
Facility Lat:	45.3981	**Contact Fax:**	06527343
Facility Long:	-75.6022	**Contact Email:**	ANDRE.BEAUBIEN@KEMIRA.COM
DLS (Last Filed Rpt):		**Latitude:**	45.3976
Facility DLS:		**Longitude:**	-75.6036
Datum:	1983	**UTM Zone:**	
Facility Cmnts:	False	**UTM Northing:**	
URL:		**UTM Easting:**	
No of Empl.:	11	**Waste Streams:**	True¿
Parent Co.:	Y	**No Streams:**	
No Parent Co.:	1	**Waste Off Sites:**	Fals
Pollut Prev Cmnts:	False	**No Off Sites:**	1.00
Stacks:	True	**Shutdown:**	
No of Stacks:		**No of Shutdown:**	
Canadian SIC Code (2 digit):			
Canadian SIC Code:			
SIC Code Description:			
American SIC Code:			
NAICS Code (2 digit):	32		
NAICS 2 Description:	Manufacturing		
NAICS Code (4 digit):	3259		
NAICS 4 Description:	Other chemical product manufacturing		
NAICS Code (6 digit):	325999		
NAICS 6 Description:	All other miscellaneous chemical product manufacturing		

Substance Release Report

Category Type ID:	13
Category Type Desc:	All Media
Category Type Desc (fr):	Rejets à tous les médias
Grouping:	Total All Media<1t
Trans Code:	
Chem:	Sulphuric acid
Chem (fr):	Acide sulfurique
Quantity:	.461
Unit:	tonnes
Basis of Estimate Cd:	
Basis of Estimate Desc:	

31	19 of 45	ESE/72.6	65.9 / -1.07	**KEMIRA WATER SOLUTIONS CANADA INC.** **2810 sheffield road** **Ottawa ON K1B3V9**	NPRI

NPRI ID:	7200006473	**Org ID:**	
Other ID:	*	**Submit Date:**	
No Other ID:		**Last Modified:**	
Track ID:		**Contact ID:**	
Report ID:		**Cont Type:**	MED
Report Type:		**Contact Title:**	
Rpt Type ID:		**Cont First Name:**	
Report Year:	2006	**Cont Last Name:**	
Not-Current Rpt?:		**Contact Position:**	
Yr of Last Filed Rpt:		**Contact Fax:**	
Fac ID:		**Contact Ph.:**	
Fac Name:	OTTAWA	**Cont Area Code:**	
Fac Address1:		**Contact Tel.:**	
Fac Address2:		**Contact Ext.:**	
Fac Postal Zip:		**Cont Fax Area Cde:**	
Facility Lat:		**Contact Fax:**	
Facility Long:		**Contact Email:**	
DLS (Last Filed Rpt):		**Latitude:**	
Facility DLS:		**Longitude:**	
Datum:		**UTM Zone:**	
Facility Cmnts:	False	**UTM Northing:**	

Map Key	Number of Records	Direction/ Distance (m)	Elev/Diff (m)	Site	DB

URL:		**UTM Easting:**	
No of Empl.:	0	**Waste Streams:**	True¿
Parent Co.:	*	**No Streams:**	
No Parent Co.:		**Waste Off Sites:**	False
Pollut Prev Cmnts:	False	**No Off Sites:**	
Stacks:	True	**Shutdown:**	
No of Stacks:		**No of Shutdown:**	
Canadian SIC Code (2 digit):			
Canadian SIC Code:			
SIC Code Description:			
American SIC Code:			
NAICS Code (2 digit):			
NAICS 2 Description:			
NAICS Code (4 digit):			
NAICS 4 Description:			
NAICS Code (6 digit):			
NAICS 6 Description:			

31	**20 of 45**	**ESE/72.6**	**65.9 / -1.07**	**Kemira Water Solutions Canada** **2810 Sheffield Rd** **Ottawa ON K1B 3V9**	**SCT**

Established:	01-JUL-67
Plant Size (ft²):	1600
Employment:	

--Details--

Description:	All Other Basic Inorganic Chemical Manufacturing
SIC/NAICS Code:	325189

31	**21 of 45**	**ESE/72.6**	**65.9 / -1.07**	**Eaglebrook, Inc. of Canada** **2810 Sheffield Road, Ottawa** **Ottawa ON K1B 3V9**	**SPL**

Ref No:	2270-65QVZE	**Discharger Report:**	
Site No:		**Material Group:**	Chemical
Incident Dt:	10/13/2004	**Health/Env Conseq:**	
Year:		**Client Type:**	
Incident Cause:	Pipe Or Hose Leak	**Sector Type:**	Other Storage Facility
Incident Event:		**Agency Involved:**	
Contaminant Code:	28	**Nearest Watercourse:**	
Contaminant Name:	FERRIC CHLORIDE (SOLUTION)	**Site Address:**	
Contaminant Limit 1:		**Site District Office:**	Ottawa
Contam Limit Freq 1:		**Site Postal Code:**	
Contaminant UN No 1:		**Site Region:**	Eastern
Environment Impact:	Not Anticipated	**Site Municipality:**	Ottawa
Nature of Impact:		**Site Lot:**	
Receiving Medium:	Land	**Site Conc:**	
Receiving Env:		**Northing:**	NA
MOE Response:		**Easting:**	NA
Dt MOE Arvl on Scn:		**Site Geo Ref Accu:**	
MOE Reported Dt:	10/13/2004	**Site Map Datum:**	
Dt Document Closed:		**SAC Action Class:**	Spill to Land
Incident Reason:	Equipment Failure	**Source Type:**	
Site Name:	EAGLEBROOKE INC. OF CANADA		
Site County/District:			
Site Geo Ref Meth:			
Incident Summary:	Eaglebrook-25 Gal Iron (II) Chloride Soln to grnd		
Contaminant Qty:	113.75 L		

Map Key	Number of Records	Direction/ Distance (m)	Elev/Diff (m)	Site	DB
31	22 of 45	ESE/72.6	65.9 / -1.07	Ontario Central Railway<UNOFFICIAL> 2810 Sheffield Road, Ottawa Ottawa ON K1B 3V9	SPL

Ref No:	8257-5XKT4S	**Discharger Report:**	
Site No:		**Material Group:**	Oil
Incident Dt:	3/30/2004	**Health/Env Conseq:**	
Year:		**Client Type:**	
Incident Cause:	Pipe Or Hose Leak	**Sector Type:**	Other
Incident Event:		**Agency Involved:**	
Contaminant Code:	13	**Nearest Watercourse:**	
Contaminant Name:	DIESEL FUEL	**Site Address:**	
Contaminant Limit 1:		**Site District Office:**	Ottawa
Contam Limit Freq 1:		**Site Postal Code:**	
Contaminant UN No 1:		**Site Region:**	Eastern
Environment Impact:		**Site Municipality:**	Ottawa
Nature of Impact:	Soil Contamination	**Site Lot:**	
Receiving Medium:	Land	**Site Conc:**	
Receiving Env:		**Northing:**	NA
MOE Response:		**Easting:**	NA
Dt MOE Arvl on Scn:		**Site Geo Ref Accu:**	
MOE Reported Dt:	3/30/2004	**Site Map Datum:**	
Dt Document Closed:		**SAC Action Class:**	Spill to Land
Incident Reason:	Equipment/Vehicles	**Source Type:**	
Site Name:	EAGLEBROOKE INC. OF CANADA		
Site County/District:			
Site Geo Ref Meth:			
Incident Summary:	OCR: 15-20gal diesel to ground - derailment		
Contaminant Qty:			

Map Key	Number of Records	Direction/ Distance (m)	Elev/Diff (m)	Site	DB
31	23 of 45	ESE/72.6	65.9 / -1.07	Eaglebrook, Inc. of Canada 2810 Sheffield Road, Ottawa Ottawa ON K1B 3V9	SPL

Ref No:	0161-6DZL7F	**Discharger Report:**	0
Site No:		**Material Group:**	Chemical
Incident Dt:	7/5/2005	**Health/Env Conseq:**	
Year:		**Client Type:**	
Incident Cause:	Berm / Dyke Failure (Lagoons Ponds)	**Sector Type:**	Other Storage Facility
Incident Event:		**Agency Involved:**	
Contaminant Code:		**Nearest Watercourse:**	
Contaminant Name:	ALUMINUM SULPHATE SOLUTION (ALUM)	**Site Address:**	
Contaminant Limit 1:		**Site District Office:**	Ottawa
Contam Limit Freq 1:		**Site Postal Code:**	
Contaminant UN No 1:		**Site Region:**	
Environment Impact:	Not Anticipated	**Site Municipality:**	Ottawa
Nature of Impact:		**Site Lot:**	
Receiving Medium:	Land	**Site Conc:**	
Receiving Env:		**Northing:**	NA
MOE Response:		**Easting:**	NA
Dt MOE Arvl on Scn:		**Site Geo Ref Accu:**	
MOE Reported Dt:	7/5/2005	**Site Map Datum:**	
Dt Document Closed:		**SAC Action Class:**	Spills to Land
Incident Reason:	Damage By Moving Equipment - Containers damaged by moving	**Source Type:**	
Site Name:	Eaglebrooke Inc. of Canada		
Site County/District:			
Site Geo Ref Meth:			
Incident Summary:	Eaglebrook: 300 gallon alum. sulph. to grnd, clng		
Contaminant Qty:			

Map Key	Number of Records	Direction/ Distance (m)	Elev/Diff (m)	Site	DB
31	24 of 45	ESE/72.6	65.9 / -1.07	Eaglebrook, Inc. of Canada 2810 Sheffield Road, Ottawa Ottawa ON K1B 3V9	SPL

Ref No:	3615-6HDRBL	**Discharger Report:**	0
Site No:		**Material Group:**	Chemical
Incident Dt:	10/21/2005	**Health/Env Conseq:**	
Year:		**Client Type:**	
Incident Cause:	Discharge or Emission to Air	**Sector Type:**	Other Plant
Incident Event:		**Agency Involved:**	
Contaminant Code:		**Nearest Watercourse:**	
Contaminant Name:	ALUMINUM SULPHATE	**Site Address:**	
Contaminant Limit 1:		**Site District Office:**	Ottawa
Contam Limit Freq 1:		**Site Postal Code:**	
Contaminant UN No 1:		**Site Region:**	
Environment Impact:	Confirmed	**Site Municipality:**	Ottawa
Nature of Impact:	Air Pollution; Soil Contamination	**Site Lot:**	
Receiving Medium:	Air & Land	**Site Conc:**	
Receiving Env:		**Northing:**	NA
MOE Response:		**Easting:**	NA
Dt MOE Arvl on Scn:		**Site Geo Ref Accu:**	
MOE Reported Dt:	10/21/2005	**Site Map Datum:**	
Dt Document Closed:		**SAC Action Class:**	Land Spills
Incident Reason:	Error- Operator error	**Source Type:**	
Site Name:	Eaglebrooke Inc. of Canada		
Site County/District:			
Site Geo Ref Meth:			
Incident Summary:	Eaglebrook- spill to land of Aluminum Sulphate		
Contaminant Qty:			

Map Key	Number of Records	Direction/ Distance (m)	Elev/Diff (m)	Site	DB
31	25 of 45	ESE/72.6	65.9 / -1.07	2810 Sheffield Street n/a ON K1B 3V9	EHS

Order No:	20080313013w	**Nearest Intersection:**	
Status:	C	**Municipality:**	
Report Type:	Online Mapless	**Client Prov/State:**	TX
Report Date:	3/13/2008	**Search Radius (km):**	0.25
Date Received:	3/13/2008	**X:**	0
Previous Site Name:		**Y:**	0
Lot/Building Size:			
Additional Info Ordered:			

Map Key	Number of Records	Direction/ Distance (m)	Elev/Diff (m)	Site	DB
31	26 of 45	ESE/72.6	65.9 / -1.07	KEMIRA WATER SOLUTIONS CANADA INC. 2810 SHEFFIELD ROAD NOT AVAILABLE OTTAWA ON K1B3V9	NPRI

NPRI ID:	6473	**Org ID:**	53898
Other ID:	N	**Submit Date:**	5/20/2008
No Other ID:		**Last Modified:**	5/29/2015 3:28:24 PM
Track ID:	53019	**Contact ID:**	116142
Report ID:	113894	**Cont Type:**	MED
Report Type:	NPRI	**Contact Title:**	
Rpt Type ID:	1	**Cont First Name:**	ANDRÉ
Report Year:	2007	**Cont Last Name:**	BEAUBIEN
Not-Current Rpt?:	No	**Contact Position:**	VICE-PRÉSIDENT DES OPÉRATIONS
Yr of Last Filed Rpt:	2014	**Contact Fax:**	4506527343
Fac ID:	224601	**Contact Ph.:**	4506520665
Fac Name:	OTTAWA	**Cont Area Code:**	450
Fac Address1:	2810 SHEFFIELD ROAD	**Contact Tel.:**	06520665
Fac Address2:	NOT AVAILABLE	**Contact Ext.:**	222
Fac Postal Zip:	K1B3V9	**Cont Fax Area Cde:**	450
Facility Lat:	45.3981	**Contact Fax:**	06527343

Facility Long:	-75.6022	**Contact Email:**	ANDRE.BEAUBIEN@KEMIRA.COM
DLS (Last Filed Rpt):		**Latitude:**	45.3976
Facility DLS:		**Longitude:**	-75.6036
Datum:	1983	**UTM Zone:**	
Facility Cmnts:	False	**UTM Northing:**	
URL:		**UTM Easting:**	
No of Empl.:	13	**Waste Streams:**	True¿
Parent Co.:	Y	**No Streams:**	
No Parent Co.:	1.00	**Waste Off Sites:**	True
Pollut Prev Cmnts:	False	**No Off Sites:**	1.00
Stacks:	True	**Shutdown:**	
No of Stacks:		**No of Shutdown:**	
Canadian SIC Code (2 digit):			
Canadian SIC Code:			
SIC Code Description:			
American SIC Code:			
NAICS Code (2 digit):	32		
NAICS 2 Description:	Manufacturing		
NAICS Code (4 digit):	3259		
NAICS 4 Description:	Other chemical product manufacturing		
NAICS Code (6 digit):	325999		
NAICS 6 Description:	All other miscellaneous chemical product manufacturing		

Substance Release Report

Category Type ID:	13
Category Type Desc:	All Media
Category Type Desc (fr):	Rejets à tous les médias
Grouping:	Total All Media<1t
Trans Code:	
Chem:	Sulphuric acid
Chem (fr):	Acide sulfurique
Quantity:	.458
Unit:	tonnes
Basis of Estimate Cd:	
Basis of Estimate Desc:	

---

31 | ***27 of 45*** | ***ESE/72.6*** | ***65.9 / -1.07*** | ***Kemira Water Solutions Canada Inc***
2810 SHEFFIELD ROAD
OTTAWA ON K1B 3V9 | ***GEN***

Generator No:	ON0073705
SIC Code:	325999
SIC Description:	All Other Miscellaneous Chemical Product Manufactu
Approval Years:	06,07,08
PO Box No:	
Country:	
Status:	
Co Admin:	
Choice of Contact:	
Phone No Admin:	
Contaminated Facility:	
MHSW Facility:	

Detail(s)

Waste Class:	112
Waste Class Name:	ACID WASTE - HEAVY METALS
Waste Class:	213
Waste Class Name:	PETROLEUM DISTILLATES
Waste Class:	252

Waste Class Name: WASTE OILS & LUBRICANTS

---

31 | **28 of 45** | **ESE/72.6** | **65.9 / -1.07** | **KEMIRA WATER SOLUTIONS CANADA INC.**
2810 SHEFFIELD ROAD NOT AVAILABLE
OTTAWA ON K1B3V9 | **NPRI**

NPRI ID:	6473	**Org ID:**	53898
Other ID:	N	**Submit Date:**	5/28/2009
No Other ID:		**Last Modified:**	5/29/2015 3:28:24 PM
Track ID:	67137	**Contact ID:**	
Report ID:	129829	**Cont Type:**	
Report Type:	NPRI	**Contact Title:**	
Rpt Type ID:	1	**Cont First Name:**	
Report Year:	2008	**Cont Last Name:**	
Not-Current Rpt?:	No	**Contact Position:**	
Yr of Last Filed Rpt:	2014	**Contact Fax:**	
Fac ID:	224601	**Contact Ph.:**	
Fac Name:	OTTAWA	**Cont Area Code:**	
Fac Address1:	2810 SHEFFIELD ROAD	**Contact Tel.:**	
Fac Address2:	NOT AVAILABLE	**Contact Ext.:**	
Fac Postal Zip:	K1B3V9	**Cont Fax Area Cde:**	
Facility Lat:	45.3981	**Contact Fax:**	
Facility Long:	-75.6022	**Contact Email:**	
DLS (Last Filed Rpt):		**Latitude:**	45.3976
Facility DLS:		**Longitude:**	-75.6036
Datum:	1983	**UTM Zone:**	
Facility Cmnts:	No	**UTM Northing:**	
URL:		**UTM Easting:**	
No of Empl.:	13	**Waste Streams:**	No
Parent Co.:	Y	**No Streams:**	
No Parent Co.:	1	**Waste Off Sites:**	Yes
Pollut Prev Cmnts:	No	**No Off Sites:**	1
Stacks:	No	**Shutdown:**	No
No of Stacks:		**No of Shutdown:**	
Canadian SIC Code (2 digit):			
Canadian SIC Code:			
SIC Code Description:			
American SIC Code:			
NAICS Code (2 digit):	32		
NAICS 2 Description:	Manufacturing		
NAICS Code (4 digit):	3259		
NAICS 4 Description:	Other chemical product manufacturing		
NAICS Code (6 digit):	325999		
NAICS 6 Description:	All other miscellaneous chemical product manufacturing		

Substance Release Report

Category Type ID:	13
Category Type Desc:	All Media
Category Type Desc (fr):	Rejets à tous les médias
Grouping:	Total All Media<1t
Trans Code:	
Chem:	Sulphur dioxide
Chem (fr):	Dioxyde de soufre
Quantity:	.1
Unit:	tonnes
Basis of Estimate Cd:	
Basis of Estimate Desc:	

Category Type ID:	13
Category Type Desc:	All Media
Category Type Desc (fr):	Rejets à tous les médias
Grouping:	Total All Media<1t
Trans Code:	

Map Key	Number of Records	Direction/ Distance (m)	Elev/Diff (m)	Site	DB

Chem: Sulphuric acid
Chem (fr): Acide sulfurique
Quantity: .462
Unit: tonnes
Basis of Estimate Cd:
Basis of Estimate Desc:

---

31 | **29 of 45** | **ESE/72.6** | **65.9 / -1.07** | **KEMIRA WATER SOLUTIONS CANADA INC.**
2810 SHEFFIELD ROAD NOT AVAILABLE
OTTAWA ON K1B3V9 | **NPRI**

NPRI ID: 6473
Other ID: N
No Other ID:
Track ID: 84974
Report ID: 138844
Report Type: NPRI
Rpt Type ID: 1
Report Year: 2009
Not-Current Rpt?: No
Yr of Last Filed Rpt: 2014
Fac ID: 224601
Fac Name: OTTAWA
Fac Address1: 2810 SHEFFIELD ROAD
Fac Address2: NOT AVAILABLE
Fac Postal Zip: K1B3V9
Facility Lat: 45.3981
Facility Long: -75.6022
DLS (Last Filed Rpt):
Facility DLS:
Datum: 1983
Facility Cmnts: No
URL:
No of Empl.: 13
Parent Co.: Y
No Parent Co.: 1
Pollut Prev Cmnts: No
Stacks: No
No of Stacks:
Canadian SIC Code (2 digit):
Canadian SIC Code:
SIC Code Description:
American SIC Code:
NAICS Code (2 digit): 32
NAICS 2 Description: Manufacturing
NAICS Code (4 digit): 3259
NAICS 4 Description: Other chemical product manufacturing
NAICS Code (6 digit): 325999
NAICS 6 Description: All other miscellaneous chemical product manufacturing

Org ID: 53898
Submit Date: 5/20/2010
Last Modified: 5/29/2015 3:28:24 PM
Contact ID:
Cont Type:
Contact Title:
Cont First Name:
Cont Last Name:
Contact Position:
Contact Fax:
Contact Ph.:
Cont Area Code:
Contact Tel.:
Contact Ext.:
Cont Fax Area Cde:
Contact Fax:
Contact Email:
Latitude: 45.3976
Longitude: -75.6036
UTM Zone:
UTM Northing:
UTM Easting:
Waste Streams: No
No Streams:
Waste Off Sites: Yes
No Off Sites: 1
Shutdown: No
No of Shutdown:

Substance Release Report

Category Type ID: 13
Category Type Desc: All Media
Category Type Desc (fr): Rejets à tous les médias
Grouping: Total All Media<1t
Trans Code:
Chem: PM10 - Particulate Matter <= 10 Microns
Chem (fr): PM10 - Matière particulaire <= 10 microns
Quantity: .042
Unit: tonnes
Basis of Estimate Cd:
Basis of Estimate Desc:

Category Type ID:	13
Category Type Desc:	All Media
Category Type Desc (fr):	Rejets à tous les médias
Grouping:	Total All Media<1t
Trans Code:	
Chem:	PM - Total Particulate Matter
Chem (fr):	PM - Particules totales
Quantity:	.167
Unit:	tonnes
Basis of Estimate Cd:	
Basis of Estimate Desc:	

Category Type ID:	13
Category Type Desc:	All Media
Category Type Desc (fr):	Rejets à tous les médias
Grouping:	Total All Media<1t
Trans Code:	
Chem:	Sulphur dioxide
Chem (fr):	Dioxyde de soufre
Quantity:	.096
Unit:	tonnes
Basis of Estimate Cd:	
Basis of Estimate Desc:	

Category Type ID:	13
Category Type Desc:	All Media
Category Type Desc (fr):	Rejets à tous les médias
Grouping:	Total All Media<1t
Trans Code:	
Chem:	PM2.5 - Particulate Matter <= 2.5 Microns
Chem (fr):	PM2,5 - Matière particulaire <= 2,5 microns
Quantity:	.013
Unit:	tonnes
Basis of Estimate Cd:	
Basis of Estimate Desc:	

Category Type ID:	13
Category Type Desc:	All Media
Category Type Desc (fr):	Rejets à tous les médias
Grouping:	Total All Media<1t
Trans Code:	
Chem:	Sulphuric acid
Chem (fr):	Acide sulfurique
Quantity:	.052
Unit:	tonnes
Basis of Estimate Cd:	
Basis of Estimate Desc:	

Map Key	Number of Records	Direction/ Distance (m)	Elev/Diff (m)	Site	DB
31	30 of 45	ESE/72.6	65.9 / -1.07	KEMIRA WATER SOLUTIONS CANADA INC. 2810 SHEFFIELD ROAD NOT AVAILABLE OTTAWA ON K1B3V9	NPRI

NPRI ID:	6473	**Org ID:**	101040
Other ID:	Y	**Submit Date:**	6/2/2011
No Other ID:	3	**Last Modified:**	5/29/2015 3:28:24 PM
Track ID:	92874	**Contact ID:**	
Report ID:	146926	**Cont Type:**	
Report Type:	NPRI	**Contact Title:**	
Rpt Type ID:	1	**Cont First Name:**	
Report Year:	2010	**Cont Last Name:**	
Not-Current Rpt?:	No	**Contact Position:**	
Yr of Last Filed Rpt:	2014	**Contact Fax:**	
Fac ID:	224601	**Contact Ph.:**	
Fac Name:	OTTAWA	**Cont Area Code:**	
Fac Address1:	2810 SHEFFIELD ROAD	**Contact Tel.:**	

Fac Address2:	NOT AVAILABLE	**Contact Ext.:**	
Fac Postal Zip:	K1B3V9	**Cont Fax Area Cde:**	
Facility Lat:	45.3981	**Contact Fax:**	
Facility Long:	-75.6022	**Contact Email:**	
DLS (Last Filed Rpt):		**Latitude:**	45.3976
Facility DLS:		**Longitude:**	-75.6036
Datum:	1983	**UTM Zone:**	
Facility Cmnts:	No	**UTM Northing:**	
URL:		**UTM Easting:**	
No of Empl.:	12	**Waste Streams:**	No
Parent Co.:	Y	**No Streams:**	
No Parent Co.:	1	**Waste Off Sites:**	Yes
Pollut Prev Cmnts:	Yes	**No Off Sites:**	1
Stacks:	No	**Shutdown:**	No
No of Stacks:		**No of Shutdown:**	

Canadian SIC Code (2 digit):
Canadian SIC Code:
SIC Code Description:
American SIC Code:
NAICS Code (2 digit): 32
NAICS 2 Description: Manufacturing
NAICS Code (4 digit): 3259
NAICS 4 Description: Other chemical product manufacturing
NAICS Code (6 digit): 325999
NAICS 6 Description: All other miscellaneous chemical product manufacturing

Substance Release Report

Category Type ID: 13
Category Type Desc: All Media
Category Type Desc (fr): Rejets à tous les médias
Grouping: Total All Media<1t
Trans Code:
Chem: Sulphuric acid
Chem (fr): Acide sulfurique
Quantity: .047
Unit: tonnes
Basis of Estimate Cd:
Basis of Estimate Desc:

31	31 of 45	ESE/72.6	65.9 / -1.07	**Kemira Water Solutions Canada Inc** **2810 SHEFFIELD ROAD** **OTTAWA ON K1B 3V9**	GEN

Generator No: ON0073705
SIC Code: 325999
SIC Description: All Other Miscellaneous Chemical Product Manufacturing
Approval Years: 2009
PO Box No:
Country:
Status:
Co Admin:
Choice of Contact:
Phone No Admin:
Contaminated Facility:
MHSW Facility:

Detail(s)

Waste Class: 112
Waste Class Name: ACID WASTE - HEAVY METALS

Waste Class: 213

Waste Class Name: PETROLEUM DISTILLATES

Waste Class: 252
Waste Class Name: WASTE OILS & LUBRICANTS

---

31 | **32 of 45** | **ESE/72.6** | **65.9 / -1.07** | **KEMIRA WATER SOLUTIONS CANADA INC.**
2810 SHEFFIELD ROAD NOT AVAILABLE
OTTAWA ON K1B3V9 | **NPRI**

NPRI ID:	6473	**Org ID:**	101040
Other ID:		**Submit Date:**	6/25/2012
No Other ID:		**Last Modified:**	5/29/2015 3:28:24 PM
Track ID:	99407	**Contact ID:**	
Report ID:	3006	**Cont Type:**	
Report Type:	NPRI	**Contact Title:**	
Rpt Type ID:	1	**Cont First Name:**	
Report Year:	2011	**Cont Last Name:**	
Not-Current Rpt?:	No	**Contact Position:**	
Yr of Last Filed Rpt:	2014	**Contact Fax:**	
Fac ID:	224601	**Contact Ph.:**	
Fac Name:	OTTAWA	**Cont Area Code:**	
Fac Address1:	2810 SHEFFIELD ROAD	**Contact Tel.:**	
Fac Address2:	NOT AVAILABLE	**Contact Ext.:**	
Fac Postal Zip:	K1B3V9	**Cont Fax Area Cde:**	
Facility Lat:	45.3981	**Contact Fax:**	
Facility Long:	-75.6022	**Contact Email:**	
DLS (Last Filed Rpt):		**Latitude:**	45.3976
Facility DLS:		**Longitude:**	-75.6036
Datum:	1983	**UTM Zone:**	
Facility Cmnts:		**UTM Northing:**	
URL:		**UTM Easting:**	
No of Empl.:	11	**Waste Streams:**	
Parent Co.:		**No Streams:**	
No Parent Co.:		**Waste Off Sites:**	
Pollut Prev Cmnts:		**No Off Sites:**	
Stacks:		**Shutdown:**	
No of Stacks:		**No of Shutdown:**	
Canadian SIC Code (2 digit):			
Canadian SIC Code:			
SIC Code Description:			
American SIC Code:			
NAICS Code (2 digit):	32		
NAICS 2 Description:	Manufacturing		
NAICS Code (4 digit):	3259		
NAICS 4 Description:	Other chemical product manufacturing		
NAICS Code (6 digit):	325999		
NAICS 6 Description:	All other miscellaneous chemical product manufacturing		

Substance Release Report

Category Type ID:	13
Category Type Desc:	All Media
Category Type Desc (fr):	Rejets à tous les médias
Grouping:	Total All Media<1t
Trans Code:	
Chem:	Sulphuric acid
Chem (fr):	Acide sulfurique
Quantity:	.0275
Unit:	tonnes
Basis of Estimate Cd:	C
Basis of Estimate Desc:	C- Mass Balance

Category Type ID:	3
Category Type Desc:	Fugitive

Category Type Desc (fr):	Émissions fugitives
Grouping:	Total Air
Trans Code:	VOCs
Chem:	PM2.5 - Particulate Matter <= 2.5 Microns
Chem (fr):	PM2,5 - Matière particulaire <= 2,5 microns
Quantity:	.011
Unit:	tonnes
Basis of Estimate Cd:	M3
Basis of Estimate Desc:	M3- Source Testing - In use from 2003 and onward

Category Type ID:	3
Category Type Desc:	Fugitive
Category Type Desc (fr):	Émissions fugitives
Grouping:	Total Air
Trans Code:	VOCs
Chem:	PM - Total Particulate Matter
Chem (fr):	PM - Particules totales
Quantity:	.136
Unit:	tonnes
Basis of Estimate Cd:	M3
Basis of Estimate Desc:	M3- Source Testing - In use from 2003 and onward

Category Type ID:	3
Category Type Desc:	Fugitive
Category Type Desc (fr):	Émissions fugitives
Grouping:	Total Air
Trans Code:	VOCs
Chem:	PM10 - Particulate Matter <= 10 Microns
Chem (fr):	PM10 - Matière particulaire <= 10 microns
Quantity:	.034
Unit:	tonnes
Basis of Estimate Cd:	M3
Basis of Estimate Desc:	M3- Source Testing - In use from 2003 and onward

Category Type ID:	3
Category Type Desc:	Fugitive
Category Type Desc (fr):	Émissions fugitives
Grouping:	Total Air
Trans Code:	VOCs
Chem:	Sulphur dioxide
Chem (fr):	Dioxyde de soufre
Quantity:	.0439
Unit:	tonnes
Basis of Estimate Cd:	M3
Basis of Estimate Desc:	M3- Source Testing - In use from 2003 and onward

---

31 | ***33 of 45*** | ***ESE/72.6*** | ***65.9 / -1.07*** | ***Kemira Water Solutions Canada Inc***
2810 SHEFFIELD ROAD
OTTAWA ON K1B 3V9 | ***GEN***

Generator No:	ON0073705
SIC Code:	325999
SIC Description:	All Other Miscellaneous Chemical Product Manufacturing
Approval Years:	2010
PO Box No:	
Country:	
Status:	
Co Admin:	
Choice of Contact:	
Phone No Admin:	
Contaminated Facility:	
MHSW Facility:	

Detail(s)

Waste Class: 112
Waste Class Name: ACID WASTE - HEAVY METALS

Waste Class: 252
Waste Class Name: WASTE OILS & LUBRICANTS

Waste Class: 213
Waste Class Name: PETROLEUM DISTILLATES

---

31 | ***34 of 45*** | ***ESE/72.6*** | ***65.9 / -1.07*** | ***Kemira Water Solutions Canada Inc***
2810 SHEFFIELD ROAD
OTTAWA ON K1B 3V9 | ***GEN***

Generator No: ON0073705
SIC Code: 325999
SIC Description: All Other Miscellaneous Chemical Product Manufacturing
Approval Years: 2011
PO Box No:
Country:
Status:
Co Admin:
Choice of Contact:
Phone No Admin:
Contaminated Facility:
MHSW Facility:

Detail(s)

Waste Class: 112
Waste Class Name: ACID WASTE - HEAVY METALS

Waste Class: 252
Waste Class Name: WASTE OILS & LUBRICANTS

Waste Class: 213
Waste Class Name: PETROLEUM DISTILLATES

---

31 | ***35 of 45*** | ***ESE/72.6*** | ***65.9 / -1.07*** | ***Kemira Water Solutions Canada Inc***
2810 SHEFFIELD ROAD
OTTAWA ON K1B 3V9 | ***GEN***

Generator No: ON0073705
SIC Code: 325999
SIC Description: All Other Miscellaneous Chemical Product Manufacturing
Approval Years: 2012
PO Box No:
Country:
Status:
Co Admin:
Choice of Contact:
Phone No Admin:
Contaminated Facility:
MHSW Facility:

Detail(s)

Waste Class: 252
Waste Class Name: WASTE OILS & LUBRICANTS

Waste Class: 112
Waste Class Name: ACID WASTE - HEAVY METALS

Waste Class: 213
Waste Class Name: PETROLEUM DISTILLATES

---

31 | **36 of 45** | **ESE/72.6** | **65.9 / -1.07** | **KEMIRA WATER SOLUTIONS CANADA INC.**
2810 SHEFFIELD ROAD NOT AVAILABLE
OTTAWA ON K1B3V9 | **NPRI**

NPRI ID:	6473	**Org ID:**	101040
Other ID:		**Submit Date:**	5/17/2013
No Other ID:		**Last Modified:**	5/29/2015 3:28:24 PM
Track ID:	109687	**Contact ID:**	
Report ID:	13979	**Cont Type:**	
Report Type:	NPRI	**Contact Title:**	
Rpt Type ID:	1	**Cont First Name:**	
Report Year:	2012	**Cont Last Name:**	
Not-Current Rpt?:	No	**Contact Position:**	
Yr of Last Filed Rpt:	2014	**Contact Fax:**	
Fac ID:	224601	**Contact Ph.:**	
Fac Name:	OTTAWA	**Cont Area Code:**	
Fac Address1:	2810 SHEFFIELD ROAD	**Contact Tel.:**	
Fac Address2:	NOT AVAILABLE	**Contact Ext.:**	
Fac Postal Zip:	K1B3V9	**Cont Fax Area Cde:**	
Facility Lat:	45.3981	**Contact Fax:**	
Facility Long:	-75.6022	**Contact Email:**	
DLS (Last Filed Rpt):		**Latitude:**	45.3976
Facility DLS:		**Longitude:**	-75.6036
Datum:	1983	**UTM Zone:**	
Facility Cmnts:		**UTM Northing:**	
URL:		**UTM Easting:**	
No of Empl.:	11	**Waste Streams:**	
Parent Co.:		**No Streams:**	
No Parent Co.:		**Waste Off Sites:**	
Pollut Prev Cmnts:		**No Off Sites:**	
Stacks:		**Shutdown:**	
No of Stacks:		**No of Shutdown:**	
Canadian SIC Code (2 digit):			
Canadian SIC Code:			
SIC Code Description:			
American SIC Code:			
NAICS Code (2 digit):	32		
NAICS 2 Description:	Manufacturing		
NAICS Code (4 digit):	3259		
NAICS 4 Description:	Other chemical product manufacturing		
NAICS Code (6 digit):	325999		
NAICS 6 Description:	All other miscellaneous chemical product manufacturing		

Substance Release Report

Category Type ID:	13
Category Type Desc:	All Media
Category Type Desc (fr):	Rejets à tous les médias
Grouping:	Total All Media<1t
Trans Code:	
Chem:	Sulphuric acid
Chem (fr):	Acide sulfurique
Quantity:	.0284
Unit:	tonnes
Basis of Estimate Cd:	C
Basis of Estimate Desc:	C- Mass Balance

---

31 | **37 of 45** | **ESE/72.6** | **65.9 / -1.07** | **Kemira Water Solutions Canada Inc**
2810 SHEFFIELD ROAD
OTTAWA ON | **GEN**

Generator No: ON0073705
SIC Code: 325999
SIC Description: ALL OTHER MISCELLANEOUS CHEMICAL PRODUCT MANUFACTURING
Approval Years: 2013
PO Box No:
Country:
Status:
Co Admin:
Choice of Contact:
Phone No Admin:
Contaminated Facility:
MHSW Facility:

Detail(s)

Waste Class: 148
Waste Class Name: INORGANIC LABORATORY CHEMICALS

Waste Class: 112
Waste Class Name: ACID WASTE - HEAVY METALS

Waste Class: 252
Waste Class Name: WASTE OILS & LUBRICANTS

Waste Class: 213
Waste Class Name: PETROLEUM DISTILLATES

---

31 | **38 of 45** | **ESE/72.6** | **65.9 / -1.07** | **KEMIRA WATER SOLUTIONS CANADA INC.**
2810 SHEFFIELD ROAD NOT AVAILABLE
OTTAWA ON K1B3V9 | **NPRI**

NPRI ID: 6473
Other ID:
No Other ID:
Track ID: 116295
Report ID: 30468
Report Type: NPRI
Rpt Type ID: 1
Report Year: 2013
Not-Current Rpt?: No
Yr of Last Filed Rpt: 2014
Fac ID: 224601
Fac Name: OTTAWA
Fac Address1: 2810 SHEFFIELD ROAD
Fac Address2: NOT AVAILABLE
Fac Postal Zip: K1B3V9
Facility Lat: 45.3981
Facility Long: -75.6022
DLS (Last Filed Rpt):
Facility DLS:
Datum: 1983
Facility Cmnts:
URL:
No of Empl.: 12
Parent Co.:
No Parent Co.:
Pollut Prev Cmnts:
Stacks:
No of Stacks:
Canadian SIC Code (2 digit):
Canadian SIC Code:
SIC Code Description:
American SIC Code:

Org ID: 101040
Submit Date: 5/12/2014
Last Modified: 5/29/2015 3:28:24 PM
Contact ID:
Cont Type:
Contact Title:
Cont First Name:
Cont Last Name:
Contact Position:
Contact Fax:
Contact Ph.:
Cont Area Code:
Contact Tel.:
Contact Ext.:
Cont Fax Area Cde:
Contact Fax:
Contact Email:
Latitude: 45.3976
Longitude: -75.6036
UTM Zone:
UTM Northing:
UTM Easting:
Waste Streams:
No Streams:
Waste Off Sites:
No Off Sites:
Shutdown:
No of Shutdown:

NAICS Code (2 digit):	32
NAICS 2 Description:	Manufacturing
NAICS Code (4 digit):	3259
NAICS 4 Description:	Other chemical product manufacturing
NAICS Code (6 digit):	325999
NAICS 6 Description:	All other miscellaneous chemical product manufacturing

Substance Release Report

Category Type ID:	13
Category Type Desc:	All Media
Category Type Desc (fr):	Rejets à tous les médias
Grouping:	Total All Media<1t
Trans Code:	
Chem:	Sulphuric acid
Chem (fr):	Acide sulfurique
Quantity:	.031
Unit:	tonnes
Basis of Estimate Cd:	C
Basis of Estimate Desc:	C- Mass Balance

---

31 | ***39 of 45*** | ***ESE/72.6*** | ***65.9 / -1.07*** | ***KEMIRA WATER SOLUTIONS CANADA INC. 2810 SHEFFIELD ROAD NOT AVAILABLE OTTAWA ON K1B3V9*** | ***NPRI***

NPRI ID:	6473	**Org ID:**	101040
Other ID:		**Submit Date:**	6/1/2015
No Other ID:		**Last Modified:**	6/10/2015 10:59:04 AM
Track ID:	127856	**Contact ID:**	
Report ID:	52171	**Cont Type:**	
Report Type:	NPRI	**Contact Title:**	
Rpt Type ID:	1	**Cont First Name:**	
Report Year:	2014	**Cont Last Name:**	
Not-Current Rpt?:	No	**Contact Position:**	
Yr of Last Filed Rpt:	2014	**Contact Fax:**	
Fac ID:	224601	**Contact Ph.:**	
Fac Name:	OTTAWA	**Cont Area Code:**	
Fac Address1:	2810 SHEFFIELD ROAD	**Contact Tel.:**	
Fac Address2:	NOT AVAILABLE	**Contact Ext.:**	
Fac Postal Zip:	K1B3V9	**Cont Fax Area Cde:**	
Facility Lat:	45.3981	**Contact Fax:**	
Facility Long:	-75.6022	**Contact Email:**	
DLS (Last Filed Rpt):		**Latitude:**	45.3976
Facility DLS:		**Longitude:**	-75.6036
Datum:	1983	**UTM Zone:**	
Facility Cmnts:		**UTM Northing:**	
URL:		**UTM Easting:**	
No of Empl.:	12	**Waste Streams:**	
Parent Co.:		**No Streams:**	
No Parent Co.:		**Waste Off Sites:**	
Pollut Prev Cmnts:		**No Off Sites:**	
Stacks:		**Shutdown:**	
No of Stacks:		**No of Shutdown:**	
Canadian SIC Code (2 digit):			
Canadian SIC Code:			
SIC Code Description:			
American SIC Code:			
NAICS Code (2 digit):	32		
NAICS 2 Description:	Manufacturing		
NAICS Code (4 digit):	3259		
NAICS 4 Description:	Other chemical product manufacturing		
NAICS Code (6 digit):	325999		
NAICS 6 Description:	All other miscellaneous chemical product manufacturing		

Map Key	Number of Records	Direction/ Distance (m)	Elev/Diff (m)	Site	DB

Substance Release Report

Category Type ID:	13
Category Type Desc:	All Media
Category Type Desc (fr):	Rejets à tous les médias
Grouping:	Total All Media<1t
Trans Code:	
Chem:	Sulphuric acid
Chem (fr):	Acide sulfurique
Quantity:	.031
Unit:	tonnes
Basis of Estimate Cd:	C
Basis of Estimate Desc:	C- Mass Balance

Map Key	Number of Records	Direction/ Distance (m)	Elev/Diff (m)	Site	DB
31	40 of 45	ESE/72.6	65.9 / -1.07	Kemira Water Solutions Canada Inc 2810 SHEFFIELD ROAD OTTAWA ON K1B 3V9	GEN

Generator No:	ON0073705
SIC Code:	325999
SIC Description:	ALL OTHER MISCELLANEOUS CHEMICAL PRODUCT MANUFACTURING
Approval Years:	2016
PO Box No:	
Country:	Canada
Status:	
Co Admin:	Andre Provost
Choice of Contact:	CO_OFFICIAL
Phone No Admin:	613-746-5031 Ext.
Contaminated Facility:	No
MHSW Facility:	No

Detail(s)

Waste Class:	213
Waste Class Name:	PETROLEUM DISTILLATES
Waste Class:	252
Waste Class Name:	WASTE OILS & LUBRICANTS
Waste Class:	112
Waste Class Name:	ACID WASTE - HEAVY METALS
Waste Class:	148
Waste Class Name:	INORGANIC LABORATORY CHEMICALS

Map Key	Number of Records	Direction/ Distance (m)	Elev/Diff (m)	Site	DB
31	41 of 45	ESE/72.6	65.9 / -1.07	Kemira Water Solutions Canada Inc 2810 SHEFFIELD ROAD OTTAWA ON K1B 3V9	GEN

Generator No:	ON0073705
SIC Code:	325999
SIC Description:	ALL OTHER MISCELLANEOUS CHEMICAL PRODUCT MANUFACTURING
Approval Years:	2015
PO Box No:	
Country:	Canada
Status:	
Co Admin:	Andre Provost
Choice of Contact:	CO_OFFICIAL
Phone No Admin:	613-746-5031 Ext.
Contaminated Facility:	No
MHSW Facility:	No

Map Key	Number of Records	Direction/ Distance (m)	Elev/Diff (m)	Site	DB

Detail(s)

Waste Class: 252
Waste Class Name: WASTE OILS & LUBRICANTS

Waste Class: 112
Waste Class Name: ACID WASTE - HEAVY METALS

Waste Class: 148
Waste Class Name: INORGANIC LABORATORY CHEMICALS

Waste Class: 213
Waste Class Name: PETROLEUM DISTILLATES

---

31 | ***42 of 45*** | ***ESE/72.6*** | ***65.9 / -1.07*** | ***Kemira Water Solutions Canada Inc***
2810 SHEFFIELD ROAD
OTTAWA ON K1B 3V9 | ***GEN***

Generator No: ON0073705
SIC Code: 325999
SIC Description: ALL OTHER MISCELLANEOUS CHEMICAL PRODUCT MANUFACTURING
Approval Years: 2014
PO Box No:
Country: Canada
Status:
Co Admin: Andre Provost
Choice of Contact: CO_OFFICIAL
Phone No Admin: 613-746-5031 Ext.
Contaminated Facility: No
MHSW Facility: No

Detail(s)

Waste Class: 148
Waste Class Name: INORGANIC LABORATORY CHEMICALS

Waste Class: 112
Waste Class Name: ACID WASTE - HEAVY METALS

Waste Class: 213
Waste Class Name: PETROLEUM DISTILLATES

Waste Class: 252
Waste Class Name: WASTE OILS & LUBRICANTS

---

31 | ***43 of 45*** | ***ESE/72.6*** | ***65.9 / -1.07*** | ***Kemira Water Solutions Canada Inc.***
2810 SHEFFIELD ROAD NOT AVAILABLE
OTTAWA ON K1B3V9 | ***NPRI***

NPRI ID: 6473
Other ID:
No Other ID:
Track ID: 137612
Report ID: 71144
Report Type: NPRI
Rpt Type ID: 1
Report Year: 2015
Not-Current Rpt?: No
Yr of Last Filed Rpt: 2014
Fac ID: 224601
Fac Name: OTTAWA
Fac Address1: 2810 SHEFFIELD ROAD
Fac Address2: NOT AVAILABLE

Org ID: 106249
Submit Date: 5/13/2016
Last Modified: 11/18/2016 8:28:05 AM
Contact ID:
Cont Type:
Contact Title:
Cont First Name:
Cont Last Name:
Contact Position:
Contact Fax:
Contact Ph.:
Cont Area Code:
Contact Tel.:
Contact Ext.:

Map Key	Number of Records	Direction/ Distance (m)	Elev/Diff (m)	Site	DB

Fac Postal Zip:	K1B3V9	**Cont Fax Area Cde:**	
Facility Lat:	45.3981	**Contact Fax:**	
Facility Long:	-75.6022	**Contact Email:**	
DLS (Last Filed Rpt):		**Latitude:**	45.3976
Facility DLS:		**Longitude:**	-75.6036
Datum:	1983	**UTM Zone:**	
Facility Cmnts:		**UTM Northing:**	
URL:		**UTM Easting:**	
No of Empl.:	15	**Waste Streams:**	
Parent Co.:		**No Streams:**	
No Parent Co.:		**Waste Off Sites:**	
Pollut Prev Cmnts:		**No Off Sites:**	
Stacks:		**Shutdown:**	
No of Stacks:		**No of Shutdown:**	
Canadian SIC Code (2 digit):			
Canadian SIC Code:			
SIC Code Description:			
American SIC Code:			
NAICS Code (2 digit):	32		
NAICS 2 Description:	Manufacturing		
NAICS Code (4 digit):	3259		
NAICS 4 Description:	Other chemical product manufacturing		
NAICS Code (6 digit):	325999		
NAICS 6 Description:	All other miscellaneous chemical product manufacturing		

Substance Release Report

Category Type ID:	13
Category Type Desc:	All Media
Category Type Desc (fr):	Rejets à tous les médias
Grouping:	Total All Media<1t
Trans Code:	
Chem:	
Chem (fr):	
Quantity:	.04
Unit:	tonnes
Basis of Estimate Cd:	C
Basis of Estimate Desc:	C- Mass Balance

31	***44 of 45***	***ESE/72.6***	***65.9 / -1.07***	***KEMIRA WATER SOLUTIONS CANADA INC. 2810 SHEFFIELD ROAD NOT AVAILABLE OTTAWA ON K1B3V9***	***NPRI***

NPRI ID:	6473	**Org ID:**	53898
Other ID:		**Submit Date:**	5/22/2007
No Other ID:		**Last Modified:**	5/29/2015 3:28:24 PM
Track ID:	123432	**Contact ID:**	
Report ID:	105234	**Cont Type:**	
Report Type:	Sale/Purchase/Closure	**Contact Title:**	
Rpt Type ID:	3	**Cont First Name:**	
Report Year:	2006	**Cont Last Name:**	
Not-Current Rpt?:	No	**Contact Position:**	
Yr of Last Filed Rpt:	2014	**Contact Fax:**	
Fac ID:	224601	**Contact Ph.:**	
Fac Name:	OTTAWA	**Cont Area Code:**	
Fac Address1:	2810 SHEFFIELD ROAD	**Contact Tel.:**	
Fac Address2:	NOT AVAILABLE	**Contact Ext.:**	
Fac Postal Zip:	K1B3V9	**Cont Fax Area Cde:**	
Facility Lat:	45.3981	**Contact Fax:**	
Facility Long:	-75.6022	**Contact Email:**	
DLS (Last Filed Rpt):		**Latitude:**	45.3976
Facility DLS:		**Longitude:**	-75.6036
Datum:	1983	**UTM Zone:**	
Facility Cmnts:		**UTM Northing:**	

Map Key	Number of Records	Direction/ Distance (m)	Elev/Diff (m)	Site	DB

URL: **UTM Easting:**
No of Empl.: **Waste Streams:**
Parent Co.: **No Streams:**
No Parent Co.: **Waste Off Sites:**
Pollut Prev Cmnts: **No Off Sites:**
Stacks: **Shutdown:**
No of Stacks: **No of Shutdown:**
Canadian SIC Code (2 digit):
Canadian SIC Code:
SIC Code Description:
American SIC Code:
NAICS Code (2 digit): 32
NAICS 2 Description: Manufacturing
NAICS Code (4 digit): 3259
NAICS 4 Description: Other chemical product manufacturing
NAICS Code (6 digit): 325999
NAICS 6 Description: All other miscellaneous chemical product manufacturing

---

31 | **45 of 45** | **ESE/72.6** | **65.9 / -1.07** | **2810 Sheffied Road Ottawa ON** | **EHS**

Order No: 20170127039
Status: C
Report Type: Standard Report
Report Date: 02-FEB-17
Date Received: 27-JAN-17
Previous Site Name:
Lot/Building Size:
Additional Info Ordered: Fire Insur. Maps and/or Site Plans; City Directory; Aerial Photos

Nearest Intersection:
Municipality:
Client Prov/State: ON
Search Radius (km): .25
X: -75.603647
Y: 45.397629

---

32 | **1 of 2** | **ENE/77.5** | **65.9 / -1.03** | **2760 / 2770 Sheffield Road Ottawa ON K1B 3V9** | **EHS**

Order No: 21030300047
Status: C
Report Type: Standard Report
Report Date: 08-MAR-21
Date Received: 03-MAR-21
Previous Site Name:
Lot/Building Size:
Additional Info Ordered: Fire Insur. Maps and/or Site Plans

Nearest Intersection:
Municipality:
Client Prov/State: ON
Search Radius (km): .25
X: -75.6046677
Y: 45.3988631

---

32 | **2 of 2** | **ENE/77.5** | **65.9 / -1.03** | **2760 / 2770 Sheffield Road Ottawa ON K1B 3V9** | **EHS**

Order No: 21030300047
Status: C
Report Type: Standard Report
Report Date: 08-MAR-21
Date Received: 03-MAR-21
Previous Site Name:
Lot/Building Size:
Additional Info Ordered: Fire Insur. Maps and/or Site Plans

Nearest Intersection:
Municipality:
Client Prov/State: ON
Search Radius (km): .25
X: -75.6046677
Y: 45.3988631

---

33 | **1 of 1** | **E/78.4** | **65.2 / -1.77** | **2780 SHELRIELD RD OTTAWA ON** | **WWIS**

Well ID: 7302161
Construction Date:
Use 1st: Test Hole

Flowing (Y/N):
Flow Rate:
Data Entry Status:

Use 2nd:	Monitoring	**Data Src:**	
Final Well Status:	Observation Wells	**Date Received:**	22-Dec-2017 00:00:00
Water Type:		**Selected Flag:**	TRUE
Casing Material:		**Abandonment Rec:**	
Audit No:	Z212344	**Contractor:**	7241
Tag:	A182511	**Form Version:**	7
Constructn Method:		**Owner:**	
Elevation (m):		**County:**	OTTAWA-CARLETON
Elevatn Reliabilty:		**Lot:**	
Depth to Bedrock:		**Concession:**	
Well Depth:		**Concession Name:**	
Overburden/Bedrock:		**Easting NAD83:**	
Pump Rate:		**Northing NAD83:**	
Static Water Level:		**Zone:**	
Clear/Cloudy:		**UTM Reliability:**	
Municipality:	OTTAWA CITY		
Site Info:			

PDF URL (Map):

Additional Detail(s) (Map)

Well Completed Date:	2017/11/28
Year Completed:	2017
Depth (m):	6.1
Latitude:	45.3982275778252
Longitude:	-75.6033162478585
Path:	

Bore Hole Information

Bore Hole ID:	1006921700	**Elevation:**	
DP2BR:		**Elevrc:**	
Spatial Status:		**Zone:**	18
Code OB:		**East83:**	452780.00
Code OB Desc:		**North83:**	5027367.00
Open Hole:		**Org CS:**	UTM83
Cluster Kind:		**UTMRC:**	4
Date Completed:	28-Nov-2017 00:00:00	**UTMRC Desc:**	margin of error : 30 m - 100 m
Remarks:		**Location Method:**	wwr
Loc Method Desc:	on Water Well Record		
Elevrc Desc:			
Location Source Date:			
Improvement Location Source:			
Improvement Location Method:			
Source Revision Comment:			
Supplier Comment:			

Overburden and Bedrock Materials Interval

Formation ID:	1007099242
Layer:	3
Color:	2
General Color:	GREY
Mat1:	05
Most Common Material:	CLAY
Mat2:	06
Mat2 Desc:	SILT
Mat3:	85
Mat3 Desc:	SOFT
Formation Top Depth:	1.2200000286102295
Formation End Depth:	6.099999904632568

Formation End Depth UOM: m

Overburden and Bedrock Materials Interval

Formation ID: 1007099241
Layer: 2
Color: 6
General Color: BROWN
Mat1: 28
Most Common Material: SAND
Mat2: 06
Mat2 Desc: SILT
Mat3: 85
Mat3 Desc: SOFT
Formation Top Depth: 0.3100000023841858
Formation End Depth: 1.2200000286102295
Formation End Depth UOM: m

Overburden and Bedrock Materials Interval

Formation ID: 1007099240
Layer: 1
Color: 2
General Color: GREY
Mat1: 11
Most Common Material: GRAVEL
Mat2:
Mat2 Desc:
Mat3: 73
Mat3 Desc: HARD
Formation Top Depth: 0.0
Formation End Depth: 0.3100000023841858
Formation End Depth UOM: m

Annular Space/Abandonment Sealing Record

Plug ID: 1007099252
Layer: 3
Plug From: 2.740000009536743
Plug To: 6.099999904632568
Plug Depth UOM: m

Annular Space/Abandonment Sealing Record

Plug ID: 1007099250
Layer: 1
Plug From: 0.0
Plug To: 0.3100000023841858
Plug Depth UOM: m

Annular Space/Abandonment Sealing Record

Plug ID: 1007099251
Layer: 2
Plug From: 0.3100000023841858
Plug To: 2.740000009536743
Plug Depth UOM: m

Method of Construction & Well Use

Method Construction ID:	1007099249
Method Construction Code:	5
Method Construction:	Air Percussion
Other Method Construction:	

Pipe Information

Pipe ID:	1007099239
Casing No:	0
Comment:	
Alt Name:	

Construction Record - Casing

Casing ID:	1007099245
Layer:	1
Material:	5
Open Hole or Material:	PLASTIC
Depth From:	0.0
Depth To:	3.0999999046325684
Casing Diameter:	4.03000020980835
Casing Diameter UOM:	cm
Casing Depth UOM:	m

Construction Record - Screen

Screen ID:	1007099246
Layer:	1
Slot:	10
Screen Top Depth:	3.0999999046325684
Screen End Depth:	6.099999904632568
Screen Material:	5
Screen Depth UOM:	m
Screen Diameter UOM:	cm
Screen Diameter:	4.820000171661377

Water Details

Water ID:	1007099244
Layer:	1
Kind Code:	
Kind:	
Water Found Depth:	
Water Found Depth UOM:	m

Hole Diameter

Hole ID:	1007099243
Diameter:	8.25
Depth From:	0.0
Depth To:	6.099999904632568
Hole Depth UOM:	m
Hole Diameter UOM:	cm

Links

Map Key	Number of Records	Direction/ Distance (m)	Elev/Diff (m)	Site	DB

Bore Hole ID:	1006921700	**Tag No:**	A182511
Depth M:	6.1	**Contractor:**	7241
Year Completed:	2017	**Path:**	730\7302161.pdf
Well Completed Dt:	2017/11/28	**Latitude:**	45.3982275778252
Audit No:	Z212344	**Longitude:**	-75.6033162478585

---

34 **1 of 1** **ENE/81.3** **65.1 / -1.82** **2768 Sheffield Rd Ottawa ON K1B3V9** **EHS**

Order No:	20150610072	**Nearest Intersection:**	
Status:	C	**Municipality:**	
Report Type:	Custom Report	**Client Prov/State:**	ON
Report Date:	16-JUN-15	**Search Radius (km):**	.25
Date Received:	10-JUN-15	**X:**	-75.604478
Previous Site Name:		**Y:**	45.398925
Lot/Building Size:			
Additional Info Ordered:			

---

35 **1 of 1** **SSE/87.3** **68.2 / 1.23** **2755 LANCASTER RD OTTAWA ON** **WWIS**

Well ID:	7184080	**Flowing (Y/N):**	
Construction Date:		**Flow Rate:**	
Use 1st:		**Data Entry Status:**	
Use 2nd:		**Data Src:**	
Final Well Status:	Abandoned-Other	**Date Received:**	17-Jul-2012 00:00:00
Water Type:		**Selected Flag:**	TRUE
Casing Material:		**Abandonment Rec:**	Yes
Audit No:	Z144615	**Contractor:**	1119
Tag:		**Form Version:**	7
Constructn Method:		**Owner:**	
Elevation (m):		**County:**	OTTAWA-CARLETON
Elevatn Reliabilty:		**Lot:**	
Depth to Bedrock:		**Concession:**	
Well Depth:		**Concession Name:**	
Overburden/Bedrock:		**Easting NAD83:**	
Pump Rate:		**Northing NAD83:**	
Static Water Level:		**Zone:**	
Clear/Cloudy:		**UTM Reliability:**	
Municipality:	GLOUCESTER TOWNSHIP		
Site Info:			

PDF URL (Map): https://d2khazk8e83rdv.cloudfront.net/moe_mapping/downloads/2Water/Wells_pdfs/718\7184080.pdf

Additional Detail(s) (Map)

Well Completed Date:	2012/06/22
Year Completed:	2012
Depth (m):	
Latitude:	45.3964871872363
Longitude:	-75.6056102415445
Path:	718\7184080.pdf

Bore Hole Information

Bore Hole ID:	1003988978	**Elevation:**	
DP2BR:		**Elevrc:**	
Spatial Status:		**Zone:**	18
Code OB:		**East83:**	452599.00
Code OB Desc:		**North83:**	5027175.00
Open Hole:		**Org CS:**	UTM83
Cluster Kind:		**UTMRC:**	4

Date Completed: 22-Jun-2012 00:00:00
Remarks:
Loc Method Desc: on Water Well Record
Elevrc Desc:
Location Source Date:
Improvement Location Source:
Improvement Location Method:
Source Revision Comment:
Supplier Comment:
UTMRC Desc: margin of error : 30 m - 100 m
Location Method: wwr

Annular Space/Abandonment Sealing Record

Plug ID: 1004361733
Layer: 1
Plug From: 13.583000183105469
Plug To: 0.0
Plug Depth UOM: ft

Method of Construction & Well Use

Method Construction ID: 1004361732
Method Construction Code:
Method Construction:
Other Method Construction:

Pipe Information

Pipe ID: 1004361726
Casing No: 0
Comment:
Alt Name:

Construction Record - Casing

Casing ID: 1004361730
Layer:
Material:
Open Hole or Material:
Depth From:
Depth To:
Casing Diameter:
Casing Diameter UOM: inch
Casing Depth UOM: ft

Construction Record - Screen

Screen ID: 1004361731
Layer:
Slot:
Screen Top Depth:
Screen End Depth:
Screen Material:
Screen Depth UOM: ft
Screen Diameter UOM: inch
Screen Diameter:

Water Details

Water ID: 1004361729

Layer:
Kind Code:
Kind:
Water Found Depth:
Water Found Depth UOM: ft

Hole Diameter

Hole ID: 1004361728
Diameter:
Depth From:
Depth To:
Hole Depth UOM: ft
Hole Diameter UOM: inch

Links

Bore Hole ID: 1003988978
Depth M:
Year Completed: 2012
Well Completed Dt: 2012/06/22
Audit No: Z144615
Tag No:
Contractor: 1119
Path: 718\7184080.pdf
Latitude: 45.3964871872363
Longitude: -75.6056102415445

---

36 | **1 of 1** | **NNW/90.5** | **65.9 / -1.06** | **1250 - 1280 Leeds Avenue Ottawa ON** | **EHS**

Order No: 20180413078
Status: C
Report Type: Custom Report
Report Date: 23-APR-18
Date Received: 13-APR-18
Previous Site Name:
Lot/Building Size:
Additional Info Ordered: Fire Insur. Maps and/or Site Plans
Nearest Intersection:
Municipality:
Client Prov/State: ON
Search Radius (km): .25
X: -75.60792
Y: 45.400413

---

37 | **1 of 1** | **SSE/94.3** | **68.2 / 1.23** | **2755 LANCASTER RD OTTAWA ON** | **WWIS**

Well ID: 7184079
Construction Date:
Use 1st:
Use 2nd:
Final Well Status: Abandoned-Other
Water Type:
Casing Material:
Audit No: Z144621
Tag:
Constructn Method:
Elevation (m):
Elevatn Reliabilty:
Depth to Bedrock:
Well Depth:
Overburden/Bedrock:
Pump Rate:
Static Water Level:
Clear/Cloudy:
Municipality: GLOUCESTER TOWNSHIP
Site Info:
Flowing (Y/N):
Flow Rate:
Data Entry Status:
Data Src:
Date Received: 17-Jul-2012 00:00:00
Selected Flag: TRUE
Abandonment Rec: Yes
Contractor: 1119
Form Version: 7
Owner:
County: OTTAWA-CARLETON
Lot:
Concession:
Concession Name:
Easting NAD83:
Northing NAD83:
Zone:
UTM Reliability:

PDF URL (Map): https://d2khazk8e83rdv.cloudfront.net/moe_mapping/downloads/2Water/Wells_pdfs/718\7184079.pdf

Additional Detail(s) (Map)

Well Completed Date: 2012/06/22
Year Completed: 2012
Depth (m):
Latitude: 45.3964145034113
Longitude: -75.6057372282025
Path: 718\7184079.pdf

Bore Hole Information

Bore Hole ID: 1003988975
DP2BR:
Spatial Status:
Code OB:
Code OB Desc:
Open Hole:
Cluster Kind:
Date Completed: 22-Jun-2012 00:00:00
Remarks:
Loc Method Desc: on Water Well Record
Elevrc Desc:
Location Source Date:
Improvement Location Source:
Improvement Location Method:
Source Revision Comment:
Supplier Comment:

Elevation:
Elevrc:
Zone: 18
East83: 452589.00
North83: 5027167.00
Org CS: UTM83
UTMRC: 4
UTMRC Desc: margin of error : 30 m - 100 m
Location Method: wwr

Annular Space/Abandonment Sealing Record

Plug ID: 1004361689
Layer: 1
Plug From: 15.083000183105469
Plug To: 0.0
Plug Depth UOM: ft

Method of Construction & Well Use

Method Construction ID: 1004361688
Method Construction Code:
Method Construction:
Other Method Construction:

Pipe Information

Pipe ID: 1004361682
Casing No: 0
Comment:
Alt Name:

Construction Record - Casing

Casing ID: 1004361686
Layer:
Material:
Open Hole or Material:
Depth From:
Depth To:
Casing Diameter:
Casing Diameter UOM: inch

Casing Depth UOM: ft

Construction Record - Screen

Screen ID: 1004361687
Layer:
Slot:
Screen Top Depth:
Screen End Depth:
Screen Material:
Screen Depth UOM: ft
Screen Diameter UOM: inch
Screen Diameter:

Water Details

Water ID: 1004361685
Layer:
Kind Code:
Kind:
Water Found Depth:
Water Found Depth UOM: ft

Hole Diameter

Hole ID: 1004361684
Diameter:
Depth From:
Depth To:
Hole Depth UOM: ft
Hole Diameter UOM: inch

Links

Bore Hole ID:	1003988975	***Tag No:***	
Depth M:		***Contractor:***	1119
Year Completed:	2012	***Path:***	718\7184079.pdf
Well Completed Dt:	2012/06/22	***Latitude:***	45.3964145034113
Audit No:	Z144621	***Longitude:***	-75.6057372282025

38 ***1 of 1*** ***NE/95.1*** ***65.9 / -1.07*** ***ON*** ***WWIS***

Well ID:	7164221	***Flowing (Y/N):***	
Construction Date:		***Flow Rate:***	
Use 1st:		***Data Entry Status:***	Yes
Use 2nd:		***Data Src:***	
Final Well Status:		***Date Received:***	13-Jun-2011 00:00:00
Water Type:		***Selected Flag:***	TRUE
Casing Material:		***Abandonment Rec:***	
Audit No:	M04209	***Contractor:***	7241
Tag:	A106734	***Form Version:***	5
Constructn Method:		***Owner:***	
Elevation (m):		***County:***	OTTAWA-CARLETON
Elevatn Reliabilty:		***Lot:***	
Depth to Bedrock:		***Concession:***	
Well Depth:		***Concession Name:***	
Overburden/Bedrock:		***Easting NAD83:***	
Pump Rate:		***Northing NAD83:***	
Static Water Level:		***Zone:***	
Clear/Cloudy:		***UTM Reliability:***	
Municipality:	OTTAWA CITY		

Site Info:

PDF URL (Map): https://d2khazk8e83rdv.cloudfront.net/moe_mapping/downloads/2Water/Wells_pdfs/716\7164221.pdf

Additional Detail(s) (Map)

Well Completed Date: 2011/05/30
Year Completed: 2011
Depth (m):
Latitude: 45.3993421997031
Longitude: -75.6053085402353
Path: 716\7164221.pdf

Bore Hole Information

Bore Hole ID: 1003519901
DP2BR:
Spatial Status:
Code OB:
Code OB Desc:
Open Hole:
Cluster Kind:
Date Completed: 30-May-2011 00:00:00
Remarks:
Loc Method Desc: on Water Well Record
Elevrc Desc:
Location Source Date:
Improvement Location Source:
Improvement Location Method:
Source Revision Comment:
Supplier Comment:

Elevation:
Elevrc:
Zone: 18
East83: 452625.00
North83: 5027492.00
Org CS: UTM83
UTMRC: 3
UTMRC Desc: margin of error : 10 - 30 m
Location Method: wwr

Links

Bore Hole ID: 1003519901
Depth M:
Year Completed: 2011
Well Completed Dt: 2011/05/30
Audit No: M04209

Tag No: A106734
Contractor: 7241
Path: 716\7164221.pdf
Latitude: 45.3993421997031
Longitude: -75.6053085402353

---

39 | ***1 of 1*** | ***S/97.5*** | ***68.9 / 1.93*** | ***2730 Lancaster Road Ottawa ON*** | ***EHS***

Order No: 20130916026
Status: C
Report Type: Custom Report
Report Date: 20-SEP-13
Date Received: 16-SEP-13
Previous Site Name:
Lot/Building Size:
Additional Info Ordered:

Nearest Intersection:
Municipality:
Client Prov/State: ON
Search Radius (km): .25
X: -75.606911
Y: 45.396791

---

40 | ***1 of 4*** | ***WNW/98.5*** | ***67.9 / 0.93*** | ***KONE INC 2615 Lancaster Rd Unit 12 Ottawa ON K1B 5N2*** | ***GEN***

Generator No: ON9457723
SIC Code:
SIC Description:
Approval Years: As of Nov 2021
PO Box No:

Map Key	Number of Records	Direction/ Distance (m)	Elev/Diff (m)	Site	DB

Country: Canada
Status: Registered
Co Admin:
Choice of Contact:
Phone No Admin:
Contaminated Facility:
MHSW Facility:

Detail(s)

Waste Class: 251 L
Waste Class Name: Waste oils/sludges (petroleum based)

Waste Class: 252 L
Waste Class Name: Waste crankcase oils and lubricants

Waste Class: 213 I
Waste Class Name: Petroleum distillates

Waste Class: 122 C
Waste Class Name: Alkaline slutions - containing other metals and non-metals (not cyanide)

Waste Class: 145 I
Waste Class Name: Wastes from the use of pigments, coatings and paints

---

Map Key	Number of Records	Direction/ Distance (m)	Elev/Diff (m)	Site	DB
40	2 of 4	WNW/98.5	67.9 / 0.93	**Eaton Industries (Canada) Company E-ESS** **2615 Lancaster Rd, Unit 26** **Ottawa ON K1B 5N2**	GEN

Generator No: ON3985067
SIC Code:
SIC Description:
Approval Years: As of Nov 2021
PO Box No:
Country: Canada
Status: Registered
Co Admin:
Choice of Contact:
Phone No Admin:
Contaminated Facility:
MHSW Facility:

Detail(s)

Waste Class: 252 T
Waste Class Name: Waste crankcase oils and lubricants

Waste Class: 252 L
Waste Class Name: Waste crankcase oils and lubricants

Map Key	Number of Records	Direction/ Distance (m)	Elev/Diff (m)	Site	DB
40	3 of 4	WNW/98.5	67.9 / 0.93	**Eaton Industries (Canada) Company E-ESS** **2615 Lancaster Rd, Unit 26** **Ottawa ON K1B 5N2**	GEN

Generator No: ON3985067
SIC Code:
SIC Description:
Approval Years: As of Oct 2022
PO Box No:
Country: Canada
Status: Registered
Co Admin:
Choice of Contact:

Phone No Admin:
Contaminated Facility:
MHSW Facility:

Detail(s)

Waste Class: 252 T
Waste Class Name: WASTE OILS & LUBRICANTS

Waste Class: 252 L
Waste Class Name: WASTE OILS & LUBRICANTS

---

40 | **4 of 4** | **WNW/98.5** | **67.9 / 0.93** | **KONE INC**
2615 Lancaster Rd Unit 12
Ottawa ON K1B 5N2 | **GEN**

Generator No: ON9457723
SIC Code:
SIC Description:
Approval Years: As of Oct 2022
PO Box No:
Country: Canada
Status: Registered
Co Admin:
Choice of Contact:
Phone No Admin:
Contaminated Facility:
MHSW Facility:

Detail(s)

Waste Class: 122 C
Waste Class Name: ALKALINE WASTES - OTHER METALS

Waste Class: 252 L
Waste Class Name: WASTE OILS & LUBRICANTS

Waste Class: 145 I
Waste Class Name: PAINT/PIGMENT/COATING RESIDUES

Waste Class: 213 I
Waste Class Name: PETROLEUM DISTILLATES

Waste Class: 251 L
Waste Class Name: OIL SKIMMINGS & SLUDGES

---

41 | **1 of 4** | **NE/99.0** | **65.9 / -1.04** | **Uniflex Hose Corporation Inc.**
2750 Sheffield Rd
Ottawa ON K1B 3V9 | **SCT**

Established: 1977
Plant Size (ft²):
Employment: 3

--Details--
Description: Other New Motor Vehicle Parts and Accessories Wholesaler-Distributors
SIC/NAICS Code: 415290

Description: Plumbing, Heating and Air-Conditioning Equipment and Supplies Wholesaler-Distributors
SIC/NAICS Code: 416120

Description: Metal Service Centres

SIC/NAICS Code: 416210

Description: Other Specialty-Line Building Supplies Wholesaler-Distributors
SIC/NAICS Code: 416390

Description: Mining and Oil and Gas Well Machinery, Equipment and Supplies Wholesaler-Distributors
SIC/NAICS Code: 417220

Description: Industrial Machinery, Equipment and Supplies Wholesaler-Distributors
SIC/NAICS Code: 417230

Description: All Other Machinery, Equipment and Supplies Wholesaler-Distributors
SIC/NAICS Code: 417990

---

41 | ***2 of 4*** | ***NE/99.0*** | ***65.9 / -1.04*** | ***BYTOWN WAREHOUSING & DISTRIBUTION***
2750 SHEFFIELD ROAD
OTTAWA ON K1B 3V9 | ***GEN***

Generator No: ON1856900
SIC Code: 4562
SIC Description: USED GOODS MOV./ST.
Approval Years: 94,95,96,97,98,99,00,01
PO Box No:
Country:
Status:
Co Admin:
Choice of Contact:
Phone No Admin:
Contaminated Facility:
MHSW Facility:

Detail(s)

Waste Class: 252
Waste Class Name: WASTE OILS & LUBRICANTS

---

41 | ***3 of 4*** | ***NE/99.0*** | ***65.9 / -1.04*** | ***Novaflex Group***
2750 Sheffield Rd Unit 3
Ottawa ON K1B 3V9 | ***SCT***

Established: 01-SEP-77
Plant Size (ft²):
Employment:

--Details--
Description: Industrial Machinery, Equipment and Supplies Wholesaler-Distributors
SIC/NAICS Code: 417230

Description: Other Specialty-Line Building Supplies Wholesaler-Distributors
SIC/NAICS Code: 416390

Description: Plumbing, Heating and Air-Conditioning Equipment and Supplies Wholesaler-Distributors
SIC/NAICS Code: 416120

Description: Mining and Oil and Gas Well Machinery, Equipment and Supplies Wholesaler-Distributors
SIC/NAICS Code: 417220

Description: Other New Motor Vehicle Parts and Accessories Wholesaler-Distributors
SIC/NAICS Code: 415290

Description: Metal Service Centres
SIC/NAICS Code: 416210

Description: All Other Machinery, Equipment and Supplies Wholesaler-Distributors
SIC/NAICS Code: 417990

---

41 | ***4 of 4*** | ***NE/99.0*** | ***65.9 / -1.04*** | ***INVESTOR'S REAL PROPERTY FUND*** ***2750 Sheffield RD*** ***ottawa ON K1B 3V9*** | ***EASR***

Approval No: R-010-8113490811
Status: REGISTERED
Date: 2021-10-06
Record Type: EASR
Link Source: MOFA
Project Type: Air Emissions
Full Address:
MOE District: Ottawa
Municipality: ottawa
Latitude: 45.39944444
Longitude: -75.60555556
Geometry X: -8416371.9455999993
Geometry Y: 5684626.579599998
Approval Type: EASR-Air Emissions
SWP Area Name: Rideau Valley
PDF URL: http://www.accessenvironment.ene.gov.on.ca/AEWeb/ae/ViewDocument.action?documentRefID=2493840
PDF Site Location: 2750 Sheffield Road ottawa ON K1B 3V9

---

42 | ***1 of 55*** | ***WNW/103.8*** | ***67.9 / 0.93*** | ***BEYOND SIGNS*** ***2615 LANCASTER RD UNIT 1*** ***OTTAWA ON K1B 5N2*** | ***SCT***

Established: 1992
Plant Size (ft²): 0
Employment: 3

--Details--
Description: Other Printing
SIC/NAICS Code: 323119

Description: Sign Manufacturing
SIC/NAICS Code: 339950

---

42 | ***2 of 55*** | ***WNW/103.8*** | ***67.9 / 0.93*** | ***ZIPPY PRINT*** ***2615 LANCASTER RD UNIT 12*** ***OTTAWA ON K1B 5N2*** | ***SCT***

Established: 1989
Plant Size (ft²): 1500
Employment: 5

--Details--
Description: COMMERCIAL PRINTING, LITHOGRAPHIC
SIC/NAICS Code: 2752

Description: Quick Printing
SIC/NAICS Code: 323114

Description: Other Printing
SIC/NAICS Code: 323119

---

42 | ***3 of 55*** | ***WNW/103.8*** | ***67.9 / 0.93*** | ***VINYLGRAPHICS CUSTOM SIGNS*** ***2615 LANCASTER RD SUITE 1*** ***OTTAWA ON K1B 5N2*** | ***SCT***

Map Key	Number of Records	Direction/ Distance (m)	Elev/Diff (m)	Site	DB

Established: 1992
Plant Size (ft²): 0
Employment: 3

--Details--
Description: COMMERCIAL PRINTING, NOT ELSEWHERE CLASSIFIED
SIC/NAICS Code: 2759

Description: SIGNS AND ADVERTISING SPECIALTIES
SIC/NAICS Code: 3993

Map Key	Number of Records	Direction/ Distance (m)	Elev/Diff (m)	Site	DB
42	4 of 55	WNW/103.8	67.9 / 0.93	AVESTIN INC. 2615 LANCASTER RD UNIT 25 OTTAWA ON K1B 5N2	SCT

Established: 1990
Plant Size (ft²): 0
Employment: 6

--Details--
Description: INDUSTRIAL INSTRUMENTS FOR MEASUREMENT, DISPLAY, AND CONTROL OF PROCESS VARIABLES; & RELATED ITEMS
SIC/NAICS Code: 3823

Description: LABORATORY AND ANALYTICAL INSTRUMENTS
SIC/NAICS Code: 3826

Map Key	Number of Records	Direction/ Distance (m)	Elev/Diff (m)	Site	DB
42	5 of 55	WNW/103.8	67.9 / 0.93	BEYOND SIGNS 1-2615 Lancaster Rd Ottawa ON K1B 5N2	SCT

Established: 1992
Plant Size (ft²): 0
Employment: 5

--Details--
Description: Other Printing
SIC/NAICS Code: 323119

Description: Sign Manufacturing
SIC/NAICS Code: 339950

Map Key	Number of Records	Direction/ Distance (m)	Elev/Diff (m)	Site	DB
42	6 of 55	WNW/103.8	67.9 / 0.93	EATON'S IN-HOME CLEANING 49-153 2615 LANCASTER ROAD UNIT #7 OTTAWA ON K1B 5N2	GEN

Generator No: ON0283808
SIC Code: 9729
SIC Description: OTHER LAUND. SERV.
Approval Years: 92,93,94,95,96,97
PO Box No:
Country:
Status:
Co Admin:
Choice of Contact:
Phone No Admin:
Contaminated Facility:
MHSW Facility:

Map Key	Number of Records	Direction/ Distance (m)	Elev/Diff (m)	Site	DB

Detail(s)

Waste Class: 252
Waste Class Name: WASTE OILS & LUBRICANTS

---

42 | ***7 of 55*** | ***WNW/103.8*** | ***67.9 / 0.93*** | ***EATON'S IN-HOME CLEANING***
2615 LANCASTER ROAD UNIT 7
OTTAWA ON K1B 5N2 | ***GEN***

Generator No: ON0283808
SIC Code: 9729
SIC Description: OTHER LAUND. SERV.
Approval Years: 98,99,00,01
PO Box No:
Country:
Status:
Co Admin:
Choice of Contact:
Phone No Admin:
Contaminated Facility:
MHSW Facility:

Detail(s)

Waste Class: 252
Waste Class Name: WASTE OILS & LUBRICANTS

---

42 | ***8 of 55*** | ***WNW/103.8*** | ***67.9 / 0.93*** | ***ZIPPY PRINT 43-533***
2615 LANCASTER RD. #12
OTTAWA ON K1B 5N2 | ***GEN***

Generator No: ON1491607
SIC Code: 2821
SIC Description: PLATEMAKING, ETC.
Approval Years: 92,93,94,95,96,97,98
PO Box No:
Country:
Status:
Co Admin:
Choice of Contact:
Phone No Admin:
Contaminated Facility:
MHSW Facility:

Detail(s)

Waste Class: 264
Waste Class Name: PHOTOPROCESSING WASTES

---

42 | ***9 of 55*** | ***WNW/103.8*** | ***67.9 / 0.93*** | ***LABEL CENTRE, THE***
2615 LANCASTER ROAD, UNIT 23
OTTAWA ON K1B 5N2 | ***GEN***

Generator No: ON1990800
SIC Code: 2821
SIC Description: PLATEMAKING, ETC.
Approval Years: 95,96
PO Box No:
Country:
Status:

Map Key	Number of Records	Direction/ Distance (m)	Elev/Diff (m)	Site	DB

Co Admin:
Choice of Contact:
Phone No Admin:
Contaminated Facility:
MHSW Facility:

Detail(s)

Waste Class: 145
Waste Class Name: PAINT/PIGMENT/COATING RESIDUES

Waste Class: 252
Waste Class Name: WASTE OILS & LUBRICANTS

Map Key	Number of Records	Direction/ Distance (m)	Elev/Diff (m)	Site	DB
42	10 of 55	WNW/103.8	67.9 / 0.93	LABEL (OUT OF BUS) 2615 LANCASTER ROAD, UNIT 23 OTTAWA ON K1B 5N2	GEN

Generator No: ON1990800
SIC Code: 2821
SIC Description: PLATEMAKING, ETC.
Approval Years: 97,98
PO Box No:
Country:
Status:
Co Admin:
Choice of Contact:
Phone No Admin:
Contaminated Facility:
MHSW Facility:

Detail(s)

Waste Class: 145
Waste Class Name: PAINT/PIGMENT/COATING RESIDUES

Waste Class: 252
Waste Class Name: WASTE OILS & LUBRICANTS

Map Key	Number of Records	Direction/ Distance (m)	Elev/Diff (m)	Site	DB
42	11 of 55	WNW/103.8	67.9 / 0.93	ZIPPY PRINT 2615 LANCASTER ROAD, UNIT 12 OTTAWA ON K1B 5N2	GEN

Generator No: ON1491607
SIC Code: 2821
SIC Description: PLATEMAKING, ETC.
Approval Years: 99,00,01
PO Box No:
Country:
Status:
Co Admin:
Choice of Contact:
Phone No Admin:
Contaminated Facility:
MHSW Facility:

Detail(s)

Waste Class: 264
Waste Class Name: PHOTOPROCESSING WASTES

Map Key	Number of Records	Direction/ Distance (m)	Elev/Diff (m)	Site	DB
42	12 of 55	WNW/103.8	67.9 / 0.93	SHRED-IT 2615 LANCASTER ROAD OTTAWA ON K1B 5N2	GEN

Generator No: ON1499502
SIC Code: 9953
SIC Description: JANITORIAL SERVICES
Approval Years: 00,01
PO Box No:
Country:
Status:
Co Admin:
Choice of Contact:
Phone No Admin:
Contaminated Facility:
MHSW Facility:

Detail(s)

Waste Class: 252
Waste Class Name: WASTE OILS & LUBRICANTS

Map Key	Number of Records	Direction/ Distance (m)	Elev/Diff (m)	Site	DB
42	13 of 55	WNW/103.8	67.9 / 0.93	Eaton Yale Ltd 2615 Lancaster Rd, Unit 26 Ottawa ON K1B 5N2	GEN

Generator No: ON3985067
SIC Code:
SIC Description:
Approval Years: 04
PO Box No:
Country:
Status:
Co Admin:
Choice of Contact:
Phone No Admin:
Contaminated Facility:
MHSW Facility:

Map Key	Number of Records	Direction/ Distance (m)	Elev/Diff (m)	Site	DB
42	14 of 55	WNW/103.8	67.9 / 0.93	Fridgen Fenestration Ltd. 2615 Lancaster Rd Unit 12 Ottawa ON K1B 5N2	SCT

Established: 01-SEP-81
Plant Size (ft²):
Employment:

--Details--
Description: Finish Carpentry Contractors
SIC/NAICS Code: 238350

Description: Wood Window and Door Manufacturing
SIC/NAICS Code: 321911

Description: Lumber, Plywood and Millwork Wholesaler-Distributors
SIC/NAICS Code: 416320

Description: Other Specialty-Line Building Supplies Wholesaler-Distributors
SIC/NAICS Code: 416390

Description: Wood Window and Door Manufacturing
SIC/NAICS Code: 321911

Map Key	Number of Records	Direction/ Distance (m)	Elev/Diff (m)	Site	DB
42	15 of 55	WNW/103.8	67.9 / 0.93	Miller McConnell Signs Inc. 2615 Lancaster Rd Unit 2 Ottawa ON K1B 5N2	SCT

Established: 01-AUG-92
Plant Size (ft²):
Employment:

--Details--
Description: Sign Manufacturing
SIC/NAICS Code: 339950

Map Key	Number of Records	Direction/ Distance (m)	Elev/Diff (m)	Site	DB
42	16 of 55	WNW/103.8	67.9 / 0.93	Eaton Yale Co. 2615 Lancaster Rd, Unit 26 Ottawa ON K1B 5N2	GEN

Generator No: ON3985067
SIC Code:
SIC Description:
Approval Years: 06
PO Box No:
Country:
Status:
Co Admin:
Choice of Contact:
Phone No Admin:
Contaminated Facility:
MHSW Facility:

Detail(s)

Waste Class: 252
Waste Class Name: WASTE OILS & LUBRICANTS

Map Key	Number of Records	Direction/ Distance (m)	Elev/Diff (m)	Site	DB
42	17 of 55	WNW/103.8	67.9 / 0.93	Eaton Electrical - Div. of Eaton Corp. 2615 Lancaster Rd Unit 26 Ottawa ON K1B 5N2	PAP

Company ID: 272180359
Status: Inactive
Type:
Operation:
Status Desc:
Effluent Pollution Control:
Company Name:
Division:
Company Mailing Address:
Mailing Address: 2615 Lancaster Rd, Unit 26, Ottawa ON K1B 5N2
Mill Mailing Address:
Mill Notes:
History:
Company History:
Year: 2009
Description:
Website:

Map Key	Number of Records	Direction/ Distance (m)	Elev/Diff (m)	Site	DB
42	18 of 55	WNW/103.8	67.9 / 0.93	996838 Ontario Inc 2615 Lancaster Road Unit 3 Ottawa ON K1B 5N2	GEN

Generator No: ON3431853

Map Key	Number of Records	Direction/ Distance (m)	Elev/Diff (m)	Site	DB

SIC Code: 323113 323115 323119
SIC Description: Commercial Screen Printing, Digital Printing, Other Printing
Approval Years: 07,08
PO Box No:
Country:
Status:
Co Admin:
Choice of Contact:
Phone No Admin:
Contaminated Facility:
MHSW Facility:

Detail(s)

Waste Class: 265
Waste Class Name: GRAPHIC ART WASTES

42	19 of 55	WNW/103.8	67.9 / 0.93	Peak Sportswear 2615 Lancaster Rd Unit 20 Ottawa ON K1B 5N2	SCT

Established: 01-SEP-94
Plant Size (ft²):
Employment:

--Details--
Description: Other Men's and Boys' Cut and Sew Clothing Manufacturing
SIC/NAICS Code: 315229

Description: Other Men's and Boys' Cut and Sew Clothing Manufacturing
SIC/NAICS Code: 315229

Description: Other Women's and Girls' Cut and Sew Clothing Manufacturing
SIC/NAICS Code: 315239

42	20 of 55	WNW/103.8	67.9 / 0.93	Keitel Furniture Repair Ltd. 2615 Lancaster Rd Unit Unit 31 Ottawa ON K1B 5N2	EBR

EBR Registry No: 011-5450
Ministry Ref No: 5062-8PBQGS
Notice Type: Instrument Proposal
Notice Stage:
Notice Date:
Proposal Date: December 23, 2011
Year: 2011
Instrument Type: (EPA Part II.1) - Environmental Compliance Approval (project type: air)
Off Instrument Name:
Posted By:
Company Name:
Site Address:
Location Other:
Proponent Name:
Proponent Address: 2615 Lancaster Road Unit 31 Ottawa Ontario Canada K1B 5N2
Comment Period:
URL:
Decision Posted:
Exception Posted:
Section:
Act 1:
Act 2:
Site Location Map:

Site Location Details:

2615 Lancaster Road Unit Unit 31 Ottawa K1B 5N2

Map Key	Number of Records	Direction/ Distance (m)	Elev/Diff (m)	Site	DB
42	21 of 55	WNW/103.8	67.9 / 0.93	2615 LANCASTER ROAD, UNIT 18 OTTAWA ON K1B 5N2	HINC

External File Num:	FS INC 0801-00012
Fuel Occurrence Type:	Pipeline Strike
Date of Occurrence:	12/7/2007
Fuel Type Involved:	Natural Gas
Status Desc:	Completed - Causal Analysis(End)
Job Type Desc:	Incident/Near-Miss Occurrence (FS)
Oper. Type Involved:	Construction Site (pipeline strike)
Service Interruptions:	Yes
Property Damage:	Yes
Fuel Life Cycle Stage:	Transmission, Distribution and Transportation
Root Cause:	Root Cause: Equipment/Material/Component:No Procedures:Yes Maintenance:No Design:No Training: Yes Management:Yes Human Factors:Yes
Reported Details:	
Fuel Category:	Gaseous Fuel
Occurrence Type:	Incident
Affiliation:	Industry Stakeholder (Licensee/Registration/Certificate Holder, Facility Owner, etc.)
County Name:	Ottawa
Approx. Quant. Rel:	
Nearby body of water:	
Enter Drainage Syst.:	
Approx. Quant. Unit:	
Environmental Impact:	

Map Key	Number of Records	Direction/ Distance (m)	Elev/Diff (m)	Site	DB
42	22 of 55	WNW/103.8	67.9 / 0.93	996838 Ontario Inc 2615 Lancaster Road Unit 3 Ottawa ON	GEN

Generator No:	ON3431853
SIC Code:	323113, 323115, 323119
SIC Description:	Commercial Screen Printing, Digital Printing, Other Printing
Approval Years:	2009
PO Box No:	
Country:	
Status:	
Co Admin:	
Choice of Contact:	
Phone No Admin:	
Contaminated Facility:	
MHSW Facility:	

Detail(s)

Waste Class:	265
Waste Class Name:	GRAPHIC ART WASTES

Map Key	Number of Records	Direction/ Distance (m)	Elev/Diff (m)	Site	DB
42	23 of 55	WNW/103.8	67.9 / 0.93	Eaton Yale Company 2615 Lancaster Rd, Unit 26 Ottawa ON	GEN

Generator No:	ON3985067
SIC Code:	232510
SIC Description:	
Approval Years:	2009
PO Box No:	
Country:	
Status:	
Co Admin:	
Choice of Contact:	

Map Key	Number of Records	Direction/ Distance (m)	Elev/Diff (m)	Site	DB

Phone No Admin:
Contaminated Facility:
MHSW Facility:

Detail(s)

Waste Class: 252
Waste Class Name: WASTE OILS & LUBRICANTS

42	***24 of 55***	***WNW/103.8***	***67.9 / 0.93***	***Keitel Furniture Repair Ltd.*** ***31-2615 Lancaster Road*** ***Ottawa ON***	***GEN***

Generator No: ON5696108
SIC Code: 321999
SIC Description: ALL OTHER MISCELLANEOUS WOOD PRODUCT MANUFACTURING
Approval Years: 2013
PO Box No:
Country:
Status:
Co Admin:
Choice of Contact:
Phone No Admin:
Contaminated Facility:
MHSW Facility:

Detail(s)

Waste Class: 211
Waste Class Name: AROMATIC SOLVENTS

42	***25 of 55***	***WNW/103.8***	***67.9 / 0.93***	***Eaton Yale Company*** ***2615 Lancaster Rd, Unit 26*** ***Ottawa ON***	***GEN***

Generator No: ON3985067
SIC Code: 232510
SIC Description:
Approval Years: 2010
PO Box No:
Country:
Status:
Co Admin:
Choice of Contact:
Phone No Admin:
Contaminated Facility:
MHSW Facility:

Detail(s)

Waste Class: 252
Waste Class Name: WASTE OILS & LUBRICANTS

42	***26 of 55***	***WNW/103.8***	***67.9 / 0.93***	***Futech*** ***2615 Lancaster*** ***Ottawa ON K1B 5N2***	***GEN***

Generator No: ON2885714
SIC Code: 811310
SIC Description: Commercial and Industrial Machinery and Equipment (except Automotive and Electronic) Repair and Maintenance
Approval Years: 2010

Map Key	Number of Records	Direction/ Distance (m)	Elev/Diff (m)	Site	DB

PO Box No:
Country:
Status:
Co Admin:
Choice of Contact:
Phone No Admin:
Contaminated Facility:
MHSW Facility:

Detail(s)

Waste Class: 213
Waste Class Name: PETROLEUM DISTILLATES

42	27 of 55	WNW/103.8	67.9 / 0.93	**996838 Ontario Inc** **2615 Lancaster Road Unit 3** **Ottawa ON**	GEN

Generator No: ON3431853
SIC Code: 323113, 323115, 323119
SIC Description: Commercial Screen Printing, Digital Printing, Other Printing
Approval Years: 2010
PO Box No:
Country:
Status:
Co Admin:
Choice of Contact:
Phone No Admin:
Contaminated Facility:
MHSW Facility:

Detail(s)

Waste Class: 265
Waste Class Name: GRAPHIC ART WASTES

42	28 of 55	WNW/103.8	67.9 / 0.93	**Eaton Yale Company** **2615 Lancaster Rd, Unit 26** **Ottawa ON**	GEN

Generator No: ON3985067
SIC Code: 232510
SIC Description:
Approval Years: 2011
PO Box No:
Country:
Status:
Co Admin:
Choice of Contact:
Phone No Admin:
Contaminated Facility:
MHSW Facility:

Detail(s)

Waste Class: 252
Waste Class Name: WASTE OILS & LUBRICANTS

42	29 of 55	WNW/103.8	67.9 / 0.93	**996838 Ontario Inc** **2615 LANCASTER ROAD UNIT 2** **Ottawa ON K1B 5N2**	GEN

Generator No: ON3431853
SIC Code: 323113, 323115, 323119
SIC Description: Commercial Screen Printing, Digital Printing, Other Printing
Approval Years: 2011
PO Box No:
Country:
Status:
Co Admin:
Choice of Contact:
Phone No Admin:
Contaminated Facility:
MHSW Facility:

Detail(s)

Waste Class: 265
Waste Class Name: GRAPHIC ART WASTES

---

42 | ***30 of 55*** | ***WNW/103.8*** | ***67.9 / 0.93*** | ***Keitel Furniture Repair Ltd.***
31-2615 Lancaster Road
Ottawa ON K1B 5N2 | ***GEN***

Generator No: ON5696108
SIC Code: 321999
SIC Description:
Approval Years: 2011
PO Box No:
Country:
Status:
Co Admin:
Choice of Contact:
Phone No Admin:
Contaminated Facility:
MHSW Facility:

---

42 | ***31 of 55*** | ***WNW/103.8*** | ***67.9 / 0.93*** | ***Keitel Furniture Repair Ltd.***
31-2615 Lancaster Road
Ottawa ON K1B 5N2 | ***GEN***

Generator No: ON5696108
SIC Code: 321999
SIC Description: All Other Miscellaneous Wood Product Manufacturing
Approval Years: 2012
PO Box No:
Country:
Status:
Co Admin:
Choice of Contact:
Phone No Admin:
Contaminated Facility:
MHSW Facility:

---

42 | ***32 of 55*** | ***WNW/103.8*** | ***67.9 / 0.93*** | ***996838 Ontario Inc***
2615 LANCASTER ROAD UNIT 2
Ottawa ON K1B 5N2 | ***GEN***

Generator No: ON3431853
SIC Code: 323113, 323115, 323119
SIC Description: Commercial Screen Printing, Digital Printing, Other Printing
Approval Years: 2012
PO Box No:
Country:

Map Key	Number of Records	Direction/ Distance (m)	Elev/Diff (m)	Site	DB

Status:
Co Admin:
Choice of Contact:
Phone No Admin:
Contaminated Facility:
MHSW Facility:

Detail(s)

Waste Class: 265
Waste Class Name: GRAPHIC ART WASTES

Map Key	Number of Records	Direction/ Distance (m)	Elev/Diff (m)	Site	DB
42	33 of 55	WNW/103.8	67.9 / 0.93	***Eaton Industries (Canada) Company*** ***2615 Lancaster Rd, Unit 26*** ***Ottawa ON K1B 5N2***	GEN

Generator No: ON3985067
SIC Code: 232510
SIC Description:
Approval Years: 2012
PO Box No:
Country:
Status:
Co Admin:
Choice of Contact:
Phone No Admin:
Contaminated Facility:
MHSW Facility:

Detail(s)

Waste Class: 252
Waste Class Name: WASTE OILS & LUBRICANTS

Map Key	Number of Records	Direction/ Distance (m)	Elev/Diff (m)	Site	DB
42	34 of 55	WNW/103.8	67.9 / 0.93	***Futech ottawa inc*** ***2615 Lancaster Rd. Unit 16*** ***Ottawa ON***	GEN

Generator No: ON2885714
SIC Code: 811310
SIC Description: Commercial and Industrial Machinery and Equipment (except Automotive and Electronic) Repair and Maintenance
Approval Years: 2012
PO Box No:
Country:
Status:
Co Admin:
Choice of Contact:
Phone No Admin:
Contaminated Facility:
MHSW Facility:

Detail(s)

Waste Class: 213
Waste Class Name: PETROLEUM DISTILLATES

Map Key	Number of Records	Direction/ Distance (m)	Elev/Diff (m)	Site	DB
42	35 of 55	WNW/103.8	67.9 / 0.93	***Keitel Furniture Repair Ltd.*** ***2615 Lancaster Road Unit Unit 31 Ottawa K1B 5N2 CITY OF OTTAWA*** ***ON***	EBR

Map Key	Number of Records	Direction/ Distance (m)	Elev/Diff (m)	Site	DB

EBR Registry No: 011-5450
Ministry Ref No: 5062-8PBQGS
Notice Type: Instrument Decision
Notice Stage:
Notice Date: March 27, 2014
Proposal Date: December 23, 2011
Year: 2011
Instrument Type: (EPA Part II.1-air) - Environmental Compliance Approval (project type: air)
Off Instrument Name:
Posted By:
Company Name: Keitel Furniture Repair Ltd.
Site Address:
Location Other:
Proponent Name:
Proponent Address: 2615 Lancaster Road , Unit 31, Ottawa Ontario, Canada K1B 5N2
Comment Period:
URL:
Decision Posted:
Exception Posted:
Section:
Act 1:
Act 2:
Site Location Map:

Site Location Details:

2615 Lancaster Road Unit Unit 31 Ottawa K1B 5N2 CITY OF OTTAWA

42	36 of 55	WNW/103.8	67.9 / 0.93	**2615 Lancaster Road** **Ottawa ON**	EHS

Order No: 20140728048
Status: C
Report Type: Standard Report
Report Date: 01-AUG-14
Date Received: 28-JUL-14
Previous Site Name:
Lot/Building Size: 5.7 acres
Additional Info Ordered: Fire Insur. Maps and/or Site Plans; Topographic Maps; City Directory
Nearest Intersection:
Municipality:
Client Prov/State: ON
Search Radius (km): .25
X: -75.610382
Y: 45.399296

42	37 of 55	WNW/103.8	67.9 / 0.93	**Eaton Industries (Canada) Company** **2615 Lancaster Rd, Unit 26** **Ottawa ON**	GEN

Generator No: ON3985067
SIC Code: 232510
SIC Description: ELECTRICAL WORK
Approval Years: 2013
PO Box No:
Country:
Status:
Co Admin:
Choice of Contact:
Phone No Admin:
Contaminated Facility:
MHSW Facility:

Detail(s)

Waste Class: 252
Waste Class Name: WASTE OILS & LUBRICANTS

42	38 of 55	WNW/103.8	67.9 / 0.93	**KONE INC** **2615 Lancaster Rd Unit 12** **Ottawa ON**	GEN

Generator No: ON9457723
SIC Code: 238291
SIC Description: ELEVATOR AND ESCALATOR INSTALLATION CONTRACTORS
Approval Years: 2013
PO Box No:
Country:
Status:
Co Admin:
Choice of Contact:
Phone No Admin:
Contaminated Facility:
MHSW Facility:

Detail(s)

Waste Class: 251
Waste Class Name: OIL SKIMMINGS & SLUDGES

Waste Class: 252
Waste Class Name: WASTE OILS & LUBRICANTS

42	39 of 55	WNW/103.8	67.9 / 0.93	**Futech ottawa inc** **2615 Lancaster Rd. Unit 16** **Ottawa ON**	GEN

Generator No: ON2885714
SIC Code: 811310
SIC Description: COMMERCIAL AND INDUSTRIAL MACHINERY AND EQUIPMENT (EXCEPT AUTOMOTIVE AND ELECTRONIC) REPAIR AND MAINTENANCE
Approval Years: 2013
PO Box No:
Country:
Status:
Co Admin:
Choice of Contact:
Phone No Admin:
Contaminated Facility:
MHSW Facility:

Detail(s)

Waste Class: 213
Waste Class Name: PETROLEUM DISTILLATES

42	40 of 55	WNW/103.8	67.9 / 0.93	**Futech ottawa inc** **2615 Lancaster Rd. Unit 16** **Ottawa ON K1B 5N2**	GEN

Generator No: ON2885714
SIC Code: 811310
SIC Description: COMMERCIAL AND INDUSTRIAL MACHINERY AND EQUIPMENT (EXCEPT AUTOMOTIVE AND ELECTRONIC) REPAIR AND MAINTENANCE
Approval Years: 2016
PO Box No:
Country: Canada
Status:
Co Admin: annie despres
Choice of Contact: CO_ADMIN
Phone No Admin: 613-244-1595 Ext.
Contaminated Facility: No
MHSW Facility: No

Map Key	Number of Records	Direction/ Distance (m)	Elev/Diff (m)	Site	DB

Detail(s)

Waste Class: 213
Waste Class Name: PETROLEUM DISTILLATES

42	41 of 55	WNW/103.8	67.9 / 0.93	**KONE INC** **2615 Lancaster Rd Unit 12** **Ottawa ON K1B 5N2**	GEN

Generator No: ON9457723
SIC Code: 238291
SIC Description: ELEVATOR AND ESCALATOR INSTALLATION CONTRACTORS
Approval Years: 2015
PO Box No:
Country: Canada
Status:
Co Admin: Shawna Barkey
Choice of Contact: CO_ADMIN
Phone No Admin: 613-225-8222 Ext.
Contaminated Facility: No
MHSW Facility: No

Detail(s)

Waste Class: 252
Waste Class Name: WASTE OILS & LUBRICANTS

Waste Class: 145
Waste Class Name: PAINT/PIGMENT/COATING RESIDUES

Waste Class: 122
Waste Class Name: ALKALINE WASTES - OTHER METALS

Waste Class: 213
Waste Class Name: PETROLEUM DISTILLATES

Waste Class: 251
Waste Class Name: OIL SKIMMINGS & SLUDGES

42	42 of 55	WNW/103.8	67.9 / 0.93	**Eaton Industries (Canada) Company** **2615 Lancaster Rd, Unit 26** **Ottawa ON K1B 5N2**	GEN

Generator No: ON3985067
SIC Code: 232510
SIC Description: ELECTRICAL WORK
Approval Years: 2015
PO Box No:
Country: Canada
Status:
Co Admin: Donna L Smith
Choice of Contact: CO_ADMIN
Phone No Admin: 613-739-1115 Ext.2875
Contaminated Facility: No
MHSW Facility: No

Detail(s)

Waste Class: 252
Waste Class Name: WASTE OILS & LUBRICANTS

Map Key	Number of Records	Direction/ Distance (m)	Elev/Diff (m)	Site	DB
42	43 of 55	WNW/103.8	67.9 / 0.93	Futech ottawa inc 2615 Lancaster Rd. Unit 16 Ottawa ON K1B 5N2	GEN

Generator No: ON2885714
SIC Code: 811310
SIC Description: COMMERCIAL AND INDUSTRIAL MACHINERY AND EQUIPMENT (EXCEPT AUTOMOTIVE AND ELECTRONIC) REPAIR AND MAINTENANCE
Approval Years: 2015
PO Box No:
Country: Canada
Status:
Co Admin: annie despres
Choice of Contact: CO_ADMIN
Phone No Admin: 613-244-1595 Ext.
Contaminated Facility: No
MHSW Facility: No

Detail(s)

Waste Class: 213
Waste Class Name: PETROLEUM DISTILLATES

Map Key	Number of Records	Direction/ Distance (m)	Elev/Diff (m)	Site	DB
42	44 of 55	WNW/103.8	67.9 / 0.93	KONE INC 2615 Lancaster Rd Unit 12 Ottawa ON K1B 5N2	GEN

Generator No: ON9457723
SIC Code: 238291
SIC Description: ELEVATOR AND ESCALATOR INSTALLATION CONTRACTORS
Approval Years: 2016
PO Box No:
Country: Canada
Status:
Co Admin: Kyle Bosley
Choice of Contact: CO_ADMIN
Phone No Admin: 613-225-8222 Ext.
Contaminated Facility: No
MHSW Facility: No

Detail(s)

Waste Class: 145
Waste Class Name: PAINT/PIGMENT/COATING RESIDUES

Waste Class: 252
Waste Class Name: WASTE OILS & LUBRICANTS

Waste Class: 213
Waste Class Name: PETROLEUM DISTILLATES

Waste Class: 122
Waste Class Name: ALKALINE WASTES - OTHER METALS

Waste Class: 251
Waste Class Name: OIL SKIMMINGS & SLUDGES

Map Key	Number of Records	Direction/ Distance (m)	Elev/Diff (m)	Site	DB
42	45 of 55	WNW/103.8	67.9 / 0.93	Eaton Industries (Canada) Company 2615 Lancaster Rd, Unit 26 Ottawa ON K1B 5N2	GEN

Generator No: ON3985067
SIC Code: 232510

SIC Description:	ELECTRICAL WORK
Approval Years:	2016
PO Box No:	
Country:	Canada
Status:	
Co Admin:	Donna L Smith
Choice of Contact:	CO_ADMIN
Phone No Admin:	613-739-1115 Ext.2875
Contaminated Facility:	No
MHSW Facility:	No

Detail(s)

Waste Class:	252
Waste Class Name:	WASTE OILS & LUBRICANTS

Map Key	Number of Records	Direction/ Distance (m)	Elev/Diff (m)	Site	DB
42	46 of 55	WNW/103.8	67.9 / 0.93	***MINTO PROPERTIES INC.*** ***2615 LANCASTER ROAD UNIT 31*** ***OTTAWA ON K1B 5N2***	GEN

Generator No:	ON2695559
SIC Code:	531310
SIC Description:	REAL ESTATE PROPERTY MANAGERS
Approval Years:	2014
PO Box No:	
Country:	Canada
Status:	
Co Admin:	
Choice of Contact:	CO_OFFICIAL
Phone No Admin:	
Contaminated Facility:	No
MHSW Facility:	No

Detail(s)

Waste Class:	146
Waste Class Name:	OTHER SPECIFIED INORGANICS
Waste Class:	145
Waste Class Name:	PAINT/PIGMENT/COATING RESIDUES
Waste Class:	263
Waste Class Name:	ORGANIC LABORATORY CHEMICALS
Waste Class:	241
Waste Class Name:	HALOGENATED SOLVENTS
Waste Class:	331
Waste Class Name:	WASTE COMPRESSED GASES

Map Key	Number of Records	Direction/ Distance (m)	Elev/Diff (m)	Site	DB
42	47 of 55	WNW/103.8	67.9 / 0.93	***Futech ottawa inc*** ***2615 Lancaster Rd. Unit 16*** ***Ottawa ON K1B 5N2***	GEN

Generator No:	ON2885714
SIC Code:	811310
SIC Description:	COMMERCIAL AND INDUSTRIAL MACHINERY AND EQUIPMENT (EXCEPT AUTOMOTIVE AND ELECTRONIC) REPAIR AND MAINTENANCE
Approval Years:	2014
PO Box No:	
Country:	Canada
Status:	
Co Admin:	annie despres

Map Key	Number of Records	Direction/ Distance (m)	Elev/Diff (m)	Site	DB

Choice of Contact: CO_ADMIN
Phone No Admin: 613-244-1595 Ext.
Contaminated Facility: No
MHSW Facility: No

Detail(s)

Waste Class: 213
Waste Class Name: PETROLEUM DISTILLATES

42	48 of 55	WNW/103.8	67.9 / 0.93	**KONE INC** **2615 Lancaster Rd Unit 12** **Ottawa ON K1B 5N2**	GEN

Generator No: ON9457723
SIC Code: 238291
SIC Description: ELEVATOR AND ESCALATOR INSTALLATION CONTRACTORS
Approval Years: 2014
PO Box No:
Country: Canada
Status:
Co Admin: Shawna Barkey
Choice of Contact: CO_ADMIN
Phone No Admin: 613-225-8222 Ext.
Contaminated Facility: No
MHSW Facility: No

Detail(s)

Waste Class: 252
Waste Class Name: WASTE OILS & LUBRICANTS

Waste Class: 251
Waste Class Name: OIL SKIMMINGS & SLUDGES

42	49 of 55	WNW/103.8	67.9 / 0.93	**Eaton Industries (Canada) Company** **2615 Lancaster Rd, Unit 26** **Ottawa ON K1B 5N2**	GEN

Generator No: ON3985067
SIC Code: 232510
SIC Description: ELECTRICAL WORK
Approval Years: 2014
PO Box No:
Country: Canada
Status:
Co Admin: Donna L Smith
Choice of Contact: CO_ADMIN
Phone No Admin: 613-739-1115 Ext.2875
Contaminated Facility: No
MHSW Facility: No

Detail(s)

Waste Class: 252
Waste Class Name: WASTE OILS & LUBRICANTS

42	50 of 55	WNW/103.8	67.9 / 0.93	**Eaton Industries (Canada) Company E-ESS** **2615 Lancaster Rd, Unit 26** **Ottawa ON K1B 5N2**	GEN

Map Key	Number of Records	Direction/ Distance (m)	Elev/Diff (m)	Site	DB

Generator No: ON3985067
SIC Code:
SIC Description:
Approval Years: As of Dec 2018
PO Box No:
Country: Canada
Status: Registered
Co Admin:
Choice of Contact:
Phone No Admin:
Contaminated Facility:
MHSW Facility:

Detail(s)

Waste Class: 252 L
Waste Class Name: Waste crankcase oils and lubricants

Waste Class: 252 T
Waste Class Name: Waste crankcase oils and lubricants

Map Key	Number of Records	Direction/ Distance (m)	Elev/Diff (m)	Site	DB
42	51 of 55	WNW/103.8	67.9 / 0.93	**Futech ottawa inc** **2615 Lancaster Rd. Unit 16** **Ottawa ON K1B 5N2**	GEN

Generator No: ON2885714
SIC Code:
SIC Description:
Approval Years: As of Dec 2018
PO Box No:
Country: Canada
Status: Registered
Co Admin:
Choice of Contact:
Phone No Admin:
Contaminated Facility:
MHSW Facility:

Detail(s)

Waste Class: 213 H
Waste Class Name: Petroleum distillates

Waste Class: 213 I
Waste Class Name: Petroleum distillates

Waste Class: 213 T
Waste Class Name: Petroleum distillates

Waste Class: 251 L
Waste Class Name: Waste oils/sludges (petroleum based)

Map Key	Number of Records	Direction/ Distance (m)	Elev/Diff (m)	Site	DB
42	52 of 55	WNW/103.8	67.9 / 0.93	**KONE INC** **2615 Lancaster Rd Unit 12** **Ottawa ON K1B 5N2**	GEN

Generator No: ON9457723
SIC Code:
SIC Description:
Approval Years: As of Dec 2018
PO Box No:
Country: Canada
Status: Registered

Co Admin:
Choice of Contact:
Phone No Admin:
Contaminated Facility:
MHSW Facility:

Detail(s)

Waste Class: 122 C
Waste Class Name: Alkaline slutions - containing other metals and non-metals (not cyanide)

Waste Class: 145 I
Waste Class Name: Wastes from the use of pigments, coatings and paints

Waste Class: 213 I
Waste Class Name: Petroleum distillates

Waste Class: 251 L
Waste Class Name: Waste oils/sludges (petroleum based)

Waste Class: 252 L
Waste Class Name: Waste crankcase oils and lubricants

---

42 | ***53 of 55*** | ***WNW/103.8*** | ***67.9 / 0.93*** | ***2615 Lancaster Rd Ottawa ON K1B 5N2*** | ***EHS***

Order No: 20180822205
Status: C
Report Type: Custom Report
Report Date: 30-AUG-18
Date Received: 22-AUG-18
Previous Site Name:
Lot/Building Size:
Additional Info Ordered: Fire Insur. Maps and/or Site Plans; Topographic Maps; City Directory; Aerial Photos
Nearest Intersection:
Municipality:
Client Prov/State: ON
Search Radius (km): .25
X: -75.610451
Y: 45.399304

---

42 | ***54 of 55*** | ***WNW/103.8*** | ***67.9 / 0.93*** | ***Eaton Industries (Canada) Company E-ESS 2615 Lancaster Rd, Unit 26 Ottawa ON K1B 5N2*** | ***GEN***

Generator No: ON3985067
SIC Code:
SIC Description:
Approval Years: As of Jul 2020
PO Box No:
Country: Canada
Status: Registered
Co Admin:
Choice of Contact:
Phone No Admin:
Contaminated Facility:
MHSW Facility:

Detail(s)

Waste Class: 252 L
Waste Class Name: Waste crankcase oils and lubricants

Waste Class: 252 T
Waste Class Name: Waste crankcase oils and lubricants

Map Key	Number of Records	Direction/ Distance (m)	Elev/Diff (m)	Site	DB
42	55 of 55	WNW/103.8	67.9 / 0.93	KONE INC 2615 Lancaster Rd Unit 12 Ottawa ON K1B 5N2	GEN

Generator No: ON9457723
SIC Code:
SIC Description:
Approval Years: As of Jul 2020
PO Box No:
Country: Canada
Status: Registered
Co Admin:
Choice of Contact:
Phone No Admin:
Contaminated Facility:
MHSW Facility:

Detail(s)

Waste Class: 252 L
Waste Class Name: Waste crankcase oils and lubricants

Waste Class: 145 I
Waste Class Name: Wastes from the use of pigments, coatings and paints

Waste Class: 122 C
Waste Class Name: Alkaline slutions - containing other metals and non-metals (not cyanide)

Waste Class: 251 L
Waste Class Name: Waste oils/sludges (petroleum based)

Waste Class: 213 I
Waste Class Name: Petroleum distillates

Map Key	Number of Records	Direction/ Distance (m)	Elev/Diff (m)	Site	DB
43	1 of 1	SW/105.2	68.2 / 1.23	2700 Lancaster Rd Ottawa ON K1B4T7	EHS

Order No: 20150316069
Status: C
Report Type: Site Report
Report Date: 17-MAR-15
Date Received: 16-MAR-15
Previous Site Name:
Lot/Building Size:
Additional Info Ordered:
Nearest Intersection:
Municipality:
Client Prov/State: IL
Search Radius (km): .001
X: -75.607961
Y: 45.397362

Map Key	Number of Records	Direction/ Distance (m)	Elev/Diff (m)	Site	DB
44	1 of 1	NNW/111.5	65.9 / -1.07	1280 Leeds Avenue Ottawa ON K1B 3W3	EHS

Order No: 20090916006
Status: C
Report Type: Site Report
Report Date: 9/17/2009
Date Received: 9/16/2009
Previous Site Name:
Lot/Building Size:
Additional Info Ordered: Fire Insur. Maps and/or Sire Plans; City Directory
Nearest Intersection:
Municipality:
Client Prov/State: QC
Search Radius (km): 0.25
X: -75.607055
Y: 45.401772

Map Key	Number of Records	Direction/ Distance (m)	Elev/Diff (m)	Site	DB
45	1 of 1	ENE/111.6	64.9 / -2.07	2750 SHEFFIELD RD Ottawa ON	WWIS

Well ID:	7307310	**Flowing (Y/N):**	
Construction Date:		**Flow Rate:**	
Use 1st:	Test Hole	**Data Entry Status:**	
Use 2nd:	Monitoring	**Data Src:**	
Final Well Status:	Monitoring and Test Hole	**Date Received:**	12-Mar-2018 00:00:00
Water Type:		**Selected Flag:**	TRUE
Casing Material:		**Abandonment Rec:**	
Audit No:	Z277449	**Contractor:**	7241
Tag:	A189791	**Form Version:**	7
Constructn Method:		**Owner:**	
Elevation (m):		**County:**	OTTAWA-CARLETON
Elevatn Reliabilty:		**Lot:**	
Depth to Bedrock:		**Concession:**	
Well Depth:		**Concession Name:**	
Overburden/Bedrock:		**Easting NAD83:**	
Pump Rate:		**Northing NAD83:**	
Static Water Level:		**Zone:**	
Clear/Cloudy:		**UTM Reliability:**	
Municipality:	OTTAWA CITY		
Site Info:			

PDF URL (Map):

Additional Detail(s) (Map)

Well Completed Date:	2018/02/02
Year Completed:	2018
Depth (m):	4.8768
Latitude:	45.3993260257222
Longitude:	-75.6049633895179
Path:	

Bore Hole Information

Bore Hole ID:	1006999987	**Elevation:**	
DP2BR:		**Elevrc:**	
Spatial Status:		**Zone:**	18
Code OB:		**East83:**	452652.00
Code OB Desc:		**North83:**	5027490.00
Open Hole:		**Org CS:**	UTM83
Cluster Kind:		**UTMRC:**	4
Date Completed:	02-Feb-2018 00:00:00	**UTMRC Desc:**	margin of error : 30 m - 100 m
Remarks:		**Location Method:**	wwr
Loc Method Desc:	on Water Well Record		
Elevrc Desc:			
Location Source Date:			
Improvement Location Source:			
Improvement Location Method:			
Source Revision Comment:			
Supplier Comment:			

Overburden and Bedrock Materials Interval

Formation ID:	1007222143
Layer:	3
Color:	6
General Color:	BROWN
Mat1:	05
Most Common Material:	CLAY
Mat2:	06
Mat2 Desc:	SILT
Mat3:	73

Mat3 Desc: HARD
Formation Top Depth: 4.0
Formation End Depth: 8.0
Formation End Depth UOM: ft

Overburden and Bedrock Materials Interval

Formation ID: 1007222144
Layer: 4
Color: 2
General Color: GREY
Mat1: 05
Most Common Material: CLAY
Mat2: 06
Mat2 Desc: SILT
Mat3: 85
Mat3 Desc: SOFT
Formation Top Depth: 8.0
Formation End Depth: 16.0
Formation End Depth UOM: ft

Overburden and Bedrock Materials Interval

Formation ID: 1007222141
Layer: 1
Color: 2
General Color: GREY
Mat1: 11
Most Common Material: GRAVEL
Mat2:
Mat2 Desc:
Mat3: 73
Mat3 Desc: HARD
Formation Top Depth: 0.0
Formation End Depth: 1.0
Formation End Depth UOM: ft

Overburden and Bedrock Materials Interval

Formation ID: 1007222142
Layer: 2
Color: 6
General Color: BROWN
Mat1: 28
Most Common Material: SAND
Mat2:
Mat2 Desc:
Mat3: 85
Mat3 Desc: SOFT
Formation Top Depth: 1.0
Formation End Depth: 4.0
Formation End Depth UOM: ft

Annular Space/Abandonment Sealing Record

Plug ID: 1007222154
Layer: 2
Plug From: 1.0

Plug To: 5.0
Plug Depth UOM: ft

Annular Space/Abandonment Sealing Record

Plug ID: 1007222153
Layer: 1
Plug From: 0.0
Plug To: 1.0
Plug Depth UOM: ft

Annular Space/Abandonment Sealing Record

Plug ID: 1007222152
Layer: 1
Plug From:
Plug To:
Plug Depth UOM: ft

Annular Space/Abandonment Sealing Record

Plug ID: 1007222155
Layer: 3
Plug From: 5.0
Plug To: 16.0
Plug Depth UOM: ft

Method of Construction & Well Use

Method Construction ID: 1007222151
Method Construction Code: B
Method Construction: Other Method
Other Method Construction: DIRECT PUSH

Pipe Information

Pipe ID: 1007222140
Casing No: 0
Comment:
Alt Name:

Construction Record - Casing

Casing ID: 1007222147
Layer: 1
Material: 5
Open Hole or Material: PLASTIC
Depth From: 0.0
Depth To: 6.0
Casing Diameter: 1.3799999952316284
Casing Diameter UOM: inch
Casing Depth UOM: ft

Construction Record - Screen

Screen ID: 1007222148

Layer: 1
Slot: 10
Screen Top Depth: 6.0
Screen End Depth: 16.0
Screen Material: 5
Screen Depth UOM: ft
Screen Diameter UOM: inch
Screen Diameter: 1.659999966621399

Water Details

Water ID: 1007222146
Layer:
Kind Code:
Kind:
Water Found Depth:
Water Found Depth UOM: ft

Hole Diameter

Hole ID: 1007222145
Diameter: 2.325000047683716
Depth From: 0.0
Depth To: 16.0
Hole Depth UOM: ft
Hole Diameter UOM: inch

Links

Bore Hole ID: 1006999987
Depth M: 4.8768
Year Completed: 2018
Well Completed Dt: 2018/02/02
Audit No: Z277449
Tag No: A189791
Contractor: 7241
Path: 730\7307310.pdf
Latitude: 45.3993260257222
Longitude: -75.6049633895179

---

46 | **1 of 1** | **NW/112.0** | **65.9 / -1.03** | **1250 - 1270 & 1280 Leeds Avenue Ottawa ON** | **EHS**

Order No: 20100125009
Status: C
Report Type: Custom Report
Report Date: 1/29/2010
Date Received: 1/25/2010
Previous Site Name:
Lot/Building Size:
Additional Info Ordered:
Nearest Intersection:
Municipality:
Client Prov/State: ON
Search Radius (km): 0.25
X: -75.608289
Y: 45.400326

---

47 | **1 of 1** | **NE/114.2** | **64.8 / -2.19** | **2750 SHEFFIELD Ottawa ON** | **WWIS**

Well ID: 7307313
Construction Date:
Use 1st: Test Hole
Use 2nd: Monitoring
Final Well Status: Monitoring and Test Hole
Water Type:
Casing Material:
Audit No: Z212331
Tag: A215909
Constructn Method:
Elevation (m):
Flowing (Y/N):
Flow Rate:
Data Entry Status:
Data Src:
Date Received: 12-Mar-2018 00:00:00
Selected Flag: TRUE
Abandonment Rec:
Contractor: 7241
Form Version: 7
Owner:
County: OTTAWA-CARLETON

Elevatn Reliabilty: ***Lot:***
Depth to Bedrock: ***Concession:***
Well Depth: ***Concession Name:***
Overburden/Bedrock: ***Easting NAD83:***
Pump Rate: ***Northing NAD83:***
Static Water Level: ***Zone:***
Clear/Cloudy: ***UTM Reliability:***
Municipality: OTTAWA CITY
Site Info:

PDF URL (Map):

Additional Detail(s) (Map)

Well Completed Date: 2018/02/01
Year Completed: 2018
Depth (m): 4.57
Latitude: 45.3994690908791
Longitude: -75.6051437942203
Path:

Bore Hole Information

Bore Hole ID: 1006999996 ***Elevation:***
DP2BR: ***Elevrc:***
Spatial Status: ***Zone:*** 18
Code OB: ***East83:*** 452638.00
Code OB Desc: ***North83:*** 5027506.00
Open Hole: ***Org CS:*** UTM83
Cluster Kind: ***UTMRC:*** 4
Date Completed: 01-Feb-2018 00:00:00 ***UTMRC Desc:*** margin of error : 30 m - 100 m
Remarks: ***Location Method:*** wwr
Loc Method Desc: on Water Well Record
Elevrc Desc:
Location Source Date:
Improvement Location Source:
Improvement Location Method:
Source Revision Comment:
Supplier Comment:

Overburden and Bedrock Materials Interval

Formation ID: 1007222187
Layer: 1
Color: 6
General Color: BROWN
Mat1: 28
Most Common Material: SAND
Mat2: 11
Mat2 Desc: GRAVEL
Mat3: 79
Mat3 Desc: PACKED
Formation Top Depth: 0.0
Formation End Depth: 1.2200000286102295
Formation End Depth UOM: m

Overburden and Bedrock Materials Interval

Formation ID: 1007222189
Layer: 3

Color:	2
General Color:	GREY
Mat1:	05
Most Common Material:	CLAY
Mat2:	28
Mat2 Desc:	SAND
Mat3:	85
Mat3 Desc:	SOFT
Formation Top Depth:	3.0999999046325684
Formation End Depth:	4.570000171661377
Formation End Depth UOM:	m

Overburden and Bedrock Materials Interval

Formation ID:	1007222188
Layer:	2
Color:	6
General Color:	BROWN
Mat1:	28
Most Common Material:	SAND
Mat2:	05
Mat2 Desc:	CLAY
Mat3:	85
Mat3 Desc:	SOFT
Formation Top Depth:	1.2200000286102295
Formation End Depth:	3.0999999046325684
Formation End Depth UOM:	m

Annular Space/Abandonment Sealing Record

Plug ID:	1007222197
Layer:	1
Plug From:	0.0
Plug To:	0.3100000023841858
Plug Depth UOM:	m

Annular Space/Abandonment Sealing Record

Plug ID:	1007222198
Layer:	2
Plug From:	0.3100000023841858
Plug To:	1.2200000286102295
Plug Depth UOM:	m

Annular Space/Abandonment Sealing Record

Plug ID:	1007222199
Layer:	3
Plug From:	1.2200000286102295
Plug To:	4.570000171661377
Plug Depth UOM:	m

Method of Construction & Well Use

Method Construction ID:	1007222196
Method Construction Code:	B
Method Construction:	Other Method

Other Method Construction: DIRECT PUSH

Pipe Information

Pipe ID: 1007222186
Casing No: 0
Comment:
Alt Name:

Construction Record - Casing

Casing ID: 1007222192
Layer: 1
Material: 5
Open Hole or Material: PLASTIC
Depth From: 0.0
Depth To: 1.5
Casing Diameter: 4.03000020980835
Casing Diameter UOM: cm
Casing Depth UOM: m

Construction Record - Screen

Screen ID: 1007222193
Layer: 1
Slot: 10
Screen Top Depth: 1.5
Screen End Depth: 4.570000171661377
Screen Material: 5
Screen Depth UOM: m
Screen Diameter UOM: cm
Screen Diameter: 4.820000171661377

Water Details

Water ID: 1007222191
Layer:
Kind Code:
Kind:
Water Found Depth:
Water Found Depth UOM: m

Hole Diameter

Hole ID: 1007222190
Diameter: 8.25
Depth From: 0.0
Depth To: 4.570000171661377
Hole Depth UOM: m
Hole Diameter UOM: cm

Links

Bore Hole ID: 1006999996
Depth M: 4.57
Year Completed: 2018
Well Completed Dt: 2018/02/01
Audit No: Z212331
Tag No: A215909
Contractor: 7241
Path: 730\7307313.pdf
Latitude: 45.3994690908791
Longitude: -75.6051437942203

Map Key	Number of Records	Direction/ Distance (m)	Elev/Diff (m)	Site	DB
48	1 of 27	SW/123.9	68.2 / 1.23	VOLCANO TECHNOLOGIES INC. 2710 LANCASTER RD UNIT 113 OTTAWA ON K1B 4W8	SCT

Established: 1920
Plant Size (ft²): 1000
Employment: 15

--Details--
Description: Power Boiler and Heat Exchanger Manufacturing
SIC/NAICS Code: 332410

Description: Heating Equipment and Commercial Refrigeration Equipment Manufacturing
SIC/NAICS Code: 333416

Map Key	Number of Records	Direction/ Distance (m)	Elev/Diff (m)	Site	DB
48	2 of 27	SW/123.9	68.2 / 1.23	VOLCANO INTERNATIONAL INC. 2710 LANCASTER RD UNIT13 OTTAWA ON K1B 4W8	SCT

Established: 1920
Plant Size (ft²): 0
Employment: 15

--Details--
Description: HEATING EQUIPMENT, EXCEPT ELECTRIC AND WARM AIR FURNACES
SIC/NAICS Code: 3433

Description: FABRICATED PLATE WORK (BOILER SHOPS)
SIC/NAICS Code: 3443

Map Key	Number of Records	Direction/ Distance (m)	Elev/Diff (m)	Site	DB
48	3 of 27	SW/123.9	68.2 / 1.23	LIN MAR PRINTING 2710 LANCASTER ROAD UNIT 103 OTTAWA ON K1B 4W8	GEN

Generator No: ON1909300
SIC Code: 2819
SIC Description: OTHER COMM. PRINTING
Approval Years: 94,95,96
PO Box No:
Country:
Status:
Co Admin:
Choice of Contact:
Phone No Admin:
Contaminated Facility:
MHSW Facility:

Detail(s)

Waste Class: 264
Waste Class Name: PHOTOPROCESSING WASTES

Map Key	Number of Records	Direction/ Distance (m)	Elev/Diff (m)	Site	DB
48	4 of 27	SW/123.9	68.2 / 1.23	LIN MAR (OUT OF BUS) 2710 LANCASTER ROAD UNIT 103 OTTAWA ON K1B 4W8	GEN

Generator No: ON1909300
SIC Code: 2819
SIC Description: OTHER COMM. PRINTING

Map Key	Number of Records	Direction/ Distance (m)	Elev/Diff (m)	Site	DB

Approval Years: 97,98
PO Box No:
Country:
Status:
Co Admin:
Choice of Contact:
Phone No Admin:
Contaminated Facility:
MHSW Facility:

Detail(s)

Waste Class: 264
Waste Class Name: PHOTOPROCESSING WASTES

---

48 ***5 of 27*** ***SW/123.9*** ***68.2 / 1.23*** ***MORGUARD INVESTMENTS LTD.***
2710 LANCASTER ROAD
OTTAWA ON ***GEN***

Generator No: ON4193419
SIC Code: 531310
SIC Description: REAL ESTATE PROPERTY MANAGERS
Approval Years: 2013
PO Box No:
Country:
Status:
Co Admin:
Choice of Contact:
Phone No Admin:
Contaminated Facility:
MHSW Facility:

Detail(s)

Waste Class: 252
Waste Class Name: WASTE OILS & LUBRICANTS

Waste Class: 213
Waste Class Name: PETROLEUM DISTILLATES

Waste Class: 331
Waste Class Name: WASTE COMPRESSED GASES

Waste Class: 212
Waste Class Name: ALIPHATIC SOLVENTS

Waste Class: 146
Waste Class Name: OTHER SPECIFIED INORGANICS

Waste Class: 112
Waste Class Name: ACID WASTE - HEAVY METALS

Waste Class: 145
Waste Class Name: PAINT/PIGMENT/COATING RESIDUES

Waste Class: 113
Waste Class Name: ACID WASTE - OTHER METALS

Waste Class: 121
Waste Class Name: ALKALINE WASTES - HEAVY METALS

---

48 ***6 of 27*** ***SW/123.9*** ***68.2 / 1.23*** ***MORGUARD INVESTMENTS LTD.*** ***GEN***

Map Key	Number of Records	Direction/ Distance (m)	Elev/Diff (m)	Site	DB
				2710 LANCASTER ROAD **OTTAWA ON K1B 4W8**	

Generator No: ON4193419
SIC Code: 531310
SIC Description: Real Estate Property Managers
Approval Years: 07,08
PO Box No:
Country:
Status:
Co Admin:
Choice of Contact:
Phone No Admin:
Contaminated Facility:
MHSW Facility:

Detail(s)

Waste Class: 212
Waste Class Name: ALIPHATIC SOLVENTS

Waste Class: 252
Waste Class Name: WASTE OILS & LUBRICANTS

Waste Class: 331
Waste Class Name: WASTE COMPRESSED GASES

Waste Class: 113
Waste Class Name: ACID WASTE - OTHER METALS

Waste Class: 145
Waste Class Name: PAINT/PIGMENT/COATING RESIDUES

48	7 of 27	SW/123.9	68.2 / 1.23	**Diversified Nutrition** **2710 Lancaster Rd Unit 109** **Ottawa ON K1B 4W8**	SCT

Established: 01-SEP-99
Plant Size (ft²):
Employment:

--Details--
Description: Pharmaceutical and Medicine Manufacturing
SIC/NAICS Code: 325410

48	8 of 27	SW/123.9	68.2 / 1.23	**MORGUARD INVESTMENTS LTD.** **2710 LANCASTER ROAD** **OTTAWA ON**	GEN

Generator No: ON4193419
SIC Code: 531310
SIC Description: Real Estate Property Managers
Approval Years: 2009
PO Box No:
Country:
Status:
Co Admin:
Choice of Contact:
Phone No Admin:
Contaminated Facility:
MHSW Facility:

Map Key	Number of Records	Direction/ Distance (m)	Elev/Diff (m)	Site	DB

Detail(s)

Waste Class: 113
Waste Class Name: ACID WASTE - OTHER METALS

Waste Class: 145
Waste Class Name: PAINT/PIGMENT/COATING RESIDUES

Waste Class: 212
Waste Class Name: ALIPHATIC SOLVENTS

Waste Class: 252
Waste Class Name: WASTE OILS & LUBRICANTS

Waste Class: 331
Waste Class Name: WASTE COMPRESSED GASES

Map Key	Number of Records	Direction/ Distance (m)	Elev/Diff (m)	Site	DB
48	9 of 27	SW/123.9	68.2 / 1.23	Asbex Ltd 101-2710 Lancaster Rd Ottawa ON	GEN

Generator No: ON8337630
SIC Code: 231410
SIC Description:
Approval Years: 2010
PO Box No:
Country:
Status:
Co Admin:
Choice of Contact:
Phone No Admin:
Contaminated Facility:
MHSW Facility:

Detail(s)

Waste Class: 252
Waste Class Name: WASTE OILS & LUBRICANTS

Waste Class: 146
Waste Class Name: OTHER SPECIFIED INORGANICS

Waste Class: 145
Waste Class Name: PAINT/PIGMENT/COATING RESIDUES

Map Key	Number of Records	Direction/ Distance (m)	Elev/Diff (m)	Site	DB
48	10 of 27	SW/123.9	68.2 / 1.23	MORGUARD INVESTMENTS LTD. 2710 LANCASTER ROAD OTTAWA ON	GEN

Generator No: ON4193419
SIC Code: 531310
SIC Description: Real Estate Property Managers
Approval Years: 2010
PO Box No:
Country:
Status:
Co Admin:
Choice of Contact:
Phone No Admin:
Contaminated Facility:
MHSW Facility:

Map Key	Number of Records	Direction/ Distance (m)	Elev/Diff (m)	Site	DB

Detail(s)

Waste Class: 213
Waste Class Name: PETROLEUM DISTILLATES

Waste Class: 112
Waste Class Name: ACID WASTE - HEAVY METALS

Waste Class: 113
Waste Class Name: ACID WASTE - OTHER METALS

Waste Class: 212
Waste Class Name: ALIPHATIC SOLVENTS

Waste Class: 252
Waste Class Name: WASTE OILS & LUBRICANTS

Waste Class: 331
Waste Class Name: WASTE COMPRESSED GASES

Waste Class: 121
Waste Class Name: ALKALINE WASTES - HEAVY METALS

Waste Class: 145
Waste Class Name: PAINT/PIGMENT/COATING RESIDUES

Waste Class: 146
Waste Class Name: OTHER SPECIFIED INORGANICS

Map Key	Number of Records	Direction/ Distance (m)	Elev/Diff (m)	Site	DB
48	11 of 27	SW/123.9	68.2 / 1.23	MORGUARD INVESTMENTS LTD. 2710 LANCASTER ROAD OTTAWA ON	GEN

Generator No: ON4193419
SIC Code: 531310
SIC Description: Real Estate Property Managers
Approval Years: 2011
PO Box No:
Country:
Status:
Co Admin:
Choice of Contact:
Phone No Admin:
Contaminated Facility:
MHSW Facility:

Detail(s)

Waste Class: 121
Waste Class Name: ALKALINE WASTES - HEAVY METALS

Waste Class: 112
Waste Class Name: ACID WASTE - HEAVY METALS

Waste Class: 252
Waste Class Name: WASTE OILS & LUBRICANTS

Waste Class: 145
Waste Class Name: PAINT/PIGMENT/COATING RESIDUES

Waste Class: 113
Waste Class Name: ACID WASTE - OTHER METALS

Waste Class: 146

Waste Class Name: OTHER SPECIFIED INORGANICS

Waste Class: 213
Waste Class Name: PETROLEUM DISTILLATES

Waste Class: 212
Waste Class Name: ALIPHATIC SOLVENTS

Waste Class: 331
Waste Class Name: WASTE COMPRESSED GASES

---

48 | ***12 of 27*** | ***SW/123.9*** | ***68.2 / 1.23*** | ***Asbex Ltd***
101-2710 Lancaster Rd
Ottawa ON | ***GEN***

Generator No: ON8337630
SIC Code: 231410
SIC Description:
Approval Years: 2011
PO Box No:
Country:
Status:
Co Admin:
Choice of Contact:
Phone No Admin:
Contaminated Facility:
MHSW Facility:

Detail(s)

Waste Class: 252
Waste Class Name: WASTE OILS & LUBRICANTS

Waste Class: 145
Waste Class Name: PAINT/PIGMENT/COATING RESIDUES

Waste Class: 146
Waste Class Name: OTHER SPECIFIED INORGANICS

---

48 | ***13 of 27*** | ***SW/123.9*** | ***68.2 / 1.23*** | ***Asbex Ltd***
101-2710 Lancaster Rd
Ottawa ON | ***GEN***

Generator No: ON8337630
SIC Code: 231410
SIC Description:
Approval Years: 2012
PO Box No:
Country:
Status:
Co Admin:
Choice of Contact:
Phone No Admin:
Contaminated Facility:
MHSW Facility:

Detail(s)

Waste Class: 252
Waste Class Name: WASTE OILS & LUBRICANTS

Waste Class: 145
Waste Class Name: PAINT/PIGMENT/COATING RESIDUES

Waste Class: 146
Waste Class Name: OTHER SPECIFIED INORGANICS

---

48 | **14 of 27** | **SW/123.9** | **68.2 / 1.23** | **MORGUARD INVESTMENTS LTD.**
2710 LANCASTER ROAD
OTTAWA ON K1B 4W8 | **GEN**

Generator No: ON4193419
SIC Code: 531310
SIC Description: Real Estate Property Managers
Approval Years: 2012
PO Box No:
Country:
Status:
Co Admin:
Choice of Contact:
Phone No Admin:
Contaminated Facility:
MHSW Facility:

Detail(s)

Waste Class: 146
Waste Class Name: OTHER SPECIFIED INORGANICS

Waste Class: 331
Waste Class Name: WASTE COMPRESSED GASES

Waste Class: 212
Waste Class Name: ALIPHATIC SOLVENTS

Waste Class: 112
Waste Class Name: ACID WASTE - HEAVY METALS

Waste Class: 113
Waste Class Name: ACID WASTE - OTHER METALS

Waste Class: 121
Waste Class Name: ALKALINE WASTES - HEAVY METALS

Waste Class: 145
Waste Class Name: PAINT/PIGMENT/COATING RESIDUES

Waste Class: 252
Waste Class Name: WASTE OILS & LUBRICANTS

Waste Class: 213
Waste Class Name: PETROLEUM DISTILLATES

---

48 | **15 of 27** | **SW/123.9** | **68.2 / 1.23** | **Asbex Ltd**
101-2710 Lancaster Rd
Ottawa ON | **GEN**

Generator No: ON8337630
SIC Code: 231410
SIC Description: CONSTRUCTION MANAGEMENT
Approval Years: 2013
PO Box No:
Country:
Status:
Co Admin:
Choice of Contact:

Phone No Admin:
Contaminated Facility:
MHSW Facility:

Detail(s)

Waste Class: 252
Waste Class Name: WASTE OILS & LUBRICANTS

Waste Class: 146
Waste Class Name: OTHER SPECIFIED INORGANICS

Waste Class: 221
Waste Class Name: LIGHT FUELS

Waste Class: 145
Waste Class Name: PAINT/PIGMENT/COATING RESIDUES

Waste Class: 148
Waste Class Name: INORGANIC LABORATORY CHEMICALS

---

48 ***16 of 27*** ***SW/123.9*** ***68.2 / 1.23*** ***PENSIONFUND REALTY LIMITED*** ***EASR***
2710 LANCASTER RD
OTTAWA ON K1B 4W8

Approval No: R-003-1614396736
Status: REGISTERED
Date: 2016-07-22
Record Type: EASR
Link Source: MOFA
Project Type: Heating System
Full Address:
Approval Type: EASR-Heating System
SWP Area Name: Rideau Valley
PDF URL:
PDF Site Location:

MOE District: Ottawa
Municipality: OTTAWA
Latitude: 45.39722222
Longitude: -75.60805556
Geometry X:
Geometry Y:

---

48 ***17 of 27*** ***SW/123.9*** ***68.2 / 1.23*** ***MORGUARD INVESTMENTS LTD.*** ***GEN***
2710 LANCASTER ROAD, UNIT 107
OTTAWA ON K1B 4W8

Generator No: ON4182901
SIC Code: 531310
SIC Description: REAL ESTATE PROPERTY MANAGERS
Approval Years: 2016
PO Box No:
Country: Canada
Status:
Co Admin: Lorna de Leon
Choice of Contact: CO_OFFICIAL
Phone No Admin: 905-281-5965 Ext.
Contaminated Facility: No
MHSW Facility: No

Detail(s)

Waste Class: 145
Waste Class Name: PAINT/PIGMENT/COATING RESIDUES

Waste Class: 146
Waste Class Name: OTHER SPECIFIED INORGANICS

Map Key	Number of Records	Direction/ Distance (m)	Elev/Diff (m)	Site	DB
48	18 of 27	SW/123.9	68.2 / 1.23	Asbex Ltd 101-2710 Lancaster Rd Ottawa ON K1B4W8	GEN

Generator No: ON8337630
SIC Code: 231410
SIC Description: CONSTRUCTION MANAGEMENT
Approval Years: 2016
PO Box No:
Country: Canada
Status:
Co Admin: Scott Jenkins
Choice of Contact: CO_ADMIN
Phone No Admin: 613-228-1080 Ext.
Contaminated Facility: No
MHSW Facility: No

Detail(s)

Waste Class: 148
Waste Class Name: INORGANIC LABORATORY CHEMICALS

Waste Class: 252
Waste Class Name: WASTE OILS & LUBRICANTS

Waste Class: 145
Waste Class Name: PAINT/PIGMENT/COATING RESIDUES

Waste Class: 146
Waste Class Name: OTHER SPECIFIED INORGANICS

Waste Class: 221
Waste Class Name: LIGHT FUELS

Map Key	Number of Records	Direction/ Distance (m)	Elev/Diff (m)	Site	DB
48	19 of 27	SW/123.9	68.2 / 1.23	Asbex Ltd 101-2710 Lancaster Rd Ottawa ON K1B4W8	GEN

Generator No: ON8337630
SIC Code: 231410
SIC Description: CONSTRUCTION MANAGEMENT
Approval Years: 2015
PO Box No:
Country: Canada
Status:
Co Admin: Scott Jenkins
Choice of Contact: CO_ADMIN
Phone No Admin: 613-228-1080 Ext.
Contaminated Facility: No
MHSW Facility: No

Detail(s)

Waste Class: 148
Waste Class Name: INORGANIC LABORATORY CHEMICALS

Waste Class: 145
Waste Class Name: PAINT/PIGMENT/COATING RESIDUES

Waste Class: 252
Waste Class Name: WASTE OILS & LUBRICANTS

Waste Class: 221
Waste Class Name: LIGHT FUELS

Waste Class: 146
Waste Class Name: OTHER SPECIFIED INORGANICS

---

48 | ***20 of 27*** | ***SW/123.9*** | ***68.2 / 1.23*** | ***MORGUARD INVESTMENTS LTD.***
2710 LANCASTER ROAD, UNIT 107
OTTAWA ON K1B 4W8 | ***GEN***

Generator No: ON4182901
SIC Code: 531310
SIC Description: REAL ESTATE PROPERTY MANAGERS
Approval Years: 2015
PO Box No:
Country: Canada
Status:
Co Admin: Lorna de Leon
Choice of Contact: CO_OFFICIAL
Phone No Admin: 905-281-5965 Ext.
Contaminated Facility: No
MHSW Facility: No

Detail(s)

Waste Class: 146
Waste Class Name: OTHER SPECIFIED INORGANICS

Waste Class: 145
Waste Class Name: PAINT/PIGMENT/COATING RESIDUES

---

48 | ***21 of 27*** | ***SW/123.9*** | ***68.2 / 1.23*** | ***Asbex Ltd***
101-2710 Lancaster Rd
Ottawa ON K1B4W8 | ***GEN***

Generator No: ON8337630
SIC Code: 231410
SIC Description: CONSTRUCTION MANAGEMENT
Approval Years: 2014
PO Box No:
Country: Canada
Status:
Co Admin: Scott Jenkins
Choice of Contact: CO_ADMIN
Phone No Admin: 613-228-1080 Ext.
Contaminated Facility: No
MHSW Facility: No

Detail(s)

Waste Class: 148
Waste Class Name: INORGANIC LABORATORY CHEMICALS

Waste Class: 145
Waste Class Name: PAINT/PIGMENT/COATING RESIDUES

Waste Class: 252
Waste Class Name: WASTE OILS & LUBRICANTS

Waste Class: 146
Waste Class Name: OTHER SPECIFIED INORGANICS

Waste Class: 221

Map Key	Number of Records	Direction/ Distance (m)	Elev/Diff (m)	Site	DB
Waste Class Name:		LIGHT FUELS			

48	22 of 27	SW/123.9	68.2 / 1.23	**MORGUARD INVESTMENTS LTD.** **2710 LANCASTER ROAD, UNIT 107** **OTTAWA ON K1B 4W8**	GEN

Generator No: ON4182901
SIC Code: 531310
SIC Description: REAL ESTATE PROPERTY MANAGERS
Approval Years: 2014
PO Box No:
Country: Canada
Status:
Co Admin: Amira Palacios
Choice of Contact: CO_OFFICIAL
Phone No Admin: 905-281-5810 Ext.
Contaminated Facility: No
MHSW Facility: No

Detail(s)

Waste Class: 145
Waste Class Name: PAINT/PIGMENT/COATING RESIDUES

Waste Class: 146
Waste Class Name: OTHER SPECIFIED INORGANICS

48	23 of 27	SW/123.9	68.2 / 1.23	**MORGUARD INVESTMENTS LTD.** **2710 LANCASTER ROAD, UNIT 107** **OTTAWA ON K1B 4W8**	GEN

Generator No: ON4182901
SIC Code:
SIC Description:
Approval Years: As of Dec 2018
PO Box No:
Country: Canada
Status: Registered
Co Admin:
Choice of Contact:
Phone No Admin:
Contaminated Facility:
MHSW Facility:

Detail(s)

Waste Class: 145 I
Waste Class Name: Wastes from the use of pigments, coatings and paints

Waste Class: 145 L
Waste Class Name: Wastes from the use of pigments, coatings and paints

Waste Class: 146 T
Waste Class Name: Other specified inorganic sludges, slurries or solids

48	24 of 27	SW/123.9	68.2 / 1.23	**Asbex Ltd** **101-2710 Lancaster Rd** **Ottawa ON K1B4W8**	GEN

Generator No: ON8337630
SIC Code:
SIC Description:

Map Key	Number of Records	Direction/ Distance (m)	Elev/Diff (m)	Site	DB

Approval Years: As of Jun 2017
PO Box No:
Country: Canada
Status: Registered
Co Admin:
Choice of Contact:
Phone No Admin:
Contaminated Facility:
MHSW Facility:

Detail(s)

Waste Class: 146 L
Waste Class Name: Other specified inorganic sludges, slurries or solids

Waste Class: 221 I
Waste Class Name: Light fuels

Waste Class: 148 C
Waste Class Name: Misc. wastes and inorganic chemicals

Waste Class: 146 T
Waste Class Name: Other specified inorganic sludges, slurries or solids

Waste Class: 145 L
Waste Class Name: Wastes from the use of pigments, coatings and paints

Waste Class: 145 I
Waste Class Name: Wastes from the use of pigments, coatings and paints

---

48	***25 of 27***	***SW/123.9***	***68.2 / 1.23***	***MORGUARD INVESTMENTS LTD.*** ***2710 LANCASTER ROAD, UNIT 107*** ***OTTAWA ON K1B 4W8***	***GEN***

Generator No: ON4182901
SIC Code:
SIC Description:
Approval Years: As of Jul 2020
PO Box No:
Country: Canada
Status: Registered
Co Admin:
Choice of Contact:
Phone No Admin:
Contaminated Facility:
MHSW Facility:

Detail(s)

Waste Class: 145 L
Waste Class Name: Wastes from the use of pigments, coatings and paints

Waste Class: 145 I
Waste Class Name: Wastes from the use of pigments, coatings and paints

Waste Class: 146 T
Waste Class Name: Other specified inorganic sludges, slurries or solids

---

48	***26 of 27***	***SW/123.9***	***68.2 / 1.23***	***Heritage Food Service Group of Canada*** ***2710 Lancaster Road Unit115*** ***Ottawa ON K1B 4T7***	***GEN***

Generator No: ON9411439

SIC Code:
SIC Description:
Approval Years: As of Jul 2020
PO Box No:
Country: Canada
Status: Registered
Co Admin:
Choice of Contact:
Phone No Admin:
Contaminated Facility:
MHSW Facility:

Detail(s)

Waste Class: 263 L
Waste Class Name: Misc. waste organic chemicals

Waste Class: 122 C
Waste Class Name: Alkaline slutions - containing other metals and non-metals (not cyanide)

---

48 | ***27 of 27*** | ***SW/123.9*** | ***68.2 / 1.23*** | ***Morguard Investments Ltd***
2710 Lancaster Rd
Ottawa ON K1R 7S8 | ***GEN***

Generator No: ON4983946
SIC Code:
SIC Description:
Approval Years: As of Nov 2021
PO Box No:
Country: Canada
Status: Registered
Co Admin:
Choice of Contact:
Phone No Admin:
Contaminated Facility:
MHSW Facility:

Detail(s)

Waste Class: 331 I
Waste Class Name: Waste compressed gases including cylinders

Waste Class: 146 T
Waste Class Name: Other specified inorganic sludges, slurries or solids

Waste Class: 121 C
Waste Class Name: Alkaline slutions - containing heavy metals

Waste Class: 212 L
Waste Class Name: Aliphatic solvents and residues

Waste Class: 252 L
Waste Class Name: Waste crankcase oils and lubricants

Waste Class: 145 I
Waste Class Name: Wastes from the use of pigments, coatings and paints

Waste Class: 112 C
Waste Class Name: Acid solutions - containing heavy metals

---

49 | ***1 of 1*** | ***ENE/124.1*** | ***64.9 / -2.07*** | ***2750 SHEFFIELD***
OTTAWA ON | ***WWIS***

Well ID:	7302241	***Flowing (Y/N):***	
Construction Date:		***Flow Rate:***	
Use 1st:	Test Hole	***Data Entry Status:***	
Use 2nd:	Monitoring	***Data Src:***	
Final Well Status:	Observation Wells	***Date Received:***	22-Dec-2017 00:00:00
Water Type:		***Selected Flag:***	TRUE
Casing Material:		***Abandonment Rec:***	
Audit No:	Z247714	***Contractor:***	7241
Tag:	A182607	***Form Version:***	7
Constructn Method:		***Owner:***	
Elevation (m):		***County:***	OTTAWA-CARLETON
Elevatn Reliabilty:		***Lot:***	
Depth to Bedrock:		***Concession:***	
Well Depth:		***Concession Name:***	
Overburden/Bedrock:		***Easting NAD83:***	
Pump Rate:		***Northing NAD83:***	
Static Water Level:		***Zone:***	
Clear/Cloudy:		***UTM Reliability:***	
Municipality:	OTTAWA CITY		
Site Info:			

PDF URL (Map):

Additional Detail(s) (Map)

Well Completed Date:	2017/11/21
Year Completed:	2017
Depth (m):	5.49
Latitude:	45.3994522398188
Longitude:	-75.6049264054727
Path:	

Bore Hole Information

Bore Hole ID:	1006927874	***Elevation:***	
DP2BR:		***Elevrc:***	
Spatial Status:		***Zone:***	18
Code OB:		***East83:***	452655.00
Code OB Desc:		***North83:***	5027504.00
Open Hole:		***Org CS:***	UTM83
Cluster Kind:		***UTMRC:***	4
Date Completed:	21-Nov-2017 00:00:00	***UTMRC Desc:***	margin of error : 30 m - 100 m
Remarks:		***Location Method:***	wwr
Loc Method Desc:	on Water Well Record		
Elevrc Desc:			
Location Source Date:			
Improvement Location Source:			
Improvement Location Method:			
Source Revision Comment:			
Supplier Comment:			

Overburden and Bedrock Materials Interval

Formation ID:	1007101923
Layer:	3
Color:	2
General Color:	GREY
Mat1:	05
Most Common Material:	CLAY
Mat2:	06
Mat2 Desc:	SILT
Mat3:	85

Mat3 Desc:	SOFT
Formation Top Depth:	1.8300000429153442
Formation End Depth:	5.489999771118164
Formation End Depth UOM:	m

Overburden and Bedrock Materials Interval

Formation ID:	1007101922
Layer:	2
Color:	6
General Color:	BROWN
Mat1:	05
Most Common Material:	CLAY
Mat2:	28
Mat2 Desc:	SAND
Mat3:	85
Mat3 Desc:	SOFT
Formation Top Depth:	1.2200000286102295
Formation End Depth:	1.8300000429153442
Formation End Depth UOM:	m

Overburden and Bedrock Materials Interval

Formation ID:	1007101921
Layer:	1
Color:	2
General Color:	GREY
Mat1:	11
Most Common Material:	GRAVEL
Mat2:	
Mat2 Desc:	
Mat3:	77
Mat3 Desc:	LOOSE
Formation Top Depth:	0.0
Formation End Depth:	1.2200000286102295
Formation End Depth UOM:	m

Annular Space/Abandonment Sealing Record

Plug ID:	1007101931
Layer:	1
Plug From:	0.0
Plug To:	0.3100000023841858
Plug Depth UOM:	m

Annular Space/Abandonment Sealing Record

Plug ID:	1007101933
Layer:	3
Plug From:	2.130000114440918
Plug To:	5.489999771118164
Plug Depth UOM:	m

Annular Space/Abandonment Sealing Record

Plug ID:	1007101932
Layer:	2

Plug From: 0.3100000023841858
Plug To: 2.130000114440918
Plug Depth UOM: m

Method of Construction & Well Use

Method Construction ID: 1007101930
Method Construction Code: D
Method Construction: Direct Push
Other Method Construction:

Pipe Information

Pipe ID: 1007101920
Casing No: 0
Comment:
Alt Name:

Construction Record - Casing

Casing ID: 1007101926
Layer: 1
Material: 5
Open Hole or Material: PLASTIC
Depth From: 0.0
Depth To: 2.440000057220459
Casing Diameter:
Casing Diameter UOM: cm
Casing Depth UOM: m

Construction Record - Screen

Screen ID: 1007101927
Layer: 1
Slot: 10
Screen Top Depth: 2.440000057220459
Screen End Depth: 5.489999771118164
Screen Material: 5
Screen Depth UOM: m
Screen Diameter UOM: cm
Screen Diameter:

Water Details

Water ID: 1007101925
Layer:
Kind Code:
Kind:
Water Found Depth:
Water Found Depth UOM: m

Hole Diameter

Hole ID: 1007101924
Diameter: 8.25
Depth From: 0.0
Depth To: 5.489999771118164
Hole Depth UOM: m
Hole Diameter UOM: cm

Map Key	Number of Records	Direction/ Distance (m)	Elev/Diff (m)	Site	DB

Links

Bore Hole ID:	1006927874	***Tag No:***	A182607
Depth M:	5.49	***Contractor:***	7241
Year Completed:	2017	***Path:***	730\7302241.pdf
Well Completed Dt:	2017/11/21	***Latitude:***	45.3994522398188
Audit No:	Z247714	***Longitude:***	-75.6049264054727

50 ***1 of 2*** ***W/124.9*** ***67.9 / 0.93*** ***2615 Lancaster Rd Ottawa ON K1B 5N2*** ***EHS***

Order No:	20312000025	***Nearest Intersection:***	
Status:	C	***Municipality:***	
Report Type:	Custom Report	***Client Prov/State:***	ON
Report Date:	25-NOV-20	***Search Radius (km):***	.15
Date Received:	20-NOV-20	***X:***	-75.61065874
Previous Site Name:		***Y:***	45.39905269
Lot/Building Size:			
Additional Info Ordered:			

50 ***2 of 2*** ***W/124.9*** ***67.9 / 0.93*** ***2615 Lancaster Rd Ottawa ON K1B 5N2*** ***EHS***

Order No:	20312000025	***Nearest Intersection:***	
Status:	C	***Municipality:***	
Report Type:	Custom Report	***Client Prov/State:***	ON
Report Date:	25-NOV-20	***Search Radius (km):***	.15
Date Received:	20-NOV-20	***X:***	-75.61065874
Previous Site Name:		***Y:***	45.39905269
Lot/Building Size:			
Additional Info Ordered:			

51 ***1 of 19*** ***ESE/127.4*** ***66.6 / -0.38*** ***U C SIGNS INC. 2870 SHEFFIELD RD OTTAWA ON K1B 3V9*** ***SCT***

Established:	1966
Plant Size (ft²):	0
Employment:	15

--Details--

Description:	COMMERCIAL PRINTING, NOT ELSEWHERE CLASSIFIED
SIC/NAICS Code:	2759
Description:	SIGNS AND ADVERTISING SPECIALTIES
SIC/NAICS Code:	3993
Description:	Commercial Screen Printing
SIC/NAICS Code:	323113
Description:	Sign Manufacturing
SIC/NAICS Code:	339950

51 ***2 of 19*** ***ESE/127.4*** ***66.6 / -0.38*** ***Ray Neon Signs Inc. 2870 Sheffield Rd Ottawa ON K1B 3V9*** ***SCT***

Established:	01-AUG-47

Map Key	Number of Records	Direction/ Distance (m)	Elev/Diff (m)	Site	DB

Plant Size (ft²): 35000
Employment:

--Details--
Description: Sign Manufacturing
SIC/NAICS Code: 339950

Description: All Other Plastic Product Manufacturing
SIC/NAICS Code: 326198

Description: Data Processing, Hosting, and Related Services
SIC/NAICS Code: 518210

Description: Sign Manufacturing
SIC/NAICS Code: 339950

Description: All Other Miscellaneous Wood Product Manufacturing
SIC/NAICS Code: 321999

Map Key	Number of Records	Direction/ Distance (m)	Elev/Diff (m)	Site	DB
51	3 of 19	ESE/127.4	66.6 / -0.38	Kelly Signs (2002) Inc. 2870 Sheffield Rd Ottawa ON K1B 3V9	SCT

Established: 01-APR-80
Plant Size (ft²): 30000
Employment:

--Details--
Description: Sign Manufacturing
SIC/NAICS Code: 339950

Description: Digital Printing
SIC/NAICS Code: 323115

Description: Sign Manufacturing
SIC/NAICS Code: 339950

Description: Other Printing
SIC/NAICS Code: 323119

Description: Commercial Screen Printing
SIC/NAICS Code: 323113

Map Key	Number of Records	Direction/ Distance (m)	Elev/Diff (m)	Site	DB
51	4 of 19	ESE/127.4	66.6 / -0.38	PORTAMATIC INCORPORATED 2870 SHEFFIELD ROAD OTTAWA ON K1B 3V9	GEN

Generator No: ON1029401
SIC Code: 3081
SIC Description: MACHINE SHOP IND.
Approval Years: 99,00,01
PO Box No:
Country:
Status:
Co Admin:
Choice of Contact:
Phone No Admin:
Contaminated Facility:
MHSW Facility:

Map Key	Number of Records	Direction/ Distance (m)	Elev/Diff (m)	Site	DB

Detail(s)

Waste Class: 213
Waste Class Name: PETROLEUM DISTILLATES

Waste Class: 252
Waste Class Name: WASTE OILS & LUBRICANTS

---

51 | ***5 of 19*** | ***ESE/127.4*** | ***66.6 / -0.38*** | ***RAY NEON-PLASTICS INC.***
2870 SHEFFIELD ROAD
OTTAWA ON K1B 3V9 | ***GEN***

Generator No: ON1731200
SIC Code: 3771
SIC Description: TOILET PREP. IND.
Approval Years: 93,94,95,96,97,98,99,00,01
PO Box No:
Country:
Status:
Co Admin:
Choice of Contact:
Phone No Admin:
Contaminated Facility:
MHSW Facility:

Detail(s)

Waste Class: 211
Waste Class Name: AROMATIC SOLVENTS

---

51 | ***6 of 19*** | ***ESE/127.4*** | ***66.6 / -0.38*** | ***RAY NEON SIGNS INC.***
2870 SHEFFIELD ROAD
OTTAWA ON K1B 3V9 | ***GEN***

Generator No: ON1731200
SIC Code:
SIC Description:
Approval Years: 02,03,04,05,06,07,08
PO Box No:
Country:
Status:
Co Admin:
Choice of Contact:
Phone No Admin:
Contaminated Facility:
MHSW Facility:

Detail(s)

Waste Class: 213
Waste Class Name: PETROLEUM DISTILLATES

Waste Class: 211
Waste Class Name: AROMATIC SOLVENTS

---

51 | ***7 of 19*** | ***ESE/127.4*** | ***66.6 / -0.38*** | ***Ministry of the Environment<UNOFFICIAL>***
2870 Sheffield Drive 2870 SHEFFIELD DRIVE.
<UNOFFICIAL>
Ottawa ON K1B 3V9 | ***SPL***

Ref No: 0324-6RN3KN
Site No:
Discharger Report:
Material Group: Chemicals

Incident Dt:	7/12/2006	**Health/Env Conseq:**	
Year:		**Client Type:**	
Incident Cause:	Other Discharges	**Sector Type:**	Other Motor Vehicle
Incident Event:		**Agency Involved:**	
Contaminant Code:	24	**Nearest Watercourse:**	
Contaminant Name:	ETHYLENE GLYCOL (ANTIFREEZE)	**Site Address:**	2870 SHEFFIELD DRIVE
Contaminant Limit 1:		**Site District Office:**	Ottawa
Contam Limit Freq 1:		**Site Postal Code:**	
Contaminant UN No 1:		**Site Region:**	
Environment Impact:	Not Anticipated	**Site Municipality:**	Ottawa
Nature of Impact:	Soil Contamination	**Site Lot:**	
Receiving Medium:	Land	**Site Conc:**	
Receiving Env:		**Northing:**	
MOE Response:		**Easting:**	
Dt MOE Arvl on Scn:		**Site Geo Ref Accu:**	
MOE Reported Dt:	7/12/2006	**Site Map Datum:**	
Dt Document Closed:		**SAC Action Class:**	
Incident Reason:	Equipment Failure - Malfunction of system components	**Source Type:**	

Site Name: 2870 SHEFFIELD DRIVE
Site County/District:
Site Geo Ref Meth:
Incident Summary: MOE-5-7 L Antifreeze from car onto dirt ground,contained
Contaminant Qty: 7 L

---

51 | ***8 of 19*** | ***ESE/127.4*** | ***66.6 / -0.38*** | ***RAY NEON SIGNS INC.***
2870 SHEFFIELD ROAD
OTTAWA ON K1B 3V9 | ***GEN***

Generator No: ON1731200
SIC Code: 332999
SIC Description: All Other Miscellaneous Fabricated Metal Product Manufacturing
Approval Years: 2009
PO Box No:
Country:
Status:
Co Admin:
Choice of Contact:
Phone No Admin:
Contaminated Facility:
MHSW Facility:

Detail(s)

Waste Class: 211
Waste Class Name: AROMATIC SOLVENTS

Waste Class: 213
Waste Class Name: PETROLEUM DISTILLATES

---

51 | ***9 of 19*** | ***ESE/127.4*** | ***66.6 / -0.38*** | ***RAY NEON SIGNS INC.***
2870 SHEFFIELD ROAD
OTTAWA ON K1B 3V9 | ***GEN***

Generator No: ON1731200
SIC Code: 332999, , 811121
SIC Description: All Other Miscellaneous Fabricated Metal Product Manufacturing, , Automotive Body Paint and Interior Repair and Maintenance
Approval Years: 2010
PO Box No:
Country:
Status:

Co Admin:
Choice of Contact:
Phone No Admin:
Contaminated Facility:
MHSW Facility:

Detail(s)

Waste Class: 211
Waste Class Name: AROMATIC SOLVENTS

Waste Class: 213
Waste Class Name: PETROLEUM DISTILLATES

---

51 | ***10 of 19*** | ***ESE/127.4*** | ***66.6 / -0.38*** | ***RAY NEON SIGNS INC.***
2870 SHEFFIELD ROAD
OTTAWA ON K1B 3V9 | ***GEN***

Generator No: ON1731200
SIC Code: 332999, , 811121
SIC Description: All Other Miscellaneous Fabricated Metal Product Manufacturing, , Automotive Body Paint and Interior Repair and Maintenance
Approval Years: 2011
PO Box No:
Country:
Status:
Co Admin:
Choice of Contact:
Phone No Admin:
Contaminated Facility:
MHSW Facility:

Detail(s)

Waste Class: 213
Waste Class Name: PETROLEUM DISTILLATES

Waste Class: 211
Waste Class Name: AROMATIC SOLVENTS

---

51 | ***11 of 19*** | ***ESE/127.4*** | ***66.6 / -0.38*** | ***RAY NEON SIGNS INC.***
2870 SHEFFIELD ROAD
OTTAWA ON K1B 3V9 | ***GEN***

Generator No: ON1731200
SIC Code: 332999, , 811121
SIC Description: All Other Miscellaneous Fabricated Metal Product Manufacturing, , Automotive Body Paint and Interior Repair and Maintenance
Approval Years: 2012
PO Box No:
Country:
Status:
Co Admin:
Choice of Contact:
Phone No Admin:
Contaminated Facility:
MHSW Facility:

Detail(s)

Waste Class: 211
Waste Class Name: AROMATIC SOLVENTS

Waste Class: 213
Waste Class Name: PETROLEUM DISTILLATES

---

51 | **12 of 19** | **ESE/127.4** | **66.6 / -0.38** | **RAY NEON SIGNS INC.**
2870 SHEFFIELD ROAD
OTTAWA ON | **GEN**

Generator No: ON1731200
SIC Code: 332999, 811121
SIC Description: ALL OTHER MISCELLANEOUS FABRICATED METAL PRODUCT MANUFACTURING, AUTOMOTIVE BODY, PAINT AND INTERIOR REPAIR AND MAINTENANCE
Approval Years: 2013
PO Box No:
Country:
Status:
Co Admin:
Choice of Contact:
Phone No Admin:
Contaminated Facility:
MHSW Facility:

Detail(s)

Waste Class: 213
Waste Class Name: PETROLEUM DISTILLATES

Waste Class: 211
Waste Class Name: AROMATIC SOLVENTS

---

51 | **13 of 19** | **ESE/127.4** | **66.6 / -0.38** | **RAY NEON SIGNS INC.**
2870 SHEFFIELD ROAD
OTTAWA ON K1B 3V9 | **GEN**

Generator No: ON1731200
SIC Code: 332999, 811121
SIC Description: ALL OTHER MISCELLANEOUS FABRICATED METAL PRODUCT MANUFACTURING, AUTOMOTIVE BODY, PAINT AND INTERIOR REPAIR AND MAINTENANCE
Approval Years: 2015
PO Box No:
Country: Canada
Status:
Co Admin:
Choice of Contact: CO_OFFICIAL
Phone No Admin:
Contaminated Facility: No
MHSW Facility: No

Detail(s)

Waste Class: 213
Waste Class Name: PETROLEUM DISTILLATES

Waste Class: 211
Waste Class Name: AROMATIC SOLVENTS

---

51 | **14 of 19** | **ESE/127.4** | **66.6 / -0.38** | **RAY NEON SIGNS INC.**
2870 SHEFFIELD ROAD
OTTAWA ON K1B 3V9 | **GEN**

Generator No: ON1731200
SIC Code: 332999, 811121

SIC Description: ALL OTHER MISCELLANEOUS FABRICATED METAL PRODUCT MANUFACTURING, AUTOMOTIVE BODY, PAINT AND INTERIOR REPAIR AND MAINTENANCE
Approval Years: 2014
PO Box No:
Country: Canada
Status:
Co Admin:
Choice of Contact: CO_OFFICIAL
Phone No Admin:
Contaminated Facility: No
MHSW Facility: No

Detail(s)

Waste Class: 213
Waste Class Name: PETROLEUM DISTILLATES

Waste Class: 211
Waste Class Name: AROMATIC SOLVENTS

51	15 of 19	ESE/127.4	66.6 / -0.38	RAY NEON SIGNS INC. 2870 SHEFFIELD ROAD OTTAWA ON K1B 3V9	GEN

Generator No: ON1731200
SIC Code:
SIC Description:
Approval Years: As of Dec 2018
PO Box No:
Country: Canada
Status: Registered
Co Admin:
Choice of Contact:
Phone No Admin:
Contaminated Facility:
MHSW Facility:

Detail(s)

Waste Class: 211 H
Waste Class Name: Aromatic solvents and residues

51	16 of 19	ESE/127.4	66.6 / -0.38	RAY NEON SIGNS INC. 2870 SHEFFIELD ROAD OTTAWA ON K1B 3V9	GEN

Generator No: ON1731200
SIC Code: 332999, 811121
SIC Description: ALL OTHER MISCELLANEOUS FABRICATED METAL PRODUCT MANUFACTURING, AUTOMOTIVE BODY, PAINT AND INTERIOR REPAIR AND MAINTENANCE
Approval Years: 2016
PO Box No:
Country: Canada
Status:
Co Admin: jean cyr
Choice of Contact: CO_OFFICIAL
Phone No Admin: 6137492995 Ext.
Contaminated Facility: No
MHSW Facility: No

Detail(s)

Waste Class: 211
Waste Class Name: AROMATIC SOLVENTS

Waste Class: 213
Waste Class Name: PETROLEUM DISTILLATES

---

51 | **17 of 19** | **ESE/127.4** | **66.6 / -0.38** | **RAY NEON SIGNS INC.**
2870 SHEFFIELD ROAD
OTTAWA ON K1B 3V9 | **GEN**

Generator No: ON1731200
SIC Code:
SIC Description:
Approval Years: As of Jul 2020
PO Box No:
Country: Canada
Status: Registered
Co Admin:
Choice of Contact:
Phone No Admin:
Contaminated Facility:
MHSW Facility:

Detail(s)

Waste Class: 211 H
Waste Class Name: Aromatic solvents and residues

---

51 | **18 of 19** | **ESE/127.4** | **66.6 / -0.38** | **2870 Sheffield Road**
Ottawa ON K1B 1A4 | **EHS**

Order No: 20292800116
Status: C
Report Type: Standard Report
Report Date: 01-OCT-20
Date Received: 28-SEP-20
Previous Site Name: Ray Neon Signs
Lot/Building Size: 9150 (approximate)
Additional Info Ordered: Fire Insur. Maps and/or Site Plans; City Directory
Nearest Intersection:
Municipality: City of Ottawa
Client Prov/State: ON
Search Radius (km): .25
X: -75.6030619
Y: 45.3972068

---

51 | **19 of 19** | **ESE/127.4** | **66.6 / -0.38** | **2870 Sheffield Road**
Ottawa ON K1B 1A4 | **EHS**

Order No: 20292800116
Status: C
Report Type: Standard Report
Report Date: 01-OCT-20
Date Received: 28-SEP-20
Previous Site Name: Ray Neon Signs
Lot/Building Size: 9150 (approximate)
Additional Info Ordered: Fire Insur. Maps and/or Site Plans; City Directory
Nearest Intersection:
Municipality: City of Ottawa
Client Prov/State: ON
Search Radius (km): .25
X: -75.6030619
Y: 45.3972068

---

52 | **1 of 36** | **NNW/129.1** | **65.9 / -1.07** | **SAPUTO FOODS LTD.**
1280 LEEDS AVE SUITE 5
OTTAWA ON K1B 3W3 | **SCT**

Established: 0000
Plant Size (ft²): 0
Employment: 11

Map Key	Number of Records	Direction/ Distance (m)	Elev/Diff (m)	Site	DB

--Details--
Description: DAIRY PRODUCTS, EXCEPT DRIED OR CANNED
SIC/NAICS Code: 5143

Description: MEATS AND MEAT PRODUCTS
SIC/NAICS Code: 5147

Description: GROCERIES & RELATED PRODUCTS, NOT ELSEWHERE CLASSIFIED
SIC/NAICS Code: 5149

Map Key	Number of Records	Direction/ Distance (m)	Elev/Diff (m)	Site	DB
52	2 of 36	NNW/129.1	65.9 / -1.07	***Warnaco of Canada Company*** ***1270 Leeds Ave*** ***Ottawa ON K1B 3W3***	SCT

Established:
Plant Size (ft²): 100000
Employment: 400

--Details--
Description: Other Men's and Boys' Cut and Sew Clothing Manufacturing
SIC/NAICS Code: 315229

Description: Other Women's and Girls' Cut and Sew Clothing Manufacturing
SIC/NAICS Code: 315239

Map Key	Number of Records	Direction/ Distance (m)	Elev/Diff (m)	Site	DB
52	3 of 36	NNW/129.1	65.9 / -1.07	***Saputo Inc. - Cheese Division*** ***1280 Leeds Ave Unit 5*** ***Ottawa ON K1B 3W3***	SCT

Established:
Plant Size (ft²):
Employment: 11

--Details--
Description: Dairy and Milk Products Wholesaler-Distributors
SIC/NAICS Code: 413120

Description: Red Meat and Meat Product Wholesaler-Distributors
SIC/NAICS Code: 413160

Description: Other Specialty-Line Food Wholesaler-Distributors
SIC/NAICS Code: 413190

Map Key	Number of Records	Direction/ Distance (m)	Elev/Diff (m)	Site	DB
52	4 of 36	NNW/129.1	65.9 / -1.07	***The salvation Army Eastern Ontario Recycling Cent*** ***1280 Leeds Ave. Unit # 6*** ***Ottawa ON K1B 3W3***	GEN

Generator No: ON9882294
SIC Code:
SIC Description:
Approval Years: 04,05,06,07,08
PO Box No:
Country:
Status:
Co Admin:
Choice of Contact:
Phone No Admin:

Contaminated Facility:
MHSW Facility:

Detail(s)

Waste Class: 331
Waste Class Name: WASTE COMPRESSED GASES

Waste Class: 331
Waste Class Name: WASTE COMPRESSED GASES

Waste Class: 331
Waste Class Name: WASTE COMPRESSED GASES

Waste Class: 268
Waste Class Name: AMINES

Waste Class: 268
Waste Class Name: AMINES

Waste Class: 146
Waste Class Name: OTHER SPECIFIED INORGANICS

Waste Class: 263
Waste Class Name: ORGANIC LABORATORY CHEMICALS

Waste Class: 252
Waste Class Name: WASTE OILS & LUBRICANTS

Waste Class: 212
Waste Class Name: ALIPHATIC SOLVENTS

Waste Class: 114
Waste Class Name: OTHER INORGANIC ACID WASTES

Waste Class: 112
Waste Class Name: ACID WASTE - HEAVY METALS

Waste Class: 213
Waste Class Name: PETROLEUM DISTILLATES

Waste Class: 145
Waste Class Name: PAINT/PIGMENT/COATING RESIDUES

Waste Class: 148
Waste Class Name: INORGANIC LABORATORY CHEMICALS

Waste Class: 122
Waste Class Name: ALKALINE WASTES - OTHER METALS

Waste Class: 122
Waste Class Name: ALKALINE WASTES - OTHER METALS

52	*5 of 36*	*NNW/129.1*	*65.9 / -1.07*	***Cape Marketing Enterprises*** ***1280 Leeds Ave Unit 5*** ***Ottawa ON K1B 3W3***	***SCT***

Established: 01-SEP-69
Plant Size (ft²):
Employment:

--Details--
Description: Wholesale Trade Agents and Brokers

Map Key	Number of Records	Direction/ Distance (m)	Elev/Diff (m)	Site	DB

SIC/NAICS Code: 419120

Description: Wholesale Trade Agents and Brokers
SIC/NAICS Code: 419120

---

52 **6 of 36** **NNW/129.1** **65.9 / -1.07** **Stericycle, Inc.**
1280 Leeds Avenue Unit 5 Ottawa K1B 3W3 CITY OF OTTAWA
ON
EBR

EBR Registry No: 011-4950
Ministry Ref No: 0672-8LFTJC
Notice Type: Instrument Decision
Notice Stage:
Notice Date: April 26, 2012
Proposal Date: November 07, 2011
Year: 2011
Decision Posted:
Exception Posted:
Section:
Act 1:
Act 2:
Site Location Map:
Instrument Type: (EPA Part II.1-waste) - Environmental Compliance Approval (project type: waste)
Off Instrument Name:
Posted By:
Company Name: Stericycle, Inc.
Site Address:
Location Other:
Proponent Name:
Proponent Address: 19 Armthopre Road, Brampton Ontario, Canada L6T 5M4
Comment Period:
URL:

Site Location Details:

1280 Leeds Avenue Unit 5 Ottawa K1B 3W3 CITY OF OTTAWA

---

52 **7 of 36** **NNW/129.1** **65.9 / -1.07** **1280 Leeds Avenue, Ottawa**
ON
PINC

Incident Id: 2762932
Incident No: 606336
Incident Reported Dt:
Type: FS-Pipeline Incident
Status Code: Pipeline Damage Reason Est
Tank Status: RC Established
Task No: 3366678
Spills Action Centre:
Fuel Type: Natural Gas
Fuel Occurrence Tp: Pipeline Strike
Date of Occurrence: 5/27/2011 0:00
Occurrence Start Dt: 2011/06/23
Depth: 24
Customer Acct Name:
Incident Address:
Pipe Material: Plastic
Fuel Category: Natural Gas
Health Impact: No
Environment Impact: No
Property Damage: Yes
Service Interrupt: Yes
Enforce Policy: Yes
Public Relation: No
Pipeline System:
PSIG: 55
Attribute Category: FS-Perform P-line Inc Invest
Regulator Location: Outside
Method Details: E-mail
Operation Type: Construction Site (pipeline strike)
Pipeline Type: Service / Riser Distribution Pipeline
Regulator Type: Service Regulator (up to 60 psi intake)
Summary: 1280 Leeds Avenue, Ottawa - 1" Pipeline Hit
Reported By: Armstrong, Alan - Enbridge
Affiliation: Industry Stakeholder (Licensee/Registration/Certificate Holder, Facility Owner, etc.)
Occurrence Desc: failed to obtain locate
Damage Reason: No notification made to the one call center
Notes: no locate

Map Key	Number of Records	Direction/ Distance (m)	Elev/Diff (m)	Site	DB
52	8 of 36	NNW/129.1	65.9 / -1.07	The salvation Army Eastern Ontario Recycling Cent 1280 Leeds Ave. Unit # 6 Ottawa ON K1B 3W3	GEN

Generator No: ON9882294
SIC Code: 989811
SIC Description:
Approval Years: 2009
PO Box No:
Country:
Status:
Co Admin:
Choice of Contact:
Phone No Admin:
Contaminated Facility:
MHSW Facility:

Detail(s)

Waste Class: 112
Waste Class Name: ACID WASTE - HEAVY METALS

Waste Class: 114
Waste Class Name: OTHER INORGANIC ACID WASTES

Waste Class: 122
Waste Class Name: ALKALINE WASTES - OTHER METALS

Waste Class: 145
Waste Class Name: PAINT/PIGMENT/COATING RESIDUES

Waste Class: 146
Waste Class Name: OTHER SPECIFIED INORGANICS

Waste Class: 148
Waste Class Name: INORGANIC LABORATORY CHEMICALS

Waste Class: 212
Waste Class Name: ALIPHATIC SOLVENTS

Waste Class: 213
Waste Class Name: PETROLEUM DISTILLATES

Waste Class: 252
Waste Class Name: WASTE OILS & LUBRICANTS

Waste Class: 263
Waste Class Name: ORGANIC LABORATORY CHEMICALS

Waste Class: 268
Waste Class Name: AMINES

Waste Class: 331
Waste Class Name: WASTE COMPRESSED GASES

Map Key	Number of Records	Direction/ Distance (m)	Elev/Diff (m)	Site	DB
52	9 of 36	NNW/129.1	65.9 / -1.07	Stericycle, Inc. 1280 Leeds Ave Ottawa ON L6T 5M4	WDS

Approval No: 4403-8SKHE9
Mob Unit Cert No:
EBR Registry No:
Total Area (ha):
Landfill Cap (m³):
Transfer Area (ha):

Map Key	Number of Records	Direction/ Distance (m)	Elev/Diff (m)	Site	DB

Status:	Revoked and/or Replaced	**Transfer Cap (m³):**	
Facility Type:		**Transfer Cert No:**	
Record Type:	ECA	**Inciner. Area (ha):**	
Link Source:	IDS	**Inciner. Cap (t):**	
Project Type:	WASTE DISPOSAL SITES	**Process Area (m³):**	
Application Status:		**Process Cap (m³/d):**	
Issue Date:	2012-04-20	**Process Vol (m³):**	
Input Date:		**Process Feed (m³):**	
Date Received:		**Site Concession:**	
Est Closure Date:		**Site Region/County:**	
Mobile Capacity:		**SWP Area Name:**	Rideau Valley
Mobile Units:		**MOE District:**	Ottawa
Mobile Description:		**District Office:**	
Prop City:		**Latitude:**	45.40286
Prop Postal:		**Longitude:**	-75.60369
Prop Phone:		**Geometry X:**	
Serial Link:		**Geometry Y:**	
Approval Type:	ECA-WASTE DISPOSAL SITES		
Proponent:			
Prop Address:			
Proponent County/District:			
Full Address:	1280 Leeds Ave		
Site Lot:			
Waste Class Code:			
Waste Class:			
Waste Type:			
Waste Type Other:			
Waste Description:			
Landfill Monitoring:			
Landfill Ctrl Type:			
Site Closing Description:			
Project Description:			
Municipalities Served:			
Approval Description:			
Other Approvals/Permits:			
PDF URL:	https://www.accessenvironment.ene.gov.on.ca/instruments/0672-8LFTJC-14.pdf		
PDF Site Location:			

52	*10 of 36*	*NNW/129.1*	*65.9 / -1.07*	***The salvation Army Eastern Ontario Recycling Cent*** ***1280 Leeds Ave. Unit # 6*** ***Ottawa ON K1B 3W3***	*GEN*

Generator No:	ON9882294
SIC Code:	989811
SIC Description:	
Approval Years:	2010
PO Box No:	
Country:	
Status:	
Co Admin:	
Choice of Contact:	
Phone No Admin:	
Contaminated Facility:	
MHSW Facility:	

Detail(s)

Waste Class:	148
Waste Class Name:	INORGANIC LABORATORY CHEMICALS
Waste Class:	213
Waste Class Name:	PETROLEUM DISTILLATES

Waste Class: 252
Waste Class Name: WASTE OILS & LUBRICANTS

Waste Class: 331
Waste Class Name: WASTE COMPRESSED GASES

Waste Class: 263
Waste Class Name: ORGANIC LABORATORY CHEMICALS

Waste Class: 212
Waste Class Name: ALIPHATIC SOLVENTS

Waste Class: 112
Waste Class Name: ACID WASTE - HEAVY METALS

Waste Class: 268
Waste Class Name: AMINES

Waste Class: 114
Waste Class Name: OTHER INORGANIC ACID WASTES

Waste Class: 146
Waste Class Name: OTHER SPECIFIED INORGANICS

Waste Class: 122
Waste Class Name: ALKALINE WASTES - OTHER METALS

Waste Class: 145
Waste Class Name: PAINT/PIGMENT/COATING RESIDUES

Map Key	Number of Records	Direction/ Distance (m)	Elev/Diff (m)	Site	DB
52	11 of 36	NNW/129.1	65.9 / -1.07	The salvation Army Eastern Ontario Recycling Cent 1280 Leeds Ave. Unit # 6 Ottawa ON K1B 3W3	GEN

Generator No: ON9882294
SIC Code: 989811
SIC Description:
Approval Years: 2011
PO Box No:
Country:
Status:
Co Admin:
Choice of Contact:
Phone No Admin:
Contaminated Facility:
MHSW Facility:

Detail(s)

Waste Class: 213
Waste Class Name: PETROLEUM DISTILLATES

Waste Class: 263
Waste Class Name: ORGANIC LABORATORY CHEMICALS

Waste Class: 331
Waste Class Name: WASTE COMPRESSED GASES

Waste Class: 112
Waste Class Name: ACID WASTE - HEAVY METALS

Waste Class: 268

Waste Class Name:	AMINES
Waste Class:	252
Waste Class Name:	WASTE OILS & LUBRICANTS
Waste Class:	122
Waste Class Name:	ALKALINE WASTES - OTHER METALS
Waste Class:	114
Waste Class Name:	OTHER INORGANIC ACID WASTES
Waste Class:	146
Waste Class Name:	OTHER SPECIFIED INORGANICS
Waste Class:	212
Waste Class Name:	ALIPHATIC SOLVENTS
Waste Class:	148
Waste Class Name:	INORGANIC LABORATORY CHEMICALS
Waste Class:	145
Waste Class Name:	PAINT/PIGMENT/COATING RESIDUES

52	***12 of 36***	***NNW/129.1***	***65.9 / -1.07***	***The salvation Army Eastern Ontario Recycling Cent*** ***1280 Leeds Ave. Unit # 6*** ***Ottawa ON K1B 3W3***	***GEN***

Generator No:	ON9882294
SIC Code:	989811
SIC Description:	
Approval Years:	2012
PO Box No:	
Country:	
Status:	
Co Admin:	
Choice of Contact:	
Phone No Admin:	
Contaminated Facility:	
MHSW Facility:	

Detail(s)

Waste Class:	145
Waste Class Name:	PAINT/PIGMENT/COATING RESIDUES
Waste Class:	331
Waste Class Name:	WASTE COMPRESSED GASES
Waste Class:	114
Waste Class Name:	OTHER INORGANIC ACID WASTES
Waste Class:	252
Waste Class Name:	WASTE OILS & LUBRICANTS
Waste Class:	148
Waste Class Name:	INORGANIC LABORATORY CHEMICALS
Waste Class:	268
Waste Class Name:	AMINES
Waste Class:	263
Waste Class Name:	ORGANIC LABORATORY CHEMICALS

Map Key	Number of Records	Direction/ Distance (m)	Elev/Diff (m)	Site	DB

Waste Class: 212
Waste Class Name: ALIPHATIC SOLVENTS

Waste Class: 112
Waste Class Name: ACID WASTE - HEAVY METALS

Waste Class: 146
Waste Class Name: OTHER SPECIFIED INORGANICS

Waste Class: 213
Waste Class Name: PETROLEUM DISTILLATES

Waste Class: 122
Waste Class Name: ALKALINE WASTES - OTHER METALS

Map Key	Number of Records	Direction/ Distance (m)	Elev/Diff (m)	Site	DB
52	13 of 36	NNW/129.1	65.9 / -1.07	Stericycle, ULC 1280 Leeds Avenue Ottawa City ON	GEN

Generator No: ON4839367
SIC Code: 562110
SIC Description: Waste Collection
Approval Years: 2012
PO Box No:
Country:
Status:
Co Admin:
Choice of Contact:
Phone No Admin:
Contaminated Facility:
MHSW Facility:

Map Key	Number of Records	Direction/ Distance (m)	Elev/Diff (m)	Site	DB
52	14 of 36	NNW/129.1	65.9 / -1.07	YRC REIMER EXPRESS LINES LTD. 1270 LEEDS AVENUE OTTAWA ON	GEN

Generator No: ON3669211
SIC Code: 484110
SIC Description: GENERAL FREIGHT TRUCKING, LOCAL
Approval Years: 2013
PO Box No:
Country:
Status:
Co Admin:
Choice of Contact:
Phone No Admin:
Contaminated Facility:
MHSW Facility:

Detail(s)

Waste Class: 252
Waste Class Name: WASTE OILS & LUBRICANTS

Waste Class: 251
Waste Class Name: OIL SKIMMINGS & SLUDGES

Map Key	Number of Records	Direction/ Distance (m)	Elev/Diff (m)	Site	DB
52	15 of 36	NNW/129.1	65.9 / -1.07	The salvation Army Eastern Ontario Recycling Cent 1280 Leeds Ave. Unit # 6 Ottawa ON	GEN

Generator No: ON9882294

SIC Code:	989811
SIC Description:	
Approval Years:	2013
PO Box No:	
Country:	
Status:	
Co Admin:	
Choice of Contact:	
Phone No Admin:	
Contaminated Facility:	
MHSW Facility:	

Detail(s)

Waste Class:	122
Waste Class Name:	ALKALINE WASTES - OTHER METALS
Waste Class:	212
Waste Class Name:	ALIPHATIC SOLVENTS
Waste Class:	263
Waste Class Name:	ORGANIC LABORATORY CHEMICALS
Waste Class:	268
Waste Class Name:	AMINES
Waste Class:	148
Waste Class Name:	INORGANIC LABORATORY CHEMICALS
Waste Class:	331
Waste Class Name:	WASTE COMPRESSED GASES
Waste Class:	112
Waste Class Name:	ACID WASTE - HEAVY METALS
Waste Class:	146
Waste Class Name:	OTHER SPECIFIED INORGANICS
Waste Class:	145
Waste Class Name:	PAINT/PIGMENT/COATING RESIDUES
Waste Class:	213
Waste Class Name:	PETROLEUM DISTILLATES
Waste Class:	252
Waste Class Name:	WASTE OILS & LUBRICANTS
Waste Class:	114
Waste Class Name:	OTHER INORGANIC ACID WASTES

52	***16 of 36***	***NNW/129.1***	***65.9 / -1.07***	***Stericycle, ULC 1280 Leeds Avenue Ottawa City ON***	***GEN***

Generator No:	ON4839367
SIC Code:	562110
SIC Description:	WASTE COLLECTION
Approval Years:	2013
PO Box No:	
Country:	
Status:	
Co Admin:	
Choice of Contact:	
Phone No Admin:	

Contaminated Facility:
MHSW Facility:

Detail(s)

Waste Class: 132
Waste Class Name: NEUTRALIZED WASTES - OTHER METALS

Waste Class: 331
Waste Class Name: WASTE COMPRESSED GASES

Waste Class: 251
Waste Class Name: OIL SKIMMINGS & SLUDGES

Waste Class: 231
Waste Class Name: LATEX WASTES

Waste Class: 233
Waste Class Name: OTHER POLYMERIC WASTES

Waste Class: 241
Waste Class Name: HALOGENATED SOLVENTS

Waste Class: 242
Waste Class Name: HALOGENATED PESTICIDES

Waste Class: 262
Waste Class Name: DETERGENTS/SOAPS

Waste Class: 221
Waste Class Name: LIGHT FUELS

Waste Class: 112
Waste Class Name: ACID WASTE - HEAVY METALS

Waste Class: 232
Waste Class Name: POLYMERIC RESINS

Waste Class: 146
Waste Class Name: OTHER SPECIFIED INORGANICS

Waste Class: 150
Waste Class Name: INERT INORGANIC WASTES

Waste Class: 122
Waste Class Name: ALKALINE WASTES - OTHER METALS

Waste Class: 267
Waste Class Name: ORGANIC ACIDS

Waste Class: 213
Waste Class Name: PETROLEUM DISTILLATES

Waste Class: 211
Waste Class Name: AROMATIC SOLVENTS

Waste Class: 264
Waste Class Name: PHOTOPROCESSING WASTES

Waste Class: 261
Waste Class Name: PHARMACEUTICALS

Waste Class: 269
Waste Class Name: NON-HALOGENATED PESTICIDES

Waste Class: 312
Waste Class Name: PATHOLOGICAL WASTES

Waste Class: 252
Waste Class Name: WASTE OILS & LUBRICANTS

Waste Class: 114
Waste Class Name: OTHER INORGANIC ACID WASTES

Waste Class: 131
Waste Class Name: NEUTRALIZED WASTES - HEAVY METALS

Waste Class: 113
Waste Class Name: ACID WASTE - OTHER METALS

Waste Class: 263
Waste Class Name: ORGANIC LABORATORY CHEMICALS

Waste Class: 212
Waste Class Name: ALIPHATIC SOLVENTS

Waste Class: 145
Waste Class Name: PAINT/PIGMENT/COATING RESIDUES

Waste Class: 253
Waste Class Name: EMULSIFIED OILS

Waste Class: 121
Waste Class Name: ALKALINE WASTES - HEAVY METALS

Waste Class: 148
Waste Class Name: INORGANIC LABORATORY CHEMICALS

---

52 | **17 of 36** | **NNW/129.1** | **65.9 / -1.07** | **ADMNS LEEDS INVESTMENT CORPORATION**
1280 LEEDS AVE
OTTAWA ON K1B 3W3 | **EASR**

Approval No: R-003-6614885074
Status: REGISTERED
Date: 2016-07-22
Record Type: EASR
Link Source: MOFA
Project Type: Heating System
Full Address:
Approval Type: EASR-Heating System
SWP Area Name: Rideau Valley
PDF URL:
PDF Site Location:

MOE District: Ottawa
Municipality: OTTAWA
Latitude: 45.40138889
Longitude: -75.60805556
Geometry X:
Geometry Y:

---

52 | **18 of 36** | **NNW/129.1** | **65.9 / -1.07** | **ADMNS LEEDS INVESTMENT CORPORATION**
1270 LEEDS AVE
OTTAWA ON K1B 3W3 | **EASR**

Approval No: R-003-5614759287
Status: REGISTERED
Date: 2016-07-22
Record Type: EASR
Link Source: MOFA
Project Type: Heating System
Full Address:
Approval Type: EASR-Heating System
SWP Area Name: Rideau Valley
PDF URL:

MOE District: Ottawa
Municipality: OTTAWA
Latitude: 45.4
Longitude: -75.60722222
Geometry X:
Geometry Y:

Map Key	Number of Records	Direction/ Distance (m)	Elev/Diff (m)	Site	DB
PDF Site Location:					

52 | 19 of 36 | NNW/129.1 | 65.9 / -1.07 | Stericycle, ULC
1280 Leeds Avenue Unit 7-8 Ottawa CITY OF OTTAWA
ON | EBR

EBR Registry No: 012-7889
Ministry Ref No: 9287-AA3HRG
Notice Type: Instrument Decision
Notice Stage:
Notice Date: November 28, 2016
Proposal Date: June 10, 2016
Year: 2016
Instrument Type: (EPA Part II.1-waste) - Environmental Compliance Approval (project type: waste)
Off Instrument Name:
Posted By:
Company Name: Stericycle, ULC
Site Address:
Location Other:
Proponent Name:
Proponent Address: 19 Armthorpe Road, Brampton Ontario, Canada L6T 5M4
Comment Period:
URL:

Decision Posted:
Exception Posted:
Section:
Act 1:
Act 2:
Site Location Map:

Site Location Details:

1280 Leeds Avenue Unit 7-8 Ottawa CITY OF OTTAWA

52 | 20 of 36 | NNW/129.1 | 65.9 / -1.07 | Stericycle, ULC
1280 Leeds Ave Part of lots 24 and 25, Concession 3, Ottawa Front
Ottawa ON L6T 5M4 | WDS

Approval No: 6146-AF4HNW
Mob Unit Cert No:
EBR Registry No:
Status: Amended
Facility Type:
Record Type: ECA
Link Source: IDS
Project Type: WASTE DISPOSAL SITES
Application Status:
Issue Date: 2016-11-17
Input Date:
Date Received:
Est Closure Date:
Mobile Capacity:
Mobile Units:
Mobile Description:
Prop City:
Prop Postal:
Prop Phone:
Serial Link:
Approval Type: ECA-WASTE DISPOSAL SITES
Proponent:
Prop Address:
Proponent County/District:
Full Address: 1280 Leeds Ave Part of lots 24 and 25, Concession 3, Ottawa Front
Site Lot:
Waste Class Code:

Total Area (ha):
Landfill Cap (m³):
Transfer Area (ha):
Transfer Cap (m³):
Transfer Cert No:
Inciner. Area (ha):
Inciner. Cap (t):
Process Area (m³):
Process Cap (m³/d):
Process Vol (m³):
Process Feed (m³):
Site Concession:
Site Region/County:
SWP Area Name:
MOE District:
District Office:
Latitude:
Longitude:
Geometry X:
Geometry Y:

Waste Class:
Waste Type:
Waste Type Other:
Waste Description:
Landfill Monitoring:
Landfill Ctrl Type:
Site Closing Description:
Project Description:
Municipalities Served:
Approval Description:
Other Approvals/Permits:
PDF URL: https://www.accessenvironment.ene.gov.on.ca/instruments/9287-AA3HRG-14.pdf
PDF Site Location:

---

52 | ***21 of 36*** | ***NNW/129.1*** | ***65.9 / -1.07*** | ***Stericycle, ULC***
1280 Leeds Avenue
Ottawa City ON K1B 3W3 | ***GEN***

Generator No: ON4839367
SIC Code: 562110
SIC Description: WASTE COLLECTION
Approval Years: 2016
PO Box No:
Country: Canada
Status:
Co Admin: Rowena Rico
Choice of Contact: CO_OFFICIAL
Phone No Admin: 905.595.7542 Ext.
Contaminated Facility: No
MHSW Facility: No

Detail(s)

Waste Class: 241
Waste Class Name: HALOGENATED SOLVENTS

Waste Class: 112
Waste Class Name: ACID WASTE - HEAVY METALS

Waste Class: 113
Waste Class Name: ACID WASTE - OTHER METALS

Waste Class: 242
Waste Class Name: HALOGENATED PESTICIDES

Waste Class: 261
Waste Class Name: PHARMACEUTICALS

Waste Class: 114
Waste Class Name: OTHER INORGANIC ACID WASTES

Waste Class: 132
Waste Class Name: NEUTRALIZED WASTES - OTHER METALS

Waste Class: 269
Waste Class Name: NON-HALOGENATED PESTICIDES

Waste Class: 312
Waste Class Name: PATHOLOGICAL WASTES

Waste Class: 252
Waste Class Name: WASTE OILS & LUBRICANTS

Waste Class: 148
Waste Class Name: INORGANIC LABORATORY CHEMICALS

Waste Class: 213
Waste Class Name: PETROLEUM DISTILLATES

Waste Class: 150
Waste Class Name: INERT INORGANIC WASTES

Waste Class: 131
Waste Class Name: NEUTRALIZED WASTES - HEAVY METALS

Waste Class: 253
Waste Class Name: EMULSIFIED OILS

Waste Class: 331
Waste Class Name: WASTE COMPRESSED GASES

Waste Class: 264
Waste Class Name: PHOTOPROCESSING WASTES

Waste Class: 221
Waste Class Name: LIGHT FUELS

Waste Class: 251
Waste Class Name: OIL SKIMMINGS & SLUDGES

Waste Class: 212
Waste Class Name: ALIPHATIC SOLVENTS

Waste Class: 231
Waste Class Name: LATEX WASTES

Waste Class: 232
Waste Class Name: POLYMERIC RESINS

Waste Class: 145
Waste Class Name: PAINT/PIGMENT/COATING RESIDUES

Waste Class: 233
Waste Class Name: OTHER POLYMERIC WASTES

Waste Class: 146
Waste Class Name: OTHER SPECIFIED INORGANICS

Waste Class: 121
Waste Class Name: ALKALINE WASTES - HEAVY METALS

Waste Class: 262
Waste Class Name: DETERGENTS/SOAPS

Waste Class: 122
Waste Class Name: ALKALINE WASTES - OTHER METALS

Waste Class: 263
Waste Class Name: ORGANIC LABORATORY CHEMICALS

Waste Class: 267
Waste Class Name: ORGANIC ACIDS

Waste Class: 211
Waste Class Name: AROMATIC SOLVENTS

52	22 of 36	NNW/129.1	65.9 / -1.07	The salvation Army Eastern Ontario Recycling Cent	GEN

Map Key	Number of Records	Direction/ Distance (m)	Elev/Diff (m)	Site	DB
				1280 Leeds Ave. Unit # 6 Ottawa ON K1B3W3	

Generator No: ON9882294
SIC Code: 989811
SIC Description: 989811
Approval Years: 2015
PO Box No:
Country: Canada
Status:
Co Admin: Carmen Bejancu
Choice of Contact: CO_OFFICIAL
Phone No Admin: 613- 247-1435 Ext.223
Contaminated Facility: No
MHSW Facility: No

Detail(s)

Waste Class: 114
Waste Class Name: OTHER INORGANIC ACID WASTES

Waste Class: 263
Waste Class Name: ORGANIC LABORATORY CHEMICALS

Waste Class: 331
Waste Class Name: WASTE COMPRESSED GASES

Waste Class: 146
Waste Class Name: OTHER SPECIFIED INORGANICS

Waste Class: 213
Waste Class Name: PETROLEUM DISTILLATES

Waste Class: 122
Waste Class Name: ALKALINE WASTES - OTHER METALS

Waste Class: 145
Waste Class Name: PAINT/PIGMENT/COATING RESIDUES

Waste Class: 148
Waste Class Name: INORGANIC LABORATORY CHEMICALS

Waste Class: 212
Waste Class Name: ALIPHATIC SOLVENTS

Waste Class: 112
Waste Class Name: ACID WASTE - HEAVY METALS

Waste Class: 268
Waste Class Name: AMINES

Waste Class: 252
Waste Class Name: WASTE OILS & LUBRICANTS

52	23 of 36	NNW/129.1	65.9 / -1.07	The salvation Army Eastern Ontario Recycling Cent 1280 Leeds Ave. Unit # 6 Ottawa ON K1B3W3	GEN

Generator No: ON9882294
SIC Code: 989811
SIC Description: 989811
Approval Years: 2016
PO Box No:

Country:	Canada
Status:	
Co Admin:	Carmen Bejancu
Choice of Contact:	CO_OFFICIAL
Phone No Admin:	613- 247-1435 Ext.223
Contaminated Facility:	No
MHSW Facility:	No

Detail(s)

Waste Class:	112
Waste Class Name:	ACID WASTE - HEAVY METALS
Waste Class:	269
Waste Class Name:	NON-HALOGENATED PESTICIDES
Waste Class:	252
Waste Class Name:	WASTE OILS & LUBRICANTS
Waste Class:	212
Waste Class Name:	ALIPHATIC SOLVENTS
Waste Class:	145
Waste Class Name:	PAINT/PIGMENT/COATING RESIDUES
Waste Class:	331
Waste Class Name:	WASTE COMPRESSED GASES
Waste Class:	148
Waste Class Name:	INORGANIC LABORATORY CHEMICALS
Waste Class:	213
Waste Class Name:	PETROLEUM DISTILLATES
Waste Class:	263
Waste Class Name:	ORGANIC LABORATORY CHEMICALS
Waste Class:	122
Waste Class Name:	ALKALINE WASTES - OTHER METALS
Waste Class:	146
Waste Class Name:	OTHER SPECIFIED INORGANICS
Waste Class:	114
Waste Class Name:	OTHER INORGANIC ACID WASTES
Waste Class:	268
Waste Class Name:	AMINES

Map Key	Number of Records	Direction/ Distance (m)	Elev/Diff (m)	Site	DB
52	24 of 36	NNW/129.1	65.9 / -1.07	**Stericycle, ULC** **1280 Leeds Avenue** **Ottawa City ON K1B 3W3**	GEN

Generator No:	ON4839367
SIC Code:	562110
SIC Description:	WASTE COLLECTION
Approval Years:	2015
PO Box No:	
Country:	Canada
Status:	
Co Admin:	Rowena Rico
Choice of Contact:	CO_OFFICIAL
Phone No Admin:	905.595.7542 Ext.
Contaminated Facility:	No

MHSW Facility: No

Detail(s)

Waste Class: 113
Waste Class Name: ACID WASTE - OTHER METALS

Waste Class: 131
Waste Class Name: NEUTRALIZED WASTES - HEAVY METALS

Waste Class: 262
Waste Class Name: DETERGENTS/SOAPS

Waste Class: 267
Waste Class Name: ORGANIC ACIDS

Waste Class: 211
Waste Class Name: AROMATIC SOLVENTS

Waste Class: 150
Waste Class Name: INERT INORGANIC WASTES

Waste Class: 261
Waste Class Name: PHARMACEUTICALS

Waste Class: 242
Waste Class Name: HALOGENATED PESTICIDES

Waste Class: 121
Waste Class Name: ALKALINE WASTES - HEAVY METALS

Waste Class: 148
Waste Class Name: INORGANIC LABORATORY CHEMICALS

Waste Class: 269
Waste Class Name: NON-HALOGENATED PESTICIDES

Waste Class: 331
Waste Class Name: WASTE COMPRESSED GASES

Waste Class: 221
Waste Class Name: LIGHT FUELS

Waste Class: 251
Waste Class Name: OIL SKIMMINGS & SLUDGES

Waste Class: 213
Waste Class Name: PETROLEUM DISTILLATES

Waste Class: 231
Waste Class Name: LATEX WASTES

Waste Class: 253
Waste Class Name: EMULSIFIED OILS

Waste Class: 122
Waste Class Name: ALKALINE WASTES - OTHER METALS

Waste Class: 146
Waste Class Name: OTHER SPECIFIED INORGANICS

Waste Class: 212
Waste Class Name: ALIPHATIC SOLVENTS

Waste Class: 132

Waste Class Name: NEUTRALIZED WASTES - OTHER METALS

Waste Class: 264
Waste Class Name: PHOTOPROCESSING WASTES

Waste Class: 241
Waste Class Name: HALOGENATED SOLVENTS

Waste Class: 263
Waste Class Name: ORGANIC LABORATORY CHEMICALS

Waste Class: 233
Waste Class Name: OTHER POLYMERIC WASTES

Waste Class: 145
Waste Class Name: PAINT/PIGMENT/COATING RESIDUES

Waste Class: 312
Waste Class Name: PATHOLOGICAL WASTES

Waste Class: 112
Waste Class Name: ACID WASTE - HEAVY METALS

Waste Class: 232
Waste Class Name: POLYMERIC RESINS

Waste Class: 252
Waste Class Name: WASTE OILS & LUBRICANTS

Waste Class: 114
Waste Class Name: OTHER INORGANIC ACID WASTES

52	25 of 36	NNW/129.1	65.9 / -1.07	The salvation Army Eastern Ontario Recycling Cent 1280 Leeds Ave. Unit # 6 Ottawa ON K1B3W3	GEN

Generator No: ON9882294
SIC Code: 989811
SIC Description: 989811
Approval Years: 2014
PO Box No:
Country: Canada
Status:
Co Admin: Carmen Bejancu
Choice of Contact: CO_OFFICIAL
Phone No Admin: 613- 247-1435 Ext.223
Contaminated Facility: No
MHSW Facility: No

Detail(s)

Waste Class: 148
Waste Class Name: INORGANIC LABORATORY CHEMICALS

Waste Class: 112
Waste Class Name: ACID WASTE - HEAVY METALS

Waste Class: 146
Waste Class Name: OTHER SPECIFIED INORGANICS

Waste Class: 145
Waste Class Name: PAINT/PIGMENT/COATING RESIDUES

Waste Class: 331
Waste Class Name: WASTE COMPRESSED GASES

Waste Class: 213
Waste Class Name: PETROLEUM DISTILLATES

Waste Class: 122
Waste Class Name: ALKALINE WASTES - OTHER METALS

Waste Class: 268
Waste Class Name: AMINES

Waste Class: 114
Waste Class Name: OTHER INORGANIC ACID WASTES

Waste Class: 263
Waste Class Name: ORGANIC LABORATORY CHEMICALS

Waste Class: 212
Waste Class Name: ALIPHATIC SOLVENTS

Waste Class: 252
Waste Class Name: WASTE OILS & LUBRICANTS

52	26 of 36	NNW/129.1	65.9 / -1.07	**Stericycle, ULC** **1280 Leeds Avenue** **Ottawa City ON K1B 3W3**	GEN

Generator No: ON4839367
SIC Code: 562110
SIC Description: WASTE COLLECTION
Approval Years: 2014
PO Box No:
Country: Canada
Status:
Co Admin: Rowena Rico
Choice of Contact: CO_OFFICIAL
Phone No Admin: 905.595.7542 Ext.
Contaminated Facility: No
MHSW Facility: No

Detail(s)

Waste Class: 233
Waste Class Name: OTHER POLYMERIC WASTES

Waste Class: 113
Waste Class Name: ACID WASTE - OTHER METALS

Waste Class: 211
Waste Class Name: AROMATIC SOLVENTS

Waste Class: 253
Waste Class Name: EMULSIFIED OILS

Waste Class: 112
Waste Class Name: ACID WASTE - HEAVY METALS

Waste Class: 242
Waste Class Name: HALOGENATED PESTICIDES

Waste Class: 261
Waste Class Name: PHARMACEUTICALS

Waste Class:	269
Waste Class Name:	NON-HALOGENATED PESTICIDES
Waste Class:	132
Waste Class Name:	NEUTRALIZED WASTES - OTHER METALS
Waste Class:	122
Waste Class Name:	ALKALINE WASTES - OTHER METALS
Waste Class:	264
Waste Class Name:	PHOTOPROCESSING WASTES
Waste Class:	146
Waste Class Name:	OTHER SPECIFIED INORGANICS
Waste Class:	145
Waste Class Name:	PAINT/PIGMENT/COATING RESIDUES
Waste Class:	114
Waste Class Name:	OTHER INORGANIC ACID WASTES
Waste Class:	150
Waste Class Name:	INERT INORGANIC WASTES
Waste Class:	221
Waste Class Name:	LIGHT FUELS
Waste Class:	331
Waste Class Name:	WASTE COMPRESSED GASES
Waste Class:	131
Waste Class Name:	NEUTRALIZED WASTES - HEAVY METALS
Waste Class:	262
Waste Class Name:	DETERGENTS/SOAPS
Waste Class:	148
Waste Class Name:	INORGANIC LABORATORY CHEMICALS
Waste Class:	312
Waste Class Name:	PATHOLOGICAL WASTES
Waste Class:	121
Waste Class Name:	ALKALINE WASTES - HEAVY METALS
Waste Class:	232
Waste Class Name:	POLYMERIC RESINS
Waste Class:	267
Waste Class Name:	ORGANIC ACIDS
Waste Class:	252
Waste Class Name:	WASTE OILS & LUBRICANTS
Waste Class:	212
Waste Class Name:	ALIPHATIC SOLVENTS
Waste Class:	213
Waste Class Name:	PETROLEUM DISTILLATES
Waste Class:	263
Waste Class Name:	ORGANIC LABORATORY CHEMICALS
Waste Class:	241
Waste Class Name:	HALOGENATED SOLVENTS

Waste Class: 251
Waste Class Name: OIL SKIMMINGS & SLUDGES

Waste Class: 231
Waste Class Name: LATEX WASTES

---

52 | **27 of 36** | **NNW/129.1** | **65.9 / -1.07** | **Stericycle, ULC**
1280 Humber Place Units 7 - 8
Ottawa City ON K1B 3W3 | **GEN**

Generator No: ON4839367
SIC Code:
SIC Description:
Approval Years: As of Dec 2018
PO Box No:
Country: Canada
Status: Registered
Co Admin:
Choice of Contact:
Phone No Admin:
Contaminated Facility:
MHSW Facility:

Detail(s)

Waste Class: 121 C
Waste Class Name: Alkaline slutions - containing heavy metals

Waste Class: 112 B
Waste Class Name: Acid solutions - containing heavy metals

Waste Class: 112 C
Waste Class Name: Acid solutions - containing heavy metals

Waste Class: 112 L
Waste Class Name: Acid solutions - containing heavy metals

Waste Class: 122 C
Waste Class Name: Alkaline slutions - containing other metals and non-metals (not cyanide)

Waste Class: 122 L
Waste Class Name: Alkaline slutions - containing other metals and non-metals (not cyanide)

Waste Class: 131 L
Waste Class Name: Neutralized solutions - containing heavy metals

Waste Class: 132 L
Waste Class Name: Neutralized solutions - containing other metals

Waste Class: 145 C
Waste Class Name: Wastes from the use of pigments, coatings and paints

Waste Class: 145 H
Waste Class Name: Wastes from the use of pigments, coatings and paints

Waste Class: 145 I
Waste Class Name: Wastes from the use of pigments, coatings and paints

Waste Class: 145 L
Waste Class Name: Wastes from the use of pigments, coatings and paints

Waste Class: 145 T
Waste Class Name: Wastes from the use of pigments, coatings and paints

Waste Class: 146 I
Waste Class Name: Other specified inorganic sludges, slurries or solids

Waste Class: 146 L
Waste Class Name: Other specified inorganic sludges, slurries or solids

Waste Class: 146 T
Waste Class Name: Other specified inorganic sludges, slurries or solids

Waste Class: 148 A
Waste Class Name: Misc. wastes and inorganic chemicals

Waste Class: 148 B
Waste Class Name: Misc. wastes and inorganic chemicals

Waste Class: 148 C
Waste Class Name: Misc. wastes and inorganic chemicals

Waste Class: 113 C
Waste Class Name: Acid solutions - containing other metals and non-metals

Waste Class: 114 C
Waste Class Name: Other inorganic acid wastes

Waste Class: 114 L
Waste Class Name: Other inorganic acid wastes

Waste Class: 148 I
Waste Class Name: Misc. wastes and inorganic chemicals

Waste Class: 148 L
Waste Class Name: Misc. wastes and inorganic chemicals

Waste Class: 148 R
Waste Class Name: Misc. wastes and inorganic chemicals

Waste Class: 150 L
Waste Class Name: Inert organic wastes

Waste Class: 211 B
Waste Class Name: Aromatic solvents and residues

Waste Class: 211 H
Waste Class Name: Aromatic solvents and residues

Waste Class: 211 I
Waste Class Name: Aromatic solvents and residues

Waste Class: 211 L
Waste Class Name: Aromatic solvents and residues

Waste Class: 212 B
Waste Class Name: Aliphatic solvents and residues

Waste Class: 212 H
Waste Class Name: Aliphatic solvents and residues

Waste Class: 212 I
Waste Class Name: Aliphatic solvents and residues

Waste Class: 212 L
Waste Class Name: Aliphatic solvents and residues

Waste Class: 213 I
Waste Class Name: Petroleum distillates

Waste Class: 221 I
Waste Class Name: Light fuels

Waste Class: 231 L
Waste Class Name: Latex wastes

Waste Class: 232 B
Waste Class Name: Polymeric resins

Waste Class: 232 I
Waste Class Name: Polymeric resins

Waste Class: 232 L
Waste Class Name: Polymeric resins

Waste Class: 232 T
Waste Class Name: Polymeric resins

Waste Class: 233 B
Waste Class Name: Other polymeric wastes

Waste Class: 233 I
Waste Class Name: Other polymeric wastes

Waste Class: 233 L
Waste Class Name: Other polymeric wastes

Waste Class: 242 B
Waste Class Name: Halogenated pesticides and herbicides

Waste Class: 242 L
Waste Class Name: Halogenated pesticides and herbicides

Waste Class: 251 L
Waste Class Name: Waste oils/sludges (petroleum based)

Waste Class: 252 I
Waste Class Name: Waste crankcase oils and lubricants

Waste Class: 252 L
Waste Class Name: Waste crankcase oils and lubricants

Waste Class: 252 T
Waste Class Name: Waste crankcase oils and lubricants

Waste Class: 253 L
Waste Class Name: Emulsified oils

Waste Class: 261 A
Waste Class Name: Pharmaceuticals

Waste Class: 261 B
Waste Class Name: Pharmaceuticals

Waste Class: 261 C
Waste Class Name: Pharmaceuticals

Waste Class: 261 H
Waste Class Name: Pharmaceuticals

Waste Class: 261 I
Waste Class Name: Pharmaceuticals

Waste Class: 261 L
Waste Class Name: Pharmaceuticals

Waste Class: 261 R
Waste Class Name: Pharmaceuticals

Waste Class: 262 C
Waste Class Name: Detergents and soaps

Waste Class: 262 I
Waste Class Name: Detergents and soaps

Waste Class: 233 R
Waste Class Name: Other polymeric wastes

Waste Class: 241 H
Waste Class Name: Halogenated solvents and residues

Waste Class: 241 I
Waste Class Name: Halogenated solvents and residues

Waste Class: 241 T
Waste Class Name: Halogenated solvents and residues

Waste Class: 242 A
Waste Class Name: Halogenated pesticides and herbicides

Waste Class: 262 L
Waste Class Name: Detergents and soaps

Waste Class: 263 A
Waste Class Name: Misc. waste organic chemicals

Waste Class: 263 B
Waste Class Name: Misc. waste organic chemicals

Waste Class: 263 C
Waste Class Name: Misc. waste organic chemicals

Waste Class: 263 H
Waste Class Name: Misc. waste organic chemicals

Waste Class: 263 I
Waste Class Name: Misc. waste organic chemicals

Waste Class: 263 L
Waste Class Name: Misc. waste organic chemicals

Waste Class: 264 L
Waste Class Name: Photoprocessing wastes

Waste Class: 264 T
Waste Class Name: Photoprocessing wastes

Waste Class: 267 C
Waste Class Name: Organic acids

Waste Class: 269 A
Waste Class Name: Organic non-halogenated pesticide and herbicide wastes

Waste Class: 269 B
Waste Class Name: Organic non-halogenated pesticide and herbicide wastes

Waste Class: 269 L
Waste Class Name: Organic non-halogenated pesticide and herbicide wastes

Waste Class: 312 P
Waste Class Name: Pathological wastes

Waste Class: 331 I
Waste Class Name: Waste compressed gases including cylinders

Map Key	Number of Records	Direction/ Distance (m)	Elev/Diff (m)	Site	DB
52	28 of 36	NNW/129.1	65.9 / -1.07	The salvation Army Eastern Ontario Recycling Cent 1280 Leeds Ave. Unit # 6 Ottawa ON K1B3W3	GEN

Generator No: ON9882294
SIC Code:
SIC Description:
Approval Years: As of Dec 2018
PO Box No:
Country: Canada
Status: Registered
Co Admin:
Choice of Contact:
Phone No Admin:
Contaminated Facility:
MHSW Facility:

Detail(s)

Waste Class: 112 C
Waste Class Name: Acid solutions - containing heavy metals

Waste Class: 114 C
Waste Class Name: Other inorganic acid wastes

Waste Class: 122 C
Waste Class Name: Alkaline slutions - containing other metals and non-metals (not cyanide)

Waste Class: 145 I
Waste Class Name: Wastes from the use of pigments, coatings and paints

Waste Class: 145 L
Waste Class Name: Wastes from the use of pigments, coatings and paints

Waste Class: 146 T
Waste Class Name: Other specified inorganic sludges, slurries or solids

Waste Class: 148 C
Waste Class Name: Misc. wastes and inorganic chemicals

Waste Class: 148 R
Waste Class Name: Misc. wastes and inorganic chemicals

Waste Class: 212 L
Waste Class Name: Aliphatic solvents and residues

Waste Class: 213 I
Waste Class Name: Petroleum distillates

Waste Class: 252 L
Waste Class Name: Waste crankcase oils and lubricants

Waste Class: 263 I
Waste Class Name: Misc. waste organic chemicals

Waste Class: 263 R
Waste Class Name: Misc. waste organic chemicals

Waste Class: 268 T
Waste Class Name: Amines

Map Key	Number of Records	Direction/ Distance (m)	Elev/Diff (m)	Site	DB

Waste Class: 269 A
Waste Class Name: Organic non-halogenated pesticide and herbicide wastes

Waste Class: 331 I
Waste Class Name: Waste compressed gases including cylinders

---

52 **29 of 36** **NNW/129.1** **65.9 / -1.07** **Etrilum Light Inc**
1270 Leeds Avenue
Ottawa ON K1B 3W3 **GEN**

Generator No: ON3242910
SIC Code:
SIC Description:
Approval Years: As of Dec 2017
PO Box No:
Country: Canada
Status: Registered
Co Admin:
Choice of Contact:
Phone No Admin:
Contaminated Facility:
MHSW Facility:

Detail(s)

Waste Class: 243 D
Waste Class Name: PCB

---

52 **30 of 36** **NNW/129.1** **65.9 / -1.07** **Stericycle, ULC**
1280 Leeds Ave Part of lots 24 and 25, Concession 3, Ottawa Front
Ottawa ON L6T 5R7 **WDS**

Approval No: 6146-AF4HNW
Mob Unit Cert No:
EBR Registry No:
Status: Approved
Facility Type:
Record Type: ECA
Link Source: IDS
Project Type: WASTE DISPOSAL SITES
Application Status:
Issue Date: 2018-12-07
Input Date:
Date Received:
Est Closure Date:
Mobile Capacity:
Mobile Units:
Mobile Description:
Prop City:
Prop Postal:
Prop Phone:
Serial Link:
Approval Type: ECA-WASTE DISPOSAL SITES
Proponent:
Prop Address:
Proponent County/District:
Full Address: 1280 Leeds Ave Part of lots 24 and 25, Concession 3, Ottawa Front
Site Lot:
Waste Class Code:
Waste Class:
Waste Type:

Total Area (ha):
Landfill Cap (m³):
Transfer Area (ha):
Transfer Cap (m³):
Transfer Cert No:
Inciner. Area (ha):
Inciner. Cap (t):
Process Area (m³):
Process Cap (m³/d):
Process Vol (m³):
Process Feed (m³):
Site Concession:
Site Region/County:
SWP Area Name: Rideau Valley
MOE District: Ottawa
District Office:
Latitude: 45.401632
Longitude: -75.60774
Geometry X:
Geometry Y:

Waste Type Other:
Waste Description:
Landfill Monitoring:
Landfill Ctrl Type:
Site Closing Description:
Project Description:
Municipalities Served:
Approval Description:
Other Approvals/Permits:
PDF URL: https://www.accessenvironment.ene.gov.on.ca/instruments/3225-B4QMQV-13.pdf
PDF Site Location:

52	***31 of 36***	***NNW/129.1***	***65.9 / -1.07***	***YRC Freight*** ***1270 Humber Place*** ***OTTAWA ON K1B 3W3***	***GEN***

Generator No: ON9844571
SIC Code:
SIC Description:
Approval Years: As of Dec 2018
PO Box No:
Country: Canada
Status: Registered
Co Admin:
Choice of Contact:
Phone No Admin:
Contaminated Facility:
MHSW Facility:

Detail(s)

Waste Class: 252 L
Waste Class Name: Waste crankcase oils and lubricants

52	***32 of 36***	***NNW/129.1***	***65.9 / -1.07***	***Stericycle, ULC*** ***1280 Humber Place Units 7 - 8*** ***Ottawa City ON K1B 3W3***	***GEN***

Generator No: ON4839367
SIC Code:
SIC Description:
Approval Years: As of Jul 2020
PO Box No:
Country: Canada
Status: Registered
Co Admin:
Choice of Contact:
Phone No Admin:
Contaminated Facility:
MHSW Facility:

Detail(s)

Waste Class: 122 C
Waste Class Name: Alkaline slutions - containing other metals and non-metals (not cyanide)

Waste Class: 114 L
Waste Class Name: Other inorganic acid wastes

Waste Class: 148 B
Waste Class Name: Misc. wastes and inorganic chemicals

Waste Class: 263 L
Waste Class Name: Misc. waste organic chemicals

Waste Class: 148 A
Waste Class Name: Misc. wastes and inorganic chemicals

Waste Class: 211 B
Waste Class Name: Aromatic solvents and residues

Waste Class: 233 R
Waste Class Name: Other polymeric wastes

Waste Class: 211 H
Waste Class Name: Aromatic solvents and residues

Waste Class: 262 L
Waste Class Name: Detergents and soaps

Waste Class: 264 L
Waste Class Name: Photoprocessing wastes

Waste Class: 264 T
Waste Class Name: Photoprocessing wastes

Waste Class: 261 H
Waste Class Name: Pharmaceuticals

Waste Class: 146 T
Waste Class Name: Other specified inorganic sludges, slurries or solids

Waste Class: 241 I
Waste Class Name: Halogenated solvents and residues

Waste Class: 269 L
Waste Class Name: Organic non-halogenated pesticide and herbicide wastes

Waste Class: 262 C
Waste Class Name: Detergents and soaps

Waste Class: 232 T
Waste Class Name: Polymeric resins

Waste Class: 252 I
Waste Class Name: Waste crankcase oils and lubricants

Waste Class: 263 B
Waste Class Name: Misc. waste organic chemicals

Waste Class: 212 I
Waste Class Name: Aliphatic solvents and residues

Waste Class: 213 I
Waste Class Name: Petroleum distillates

Waste Class: 148 R
Waste Class Name: Misc. wastes and inorganic chemicals

Waste Class: 253 L
Waste Class Name: Emulsified oils

Waste Class: 150 L
Waste Class Name: Inert organic wastes

Waste Class: 269 A
Waste Class Name: Organic non-halogenated pesticide and herbicide wastes

Waste Class: 263 A
Waste Class Name: Misc. waste organic chemicals

Waste Class: 232 L
Waste Class Name: Polymeric resins

Waste Class: 261 C
Waste Class Name: Pharmaceuticals

Waste Class: 231 L
Waste Class Name: Latex wastes

Waste Class: 148 I
Waste Class Name: Misc. wastes and inorganic chemicals

Waste Class: 145 H
Waste Class Name: Wastes from the use of pigments, coatings and paints

Waste Class: 263 H
Waste Class Name: Misc. waste organic chemicals

Waste Class: 232 B
Waste Class Name: Polymeric resins

Waste Class: 261 B
Waste Class Name: Pharmaceuticals

Waste Class: 212 H
Waste Class Name: Aliphatic solvents and residues

Waste Class: 242 B
Waste Class Name: Halogenated pesticides and herbicides

Waste Class: 212 B
Waste Class Name: Aliphatic solvents and residues

Waste Class: 267 C
Waste Class Name: Organic acids

Waste Class: 146 I
Waste Class Name: Other specified inorganic sludges, slurries or solids

Waste Class: 241 H
Waste Class Name: Halogenated solvents and residues

Waste Class: 242 A
Waste Class Name: Halogenated pesticides and herbicides

Waste Class: 261 R
Waste Class Name: Pharmaceuticals

Waste Class: 146 L
Waste Class Name: Other specified inorganic sludges, slurries or solids

Waste Class: 263 C
Waste Class Name: Misc. waste organic chemicals

Waste Class: 232 I
Waste Class Name: Polymeric resins

Waste Class: 242 L
Waste Class Name: Halogenated pesticides and herbicides

Waste Class: 113 C
Waste Class Name: Acid solutions - containing other metals and non-metals

Waste Class: 211 I
Waste Class Name: Aromatic solvents and residues

Waste Class: 263 I
Waste Class Name: Misc. waste organic chemicals

Waste Class: 112 C
Waste Class Name: Acid solutions - containing heavy metals

Waste Class: 145 T
Waste Class Name: Wastes from the use of pigments, coatings and paints

Waste Class: 233 I
Waste Class Name: Other polymeric wastes

Waste Class: 261 A
Waste Class Name: Pharmaceuticals

Waste Class: 131 L
Waste Class Name: Neutralized solutions - containing heavy metals

Waste Class: 122 L
Waste Class Name: Alkaline slutions - containing other metals and non-metals (not cyanide)

Waste Class: 252 T
Waste Class Name: Waste crankcase oils and lubricants

Waste Class: 121 C
Waste Class Name: Alkaline slutions - containing heavy metals

Waste Class: 145 L
Waste Class Name: Wastes from the use of pigments, coatings and paints

Waste Class: 211 L
Waste Class Name: Aromatic solvents and residues

Waste Class: 251 L
Waste Class Name: Waste oils/sludges (petroleum based)

Waste Class: 261 I
Waste Class Name: Pharmaceuticals

Waste Class: 148 C
Waste Class Name: Misc. wastes and inorganic chemicals

Waste Class: 241 T
Waste Class Name: Halogenated solvents and residues

Waste Class: 331 I
Waste Class Name: Waste compressed gases including cylinders

Waste Class: 114 C
Waste Class Name: Other inorganic acid wastes

Waste Class: 233 L
Waste Class Name: Other polymeric wastes

Waste Class: 261 L
Waste Class Name: Pharmaceuticals

Waste Class: 312 P
Waste Class Name: Pathological wastes

Waste Class: 252 L
Waste Class Name: Waste crankcase oils and lubricants

Waste Class: 269 B
Waste Class Name: Organic non-halogenated pesticide and herbicide wastes

Waste Class: 112 L
Waste Class Name: Acid solutions - containing heavy metals

Waste Class: 145 C
Waste Class Name: Wastes from the use of pigments, coatings and paints

Waste Class: 132 L
Waste Class Name: Neutralized solutions - containing other metals

Waste Class: 148 L
Waste Class Name: Misc. wastes and inorganic chemicals

Waste Class: 221 I
Waste Class Name: Light fuels

Waste Class: 262 I
Waste Class Name: Detergents and soaps

Waste Class: 145 I
Waste Class Name: Wastes from the use of pigments, coatings and paints

Waste Class: 212 L
Waste Class Name: Aliphatic solvents and residues

Waste Class: 233 B
Waste Class Name: Other polymeric wastes

Waste Class: 112 B
Waste Class Name: Acid solutions - containing heavy metals

52	33 of 36	NNW/129.1	65.9 / -1.07	The salvation Army Eastern Ontario Recycling Cent 1280 Humber Place. Unit # 6 Ottawa ON K1B3W3	GEN

Generator No: ON9882294
SIC Code:
SIC Description:
Approval Years: As of Jul 2020
PO Box No:
Country: Canada
Status: Registered
Co Admin:
Choice of Contact:
Phone No Admin:
Contaminated Facility:
MHSW Facility:

Detail(s)

Waste Class: 112 C
Waste Class Name: Acid solutions - containing heavy metals

Waste Class: 213 I
Waste Class Name: Petroleum distillates

Waste Class: 269 A
Waste Class Name: Organic non-halogenated pesticide and herbicide wastes

Waste Class: 263 I
Waste Class Name: Misc. waste organic chemicals

Waste Class: 263 R
Waste Class Name: Misc. waste organic chemicals

Waste Class: 331 I
Waste Class Name: Waste compressed gases including cylinders

Waste Class: 146 T
Waste Class Name: Other specified inorganic sludges, slurries or solids

Waste Class: 122 C
Waste Class Name: Alkaline slutions - containing other metals and non-metals (not cyanide)

Waste Class: 212 L
Waste Class Name: Aliphatic solvents and residues

Waste Class: 148 R
Waste Class Name: Misc. wastes and inorganic chemicals

Waste Class: 145 L
Waste Class Name: Wastes from the use of pigments, coatings and paints

Waste Class: 145 I
Waste Class Name: Wastes from the use of pigments, coatings and paints

Waste Class: 252 L
Waste Class Name: Waste crankcase oils and lubricants

Waste Class: 148 C
Waste Class Name: Misc. wastes and inorganic chemicals

Waste Class: 268 T
Waste Class Name: Amines

Waste Class: 114 C
Waste Class Name: Other inorganic acid wastes

52	34 of 36	NNW/129.1	65.9 / -1.07	Stericycle, Inc. 1280 Leeds Ave Ottawa ON L6T 5M4	WDS

Approval No: 4403-8SKHE9
Mob Unit Cert No:
EBR Registry No:
Status: Revoked and/or Replaced
Facility Type:
Record Type: ECA
Link Source: IDS
Project Type: WASTE DISPOSAL SITES
Application Status:
Issue Date: 2016-10-24
Input Date:
Date Received:
Est Closure Date:
Mobile Capacity:
Mobile Units:
Mobile Description:
Prop City:
Prop Postal:
Prop Phone:
Serial Link:
Approval Type: ECA-WASTE DISPOSAL SITES
Proponent:
Prop Address:
Proponent County/District:

Total Area (ha):
Landfill Cap (m³):
Transfer Area (ha):
Transfer Cap (m³):
Transfer Cert No:
Inciner. Area (ha):
Inciner. Cap (t):
Process Area (m³):
Process Cap (m³/d):
Process Vol (m³):
Process Feed (m³):
Site Concession:
Site Region/County:
SWP Area Name: Rideau Valley
MOE District: Ottawa
District Office:
Latitude: 45.40286
Longitude: -75.60369
Geometry X:
Geometry Y:

Map Key	Number of Records	Direction/ Distance (m)	Elev/Diff (m)	Site	DB

Full Address: 1280 Leeds Ave
Site Lot:
Waste Class Code:
Waste Class:
Waste Type:
Waste Type Other:
Waste Description:
Landfill Monitoring:
Landfill Ctrl Type:
Site Closing Description:
Project Description:
Municipalities Served:
Approval Description:
Other Approvals/Permits:
PDF URL:
PDF Site Location:

---

52 | ***35 of 36*** | ***NNW/129.1*** | ***65.9 / -1.07*** | ***STERICYCLE, ULC***
1280 LEEDS AVENUE
OTTAWA ON K1B 3W3 | ***REC***

ID:
Company ID:
Receiver No: 4403-8SKHE9
County Out:
Mail Addr:
Site PO Box:
Rec Div:
Rec Op Div:
Rec Op Name: STERICYCLE, ULC
Site Bldg:
Facility Type: TRANSFER STATION (ONT)
Approval Yrs: 2011; 2012; 2013; 2014; 2015; 2016; 2017; 2018

Phone No:
Province In: ONTARIO
Province Out:
Co Admin: Chris Young
Choice of Contact: CO_OFFICIAL

2012 Receiver Manifest Details

Gen District: 402
Gen District Office Name: OTTAWA DISTRICT OFFICE 402
Gen Region Code: 04
Gen Region Office Name: EASTERN REGION
NAICS Code: 621210
NAICS Desc: OFFICES OF DENTISTS
Waste Code: 312
Waste Class: PATHOLOGICAL WASTES
Waste Char: P
Waste Charac Desc: PATHOLOGICAL
Count Manifests: 13
Sum Received Qty: 145

Gen District: 403
Gen District Office Name: CORNWALL AREA OFFICE 403
Gen Region Code: 04
Gen Region Office Name: EASTERN REGION
NAICS Code: 621990
NAICS Desc: ALL OTHER AMBULATORY HEALTH CARE SERVICES
Waste Code: 312
Waste Class: PATHOLOGICAL WASTES
Waste Char: P
Waste Charac Desc: PATHOLOGICAL
Count Manifests: 56
Sum Received Qty: 19250

Gen District: 402

Gen District Office Name: OTTAWA DISTRICT OFFICE 402
Gen Region Code: 04
Gen Region Office Name: EASTERN REGION
NAICS Code: 622111
NAICS Desc: GENERAL (EXCEPT PAEDIATRIC) HOSPITALS
Waste Code: 312
Waste Class: PATHOLOGICAL WASTES
Waste Char: P
Waste Charac Desc: PATHOLOGICAL
Count Manifests: 403
Sum Received Qty: 151222

Gen District: 402
Gen District Office Name: OTTAWA DISTRICT OFFICE 402
Gen Region Code: 04
Gen Region Office Name: EASTERN REGION
NAICS Code: 812910
NAICS Desc: PET CARE (EXCEPT VETERINARY) SERVICES
Waste Code: 312
Waste Class: PATHOLOGICAL WASTES
Waste Char: P
Waste Charac Desc: PATHOLOGICAL
Count Manifests: 2
Sum Received Qty: 6

Gen District: 402
Gen District Office Name: OTTAWA DISTRICT OFFICE 402
Gen Region Code: 04
Gen Region Office Name: EASTERN REGION
NAICS Code: 446110
NAICS Desc:
Waste Code: 312
Waste Class: PATHOLOGICAL WASTES
Waste Char: P
Waste Charac Desc: PATHOLOGICAL
Count Manifests: 1
Sum Received Qty: 154

Gen District: 202
Gen District Office Name: GUELPH DISTRICT OFFICE 202
Gen Region Code: 02
Gen Region Office Name: WEST-CENTRAL REGION
NAICS Code: 623999
NAICS Desc:
Waste Code: 312
Waste Class: PATHOLOGICAL WASTES
Waste Char: P
Waste Charac Desc: PATHOLOGICAL
Count Manifests: 1
Sum Received Qty: 24

Gen District: 402
Gen District Office Name: OTTAWA DISTRICT OFFICE 402
Gen Region Code: 04
Gen Region Office Name: EASTERN REGION
NAICS Code: 334210
NAICS Desc: TELEPHONE APPARATUS MANUFACTURING
Waste Code: 261
Waste Class: PHARMACEUTICALS
Waste Char: A
Waste Charac Desc: ACUTELY HAZARDOUS WASTE CHEM.
Count Manifests: 1
Sum Received Qty: 2

Gen District: 402
Gen District Office Name: OTTAWA DISTRICT OFFICE 402

Gen Region Code:	04
Gen Region Office Name:	EASTERN REGION
NAICS Code:	621610
NAICS Desc:	
Waste Code:	312
Waste Class:	PATHOLOGICAL WASTES
Waste Char:	P
Waste Charac Desc:	PATHOLOGICAL
Count Manifests:	13
Sum Received Qty:	171
Gen District:	403
Gen District Office Name:	CORNWALL AREA OFFICE 403
Gen Region Code:	04
Gen Region Office Name:	EASTERN REGION
NAICS Code:	541940
NAICS Desc:	VETERINARY SERVICES
Waste Code:	261
Waste Class:	PHARMACEUTICALS
Waste Char:	A
Waste Charac Desc:	ACUTELY HAZARDOUS WASTE CHEM.
Count Manifests:	4
Sum Received Qty:	66
Gen District:	402
Gen District Office Name:	OTTAWA DISTRICT OFFICE 402
Gen Region Code:	04
Gen Region Office Name:	EASTERN REGION
NAICS Code:	621499
NAICS Desc:	ALL OTHER OUT-PATIENT CARE CENTRES
Waste Code:	261
Waste Class:	PHARMACEUTICALS
Waste Char:	A
Waste Charac Desc:	ACUTELY HAZARDOUS WASTE CHEM.
Count Manifests:	7
Sum Received Qty:	271
Gen District:	403
Gen District Office Name:	CORNWALL AREA OFFICE 403
Gen Region Code:	04
Gen Region Office Name:	EASTERN REGION
NAICS Code:	621150
NAICS Desc:	
Waste Code:	261
Waste Class:	PHARMACEUTICALS
Waste Char:	A
Waste Charac Desc:	ACUTELY HAZARDOUS WASTE CHEM.
Count Manifests:	22
Sum Received Qty:	763
Gen District:	403
Gen District Office Name:	CORNWALL AREA OFFICE 403
Gen Region Code:	04
Gen Region Office Name:	EASTERN REGION
NAICS Code:	311515
NAICS Desc:	BUTTER, CHEESE, AND DRY AND CONDENSED DAIRY PRODUCT MANUFACTURING, BUTTER, CHEESE, AND DRY AND CONDENSED DAIRY PRODUCTS MANUFACTURING
Waste Code:	312
Waste Class:	PATHOLOGICAL WASTES
Waste Char:	P
Waste Charac Desc:	PATHOLOGICAL
Count Manifests:	2
Sum Received Qty:	52
Gen District:	401
Gen District Office Name:	KINGSTON DISTRICT OFFICE 401

Gen Region Code:	04
Gen Region Office Name:	EASTERN REGION
NAICS Code:	324190
NAICS Desc:	OTHER PETROLEUM AND COAL PRODUCT MANUFACTURING, OTHER PETROLEUM AND COAL PRODUCTS MANUFACTURING
Waste Code:	312
Waste Class:	PATHOLOGICAL WASTES
Waste Char:	P
Waste Charac Desc:	PATHOLOGICAL
Count Manifests:	1
Sum Received Qty:	1

Gen District:	402
Gen District Office Name:	OTTAWA DISTRICT OFFICE 402
Gen Region Code:	04
Gen Region Office Name:	EASTERN REGION
NAICS Code:	911110
NAICS Desc:	
Waste Code:	261
Waste Class:	PHARMACEUTICALS
Waste Char:	A
Waste Charac Desc:	ACUTELY HAZARDOUS WASTE CHEM.
Count Manifests:	2
Sum Received Qty:	82

Gen District:	402
Gen District Office Name:	OTTAWA DISTRICT OFFICE 402
Gen Region Code:	04
Gen Region Office Name:	EASTERN REGION
NAICS Code:	339110
NAICS Desc:	MEDICAL EQUIPMENT AND SUPPLIES MANUFACTURING
Waste Code:	312
Waste Class:	PATHOLOGICAL WASTES
Waste Char:	P
Waste Charac Desc:	PATHOLOGICAL
Count Manifests:	25
Sum Received Qty:	4397

Gen District:	402
Gen District Office Name:	OTTAWA DISTRICT OFFICE 402
Gen Region Code:	04
Gen Region Office Name:	EASTERN REGION
NAICS Code:	524299
NAICS Desc:	ALL OTHER INSURANCE RELATED ACTIVITIES
Waste Code:	312
Waste Class:	PATHOLOGICAL WASTES
Waste Char:	P
Waste Charac Desc:	PATHOLOGICAL
Count Manifests:	1
Sum Received Qty:	5

Gen District:	402
Gen District Office Name:	OTTAWA DISTRICT OFFICE 402
Gen Region Code:	04
Gen Region Office Name:	EASTERN REGION
NAICS Code:	541940
NAICS Desc:	VETERINARY SERVICES
Waste Code:	264
Waste Class:	PHOTOPROCESSING WASTES
Waste Char:	T
Waste Charac Desc:	LEACHATE TOXIC
Count Manifests:	2
Sum Received Qty:	61

Gen District:	402
Gen District Office Name:	OTTAWA DISTRICT OFFICE 402

Gen Region Code:	04
Gen Region Office Name:	EASTERN REGION
NAICS Code:	621210
NAICS Desc:	OFFICES OF DENTISTS
Waste Code:	264
Waste Class:	PHOTOPROCESSING WASTES
Waste Char:	L
Waste Charac Desc:	LIQUID INDUSTRIAL WASTE
Count Manifests:	5
Sum Received Qty:	151
Gen District:	401
Gen District Office Name:	KINGSTON DISTRICT OFFICE 401
Gen Region Code:	04
Gen Region Office Name:	EASTERN REGION
NAICS Code:	541990
NAICS Desc:	ALL OTHER PROFESSIONAL, SCIENTIFIC AND TECHNICAL SERVICES
Waste Code:	312
Waste Class:	PATHOLOGICAL WASTES
Waste Char:	P
Waste Charac Desc:	PATHOLOGICAL
Count Manifests:	1
Sum Received Qty:	10
Gen District:	402
Gen District Office Name:	OTTAWA DISTRICT OFFICE 402
Gen Region Code:	04
Gen Region Office Name:	EASTERN REGION
NAICS Code:	621510
NAICS Desc:	MEDICAL AND DIAGNOSTIC LABORATORIES
Waste Code:	261
Waste Class:	PHARMACEUTICALS
Waste Char:	A
Waste Charac Desc:	ACUTELY HAZARDOUS WASTE CHEM.
Count Manifests:	1
Sum Received Qty:	4
Gen District:	401
Gen District Office Name:	KINGSTON DISTRICT OFFICE 401
Gen Region Code:	04
Gen Region Office Name:	EASTERN REGION
NAICS Code:	623110
NAICS Desc:	
Waste Code:	261
Waste Class:	PHARMACEUTICALS
Waste Char:	A
Waste Charac Desc:	ACUTELY HAZARDOUS WASTE CHEM.
Count Manifests:	1
Sum Received Qty:	11
Gen District:	402
Gen District Office Name:	OTTAWA DISTRICT OFFICE 402
Gen Region Code:	04
Gen Region Office Name:	EASTERN REGION
NAICS Code:	327910
NAICS Desc:	ABRASIVE PRODUCT MANUFACTURING
Waste Code:	312
Waste Class:	PATHOLOGICAL WASTES
Waste Char:	P
Waste Charac Desc:	PATHOLOGICAL
Count Manifests:	2
Sum Received Qty:	4
Gen District:	402
Gen District Office Name:	OTTAWA DISTRICT OFFICE 402
Gen Region Code:	04

Gen Region Office Name: EASTERN REGION
NAICS Code: 493190
NAICS Desc: OTHER WAREHOUSING AND STORAGE
Waste Code: 312
Waste Class: PATHOLOGICAL WASTES
Waste Char: P
Waste Charac Desc: PATHOLOGICAL
Count Manifests: 2
Sum Received Qty: 571

Gen District: 403
Gen District Office Name: CORNWALL AREA OFFICE 403
Gen Region Code: 04
Gen Region Office Name: EASTERN REGION
NAICS Code: 325410
NAICS Desc: PHARMACEUTICAL AND MEDICINE MANUFACTURING
Waste Code: 312
Waste Class: PATHOLOGICAL WASTES
Waste Char: P
Waste Charac Desc: PATHOLOGICAL
Count Manifests: 4
Sum Received Qty: 13

Gen District: 402
Gen District Office Name: OTTAWA DISTRICT OFFICE 402
Gen Region Code: 04
Gen Region Office Name: EASTERN REGION
NAICS Code: 562110
NAICS Desc: WASTE COLLECTION
Waste Code: 312
Waste Class: PATHOLOGICAL WASTES
Waste Char: P
Waste Charac Desc: PATHOLOGICAL
Count Manifests: 2
Sum Received Qty: 653

Gen District: 401
Gen District Office Name: KINGSTON DISTRICT OFFICE 401
Gen Region Code: 04
Gen Region Office Name: EASTERN REGION
NAICS Code: 622111
NAICS Desc: GENERAL (EXCEPT PAEDIATRIC) HOSPITALS
Waste Code: 261
Waste Class: PHARMACEUTICALS
Waste Char: A
Waste Charac Desc: ACUTELY HAZARDOUS WASTE CHEM.
Count Manifests: 18
Sum Received Qty: 569

Gen District: 402
Gen District Office Name: OTTAWA DISTRICT OFFICE 402
Gen Region Code: 04
Gen Region Office Name: EASTERN REGION
NAICS Code: 541990
NAICS Desc: ALL OTHER PROFESSIONAL, SCIENTIFIC AND TECHNICAL SERVICES
Waste Code: 312
Waste Class: PATHOLOGICAL WASTES
Waste Char: P
Waste Charac Desc: PATHOLOGICAL
Count Manifests: 48
Sum Received Qty: 14172

Gen District: 401
Gen District Office Name: KINGSTON DISTRICT OFFICE 401
Gen Region Code: 04
Gen Region Office Name: EASTERN REGION

NAICS Code: 541940
NAICS Desc: VETERINARY SERVICES
Waste Code: 261
Waste Class: PHARMACEUTICALS
Waste Char: A
Waste Charac Desc: ACUTELY HAZARDOUS WASTE CHEM.
Count Manifests: 2
Sum Received Qty: 19

Gen District: 402
Gen District Office Name: OTTAWA DISTRICT OFFICE 402
Gen Region Code: 04
Gen Region Office Name: EASTERN REGION
NAICS Code: 611310
NAICS Desc: UNIVERSITIES
Waste Code: 312
Waste Class: PATHOLOGICAL WASTES
Waste Char: P
Waste Charac Desc: PATHOLOGICAL
Count Manifests: 59
Sum Received Qty: 7399

Gen District: 402
Gen District Office Name: OTTAWA DISTRICT OFFICE 402
Gen Region Code: 04
Gen Region Office Name: EASTERN REGION
NAICS Code: 325410
NAICS Desc: PHARMACEUTICAL AND MEDICINE MANUFACTURING
Waste Code: 261
Waste Class: PHARMACEUTICALS
Waste Char: A
Waste Charac Desc: ACUTELY HAZARDOUS WASTE CHEM.
Count Manifests: 22
Sum Received Qty: 350

Gen District: 402
Gen District Office Name: OTTAWA DISTRICT OFFICE 402
Gen Region Code: 04
Gen Region Office Name: EASTERN REGION
NAICS Code: 488119
NAICS Desc:
Waste Code: 312
Waste Class: PATHOLOGICAL WASTES
Waste Char: P
Waste Charac Desc: PATHOLOGICAL
Count Manifests: 24
Sum Received Qty: 1031

Gen District: 402
Gen District Office Name: OTTAWA DISTRICT OFFICE 402
Gen Region Code: 04
Gen Region Office Name: EASTERN REGION
NAICS Code: 622112
NAICS Desc:
Waste Code: 312
Waste Class: PATHOLOGICAL WASTES
Waste Char: P
Waste Charac Desc: PATHOLOGICAL
Count Manifests: 50
Sum Received Qty: 23941

Gen District: 403
Gen District Office Name: CORNWALL AREA OFFICE 403
Gen Region Code: 04
Gen Region Office Name: EASTERN REGION
NAICS Code: 812210

NAICS Desc:
Waste Code: 312
Waste Class: PATHOLOGICAL WASTES
Waste Char: P
Waste Charac Desc: PATHOLOGICAL
Count Manifests: 1
Sum Received Qty: 2

Gen District: 402
Gen District Office Name: OTTAWA DISTRICT OFFICE 402
Gen Region Code: 04
Gen Region Office Name: EASTERN REGION
NAICS Code: 623310
NAICS Desc:
Waste Code: 312
Waste Class: PATHOLOGICAL WASTES
Waste Char: P
Waste Charac Desc: PATHOLOGICAL
Count Manifests: 2
Sum Received Qty: 156

Gen District: 401
Gen District Office Name: KINGSTON DISTRICT OFFICE 401
Gen Region Code: 04
Gen Region Office Name: EASTERN REGION
NAICS Code: 621210
NAICS Desc: OFFICES OF DENTISTS
Waste Code: 312
Waste Class: PATHOLOGICAL WASTES
Waste Char: P
Waste Charac Desc: PATHOLOGICAL
Count Manifests: 1
Sum Received Qty: 17

Gen District: 403
Gen District Office Name: CORNWALL AREA OFFICE 403
Gen Region Code: 04
Gen Region Office Name: EASTERN REGION
NAICS Code: 621390
NAICS Desc: OFFICES OF ALL OTHER HEALTH PRACTITIONERS
Waste Code: 312
Waste Class: PATHOLOGICAL WASTES
Waste Char: P
Waste Charac Desc: PATHOLOGICAL
Count Manifests: 2
Sum Received Qty: 493

Gen District: 403
Gen District Office Name: CORNWALL AREA OFFICE 403
Gen Region Code: 04
Gen Region Office Name: EASTERN REGION
NAICS Code: 621510
NAICS Desc: MEDICAL AND DIAGNOSTIC LABORATORIES
Waste Code: 312
Waste Class: PATHOLOGICAL WASTES
Waste Char: P
Waste Charac Desc: PATHOLOGICAL
Count Manifests: 24
Sum Received Qty: 308

Gen District: 402
Gen District Office Name: OTTAWA DISTRICT OFFICE 402
Gen Region Code: 04
Gen Region Office Name: EASTERN REGION
NAICS Code: 621911
NAICS Desc:

Waste Code: 312
Waste Class: PATHOLOGICAL WASTES
Waste Char: P
Waste Charac Desc: PATHOLOGICAL
Count Manifests: 55
Sum Received Qty: 1893

Gen District: 402
Gen District Office Name: OTTAWA DISTRICT OFFICE 402
Gen Region Code: 04
Gen Region Office Name: EASTERN REGION
NAICS Code: 911110
NAICS Desc:
Waste Code: 312
Waste Class: PATHOLOGICAL WASTES
Waste Char: P
Waste Charac Desc: PATHOLOGICAL
Count Manifests: 2
Sum Received Qty: 325

Gen District: 403
Gen District Office Name: CORNWALL AREA OFFICE 403
Gen Region Code: 04
Gen Region Office Name: EASTERN REGION
NAICS Code: 621494
NAICS Desc:
Waste Code: 312
Waste Class: PATHOLOGICAL WASTES
Waste Char: P
Waste Charac Desc: PATHOLOGICAL
Count Manifests: 33
Sum Received Qty: 8221

Gen District: 403
Gen District Office Name: CORNWALL AREA OFFICE 403
Gen Region Code: 04
Gen Region Office Name: EASTERN REGION
NAICS Code: 622111
NAICS Desc: GENERAL (EXCEPT PAEDIATRIC) HOSPITALS
Waste Code: 312
Waste Class: PATHOLOGICAL WASTES
Waste Char: P
Waste Charac Desc: PATHOLOGICAL
Count Manifests: 31
Sum Received Qty: 8171

Gen District: 402
Gen District Office Name: OTTAWA DISTRICT OFFICE 402
Gen Region Code: 04
Gen Region Office Name: EASTERN REGION
NAICS Code: 622310
NAICS Desc: SPECIALTY (EXCEPT PSYCHIATRIC AND SUBSTANCE ABUSE) HOSPITALS
Waste Code: 312
Waste Class: PATHOLOGICAL WASTES
Waste Char: P
Waste Charac Desc: PATHOLOGICAL
Count Manifests: 4
Sum Received Qty: 260

Gen District: 402
Gen District Office Name: OTTAWA DISTRICT OFFICE 402
Gen Region Code: 04
Gen Region Office Name: EASTERN REGION
NAICS Code: 562110
NAICS Desc: WASTE COLLECTION
Waste Code: 261

Waste Class: PHARMACEUTICALS
Waste Char: A
Waste Charac Desc: ACUTELY HAZARDOUS WASTE CHEM.
Count Manifests: 2
Sum Received Qty: 19

Gen District: 402
Gen District Office Name: OTTAWA DISTRICT OFFICE 402
Gen Region Code: 04
Gen Region Office Name: EASTERN REGION
NAICS Code: 621912
NAICS Desc:
Waste Code: 312
Waste Class: PATHOLOGICAL WASTES
Waste Char: P
Waste Charac Desc: PATHOLOGICAL
Count Manifests: 6
Sum Received Qty: 64

Gen District: 402
Gen District Office Name: OTTAWA DISTRICT OFFICE 402
Gen Region Code: 04
Gen Region Office Name: EASTERN REGION
NAICS Code: 623110
NAICS Desc:
Waste Code: 312
Waste Class: PATHOLOGICAL WASTES
Waste Char: P
Waste Charac Desc: PATHOLOGICAL
Count Manifests: 3
Sum Received Qty: 77

Gen District: 401
Gen District Office Name: KINGSTON DISTRICT OFFICE 401
Gen Region Code: 04
Gen Region Office Name: EASTERN REGION
NAICS Code: 446110
NAICS Desc:
Waste Code: 261
Waste Class: PHARMACEUTICALS
Waste Char: A
Waste Charac Desc: ACUTELY HAZARDOUS WASTE CHEM.
Count Manifests: 1
Sum Received Qty: 17

Gen District: 402
Gen District Office Name: OTTAWA DISTRICT OFFICE 402
Gen Region Code: 04
Gen Region Office Name: EASTERN REGION
NAICS Code: 812210
NAICS Desc:
Waste Code: 312
Waste Class: PATHOLOGICAL WASTES
Waste Char: P
Waste Charac Desc: PATHOLOGICAL
Count Manifests: 65
Sum Received Qty: 1103

Gen District: 301
Gen District Office Name: TORONTO DISTRICT OFFICE 301
Gen Region Code: 03
Gen Region Office Name: CENTRAL REGION
NAICS Code: 335990
NAICS Desc: ALL OTHER ELECTRICAL EQUIPMENT AND COMPONENT MANUFACTURING
Waste Code: 312
Waste Class: PATHOLOGICAL WASTES

Waste Char: P
Waste Charac Desc: PATHOLOGICAL
Count Manifests: 1
Sum Received Qty: 2

Gen District: 402
Gen District Office Name: OTTAWA DISTRICT OFFICE 402
Gen Region Code: 04
Gen Region Office Name: EASTERN REGION
NAICS Code: 913910
NAICS Desc:
Waste Code: 261
Waste Class: PHARMACEUTICALS
Waste Char: A
Waste Charac Desc: ACUTELY HAZARDOUS WASTE CHEM.
Count Manifests: 7
Sum Received Qty: 233

Gen District: 402
Gen District Office Name: OTTAWA DISTRICT OFFICE 402
Gen Region Code: 04
Gen Region Office Name: EASTERN REGION
NAICS Code: 621494
NAICS Desc:
Waste Code: 312
Waste Class: PATHOLOGICAL WASTES
Waste Char: P
Waste Charac Desc: PATHOLOGICAL
Count Manifests: 32
Sum Received Qty: 704

Gen District: 402
Gen District Office Name: OTTAWA DISTRICT OFFICE 402
Gen Region Code: 04
Gen Region Office Name: EASTERN REGION
NAICS Code: 414510
NAICS Desc: PHARMACEUTICALS AND PHARMACY SUPPLIES WHOLESALER-DISTRIBUTORS
Waste Code: 312
Waste Class: PATHOLOGICAL WASTES
Waste Char: P
Waste Charac Desc: PATHOLOGICAL
Count Manifests: 24
Sum Received Qty: 1944

Gen District: 402
Gen District Office Name: OTTAWA DISTRICT OFFICE 402
Gen Region Code: 04
Gen Region Office Name: EASTERN REGION
NAICS Code: 488190
NAICS Desc: OTHER SUPPORT ACTIVITIES FOR AIR TRANSPORTATION
Waste Code: 312
Waste Class: PATHOLOGICAL WASTES
Waste Char: P
Waste Charac Desc: PATHOLOGICAL
Count Manifests: 2
Sum Received Qty: 73

Gen District: 401
Gen District Office Name: KINGSTON DISTRICT OFFICE 401
Gen Region Code: 04
Gen Region Office Name: EASTERN REGION
NAICS Code: 541940
NAICS Desc: VETERINARY SERVICES
Waste Code: 312
Waste Class: PATHOLOGICAL WASTES
Waste Char: P

Waste Charac Desc: PATHOLOGICAL
Count Manifests: 5
Sum Received Qty: 155

Gen District: 402
Gen District Office Name: OTTAWA DISTRICT OFFICE 402
Gen Region Code: 04
Gen Region Office Name: EASTERN REGION
NAICS Code: 541940
NAICS Desc: VETERINARY SERVICES
Waste Code: 312
Waste Class: PATHOLOGICAL WASTES
Waste Char: P
Waste Charac Desc: PATHOLOGICAL
Count Manifests: 79
Sum Received Qty: 2114

Gen District: 403
Gen District Office Name: CORNWALL AREA OFFICE 403
Gen Region Code: 04
Gen Region Office Name: EASTERN REGION
NAICS Code: 541940
NAICS Desc: VETERINARY SERVICES
Waste Code: 312
Waste Class: PATHOLOGICAL WASTES
Waste Char: P
Waste Charac Desc: PATHOLOGICAL
Count Manifests: 7
Sum Received Qty: 71

Gen District: 401
Gen District Office Name: KINGSTON DISTRICT OFFICE 401
Gen Region Code: 04
Gen Region Office Name: EASTERN REGION
NAICS Code: 621110
NAICS Desc: OFFICES OF PHYSICIANS
Waste Code: 312
Waste Class: PATHOLOGICAL WASTES
Waste Char: P
Waste Charac Desc: PATHOLOGICAL
Count Manifests: 7
Sum Received Qty: 146

Gen District: 402
Gen District Office Name: OTTAWA DISTRICT OFFICE 402
Gen Region Code: 04
Gen Region Office Name: EASTERN REGION
NAICS Code: 621390
NAICS Desc: OFFICES OF ALL OTHER HEALTH PRACTITIONERS
Waste Code: 312
Waste Class: PATHOLOGICAL WASTES
Waste Char: P
Waste Charac Desc: PATHOLOGICAL
Count Manifests: 1
Sum Received Qty: 62

Gen District: 104
Gen District Office Name: OWEN SOUND AREA OFFICE 104
Gen Region Code: 01
Gen Region Office Name: SOUTHWESTERN REGION
NAICS Code: 541940
NAICS Desc: VETERINARY SERVICES
Waste Code: 312
Waste Class: PATHOLOGICAL WASTES
Waste Char: P
Waste Charac Desc: PATHOLOGICAL

Count Manifests:	1
Sum Received Qty:	15
Gen District:	401
Gen District Office Name:	KINGSTON DISTRICT OFFICE 401
Gen Region Code:	04
Gen Region Office Name:	EASTERN REGION
NAICS Code:	339990
NAICS Desc:	ALL OTHER MISCELLANEOUS MANUFACTURING
Waste Code:	312
Waste Class:	PATHOLOGICAL WASTES
Waste Char:	P
Waste Charac Desc:	PATHOLOGICAL
Count Manifests:	2
Sum Received Qty:	3
Gen District:	402
Gen District Office Name:	OTTAWA DISTRICT OFFICE 402
Gen Region Code:	04
Gen Region Office Name:	EASTERN REGION
NAICS Code:	442298
NAICS Desc:	ALL OTHER HOME FURNISHINGS STORES
Waste Code:	312
Waste Class:	PATHOLOGICAL WASTES
Waste Char:	P
Waste Charac Desc:	PATHOLOGICAL
Count Manifests:	1
Sum Received Qty:	14
Gen District:	402
Gen District Office Name:	OTTAWA DISTRICT OFFICE 402
Gen Region Code:	04
Gen Region Office Name:	EASTERN REGION
NAICS Code:	621110
NAICS Desc:	OFFICES OF PHYSICIANS
Waste Code:	312
Waste Class:	PATHOLOGICAL WASTES
Waste Char:	P
Waste Charac Desc:	PATHOLOGICAL
Count Manifests:	126
Sum Received Qty:	3266
Gen District:	403
Gen District Office Name:	CORNWALL AREA OFFICE 403
Gen Region Code:	04
Gen Region Office Name:	EASTERN REGION
NAICS Code:	621110
NAICS Desc:	OFFICES OF PHYSICIANS
Waste Code:	312
Waste Class:	PATHOLOGICAL WASTES
Waste Char:	P
Waste Charac Desc:	PATHOLOGICAL
Count Manifests:	5
Sum Received Qty:	109
Gen District:	402
Gen District Office Name:	OTTAWA DISTRICT OFFICE 402
Gen Region Code:	04
Gen Region Office Name:	EASTERN REGION
NAICS Code:	414510
NAICS Desc:	PHARMACEUTICALS AND PHARMACY SUPPLIES WHOLESALER-DISTRIBUTORS
Waste Code:	261
Waste Class:	PHARMACEUTICALS
Waste Char:	A
Waste Charac Desc:	ACUTELY HAZARDOUS WASTE CHEM.
Count Manifests:	17

Sum Received Qty: 263

Gen District: 402
Gen District Office Name: OTTAWA DISTRICT OFFICE 402
Gen Region Code: 04
Gen Region Office Name: EASTERN REGION
NAICS Code: 561722
NAICS Desc: JANITORIAL SERVICES (EXCEPT WINDOW CLEANING)
Waste Code: 312
Waste Class: PATHOLOGICAL WASTES
Waste Char: P
Waste Charac Desc: PATHOLOGICAL
Count Manifests: 1
Sum Received Qty: 60

Gen District: 402
Gen District Office Name: OTTAWA DISTRICT OFFICE 402
Gen Region Code: 04
Gen Region Office Name: EASTERN REGION
NAICS Code: 541940
NAICS Desc: VETERINARY SERVICES
Waste Code: 264
Waste Class: PHOTOPROCESSING WASTES
Waste Char: L
Waste Charac Desc: LIQUID INDUSTRIAL WASTE
Count Manifests: 1
Sum Received Qty: 20

Gen District: 402
Gen District Office Name: OTTAWA DISTRICT OFFICE 402
Gen Region Code: 04
Gen Region Office Name: EASTERN REGION
NAICS Code: 621110
NAICS Desc: OFFICES OF PHYSICIANS
Waste Code: 264
Waste Class: PHOTOPROCESSING WASTES
Waste Char: L
Waste Charac Desc: LIQUID INDUSTRIAL WASTE
Count Manifests: 1
Sum Received Qty: 6

Gen District: 402
Gen District Office Name: OTTAWA DISTRICT OFFICE 402
Gen Region Code: 04
Gen Region Office Name: EASTERN REGION
NAICS Code: 541380
NAICS Desc: TESTING LABORATORIES
Waste Code: 261
Waste Class: PHARMACEUTICALS
Waste Char: A
Waste Charac Desc: ACUTELY HAZARDOUS WASTE CHEM.
Count Manifests: 1
Sum Received Qty: 26

Gen District: 301
Gen District Office Name: TORONTO DISTRICT OFFICE 301
Gen Region Code: 03
Gen Region Office Name: CENTRAL REGION
NAICS Code: 611310
NAICS Desc: UNIVERSITIES
Waste Code: 312
Waste Class: PATHOLOGICAL WASTES
Waste Char: P
Waste Charac Desc: PATHOLOGICAL
Count Manifests: 1
Sum Received Qty: 207

Gen District: 402
Gen District Office Name: OTTAWA DISTRICT OFFICE 402
Gen Region Code: 04
Gen Region Office Name: EASTERN REGION
NAICS Code: 621210
NAICS Desc: OFFICES OF DENTISTS
Waste Code: 264
Waste Class: PHOTOPROCESSING WASTES
Waste Char: T
Waste Charac Desc: LEACHATE TOXIC
Count Manifests: 4
Sum Received Qty: 145

Gen District: 401
Gen District Office Name: KINGSTON DISTRICT OFFICE 401
Gen Region Code: 04
Gen Region Office Name: EASTERN REGION
NAICS Code: 621990
NAICS Desc: ALL OTHER AMBULATORY HEALTH CARE SERVICES
Waste Code: 312
Waste Class: PATHOLOGICAL WASTES
Waste Char: P
Waste Charac Desc: PATHOLOGICAL
Count Manifests: 6
Sum Received Qty: 247

Gen District: 402
Gen District Office Name: OTTAWA DISTRICT OFFICE 402
Gen Region Code: 04
Gen Region Office Name: EASTERN REGION
NAICS Code: 621210
NAICS Desc: OFFICES OF DENTISTS
Waste Code: 261
Waste Class: PHARMACEUTICALS
Waste Char: A
Waste Charac Desc: ACUTELY HAZARDOUS WASTE CHEM.
Count Manifests: 8
Sum Received Qty: 189

Gen District: 402
Gen District Office Name: OTTAWA DISTRICT OFFICE 402
Gen Region Code: 04
Gen Region Office Name: EASTERN REGION
NAICS Code: 622111
NAICS Desc: GENERAL (EXCEPT PAEDIATRIC) HOSPITALS
Waste Code: 261
Waste Class: PHARMACEUTICALS
Waste Char: A
Waste Charac Desc: ACUTELY HAZARDOUS WASTE CHEM.
Count Manifests: 276
Sum Received Qty: 16923

Gen District: 302
Gen District Office Name: BARRIE DISTRICT OFFICE 302
Gen Region Code: 01
Gen Region Office Name: SOUTHWESTERN REGION
NAICS Code: 621420
NAICS Desc: OUT-PATIENT MENTAL HEALTH AND SUBSTANCE ABUSE CENTRES
Waste Code: 312
Waste Class: PATHOLOGICAL WASTES
Waste Char: P
Waste Charac Desc: PATHOLOGICAL
Count Manifests: 1
Sum Received Qty: 10

Gen District: 402
Gen District Office Name: OTTAWA DISTRICT OFFICE 402
Gen Region Code: 04
Gen Region Office Name: EASTERN REGION
NAICS Code: 621110
NAICS Desc: OFFICES OF PHYSICIANS
Waste Code: 261
Waste Class: PHARMACEUTICALS
Waste Char: A
Waste Charac Desc: ACUTELY HAZARDOUS WASTE CHEM.
Count Manifests: 10
Sum Received Qty: 91

Gen District: 402
Gen District Office Name: OTTAWA DISTRICT OFFICE 402
Gen Region Code: 04
Gen Region Office Name: EASTERN REGION
NAICS Code: 621990
NAICS Desc: ALL OTHER AMBULATORY HEALTH CARE SERVICES
Waste Code: 261
Waste Class: PHARMACEUTICALS
Waste Char: A
Waste Charac Desc: ACUTELY HAZARDOUS WASTE CHEM.
Count Manifests: 11
Sum Received Qty: 260

Gen District: 402
Gen District Office Name: OTTAWA DISTRICT OFFICE 402
Gen Region Code: 04
Gen Region Office Name: EASTERN REGION
NAICS Code: 551114
NAICS Desc:
Waste Code: 312
Waste Class: PATHOLOGICAL WASTES
Waste Char: P
Waste Charac Desc: PATHOLOGICAL
Count Manifests: 114
Sum Received Qty: 2230

Gen District: 402
Gen District Office Name: OTTAWA DISTRICT OFFICE 402
Gen Region Code: 04
Gen Region Office Name: EASTERN REGION
NAICS Code: 913130
NAICS Desc:
Waste Code: 312
Waste Class: PATHOLOGICAL WASTES
Waste Char: P
Waste Charac Desc: PATHOLOGICAL
Count Manifests: 1
Sum Received Qty: 73

Gen District: 401
Gen District Office Name: KINGSTON DISTRICT OFFICE 401
Gen Region Code: 04
Gen Region Office Name: EASTERN REGION
NAICS Code: 621911
NAICS Desc:
Waste Code: 312
Waste Class: PATHOLOGICAL WASTES
Waste Char: P
Waste Charac Desc: PATHOLOGICAL
Count Manifests: 2
Sum Received Qty: 9

Gen District: 403

Gen District Office Name: CORNWALL AREA OFFICE 403
Gen Region Code: 04
Gen Region Office Name: EASTERN REGION
NAICS Code: 621911
NAICS Desc:
Waste Code: 312
Waste Class: PATHOLOGICAL WASTES
Waste Char: P
Waste Charac Desc: PATHOLOGICAL
Count Manifests: 4
Sum Received Qty: 120

Gen District: 402
Gen District Office Name: OTTAWA DISTRICT OFFICE 402
Gen Region Code: 04
Gen Region Office Name: EASTERN REGION
NAICS Code: 622112
NAICS Desc:
Waste Code: 261
Waste Class: PHARMACEUTICALS
Waste Char: B
Waste Charac Desc: HAZARDOUS WASTE CHEMICAL
Count Manifests: 50
Sum Received Qty: 8134

Gen District: 403
Gen District Office Name: CORNWALL AREA OFFICE 403
Gen Region Code: 04
Gen Region Office Name: EASTERN REGION
NAICS Code: 621494
NAICS Desc:
Waste Code: 261
Waste Class: PHARMACEUTICALS
Waste Char: A
Waste Charac Desc: ACUTELY HAZARDOUS WASTE CHEM.
Count Manifests: 17
Sum Received Qty: 362

Gen District: 402
Gen District Office Name: OTTAWA DISTRICT OFFICE 402
Gen Region Code: 04
Gen Region Office Name: EASTERN REGION
NAICS Code: 446110
NAICS Desc:
Waste Code: 261
Waste Class: PHARMACEUTICALS
Waste Char: A
Waste Charac Desc: ACUTELY HAZARDOUS WASTE CHEM.
Count Manifests: 1
Sum Received Qty: 69

Gen District: 402
Gen District Office Name: OTTAWA DISTRICT OFFICE 402
Gen Region Code: 04
Gen Region Office Name: EASTERN REGION
NAICS Code: 621610
NAICS Desc:
Waste Code: 261
Waste Class: PHARMACEUTICALS
Waste Char: A
Waste Charac Desc: ACUTELY HAZARDOUS WASTE CHEM.
Count Manifests: 9
Sum Received Qty: 386

Gen District: 402
Gen District Office Name: OTTAWA DISTRICT OFFICE 402

Gen Region Code: 04
Gen Region Office Name: EASTERN REGION
NAICS Code: 912120
NAICS Desc:
Waste Code: 261
Waste Class: PHARMACEUTICALS
Waste Char: A
Waste Charac Desc: ACUTELY HAZARDOUS WASTE CHEM.
Count Manifests: 1
Sum Received Qty: 22

Gen District: 402
Gen District Office Name: OTTAWA DISTRICT OFFICE 402
Gen Region Code: 04
Gen Region Office Name: EASTERN REGION
NAICS Code: 621494
NAICS Desc:
Waste Code: 261
Waste Class: PHARMACEUTICALS
Waste Char: A
Waste Charac Desc: ACUTELY HAZARDOUS WASTE CHEM.
Count Manifests: 5
Sum Received Qty: 19

Gen District: 401
Gen District Office Name: KINGSTON DISTRICT OFFICE 401
Gen Region Code: 04
Gen Region Office Name: EASTERN REGION
NAICS Code: 623110
NAICS Desc:
Waste Code: 312
Waste Class: PATHOLOGICAL WASTES
Waste Char: P
Waste Charac Desc: PATHOLOGICAL
Count Manifests: 1
Sum Received Qty: 34

Gen District: 401
Gen District Office Name: KINGSTON DISTRICT OFFICE 401
Gen Region Code: 04
Gen Region Office Name: EASTERN REGION
NAICS Code: 311515
NAICS Desc: BUTTER, CHEESE, AND DRY AND CONDENSED DAIRY PRODUCT MANUFACTURING, BUTTER, CHEESE, AND DRY AND CONDENSED DAIRY PRODUCTS MANUFACTURING
Waste Code: 312
Waste Class: PATHOLOGICAL WASTES
Waste Char: P
Waste Charac Desc: PATHOLOGICAL
Count Manifests: 1
Sum Received Qty: 104

Gen District: 402
Gen District Office Name: OTTAWA DISTRICT OFFICE 402
Gen Region Code: 04
Gen Region Office Name: EASTERN REGION
NAICS Code: 325410
NAICS Desc: PHARMACEUTICAL AND MEDICINE MANUFACTURING
Waste Code: 312
Waste Class: PATHOLOGICAL WASTES
Waste Char: P
Waste Charac Desc: PATHOLOGICAL
Count Manifests: 196
Sum Received Qty: 30651

Gen District: 402
Gen District Office Name: OTTAWA DISTRICT OFFICE 402

Gen Region Code: 04
Gen Region Office Name: EASTERN REGION
NAICS Code: 332999
NAICS Desc: ALL OTHER MISCELLANEOUS FABRICATED METAL PRODUCT MANUFACTURING
Waste Code: 312
Waste Class: PATHOLOGICAL WASTES
Waste Char: P
Waste Charac Desc: PATHOLOGICAL
Count Manifests: 1
Sum Received Qty: 4

Gen District: 402
Gen District Office Name: OTTAWA DISTRICT OFFICE 402
Gen Region Code: 04
Gen Region Office Name: EASTERN REGION
NAICS Code: 339990
NAICS Desc: ALL OTHER MISCELLANEOUS MANUFACTURING
Waste Code: 312
Waste Class: PATHOLOGICAL WASTES
Waste Char: P
Waste Charac Desc: PATHOLOGICAL
Count Manifests: 3
Sum Received Qty: 12

Gen District: 402
Gen District Office Name: OTTAWA DISTRICT OFFICE 402
Gen Region Code: 04
Gen Region Office Name: EASTERN REGION
NAICS Code: 514122
NAICS Desc: ARCHIVES
Waste Code: 261
Waste Class: PHARMACEUTICALS
Waste Char: A
Waste Charac Desc: ACUTELY HAZARDOUS WASTE CHEM.
Count Manifests: 45
Sum Received Qty: 1680

Gen District: 402
Gen District Office Name: OTTAWA DISTRICT OFFICE 402
Gen Region Code: 04
Gen Region Office Name: EASTERN REGION
NAICS Code: 541940
NAICS Desc: VETERINARY SERVICES
Waste Code: 261
Waste Class: PHARMACEUTICALS
Waste Char: A
Waste Charac Desc: ACUTELY HAZARDOUS WASTE CHEM.
Count Manifests: 25
Sum Received Qty: 241

Gen District: 402
Gen District Office Name: OTTAWA DISTRICT OFFICE 402
Gen Region Code: 04
Gen Region Office Name: EASTERN REGION
NAICS Code: 514122
NAICS Desc: ARCHIVES
Waste Code: 312
Waste Class: PATHOLOGICAL WASTES
Waste Char: P
Waste Charac Desc: PATHOLOGICAL
Count Manifests: 52
Sum Received Qty: 33099

Gen District: 402
Gen District Office Name: OTTAWA DISTRICT OFFICE 402
Gen Region Code: 04

Gen Region Office Name: EASTERN REGION
NAICS Code: 541380
NAICS Desc: TESTING LABORATORIES
Waste Code: 312
Waste Class: PATHOLOGICAL WASTES
Waste Char: P
Waste Charac Desc: PATHOLOGICAL
Count Manifests: 21
Sum Received Qty: 320

Gen District: 402
Gen District Office Name: OTTAWA DISTRICT OFFICE 402
Gen Region Code: 04
Gen Region Office Name: EASTERN REGION
NAICS Code: 541720
NAICS Desc: RESEARCH AND DEVELOPMENT IN THE SOCIAL SCIENCES AND HUMANITIES
Waste Code: 312
Waste Class: PATHOLOGICAL WASTES
Waste Char: P
Waste Charac Desc: PATHOLOGICAL
Count Manifests: 2
Sum Received Qty: 48

Gen District: 403
Gen District Office Name: CORNWALL AREA OFFICE 403
Gen Region Code: 04
Gen Region Office Name: EASTERN REGION
NAICS Code: 621990
NAICS Desc: ALL OTHER AMBULATORY HEALTH CARE SERVICES
Waste Code: 261
Waste Class: PHARMACEUTICALS
Waste Char: A
Waste Charac Desc: ACUTELY HAZARDOUS WASTE CHEM.
Count Manifests: 10
Sum Received Qty: 148

Gen District: 402
Gen District Office Name: OTTAWA DISTRICT OFFICE 402
Gen Region Code: 04
Gen Region Office Name: EASTERN REGION
NAICS Code: 238990
NAICS Desc: ALL OTHER SPECIALTY TRADE CONTRACTORS
Waste Code: 312
Waste Class: PATHOLOGICAL WASTES
Waste Char: P
Waste Charac Desc: PATHOLOGICAL
Count Manifests: 1
Sum Received Qty: 51

Gen District: 401
Gen District Office Name: KINGSTON DISTRICT OFFICE 401
Gen Region Code: 04
Gen Region Office Name: EASTERN REGION
NAICS Code: 322220
NAICS Desc: PAPER BAG AND COATED AND TREATED PAPER MANUFACTURING
Waste Code: 312
Waste Class: PATHOLOGICAL WASTES
Waste Char: P
Waste Charac Desc: PATHOLOGICAL
Count Manifests: 2
Sum Received Qty: 3

Gen District: 402
Gen District Office Name: OTTAWA DISTRICT OFFICE 402
Gen Region Code: 04
Gen Region Office Name: EASTERN REGION

NAICS Code:	541380
NAICS Desc:	TESTING LABORATORIES
Waste Code:	312
Waste Class:	PATHOLOGICAL WASTES
Waste Char:	C
Waste Charac Desc:	CORROSIVE
Count Manifests:	1
Sum Received Qty:	6

Gen District:	402
Gen District Office Name:	OTTAWA DISTRICT OFFICE 402
Gen Region Code:	04
Gen Region Office Name:	EASTERN REGION
NAICS Code:	541710
NAICS Desc:	RESEARCH AND DEVELOPMENT IN THE PHYSICAL, ENGINEERING AND LIFE SCIENCES
Waste Code:	312
Waste Class:	PATHOLOGICAL WASTES
Waste Char:	P
Waste Charac Desc:	PATHOLOGICAL
Count Manifests:	26
Sum Received Qty:	2671

Gen District:	402
Gen District Office Name:	OTTAWA DISTRICT OFFICE 402
Gen Region Code:	04
Gen Region Office Name:	EASTERN REGION
NAICS Code:	541720
NAICS Desc:	RESEARCH AND DEVELOPMENT IN THE SOCIAL SCIENCES AND HUMANITIES
Waste Code:	261
Waste Class:	PHARMACEUTICALS
Waste Char:	A
Waste Charac Desc:	ACUTELY HAZARDOUS WASTE CHEM.
Count Manifests:	1
Sum Received Qty:	5

Gen District:	402
Gen District Office Name:	OTTAWA DISTRICT OFFICE 402
Gen Region Code:	04
Gen Region Office Name:	EASTERN REGION
NAICS Code:	611690
NAICS Desc:	ALL OTHER SCHOOLS AND INSTRUCTION
Waste Code:	312
Waste Class:	PATHOLOGICAL WASTES
Waste Char:	P
Waste Charac Desc:	PATHOLOGICAL
Count Manifests:	10
Sum Received Qty:	283

Gen District:	403
Gen District Office Name:	CORNWALL AREA OFFICE 403
Gen Region Code:	04
Gen Region Office Name:	EASTERN REGION
NAICS Code:	621210
NAICS Desc:	OFFICES OF DENTISTS
Waste Code:	312
Waste Class:	PATHOLOGICAL WASTES
Waste Char:	P
Waste Charac Desc:	PATHOLOGICAL
Count Manifests:	2
Sum Received Qty:	16

Gen District:	402
Gen District Office Name:	OTTAWA DISTRICT OFFICE 402
Gen Region Code:	04
Gen Region Office Name:	EASTERN REGION
NAICS Code:	621499

NAICS Desc:	ALL OTHER OUT-PATIENT CARE CENTRES
Waste Code:	312
Waste Class:	PATHOLOGICAL WASTES
Waste Char:	P
Waste Charac Desc:	PATHOLOGICAL
Count Manifests:	6
Sum Received Qty:	80
Gen District:	402
Gen District Office Name:	OTTAWA DISTRICT OFFICE 402
Gen Region Code:	04
Gen Region Office Name:	EASTERN REGION
NAICS Code:	621510
NAICS Desc:	MEDICAL AND DIAGNOSTIC LABORATORIES
Waste Code:	312
Waste Class:	PATHOLOGICAL WASTES
Waste Char:	P
Waste Charac Desc:	PATHOLOGICAL
Count Manifests:	208
Sum Received Qty:	53385
Gen District:	402
Gen District Office Name:	OTTAWA DISTRICT OFFICE 402
Gen Region Code:	04
Gen Region Office Name:	EASTERN REGION
NAICS Code:	621990
NAICS Desc:	ALL OTHER AMBULATORY HEALTH CARE SERVICES
Waste Code:	312
Waste Class:	PATHOLOGICAL WASTES
Waste Char:	P
Waste Charac Desc:	PATHOLOGICAL
Count Manifests:	89
Sum Received Qty:	6817
Gen District:	401
Gen District Office Name:	KINGSTON DISTRICT OFFICE 401
Gen Region Code:	04
Gen Region Office Name:	EASTERN REGION
NAICS Code:	622111
NAICS Desc:	GENERAL (EXCEPT PAEDIATRIC) HOSPITALS
Waste Code:	312
Waste Class:	PATHOLOGICAL WASTES
Waste Char:	P
Waste Charac Desc:	PATHOLOGICAL
Count Manifests:	26
Sum Received Qty:	9123
Gen District:	402
Gen District Office Name:	OTTAWA DISTRICT OFFICE 402
Gen Region Code:	04
Gen Region Office Name:	EASTERN REGION
NAICS Code:	622111
NAICS Desc:	GENERAL (EXCEPT PAEDIATRIC) HOSPITALS
Waste Code:	261
Waste Class:	PHARMACEUTICALS
Waste Char:	B
Waste Charac Desc:	HAZARDOUS WASTE CHEMICAL
Count Manifests:	7
Sum Received Qty:	53
Gen District:	403
Gen District Office Name:	CORNWALL AREA OFFICE 403
Gen Region Code:	04
Gen Region Office Name:	EASTERN REGION
NAICS Code:	331110
NAICS Desc:	IRON AND STEEL MILLS AND FERRO-ALLOY MANUFACTURING

Waste Code: 312
Waste Class: PATHOLOGICAL WASTES
Waste Char: P
Waste Charac Desc: PATHOLOGICAL
Count Manifests: 1
Sum Received Qty: 1

Gen District: 401
Gen District Office Name: KINGSTON DISTRICT OFFICE 401
Gen Region Code: 04
Gen Region Office Name: EASTERN REGION
NAICS Code: 622210
NAICS Desc: PSYCHIATRIC AND SUBSTANCE ABUSE HOSPITALS
Waste Code: 261
Waste Class: PHARMACEUTICALS
Waste Char: A
Waste Charac Desc: ACUTELY HAZARDOUS WASTE CHEM.
Count Manifests: 1
Sum Received Qty: 128

Gen District: 402
Gen District Office Name: OTTAWA DISTRICT OFFICE 402
Gen Region Code: 04
Gen Region Office Name: EASTERN REGION
NAICS Code: 621911
NAICS Desc:
Waste Code: 261
Waste Class: PHARMACEUTICALS
Waste Char: A
Waste Charac Desc: ACUTELY HAZARDOUS WASTE CHEM.
Count Manifests: 19
Sum Received Qty: 239

Gen District: 402
Gen District Office Name: OTTAWA DISTRICT OFFICE 402
Gen Region Code: 04
Gen Region Office Name: EASTERN REGION
NAICS Code: 446199
NAICS Desc: ALL OTHER HEALTH AND PERSONAL CARE STORES
Waste Code: 312
Waste Class: PATHOLOGICAL WASTES
Waste Char: P
Waste Charac Desc: PATHOLOGICAL
Count Manifests: 12
Sum Received Qty: 128

Gen District: 302
Gen District Office Name: BARRIE DISTRICT OFFICE 302
Gen Region Code: 01
Gen Region Office Name: SOUTHWESTERN REGION
NAICS Code: 621510
NAICS Desc: MEDICAL AND DIAGNOSTIC LABORATORIES
Waste Code: 312
Waste Class: PATHOLOGICAL WASTES
Waste Char: P
Waste Charac Desc: PATHOLOGICAL
Count Manifests: 1
Sum Received Qty: 270

Gen District: 401
Gen District Office Name: KINGSTON DISTRICT OFFICE 401
Gen Region Code: 04
Gen Region Office Name: EASTERN REGION
NAICS Code: 622210
NAICS Desc: PSYCHIATRIC AND SUBSTANCE ABUSE HOSPITALS
Waste Code: 312

Waste Class: PATHOLOGICAL WASTES
Waste Char: P
Waste Charac Desc: PATHOLOGICAL
Count Manifests: 3
Sum Received Qty: 232

Gen District: 402
Gen District Office Name: OTTAWA DISTRICT OFFICE 402
Gen Region Code: 04
Gen Region Office Name: EASTERN REGION
NAICS Code: 911230
NAICS Desc:
Waste Code: 312
Waste Class: PATHOLOGICAL WASTES
Waste Char: P
Waste Charac Desc: PATHOLOGICAL
Count Manifests: 8
Sum Received Qty: 1093

Gen District: 403
Gen District Office Name: CORNWALL AREA OFFICE 403
Gen Region Code: 04
Gen Region Office Name: EASTERN REGION
NAICS Code: 621150
NAICS Desc:
Waste Code: 312
Waste Class: PATHOLOGICAL WASTES
Waste Char: P
Waste Charac Desc: PATHOLOGICAL
Count Manifests: 22
Sum Received Qty: 4938

Gen District: 402
Gen District Office Name: OTTAWA DISTRICT OFFICE 402
Gen Region Code: 04
Gen Region Office Name: EASTERN REGION
NAICS Code: 912120
NAICS Desc:
Waste Code: 312
Waste Class: PATHOLOGICAL WASTES
Waste Char: P
Waste Charac Desc: PATHOLOGICAL
Count Manifests: 1
Sum Received Qty: 104

Gen District: 402
Gen District Office Name: OTTAWA DISTRICT OFFICE 402
Gen Region Code: 04
Gen Region Office Name: EASTERN REGION
NAICS Code: 611210
NAICS Desc:
Waste Code: 312
Waste Class: PATHOLOGICAL WASTES
Waste Char: P
Waste Charac Desc: PATHOLOGICAL
Count Manifests: 1
Sum Received Qty: 156

Gen District: 401
Gen District Office Name: KINGSTON DISTRICT OFFICE 401
Gen Region Code: 04
Gen Region Office Name: EASTERN REGION
NAICS Code: 621494
NAICS Desc:
Waste Code: 312
Waste Class: PATHOLOGICAL WASTES

Waste Char: P
Waste Charac Desc: PATHOLOGICAL
Count Manifests: 24
Sum Received Qty: 261

Gen District: 402
Gen District Office Name: OTTAWA DISTRICT OFFICE 402
Gen Region Code: 04
Gen Region Office Name: EASTERN REGION
NAICS Code: 913910
NAICS Desc:
Waste Code: 312
Waste Class: PATHOLOGICAL WASTES
Waste Char: P
Waste Charac Desc: PATHOLOGICAL
Count Manifests: 17
Sum Received Qty: 4504

Gen District: 403
Gen District Office Name: CORNWALL AREA OFFICE 403
Gen Region Code: 04
Gen Region Office Name: EASTERN REGION
NAICS Code: 623110
NAICS Desc:
Waste Code: 312
Waste Class: PATHOLOGICAL WASTES
Waste Char: P
Waste Charac Desc: PATHOLOGICAL
Count Manifests: 6
Sum Received Qty: 162

2013 Receiver Manifest Details

Gen District: 305
Gen District Office Name: HALTON-PEEL DISTRICT OFFICE 305
Gen Region Code: 03
Gen Region Office Name: CENTRAL REGION
NAICS Code1: 622111
NAICS Desc: GENERAL (EXCEPT PAEDIATRIC) HOSPITALS
Waste Code: 261
Waste Class Name: PHARMACEUTICALS
Waste Char: A
Waste Charac Desc: ACUTELY HAZARDOUS WASTE CHEM.
Count Manifests: 2
Sum Received Qty: 59.3

Gen District: 402
Gen District Office Name: OTTAWA DISTRICT OFFICE 402
Gen Region Code: 04
Gen Region Office Name: EASTERN REGION
NAICS Code1: 622111
NAICS Desc: GENERAL (EXCEPT PAEDIATRIC) HOSPITALS
Waste Code: 261
Waste Class Name: PHARMACEUTICALS
Waste Char: A
Waste Charac Desc: ACUTELY HAZARDOUS WASTE CHEM.
Count Manifests: 619
Sum Received Qty: 33003.58

Gen District: 403
Gen District Office Name: CORNWALL AREA OFFICE 403
Gen Region Code: 04
Gen Region Office Name: EASTERN REGION
NAICS Code1: 621150
NAICS Desc:

Waste Code:	261
Waste Class Name:	PHARMACEUTICALS
Waste Char:	A
Waste Charac Desc:	ACUTELY HAZARDOUS WASTE CHEM.
Count Manifests:	48
Sum Received Qty:	1408.82
Gen District:	403
Gen District Office Name:	CORNWALL AREA OFFICE 403
Gen Region Code:	04
Gen Region Office Name:	EASTERN REGION
NAICS Code1:	621494
NAICS Desc:	
Waste Code:	312
Waste Class Name:	PATHOLOGICAL WASTES
Waste Char:	P
Waste Charac Desc:	PATHOLOGICAL
Count Manifests:	68
Sum Received Qty:	15532.47
Gen District:	401
Gen District Office Name:	KINGSTON DISTRICT OFFICE 401
Gen Region Code:	04
Gen Region Office Name:	EASTERN REGION
NAICS Code1:	621610
NAICS Desc:	
Waste Code:	312
Waste Class Name:	PATHOLOGICAL WASTES
Waste Char:	P
Waste Charac Desc:	PATHOLOGICAL
Count Manifests:	3
Sum Received Qty:	100.7
Gen District:	402
Gen District Office Name:	OTTAWA DISTRICT OFFICE 402
Gen Region Code:	04
Gen Region Office Name:	EASTERN REGION
NAICS Code1:	611510
NAICS Desc:	TECHNICAL AND TRADE SCHOOLS
Waste Code:	148
Waste Class Name:	INORGANIC LABORATORY CHEMICALS
Waste Char:	B
Waste Charac Desc:	HAZARDOUS WASTE CHEMICAL
Count Manifests:	1
Sum Received Qty:	5.54
Gen District:	402
Gen District Office Name:	OTTAWA DISTRICT OFFICE 402
Gen Region Code:	04
Gen Region Office Name:	EASTERN REGION
NAICS Code1:	621110
NAICS Desc:	OFFICES OF PHYSICIANS
Waste Code:	261
Waste Class Name:	PHARMACEUTICALS
Waste Char:	A
Waste Charac Desc:	ACUTELY HAZARDOUS WASTE CHEM.
Count Manifests:	24
Sum Received Qty:	195.06
Gen District:	402
Gen District Office Name:	OTTAWA DISTRICT OFFICE 402
Gen Region Code:	04
Gen Region Office Name:	EASTERN REGION
NAICS Code1:	621510
NAICS Desc:	MEDICAL AND DIAGNOSTIC LABORATORIES
Waste Code:	261

Waste Class Name:	PHARMACEUTICALS
Waste Char:	A
Waste Charac Desc:	ACUTELY HAZARDOUS WASTE CHEM.
Count Manifests:	1
Sum Received Qty:	3.86
Gen District:	402
Gen District Office Name:	OTTAWA DISTRICT OFFICE 402
Gen Region Code:	04
Gen Region Office Name:	EASTERN REGION
NAICS Code1:	911240
NAICS Desc:	
Waste Code:	261
Waste Class Name:	PHARMACEUTICALS
Waste Char:	A
Waste Charac Desc:	ACUTELY HAZARDOUS WASTE CHEM.
Count Manifests:	1
Sum Received Qty:	1.4
Gen District:	402
Gen District Office Name:	OTTAWA DISTRICT OFFICE 402
Gen Region Code:	04
Gen Region Office Name:	EASTERN REGION
NAICS Code1:	622112
NAICS Desc:	
Waste Code:	261
Waste Class Name:	PHARMACEUTICALS
Waste Char:	A
Waste Charac Desc:	ACUTELY HAZARDOUS WASTE CHEM.
Count Manifests:	1
Sum Received Qty:	160.4
Gen District:	402
Gen District Office Name:	OTTAWA DISTRICT OFFICE 402
Gen Region Code:	04
Gen Region Office Name:	EASTERN REGION
NAICS Code1:	621610
NAICS Desc:	
Waste Code:	261
Waste Class Name:	PHARMACEUTICALS
Waste Char:	A
Waste Charac Desc:	ACUTELY HAZARDOUS WASTE CHEM.
Count Manifests:	15
Sum Received Qty:	513
Gen District:	401
Gen District Office Name:	KINGSTON DISTRICT OFFICE 401
Gen Region Code:	04
Gen Region Office Name:	EASTERN REGION
NAICS Code1:	325190
NAICS Desc:	OTHER BASIC ORGANIC CHEMICAL MANUFACTURING
Waste Code:	312
Waste Class Name:	PATHOLOGICAL WASTES
Waste Char:	P
Waste Charac Desc:	PATHOLOGICAL
Count Manifests:	2
Sum Received Qty:	4.6
Gen District:	402
Gen District Office Name:	OTTAWA DISTRICT OFFICE 402
Gen Region Code:	04
Gen Region Office Name:	EASTERN REGION
NAICS Code1:	488190
NAICS Desc:	OTHER SUPPORT ACTIVITIES FOR AIR TRANSPORTATION
Waste Code:	312
Waste Class Name:	PATHOLOGICAL WASTES

Waste Char:	P
Waste Charac Desc:	PATHOLOGICAL
Count Manifests:	3
Sum Received Qty:	50.8
Gen District:	401
Gen District Office Name:	KINGSTON DISTRICT OFFICE 401
Gen Region Code:	04
Gen Region Office Name:	EASTERN REGION
NAICS Code1:	541990
NAICS Desc:	ALL OTHER PROFESSIONAL, SCIENTIFIC AND TECHNICAL SERVICES
Waste Code:	312
Waste Class Name:	PATHOLOGICAL WASTES
Waste Char:	P
Waste Charac Desc:	PATHOLOGICAL
Count Manifests:	2
Sum Received Qty:	21.5
Gen District:	403
Gen District Office Name:	CORNWALL AREA OFFICE 403
Gen Region Code:	04
Gen Region Office Name:	EASTERN REGION
NAICS Code1:	325410
NAICS Desc:	PHARMACEUTICAL AND MEDICINE MANUFACTURING
Waste Code:	312
Waste Class Name:	PATHOLOGICAL WASTES
Waste Char:	P
Waste Charac Desc:	PATHOLOGICAL
Count Manifests:	5
Sum Received Qty:	19.9
Gen District:	402
Gen District Office Name:	OTTAWA DISTRICT OFFICE 402
Gen Region Code:	04
Gen Region Office Name:	EASTERN REGION
NAICS Code1:	621210
NAICS Desc:	OFFICES OF DENTISTS
Waste Code:	264
Waste Class Name:	PHOTOPROCESSING WASTES
Waste Char:	L
Waste Charac Desc:	LIQUID INDUSTRIAL WASTE
Count Manifests:	8
Sum Received Qty:	244.6
Gen District:	402
Gen District Office Name:	OTTAWA DISTRICT OFFICE 402
Gen Region Code:	04
Gen Region Office Name:	EASTERN REGION
NAICS Code1:	414510
NAICS Desc:	PHARMACEUTICALS AND PHARMACY SUPPLIES WHOLESALER-DISTRIBUTORS
Waste Code:	312
Waste Class Name:	PATHOLOGICAL WASTES
Waste Char:	P
Waste Charac Desc:	PATHOLOGICAL
Count Manifests:	50
Sum Received Qty:	4222.39
Gen District:	403
Gen District Office Name:	CORNWALL AREA OFFICE 403
Gen Region Code:	04
Gen Region Office Name:	EASTERN REGION
NAICS Code1:	621210
NAICS Desc:	OFFICES OF DENTISTS
Waste Code:	312
Waste Class Name:	PATHOLOGICAL WASTES
Waste Char:	P

Waste Charac Desc: PATHOLOGICAL
Count Manifests: 4
Sum Received Qty: 51.9

Gen District: 402
Gen District Office Name: OTTAWA DISTRICT OFFICE 402
Gen Region Code: 04
Gen Region Office Name: EASTERN REGION
NAICS Code1: 621420
NAICS Desc: OUT-PATIENT MENTAL HEALTH AND SUBSTANCE ABUSE CENTRES
Waste Code: 312
Waste Class Name: PATHOLOGICAL WASTES
Waste Char: P
Waste Charac Desc: PATHOLOGICAL
Count Manifests: 3
Sum Received Qty: 22.9

Gen District: 402
Gen District Office Name: OTTAWA DISTRICT OFFICE 402
Gen Region Code: 04
Gen Region Office Name: EASTERN REGION
NAICS Code1: 621990
NAICS Desc: ALL OTHER AMBULATORY HEALTH CARE SERVICES
Waste Code: 312
Waste Class Name: PATHOLOGICAL WASTES
Waste Char: P
Waste Charac Desc: PATHOLOGICAL
Count Manifests: 180
Sum Received Qty: 14502.71

Gen District: 403
Gen District Office Name: CORNWALL AREA OFFICE 403
Gen Region Code: 04
Gen Region Office Name: EASTERN REGION
NAICS Code1: 446110
NAICS Desc:
Waste Code: 312
Waste Class Name: PATHOLOGICAL WASTES
Waste Char: P
Waste Charac Desc: PATHOLOGICAL
Count Manifests: 12
Sum Received Qty: 245.22

Gen District: 403
Gen District Office Name: CORNWALL AREA OFFICE 403
Gen Region Code: 04
Gen Region Office Name: EASTERN REGION
NAICS Code1: 621150
NAICS Desc:
Waste Code: 312
Waste Class Name: PATHOLOGICAL WASTES
Waste Char: P
Waste Charac Desc: PATHOLOGICAL
Count Manifests: 49
Sum Received Qty: 11383.23

Gen District: 402
Gen District Office Name: OTTAWA DISTRICT OFFICE 402
Gen Region Code: 04
Gen Region Office Name: EASTERN REGION
NAICS Code1: 488119
NAICS Desc:
Waste Code: 312
Waste Class Name: PATHOLOGICAL WASTES
Waste Char: P
Waste Charac Desc: PATHOLOGICAL

Count Manifests: 1
Sum Received Qty: 11.1

Gen District: 402
Gen District Office Name: OTTAWA DISTRICT OFFICE 402
Gen Region Code: 04
Gen Region Office Name: EASTERN REGION
NAICS Code1: 611510
NAICS Desc: TECHNICAL AND TRADE SCHOOLS
Waste Code: 264
Waste Class Name: PHOTOPROCESSING WASTES
Waste Char: L
Waste Charac Desc: LIQUID INDUSTRIAL WASTE
Count Manifests: 1
Sum Received Qty: 4.44

Gen District: 402
Gen District Office Name: OTTAWA DISTRICT OFFICE 402
Gen Region Code: 04
Gen Region Office Name: EASTERN REGION
NAICS Code1: 621499
NAICS Desc: ALL OTHER OUT-PATIENT CARE CENTRES
Waste Code: 312
Waste Class Name: PATHOLOGICAL WASTES
Waste Char: P
Waste Charac Desc: PATHOLOGICAL
Count Manifests: 15
Sum Received Qty: 230.44

Gen District: 403
Gen District Office Name: CORNWALL AREA OFFICE 403
Gen Region Code: 04
Gen Region Office Name: EASTERN REGION
NAICS Code1: 914110
NAICS Desc:
Waste Code: 312
Waste Class Name: PATHOLOGICAL WASTES
Waste Char: P
Waste Charac Desc: PATHOLOGICAL
Count Manifests: 3
Sum Received Qty: 61.96

Gen District: 402
Gen District Office Name: OTTAWA DISTRICT OFFICE 402
Gen Region Code: 04
Gen Region Office Name: EASTERN REGION
NAICS Code1: 621510
NAICS Desc: MEDICAL AND DIAGNOSTIC LABORATORIES
Waste Code: 312
Waste Class Name: PATHOLOGICAL WASTES
Waste Char: P
Waste Charac Desc: PATHOLOGICAL
Count Manifests: 472
Sum Received Qty: 109755.89

Gen District: 403
Gen District Office Name: CORNWALL AREA OFFICE 403
Gen Region Code: 04
Gen Region Office Name: EASTERN REGION
NAICS Code1: 621990
NAICS Desc: ALL OTHER AMBULATORY HEALTH CARE SERVICES
Waste Code: 312
Waste Class Name: PATHOLOGICAL WASTES
Waste Char: P
Waste Charac Desc: PATHOLOGICAL
Count Manifests: 107

Sum Received Qty:	41253.09
Gen District:	305
Gen District Office Name:	HALTON-PEEL DISTRICT OFFICE 305
Gen Region Code:	03
Gen Region Office Name:	CENTRAL REGION
NAICS Code1:	622111
NAICS Desc:	GENERAL (EXCEPT PAEDIATRIC) HOSPITALS
Waste Code:	312
Waste Class Name:	PATHOLOGICAL WASTES
Waste Char:	P
Waste Charac Desc:	PATHOLOGICAL
Count Manifests:	2
Sum Received Qty:	1300.9
Gen District:	402
Gen District Office Name:	OTTAWA DISTRICT OFFICE 402
Gen Region Code:	04
Gen Region Office Name:	EASTERN REGION
NAICS Code1:	622310
NAICS Desc:	SPECIALTY (EXCEPT PSYCHIATRIC AND SUBSTANCE ABUSE) HOSPITALS
Waste Code:	312
Waste Class Name:	PATHOLOGICAL WASTES
Waste Char:	P
Waste Charac Desc:	PATHOLOGICAL
Count Manifests:	14
Sum Received Qty:	731.4
Gen District:	305
Gen District Office Name:	HALTON-PEEL DISTRICT OFFICE 305
Gen Region Code:	03
Gen Region Office Name:	CENTRAL REGION
NAICS Code1:	621990
NAICS Desc:	ALL OTHER AMBULATORY HEALTH CARE SERVICES
Waste Code:	312
Waste Class Name:	PATHOLOGICAL WASTES
Waste Char:	P
Waste Charac Desc:	PATHOLOGICAL
Count Manifests:	1
Sum Received Qty:	381.5
Gen District:	401
Gen District Office Name:	KINGSTON DISTRICT OFFICE 401
Gen Region Code:	04
Gen Region Office Name:	EASTERN REGION
NAICS Code1:	621911
NAICS Desc:	
Waste Code:	312
Waste Class Name:	PATHOLOGICAL WASTES
Waste Char:	P
Waste Charac Desc:	PATHOLOGICAL
Count Manifests:	2
Sum Received Qty:	17.9
Gen District:	402
Gen District Office Name:	OTTAWA DISTRICT OFFICE 402
Gen Region Code:	04
Gen Region Office Name:	EASTERN REGION
NAICS Code1:	621911
NAICS Desc:	
Waste Code:	312
Waste Class Name:	PATHOLOGICAL WASTES
Waste Char:	P
Waste Charac Desc:	PATHOLOGICAL
Count Manifests:	114
Sum Received Qty:	3645.96

Gen District: 403
Gen District Office Name: CORNWALL AREA OFFICE 403
Gen Region Code: 04
Gen Region Office Name: EASTERN REGION
NAICS Code1: 621911
NAICS Desc:
Waste Code: 312
Waste Class Name: PATHOLOGICAL WASTES
Waste Char: P
Waste Charac Desc: PATHOLOGICAL
Count Manifests: 6
Sum Received Qty: 173

Gen District: 402
Gen District Office Name: OTTAWA DISTRICT OFFICE 402
Gen Region Code: 04
Gen Region Office Name: EASTERN REGION
NAICS Code1: 621499
NAICS Desc: ALL OTHER OUT-PATIENT CARE CENTRES
Waste Code: 261
Waste Class Name: PHARMACEUTICALS
Waste Char: A
Waste Charac Desc: ACUTELY HAZARDOUS WASTE CHEM.
Count Manifests: 13
Sum Received Qty: 458.68

Gen District: 402
Gen District Office Name: OTTAWA DISTRICT OFFICE 402
Gen Region Code: 04
Gen Region Office Name: EASTERN REGION
NAICS Code1: 621210
NAICS Desc: OFFICES OF DENTISTS
Waste Code: 264
Waste Class Name: PHOTOPROCESSING WASTES
Waste Char: T
Waste Charac Desc: LEACHATE TOXIC
Count Manifests: 8
Sum Received Qty: 247.76

Gen District: 202
Gen District Office Name: GUELPH DISTRICT OFFICE 202
Gen Region Code: 02
Gen Region Office Name: WEST-CENTRAL REGION
NAICS Code1: 623999
NAICS Desc:
Waste Code: 312
Waste Class Name: PATHOLOGICAL WASTES
Waste Char: P
Waste Charac Desc: PATHOLOGICAL
Count Manifests: 1
Sum Received Qty: 43.7

Gen District: 402
Gen District Office Name: OTTAWA DISTRICT OFFICE 402
Gen Region Code: 04
Gen Region Office Name: EASTERN REGION
NAICS Code1: 332999
NAICS Desc: ALL OTHER MISCELLANEOUS FABRICATED METAL PRODUCT MANUFACTURING
Waste Code: 312
Waste Class Name: PATHOLOGICAL WASTES
Waste Char: P
Waste Charac Desc: PATHOLOGICAL
Count Manifests: 1
Sum Received Qty: 5.6

Gen District:	402
Gen District Office Name:	OTTAWA DISTRICT OFFICE 402
Gen Region Code:	04
Gen Region Office Name:	EASTERN REGION
NAICS Code1:	621494
NAICS Desc:	
Waste Code:	312
Waste Class Name:	PATHOLOGICAL WASTES
Waste Char:	P
Waste Charac Desc:	PATHOLOGICAL
Count Manifests:	57
Sum Received Qty:	1153.3

Gen District:	402
Gen District Office Name:	OTTAWA DISTRICT OFFICE 402
Gen Region Code:	04
Gen Region Office Name:	EASTERN REGION
NAICS Code1:	913910
NAICS Desc:	
Waste Code:	312
Waste Class Name:	PATHOLOGICAL WASTES
Waste Char:	P
Waste Charac Desc:	PATHOLOGICAL
Count Manifests:	30
Sum Received Qty:	7755.1

Gen District:	305
Gen District Office Name:	HALTON-PEEL DISTRICT OFFICE 305
Gen Region Code:	03
Gen Region Office Name:	CENTRAL REGION
NAICS Code1:	621990
NAICS Desc:	ALL OTHER AMBULATORY HEALTH CARE SERVICES
Waste Code:	261
Waste Class Name:	PHARMACEUTICALS
Waste Char:	A
Waste Charac Desc:	ACUTELY HAZARDOUS WASTE CHEM.
Count Manifests:	1
Sum Received Qty:	35.6

Gen District:	402
Gen District Office Name:	OTTAWA DISTRICT OFFICE 402
Gen Region Code:	04
Gen Region Office Name:	EASTERN REGION
NAICS Code1:	446110
NAICS Desc:	
Waste Code:	261
Waste Class Name:	PHARMACEUTICALS
Waste Char:	A
Waste Charac Desc:	ACUTELY HAZARDOUS WASTE CHEM.
Count Manifests:	4
Sum Received Qty:	75.8

Gen District:	402
Gen District Office Name:	OTTAWA DISTRICT OFFICE 402
Gen Region Code:	04
Gen Region Office Name:	EASTERN REGION
NAICS Code1:	623310
NAICS Desc:	
Waste Code:	312
Waste Class Name:	PATHOLOGICAL WASTES
Waste Char:	P
Waste Charac Desc:	PATHOLOGICAL
Count Manifests:	4
Sum Received Qty:	318

Gen District:	403

Gen District Office Name: CORNWALL AREA OFFICE 403
Gen Region Code: 04
Gen Region Office Name: EASTERN REGION
NAICS Code1: 541380
NAICS Desc: TESTING LABORATORIES
Waste Code: 312
Waste Class Name: PATHOLOGICAL WASTES
Waste Char: P
Waste Charac Desc: PATHOLOGICAL
Count Manifests: 1
Sum Received Qty: 97.6

Gen District: 402
Gen District Office Name: OTTAWA DISTRICT OFFICE 402
Gen Region Code: 04
Gen Region Office Name: EASTERN REGION
NAICS Code1: 541720
NAICS Desc: RESEARCH AND DEVELOPMENT IN THE SOCIAL SCIENCES AND HUMANITIES
Waste Code: 312
Waste Class Name: PATHOLOGICAL WASTES
Waste Char: P
Waste Charac Desc: PATHOLOGICAL
Count Manifests: 5
Sum Received Qty: 98.19

Gen District: 401
Gen District Office Name: KINGSTON DISTRICT OFFICE 401
Gen Region Code: 04
Gen Region Office Name: EASTERN REGION
NAICS Code1: 541940
NAICS Desc: VETERINARY SERVICES
Waste Code: 312
Waste Class Name: PATHOLOGICAL WASTES
Waste Char: P
Waste Charac Desc: PATHOLOGICAL
Count Manifests: 15
Sum Received Qty: 494.48

Gen District: 402
Gen District Office Name: OTTAWA DISTRICT OFFICE 402
Gen Region Code: 04
Gen Region Office Name: EASTERN REGION
NAICS Code1: 111111
NAICS Desc:
Waste Code: 312
Waste Class Name: PATHOLOGICAL WASTES
Waste Char: P
Waste Charac Desc: PATHOLOGICAL
Count Manifests: 1
Sum Received Qty: 24.7

Gen District: 402
Gen District Office Name: OTTAWA DISTRICT OFFICE 402
Gen Region Code: 04
Gen Region Office Name: EASTERN REGION
NAICS Code1: 221113
NAICS Desc:
Waste Code: 312
Waste Class Name: PATHOLOGICAL WASTES
Waste Char: P
Waste Charac Desc: PATHOLOGICAL
Count Manifests: 1
Sum Received Qty: 73.6

Gen District: 403
Gen District Office Name: CORNWALL AREA OFFICE 403

Gen Region Code: 04
Gen Region Office Name: EASTERN REGION
NAICS Code1: 623110
NAICS Desc:
Waste Code: 312
Waste Class Name: PATHOLOGICAL WASTES
Waste Char: P
Waste Charac Desc: PATHOLOGICAL
Count Manifests: 8
Sum Received Qty: 270.5

Gen District: 402
Gen District Office Name: OTTAWA DISTRICT OFFICE 402
Gen Region Code: 04
Gen Region Office Name: EASTERN REGION
NAICS Code1: 611310
NAICS Desc: UNIVERSITIES
Waste Code: 312
Waste Class Name: PATHOLOGICAL WASTES
Waste Char: P
Waste Charac Desc: PATHOLOGICAL
Count Manifests: 119
Sum Received Qty: 17851.52

Gen District: 402
Gen District Office Name: OTTAWA DISTRICT OFFICE 402
Gen Region Code: 04
Gen Region Office Name: EASTERN REGION
NAICS Code1: 611510
NAICS Desc: TECHNICAL AND TRADE SCHOOLS
Waste Code: 312
Waste Class Name: PATHOLOGICAL WASTES
Waste Char: P
Waste Charac Desc: PATHOLOGICAL
Count Manifests: 2
Sum Received Qty: 15.18

Gen District: 402
Gen District Office Name: OTTAWA DISTRICT OFFICE 402
Gen Region Code: 04
Gen Region Office Name: EASTERN REGION
NAICS Code1: 621610
NAICS Desc:
Waste Code: 312
Waste Class Name: PATHOLOGICAL WASTES
Waste Char: P
Waste Charac Desc: PATHOLOGICAL
Count Manifests: 19
Sum Received Qty: 405.56

Gen District: 402
Gen District Office Name: OTTAWA DISTRICT OFFICE 402
Gen Region Code: 04
Gen Region Office Name: EASTERN REGION
NAICS Code1: 621210
NAICS Desc: OFFICES OF DENTISTS
Waste Code: 312
Waste Class Name: PATHOLOGICAL WASTES
Waste Char: P
Waste Charac Desc: PATHOLOGICAL
Count Manifests: 33
Sum Received Qty: 453.16

Gen District: 402
Gen District Office Name: OTTAWA DISTRICT OFFICE 402
Gen Region Code: 04

Gen Region Office Name: EASTERN REGION
NAICS Code1: 541940
NAICS Desc: VETERINARY SERVICES
Waste Code: 264
Waste Class Name: PHOTOPROCESSING WASTES
Waste Char: T
Waste Charac Desc: LEACHATE TOXIC
Count Manifests: 6
Sum Received Qty: 134.56

Gen District: 402
Gen District Office Name: OTTAWA DISTRICT OFFICE 402
Gen Region Code: 04
Gen Region Office Name: EASTERN REGION
NAICS Code1: 622111
NAICS Desc: GENERAL (EXCEPT PAEDIATRIC) HOSPITALS
Waste Code: 312
Waste Class Name: PATHOLOGICAL WASTES
Waste Char: P
Waste Charac Desc: PATHOLOGICAL
Count Manifests: 1013
Sum Received Qty: 471461.72

Gen District: 403
Gen District Office Name: CORNWALL AREA OFFICE 403
Gen Region Code: 04
Gen Region Office Name: EASTERN REGION
NAICS Code1: 541940
NAICS Desc: VETERINARY SERVICES
Waste Code: 312
Waste Class Name: PATHOLOGICAL WASTES
Waste Char: A
Waste Charac Desc: ACUTELY HAZARDOUS WASTE CHEM.
Count Manifests: 1
Sum Received Qty: 46.2

Gen District: 401
Gen District Office Name: KINGSTON DISTRICT OFFICE 401
Gen Region Code: 04
Gen Region Office Name: EASTERN REGION
NAICS Code1: 601101
NAICS Desc:
Waste Code: 312
Waste Class Name: PATHOLOGICAL WASTES
Waste Char: P
Waste Charac Desc: PATHOLOGICAL
Count Manifests: 2
Sum Received Qty: 23.1

Gen District: 402
Gen District Office Name: OTTAWA DISTRICT OFFICE 402
Gen Region Code: 04
Gen Region Office Name: EASTERN REGION
NAICS Code1: 911230
NAICS Desc:
Waste Code: 312
Waste Class Name: PATHOLOGICAL WASTES
Waste Char: P
Waste Charac Desc: PATHOLOGICAL
Count Manifests: 13
Sum Received Qty: 2249.2

Gen District: 401
Gen District Office Name: KINGSTON DISTRICT OFFICE 401
Gen Region Code: 04
Gen Region Office Name: EASTERN REGION

NAICS Code1:	812210
NAICS Desc:	
Waste Code:	312
Waste Class Name:	PATHOLOGICAL WASTES
Waste Char:	P
Waste Charac Desc:	PATHOLOGICAL
Count Manifests:	1
Sum Received Qty:	1.6
Gen District:	402
Gen District Office Name:	OTTAWA DISTRICT OFFICE 402
Gen Region Code:	04
Gen Region Office Name:	EASTERN REGION
NAICS Code1:	812210
NAICS Desc:	
Waste Code:	312
Waste Class Name:	PATHOLOGICAL WASTES
Waste Char:	P
Waste Charac Desc:	PATHOLOGICAL
Count Manifests:	128
Sum Received Qty:	2216.02
Gen District:	402
Gen District Office Name:	OTTAWA DISTRICT OFFICE 402
Gen Region Code:	04
Gen Region Office Name:	EASTERN REGION
NAICS Code1:	331491
NAICS Desc:	
Waste Code:	312
Waste Class Name:	PATHOLOGICAL WASTES
Waste Char:	P
Waste Charac Desc:	PATHOLOGICAL
Count Manifests:	1
Sum Received Qty:	1.7
Gen District:	401
Gen District Office Name:	KINGSTON DISTRICT OFFICE 401
Gen Region Code:	04
Gen Region Office Name:	EASTERN REGION
NAICS Code1:	621420
NAICS Desc:	OUT-PATIENT MENTAL HEALTH AND SUBSTANCE ABUSE CENTRES
Waste Code:	312
Waste Class Name:	PATHOLOGICAL WASTES
Waste Char:	P
Waste Charac Desc:	PATHOLOGICAL
Count Manifests:	1
Sum Received Qty:	20.5
Gen District:	402
Gen District Office Name:	OTTAWA DISTRICT OFFICE 402
Gen Region Code:	04
Gen Region Office Name:	EASTERN REGION
NAICS Code1:	551114
NAICS Desc:	
Waste Code:	312
Waste Class Name:	PATHOLOGICAL WASTES
Waste Char:	P
Waste Charac Desc:	PATHOLOGICAL
Count Manifests:	223
Sum Received Qty:	4495.47
Gen District:	402
Gen District Office Name:	OTTAWA DISTRICT OFFICE 402
Gen Region Code:	04
Gen Region Office Name:	EASTERN REGION
NAICS Code1:	913130

NAICS Desc:
Waste Code: 312
Waste Class Name: PATHOLOGICAL WASTES
Waste Char: P
Waste Charac Desc: PATHOLOGICAL
Count Manifests: 1
Sum Received Qty: 109.5

Gen District: 402
Gen District Office Name: OTTAWA DISTRICT OFFICE 402
Gen Region Code: 04
Gen Region Office Name: EASTERN REGION
NAICS Code1: 541380
NAICS Desc: TESTING LABORATORIES
Waste Code: 261
Waste Class Name: PHARMACEUTICALS
Waste Char: A
Waste Charac Desc: ACUTELY HAZARDOUS WASTE CHEM.
Count Manifests: 2
Sum Received Qty: 96.2

Gen District: 401
Gen District Office Name: KINGSTON DISTRICT OFFICE 401
Gen Region Code: 04
Gen Region Office Name: EASTERN REGION
NAICS Code1: 912120
NAICS Desc:
Waste Code: 312
Waste Class Name: PATHOLOGICAL WASTES
Waste Char: P
Waste Charac Desc: PATHOLOGICAL
Count Manifests: 2
Sum Received Qty: 26.9

Gen District: 403
Gen District Office Name: CORNWALL AREA OFFICE 403
Gen Region Code: 04
Gen Region Office Name: EASTERN REGION
NAICS Code1: 541940
NAICS Desc: VETERINARY SERVICES
Waste Code: 261
Waste Class Name: PHARMACEUTICALS
Waste Char: A
Waste Charac Desc: ACUTELY HAZARDOUS WASTE CHEM.
Count Manifests: 3
Sum Received Qty: 35.64

Gen District: 402
Gen District Office Name: OTTAWA DISTRICT OFFICE 402
Gen Region Code: 04
Gen Region Office Name: EASTERN REGION
NAICS Code1: 611210
NAICS Desc:
Waste Code: 312
Waste Class Name: PATHOLOGICAL WASTES
Waste Char: P
Waste Charac Desc: PATHOLOGICAL
Count Manifests: 4
Sum Received Qty: 753.19

Gen District: 401
Gen District Office Name: KINGSTON DISTRICT OFFICE 401
Gen Region Code: 04
Gen Region Office Name: EASTERN REGION
NAICS Code1: 621494
NAICS Desc:

Waste Code:	312
Waste Class Name:	PATHOLOGICAL WASTES
Waste Char:	P
Waste Charac Desc:	PATHOLOGICAL
Count Manifests:	52
Sum Received Qty:	438.1
Gen District:	402
Gen District Office Name:	OTTAWA DISTRICT OFFICE 402
Gen Region Code:	04
Gen Region Office Name:	EASTERN REGION
NAICS Code1:	327910
NAICS Desc:	ABRASIVE PRODUCT MANUFACTURING
Waste Code:	312
Waste Class Name:	PATHOLOGICAL WASTES
Waste Char:	P
Waste Charac Desc:	PATHOLOGICAL
Count Manifests:	5
Sum Received Qty:	12.1
Gen District:	402
Gen District Office Name:	OTTAWA DISTRICT OFFICE 402
Gen Region Code:	04
Gen Region Office Name:	EASTERN REGION
NAICS Code1:	562110
NAICS Desc:	WASTE COLLECTION
Waste Code:	261
Waste Class Name:	PHARMACEUTICALS
Waste Char:	A
Waste Charac Desc:	ACUTELY HAZARDOUS WASTE CHEM.
Count Manifests:	4
Sum Received Qty:	52.82
Gen District:	402
Gen District Office Name:	OTTAWA DISTRICT OFFICE 402
Gen Region Code:	04
Gen Region Office Name:	EASTERN REGION
NAICS Code1:	611310
NAICS Desc:	UNIVERSITIES
Waste Code:	261
Waste Class Name:	PHARMACEUTICALS
Waste Char:	A
Waste Charac Desc:	ACUTELY HAZARDOUS WASTE CHEM.
Count Manifests:	1
Sum Received Qty:	5.2
Gen District:	403
Gen District Office Name:	CORNWALL AREA OFFICE 403
Gen Region Code:	04
Gen Region Office Name:	EASTERN REGION
NAICS Code1:	621110
NAICS Desc:	OFFICES OF PHYSICIANS
Waste Code:	261
Waste Class Name:	PHARMACEUTICALS
Waste Char:	A
Waste Charac Desc:	ACUTELY HAZARDOUS WASTE CHEM.
Count Manifests:	1
Sum Received Qty:	3.4
Gen District:	402
Gen District Office Name:	OTTAWA DISTRICT OFFICE 402
Gen Region Code:	04
Gen Region Office Name:	EASTERN REGION
NAICS Code1:	621210
NAICS Desc:	OFFICES OF DENTISTS
Waste Code:	261

Waste Class Name:	PHARMACEUTICALS
Waste Char:	A
Waste Charac Desc:	ACUTELY HAZARDOUS WASTE CHEM.
Count Manifests:	19
Sum Received Qty:	489.26
Gen District:	402
Gen District Office Name:	OTTAWA DISTRICT OFFICE 402
Gen Region Code:	04
Gen Region Office Name:	EASTERN REGION
NAICS Code1:	621912
NAICS Desc:	
Waste Code:	312
Waste Class Name:	PATHOLOGICAL WASTES
Waste Char:	P
Waste Charac Desc:	PATHOLOGICAL
Count Manifests:	7
Sum Received Qty:	48.9
Gen District:	402
Gen District Office Name:	OTTAWA DISTRICT OFFICE 402
Gen Region Code:	04
Gen Region Office Name:	EASTERN REGION
NAICS Code1:	493190
NAICS Desc:	OTHER WAREHOUSING AND STORAGE
Waste Code:	312
Waste Class Name:	PATHOLOGICAL WASTES
Waste Char:	P
Waste Charac Desc:	PATHOLOGICAL
Count Manifests:	6
Sum Received Qty:	2206.82
Gen District:	402
Gen District Office Name:	OTTAWA DISTRICT OFFICE 402
Gen Region Code:	04
Gen Region Office Name:	EASTERN REGION
NAICS Code1:	524299
NAICS Desc:	ALL OTHER INSURANCE RELATED ACTIVITIES
Waste Code:	312
Waste Class Name:	PATHOLOGICAL WASTES
Waste Char:	P
Waste Charac Desc:	PATHOLOGICAL
Count Manifests:	2
Sum Received Qty:	30
Gen District:	402
Gen District Office Name:	OTTAWA DISTRICT OFFICE 402
Gen Region Code:	04
Gen Region Office Name:	EASTERN REGION
NAICS Code1:	621911
NAICS Desc:	
Waste Code:	261
Waste Class Name:	PHARMACEUTICALS
Waste Char:	A
Waste Charac Desc:	ACUTELY HAZARDOUS WASTE CHEM.
Count Manifests:	49
Sum Received Qty:	542.77
Gen District:	403
Gen District Office Name:	CORNWALL AREA OFFICE 403
Gen Region Code:	04
Gen Region Office Name:	EASTERN REGION
NAICS Code1:	621990
NAICS Desc:	ALL OTHER AMBULATORY HEALTH CARE SERVICES
Waste Code:	261
Waste Class Name:	PHARMACEUTICALS

Waste Char: A
Waste Charac Desc: ACUTELY HAZARDOUS WASTE CHEM.
Count Manifests: 19
Sum Received Qty: 198.24

Gen District: 402
Gen District Office Name: OTTAWA DISTRICT OFFICE 402
Gen Region Code: 04
Gen Region Office Name: EASTERN REGION
NAICS Code1: 541710
NAICS Desc: RESEARCH AND DEVELOPMENT IN THE PHYSICAL, ENGINEERING AND LIFE SCIENCES
Waste Code: 312
Waste Class Name: PATHOLOGICAL WASTES
Waste Char: P
Waste Charac Desc: PATHOLOGICAL
Count Manifests: 47
Sum Received Qty: 4359.2

Gen District: 403
Gen District Office Name: CORNWALL AREA OFFICE 403
Gen Region Code: 04
Gen Region Office Name: EASTERN REGION
NAICS Code1: 541940
NAICS Desc: VETERINARY SERVICES
Waste Code: 312
Waste Class Name: PATHOLOGICAL WASTES
Waste Char: P
Waste Charac Desc: PATHOLOGICAL
Count Manifests: 15
Sum Received Qty: 253.62

Gen District: 402
Gen District Office Name: OTTAWA DISTRICT OFFICE 402
Gen Region Code: 04
Gen Region Office Name: EASTERN REGION
NAICS Code1: 561722
NAICS Desc: JANITORIAL SERVICES (EXCEPT WINDOW CLEANING)
Waste Code: 312
Waste Class Name: PATHOLOGICAL WASTES
Waste Char: P
Waste Charac Desc: PATHOLOGICAL
Count Manifests: 4
Sum Received Qty: 386.4

Gen District: 403
Gen District Office Name: CORNWALL AREA OFFICE 403
Gen Region Code: 04
Gen Region Office Name: EASTERN REGION
NAICS Code1: 914110
NAICS Desc:
Waste Code: 261
Waste Class Name: PHARMACEUTICALS
Waste Char: A
Waste Charac Desc: ACUTELY HAZARDOUS WASTE CHEM.
Count Manifests: 3
Sum Received Qty: 15.9

Gen District: 402
Gen District Office Name: OTTAWA DISTRICT OFFICE 402
Gen Region Code: 04
Gen Region Office Name: EASTERN REGION
NAICS Code1: 621494
NAICS Desc:
Waste Code: 261
Waste Class Name: PHARMACEUTICALS
Waste Char: A

Waste Charac Desc: ACUTELY HAZARDOUS WASTE CHEM.
Count Manifests: 14
Sum Received Qty: 118.1

Gen District: 402
Gen District Office Name: OTTAWA DISTRICT OFFICE 402
Gen Region Code: 04
Gen Region Office Name: EASTERN REGION
NAICS Code1: 913910
NAICS Desc:
Waste Code: 261
Waste Class Name: PHARMACEUTICALS
Waste Char: A
Waste Charac Desc: ACUTELY HAZARDOUS WASTE CHEM.
Count Manifests: 15
Sum Received Qty: 325.52

Gen District: 401
Gen District Office Name: KINGSTON DISTRICT OFFICE 401
Gen Region Code: 04
Gen Region Office Name: EASTERN REGION
NAICS Code1: 325610
NAICS Desc: SOAP AND CLEANING COMPOUND MANUFACTURING
Waste Code: 261
Waste Class Name: PHARMACEUTICALS
Waste Char: A
Waste Charac Desc: ACUTELY HAZARDOUS WASTE CHEM.
Count Manifests: 1
Sum Received Qty: 8.8

Gen District: 402
Gen District Office Name: OTTAWA DISTRICT OFFICE 402
Gen Region Code: 04
Gen Region Office Name: EASTERN REGION
NAICS Code1: 221113
NAICS Desc:
Waste Code: 261
Waste Class Name: PHARMACEUTICALS
Waste Char: A
Waste Charac Desc: ACUTELY HAZARDOUS WASTE CHEM.
Count Manifests: 1
Sum Received Qty: 80.3

Gen District: 402
Gen District Office Name: OTTAWA DISTRICT OFFICE 402
Gen Region Code: 04
Gen Region Office Name: EASTERN REGION
NAICS Code1: 414510
NAICS Desc: PHARMACEUTICALS AND PHARMACY SUPPLIES WHOLESALER-DISTRIBUTORS
Waste Code: 261
Waste Class Name: PHARMACEUTICALS
Waste Char: B
Waste Charac Desc: HAZARDOUS WASTE CHEMICAL
Count Manifests: 1
Sum Received Qty: 6.78

Gen District: 403
Gen District Office Name: CORNWALL AREA OFFICE 403
Gen Region Code: 04
Gen Region Office Name: EASTERN REGION
NAICS Code1: 621390
NAICS Desc: OFFICES OF ALL OTHER HEALTH PRACTITIONERS
Waste Code: 312
Waste Class Name: PATHOLOGICAL WASTES
Waste Char: P
Waste Charac Desc: PATHOLOGICAL

Count Manifests: 3
Sum Received Qty: 635

Gen District: 402
Gen District Office Name: OTTAWA DISTRICT OFFICE 402
Gen Region Code: 04
Gen Region Office Name: EASTERN REGION
NAICS Code1: 442298
NAICS Desc: ALL OTHER HOME FURNISHINGS STORES
Waste Code: 312
Waste Class Name: PATHOLOGICAL WASTES
Waste Char: P
Waste Charac Desc: PATHOLOGICAL
Count Manifests: 1
Sum Received Qty: 8.2

Gen District: 402
Gen District Office Name: OTTAWA DISTRICT OFFICE 402
Gen Region Code: 04
Gen Region Office Name: EASTERN REGION
NAICS Code1: 561110
NAICS Desc: OFFICE ADMINISTRATIVE SERVICES
Waste Code: 261
Waste Class Name: PHARMACEUTICALS
Waste Char: A
Waste Charac Desc: ACUTELY HAZARDOUS WASTE CHEM.
Count Manifests: 1
Sum Received Qty: 7.9

Gen District: 403
Gen District Office Name: CORNWALL AREA OFFICE 403
Gen Region Code: 04
Gen Region Office Name: EASTERN REGION
NAICS Code1: 562110
NAICS Desc: WASTE COLLECTION
Waste Code: 261
Waste Class Name: PHARMACEUTICALS
Waste Char: A
Waste Charac Desc: ACUTELY HAZARDOUS WASTE CHEM.
Count Manifests: 4
Sum Received Qty: 432.5

Gen District: 402
Gen District Office Name: OTTAWA DISTRICT OFFICE 402
Gen Region Code: 04
Gen Region Office Name: EASTERN REGION
NAICS Code1: 621390
NAICS Desc: OFFICES OF ALL OTHER HEALTH PRACTITIONERS
Waste Code: 312
Waste Class Name: PATHOLOGICAL WASTES
Waste Char: P
Waste Charac Desc: PATHOLOGICAL
Count Manifests: 5
Sum Received Qty: 93.8

Gen District: 305
Gen District Office Name: HALTON-PEEL DISTRICT OFFICE 305
Gen Region Code: 03
Gen Region Office Name: CENTRAL REGION
NAICS Code1: 621510
NAICS Desc: MEDICAL AND DIAGNOSTIC LABORATORIES
Waste Code: 312
Waste Class Name: PATHOLOGICAL WASTES
Waste Char: P
Waste Charac Desc: PATHOLOGICAL
Count Manifests: 1

Sum Received Qty:	296.8
Gen District:	403
Gen District Office Name:	CORNWALL AREA OFFICE 403
Gen Region Code:	04
Gen Region Office Name:	EASTERN REGION
NAICS Code1:	621510
NAICS Desc:	MEDICAL AND DIAGNOSTIC LABORATORIES
Waste Code:	312
Waste Class Name:	PATHOLOGICAL WASTES
Waste Char:	P
Waste Charac Desc:	PATHOLOGICAL
Count Manifests:	50
Sum Received Qty:	623.66
Gen District:	401
Gen District Office Name:	KINGSTON DISTRICT OFFICE 401
Gen Region Code:	04
Gen Region Office Name:	EASTERN REGION
NAICS Code1:	621110
NAICS Desc:	OFFICES OF PHYSICIANS
Waste Code:	261
Waste Class Name:	PHARMACEUTICALS
Waste Char:	A
Waste Charac Desc:	ACUTELY HAZARDOUS WASTE CHEM.
Count Manifests:	2
Sum Received Qty:	23.86
Gen District:	402
Gen District Office Name:	OTTAWA DISTRICT OFFICE 402
Gen Region Code:	04
Gen Region Office Name:	EASTERN REGION
NAICS Code1:	621990
NAICS Desc:	ALL OTHER AMBULATORY HEALTH CARE SERVICES
Waste Code:	261
Waste Class Name:	PHARMACEUTICALS
Waste Char:	A
Waste Charac Desc:	ACUTELY HAZARDOUS WASTE CHEM.
Count Manifests:	22
Sum Received Qty:	541.32
Gen District:	301
Gen District Office Name:	TORONTO DISTRICT OFFICE 301
Gen Region Code:	03
Gen Region Office Name:	CENTRAL REGION
NAICS Code1:	622111
NAICS Desc:	GENERAL (EXCEPT PAEDIATRIC) HOSPITALS
Waste Code:	261
Waste Class Name:	PHARMACEUTICALS
Waste Char:	A
Waste Charac Desc:	ACUTELY HAZARDOUS WASTE CHEM.
Count Manifests:	1
Sum Received Qty:	32
Gen District:	401
Gen District Office Name:	KINGSTON DISTRICT OFFICE 401
Gen Region Code:	04
Gen Region Office Name:	EASTERN REGION
NAICS Code1:	621990
NAICS Desc:	ALL OTHER AMBULATORY HEALTH CARE SERVICES
Waste Code:	312
Waste Class Name:	PATHOLOGICAL WASTES
Waste Char:	P
Waste Charac Desc:	PATHOLOGICAL
Count Manifests:	11
Sum Received Qty:	435.86

Gen District: 403
Gen District Office Name: CORNWALL AREA OFFICE 403
Gen Region Code: 04
Gen Region Office Name: EASTERN REGION
NAICS Code1: 622111
NAICS Desc: GENERAL (EXCEPT PAEDIATRIC) HOSPITALS
Waste Code: 312
Waste Class Name: PATHOLOGICAL WASTES
Waste Char: P
Waste Charac Desc: PATHOLOGICAL
Count Manifests: 66
Sum Received Qty: 16561.37

Gen District: 401
Gen District Office Name: KINGSTON DISTRICT OFFICE 401
Gen Region Code: 04
Gen Region Office Name: EASTERN REGION
NAICS Code1: 622210
NAICS Desc: PSYCHIATRIC AND SUBSTANCE ABUSE HOSPITALS
Waste Code: 261
Waste Class Name: PHARMACEUTICALS
Waste Char: A
Waste Charac Desc: ACUTELY HAZARDOUS WASTE CHEM.
Count Manifests: 1
Sum Received Qty: 179.6

Gen District: 402
Gen District Office Name: OTTAWA DISTRICT OFFICE 402
Gen Region Code: 04
Gen Region Office Name: EASTERN REGION
NAICS Code1: 622112
NAICS Desc:
Waste Code: 261
Waste Class Name: PHARMACEUTICALS
Waste Char: B
Waste Charac Desc: HAZARDOUS WASTE CHEMICAL
Count Manifests: 103
Sum Received Qty: 16513.2

Gen District: 402
Gen District Office Name: OTTAWA DISTRICT OFFICE 402
Gen Region Code: 04
Gen Region Office Name: EASTERN REGION
NAICS Code1: 912120
NAICS Desc:
Waste Code: 261
Waste Class Name: PHARMACEUTICALS
Waste Char: A
Waste Charac Desc: ACUTELY HAZARDOUS WASTE CHEM.
Count Manifests: 2
Sum Received Qty: 35.42

Gen District: 402
Gen District Office Name: OTTAWA DISTRICT OFFICE 402
Gen Region Code: 04
Gen Region Office Name: EASTERN REGION
NAICS Code1: 912120
NAICS Desc:
Waste Code: 312
Waste Class Name: PATHOLOGICAL WASTES
Waste Char: P
Waste Charac Desc: PATHOLOGICAL
Count Manifests: 2
Sum Received Qty: 112.32

Gen District:	401
Gen District Office Name:	KINGSTON DISTRICT OFFICE 401
Gen Region Code:	04
Gen Region Office Name:	EASTERN REGION
NAICS Code1:	623110
NAICS Desc:	
Waste Code:	261
Waste Class Name:	PHARMACEUTICALS
Waste Char:	A
Waste Charac Desc:	ACUTELY HAZARDOUS WASTE CHEM.
Count Manifests:	2
Sum Received Qty:	22.04

Gen District:	402
Gen District Office Name:	OTTAWA DISTRICT OFFICE 402
Gen Region Code:	04
Gen Region Office Name:	EASTERN REGION
NAICS Code1:	238990
NAICS Desc:	ALL OTHER SPECIALTY TRADE CONTRACTORS
Waste Code:	312
Waste Class Name:	PATHOLOGICAL WASTES
Waste Char:	P
Waste Charac Desc:	PATHOLOGICAL
Count Manifests:	1
Sum Received Qty:	187.1

Gen District:	403
Gen District Office Name:	CORNWALL AREA OFFICE 403
Gen Region Code:	04
Gen Region Office Name:	EASTERN REGION
NAICS Code1:	311515
NAICS Desc:	BUTTER, CHEESE, AND DRY AND CONDENSED DAIRY PRODUCT MANUFACTURING, BUTTER, CHEESE, AND DRY AND CONDENSED DAIRY PRODUCTS MANUFACTURING
Waste Code:	312
Waste Class Name:	PATHOLOGICAL WASTES
Waste Char:	P
Waste Charac Desc:	PATHOLOGICAL
Count Manifests:	5
Sum Received Qty:	128.2

Gen District:	401
Gen District Office Name:	KINGSTON DISTRICT OFFICE 401
Gen Region Code:	04
Gen Region Office Name:	EASTERN REGION
NAICS Code1:	325610
NAICS Desc:	SOAP AND CLEANING COMPOUND MANUFACTURING
Waste Code:	312
Waste Class Name:	PATHOLOGICAL WASTES
Waste Char:	P
Waste Charac Desc:	PATHOLOGICAL
Count Manifests:	4
Sum Received Qty:	52.53

Gen District:	401
Gen District Office Name:	KINGSTON DISTRICT OFFICE 401
Gen Region Code:	04
Gen Region Office Name:	EASTERN REGION
NAICS Code1:	339990
NAICS Desc:	ALL OTHER MISCELLANEOUS MANUFACTURING
Waste Code:	312
Waste Class Name:	PATHOLOGICAL WASTES
Waste Char:	P
Waste Charac Desc:	PATHOLOGICAL
Count Manifests:	3
Sum Received Qty:	14.6

Gen District: 402
Gen District Office Name: OTTAWA DISTRICT OFFICE 402
Gen Region Code: 04
Gen Region Office Name: EASTERN REGION
NAICS Code1: 446199
NAICS Desc: ALL OTHER HEALTH AND PERSONAL CARE STORES
Waste Code: 312
Waste Class Name: PATHOLOGICAL WASTES
Waste Char: P
Waste Charac Desc: PATHOLOGICAL
Count Manifests: 31
Sum Received Qty: 473.8

Gen District: 402
Gen District Office Name: OTTAWA DISTRICT OFFICE 402
Gen Region Code: 04
Gen Region Office Name: EASTERN REGION
NAICS Code1: 325410
NAICS Desc: PHARMACEUTICAL AND MEDICINE MANUFACTURING
Waste Code: 261
Waste Class Name: PHARMACEUTICALS
Waste Char: A
Waste Charac Desc: ACUTELY HAZARDOUS WASTE CHEM.
Count Manifests: 26
Sum Received Qty: 222.56

Gen District: 402
Gen District Office Name: OTTAWA DISTRICT OFFICE 402
Gen Region Code: 04
Gen Region Office Name: EASTERN REGION
NAICS Code1: 514122
NAICS Desc: ARCHIVES
Waste Code: 312
Waste Class Name: PATHOLOGICAL WASTES
Waste Char: P
Waste Charac Desc: PATHOLOGICAL
Count Manifests: 100
Sum Received Qty: 69616.99

Gen District: 402
Gen District Office Name: OTTAWA DISTRICT OFFICE 402
Gen Region Code: 04
Gen Region Office Name: EASTERN REGION
NAICS Code1: 541380
NAICS Desc: TESTING LABORATORIES
Waste Code: 312
Waste Class Name: PATHOLOGICAL WASTES
Waste Char: P
Waste Charac Desc: PATHOLOGICAL
Count Manifests: 47
Sum Received Qty: 827.6

Gen District: 402
Gen District Office Name: OTTAWA DISTRICT OFFICE 402
Gen Region Code: 04
Gen Region Office Name: EASTERN REGION
NAICS Code1: 541940
NAICS Desc: VETERINARY SERVICES
Waste Code: 312
Waste Class Name: PATHOLOGICAL WASTES
Waste Char: P
Waste Charac Desc: PATHOLOGICAL
Count Manifests: 152
Sum Received Qty: 4543.65

Gen District: 402

Gen District Office Name: OTTAWA DISTRICT OFFICE 402
Gen Region Code: 04
Gen Region Office Name: EASTERN REGION
NAICS Code1: 541990
NAICS Desc: ALL OTHER PROFESSIONAL, SCIENTIFIC AND TECHNICAL SERVICES
Waste Code: 312
Waste Class Name: PATHOLOGICAL WASTES
Waste Char: P
Waste Charac Desc: PATHOLOGICAL
Count Manifests: 96
Sum Received Qty: 28556

Gen District: 402
Gen District Office Name: OTTAWA DISTRICT OFFICE 402
Gen Region Code: 04
Gen Region Office Name: EASTERN REGION
NAICS Code1: 541720
NAICS Desc: RESEARCH AND DEVELOPMENT IN THE SOCIAL SCIENCES AND HUMANITIES
Waste Code: 261
Waste Class Name: PHARMACEUTICALS
Waste Char: A
Waste Charac Desc: ACUTELY HAZARDOUS WASTE CHEM.
Count Manifests: 3
Sum Received Qty: 10.54

Gen District: 401
Gen District Office Name: KINGSTON DISTRICT OFFICE 401
Gen Region Code: 04
Gen Region Office Name: EASTERN REGION
NAICS Code1: 541940
NAICS Desc: VETERINARY SERVICES
Waste Code: 261
Waste Class Name: PHARMACEUTICALS
Waste Char: A
Waste Charac Desc: ACUTELY HAZARDOUS WASTE CHEM.
Count Manifests: 6
Sum Received Qty: 104.66

Gen District: 402
Gen District Office Name: OTTAWA DISTRICT OFFICE 402
Gen Region Code: 04
Gen Region Office Name: EASTERN REGION
NAICS Code1: 562110
NAICS Desc: WASTE COLLECTION
Waste Code: 312
Waste Class Name: PATHOLOGICAL WASTES
Waste Char: P
Waste Charac Desc: PATHOLOGICAL
Count Manifests: 5
Sum Received Qty: 1709.18

Gen District: 402
Gen District Office Name: OTTAWA DISTRICT OFFICE 402
Gen Region Code: 04
Gen Region Office Name: EASTERN REGION
NAICS Code1: 562910
NAICS Desc: REMEDIATION SERVICES
Waste Code: 312
Waste Class Name: PATHOLOGICAL WASTES
Waste Char: P
Waste Charac Desc: PATHOLOGICAL
Count Manifests: 1
Sum Received Qty: 83.8

Gen District: 401
Gen District Office Name: KINGSTON DISTRICT OFFICE 401

Gen Region Code: 04
Gen Region Office Name: EASTERN REGION
NAICS Code1: 621110
NAICS Desc: OFFICES OF PHYSICIANS
Waste Code: 312
Waste Class Name: PATHOLOGICAL WASTES
Waste Char: P
Waste Charac Desc: PATHOLOGICAL
Count Manifests: 15
Sum Received Qty: 289.38

Gen District: 402
Gen District Office Name: OTTAWA DISTRICT OFFICE 402
Gen Region Code: 04
Gen Region Office Name: EASTERN REGION
NAICS Code1: 493190
NAICS Desc: OTHER WAREHOUSING AND STORAGE
Waste Code: 261
Waste Class Name: PHARMACEUTICALS
Waste Char: A
Waste Charac Desc: ACUTELY HAZARDOUS WASTE CHEM.
Count Manifests: 3
Sum Received Qty: 490

Gen District: 402
Gen District Office Name: OTTAWA DISTRICT OFFICE 402
Gen Region Code: 04
Gen Region Office Name: EASTERN REGION
NAICS Code1: 514122
NAICS Desc: ARCHIVES
Waste Code: 261
Waste Class Name: PHARMACEUTICALS
Waste Char: A
Waste Charac Desc: ACUTELY HAZARDOUS WASTE CHEM.
Count Manifests: 91
Sum Received Qty: 3492.81

Gen District: 402
Gen District Office Name: OTTAWA DISTRICT OFFICE 402
Gen Region Code: 04
Gen Region Office Name: EASTERN REGION
NAICS Code1: 541940
NAICS Desc: VETERINARY SERVICES
Waste Code: 261
Waste Class Name: PHARMACEUTICALS
Waste Char: A
Waste Charac Desc: ACUTELY HAZARDOUS WASTE CHEM.
Count Manifests: 43
Sum Received Qty: 509.76

Gen District: 403
Gen District Office Name: CORNWALL AREA OFFICE 403
Gen Region Code: 04
Gen Region Office Name: EASTERN REGION
NAICS Code1: 541940
NAICS Desc: VETERINARY SERVICES
Waste Code: 261
Waste Class Name: PHARMACEUTICALS
Waste Char: B
Waste Charac Desc: HAZARDOUS WASTE CHEMICAL
Count Manifests: 1
Sum Received Qty: 13.52

Gen District: 403
Gen District Office Name: CORNWALL AREA OFFICE 403
Gen Region Code: 04

Gen Region Office Name: EASTERN REGION
NAICS Code1: 621610
NAICS Desc:
Waste Code: 312
Waste Class Name: PATHOLOGICAL WASTES
Waste Char: P
Waste Charac Desc: PATHOLOGICAL
Count Manifests: 5
Sum Received Qty: 108.66

Gen District: 402
Gen District Office Name: OTTAWA DISTRICT OFFICE 402
Gen Region Code: 04
Gen Region Office Name: EASTERN REGION
NAICS Code1: 611690
NAICS Desc: ALL OTHER SCHOOLS AND INSTRUCTION
Waste Code: 312
Waste Class Name: PATHOLOGICAL WASTES
Waste Char: P
Waste Charac Desc: PATHOLOGICAL
Count Manifests: 20
Sum Received Qty: 514.1

Gen District: 302
Gen District Office Name: BARRIE DISTRICT OFFICE 302
Gen Region Code: 01
Gen Region Office Name: SOUTHWESTERN REGION
NAICS Code1: 621420
NAICS Desc: OUT-PATIENT MENTAL HEALTH AND SUBSTANCE ABUSE CENTRES
Waste Code: 312
Waste Class Name: PATHOLOGICAL WASTES
Waste Char: P
Waste Charac Desc: PATHOLOGICAL
Count Manifests: 1
Sum Received Qty: 20.4

Gen District: 203
Gen District Office Name: NIAGARA DISTRICT OFFICE 203
Gen Region Code: 02
Gen Region Office Name: WEST-CENTRAL REGION
NAICS Code1: 611210
NAICS Desc:
Waste Code: 261
Waste Class Name: PHARMACEUTICALS
Waste Char: A
Waste Charac Desc: ACUTELY HAZARDOUS WASTE CHEM.
Count Manifests: 1
Sum Received Qty: 29.6

Gen District: 402
Gen District Office Name: OTTAWA DISTRICT OFFICE 402
Gen Region Code: 04
Gen Region Office Name: EASTERN REGION
NAICS Code1: 611210
NAICS Desc:
Waste Code: 261
Waste Class Name: PHARMACEUTICALS
Waste Char: A
Waste Charac Desc: ACUTELY HAZARDOUS WASTE CHEM.
Count Manifests: 1
Sum Received Qty: 24.78

Gen District: 403
Gen District Office Name: CORNWALL AREA OFFICE 403
Gen Region Code: 04
Gen Region Office Name: EASTERN REGION

NAICS Code1:	621494
NAICS Desc:	
Waste Code:	261
Waste Class Name:	PHARMACEUTICALS
Waste Char:	A
Waste Charac Desc:	ACUTELY HAZARDOUS WASTE CHEM.
Count Manifests:	41
Sum Received Qty:	628.56
Gen District:	302
Gen District Office Name:	BARRIE DISTRICT OFFICE 302
Gen Region Code:	01
Gen Region Office Name:	SOUTHWESTERN REGION
NAICS Code1:	621510
NAICS Desc:	MEDICAL AND DIAGNOSTIC LABORATORIES
Waste Code:	312
Waste Class Name:	PATHOLOGICAL WASTES
Waste Char:	P
Waste Charac Desc:	PATHOLOGICAL
Count Manifests:	1
Sum Received Qty:	201.4
Gen District:	504
Gen District Office Name:	NORTH BAY AREA OFFIC0 504
Gen Region Code:	06
Gen Region Office Name:	NORTHERN REGION
NAICS Code1:	621510
NAICS Desc:	MEDICAL AND DIAGNOSTIC LABORATORIES
Waste Code:	312
Waste Class Name:	PATHOLOGICAL WASTES
Waste Char:	P
Waste Charac Desc:	PATHOLOGICAL
Count Manifests:	8
Sum Received Qty:	37.7
Gen District:	301
Gen District Office Name:	TORONTO DISTRICT OFFICE 301
Gen Region Code:	03
Gen Region Office Name:	CENTRAL REGION
NAICS Code1:	622111
NAICS Desc:	GENERAL (EXCEPT PAEDIATRIC) HOSPITALS
Waste Code:	312
Waste Class Name:	PATHOLOGICAL WASTES
Waste Char:	P
Waste Charac Desc:	PATHOLOGICAL
Count Manifests:	5
Sum Received Qty:	2770.4
Gen District:	402
Gen District Office Name:	OTTAWA DISTRICT OFFICE 402
Gen Region Code:	04
Gen Region Office Name:	EASTERN REGION
NAICS Code1:	621912
NAICS Desc:	
Waste Code:	261
Waste Class Name:	PHARMACEUTICALS
Waste Char:	A
Waste Charac Desc:	ACUTELY HAZARDOUS WASTE CHEM.
Count Manifests:	7
Sum Received Qty:	52.02
Gen District:	401
Gen District Office Name:	KINGSTON DISTRICT OFFICE 401
Gen Region Code:	04
Gen Region Office Name:	EASTERN REGION
NAICS Code1:	311515

NAICS Desc:	BUTTER, CHEESE, AND DRY AND CONDENSED DAIRY PRODUCT MANUFACTURING, BUTTER, CHEESE, AND DRY AND CONDENSED DAIRY PRODUCTS MANUFACTURING
Waste Code:	312
Waste Class Name:	PATHOLOGICAL WASTES
Waste Char:	P
Waste Charac Desc:	PATHOLOGICAL
Count Manifests:	3
Sum Received Qty:	278.7
Gen District:	401
Gen District Office Name:	KINGSTON DISTRICT OFFICE 401
Gen Region Code:	04
Gen Region Office Name:	EASTERN REGION
NAICS Code1:	322220
NAICS Desc:	PAPER BAG AND COATED AND TREATED PAPER MANUFACTURING
Waste Code:	312
Waste Class Name:	PATHOLOGICAL WASTES
Waste Char:	P
Waste Charac Desc:	PATHOLOGICAL
Count Manifests:	3
Sum Received Qty:	8.6
Gen District:	402
Gen District Office Name:	OTTAWA DISTRICT OFFICE 402
Gen Region Code:	04
Gen Region Office Name:	EASTERN REGION
NAICS Code1:	325410
NAICS Desc:	PHARMACEUTICAL AND MEDICINE MANUFACTURING
Waste Code:	312
Waste Class Name:	PATHOLOGICAL WASTES
Waste Char:	P
Waste Charac Desc:	PATHOLOGICAL
Count Manifests:	380
Sum Received Qty:	54432.71
Gen District:	402
Gen District Office Name:	OTTAWA DISTRICT OFFICE 402
Gen Region Code:	04
Gen Region Office Name:	EASTERN REGION
NAICS Code1:	446110
NAICS Desc:	
Waste Code:	312
Waste Class Name:	PATHOLOGICAL WASTES
Waste Char:	P
Waste Charac Desc:	PATHOLOGICAL
Count Manifests:	7
Sum Received Qty:	425.28
Gen District:	403
Gen District Office Name:	CORNWALL AREA OFFICE 403
Gen Region Code:	04
Gen Region Office Name:	EASTERN REGION
NAICS Code1:	812210
NAICS Desc:	
Waste Code:	312
Waste Class Name:	PATHOLOGICAL WASTES
Waste Char:	P
Waste Charac Desc:	PATHOLOGICAL
Count Manifests:	3
Sum Received Qty:	13.8
Gen District:	301
Gen District Office Name:	TORONTO DISTRICT OFFICE 301
Gen Region Code:	03
Gen Region Office Name:	CENTRAL REGION
NAICS Code1:	622112

NAICS Desc:
Waste Code: 312
Waste Class Name: PATHOLOGICAL WASTES
Waste Char: P
Waste Charac Desc: PATHOLOGICAL
Count Manifests: 1
Sum Received Qty: 265.5

Gen District: 402
Gen District Office Name: OTTAWA DISTRICT OFFICE 402
Gen Region Code: 04
Gen Region Office Name: EASTERN REGION
NAICS Code1: 622112
NAICS Desc:
Waste Code: 312
Waste Class Name: PATHOLOGICAL WASTES
Waste Char: P
Waste Charac Desc: PATHOLOGICAL
Count Manifests: 104
Sum Received Qty: 103974.84

Gen District: 401
Gen District Office Name: KINGSTON DISTRICT OFFICE 401
Gen Region Code: 04
Gen Region Office Name: EASTERN REGION
NAICS Code1: 622111
NAICS Desc: GENERAL (EXCEPT PAEDIATRIC) HOSPITALS
Waste Code: 261
Waste Class Name: PHARMACEUTICALS
Waste Char: A
Waste Charac Desc: ACUTELY HAZARDOUS WASTE CHEM.
Count Manifests: 49
Sum Received Qty: 1559.49

Gen District: 401
Gen District Office Name: KINGSTON DISTRICT OFFICE 401
Gen Region Code: 04
Gen Region Office Name: EASTERN REGION
NAICS Code1: 446110
NAICS Desc:
Waste Code: 261
Waste Class Name: PHARMACEUTICALS
Waste Char: A
Waste Charac Desc: ACUTELY HAZARDOUS WASTE CHEM.
Count Manifests: 1
Sum Received Qty: 13.6

Gen District: 403
Gen District Office Name: CORNWALL AREA OFFICE 403
Gen Region Code: 04
Gen Region Office Name: EASTERN REGION
NAICS Code1: 446110
NAICS Desc:
Waste Code: 261
Waste Class Name: PHARMACEUTICALS
Waste Char: A
Waste Charac Desc: ACUTELY HAZARDOUS WASTE CHEM.
Count Manifests: 13
Sum Received Qty: 294.76

Gen District: 402
Gen District Office Name: OTTAWA DISTRICT OFFICE 402
Gen Region Code: 04
Gen Region Office Name: EASTERN REGION
NAICS Code1: 911910
NAICS Desc:

Waste Code: 261
Waste Class Name: PHARMACEUTICALS
Waste Char: A
Waste Charac Desc: ACUTELY HAZARDOUS WASTE CHEM.
Count Manifests: 1
Sum Received Qty: 120.65

Gen District: 403
Gen District Office Name: CORNWALL AREA OFFICE 403
Gen Region Code: 04
Gen Region Office Name: EASTERN REGION
NAICS Code1: 621610
NAICS Desc:
Waste Code: 261
Waste Class Name: PHARMACEUTICALS
Waste Char: A
Waste Charac Desc: ACUTELY HAZARDOUS WASTE CHEM.
Count Manifests: 2
Sum Received Qty: 58.16

Gen District: 402
Gen District Office Name: OTTAWA DISTRICT OFFICE 402
Gen Region Code: 04
Gen Region Office Name: EASTERN REGION
NAICS Code1: 621110
NAICS Desc: OFFICES OF PHYSICIANS
Waste Code: 312
Waste Class Name: PATHOLOGICAL WASTES
Waste Char: P
Waste Charac Desc: PATHOLOGICAL
Count Manifests: 249
Sum Received Qty: 6126.15

Gen District: 403
Gen District Office Name: CORNWALL AREA OFFICE 403
Gen Region Code: 04
Gen Region Office Name: EASTERN REGION
NAICS Code1: 621110
NAICS Desc: OFFICES OF PHYSICIANS
Waste Code: 312
Waste Class Name: PATHOLOGICAL WASTES
Waste Char: P
Waste Charac Desc: PATHOLOGICAL
Count Manifests: 17
Sum Received Qty: 439.4

Gen District: 401
Gen District Office Name: KINGSTON DISTRICT OFFICE 401
Gen Region Code: 04
Gen Region Office Name: EASTERN REGION
NAICS Code1: 621210
NAICS Desc: OFFICES OF DENTISTS
Waste Code: 312
Waste Class Name: PATHOLOGICAL WASTES
Waste Char: P
Waste Charac Desc: PATHOLOGICAL
Count Manifests: 5
Sum Received Qty: 98.4

Gen District: 402
Gen District Office Name: OTTAWA DISTRICT OFFICE 402
Gen Region Code: 04
Gen Region Office Name: EASTERN REGION
NAICS Code1: 621210
NAICS Desc: OFFICES OF DENTISTS
Waste Code: 312

Waste Class Name: PATHOLOGICAL WASTES
Waste Char: C
Waste Charac Desc: CORROSIVE
Count Manifests: 1
Sum Received Qty: 10.4

Gen District: 401
Gen District Office Name: KINGSTON DISTRICT OFFICE 401
Gen Region Code: 04
Gen Region Office Name: EASTERN REGION
NAICS Code1: 622111
NAICS Desc: GENERAL (EXCEPT PAEDIATRIC) HOSPITALS
Waste Code: 312
Waste Class Name: PATHOLOGICAL WASTES
Waste Char: P
Waste Charac Desc: PATHOLOGICAL
Count Manifests: 63
Sum Received Qty: 27314.16

Gen District: 401
Gen District Office Name: KINGSTON DISTRICT OFFICE 401
Gen Region Code: 04
Gen Region Office Name: EASTERN REGION
NAICS Code1: 622210
NAICS Desc: PSYCHIATRIC AND SUBSTANCE ABUSE HOSPITALS
Waste Code: 312
Waste Class Name: PATHOLOGICAL WASTES
Waste Char: P
Waste Charac Desc: PATHOLOGICAL
Count Manifests: 6
Sum Received Qty: 294.1

Gen District: 402
Gen District Office Name: OTTAWA DISTRICT OFFICE 402
Gen Region Code: 04
Gen Region Office Name: EASTERN REGION
NAICS Code1: 812910
NAICS Desc: PET CARE (EXCEPT VETERINARY) SERVICES
Waste Code: 312
Waste Class Name: PATHOLOGICAL WASTES
Waste Char: P
Waste Charac Desc: PATHOLOGICAL
Count Manifests: 4
Sum Received Qty: 11.8

Gen District: 401
Gen District Office Name: KINGSTON DISTRICT OFFICE 401
Gen Region Code: 04
Gen Region Office Name: EASTERN REGION
NAICS Code1: 911240
NAICS Desc:
Waste Code: 312
Waste Class Name: PATHOLOGICAL WASTES
Waste Char: P
Waste Charac Desc: PATHOLOGICAL
Count Manifests: 1
Sum Received Qty: 171.5

Gen District: 402
Gen District Office Name: OTTAWA DISTRICT OFFICE 402
Gen Region Code: 04
Gen Region Office Name: EASTERN REGION
NAICS Code1: 911240
NAICS Desc:
Waste Code: 312
Waste Class Name: PATHOLOGICAL WASTES

Waste Char: P
Waste Charac Desc: PATHOLOGICAL
Count Manifests: 1
Sum Received Qty: 12.5

Gen District: 402
Gen District Office Name: OTTAWA DISTRICT OFFICE 402
Gen Region Code: 04
Gen Region Office Name: EASTERN REGION
NAICS Code1: 911910
NAICS Desc:
Waste Code: 312
Waste Class Name: PATHOLOGICAL WASTES
Waste Char: P
Waste Charac Desc: PATHOLOGICAL
Count Manifests: 3
Sum Received Qty: 1434.54

Gen District: 402
Gen District Office Name: OTTAWA DISTRICT OFFICE 402
Gen Region Code: 04
Gen Region Office Name: EASTERN REGION
NAICS Code1: 414510
NAICS Desc: PHARMACEUTICALS AND PHARMACY SUPPLIES WHOLESALER-DISTRIBUTORS
Waste Code: 261
Waste Class Name: PHARMACEUTICALS
Waste Char: A
Waste Charac Desc: ACUTELY HAZARDOUS WASTE CHEM.
Count Manifests: 41
Sum Received Qty: 715.46

Gen District: 402
Gen District Office Name: OTTAWA DISTRICT OFFICE 402
Gen Region Code: 04
Gen Region Office Name: EASTERN REGION
NAICS Code1: 541940
NAICS Desc: VETERINARY SERVICES
Waste Code: 264
Waste Class Name: PHOTOPROCESSING WASTES
Waste Char: L
Waste Charac Desc: LIQUID INDUSTRIAL WASTE
Count Manifests: 4
Sum Received Qty: 99.02

Gen District: 402
Gen District Office Name: OTTAWA DISTRICT OFFICE 402
Gen Region Code: 04
Gen Region Office Name: EASTERN REGION
NAICS Code1: 339110
NAICS Desc: MEDICAL EQUIPMENT AND SUPPLIES MANUFACTURING
Waste Code: 312
Waste Class Name: PATHOLOGICAL WASTES
Waste Char: P
Waste Charac Desc: PATHOLOGICAL
Count Manifests: 50
Sum Received Qty: 8787.57

Gen District: 401
Gen District Office Name: KINGSTON DISTRICT OFFICE 401
Gen Region Code: 04
Gen Region Office Name: EASTERN REGION
NAICS Code1: 623110
NAICS Desc:
Waste Code: 312
Waste Class Name: PATHOLOGICAL WASTES
Waste Char: P

Waste Charac Desc: PATHOLOGICAL
Count Manifests: 2
Sum Received Qty: 41.42

Gen District: 402
Gen District Office Name: OTTAWA DISTRICT OFFICE 402
Gen Region Code: 04
Gen Region Office Name: EASTERN REGION
NAICS Code1: 623110
NAICS Desc:
Waste Code: 312
Waste Class Name: PATHOLOGICAL WASTES
Waste Char: P
Waste Charac Desc: PATHOLOGICAL
Count Manifests: 8
Sum Received Qty: 282.5

2014 Receiver Manifest Details

Gen District: 402
Gen District Office Name: OTTAWA DISTRICT OFFICE 402
Gen Region Code: 04
Gen Region Office Name: EASTERN REGION
NAICS Code: 621390
NAICS Desc: OFFICES OF ALL OTHER HEALTH PRACTITIONERS
Waste Code: 264
Waste Class: PHOTOPROCESSING WASTES
Waste Char: L
Waste Charac Desc: LIQUID INDUSTRIAL WASTE
Count Manifests: 1
Sum Received Qty: 21

Gen District: 402
Gen District Office Name: OTTAWA DISTRICT OFFICE 402
Gen Region Code: 04
Gen Region Office Name: EASTERN REGION
NAICS Code: 621210
NAICS Desc: OFFICES OF DENTISTS
Waste Code: 148
Waste Class: INORGANIC LABORATORY CHEMICALS
Waste Char: C
Waste Charac Desc: CORROSIVE
Count Manifests: 2
Sum Received Qty: 12

Gen District: 403
Gen District Office Name: CORNWALL AREA OFFICE 403
Gen Region Code: 04
Gen Region Office Name: EASTERN REGION
NAICS Code: 621210
NAICS Desc: OFFICES OF DENTISTS
Waste Code: 148
Waste Class: INORGANIC LABORATORY CHEMICALS
Waste Char: B
Waste Charac Desc: HAZARDOUS WASTE CHEMICAL
Count Manifests: 1
Sum Received Qty: 10

Gen District: 402
Gen District Office Name: OTTAWA DISTRICT OFFICE 402
Gen Region Code: 04
Gen Region Office Name: EASTERN REGION
NAICS Code: 621510
NAICS Desc: MEDICAL AND DIAGNOSTIC LABORATORIES
Waste Code: 148

Waste Class: INORGANIC LABORATORY CHEMICALS
Waste Char: C
Waste Charac Desc: CORROSIVE
Count Manifests: 1
Sum Received Qty: 87

Gen District: 402
Gen District Office Name: OTTAWA DISTRICT OFFICE 402
Gen Region Code: 04
Gen Region Office Name: EASTERN REGION
NAICS Code: 491110
NAICS Desc: POSTAL SERVICE
Waste Code: 261
Waste Class: PHARMACEUTICALS
Waste Char: B
Waste Charac Desc: HAZARDOUS WASTE CHEMICAL
Count Manifests: 1
Sum Received Qty: 28

Gen District: 402
Gen District Office Name: OTTAWA DISTRICT OFFICE 402
Gen Region Code: 04
Gen Region Office Name: EASTERN REGION
NAICS Code: 562110
NAICS Desc: WASTE COLLECTION
Waste Code: 261
Waste Class: PHARMACEUTICALS
Waste Char: A
Waste Charac Desc: ACUTELY HAZARDOUS WASTE CHEM.
Count Manifests: 3
Sum Received Qty: 78

Gen District: 305
Gen District Office Name: HALTON-PEEL DISTRICT OFFICE 305
Gen Region Code: 03
Gen Region Office Name: CENTRAL REGION
NAICS Code: 541940
NAICS Desc: VETERINARY SERVICES
Waste Code: 312
Waste Class: PATHOLOGICAL WASTES
Waste Char: P
Waste Charac Desc: PATHOLOGICAL
Count Manifests: 2
Sum Received Qty: 67

Gen District: 401
Gen District Office Name: KINGSTON DISTRICT OFFICE 401
Gen Region Code: 04
Gen Region Office Name: EASTERN REGION
NAICS Code: 541940
NAICS Desc: VETERINARY SERVICES
Waste Code: 312
Waste Class: PATHOLOGICAL WASTES
Waste Char: P
Waste Charac Desc: PATHOLOGICAL
Count Manifests: 11
Sum Received Qty: 327

Gen District: 401
Gen District Office Name: KINGSTON DISTRICT OFFICE 401
Gen Region Code: 04
Gen Region Office Name: EASTERN REGION
NAICS Code: 621110
NAICS Desc: OFFICES OF PHYSICIANS
Waste Code: 261
Waste Class: PHARMACEUTICALS

Waste Char: A
Waste Charac Desc: ACUTELY HAZARDOUS WASTE CHEM.
Count Manifests: 4
Sum Received Qty: 46

Gen District: 304
Gen District Office Name: PETERBOROUGH DISTRICT OFFICE 304
Gen Region Code: 04
Gen Region Office Name: EASTERN REGION
NAICS Code: 621110
NAICS Desc: OFFICES OF PHYSICIANS
Waste Code: 312
Waste Class: PATHOLOGICAL WASTES
Waste Char: P
Waste Charac Desc: PATHOLOGICAL
Count Manifests: 1
Sum Received Qty: 44

Gen District: 403
Gen District Office Name: CORNWALL AREA OFFICE 403
Gen Region Code: 04
Gen Region Office Name: EASTERN REGION
NAICS Code: 621110
NAICS Desc: OFFICES OF PHYSICIANS
Waste Code: 312
Waste Class: PATHOLOGICAL WASTES
Waste Char: P
Waste Charac Desc: PATHOLOGICAL
Count Manifests: 27
Sum Received Qty: 594

Gen District: 103
Gen District Office Name: SARNIA DISTRICT OFFICE 103
Gen Region Code: 01
Gen Region Office Name: SOUTHWESTERN REGION
NAICS Code: 621110
NAICS Desc: OFFICES OF PHYSICIANS
Waste Code: 312
Waste Class: PATHOLOGICAL WASTES
Waste Char: P
Waste Charac Desc: PATHOLOGICAL
Count Manifests: 1
Sum Received Qty: 15

Gen District: 402
Gen District Office Name: OTTAWA DISTRICT OFFICE 402
Gen Region Code: 04
Gen Region Office Name: EASTERN REGION
NAICS Code: 621110
NAICS Desc: OFFICES OF PHYSICIANS
Waste Code: 312
Waste Class: PATHOLOGICAL WASTES
Waste Char: P
Waste Charac Desc: PATHOLOGICAL
Count Manifests: 279
Sum Received Qty: 6354

Gen District: 401
Gen District Office Name: KINGSTON DISTRICT OFFICE 401
Gen Region Code: 04
Gen Region Office Name: EASTERN REGION
NAICS Code: 621420
NAICS Desc: OUT-PATIENT MENTAL HEALTH AND SUBSTANCE ABUSE CENTRES
Waste Code: 261
Waste Class: PHARMACEUTICALS
Waste Char: B

Waste Charac Desc: HAZARDOUS WASTE CHEMICAL
Count Manifests: 2
Sum Received Qty: 554

Gen District: 402
Gen District Office Name: OTTAWA DISTRICT OFFICE 402
Gen Region Code: 04
Gen Region Office Name: EASTERN REGION
NAICS Code: 621990
NAICS Desc: ALL OTHER AMBULATORY HEALTH CARE SERVICES
Waste Code: 261
Waste Class: PHARMACEUTICALS
Waste Char: A
Waste Charac Desc: ACUTELY HAZARDOUS WASTE CHEM.
Count Manifests: 14
Sum Received Qty: 322

Gen District: 402
Gen District Office Name: OTTAWA DISTRICT OFFICE 402
Gen Region Code: 04
Gen Region Office Name: EASTERN REGION
NAICS Code: 622111
NAICS Desc: GENERAL (EXCEPT PAEDIATRIC) HOSPITALS
Waste Code: 261
Waste Class: PHARMACEUTICALS
Waste Char: P
Waste Charac Desc: PATHOLOGICAL
Count Manifests: 1
Sum Received Qty: 10

Gen District: 403
Gen District Office Name: CORNWALL AREA OFFICE 403
Gen Region Code: 04
Gen Region Office Name: EASTERN REGION
NAICS Code: 621210
NAICS Desc: OFFICES OF DENTISTS
Waste Code: 312
Waste Class: PATHOLOGICAL WASTES
Waste Char: P
Waste Charac Desc: PATHOLOGICAL
Count Manifests: 11
Sum Received Qty: 166

Gen District: 402
Gen District Office Name: OTTAWA DISTRICT OFFICE 402
Gen Region Code: 04
Gen Region Office Name: EASTERN REGION
NAICS Code: 621499
NAICS Desc: ALL OTHER OUT-PATIENT CARE CENTRES
Waste Code: 312
Waste Class: PATHOLOGICAL WASTES
Waste Char: P
Waste Charac Desc: PATHOLOGICAL
Count Manifests: 22
Sum Received Qty: 357

Gen District: 402
Gen District Office Name: OTTAWA DISTRICT OFFICE 402
Gen Region Code: 04
Gen Region Office Name: EASTERN REGION
NAICS Code: 623999
NAICS Desc:
Waste Code: 261
Waste Class: PHARMACEUTICALS
Waste Char: A
Waste Charac Desc: ACUTELY HAZARDOUS WASTE CHEM.

Count Manifests: 1
Sum Received Qty: 11

Gen District: 401
Gen District Office Name: KINGSTON DISTRICT OFFICE 401
Gen Region Code: 04
Gen Region Office Name: EASTERN REGION
NAICS Code: 912120
NAICS Desc:
Waste Code: 261
Waste Class: PHARMACEUTICALS
Waste Char: A
Waste Charac Desc: ACUTELY HAZARDOUS WASTE CHEM.
Count Manifests: 1
Sum Received Qty: 9

Gen District: 104
Gen District Office Name: OWEN SOUND AREA OFFICE 104
Gen Region Code: 01
Gen Region Office Name: SOUTHWESTERN REGION
NAICS Code: 622111
NAICS Desc: GENERAL (EXCEPT PAEDIATRIC) HOSPITALS
Waste Code: 312
Waste Class: PATHOLOGICAL WASTES
Waste Char: P
Waste Charac Desc: PATHOLOGICAL
Count Manifests: 1
Sum Received Qty: 34

Gen District: 302
Gen District Office Name: BARRIE DISTRICT OFFICE 302
Gen Region Code: 01
Gen Region Office Name: SOUTHWESTERN REGION
NAICS Code: 622111
NAICS Desc: GENERAL (EXCEPT PAEDIATRIC) HOSPITALS
Waste Code: 312
Waste Class: PATHOLOGICAL WASTES
Waste Char: P
Waste Charac Desc: PATHOLOGICAL
Count Manifests: 2
Sum Received Qty: 908

Gen District: 402
Gen District Office Name: OTTAWA DISTRICT OFFICE 402
Gen Region Code: 04
Gen Region Office Name: EASTERN REGION
NAICS Code: 622111
NAICS Desc: GENERAL (EXCEPT PAEDIATRIC) HOSPITALS
Waste Code: 312
Waste Class: PATHOLOGICAL WASTES
Waste Char: P
Waste Charac Desc: PATHOLOGICAL
Count Manifests: 1034
Sum Received Qty: 407159

Gen District: 504
Gen District Office Name: NORTH BAY AREA OFFIC0 504
Gen Region Code: 06
Gen Region Office Name: NORTHERN REGION
NAICS Code: 622111
NAICS Desc: GENERAL (EXCEPT PAEDIATRIC) HOSPITALS
Waste Code: 312
Waste Class: PATHOLOGICAL WASTES
Waste Char: P
Waste Charac Desc: PATHOLOGICAL
Count Manifests: 1

Sum Received Qty: 298

Gen District: 301
Gen District Office Name: TORONTO DISTRICT OFFICE 301
Gen Region Code: 03
Gen Region Office Name: CENTRAL REGION
NAICS Code: 622310
NAICS Desc: SPECIALTY (EXCEPT PSYCHIATRIC AND SUBSTANCE ABUSE) HOSPITALS
Waste Code: 312
Waste Class: PATHOLOGICAL WASTES
Waste Char: P
Waste Charac Desc: PATHOLOGICAL
Count Manifests: 1
Sum Received Qty: 226

Gen District: 402
Gen District Office Name: OTTAWA DISTRICT OFFICE 402
Gen Region Code: 04
Gen Region Office Name: EASTERN REGION
NAICS Code: 551114
NAICS Desc:
Waste Code: 312
Waste Class: PATHOLOGICAL WASTES
Waste Char: P
Waste Charac Desc: PATHOLOGICAL
Count Manifests: 126
Sum Received Qty: 1809

Gen District: 401
Gen District Office Name: KINGSTON DISTRICT OFFICE 401
Gen Region Code: 04
Gen Region Office Name: EASTERN REGION
NAICS Code: 601101
NAICS Desc:
Waste Code: 312
Waste Class: PATHOLOGICAL WASTES
Waste Char: P
Waste Charac Desc: PATHOLOGICAL
Count Manifests: 2
Sum Received Qty: 17

Gen District: 402
Gen District Office Name: OTTAWA DISTRICT OFFICE 402
Gen Region Code: 04
Gen Region Office Name: EASTERN REGION
NAICS Code: 912120
NAICS Desc:
Waste Code: 312
Waste Class: PATHOLOGICAL WASTES
Waste Char: P
Waste Charac Desc: PATHOLOGICAL
Count Manifests: 2
Sum Received Qty: 109

Gen District: 402
Gen District Office Name: OTTAWA DISTRICT OFFICE 402
Gen Region Code: 04
Gen Region Office Name: EASTERN REGION
NAICS Code: 621610
NAICS Desc:
Waste Code: 261
Waste Class: PHARMACEUTICALS
Waste Char: A
Waste Charac Desc: ACUTELY HAZARDOUS WASTE CHEM.
Count Manifests: 17
Sum Received Qty: 605

Gen District: 403
Gen District Office Name: CORNWALL AREA OFFICE 403
Gen Region Code: 04
Gen Region Office Name: EASTERN REGION
NAICS Code: 621610
NAICS Desc:
Waste Code: 261
Waste Class: PHARMACEUTICALS
Waste Char: A
Waste Charac Desc: ACUTELY HAZARDOUS WASTE CHEM.
Count Manifests: 5
Sum Received Qty: 224

Gen District: 402
Gen District Office Name: OTTAWA DISTRICT OFFICE 402
Gen Region Code: 04
Gen Region Office Name: EASTERN REGION
NAICS Code: 446110
NAICS Desc:
Waste Code: 312
Waste Class: PATHOLOGICAL WASTES
Waste Char: P
Waste Charac Desc: PATHOLOGICAL
Count Manifests: 15
Sum Received Qty: 577

Gen District: 403
Gen District Office Name: CORNWALL AREA OFFICE 403
Gen Region Code: 04
Gen Region Office Name: EASTERN REGION
NAICS Code: 446110
NAICS Desc:
Waste Code: 312
Waste Class: PATHOLOGICAL WASTES
Waste Char: P
Waste Charac Desc: PATHOLOGICAL
Count Manifests: 43
Sum Received Qty: 595

Gen District: 403
Gen District Office Name: CORNWALL AREA OFFICE 403
Gen Region Code: 04
Gen Region Office Name: EASTERN REGION
NAICS Code: 621150
NAICS Desc:
Waste Code: 312
Waste Class: PATHOLOGICAL WASTES
Waste Char: P
Waste Charac Desc: PATHOLOGICAL
Count Manifests: 44
Sum Received Qty: 6859

Gen District: 402
Gen District Office Name: OTTAWA DISTRICT OFFICE 402
Gen Region Code: 04
Gen Region Office Name: EASTERN REGION
NAICS Code: 621911
NAICS Desc:
Waste Code: 312
Waste Class: PATHOLOGICAL WASTES
Waste Char: P
Waste Charac Desc: PATHOLOGICAL
Count Manifests: 112
Sum Received Qty: 2995

Gen District: 403
Gen District Office Name: CORNWALL AREA OFFICE 403
Gen Region Code: 04
Gen Region Office Name: EASTERN REGION
NAICS Code: 621911
NAICS Desc:
Waste Code: 312
Waste Class: PATHOLOGICAL WASTES
Waste Char: P
Waste Charac Desc: PATHOLOGICAL
Count Manifests: 6
Sum Received Qty: 215

Gen District: 401
Gen District Office Name: KINGSTON DISTRICT OFFICE 401
Gen Region Code: 04
Gen Region Office Name: EASTERN REGION
NAICS Code: 912120
NAICS Desc:
Waste Code: 312
Waste Class: PATHOLOGICAL WASTES
Waste Char: P
Waste Charac Desc: PATHOLOGICAL
Count Manifests: 1
Sum Received Qty: 19

Gen District: 402
Gen District Office Name: OTTAWA DISTRICT OFFICE 402
Gen Region Code: 04
Gen Region Office Name: EASTERN REGION
NAICS Code: 611210
NAICS Desc:
Waste Code: 312
Waste Class: PATHOLOGICAL WASTES
Waste Char: P
Waste Charac Desc: PATHOLOGICAL
Count Manifests: 3
Sum Received Qty: 475

Gen District: 306
Gen District Office Name: YORK DURHAM DISTRICT OFFICE 306
Gen Region Code: 03
Gen Region Office Name: CENTRAL REGION
NAICS Code: 621494
NAICS Desc:
Waste Code: 312
Waste Class: PATHOLOGICAL WASTES
Waste Char: P
Waste Charac Desc: PATHOLOGICAL
Count Manifests: 2
Sum Received Qty: 87

Gen District: 304
Gen District Office Name: PETERBOROUGH DISTRICT OFFICE 304
Gen Region Code: 04
Gen Region Office Name: EASTERN REGION
NAICS Code: 621494
NAICS Desc:
Waste Code: 312
Waste Class: PATHOLOGICAL WASTES
Waste Char: P
Waste Charac Desc: PATHOLOGICAL
Count Manifests: 1
Sum Received Qty: 683

Gen District: 401

Gen District Office Name: KINGSTON DISTRICT OFFICE 401
Gen Region Code: 04
Gen Region Office Name: EASTERN REGION
NAICS Code: 621494
NAICS Desc:
Waste Code: 312
Waste Class: PATHOLOGICAL WASTES
Waste Char: P
Waste Charac Desc: PATHOLOGICAL
Count Manifests: 38
Sum Received Qty: 5628

Gen District: 403
Gen District Office Name: CORNWALL AREA OFFICE 403
Gen Region Code: 04
Gen Region Office Name: EASTERN REGION
NAICS Code: 621494
NAICS Desc:
Waste Code: 312
Waste Class: PATHOLOGICAL WASTES
Waste Char: P
Waste Charac Desc: PATHOLOGICAL
Count Manifests: 60
Sum Received Qty: 15221

Gen District: 402
Gen District Office Name: OTTAWA DISTRICT OFFICE 402
Gen Region Code: 04
Gen Region Office Name: EASTERN REGION
NAICS Code: 621494
NAICS Desc:
Waste Code: 312
Waste Class: PATHOLOGICAL WASTES
Waste Char: P
Waste Charac Desc: PATHOLOGICAL
Count Manifests: 65
Sum Received Qty: 1703

Gen District: 401
Gen District Office Name: KINGSTON DISTRICT OFFICE 401
Gen Region Code: 04
Gen Region Office Name: EASTERN REGION
NAICS Code: 621610
NAICS Desc:
Waste Code: 312
Waste Class: PATHOLOGICAL WASTES
Waste Char: P
Waste Charac Desc: PATHOLOGICAL
Count Manifests: 2
Sum Received Qty: 70

Gen District: 305
Gen District Office Name: HALTON-PEEL DISTRICT OFFICE 305
Gen Region Code: 03
Gen Region Office Name: CENTRAL REGION
NAICS Code: 624210
NAICS Desc:
Waste Code: 312
Waste Class: PATHOLOGICAL WASTES
Waste Char: P
Waste Charac Desc: PATHOLOGICAL
Count Manifests: 1
Sum Received Qty: 3

Gen District: 402
Gen District Office Name: OTTAWA DISTRICT OFFICE 402

Gen Region Code:	04
Gen Region Office Name:	EASTERN REGION
NAICS Code:	621210
NAICS Desc:	OFFICES OF DENTISTS
Waste Code:	148
Waste Class:	INORGANIC LABORATORY CHEMICALS
Waste Char:	B
Waste Charac Desc:	HAZARDOUS WASTE CHEMICAL
Count Manifests:	5
Sum Received Qty:	6
Gen District:	403
Gen District Office Name:	CORNWALL AREA OFFICE 403
Gen Region Code:	04
Gen Region Office Name:	EASTERN REGION
NAICS Code:	621390
NAICS Desc:	OFFICES OF ALL OTHER HEALTH PRACTITIONERS
Waste Code:	261
Waste Class:	PHARMACEUTICALS
Waste Char:	A
Waste Charac Desc:	ACUTELY HAZARDOUS WASTE CHEM.
Count Manifests:	1
Sum Received Qty:	10
Gen District:	301
Gen District Office Name:	TORONTO DISTRICT OFFICE 301
Gen Region Code:	03
Gen Region Office Name:	CENTRAL REGION
NAICS Code:	622111
NAICS Desc:	GENERAL (EXCEPT PAEDIATRIC) HOSPITALS
Waste Code:	261
Waste Class:	PHARMACEUTICALS
Waste Char:	A
Waste Charac Desc:	ACUTELY HAZARDOUS WASTE CHEM.
Count Manifests:	1
Sum Received Qty:	14
Gen District:	402
Gen District Office Name:	OTTAWA DISTRICT OFFICE 402
Gen Region Code:	04
Gen Region Office Name:	EASTERN REGION
NAICS Code:	562210
NAICS Desc:	WASTE TREATMENT AND DISPOSAL
Waste Code:	264
Waste Class:	PHOTOPROCESSING WASTES
Waste Char:	T
Waste Charac Desc:	LEACHATE TOXIC
Count Manifests:	3
Sum Received Qty:	66
Gen District:	401
Gen District Office Name:	KINGSTON DISTRICT OFFICE 401
Gen Region Code:	04
Gen Region Office Name:	EASTERN REGION
NAICS Code:	311515
NAICS Desc:	BUTTER, CHEESE, AND DRY AND CONDENSED DAIRY PRODUCT MANUFACTURING, BUTTER, CHEESE, AND DRY AND CONDENSED DAIRY PRODUCTS MANUFACTURING
Waste Code:	312
Waste Class:	PATHOLOGICAL WASTES
Waste Char:	P
Waste Charac Desc:	PATHOLOGICAL
Count Manifests:	1
Sum Received Qty:	57
Gen District:	403
Gen District Office Name:	CORNWALL AREA OFFICE 403

Gen Region Code:	04
Gen Region Office Name:	EASTERN REGION
NAICS Code:	311515
NAICS Desc:	BUTTER, CHEESE, AND DRY AND CONDENSED DAIRY PRODUCT MANUFACTURING, BUTTER, CHEESE, AND DRY AND CONDENSED DAIRY PRODUCTS MANUFACTURING
Waste Code:	312
Waste Class:	PATHOLOGICAL WASTES
Waste Char:	P
Waste Charac Desc:	PATHOLOGICAL
Count Manifests:	4
Sum Received Qty:	80
Gen District:	402
Gen District Office Name:	OTTAWA DISTRICT OFFICE 402
Gen Region Code:	04
Gen Region Office Name:	EASTERN REGION
NAICS Code:	622112
NAICS Desc:	
Waste Code:	261
Waste Class:	PHARMACEUTICALS
Waste Char:	B
Waste Charac Desc:	HAZARDOUS WASTE CHEMICAL
Count Manifests:	79
Sum Received Qty:	12103
Gen District:	402
Gen District Office Name:	OTTAWA DISTRICT OFFICE 402
Gen Region Code:	04
Gen Region Office Name:	EASTERN REGION
NAICS Code:	621911
NAICS Desc:	
Waste Code:	261
Waste Class:	PHARMACEUTICALS
Waste Char:	A
Waste Charac Desc:	ACUTELY HAZARDOUS WASTE CHEM.
Count Manifests:	38
Sum Received Qty:	392
Gen District:	304
Gen District Office Name:	PETERBOROUGH DISTRICT OFFICE 304
Gen Region Code:	04
Gen Region Office Name:	EASTERN REGION
NAICS Code:	621494
NAICS Desc:	
Waste Code:	261
Waste Class:	PHARMACEUTICALS
Waste Char:	A
Waste Charac Desc:	ACUTELY HAZARDOUS WASTE CHEM.
Count Manifests:	1
Sum Received Qty:	114
Gen District:	305
Gen District Office Name:	HALTON-PEEL DISTRICT OFFICE 305
Gen Region Code:	03
Gen Region Office Name:	CENTRAL REGION
NAICS Code:	325410
NAICS Desc:	PHARMACEUTICAL AND MEDICINE MANUFACTURING
Waste Code:	312
Waste Class:	PATHOLOGICAL WASTES
Waste Char:	P
Waste Charac Desc:	PATHOLOGICAL
Count Manifests:	5
Sum Received Qty:	511
Gen District:	402
Gen District Office Name:	OTTAWA DISTRICT OFFICE 402

Gen Region Code:	04
Gen Region Office Name:	EASTERN REGION
NAICS Code:	327910
NAICS Desc:	ABRASIVE PRODUCT MANUFACTURING
Waste Code:	312
Waste Class:	PATHOLOGICAL WASTES
Waste Char:	P
Waste Charac Desc:	PATHOLOGICAL
Count Manifests:	3
Sum Received Qty:	5

Gen District:	402
Gen District Office Name:	OTTAWA DISTRICT OFFICE 402
Gen Region Code:	04
Gen Region Office Name:	EASTERN REGION
NAICS Code:	561722
NAICS Desc:	JANITORIAL SERVICES (EXCEPT WINDOW CLEANING)
Waste Code:	312
Waste Class:	PATHOLOGICAL WASTES
Waste Char:	P
Waste Charac Desc:	PATHOLOGICAL
Count Manifests:	4
Sum Received Qty:	62

Gen District:	402
Gen District Office Name:	OTTAWA DISTRICT OFFICE 402
Gen Region Code:	04
Gen Region Office Name:	EASTERN REGION
NAICS Code:	325410
NAICS Desc:	PHARMACEUTICAL AND MEDICINE MANUFACTURING
Waste Code:	261
Waste Class:	PHARMACEUTICALS
Waste Char:	A
Waste Charac Desc:	ACUTELY HAZARDOUS WASTE CHEM.
Count Manifests:	10
Sum Received Qty:	66

Gen District:	402
Gen District Office Name:	OTTAWA DISTRICT OFFICE 402
Gen Region Code:	04
Gen Region Office Name:	EASTERN REGION
NAICS Code:	611510
NAICS Desc:	TECHNICAL AND TRADE SCHOOLS
Waste Code:	312
Waste Class:	PATHOLOGICAL WASTES
Waste Char:	P
Waste Charac Desc:	PATHOLOGICAL
Count Manifests:	6
Sum Received Qty:	71

Gen District:	301
Gen District Office Name:	TORONTO DISTRICT OFFICE 301
Gen Region Code:	03
Gen Region Office Name:	CENTRAL REGION
NAICS Code:	621110
NAICS Desc:	OFFICES OF PHYSICIANS
Waste Code:	312
Waste Class:	PATHOLOGICAL WASTES
Waste Char:	P
Waste Charac Desc:	PATHOLOGICAL
Count Manifests:	5
Sum Received Qty:	99

Gen District:	402
Gen District Office Name:	OTTAWA DISTRICT OFFICE 402
Gen Region Code:	04

Gen Region Office Name:	EASTERN REGION
NAICS Code:	621210
NAICS Desc:	OFFICES OF DENTISTS
Waste Code:	261
Waste Class:	PHARMACEUTICALS
Waste Char:	A
Waste Charac Desc:	ACUTELY HAZARDOUS WASTE CHEM.
Count Manifests:	13
Sum Received Qty:	371

Gen District:	402
Gen District Office Name:	OTTAWA DISTRICT OFFICE 402
Gen Region Code:	04
Gen Region Office Name:	EASTERN REGION
NAICS Code:	621510
NAICS Desc:	MEDICAL AND DIAGNOSTIC LABORATORIES
Waste Code:	261
Waste Class:	PHARMACEUTICALS
Waste Char:	A
Waste Charac Desc:	ACUTELY HAZARDOUS WASTE CHEM.
Count Manifests:	1
Sum Received Qty:	6

Gen District:	302
Gen District Office Name:	BARRIE DISTRICT OFFICE 302
Gen Region Code:	01
Gen Region Office Name:	SOUTHWESTERN REGION
NAICS Code:	622111
NAICS Desc:	GENERAL (EXCEPT PAEDIATRIC) HOSPITALS
Waste Code:	261
Waste Class:	PHARMACEUTICALS
Waste Char:	A
Waste Charac Desc:	ACUTELY HAZARDOUS WASTE CHEM.
Count Manifests:	2
Sum Received Qty:	26

Gen District:	401
Gen District Office Name:	KINGSTON DISTRICT OFFICE 401
Gen Region Code:	04
Gen Region Office Name:	EASTERN REGION
NAICS Code:	621210
NAICS Desc:	OFFICES OF DENTISTS
Waste Code:	312
Waste Class:	PATHOLOGICAL WASTES
Waste Char:	P
Waste Charac Desc:	PATHOLOGICAL
Count Manifests:	7
Sum Received Qty:	66

Gen District:	302
Gen District Office Name:	BARRIE DISTRICT OFFICE 302
Gen Region Code:	01
Gen Region Office Name:	SOUTHWESTERN REGION
NAICS Code:	621420
NAICS Desc:	OUT-PATIENT MENTAL HEALTH AND SUBSTANCE ABUSE CENTRES
Waste Code:	312
Waste Class:	PATHOLOGICAL WASTES
Waste Char:	P
Waste Charac Desc:	PATHOLOGICAL
Count Manifests:	1
Sum Received Qty:	7

Gen District:	403
Gen District Office Name:	CORNWALL AREA OFFICE 403
Gen Region Code:	04
Gen Region Office Name:	EASTERN REGION

NAICS Code:	325410
NAICS Desc:	PHARMACEUTICAL AND MEDICINE MANUFACTURING
Waste Code:	312
Waste Class:	PATHOLOGICAL WASTES
Waste Char:	P
Waste Charac Desc:	PATHOLOGICAL
Count Manifests:	4
Sum Received Qty:	18
Gen District:	403
Gen District Office Name:	CORNWALL AREA OFFICE 403
Gen Region Code:	04
Gen Region Office Name:	EASTERN REGION
NAICS Code:	446110
NAICS Desc:	
Waste Code:	261
Waste Class:	PHARMACEUTICALS
Waste Char:	A
Waste Charac Desc:	ACUTELY HAZARDOUS WASTE CHEM.
Count Manifests:	41
Sum Received Qty:	656
Gen District:	301
Gen District Office Name:	TORONTO DISTRICT OFFICE 301
Gen Region Code:	03
Gen Region Office Name:	CENTRAL REGION
NAICS Code:	621510
NAICS Desc:	MEDICAL AND DIAGNOSTIC LABORATORIES
Waste Code:	312
Waste Class:	PATHOLOGICAL WASTES
Waste Char:	P
Waste Charac Desc:	PATHOLOGICAL
Count Manifests:	4
Sum Received Qty:	284
Gen District:	305
Gen District Office Name:	HALTON-PEEL DISTRICT OFFICE 305
Gen Region Code:	03
Gen Region Office Name:	CENTRAL REGION
NAICS Code:	621510
NAICS Desc:	MEDICAL AND DIAGNOSTIC LABORATORIES
Waste Code:	312
Waste Class:	PATHOLOGICAL WASTES
Waste Char:	P
Waste Charac Desc:	PATHOLOGICAL
Count Manifests:	4
Sum Received Qty:	1037
Gen District:	302
Gen District Office Name:	BARRIE DISTRICT OFFICE 302
Gen Region Code:	01
Gen Region Office Name:	SOUTHWESTERN REGION
NAICS Code:	621990
NAICS Desc:	ALL OTHER AMBULATORY HEALTH CARE SERVICES
Waste Code:	312
Waste Class:	PATHOLOGICAL WASTES
Waste Char:	P
Waste Charac Desc:	PATHOLOGICAL
Count Manifests:	1
Sum Received Qty:	60
Gen District:	301
Gen District Office Name:	TORONTO DISTRICT OFFICE 301
Gen Region Code:	03
Gen Region Office Name:	CENTRAL REGION
NAICS Code:	621990

NAICS Desc:	ALL OTHER AMBULATORY HEALTH CARE SERVICES
Waste Code:	312
Waste Class:	PATHOLOGICAL WASTES
Waste Char:	P
Waste Charac Desc:	PATHOLOGICAL
Count Manifests:	1
Sum Received Qty:	28
Gen District:	402
Gen District Office Name:	OTTAWA DISTRICT OFFICE 402
Gen Region Code:	04
Gen Region Office Name:	EASTERN REGION
NAICS Code:	622111
NAICS Desc:	GENERAL (EXCEPT PAEDIATRIC) HOSPITALS
Waste Code:	312
Waste Class:	PATHOLOGICAL WASTES
Waste Char:	B
Waste Charac Desc:	HAZARDOUS WASTE CHEMICAL
Count Manifests:	3
Sum Received Qty:	58
Gen District:	403
Gen District Office Name:	CORNWALL AREA OFFICE 403
Gen Region Code:	04
Gen Region Office Name:	EASTERN REGION
NAICS Code:	621990
NAICS Desc:	ALL OTHER AMBULATORY HEALTH CARE SERVICES
Waste Code:	261
Waste Class:	PHARMACEUTICALS
Waste Char:	A
Waste Charac Desc:	ACUTELY HAZARDOUS WASTE CHEM.
Count Manifests:	14
Sum Received Qty:	180
Gen District:	402
Gen District Office Name:	OTTAWA DISTRICT OFFICE 402
Gen Region Code:	04
Gen Region Office Name:	EASTERN REGION
NAICS Code:	621494
NAICS Desc:	
Waste Code:	261
Waste Class:	PHARMACEUTICALS
Waste Char:	A
Waste Charac Desc:	ACUTELY HAZARDOUS WASTE CHEM.
Count Manifests:	37
Sum Received Qty:	469
Gen District:	306
Gen District Office Name:	YORK DURHAM DISTRICT OFFICE 306
Gen Region Code:	03
Gen Region Office Name:	CENTRAL REGION
NAICS Code:	622111
NAICS Desc:	GENERAL (EXCEPT PAEDIATRIC) HOSPITALS
Waste Code:	261
Waste Class:	PHARMACEUTICALS
Waste Char:	A
Waste Charac Desc:	ACUTELY HAZARDOUS WASTE CHEM.
Count Manifests:	2
Sum Received Qty:	57
Gen District:	402
Gen District Office Name:	OTTAWA DISTRICT OFFICE 402
Gen Region Code:	04
Gen Region Office Name:	EASTERN REGION
NAICS Code:	622111
NAICS Desc:	GENERAL (EXCEPT PAEDIATRIC) HOSPITALS

Waste Code: 261
Waste Class: PHARMACEUTICALS
Waste Char: B
Waste Charac Desc: HAZARDOUS WASTE CHEMICAL
Count Manifests: 30
Sum Received Qty: 675

Gen District: 504
Gen District Office Name: NORTH BAY AREA OFFIC0 504
Gen Region Code: 06
Gen Region Office Name: NORTHERN REGION
NAICS Code: 622111
NAICS Desc: GENERAL (EXCEPT PAEDIATRIC) HOSPITALS
Waste Code: 261
Waste Class: PHARMACEUTICALS
Waste Char: A
Waste Charac Desc: ACUTELY HAZARDOUS WASTE CHEM.
Count Manifests: 1
Sum Received Qty: 10

Gen District: 403
Gen District Office Name: CORNWALL AREA OFFICE 403
Gen Region Code: 04
Gen Region Office Name: EASTERN REGION
NAICS Code: 541990
NAICS Desc: ALL OTHER PROFESSIONAL, SCIENTIFIC AND TECHNICAL SERVICES
Waste Code: 312
Waste Class: PATHOLOGICAL WASTES
Waste Char: P
Waste Charac Desc: PATHOLOGICAL
Count Manifests: 2
Sum Received Qty: 20

Gen District: 402
Gen District Office Name: OTTAWA DISTRICT OFFICE 402
Gen Region Code: 04
Gen Region Office Name: EASTERN REGION
NAICS Code: 331491
NAICS Desc:
Waste Code: 312
Waste Class: PATHOLOGICAL WASTES
Waste Char: P
Waste Charac Desc: PATHOLOGICAL
Count Manifests: 1
Sum Received Qty: 2

Gen District: 306
Gen District Office Name: YORK DURHAM DISTRICT OFFICE 306
Gen Region Code: 03
Gen Region Office Name: CENTRAL REGION
NAICS Code: 621494
NAICS Desc:
Waste Code: 261
Waste Class: PHARMACEUTICALS
Waste Char: A
Waste Charac Desc: ACUTELY HAZARDOUS WASTE CHEM.
Count Manifests: 1
Sum Received Qty: 20

Gen District: 301
Gen District Office Name: TORONTO DISTRICT OFFICE 301
Gen Region Code: 03
Gen Region Office Name: CENTRAL REGION
NAICS Code: 611310
NAICS Desc: UNIVERSITIES
Waste Code: 312

Waste Class: PATHOLOGICAL WASTES
Waste Char: P
Waste Charac Desc: PATHOLOGICAL
Count Manifests: 1
Sum Received Qty: 200

Gen District: 402
Gen District Office Name: OTTAWA DISTRICT OFFICE 402
Gen Region Code: 04
Gen Region Office Name: EASTERN REGION
NAICS Code: 611690
NAICS Desc: ALL OTHER SCHOOLS AND INSTRUCTION
Waste Code: 312
Waste Class: PATHOLOGICAL WASTES
Waste Char: P
Waste Charac Desc: PATHOLOGICAL
Count Manifests: 16
Sum Received Qty: 394

Gen District: 402
Gen District Office Name: OTTAWA DISTRICT OFFICE 402
Gen Region Code: 04
Gen Region Office Name: EASTERN REGION
NAICS Code: 514122
NAICS Desc: ARCHIVES
Waste Code: 261
Waste Class: PHARMACEUTICALS
Waste Char: A
Waste Charac Desc: ACUTELY HAZARDOUS WASTE CHEM.
Count Manifests: 75
Sum Received Qty: 2658

Gen District: 401
Gen District Office Name: KINGSTON DISTRICT OFFICE 401
Gen Region Code: 04
Gen Region Office Name: EASTERN REGION
NAICS Code: 621911
NAICS Desc:
Waste Code: 312
Waste Class: PATHOLOGICAL WASTES
Waste Char: P
Waste Charac Desc: PATHOLOGICAL
Count Manifests: 3
Sum Received Qty: 30

Gen District: 401
Gen District Office Name: KINGSTON DISTRICT OFFICE 401
Gen Region Code: 04
Gen Region Office Name: EASTERN REGION
NAICS Code: 621990
NAICS Desc: ALL OTHER AMBULATORY HEALTH CARE SERVICES
Waste Code: 261
Waste Class: PHARMACEUTICALS
Waste Char: A
Waste Charac Desc: ACUTELY HAZARDOUS WASTE CHEM.
Count Manifests: 3
Sum Received Qty: 183

Gen District: 101
Gen District Office Name: LONDON DISTRICT OFFICE 101
Gen Region Code: 01
Gen Region Office Name: SOUTHWESTERN REGION
NAICS Code: 622111
NAICS Desc: GENERAL (EXCEPT PAEDIATRIC) HOSPITALS
Waste Code: 261
Waste Class: PHARMACEUTICALS

Waste Char: A
Waste Charac Desc: ACUTELY HAZARDOUS WASTE CHEM.
Count Manifests: 4
Sum Received Qty: 571

Gen District: 104
Gen District Office Name: OWEN SOUND AREA OFFICE 104
Gen Region Code: 01
Gen Region Office Name: SOUTHWESTERN REGION
NAICS Code: 622111
NAICS Desc: GENERAL (EXCEPT PAEDIATRIC) HOSPITALS
Waste Code: 261
Waste Class: PHARMACEUTICALS
Waste Char: A
Waste Charac Desc: ACUTELY HAZARDOUS WASTE CHEM.
Count Manifests: 1
Sum Received Qty: 65

Gen District: 401
Gen District Office Name: KINGSTON DISTRICT OFFICE 401
Gen Region Code: 04
Gen Region Office Name: EASTERN REGION
NAICS Code: 622111
NAICS Desc: GENERAL (EXCEPT PAEDIATRIC) HOSPITALS
Waste Code: 261
Waste Class: PHARMACEUTICALS
Waste Char: A
Waste Charac Desc: ACUTELY HAZARDOUS WASTE CHEM.
Count Manifests: 37
Sum Received Qty: 1261

Gen District: 401
Gen District Office Name: KINGSTON DISTRICT OFFICE 401
Gen Region Code: 04
Gen Region Office Name: EASTERN REGION
NAICS Code: 622210
NAICS Desc: PSYCHIATRIC AND SUBSTANCE ABUSE HOSPITALS
Waste Code: 261
Waste Class: PHARMACEUTICALS
Waste Char: A
Waste Charac Desc: ACUTELY HAZARDOUS WASTE CHEM.
Count Manifests: 2
Sum Received Qty: 155

Gen District: 402
Gen District Office Name: OTTAWA DISTRICT OFFICE 402
Gen Region Code: 04
Gen Region Office Name: EASTERN REGION
NAICS Code: 623110
NAICS Desc:
Waste Code: 261
Waste Class: PHARMACEUTICALS
Waste Char: A
Waste Charac Desc: ACUTELY HAZARDOUS WASTE CHEM.
Count Manifests: 3
Sum Received Qty: 31

Gen District: 402
Gen District Office Name: OTTAWA DISTRICT OFFICE 402
Gen Region Code: 04
Gen Region Office Name: EASTERN REGION
NAICS Code: 621210
NAICS Desc: OFFICES OF DENTISTS
Waste Code: 264
Waste Class: PHOTOPROCESSING WASTES
Waste Char: L

Waste Charac Desc: LIQUID INDUSTRIAL WASTE
Count Manifests: 15
Sum Received Qty: 303

Gen District: 403
Gen District Office Name: CORNWALL AREA OFFICE 403
Gen Region Code: 04
Gen Region Office Name: EASTERN REGION
NAICS Code: 621620
NAICS Desc:
Waste Code: 264
Waste Class: PHOTOPROCESSING WASTES
Waste Char: L
Waste Charac Desc: LIQUID INDUSTRIAL WASTE
Count Manifests: 1
Sum Received Qty: 43

Gen District: 403
Gen District Office Name: CORNWALL AREA OFFICE 403
Gen Region Code: 04
Gen Region Office Name: EASTERN REGION
NAICS Code: 621620
NAICS Desc:
Waste Code: 264
Waste Class: PHOTOPROCESSING WASTES
Waste Char: T
Waste Charac Desc: LEACHATE TOXIC
Count Manifests: 1
Sum Received Qty: 20

Gen District: 403
Gen District Office Name: CORNWALL AREA OFFICE 403
Gen Region Code: 04
Gen Region Office Name: EASTERN REGION
NAICS Code: 611690
NAICS Desc: ALL OTHER SCHOOLS AND INSTRUCTION
Waste Code: 312
Waste Class: PATHOLOGICAL WASTES
Waste Char: P
Waste Charac Desc: PATHOLOGICAL
Count Manifests: 2
Sum Received Qty: 4

Gen District: 401
Gen District Office Name: KINGSTON DISTRICT OFFICE 401
Gen Region Code: 04
Gen Region Office Name: EASTERN REGION
NAICS Code: 621390
NAICS Desc: OFFICES OF ALL OTHER HEALTH PRACTITIONERS
Waste Code: 312
Waste Class: PATHOLOGICAL WASTES
Waste Char: P
Waste Charac Desc: PATHOLOGICAL
Count Manifests: 5
Sum Received Qty: 88

Gen District: 305
Gen District Office Name: HALTON-PEEL DISTRICT OFFICE 305
Gen Region Code: 03
Gen Region Office Name: CENTRAL REGION
NAICS Code: 541940
NAICS Desc: VETERINARY SERVICES
Waste Code: 261
Waste Class: PHARMACEUTICALS
Waste Char: A
Waste Charac Desc: ACUTELY HAZARDOUS WASTE CHEM.

Count Manifests: 1
Sum Received Qty: 15

Gen District: 402
Gen District Office Name: OTTAWA DISTRICT OFFICE 402
Gen Region Code: 04
Gen Region Office Name: EASTERN REGION
NAICS Code: 611210
NAICS Desc:
Waste Code: 261
Waste Class: PHARMACEUTICALS
Waste Char: A
Waste Charac Desc: ACUTELY HAZARDOUS WASTE CHEM.
Count Manifests: 1
Sum Received Qty: 22

Gen District: 403
Gen District Office Name: CORNWALL AREA OFFICE 403
Gen Region Code: 04
Gen Region Office Name: EASTERN REGION
NAICS Code: 914110
NAICS Desc:
Waste Code: 261
Waste Class: PHARMACEUTICALS
Waste Char: A
Waste Charac Desc: ACUTELY HAZARDOUS WASTE CHEM.
Count Manifests: 4
Sum Received Qty: 33

Gen District: 402
Gen District Office Name: OTTAWA DISTRICT OFFICE 402
Gen Region Code: 04
Gen Region Office Name: EASTERN REGION
NAICS Code: 541940
NAICS Desc: VETERINARY SERVICES
Waste Code: 264
Waste Class: PHOTOPROCESSING WASTES
Waste Char: T
Waste Charac Desc: LEACHATE TOXIC
Count Manifests: 2
Sum Received Qty: 87

Gen District: 402
Gen District Office Name: OTTAWA DISTRICT OFFICE 402
Gen Region Code: 04
Gen Region Office Name: EASTERN REGION
NAICS Code: 562210
NAICS Desc: WASTE TREATMENT AND DISPOSAL
Waste Code: 264
Waste Class: PHOTOPROCESSING WASTES
Waste Char: L
Waste Charac Desc: LIQUID INDUSTRIAL WASTE
Count Manifests: 3
Sum Received Qty: 81

Gen District: 402
Gen District Office Name: OTTAWA DISTRICT OFFICE 402
Gen Region Code: 04
Gen Region Office Name: EASTERN REGION
NAICS Code: 621390
NAICS Desc: OFFICES OF ALL OTHER HEALTH PRACTITIONERS
Waste Code: 264
Waste Class: PHOTOPROCESSING WASTES
Waste Char: T
Waste Charac Desc: LEACHATE TOXIC
Count Manifests: 1

Sum Received Qty:	21
Gen District:	402
Gen District Office Name:	OTTAWA DISTRICT OFFICE 402
Gen Region Code:	04
Gen Region Office Name:	EASTERN REGION
NAICS Code:	621420
NAICS Desc:	OUT-PATIENT MENTAL HEALTH AND SUBSTANCE ABUSE CENTRES
Waste Code:	312
Waste Class:	PATHOLOGICAL WASTES
Waste Char:	P
Waste Charac Desc:	PATHOLOGICAL
Count Manifests:	4
Sum Received Qty:	49
Gen District:	306
Gen District Office Name:	YORK DURHAM DISTRICT OFFICE 306
Gen Region Code:	03
Gen Region Office Name:	CENTRAL REGION
NAICS Code:	621510
NAICS Desc:	MEDICAL AND DIAGNOSTIC LABORATORIES
Waste Code:	312
Waste Class:	PATHOLOGICAL WASTES
Waste Char:	P
Waste Charac Desc:	PATHOLOGICAL
Count Manifests:	4
Sum Received Qty:	64
Gen District:	101
Gen District Office Name:	LONDON DISTRICT OFFICE 101
Gen Region Code:	01
Gen Region Office Name:	SOUTHWESTERN REGION
NAICS Code:	622111
NAICS Desc:	GENERAL (EXCEPT PAEDIATRIC) HOSPITALS
Waste Code:	312
Waste Class:	PATHOLOGICAL WASTES
Waste Char:	P
Waste Charac Desc:	PATHOLOGICAL
Count Manifests:	5
Sum Received Qty:	3445
Gen District:	401
Gen District Office Name:	KINGSTON DISTRICT OFFICE 401
Gen Region Code:	04
Gen Region Office Name:	EASTERN REGION
NAICS Code:	623110
NAICS Desc:	
Waste Code:	261
Waste Class:	PHARMACEUTICALS
Waste Char:	A
Waste Charac Desc:	ACUTELY HAZARDOUS WASTE CHEM.
Count Manifests:	3
Sum Received Qty:	43
Gen District:	402
Gen District Office Name:	OTTAWA DISTRICT OFFICE 402
Gen Region Code:	04
Gen Region Office Name:	EASTERN REGION
NAICS Code:	238990
NAICS Desc:	ALL OTHER SPECIALTY TRADE CONTRACTORS
Waste Code:	312
Waste Class:	PATHOLOGICAL WASTES
Waste Char:	P
Waste Charac Desc:	PATHOLOGICAL
Count Manifests:	1
Sum Received Qty:	397

Gen District: 402
Gen District Office Name: OTTAWA DISTRICT OFFICE 402
Gen Region Code: 04
Gen Region Office Name: EASTERN REGION
NAICS Code: 325410
NAICS Desc: PHARMACEUTICAL AND MEDICINE MANUFACTURING
Waste Code: 312
Waste Class: PATHOLOGICAL WASTES
Waste Char: P
Waste Charac Desc: PATHOLOGICAL
Count Manifests: 349
Sum Received Qty: 43964

Gen District: 401
Gen District Office Name: KINGSTON DISTRICT OFFICE 401
Gen Region Code: 04
Gen Region Office Name: EASTERN REGION
NAICS Code: 325610
NAICS Desc: SOAP AND CLEANING COMPOUND MANUFACTURING
Waste Code: 312
Waste Class: PATHOLOGICAL WASTES
Waste Char: P
Waste Charac Desc: PATHOLOGICAL
Count Manifests: 2
Sum Received Qty: 21

Gen District: 301
Gen District Office Name: TORONTO DISTRICT OFFICE 301
Gen Region Code: 03
Gen Region Office Name: CENTRAL REGION
NAICS Code: 913140
NAICS Desc:
Waste Code: 312
Waste Class: PATHOLOGICAL WASTES
Waste Char: P
Waste Charac Desc: PATHOLOGICAL
Count Manifests: 1
Sum Received Qty: 7

Gen District: 401
Gen District Office Name: KINGSTON DISTRICT OFFICE 401
Gen Region Code: 04
Gen Region Office Name: EASTERN REGION
NAICS Code: 913140
NAICS Desc:
Waste Code: 312
Waste Class: PATHOLOGICAL WASTES
Waste Char: P
Waste Charac Desc: PATHOLOGICAL
Count Manifests: 2
Sum Received Qty: 18

Gen District: 401
Gen District Office Name: KINGSTON DISTRICT OFFICE 401
Gen Region Code: 04
Gen Region Office Name: EASTERN REGION
NAICS Code: 622210
NAICS Desc: PSYCHIATRIC AND SUBSTANCE ABUSE HOSPITALS
Waste Code: 312
Waste Class: PATHOLOGICAL WASTES
Waste Char: P
Waste Charac Desc: PATHOLOGICAL
Count Manifests: 5
Sum Received Qty: 363

Gen District:	402
Gen District Office Name:	OTTAWA DISTRICT OFFICE 402
Gen Region Code:	04
Gen Region Office Name:	EASTERN REGION
NAICS Code:	622310
NAICS Desc:	SPECIALTY (EXCEPT PSYCHIATRIC AND SUBSTANCE ABUSE) HOSPITALS
Waste Code:	312
Waste Class:	PATHOLOGICAL WASTES
Waste Char:	P
Waste Charac Desc:	PATHOLOGICAL
Count Manifests:	10
Sum Received Qty:	574

Gen District:	402
Gen District Office Name:	OTTAWA DISTRICT OFFICE 402
Gen Region Code:	04
Gen Region Office Name:	EASTERN REGION
NAICS Code:	913130
NAICS Desc:	
Waste Code:	312
Waste Class:	PATHOLOGICAL WASTES
Waste Char:	P
Waste Charac Desc:	PATHOLOGICAL
Count Manifests:	1
Sum Received Qty:	121

Gen District:	402
Gen District Office Name:	OTTAWA DISTRICT OFFICE 402
Gen Region Code:	04
Gen Region Office Name:	EASTERN REGION
NAICS Code:	621210
NAICS Desc:	OFFICES OF DENTISTS
Waste Code:	264
Waste Class:	PHOTOPROCESSING WASTES
Waste Char:	T
Waste Charac Desc:	LEACHATE TOXIC
Count Manifests:	15
Sum Received Qty:	330

Gen District:	402
Gen District Office Name:	OTTAWA DISTRICT OFFICE 402
Gen Region Code:	04
Gen Region Office Name:	EASTERN REGION
NAICS Code:	621610
NAICS Desc:	
Waste Code:	312
Waste Class:	PATHOLOGICAL WASTES
Waste Char:	P
Waste Charac Desc:	PATHOLOGICAL
Count Manifests:	20
Sum Received Qty:	234

Gen District:	402
Gen District Office Name:	OTTAWA DISTRICT OFFICE 402
Gen Region Code:	04
Gen Region Office Name:	EASTERN REGION
NAICS Code:	621111
NAICS Desc:	
Waste Code:	312
Waste Class:	PATHOLOGICAL WASTES
Waste Char:	P
Waste Charac Desc:	PATHOLOGICAL
Count Manifests:	2
Sum Received Qty:	5

Gen District:	402

Gen District Office Name: OTTAWA DISTRICT OFFICE 402
Gen Region Code: 04
Gen Region Office Name: EASTERN REGION
NAICS Code: 622112
NAICS Desc:
Waste Code: 312
Waste Class: PATHOLOGICAL WASTES
Waste Char: P
Waste Charac Desc: PATHOLOGICAL
Count Manifests: 79
Sum Received Qty: 42565

Gen District: 401
Gen District Office Name: KINGSTON DISTRICT OFFICE 401
Gen Region Code: 04
Gen Region Office Name: EASTERN REGION
NAICS Code: 324190
NAICS Desc: OTHER PETROLEUM AND COAL PRODUCT MANUFACTURING, OTHER PETROLEUM AND COAL PRODUCTS MANUFACTURING
Waste Code: 312
Waste Class: PATHOLOGICAL WASTES
Waste Char: P
Waste Charac Desc: PATHOLOGICAL
Count Manifests: 1
Sum Received Qty: 2

Gen District: 401
Gen District Office Name: KINGSTON DISTRICT OFFICE 401
Gen Region Code: 04
Gen Region Office Name: EASTERN REGION
NAICS Code: 325190
NAICS Desc: OTHER BASIC ORGANIC CHEMICAL MANUFACTURING
Waste Code: 312
Waste Class: PATHOLOGICAL WASTES
Waste Char: P
Waste Charac Desc: PATHOLOGICAL
Count Manifests: 1
Sum Received Qty: 1

Gen District: 402
Gen District Office Name: OTTAWA DISTRICT OFFICE 402
Gen Region Code: 04
Gen Region Office Name: EASTERN REGION
NAICS Code: 562110
NAICS Desc: WASTE COLLECTION
Waste Code: 312
Waste Class: PATHOLOGICAL WASTES
Waste Char: P
Waste Charac Desc: PATHOLOGICAL
Count Manifests: 3
Sum Received Qty: 1076

Gen District: 402
Gen District Office Name: OTTAWA DISTRICT OFFICE 402
Gen Region Code: 04
Gen Region Office Name: EASTERN REGION
NAICS Code: 623310
NAICS Desc:
Waste Code: 312
Waste Class: PATHOLOGICAL WASTES
Waste Char: P
Waste Charac Desc: PATHOLOGICAL
Count Manifests: 4
Sum Received Qty: 297

Gen District: 401

Gen District Office Name: KINGSTON DISTRICT OFFICE 401
Gen Region Code: 04
Gen Region Office Name: EASTERN REGION
NAICS Code: 911910
NAICS Desc:
Waste Code: 312
Waste Class: PATHOLOGICAL WASTES
Waste Char: P
Waste Charac Desc: PATHOLOGICAL
Count Manifests: 5
Sum Received Qty: 78

Gen District: 401
Gen District Office Name: KINGSTON DISTRICT OFFICE 401
Gen Region Code: 04
Gen Region Office Name: EASTERN REGION
NAICS Code: 531111
NAICS Desc: LESSORS OF RESIDENTIAL BUILDINGS AND DWELLINGS (EXCEPT SOCIAL HOUSING PROJECTS)
Waste Code: 312
Waste Class: PATHOLOGICAL WASTES
Waste Char: P
Waste Charac Desc: PATHOLOGICAL
Count Manifests: 1
Sum Received Qty: 5

Gen District: 101
Gen District Office Name: LONDON DISTRICT OFFICE 101
Gen Region Code: 01
Gen Region Office Name: SOUTHWESTERN REGION
NAICS Code: 621210
NAICS Desc: OFFICES OF DENTISTS
Waste Code: 312
Waste Class: PATHOLOGICAL WASTES
Waste Char: P
Waste Charac Desc: PATHOLOGICAL
Count Manifests: 1
Sum Received Qty: 5

Gen District: 402
Gen District Office Name: OTTAWA DISTRICT OFFICE 402
Gen Region Code: 04
Gen Region Office Name: EASTERN REGION
NAICS Code: 913140
NAICS Desc:
Waste Code: 312
Waste Class: PATHOLOGICAL WASTES
Waste Char: P
Waste Charac Desc: PATHOLOGICAL
Count Manifests: 1
Sum Received Qty: 4

Gen District: 201
Gen District Office Name: HAMILTON DISTRICT OFFICE 201
Gen Region Code: 02
Gen Region Office Name: WEST-CENTRAL REGION
NAICS Code: 541940
NAICS Desc: VETERINARY SERVICES
Waste Code: 312
Waste Class: PATHOLOGICAL WASTES
Waste Char: P
Waste Charac Desc: PATHOLOGICAL
Count Manifests: 1
Sum Received Qty: 38

Gen District: 402
Gen District Office Name: OTTAWA DISTRICT OFFICE 402

Gen Region Code:	04
Gen Region Office Name:	EASTERN REGION
NAICS Code:	562210
NAICS Desc:	WASTE TREATMENT AND DISPOSAL
Waste Code:	312
Waste Class:	PATHOLOGICAL WASTES
Waste Char:	P
Waste Charac Desc:	PATHOLOGICAL
Count Manifests:	1
Sum Received Qty:	8

Gen District:	305
Gen District Office Name:	HALTON-PEEL DISTRICT OFFICE 305
Gen Region Code:	03
Gen Region Office Name:	CENTRAL REGION
NAICS Code:	621210
NAICS Desc:	OFFICES OF DENTISTS
Waste Code:	312
Waste Class:	PATHOLOGICAL WASTES
Waste Char:	P
Waste Charac Desc:	PATHOLOGICAL
Count Manifests:	2
Sum Received Qty:	27

Gen District:	402
Gen District Office Name:	OTTAWA DISTRICT OFFICE 402
Gen Region Code:	04
Gen Region Office Name:	EASTERN REGION
NAICS Code:	621390
NAICS Desc:	OFFICES OF ALL OTHER HEALTH PRACTITIONERS
Waste Code:	312
Waste Class:	PATHOLOGICAL WASTES
Waste Char:	P
Waste Charac Desc:	PATHOLOGICAL
Count Manifests:	34
Sum Received Qty:	261

Gen District:	401
Gen District Office Name:	KINGSTON DISTRICT OFFICE 401
Gen Region Code:	04
Gen Region Office Name:	EASTERN REGION
NAICS Code:	621210
NAICS Desc:	OFFICES OF DENTISTS
Waste Code:	148
Waste Class:	INORGANIC LABORATORY CHEMICALS
Waste Char:	C
Waste Charac Desc:	CORROSIVE
Count Manifests:	1
Sum Received Qty:	1

Gen District:	402
Gen District Office Name:	OTTAWA DISTRICT OFFICE 402
Gen Region Code:	04
Gen Region Office Name:	EASTERN REGION
NAICS Code:	621510
NAICS Desc:	MEDICAL AND DIAGNOSTIC LABORATORIES
Waste Code:	312
Waste Class:	PATHOLOGICAL WASTES
Waste Char:	P
Waste Charac Desc:	PATHOLOGICAL
Count Manifests:	360
Sum Received Qty:	85327

Gen District:	402
Gen District Office Name:	OTTAWA DISTRICT OFFICE 402
Gen Region Code:	04

Gen Region Office Name:	EASTERN REGION
NAICS Code:	541380
NAICS Desc:	TESTING LABORATORIES
Waste Code:	261
Waste Class:	PHARMACEUTICALS
Waste Char:	A
Waste Charac Desc:	ACUTELY HAZARDOUS WASTE CHEM.
Count Manifests:	2
Sum Received Qty:	288

Gen District:	403
Gen District Office Name:	CORNWALL AREA OFFICE 403
Gen Region Code:	04
Gen Region Office Name:	EASTERN REGION
NAICS Code:	622111
NAICS Desc:	GENERAL (EXCEPT PAEDIATRIC) HOSPITALS
Waste Code:	312
Waste Class:	PATHOLOGICAL WASTES
Waste Char:	P
Waste Charac Desc:	PATHOLOGICAL
Count Manifests:	52
Sum Received Qty:	11817

Gen District:	403
Gen District Office Name:	CORNWALL AREA OFFICE 403
Gen Region Code:	04
Gen Region Office Name:	EASTERN REGION
NAICS Code:	541940
NAICS Desc:	VETERINARY SERVICES
Waste Code:	261
Waste Class:	PHARMACEUTICALS
Waste Char:	A
Waste Charac Desc:	ACUTELY HAZARDOUS WASTE CHEM.
Count Manifests:	7
Sum Received Qty:	64

Gen District:	403
Gen District Office Name:	CORNWALL AREA OFFICE 403
Gen Region Code:	04
Gen Region Office Name:	EASTERN REGION
NAICS Code:	541990
NAICS Desc:	ALL OTHER PROFESSIONAL, SCIENTIFIC AND TECHNICAL SERVICES
Waste Code:	261
Waste Class:	PHARMACEUTICALS
Waste Char:	A
Waste Charac Desc:	ACUTELY HAZARDOUS WASTE CHEM.
Count Manifests:	3
Sum Received Qty:	67

Gen District:	402
Gen District Office Name:	OTTAWA DISTRICT OFFICE 402
Gen Region Code:	04
Gen Region Office Name:	EASTERN REGION
NAICS Code:	911230
NAICS Desc:	
Waste Code:	312
Waste Class:	PATHOLOGICAL WASTES
Waste Char:	P
Waste Charac Desc:	PATHOLOGICAL
Count Manifests:	10
Sum Received Qty:	1799

Gen District:	401
Gen District Office Name:	KINGSTON DISTRICT OFFICE 401
Gen Region Code:	04
Gen Region Office Name:	EASTERN REGION

NAICS Code:	911240
NAICS Desc:	
Waste Code:	312
Waste Class:	PATHOLOGICAL WASTES
Waste Char:	P
Waste Charac Desc:	PATHOLOGICAL
Count Manifests:	1
Sum Received Qty:	132

Gen District:	403
Gen District Office Name:	CORNWALL AREA OFFICE 403
Gen Region Code:	04
Gen Region Office Name:	EASTERN REGION
NAICS Code:	621110
NAICS Desc:	OFFICES OF PHYSICIANS
Waste Code:	261
Waste Class:	PHARMACEUTICALS
Waste Char:	A
Waste Charac Desc:	ACUTELY HAZARDOUS WASTE CHEM.
Count Manifests:	4
Sum Received Qty:	37

Gen District:	403
Gen District Office Name:	CORNWALL AREA OFFICE 403
Gen Region Code:	04
Gen Region Office Name:	EASTERN REGION
NAICS Code:	914110
NAICS Desc:	
Waste Code:	312
Waste Class:	PATHOLOGICAL WASTES
Waste Char:	P
Waste Charac Desc:	PATHOLOGICAL
Count Manifests:	4
Sum Received Qty:	86

Gen District:	403
Gen District Office Name:	CORNWALL AREA OFFICE 403
Gen Region Code:	04
Gen Region Office Name:	EASTERN REGION
NAICS Code:	621620
NAICS Desc:	
Waste Code:	312
Waste Class:	PATHOLOGICAL WASTES
Waste Char:	P
Waste Charac Desc:	PATHOLOGICAL
Count Manifests:	1
Sum Received Qty:	11

Gen District:	201
Gen District Office Name:	HAMILTON DISTRICT OFFICE 201
Gen Region Code:	02
Gen Region Office Name:	WEST-CENTRAL REGION
NAICS Code:	621494
NAICS Desc:	
Waste Code:	312
Waste Class:	PATHOLOGICAL WASTES
Waste Char:	P
Waste Charac Desc:	PATHOLOGICAL
Count Manifests:	1
Sum Received Qty:	12

Gen District:	402
Gen District Office Name:	OTTAWA DISTRICT OFFICE 402
Gen Region Code:	04
Gen Region Office Name:	EASTERN REGION
NAICS Code:	626210

NAICS Desc:
Waste Code: 312
Waste Class: PATHOLOGICAL WASTES
Waste Char: P
Waste Charac Desc: PATHOLOGICAL
Count Manifests: 1
Sum Received Qty: 47

Gen District: 401
Gen District Office Name: KINGSTON DISTRICT OFFICE 401
Gen Region Code: 04
Gen Region Office Name: EASTERN REGION
NAICS Code: 911220
NAICS Desc:
Waste Code: 312
Waste Class: PATHOLOGICAL WASTES
Waste Char: P
Waste Charac Desc: PATHOLOGICAL
Count Manifests: 3
Sum Received Qty: 125

Gen District: 402
Gen District Office Name: OTTAWA DISTRICT OFFICE 402
Gen Region Code: 04
Gen Region Office Name: EASTERN REGION
NAICS Code: 493190
NAICS Desc: OTHER WAREHOUSING AND STORAGE
Waste Code: 261
Waste Class: PHARMACEUTICALS
Waste Char: A
Waste Charac Desc: ACUTELY HAZARDOUS WASTE CHEM.
Count Manifests: 2
Sum Received Qty: 254

Gen District: 402
Gen District Office Name: OTTAWA DISTRICT OFFICE 402
Gen Region Code: 04
Gen Region Office Name: EASTERN REGION
NAICS Code: 541720
NAICS Desc: RESEARCH AND DEVELOPMENT IN THE SOCIAL SCIENCES AND HUMANITIES
Waste Code: 261
Waste Class: PHARMACEUTICALS
Waste Char: A
Waste Charac Desc: ACUTELY HAZARDOUS WASTE CHEM.
Count Manifests: 4
Sum Received Qty: 21

Gen District: 403
Gen District Office Name: CORNWALL AREA OFFICE 403
Gen Region Code: 04
Gen Region Office Name: EASTERN REGION
NAICS Code: 622111
NAICS Desc: GENERAL (EXCEPT PAEDIATRIC) HOSPITALS
Waste Code: 261
Waste Class: PHARMACEUTICALS
Waste Char: A
Waste Charac Desc: ACUTELY HAZARDOUS WASTE CHEM.
Count Manifests: 5
Sum Received Qty: 123

Gen District: 401
Gen District Office Name: KINGSTON DISTRICT OFFICE 401
Gen Region Code: 04
Gen Region Office Name: EASTERN REGION
NAICS Code: 325410
NAICS Desc: PHARMACEUTICAL AND MEDICINE MANUFACTURING

Waste Code:	312
Waste Class:	PATHOLOGICAL WASTES
Waste Char:	P
Waste Charac Desc:	PATHOLOGICAL
Count Manifests:	19
Sum Received Qty:	359
Gen District:	403
Gen District Office Name:	CORNWALL AREA OFFICE 403
Gen Region Code:	04
Gen Region Office Name:	EASTERN REGION
NAICS Code:	541940
NAICS Desc:	VETERINARY SERVICES
Waste Code:	261
Waste Class:	PHARMACEUTICALS
Waste Char:	B
Waste Charac Desc:	HAZARDOUS WASTE CHEMICAL
Count Manifests:	2
Sum Received Qty:	18
Gen District:	403
Gen District Office Name:	CORNWALL AREA OFFICE 403
Gen Region Code:	04
Gen Region Office Name:	EASTERN REGION
NAICS Code:	562110
NAICS Desc:	WASTE COLLECTION
Waste Code:	261
Waste Class:	PHARMACEUTICALS
Waste Char:	A
Waste Charac Desc:	ACUTELY HAZARDOUS WASTE CHEM.
Count Manifests:	1
Sum Received Qty:	102
Gen District:	402
Gen District Office Name:	OTTAWA DISTRICT OFFICE 402
Gen Region Code:	04
Gen Region Office Name:	EASTERN REGION
NAICS Code:	611310
NAICS Desc:	UNIVERSITIES
Waste Code:	261
Waste Class:	PHARMACEUTICALS
Waste Char:	A
Waste Charac Desc:	ACUTELY HAZARDOUS WASTE CHEM.
Count Manifests:	2
Sum Received Qty:	10
Gen District:	403
Gen District Office Name:	CORNWALL AREA OFFICE 403
Gen Region Code:	04
Gen Region Office Name:	EASTERN REGION
NAICS Code:	621390
NAICS Desc:	OFFICES OF ALL OTHER HEALTH PRACTITIONERS
Waste Code:	148
Waste Class:	INORGANIC LABORATORY CHEMICALS
Waste Char:	C
Waste Charac Desc:	CORROSIVE
Count Manifests:	1
Sum Received Qty:	0
Gen District:	401
Gen District Office Name:	KINGSTON DISTRICT OFFICE 401
Gen Region Code:	04
Gen Region Office Name:	EASTERN REGION
NAICS Code:	911220
NAICS Desc:	
Waste Code:	261

Waste Class: PHARMACEUTICALS
Waste Char: A
Waste Charac Desc: ACUTELY HAZARDOUS WASTE CHEM.
Count Manifests: 4
Sum Received Qty: 104

Gen District: 402
Gen District Office Name: OTTAWA DISTRICT OFFICE 402
Gen Region Code: 04
Gen Region Office Name: EASTERN REGION
NAICS Code: 339110
NAICS Desc: MEDICAL EQUIPMENT AND SUPPLIES MANUFACTURING
Waste Code: 312
Waste Class: PATHOLOGICAL WASTES
Waste Char: P
Waste Charac Desc: PATHOLOGICAL
Count Manifests: 37
Sum Received Qty: 7359

Gen District: 402
Gen District Office Name: OTTAWA DISTRICT OFFICE 402
Gen Region Code: 04
Gen Region Office Name: EASTERN REGION
NAICS Code: 442298
NAICS Desc: ALL OTHER HOME FURNISHINGS STORES
Waste Code: 312
Waste Class: PATHOLOGICAL WASTES
Waste Char: P
Waste Charac Desc: PATHOLOGICAL
Count Manifests: 3
Sum Received Qty: 22

Gen District: 402
Gen District Office Name: OTTAWA DISTRICT OFFICE 402
Gen Region Code: 04
Gen Region Office Name: EASTERN REGION
NAICS Code: 488190
NAICS Desc: OTHER SUPPORT ACTIVITIES FOR AIR TRANSPORTATION
Waste Code: 312
Waste Class: PATHOLOGICAL WASTES
Waste Char: P
Waste Charac Desc: PATHOLOGICAL
Count Manifests: 3
Sum Received Qty: 46

Gen District: 402
Gen District Office Name: OTTAWA DISTRICT OFFICE 402
Gen Region Code: 04
Gen Region Office Name: EASTERN REGION
NAICS Code: 621499
NAICS Desc: ALL OTHER OUT-PATIENT CARE CENTRES
Waste Code: 261
Waste Class: PHARMACEUTICALS
Waste Char: A
Waste Charac Desc: ACUTELY HAZARDOUS WASTE CHEM.
Count Manifests: 19
Sum Received Qty: 326

Gen District: 305
Gen District Office Name: HALTON-PEEL DISTRICT OFFICE 305
Gen Region Code: 03
Gen Region Office Name: CENTRAL REGION
NAICS Code: 622111
NAICS Desc: GENERAL (EXCEPT PAEDIATRIC) HOSPITALS
Waste Code: 261
Waste Class: PHARMACEUTICALS

Waste Char: A
Waste Charac Desc: ACUTELY HAZARDOUS WASTE CHEM.
Count Manifests: 3
Sum Received Qty: 198

Gen District: 402
Gen District Office Name: OTTAWA DISTRICT OFFICE 402
Gen Region Code: 04
Gen Region Office Name: EASTERN REGION
NAICS Code: 622111
NAICS Desc: GENERAL (EXCEPT PAEDIATRIC) HOSPITALS
Waste Code: 261
Waste Class: PHARMACEUTICALS
Waste Char: L
Waste Charac Desc: LIQUID INDUSTRIAL WASTE
Count Manifests: 1
Sum Received Qty: 21

Gen District: 402
Gen District Office Name: OTTAWA DISTRICT OFFICE 402
Gen Region Code: 04
Gen Region Office Name: EASTERN REGION
NAICS Code: 414510
NAICS Desc: PHARMACEUTICALS AND PHARMACY SUPPLIES WHOLESALER-DISTRIBUTORS
Waste Code: 312
Waste Class: PATHOLOGICAL WASTES
Waste Char: P
Waste Charac Desc: PATHOLOGICAL
Count Manifests: 39
Sum Received Qty: 3008

Gen District: 402
Gen District Office Name: OTTAWA DISTRICT OFFICE 402
Gen Region Code: 04
Gen Region Office Name: EASTERN REGION
NAICS Code: 446199
NAICS Desc: ALL OTHER HEALTH AND PERSONAL CARE STORES
Waste Code: 312
Waste Class: PATHOLOGICAL WASTES
Waste Char: P
Waste Charac Desc: PATHOLOGICAL
Count Manifests: 15
Sum Received Qty: 404

Gen District: 402
Gen District Office Name: OTTAWA DISTRICT OFFICE 402
Gen Region Code: 04
Gen Region Office Name: EASTERN REGION
NAICS Code: 514122
NAICS Desc: ARCHIVES
Waste Code: 312
Waste Class: PATHOLOGICAL WASTES
Waste Char: P
Waste Charac Desc: PATHOLOGICAL
Count Manifests: 80
Sum Received Qty: 53390

Gen District: 401
Gen District Office Name: KINGSTON DISTRICT OFFICE 401
Gen Region Code: 04
Gen Region Office Name: EASTERN REGION
NAICS Code: 325610
NAICS Desc: SOAP AND CLEANING COMPOUND MANUFACTURING
Waste Code: 261
Waste Class: PHARMACEUTICALS
Waste Char: A

Waste Charac Desc: ACUTELY HAZARDOUS WASTE CHEM.
Count Manifests: 1
Sum Received Qty: 5

Gen District: 402
Gen District Office Name: OTTAWA DISTRICT OFFICE 402
Gen Region Code: 04
Gen Region Office Name: EASTERN REGION
NAICS Code: 541710
NAICS Desc: RESEARCH AND DEVELOPMENT IN THE PHYSICAL, ENGINEERING AND LIFE SCIENCES
Waste Code: 312
Waste Class: PATHOLOGICAL WASTES
Waste Char: P
Waste Charac Desc: PATHOLOGICAL
Count Manifests: 41
Sum Received Qty: 3430

Gen District: 402
Gen District Office Name: OTTAWA DISTRICT OFFICE 402
Gen Region Code: 04
Gen Region Office Name: EASTERN REGION
NAICS Code: 541990
NAICS Desc: ALL OTHER PROFESSIONAL, SCIENTIFIC AND TECHNICAL SERVICES
Waste Code: 312
Waste Class: PATHOLOGICAL WASTES
Waste Char: P
Waste Charac Desc: PATHOLOGICAL
Count Manifests: 77
Sum Received Qty: 18471

Gen District: 403
Gen District Office Name: CORNWALL AREA OFFICE 403
Gen Region Code: 04
Gen Region Office Name: EASTERN REGION
NAICS Code: 621150
NAICS Desc:
Waste Code: 261
Waste Class: PHARMACEUTICALS
Waste Char: A
Waste Charac Desc: ACUTELY HAZARDOUS WASTE CHEM.
Count Manifests: 42
Sum Received Qty: 583

Gen District: 402
Gen District Office Name: OTTAWA DISTRICT OFFICE 402
Gen Region Code: 04
Gen Region Office Name: EASTERN REGION
NAICS Code: 541380
NAICS Desc: TESTING LABORATORIES
Waste Code: 312
Waste Class: PATHOLOGICAL WASTES
Waste Char: P
Waste Charac Desc: PATHOLOGICAL
Count Manifests: 36
Sum Received Qty: 741

Gen District: 402
Gen District Office Name: OTTAWA DISTRICT OFFICE 402
Gen Region Code: 04
Gen Region Office Name: EASTERN REGION
NAICS Code: 541940
NAICS Desc: VETERINARY SERVICES
Waste Code: 312
Waste Class: PATHOLOGICAL WASTES
Waste Char: P
Waste Charac Desc: PATHOLOGICAL

Count Manifests: 120
Sum Received Qty: 3238

Gen District: 203
Gen District Office Name: NIAGARA DISTRICT OFFICE 203
Gen Region Code: 02
Gen Region Office Name: WEST-CENTRAL REGION
NAICS Code: 562210
NAICS Desc: WASTE TREATMENT AND DISPOSAL
Waste Code: 312
Waste Class: PATHOLOGICAL WASTES
Waste Char: P
Waste Charac Desc: PATHOLOGICAL
Count Manifests: 1
Sum Received Qty: 22

Gen District: 402
Gen District Office Name: OTTAWA DISTRICT OFFICE 402
Gen Region Code: 04
Gen Region Office Name: EASTERN REGION
NAICS Code: 611310
NAICS Desc: UNIVERSITIES
Waste Code: 312
Waste Class: PATHOLOGICAL WASTES
Waste Char: P
Waste Charac Desc: PATHOLOGICAL
Count Manifests: 73
Sum Received Qty: 11079

Gen District: 401
Gen District Office Name: KINGSTON DISTRICT OFFICE 401
Gen Region Code: 04
Gen Region Office Name: EASTERN REGION
NAICS Code: 621494
NAICS Desc:
Waste Code: 261
Waste Class: PHARMACEUTICALS
Waste Char: A
Waste Charac Desc: ACUTELY HAZARDOUS WASTE CHEM.
Count Manifests: 22
Sum Received Qty: 859

Gen District: 402
Gen District Office Name: OTTAWA DISTRICT OFFICE 402
Gen Region Code: 04
Gen Region Office Name: EASTERN REGION
NAICS Code: 621494
NAICS Desc:
Waste Code: 261
Waste Class: PHARMACEUTICALS
Waste Char: P
Waste Charac Desc: PATHOLOGICAL
Count Manifests: 1
Sum Received Qty: 6

Gen District: 402
Gen District Office Name: OTTAWA DISTRICT OFFICE 402
Gen Region Code: 04
Gen Region Office Name: EASTERN REGION
NAICS Code: 913910
NAICS Desc:
Waste Code: 261
Waste Class: PHARMACEUTICALS
Waste Char: A
Waste Charac Desc: ACUTELY HAZARDOUS WASTE CHEM.
Count Manifests: 13

Sum Received Qty:	432
Gen District:	402
Gen District Office Name:	OTTAWA DISTRICT OFFICE 402
Gen Region Code:	04
Gen Region Office Name:	EASTERN REGION
NAICS Code:	611510
NAICS Desc:	TECHNICAL AND TRADE SCHOOLS
Waste Code:	264
Waste Class:	PHOTOPROCESSING WASTES
Waste Char:	T
Waste Charac Desc:	LEACHATE TOXIC
Count Manifests:	1
Sum Received Qty:	5
Gen District:	401
Gen District Office Name:	KINGSTON DISTRICT OFFICE 401
Gen Region Code:	04
Gen Region Office Name:	EASTERN REGION
NAICS Code:	541990
NAICS Desc:	ALL OTHER PROFESSIONAL, SCIENTIFIC AND TECHNICAL SERVICES
Waste Code:	312
Waste Class:	PATHOLOGICAL WASTES
Waste Char:	P
Waste Charac Desc:	PATHOLOGICAL
Count Manifests:	1
Sum Received Qty:	16
Gen District:	401
Gen District Office Name:	KINGSTON DISTRICT OFFICE 401
Gen Region Code:	04
Gen Region Office Name:	EASTERN REGION
NAICS Code:	611110
NAICS Desc:	ELEMENTARY AND SECONDARY SCHOOLS
Waste Code:	312
Waste Class:	PATHOLOGICAL WASTES
Waste Char:	P
Waste Charac Desc:	PATHOLOGICAL
Count Manifests:	22
Sum Received Qty:	18414
Gen District:	401
Gen District Office Name:	KINGSTON DISTRICT OFFICE 401
Gen Region Code:	04
Gen Region Office Name:	EASTERN REGION
NAICS Code:	541940
NAICS Desc:	VETERINARY SERVICES
Waste Code:	261
Waste Class:	PHARMACEUTICALS
Waste Char:	A
Waste Charac Desc:	ACUTELY HAZARDOUS WASTE CHEM.
Count Manifests:	4
Sum Received Qty:	47
Gen District:	401
Gen District Office Name:	KINGSTON DISTRICT OFFICE 401
Gen Region Code:	04
Gen Region Office Name:	EASTERN REGION
NAICS Code:	541940
NAICS Desc:	VETERINARY SERVICES
Waste Code:	261
Waste Class:	PHARMACEUTICALS
Waste Char:	B
Waste Charac Desc:	HAZARDOUS WASTE CHEMICAL
Count Manifests:	1
Sum Received Qty:	3

Gen District: 305
Gen District Office Name: HALTON-PEEL DISTRICT OFFICE 305
Gen Region Code: 03
Gen Region Office Name: CENTRAL REGION
NAICS Code: 621110
NAICS Desc: OFFICES OF PHYSICIANS
Waste Code: 312
Waste Class: PATHOLOGICAL WASTES
Waste Char: P
Waste Charac Desc: PATHOLOGICAL
Count Manifests: 1
Sum Received Qty: 9

Gen District: 401
Gen District Office Name: KINGSTON DISTRICT OFFICE 401
Gen Region Code: 04
Gen Region Office Name: EASTERN REGION
NAICS Code: 621110
NAICS Desc: OFFICES OF PHYSICIANS
Waste Code: 312
Waste Class: PATHOLOGICAL WASTES
Waste Char: P
Waste Charac Desc: PATHOLOGICAL
Count Manifests: 20
Sum Received Qty: 307

Gen District: 402
Gen District Office Name: OTTAWA DISTRICT OFFICE 402
Gen Region Code: 04
Gen Region Office Name: EASTERN REGION
NAICS Code: 621210
NAICS Desc: OFFICES OF DENTISTS
Waste Code: 312
Waste Class: PATHOLOGICAL WASTES
Waste Char: P
Waste Charac Desc: PATHOLOGICAL
Count Manifests: 87
Sum Received Qty: 1162

Gen District: 401
Gen District Office Name: KINGSTON DISTRICT OFFICE 401
Gen Region Code: 04
Gen Region Office Name: EASTERN REGION
NAICS Code: 111111
NAICS Desc:
Waste Code: 261
Waste Class: PHARMACEUTICALS
Waste Char: A
Waste Charac Desc: ACUTELY HAZARDOUS WASTE CHEM.
Count Manifests: 1
Sum Received Qty: 19

Gen District: 306
Gen District Office Name: YORK DURHAM DISTRICT OFFICE 306
Gen Region Code: 03
Gen Region Office Name: CENTRAL REGION
NAICS Code: 621110
NAICS Desc: OFFICES OF PHYSICIANS
Waste Code: 312
Waste Class: PATHOLOGICAL WASTES
Waste Char: P
Waste Charac Desc: PATHOLOGICAL
Count Manifests: 1
Sum Received Qty: 19

Gen District: 306
Gen District Office Name: YORK DURHAM DISTRICT OFFICE 306
Gen Region Code: 03
Gen Region Office Name: CENTRAL REGION
NAICS Code: 621390
NAICS Desc: OFFICES OF ALL OTHER HEALTH PRACTITIONERS
Waste Code: 312
Waste Class: PATHOLOGICAL WASTES
Waste Char: P
Waste Charac Desc: PATHOLOGICAL
Count Manifests: 1
Sum Received Qty: 4

Gen District: 403
Gen District Office Name: CORNWALL AREA OFFICE 403
Gen Region Code: 04
Gen Region Office Name: EASTERN REGION
NAICS Code: 621390
NAICS Desc: OFFICES OF ALL OTHER HEALTH PRACTITIONERS
Waste Code: 312
Waste Class: PATHOLOGICAL WASTES
Waste Char: P
Waste Charac Desc: PATHOLOGICAL
Count Manifests: 5
Sum Received Qty: 668

Gen District: 402
Gen District Office Name: OTTAWA DISTRICT OFFICE 402
Gen Region Code: 04
Gen Region Office Name: EASTERN REGION
NAICS Code: 621110
NAICS Desc: OFFICES OF PHYSICIANS
Waste Code: 261
Waste Class: PHARMACEUTICALS
Waste Char: A
Waste Charac Desc: ACUTELY HAZARDOUS WASTE CHEM.
Count Manifests: 26
Sum Received Qty: 200

Gen District: 403
Gen District Office Name: CORNWALL AREA OFFICE 403
Gen Region Code: 04
Gen Region Office Name: EASTERN REGION
NAICS Code: 621990
NAICS Desc: ALL OTHER AMBULATORY HEALTH CARE SERVICES
Waste Code: 312
Waste Class: PATHOLOGICAL WASTES
Waste Char: P
Waste Charac Desc: PATHOLOGICAL
Count Manifests: 93
Sum Received Qty: 30410

Gen District: 305
Gen District Office Name: HALTON-PEEL DISTRICT OFFICE 305
Gen Region Code: 03
Gen Region Office Name: CENTRAL REGION
NAICS Code: 622111
NAICS Desc: GENERAL (EXCEPT PAEDIATRIC) HOSPITALS
Waste Code: 312
Waste Class: PATHOLOGICAL WASTES
Waste Char: P
Waste Charac Desc: PATHOLOGICAL
Count Manifests: 3
Sum Received Qty: 2336

Gen District: 202

Gen District Office Name: GUELPH DISTRICT OFFICE 202
Gen Region Code: 02
Gen Region Office Name: WEST-CENTRAL REGION
NAICS Code: 621510
NAICS Desc: MEDICAL AND DIAGNOSTIC LABORATORIES
Waste Code: 312
Waste Class: PATHOLOGICAL WASTES
Waste Char: P
Waste Charac Desc: PATHOLOGICAL
Count Manifests: 2
Sum Received Qty: 16

Gen District: 401
Gen District Office Name: KINGSTON DISTRICT OFFICE 401
Gen Region Code: 04
Gen Region Office Name: EASTERN REGION
NAICS Code: 621510
NAICS Desc: MEDICAL AND DIAGNOSTIC LABORATORIES
Waste Code: 312
Waste Class: PATHOLOGICAL WASTES
Waste Char: P
Waste Charac Desc: PATHOLOGICAL
Count Manifests: 22
Sum Received Qty: 383

Gen District: 401
Gen District Office Name: KINGSTON DISTRICT OFFICE 401
Gen Region Code: 04
Gen Region Office Name: EASTERN REGION
NAICS Code: 621990
NAICS Desc: ALL OTHER AMBULATORY HEALTH CARE SERVICES
Waste Code: 312
Waste Class: PATHOLOGICAL WASTES
Waste Char: P
Waste Charac Desc: PATHOLOGICAL
Count Manifests: 11
Sum Received Qty: 629

Gen District: 401
Gen District Office Name: KINGSTON DISTRICT OFFICE 401
Gen Region Code: 04
Gen Region Office Name: EASTERN REGION
NAICS Code: 622111
NAICS Desc: GENERAL (EXCEPT PAEDIATRIC) HOSPITALS
Waste Code: 312
Waste Class: PATHOLOGICAL WASTES
Waste Char: P
Waste Charac Desc: PATHOLOGICAL
Count Manifests: 47
Sum Received Qty: 17228

Gen District: 402
Gen District Office Name: OTTAWA DISTRICT OFFICE 402
Gen Region Code: 04
Gen Region Office Name: EASTERN REGION
NAICS Code: 812910
NAICS Desc: PET CARE (EXCEPT VETERINARY) SERVICES
Waste Code: 312
Waste Class: PATHOLOGICAL WASTES
Waste Char: P
Waste Charac Desc: PATHOLOGICAL
Count Manifests: 1
Sum Received Qty: 4

Gen District: 402
Gen District Office Name: OTTAWA DISTRICT OFFICE 402

Gen Region Code: 04
Gen Region Office Name: EASTERN REGION
NAICS Code: 812210
NAICS Desc:
Waste Code: 312
Waste Class: PATHOLOGICAL WASTES
Waste Char: P
Waste Charac Desc: PATHOLOGICAL
Count Manifests: 105
Sum Received Qty: 1675

Gen District: 402
Gen District Office Name: OTTAWA DISTRICT OFFICE 402
Gen Region Code: 04
Gen Region Office Name: EASTERN REGION
NAICS Code: 623999
NAICS Desc:
Waste Code: 312
Waste Class: PATHOLOGICAL WASTES
Waste Char: P
Waste Charac Desc: PATHOLOGICAL
Count Manifests: 1
Sum Received Qty: 11

Gen District: 402
Gen District Office Name: OTTAWA DISTRICT OFFICE 402
Gen Region Code: 04
Gen Region Office Name: EASTERN REGION
NAICS Code: 812190
NAICS Desc:
Waste Code: 312
Waste Class: PATHOLOGICAL WASTES
Waste Char: P
Waste Charac Desc: PATHOLOGICAL
Count Manifests: 1
Sum Received Qty: 7

Gen District: 403
Gen District Office Name: CORNWALL AREA OFFICE 403
Gen Region Code: 04
Gen Region Office Name: EASTERN REGION
NAICS Code: 812210
NAICS Desc:
Waste Code: 312
Waste Class: PATHOLOGICAL WASTES
Waste Char: P
Waste Charac Desc: PATHOLOGICAL
Count Manifests: 3
Sum Received Qty: 13

Gen District: 402
Gen District Office Name: OTTAWA DISTRICT OFFICE 402
Gen Region Code: 04
Gen Region Office Name: EASTERN REGION
NAICS Code: 621912
NAICS Desc:
Waste Code: 312
Waste Class: PATHOLOGICAL WASTES
Waste Char: P
Waste Charac Desc: PATHOLOGICAL
Count Manifests: 6
Sum Received Qty: 40

Gen District: 401
Gen District Office Name: KINGSTON DISTRICT OFFICE 401
Gen Region Code: 04

Gen Region Office Name: EASTERN REGION
NAICS Code: 111111
NAICS Desc:
Waste Code: 312
Waste Class: PATHOLOGICAL WASTES
Waste Char: P
Waste Charac Desc: PATHOLOGICAL
Count Manifests: 1
Sum Received Qty: 15

Gen District: 203
Gen District Office Name: NIAGARA DISTRICT OFFICE 203
Gen Region Code: 02
Gen Region Office Name: WEST-CENTRAL REGION
NAICS Code: 621911
NAICS Desc:
Waste Code: 312
Waste Class: PATHOLOGICAL WASTES
Waste Char: P
Waste Charac Desc: PATHOLOGICAL
Count Manifests: 2
Sum Received Qty: 60

Gen District: 402
Gen District Office Name: OTTAWA DISTRICT OFFICE 402
Gen Region Code: 04
Gen Region Office Name: EASTERN REGION
NAICS Code: 562991
NAICS Desc:
Waste Code: 312
Waste Class: PATHOLOGICAL WASTES
Waste Char: P
Waste Charac Desc: PATHOLOGICAL
Count Manifests: 1
Sum Received Qty: 320

Gen District: 402
Gen District Office Name: OTTAWA DISTRICT OFFICE 402
Gen Region Code: 04
Gen Region Office Name: EASTERN REGION
NAICS Code: 622111
NAICS Desc: GENERAL (EXCEPT PAEDIATRIC) HOSPITALS
Waste Code: 261
Waste Class: PHARMACEUTICALS
Waste Char: A
Waste Charac Desc: ACUTELY HAZARDOUS WASTE CHEM.
Count Manifests: 529
Sum Received Qty: 32487

Gen District: 401
Gen District Office Name: KINGSTON DISTRICT OFFICE 401
Gen Region Code: 04
Gen Region Office Name: EASTERN REGION
NAICS Code: 623110
NAICS Desc:
Waste Code: 312
Waste Class: PATHOLOGICAL WASTES
Waste Char: P
Waste Charac Desc: PATHOLOGICAL
Count Manifests: 4
Sum Received Qty: 81

Gen District: 403
Gen District Office Name: CORNWALL AREA OFFICE 403
Gen Region Code: 04
Gen Region Office Name: EASTERN REGION

NAICS Code:	621610
NAICS Desc:	
Waste Code:	312
Waste Class:	PATHOLOGICAL WASTES
Waste Char:	P
Waste Charac Desc:	PATHOLOGICAL
Count Manifests:	6
Sum Received Qty:	114
Gen District:	402
Gen District Office Name:	OTTAWA DISTRICT OFFICE 402
Gen Region Code:	04
Gen Region Office Name:	EASTERN REGION
NAICS Code:	446110
NAICS Desc:	
Waste Code:	261
Waste Class:	PHARMACEUTICALS
Waste Char:	A
Waste Charac Desc:	ACUTELY HAZARDOUS WASTE CHEM.
Count Manifests:	9
Sum Received Qty:	156
Gen District:	403
Gen District Office Name:	CORNWALL AREA OFFICE 403
Gen Region Code:	04
Gen Region Office Name:	EASTERN REGION
NAICS Code:	621494
NAICS Desc:	
Waste Code:	261
Waste Class:	PHARMACEUTICALS
Waste Char:	A
Waste Charac Desc:	ACUTELY HAZARDOUS WASTE CHEM.
Count Manifests:	43
Sum Received Qty:	718
Gen District:	402
Gen District Office Name:	OTTAWA DISTRICT OFFICE 402
Gen Region Code:	04
Gen Region Office Name:	EASTERN REGION
NAICS Code:	621912
NAICS Desc:	
Waste Code:	261
Waste Class:	PHARMACEUTICALS
Waste Char:	A
Waste Charac Desc:	ACUTELY HAZARDOUS WASTE CHEM.
Count Manifests:	1
Sum Received Qty:	15
Gen District:	301
Gen District Office Name:	TORONTO DISTRICT OFFICE 301
Gen Region Code:	03
Gen Region Office Name:	CENTRAL REGION
NAICS Code:	325410
NAICS Desc:	PHARMACEUTICAL AND MEDICINE MANUFACTURING
Waste Code:	312
Waste Class:	PATHOLOGICAL WASTES
Waste Char:	P
Waste Charac Desc:	PATHOLOGICAL
Count Manifests:	1
Sum Received Qty:	1446
Gen District:	402
Gen District Office Name:	OTTAWA DISTRICT OFFICE 402
Gen Region Code:	04
Gen Region Office Name:	EASTERN REGION
NAICS Code:	332999

NAICS Desc:	ALL OTHER MISCELLANEOUS FABRICATED METAL PRODUCT MANUFACTURING
Waste Code:	312
Waste Class:	PATHOLOGICAL WASTES
Waste Char:	P
Waste Charac Desc:	PATHOLOGICAL
Count Manifests:	1
Sum Received Qty:	2
Gen District:	402
Gen District Office Name:	OTTAWA DISTRICT OFFICE 402
Gen Region Code:	04
Gen Region Office Name:	EASTERN REGION
NAICS Code:	611510
NAICS Desc:	TECHNICAL AND TRADE SCHOOLS
Waste Code:	264
Waste Class:	PHOTOPROCESSING WASTES
Waste Char:	L
Waste Charac Desc:	LIQUID INDUSTRIAL WASTE
Count Manifests:	1
Sum Received Qty:	10
Gen District:	402
Gen District Office Name:	OTTAWA DISTRICT OFFICE 402
Gen Region Code:	04
Gen Region Office Name:	EASTERN REGION
NAICS Code:	339990
NAICS Desc:	ALL OTHER MISCELLANEOUS MANUFACTURING
Waste Code:	312
Waste Class:	PATHOLOGICAL WASTES
Waste Char:	P
Waste Charac Desc:	PATHOLOGICAL
Count Manifests:	1
Sum Received Qty:	3
Gen District:	301
Gen District Office Name:	TORONTO DISTRICT OFFICE 301
Gen Region Code:	03
Gen Region Office Name:	CENTRAL REGION
NAICS Code:	419120
NAICS Desc:	PETROLEUM PRODUCT AGENTS AND BROKERS, WHOLESALE TRADE AGENTS AND BROKERS
Waste Code:	312
Waste Class:	PATHOLOGICAL WASTES
Waste Char:	P
Waste Charac Desc:	PATHOLOGICAL
Count Manifests:	1
Sum Received Qty:	5
Gen District:	402
Gen District Office Name:	OTTAWA DISTRICT OFFICE 402
Gen Region Code:	04
Gen Region Office Name:	EASTERN REGION
NAICS Code:	491110
NAICS Desc:	POSTAL SERVICE
Waste Code:	312
Waste Class:	PATHOLOGICAL WASTES
Waste Char:	P
Waste Charac Desc:	PATHOLOGICAL
Count Manifests:	2
Sum Received Qty:	89
Gen District:	201
Gen District Office Name:	HAMILTON DISTRICT OFFICE 201
Gen Region Code:	02
Gen Region Office Name:	WEST-CENTRAL REGION
NAICS Code:	621510
NAICS Desc:	MEDICAL AND DIAGNOSTIC LABORATORIES

Waste Code: 312
Waste Class: PATHOLOGICAL WASTES
Waste Char: P
Waste Charac Desc: PATHOLOGICAL
Count Manifests: 1
Sum Received Qty: 11

Gen District: 402
Gen District Office Name: OTTAWA DISTRICT OFFICE 402
Gen Region Code: 04
Gen Region Office Name: EASTERN REGION
NAICS Code: 414510
NAICS Desc: PHARMACEUTICALS AND PHARMACY SUPPLIES WHOLESALER-DISTRIBUTORS
Waste Code: 261
Waste Class: PHARMACEUTICALS
Waste Char: A
Waste Charac Desc: ACUTELY HAZARDOUS WASTE CHEM.
Count Manifests: 34
Sum Received Qty: 1549

Gen District: 402
Gen District Office Name: OTTAWA DISTRICT OFFICE 402
Gen Region Code: 04
Gen Region Office Name: EASTERN REGION
NAICS Code: 493190
NAICS Desc: OTHER WAREHOUSING AND STORAGE
Waste Code: 312
Waste Class: PATHOLOGICAL WASTES
Waste Char: P
Waste Charac Desc: PATHOLOGICAL
Count Manifests: 4
Sum Received Qty: 1544

Gen District: 401
Gen District Office Name: KINGSTON DISTRICT OFFICE 401
Gen Region Code: 04
Gen Region Office Name: EASTERN REGION
NAICS Code: 541380
NAICS Desc: TESTING LABORATORIES
Waste Code: 312
Waste Class: PATHOLOGICAL WASTES
Waste Char: P
Waste Charac Desc: PATHOLOGICAL
Count Manifests: 4
Sum Received Qty: 96

Gen District: 402
Gen District Office Name: OTTAWA DISTRICT OFFICE 402
Gen Region Code: 04
Gen Region Office Name: EASTERN REGION
NAICS Code: 541720
NAICS Desc: RESEARCH AND DEVELOPMENT IN THE SOCIAL SCIENCES AND HUMANITIES
Waste Code: 312
Waste Class: PATHOLOGICAL WASTES
Waste Char: P
Waste Charac Desc: PATHOLOGICAL
Count Manifests: 5
Sum Received Qty: 56

Gen District: 401
Gen District Office Name: KINGSTON DISTRICT OFFICE 401
Gen Region Code: 04
Gen Region Office Name: EASTERN REGION
NAICS Code: 541920
NAICS Desc: PHOTOGRAPHIC SERVICES
Waste Code: 312

Waste Class: PATHOLOGICAL WASTES
Waste Char: P
Waste Charac Desc: PATHOLOGICAL
Count Manifests: 1
Sum Received Qty: 8

Gen District: 403
Gen District Office Name: CORNWALL AREA OFFICE 403
Gen Region Code: 04
Gen Region Office Name: EASTERN REGION
NAICS Code: 541940
NAICS Desc: VETERINARY SERVICES
Waste Code: 312
Waste Class: PATHOLOGICAL WASTES
Waste Char: P
Waste Charac Desc: PATHOLOGICAL
Count Manifests: 12
Sum Received Qty: 212

Gen District: 403
Gen District Office Name: CORNWALL AREA OFFICE 403
Gen Region Code: 04
Gen Region Office Name: EASTERN REGION
NAICS Code: 621510
NAICS Desc: MEDICAL AND DIAGNOSTIC LABORATORIES
Waste Code: 312
Waste Class: PATHOLOGICAL WASTES
Waste Char: P
Waste Charac Desc: PATHOLOGICAL
Count Manifests: 40
Sum Received Qty: 440

Gen District: 504
Gen District Office Name: NORTH BAY AREA OFFIC0 504
Gen Region Code: 06
Gen Region Office Name: NORTHERN REGION
NAICS Code: 621510
NAICS Desc: MEDICAL AND DIAGNOSTIC LABORATORIES
Waste Code: 312
Waste Class: PATHOLOGICAL WASTES
Waste Char: P
Waste Charac Desc: PATHOLOGICAL
Count Manifests: 7
Sum Received Qty: 39

Gen District: 402
Gen District Office Name: OTTAWA DISTRICT OFFICE 402
Gen Region Code: 04
Gen Region Office Name: EASTERN REGION
NAICS Code: 621990
NAICS Desc: ALL OTHER AMBULATORY HEALTH CARE SERVICES
Waste Code: 312
Waste Class: PATHOLOGICAL WASTES
Waste Char: P
Waste Charac Desc: PATHOLOGICAL
Count Manifests: 133
Sum Received Qty: 10814

Gen District: 301
Gen District Office Name: TORONTO DISTRICT OFFICE 301
Gen Region Code: 03
Gen Region Office Name: CENTRAL REGION
NAICS Code: 622111
NAICS Desc: GENERAL (EXCEPT PAEDIATRIC) HOSPITALS
Waste Code: 312
Waste Class: PATHOLOGICAL WASTES

Waste Char: P
Waste Charac Desc: PATHOLOGICAL
Count Manifests: 5
Sum Received Qty: 1001

Gen District: 306
Gen District Office Name: YORK DURHAM DISTRICT OFFICE 306
Gen Region Code: 03
Gen Region Office Name: CENTRAL REGION
NAICS Code: 622111
NAICS Desc: GENERAL (EXCEPT PAEDIATRIC) HOSPITALS
Waste Code: 312
Waste Class: PATHOLOGICAL WASTES
Waste Char: P
Waste Charac Desc: PATHOLOGICAL
Count Manifests: 2
Sum Received Qty: 671

Gen District: 402
Gen District Office Name: OTTAWA DISTRICT OFFICE 402
Gen Region Code: 04
Gen Region Office Name: EASTERN REGION
NAICS Code: 913910
NAICS Desc:
Waste Code: 312
Waste Class: PATHOLOGICAL WASTES
Waste Char: P
Waste Charac Desc: PATHOLOGICAL
Count Manifests: 29
Sum Received Qty: 7184

Gen District: 402
Gen District Office Name: OTTAWA DISTRICT OFFICE 402
Gen Region Code: 04
Gen Region Office Name: EASTERN REGION
NAICS Code: 623110
NAICS Desc:
Waste Code: 312
Waste Class: PATHOLOGICAL WASTES
Waste Char: P
Waste Charac Desc: PATHOLOGICAL
Count Manifests: 9
Sum Received Qty: 266

Gen District: 403
Gen District Office Name: CORNWALL AREA OFFICE 403
Gen Region Code: 04
Gen Region Office Name: EASTERN REGION
NAICS Code: 623110
NAICS Desc:
Waste Code: 312
Waste Class: PATHOLOGICAL WASTES
Waste Char: P
Waste Charac Desc: PATHOLOGICAL
Count Manifests: 9
Sum Received Qty: 199

Gen District: 402
Gen District Office Name: OTTAWA DISTRICT OFFICE 402
Gen Region Code: 04
Gen Region Office Name: EASTERN REGION
NAICS Code: 541940
NAICS Desc: VETERINARY SERVICES
Waste Code: 261
Waste Class: PHARMACEUTICALS
Waste Char: A

Waste Charac Desc: ACUTELY HAZARDOUS WASTE CHEM.
Count Manifests: 32
Sum Received Qty: 293

Gen District: 402
Gen District Office Name: OTTAWA DISTRICT OFFICE 402
Gen Region Code: 04
Gen Region Office Name: EASTERN REGION
NAICS Code: 541990
NAICS Desc: ALL OTHER PROFESSIONAL, SCIENTIFIC AND TECHNICAL SERVICES
Waste Code: 261
Waste Class: PHARMACEUTICALS
Waste Char: A
Waste Charac Desc: ACUTELY HAZARDOUS WASTE CHEM.
Count Manifests: 12
Sum Received Qty: 357

Gen District: 101
Gen District Office Name: LONDON DISTRICT OFFICE 101
Gen Region Code: 01
Gen Region Office Name: SOUTHWESTERN REGION
NAICS Code: 541990
NAICS Desc: ALL OTHER PROFESSIONAL, SCIENTIFIC AND TECHNICAL SERVICES
Waste Code: 312
Waste Class: PATHOLOGICAL WASTES
Waste Char: P
Waste Charac Desc: PATHOLOGICAL
Count Manifests: 1
Sum Received Qty: 289

Gen District: 202
Gen District Office Name: GUELPH DISTRICT OFFICE 202
Gen Region Code: 02
Gen Region Office Name: WEST-CENTRAL REGION
NAICS Code: 623999
NAICS Desc:
Waste Code: 312
Waste Class: PATHOLOGICAL WASTES
Waste Char: P
Waste Charac Desc: PATHOLOGICAL
Count Manifests: 2
Sum Received Qty: 98

2015 Receiver Waste Information Details

Waste Code: 242
Waste Class Name: HALOGENATED PESTICIDES

Waste Code: 145
Waste Class Name: PAINT/PIGMENT/COATING RESIDUES

Waste Code: 261
Waste Class Name: PHARMACEUTICALS

Waste Code: 212
Waste Class Name: ALIPHATIC SOLVENTS

Waste Code: 221
Waste Class Name: LIGHT FUELS

Waste Code: 263
Waste Class Name: ORGANIC LABORATORY CHEMICALS

Waste Code: 312

Waste Class Name: PATHOLOGICAL WASTES

Waste Code: 269
Waste Class Name: NON-HALOGENATED PESTICIDES

Waste Code: 146
Waste Class Name: OTHER SPECIFIED INORGANICS

Waste Code: 148
Waste Class Name: INORGANIC LABORATORY CHEMICALS

Waste Code: 112
Waste Class Name: ACID WASTE - HEAVY METALS

Waste Code: 232
Waste Class Name: POLYMERIC RESINS

Waste Code: 211
Waste Class Name: AROMATIC SOLVENTS

Waste Code: 231
Waste Class Name: LATEX WASTES

Waste Code: 113
Waste Class Name: ACID WASTE - OTHER METALS

Waste Code: 331
Waste Class Name: WASTE COMPRESSED GASES

Waste Code: 233
Waste Class Name: OTHER POLYMERIC WASTES

Waste Code: 122
Waste Class Name: ALKALINE WASTES - OTHER METALS

Waste Code: 251
Waste Class Name: OIL SKIMMINGS & SLUDGES

Waste Code: 114
Waste Class Name: OTHER INORGANIC ACID WASTES

Waste Code: 262
Waste Class Name: DETERGENTS/SOAPS

Waste Code: 121
Waste Class Name: ALKALINE WASTES - HEAVY METALS

Waste Code: 264
Waste Class Name: PHOTOPROCESSING WASTES

Waste Code: 252
Waste Class Name: WASTE OILS & LUBRICANTS

Waste Code: 253
Waste Class Name: EMULSIFIED OILS

Waste Code: 213
Waste Class Name: PETROLEUM DISTILLATES

Waste Code: 241
Waste Class Name: HALOGENATED SOLVENTS

2015 Receiver Manifest Details

Gen District: 402

Gen District Office Name: OTTAWA DISTRICT OFFICE 402
Gen Region Code: 04
Gen Region Office Name: EASTERN REGION
NAICS Code: 621210
NAICS Desc: OFFICES OF DENTISTS
Waste Code: 148
Waste Class: INORGANIC LABORATORY CHEMICALS
Waste Char: B
Waste Charac Desc: HAZARDOUS WASTE CHEMICAL
Count Manifests: 1
Sum Received Qty: 6.4

Gen District: 101
Gen District Office Name: LONDON DISTRICT OFFICE 101
Gen Region Code: 01
Gen Region Office Name: SOUTHWESTERN REGION
NAICS Code: 325410
NAICS Desc: PHARMACEUTICAL AND MEDICINE MANUFACTURING
Waste Code: 261
Waste Class: PHARMACEUTICALS
Waste Char: A
Waste Charac Desc: ACUTELY HAZARDOUS WASTE CHEM.
Count Manifests: 1
Sum Received Qty: 142.5

Gen District: 305
Gen District Office Name: HALTON-PEEL DISTRICT OFFICE 305
Gen Region Code: 03
Gen Region Office Name: CENTRAL REGION
NAICS Code: 325410
NAICS Desc: PHARMACEUTICAL AND MEDICINE MANUFACTURING
Waste Code: 312
Waste Class: PATHOLOGICAL WASTES
Waste Char: P
Waste Charac Desc: PATHOLOGICAL
Count Manifests: 2
Sum Received Qty: 170.6

Gen District: 402
Gen District Office Name: OTTAWA DISTRICT OFFICE 402
Gen Region Code: 04
Gen Region Office Name: EASTERN REGION
NAICS Code: 541720
NAICS Desc: RESEARCH AND DEVELOPMENT IN THE SOCIAL SCIENCES AND HUMANITIES
Waste Code: 261
Waste Class: PHARMACEUTICALS
Waste Char: A
Waste Charac Desc: ACUTELY HAZARDOUS WASTE CHEM.
Count Manifests: 1
Sum Received Qty: 1.7

Gen District: 401
Gen District Office Name: KINGSTON DISTRICT OFFICE 401
Gen Region Code: 04
Gen Region Office Name: EASTERN REGION
NAICS Code: 622210
NAICS Desc: PSYCHIATRIC AND SUBSTANCE ABUSE HOSPITALS
Waste Code: 312
Waste Class: PATHOLOGICAL WASTES
Waste Char: P
Waste Charac Desc: PATHOLOGICAL
Count Manifests: 2
Sum Received Qty: 149.04

Gen District: 402
Gen District Office Name: OTTAWA DISTRICT OFFICE 402

Gen Region Code: 04
Gen Region Office Name: EASTERN REGION
NAICS Code: 622310
NAICS Desc: SPECIALTY (EXCEPT PSYCHIATRIC AND SUBSTANCE ABUSE) HOSPITALS
Waste Code: 312
Waste Class: PATHOLOGICAL WASTES
Waste Char: P
Waste Charac Desc: PATHOLOGICAL
Count Manifests: 6
Sum Received Qty: 407.28

Gen District: 402
Gen District Office Name: OTTAWA DISTRICT OFFICE 402
Gen Region Code: 04
Gen Region Office Name: EASTERN REGION
NAICS Code: 514122
NAICS Desc: ARCHIVES
Waste Code: 261
Waste Class: PHARMACEUTICALS
Waste Char: A
Waste Charac Desc: ACUTELY HAZARDOUS WASTE CHEM.
Count Manifests: 13
Sum Received Qty: 528.78

Gen District: 402
Gen District Office Name: OTTAWA DISTRICT OFFICE 402
Gen Region Code: 04
Gen Region Office Name: EASTERN REGION
NAICS Code: 622112
NAICS Desc:
Waste Code: 312
Waste Class: PATHOLOGICAL WASTES
Waste Char: P
Waste Charac Desc: PATHOLOGICAL
Count Manifests: 14
Sum Received Qty: 7941.18

Gen District: 401
Gen District Office Name: KINGSTON DISTRICT OFFICE 401
Gen Region Code: 04
Gen Region Office Name: EASTERN REGION
NAICS Code: 621911
NAICS Desc:
Waste Code: 312
Waste Class: PATHOLOGICAL WASTES
Waste Char: P
Waste Charac Desc: PATHOLOGICAL
Count Manifests: 2
Sum Received Qty: 98.7

Gen District: 305
Gen District Office Name: HALTON-PEEL DISTRICT OFFICE 305
Gen Region Code: 03
Gen Region Office Name: CENTRAL REGION
NAICS Code: 621990
NAICS Desc: ALL OTHER AMBULATORY HEALTH CARE SERVICES
Waste Code: 261
Waste Class: PHARMACEUTICALS
Waste Char: A
Waste Charac Desc: ACUTELY HAZARDOUS WASTE CHEM.
Count Manifests: 1
Sum Received Qty: 29

Gen District: 401
Gen District Office Name: KINGSTON DISTRICT OFFICE 401
Gen Region Code: 04

Gen Region Office Name:	EASTERN REGION
NAICS Code:	622111
NAICS Desc:	GENERAL (EXCEPT PAEDIATRIC) HOSPITALS
Waste Code:	261
Waste Class:	PHARMACEUTICALS
Waste Char:	A
Waste Charac Desc:	ACUTELY HAZARDOUS WASTE CHEM.
Count Manifests:	2
Sum Received Qty:	66

Gen District:	402
Gen District Office Name:	OTTAWA DISTRICT OFFICE 402
Gen Region Code:	04
Gen Region Office Name:	EASTERN REGION
NAICS Code:	561722
NAICS Desc:	JANITORIAL SERVICES (EXCEPT WINDOW CLEANING)
Waste Code:	312
Waste Class:	PATHOLOGICAL WASTES
Waste Char:	P
Waste Charac Desc:	PATHOLOGICAL
Count Manifests:	1
Sum Received Qty:	145.7

Gen District:	402
Gen District Office Name:	OTTAWA DISTRICT OFFICE 402
Gen Region Code:	04
Gen Region Office Name:	EASTERN REGION
NAICS Code:	621110
NAICS Desc:	OFFICES OF PHYSICIANS
Waste Code:	261
Waste Class:	PHARMACEUTICALS
Waste Char:	A
Waste Charac Desc:	ACUTELY HAZARDOUS WASTE CHEM.
Count Manifests:	5
Sum Received Qty:	44.2

Gen District:	402
Gen District Office Name:	OTTAWA DISTRICT OFFICE 402
Gen Region Code:	04
Gen Region Office Name:	EASTERN REGION
NAICS Code:	621210
NAICS Desc:	OFFICES OF DENTISTS
Waste Code:	261
Waste Class:	PHARMACEUTICALS
Waste Char:	A
Waste Charac Desc:	ACUTELY HAZARDOUS WASTE CHEM.
Count Manifests:	1
Sum Received Qty:	19.28

Gen District:	402
Gen District Office Name:	OTTAWA DISTRICT OFFICE 402
Gen Region Code:	04
Gen Region Office Name:	EASTERN REGION
NAICS Code:	611210
NAICS Desc:	
Waste Code:	312
Waste Class:	PATHOLOGICAL WASTES
Waste Char:	P
Waste Charac Desc:	PATHOLOGICAL
Count Manifests:	1
Sum Received Qty:	51.8

Gen District:	502
Gen District Office Name:	TIMMINS DISTRICT OFFICE 502
Gen Region Code:	06
Gen Region Office Name:	NORTHERN REGION

NAICS Code:	913120
NAICS Desc:	
Waste Code:	312
Waste Class:	PATHOLOGICAL WASTES
Waste Char:	P
Waste Charac Desc:	PATHOLOGICAL
Count Manifests:	1
Sum Received Qty:	9.8
Gen District:	403
Gen District Office Name:	CORNWALL AREA OFFICE 403
Gen Region Code:	04
Gen Region Office Name:	EASTERN REGION
NAICS Code:	446110
NAICS Desc:	
Waste Code:	261
Waste Class:	PHARMACEUTICALS
Waste Char:	A
Waste Charac Desc:	ACUTELY HAZARDOUS WASTE CHEM.
Count Manifests:	15
Sum Received Qty:	322.38
Gen District:	402
Gen District Office Name:	OTTAWA DISTRICT OFFICE 402
Gen Region Code:	04
Gen Region Office Name:	EASTERN REGION
NAICS Code:	611310
NAICS Desc:	UNIVERSITIES
Waste Code:	312
Waste Class:	PATHOLOGICAL WASTES
Waste Char:	P
Waste Charac Desc:	PATHOLOGICAL
Count Manifests:	17
Sum Received Qty:	2161.78
Gen District:	401
Gen District Office Name:	KINGSTON DISTRICT OFFICE 401
Gen Region Code:	04
Gen Region Office Name:	EASTERN REGION
NAICS Code:	621110
NAICS Desc:	OFFICES OF PHYSICIANS
Waste Code:	312
Waste Class:	PATHOLOGICAL WASTES
Waste Char:	P
Waste Charac Desc:	PATHOLOGICAL
Count Manifests:	3
Sum Received Qty:	87.94
Gen District:	402
Gen District Office Name:	OTTAWA DISTRICT OFFICE 402
Gen Region Code:	04
Gen Region Office Name:	EASTERN REGION
NAICS Code:	622111
NAICS Desc:	GENERAL (EXCEPT PAEDIATRIC) HOSPITALS
Waste Code:	261
Waste Class:	PHARMACEUTICALS
Waste Char:	A
Waste Charac Desc:	ACUTELY HAZARDOUS WASTE CHEM.
Count Manifests:	122
Sum Received Qty:	7232.04
Gen District:	402
Gen District Office Name:	OTTAWA DISTRICT OFFICE 402
Gen Region Code:	04
Gen Region Office Name:	EASTERN REGION
NAICS Code:	622111

NAICS Desc: GENERAL (EXCEPT PAEDIATRIC) HOSPITALS
Waste Code: 261
Waste Class: PHARMACEUTICALS
Waste Char: B
Waste Charac Desc: HAZARDOUS WASTE CHEMICAL
Count Manifests: 16
Sum Received Qty: 263.68

Gen District: 402
Gen District Office Name: OTTAWA DISTRICT OFFICE 402
Gen Region Code: 04
Gen Region Office Name: EASTERN REGION
NAICS Code: 446110
NAICS Desc:
Waste Code: 261
Waste Class: PHARMACEUTICALS
Waste Char: A
Waste Charac Desc: ACUTELY HAZARDOUS WASTE CHEM.
Count Manifests: 4
Sum Received Qty: 80.02

Gen District: 401
Gen District Office Name: KINGSTON DISTRICT OFFICE 401
Gen Region Code: 04
Gen Region Office Name: EASTERN REGION
NAICS Code: 621494
NAICS Desc:
Waste Code: 312
Waste Class: PATHOLOGICAL WASTES
Waste Char: P
Waste Charac Desc: PATHOLOGICAL
Count Manifests: 1
Sum Received Qty: 319.66

Gen District: 401
Gen District Office Name: KINGSTON DISTRICT OFFICE 401
Gen Region Code: 04
Gen Region Office Name: EASTERN REGION
NAICS Code: 621494
NAICS Desc:
Waste Code: 261
Waste Class: PHARMACEUTICALS
Waste Char: A
Waste Charac Desc: ACUTELY HAZARDOUS WASTE CHEM.
Count Manifests: 1
Sum Received Qty: 27.94

Gen District: 306
Gen District Office Name: YORK DURHAM DISTRICT OFFICE 306
Gen Region Code: 03
Gen Region Office Name: CENTRAL REGION
NAICS Code: 621210
NAICS Desc: OFFICES OF DENTISTS
Waste Code: 312
Waste Class: PATHOLOGICAL WASTES
Waste Char: P
Waste Charac Desc: PATHOLOGICAL
Count Manifests: 1
Sum Received Qty: 10.8

Gen District: 403
Gen District Office Name: CORNWALL AREA OFFICE 403
Gen Region Code: 04
Gen Region Office Name: EASTERN REGION
NAICS Code: 914110
NAICS Desc:

Waste Code: 261
Waste Class: PHARMACEUTICALS
Waste Char: A
Waste Charac Desc: ACUTELY HAZARDOUS WASTE CHEM.
Count Manifests: 1
Sum Received Qty: 46

Gen District: 403
Gen District Office Name: CORNWALL AREA OFFICE 403
Gen Region Code: 04
Gen Region Office Name: EASTERN REGION
NAICS Code: 621990
NAICS Desc: ALL OTHER AMBULATORY HEALTH CARE SERVICES
Waste Code: 312
Waste Class: PATHOLOGICAL WASTES
Waste Char: P
Waste Charac Desc: PATHOLOGICAL
Count Manifests: 47
Sum Received Qty: 10675.32

Gen District: 305
Gen District Office Name: HALTON-PEEL DISTRICT OFFICE 305
Gen Region Code: 03
Gen Region Office Name: CENTRAL REGION
NAICS Code: 622111
NAICS Desc: GENERAL (EXCEPT PAEDIATRIC) HOSPITALS
Waste Code: 312
Waste Class: PATHOLOGICAL WASTES
Waste Char: P
Waste Charac Desc: PATHOLOGICAL
Count Manifests: 3
Sum Received Qty: 343.3

Gen District: 402
Gen District Office Name: OTTAWA DISTRICT OFFICE 402
Gen Region Code: 04
Gen Region Office Name: EASTERN REGION
NAICS Code: 622111
NAICS Desc: GENERAL (EXCEPT PAEDIATRIC) HOSPITALS
Waste Code: 312
Waste Class: PATHOLOGICAL WASTES
Waste Char: P
Waste Charac Desc: PATHOLOGICAL
Count Manifests: 234
Sum Received Qty: 88339.63

Gen District: 403
Gen District Office Name: CORNWALL AREA OFFICE 403
Gen Region Code: 04
Gen Region Office Name: EASTERN REGION
NAICS Code: 446110
NAICS Desc:
Waste Code: 312
Waste Class: PATHOLOGICAL WASTES
Waste Char: P
Waste Charac Desc: PATHOLOGICAL
Count Manifests: 15
Sum Received Qty: 280.98

Gen District: 402
Gen District Office Name: OTTAWA DISTRICT OFFICE 402
Gen Region Code: 04
Gen Region Office Name: EASTERN REGION
NAICS Code: 812210
NAICS Desc:
Waste Code: 312

Waste Class: PATHOLOGICAL WASTES
Waste Char: P
Waste Charac Desc: PATHOLOGICAL
Count Manifests: 17
Sum Received Qty: 315.26

Gen District: 402
Gen District Office Name: OTTAWA DISTRICT OFFICE 402
Gen Region Code: 04
Gen Region Office Name: EASTERN REGION
NAICS Code: 622112
NAICS Desc:
Waste Code: 261
Waste Class: PHARMACEUTICALS
Waste Char: B
Waste Charac Desc: HAZARDOUS WASTE CHEMICAL
Count Manifests: 14
Sum Received Qty: 2008.14

Gen District: 402
Gen District Office Name: OTTAWA DISTRICT OFFICE 402
Gen Region Code: 04
Gen Region Office Name: EASTERN REGION
NAICS Code: 621912
NAICS Desc:
Waste Code: 312
Waste Class: PATHOLOGICAL WASTES
Waste Char: P
Waste Charac Desc: PATHOLOGICAL
Count Manifests: 2
Sum Received Qty: 38.1

Gen District: 403
Gen District Office Name: CORNWALL AREA OFFICE 403
Gen Region Code: 04
Gen Region Office Name: EASTERN REGION
NAICS Code: 621911
NAICS Desc:
Waste Code: 312
Waste Class: PATHOLOGICAL WASTES
Waste Char: P
Waste Charac Desc: PATHOLOGICAL
Count Manifests: 3
Sum Received Qty: 111.58

Gen District: 403
Gen District Office Name: CORNWALL AREA OFFICE 403
Gen Region Code: 04
Gen Region Office Name: EASTERN REGION
NAICS Code: 621494
NAICS Desc:
Waste Code: 312
Waste Class: PATHOLOGICAL WASTES
Waste Char: P
Waste Charac Desc: PATHOLOGICAL
Count Manifests: 24
Sum Received Qty: 6322.85

Gen District: 402
Gen District Office Name: OTTAWA DISTRICT OFFICE 402
Gen Region Code: 04
Gen Region Office Name: EASTERN REGION
NAICS Code: 623110
NAICS Desc:
Waste Code: 312
Waste Class: PATHOLOGICAL WASTES

Waste Char: P
Waste Charac Desc: PATHOLOGICAL
Count Manifests: 3
Sum Received Qty: 105.74

Gen District: 403
Gen District Office Name: CORNWALL AREA OFFICE 403
Gen Region Code: 04
Gen Region Office Name: EASTERN REGION
NAICS Code: 325410
NAICS Desc: PHARMACEUTICAL AND MEDICINE MANUFACTURING
Waste Code: 312
Waste Class: PATHOLOGICAL WASTES
Waste Char: P
Waste Charac Desc: PATHOLOGICAL
Count Manifests: 1
Sum Received Qty: 6.4

Gen District: 403
Gen District Office Name: CORNWALL AREA OFFICE 403
Gen Region Code: 04
Gen Region Office Name: EASTERN REGION
NAICS Code: 541940
NAICS Desc: VETERINARY SERVICES
Waste Code: 312
Waste Class: PATHOLOGICAL WASTES
Waste Char: P
Waste Charac Desc: PATHOLOGICAL
Count Manifests: 6
Sum Received Qty: 122.48

Gen District: 401
Gen District Office Name: KINGSTON DISTRICT OFFICE 401
Gen Region Code: 04
Gen Region Office Name: EASTERN REGION
NAICS Code: 621610
NAICS Desc:
Waste Code: 312
Waste Class: PATHOLOGICAL WASTES
Waste Char: P
Waste Charac Desc: PATHOLOGICAL
Count Manifests: 1
Sum Received Qty: 40.4

Gen District: 101
Gen District Office Name: LONDON DISTRICT OFFICE 101
Gen Region Code: 01
Gen Region Office Name: SOUTHWESTERN REGION
NAICS Code: 339110
NAICS Desc: MEDICAL EQUIPMENT AND SUPPLIES MANUFACTURING
Waste Code: 312
Waste Class: PATHOLOGICAL WASTES
Waste Char: P
Waste Charac Desc: PATHOLOGICAL
Count Manifests: 1
Sum Received Qty: 86

Gen District: 402
Gen District Office Name: OTTAWA DISTRICT OFFICE 402
Gen Region Code: 04
Gen Region Office Name: EASTERN REGION
NAICS Code: 414510
NAICS Desc: PHARMACEUTICALS AND PHARMACY SUPPLIES WHOLESALER-DISTRIBUTORS
Waste Code: 312
Waste Class: PATHOLOGICAL WASTES
Waste Char: P

Waste Charac Desc: PATHOLOGICAL
Count Manifests: 5
Sum Received Qty: 298.56

Gen District: 402
Gen District Office Name: OTTAWA DISTRICT OFFICE 402
Gen Region Code: 04
Gen Region Office Name: EASTERN REGION
NAICS Code: 611690
NAICS Desc: ALL OTHER SCHOOLS AND INSTRUCTION
Waste Code: 312
Waste Class: PATHOLOGICAL WASTES
Waste Char: P
Waste Charac Desc: PATHOLOGICAL
Count Manifests: 1
Sum Received Qty: 22.5

Gen District: 103
Gen District Office Name: SARNIA DISTRICT OFFICE 103
Gen Region Code: 01
Gen Region Office Name: SOUTHWESTERN REGION
NAICS Code: 621110
NAICS Desc: OFFICES OF PHYSICIANS
Waste Code: 312
Waste Class: PATHOLOGICAL WASTES
Waste Char: P
Waste Charac Desc: PATHOLOGICAL
Count Manifests: 1
Sum Received Qty: 59.4

Gen District: 403
Gen District Office Name: CORNWALL AREA OFFICE 403
Gen Region Code: 04
Gen Region Office Name: EASTERN REGION
NAICS Code: 621110
NAICS Desc: OFFICES OF PHYSICIANS
Waste Code: 312
Waste Class: PATHOLOGICAL WASTES
Waste Char: P
Waste Charac Desc: PATHOLOGICAL
Count Manifests: 15
Sum Received Qty: 246.84

Gen District: 402
Gen District Office Name: OTTAWA DISTRICT OFFICE 402
Gen Region Code: 04
Gen Region Office Name: EASTERN REGION
NAICS Code: 621210
NAICS Desc: OFFICES OF DENTISTS
Waste Code: 312
Waste Class: PATHOLOGICAL WASTES
Waste Char: C
Waste Charac Desc: CORROSIVE
Count Manifests: 1
Sum Received Qty: 5.58

Gen District: 402
Gen District Office Name: OTTAWA DISTRICT OFFICE 402
Gen Region Code: 04
Gen Region Office Name: EASTERN REGION
NAICS Code: 621210
NAICS Desc: OFFICES OF DENTISTS
Waste Code: 312
Waste Class: PATHOLOGICAL WASTES
Waste Char: P
Waste Charac Desc: PATHOLOGICAL

Count Manifests: 33
Sum Received Qty: 373.26

Gen District: 402
Gen District Office Name: OTTAWA DISTRICT OFFICE 402
Gen Region Code: 04
Gen Region Office Name: EASTERN REGION
NAICS Code: 325410
NAICS Desc: PHARMACEUTICAL AND MEDICINE MANUFACTURING
Waste Code: 261
Waste Class: PHARMACEUTICALS
Waste Char: A
Waste Charac Desc: ACUTELY HAZARDOUS WASTE CHEM.
Count Manifests: 1
Sum Received Qty: 6

Gen District: 301
Gen District Office Name: TORONTO DISTRICT OFFICE 301
Gen Region Code: 03
Gen Region Office Name: CENTRAL REGION
NAICS Code: 621510
NAICS Desc: MEDICAL AND DIAGNOSTIC LABORATORIES
Waste Code: 312
Waste Class: PATHOLOGICAL WASTES
Waste Char: P
Waste Charac Desc: PATHOLOGICAL
Count Manifests: 2
Sum Received Qty: 153.2

Gen District: 401
Gen District Office Name: KINGSTON DISTRICT OFFICE 401
Gen Region Code: 04
Gen Region Office Name: EASTERN REGION
NAICS Code: 541940
NAICS Desc: VETERINARY SERVICES
Waste Code: 312
Waste Class: PATHOLOGICAL WASTES
Waste Char: P
Waste Charac Desc: PATHOLOGICAL
Count Manifests: 3
Sum Received Qty: 143.76

Gen District: 403
Gen District Office Name: CORNWALL AREA OFFICE 403
Gen Region Code: 04
Gen Region Office Name: EASTERN REGION
NAICS Code: 562110
NAICS Desc: WASTE COLLECTION
Waste Code: 312
Waste Class: PATHOLOGICAL WASTES
Waste Char: P
Waste Charac Desc: PATHOLOGICAL
Count Manifests: 2
Sum Received Qty: 5.82

Gen District: 402
Gen District Office Name: OTTAWA DISTRICT OFFICE 402
Gen Region Code: 04
Gen Region Office Name: EASTERN REGION
NAICS Code: 621210
NAICS Desc: OFFICES OF DENTISTS
Waste Code: 264
Waste Class: PHOTOPROCESSING WASTES
Waste Char: T
Waste Charac Desc: LEACHATE TOXIC
Count Manifests: 4

Sum Received Qty: 75

Gen District: 403
Gen District Office Name: CORNWALL AREA OFFICE 403
Gen Region Code: 04
Gen Region Office Name: EASTERN REGION
NAICS Code: 621510
NAICS Desc: MEDICAL AND DIAGNOSTIC LABORATORIES
Waste Code: 312
Waste Class: PATHOLOGICAL WASTES
Waste Char: P
Waste Charac Desc: PATHOLOGICAL
Count Manifests: 5
Sum Received Qty: 38.9

Gen District: 401
Gen District Office Name: KINGSTON DISTRICT OFFICE 401
Gen Region Code: 04
Gen Region Office Name: EASTERN REGION
NAICS Code: 621990
NAICS Desc: ALL OTHER AMBULATORY HEALTH CARE SERVICES
Waste Code: 312
Waste Class: PATHOLOGICAL WASTES
Waste Char: P
Waste Charac Desc: PATHOLOGICAL
Count Manifests: 2
Sum Received Qty: 1744.51

Gen District: 402
Gen District Office Name: OTTAWA DISTRICT OFFICE 402
Gen Region Code: 04
Gen Region Office Name: EASTERN REGION
NAICS Code: 913130
NAICS Desc:
Waste Code: 312
Waste Class: PATHOLOGICAL WASTES
Waste Char: P
Waste Charac Desc: PATHOLOGICAL
Count Manifests: 1
Sum Received Qty: 96.02

Gen District: 402
Gen District Office Name: OTTAWA DISTRICT OFFICE 402
Gen Region Code: 04
Gen Region Office Name: EASTERN REGION
NAICS Code: 621210
NAICS Desc: OFFICES OF DENTISTS
Waste Code: 148
Waste Class: INORGANIC LABORATORY CHEMICALS
Waste Char: C
Waste Charac Desc: CORROSIVE
Count Manifests: 1
Sum Received Qty: 5

Gen District: 402
Gen District Office Name: OTTAWA DISTRICT OFFICE 402
Gen Region Code: 04
Gen Region Office Name: EASTERN REGION
NAICS Code: 621510
NAICS Desc: MEDICAL AND DIAGNOSTIC LABORATORIES
Waste Code: 148
Waste Class: INORGANIC LABORATORY CHEMICALS
Waste Char: C
Waste Charac Desc: CORROSIVE
Count Manifests: 1
Sum Received Qty: 211.1

Gen District: 401
Gen District Office Name: KINGSTON DISTRICT OFFICE 401
Gen Region Code: 04
Gen Region Office Name: EASTERN REGION
NAICS Code: 541940
NAICS Desc: VETERINARY SERVICES
Waste Code: 261
Waste Class: PHARMACEUTICALS
Waste Char: A
Waste Charac Desc: ACUTELY HAZARDOUS WASTE CHEM.
Count Manifests: 1
Sum Received Qty: 95.5

Gen District: 402
Gen District Office Name: OTTAWA DISTRICT OFFICE 402
Gen Region Code: 04
Gen Region Office Name: EASTERN REGION
NAICS Code: 611310
NAICS Desc: UNIVERSITIES
Waste Code: 261
Waste Class: PHARMACEUTICALS
Waste Char: A
Waste Charac Desc: ACUTELY HAZARDOUS WASTE CHEM.
Count Manifests: 1
Sum Received Qty: 7.5

Gen District: 402
Gen District Office Name: OTTAWA DISTRICT OFFICE 402
Gen Region Code: 04
Gen Region Office Name: EASTERN REGION
NAICS Code: 111999
NAICS Desc: ALL OTHER MISCELLANEOUS CROP FARMING
Waste Code: 312
Waste Class: PATHOLOGICAL WASTES
Waste Char: P
Waste Charac Desc: PATHOLOGICAL
Count Manifests: 4
Sum Received Qty: 13.4

Gen District: 401
Gen District Office Name: KINGSTON DISTRICT OFFICE 401
Gen Region Code: 04
Gen Region Office Name: EASTERN REGION
NAICS Code: 325410
NAICS Desc: PHARMACEUTICAL AND MEDICINE MANUFACTURING
Waste Code: 312
Waste Class: PATHOLOGICAL WASTES
Waste Char: P
Waste Charac Desc: PATHOLOGICAL
Count Manifests: 1
Sum Received Qty: 28.4

Gen District: 402
Gen District Office Name: OTTAWA DISTRICT OFFICE 402
Gen Region Code: 04
Gen Region Office Name: EASTERN REGION
NAICS Code: 327910
NAICS Desc: ABRASIVE PRODUCT MANUFACTURING
Waste Code: 312
Waste Class: PATHOLOGICAL WASTES
Waste Char: P
Waste Charac Desc: PATHOLOGICAL
Count Manifests: 2
Sum Received Qty: 3.7

Gen District: 402
Gen District Office Name: OTTAWA DISTRICT OFFICE 402
Gen Region Code: 04
Gen Region Office Name: EASTERN REGION
NAICS Code: 493190
NAICS Desc: OTHER WAREHOUSING AND STORAGE
Waste Code: 261
Waste Class: PHARMACEUTICALS
Waste Char: A
Waste Charac Desc: ACUTELY HAZARDOUS WASTE CHEM.
Count Manifests: 2
Sum Received Qty: 167

Gen District: 401
Gen District Office Name: KINGSTON DISTRICT OFFICE 401
Gen Region Code: 04
Gen Region Office Name: EASTERN REGION
NAICS Code: 446199
NAICS Desc: ALL OTHER HEALTH AND PERSONAL CARE STORES
Waste Code: 312
Waste Class: PATHOLOGICAL WASTES
Waste Char: P
Waste Charac Desc: PATHOLOGICAL
Count Manifests: 1
Sum Received Qty: 87.1

Gen District: 402
Gen District Office Name: OTTAWA DISTRICT OFFICE 402
Gen Region Code: 04
Gen Region Office Name: EASTERN REGION
NAICS Code: 446199
NAICS Desc: ALL OTHER HEALTH AND PERSONAL CARE STORES
Waste Code: 312
Waste Class: PATHOLOGICAL WASTES
Waste Char: P
Waste Charac Desc: PATHOLOGICAL
Count Manifests: 1
Sum Received Qty: 36.2

Gen District: 402
Gen District Office Name: OTTAWA DISTRICT OFFICE 402
Gen Region Code: 04
Gen Region Office Name: EASTERN REGION
NAICS Code: 493190
NAICS Desc: OTHER WAREHOUSING AND STORAGE
Waste Code: 312
Waste Class: PATHOLOGICAL WASTES
Waste Char: P
Waste Charac Desc: PATHOLOGICAL
Count Manifests: 4
Sum Received Qty: 1026.66

Gen District: 402
Gen District Office Name: OTTAWA DISTRICT OFFICE 402
Gen Region Code: 04
Gen Region Office Name: EASTERN REGION
NAICS Code: 514122
NAICS Desc: ARCHIVES
Waste Code: 312
Waste Class: PATHOLOGICAL WASTES
Waste Char: P
Waste Charac Desc: PATHOLOGICAL
Count Manifests: 17
Sum Received Qty: 10298.94

Gen District: 301

Gen District Office Name: TORONTO DISTRICT OFFICE 301
Gen Region Code: 03
Gen Region Office Name: CENTRAL REGION
NAICS Code: 541380
NAICS Desc: TESTING LABORATORIES
Waste Code: 312
Waste Class: PATHOLOGICAL WASTES
Waste Char: P
Waste Charac Desc: PATHOLOGICAL
Count Manifests: 1
Sum Received Qty: 28.4

Gen District: 402
Gen District Office Name: OTTAWA DISTRICT OFFICE 402
Gen Region Code: 04
Gen Region Office Name: EASTERN REGION
NAICS Code: 541720
NAICS Desc: RESEARCH AND DEVELOPMENT IN THE SOCIAL SCIENCES AND HUMANITIES
Waste Code: 312
Waste Class: PATHOLOGICAL WASTES
Waste Char: P
Waste Charac Desc: PATHOLOGICAL
Count Manifests: 1
Sum Received Qty: 17.8

Gen District: 305
Gen District Office Name: HALTON-PEEL DISTRICT OFFICE 305
Gen Region Code: 03
Gen Region Office Name: CENTRAL REGION
NAICS Code: 541940
NAICS Desc: VETERINARY SERVICES
Waste Code: 312
Waste Class: PATHOLOGICAL WASTES
Waste Char: P
Waste Charac Desc: PATHOLOGICAL
Count Manifests: 1
Sum Received Qty: 19

Gen District: 101
Gen District Office Name: LONDON DISTRICT OFFICE 101
Gen Region Code: 01
Gen Region Office Name: SOUTHWESTERN REGION
NAICS Code: 325410
NAICS Desc: PHARMACEUTICAL AND MEDICINE MANUFACTURING
Waste Code: 312
Waste Class: PATHOLOGICAL WASTES
Waste Char: P
Waste Charac Desc: PATHOLOGICAL
Count Manifests: 1
Sum Received Qty: 18.28

Gen District: 401
Gen District Office Name: KINGSTON DISTRICT OFFICE 401
Gen Region Code: 04
Gen Region Office Name: EASTERN REGION
NAICS Code: 621110
NAICS Desc: OFFICES OF PHYSICIANS
Waste Code: 261
Waste Class: PHARMACEUTICALS
Waste Char: A
Waste Charac Desc: ACUTELY HAZARDOUS WASTE CHEM.
Count Manifests: 1
Sum Received Qty: 14.3

Gen District: 402
Gen District Office Name: OTTAWA DISTRICT OFFICE 402

Gen Region Code: 04
Gen Region Office Name: EASTERN REGION
NAICS Code: 339110
NAICS Desc: MEDICAL EQUIPMENT AND SUPPLIES MANUFACTURING
Waste Code: 312
Waste Class: PATHOLOGICAL WASTES
Waste Char: P
Waste Charac Desc: PATHOLOGICAL
Count Manifests: 6
Sum Received Qty: 1054.22

Gen District: 402
Gen District Office Name: OTTAWA DISTRICT OFFICE 402
Gen Region Code: 04
Gen Region Office Name: EASTERN REGION
NAICS Code: 621390
NAICS Desc: OFFICES OF ALL OTHER HEALTH PRACTITIONERS
Waste Code: 261
Waste Class: PHARMACEUTICALS
Waste Char: A
Waste Charac Desc: ACUTELY HAZARDOUS WASTE CHEM.
Count Manifests: 1
Sum Received Qty: 4.8

Gen District: 403
Gen District Office Name: CORNWALL AREA OFFICE 403
Gen Region Code: 04
Gen Region Office Name: EASTERN REGION
NAICS Code: 621990
NAICS Desc: ALL OTHER AMBULATORY HEALTH CARE SERVICES
Waste Code: 261
Waste Class: PHARMACEUTICALS
Waste Char: A
Waste Charac Desc: ACUTELY HAZARDOUS WASTE CHEM.
Count Manifests: 7
Sum Received Qty: 96.04

Gen District: 104
Gen District Office Name: OWEN SOUND AREA OFFICE 104
Gen Region Code: 01
Gen Region Office Name: SOUTHWESTERN REGION
NAICS Code: 622111
NAICS Desc: GENERAL (EXCEPT PAEDIATRIC) HOSPITALS
Waste Code: 261
Waste Class: PHARMACEUTICALS
Waste Char: A
Waste Charac Desc: ACUTELY HAZARDOUS WASTE CHEM.
Count Manifests: 1
Sum Received Qty: 9.7

Gen District: 403
Gen District Office Name: CORNWALL AREA OFFICE 403
Gen Region Code: 04
Gen Region Office Name: EASTERN REGION
NAICS Code: 622111
NAICS Desc: GENERAL (EXCEPT PAEDIATRIC) HOSPITALS
Waste Code: 261
Waste Class: PHARMACEUTICALS
Waste Char: A
Waste Charac Desc: ACUTELY HAZARDOUS WASTE CHEM.
Count Manifests: 4
Sum Received Qty: 83.46

Gen District: 401
Gen District Office Name: KINGSTON DISTRICT OFFICE 401
Gen Region Code: 04

Gen Region Office Name: EASTERN REGION
NAICS Code: 611110
NAICS Desc: ELEMENTARY AND SECONDARY SCHOOLS
Waste Code: 312
Waste Class: PATHOLOGICAL WASTES
Waste Char: P
Waste Charac Desc: PATHOLOGICAL
Count Manifests: 1
Sum Received Qty: 1452.8

Gen District: 403
Gen District Office Name: CORNWALL AREA OFFICE 403
Gen Region Code: 04
Gen Region Office Name: EASTERN REGION
NAICS Code: 611690
NAICS Desc: ALL OTHER SCHOOLS AND INSTRUCTION
Waste Code: 312
Waste Class: PATHOLOGICAL WASTES
Waste Char: P
Waste Charac Desc: PATHOLOGICAL
Count Manifests: 2
Sum Received Qty: 57.04

Gen District: 403
Gen District Office Name: CORNWALL AREA OFFICE 403
Gen Region Code: 04
Gen Region Office Name: EASTERN REGION
NAICS Code: 541940
NAICS Desc: VETERINARY SERVICES
Waste Code: 261
Waste Class: PHARMACEUTICALS
Waste Char: A
Waste Charac Desc: ACUTELY HAZARDOUS WASTE CHEM.
Count Manifests: 1
Sum Received Qty: 4.38

Gen District: 402
Gen District Office Name: OTTAWA DISTRICT OFFICE 402
Gen Region Code: 04
Gen Region Office Name: EASTERN REGION
NAICS Code: 621494
NAICS Desc:
Waste Code: 261
Waste Class: PHARMACEUTICALS
Waste Char: A
Waste Charac Desc: ACUTELY HAZARDOUS WASTE CHEM.
Count Manifests: 4
Sum Received Qty: 43.36

Gen District: 403
Gen District Office Name: CORNWALL AREA OFFICE 403
Gen Region Code: 04
Gen Region Office Name: EASTERN REGION
NAICS Code: 621390
NAICS Desc: OFFICES OF ALL OTHER HEALTH PRACTITIONERS
Waste Code: 312
Waste Class: PATHOLOGICAL WASTES
Waste Char: P
Waste Charac Desc: PATHOLOGICAL
Count Manifests: 1
Sum Received Qty: 215.56

Gen District: 402
Gen District Office Name: OTTAWA DISTRICT OFFICE 402
Gen Region Code: 04
Gen Region Office Name: EASTERN REGION

NAICS Code:	541990
NAICS Desc:	ALL OTHER PROFESSIONAL, SCIENTIFIC AND TECHNICAL SERVICES
Waste Code:	261
Waste Class:	PHARMACEUTICALS
Waste Char:	A
Waste Charac Desc:	ACUTELY HAZARDOUS WASTE CHEM.
Count Manifests:	16
Sum Received Qty:	880.26
Gen District:	101
Gen District Office Name:	LONDON DISTRICT OFFICE 101
Gen Region Code:	01
Gen Region Office Name:	SOUTHWESTERN REGION
NAICS Code:	621110
NAICS Desc:	OFFICES OF PHYSICIANS
Waste Code:	312
Waste Class:	PATHOLOGICAL WASTES
Waste Char:	P
Waste Charac Desc:	PATHOLOGICAL
Count Manifests:	1
Sum Received Qty:	6.98
Gen District:	402
Gen District Office Name:	OTTAWA DISTRICT OFFICE 402
Gen Region Code:	04
Gen Region Office Name:	EASTERN REGION
NAICS Code:	623110
NAICS Desc:	
Waste Code:	261
Waste Class:	PHARMACEUTICALS
Waste Char:	A
Waste Charac Desc:	ACUTELY HAZARDOUS WASTE CHEM.
Count Manifests:	2
Sum Received Qty:	19.84
Gen District:	403
Gen District Office Name:	CORNWALL AREA OFFICE 403
Gen Region Code:	04
Gen Region Office Name:	EASTERN REGION
NAICS Code:	623110
NAICS Desc:	
Waste Code:	261
Waste Class:	PHARMACEUTICALS
Waste Char:	A
Waste Charac Desc:	ACUTELY HAZARDOUS WASTE CHEM.
Count Manifests:	8
Sum Received Qty:	112.84
Gen District:	402
Gen District Office Name:	OTTAWA DISTRICT OFFICE 402
Gen Region Code:	04
Gen Region Office Name:	EASTERN REGION
NAICS Code:	621610
NAICS Desc:	
Waste Code:	261
Waste Class:	PHARMACEUTICALS
Waste Char:	A
Waste Charac Desc:	ACUTELY HAZARDOUS WASTE CHEM.
Count Manifests:	5
Sum Received Qty:	147.1
Gen District:	306
Gen District Office Name:	YORK DURHAM DISTRICT OFFICE 306
Gen Region Code:	03
Gen Region Office Name:	CENTRAL REGION
NAICS Code:	621510

NAICS Desc: MEDICAL AND DIAGNOSTIC LABORATORIES
Waste Code: 312
Waste Class: PATHOLOGICAL WASTES
Waste Char: P
Waste Charac Desc: PATHOLOGICAL
Count Manifests: 1
Sum Received Qty: 12.9

Gen District: 402
Gen District Office Name: OTTAWA DISTRICT OFFICE 402
Gen Region Code: 04
Gen Region Office Name: EASTERN REGION
NAICS Code: 621990
NAICS Desc: ALL OTHER AMBULATORY HEALTH CARE SERVICES
Waste Code: 312
Waste Class: PATHOLOGICAL WASTES
Waste Char: P
Waste Charac Desc: PATHOLOGICAL
Count Manifests: 33
Sum Received Qty: 2418.64

Gen District: 402
Gen District Office Name: OTTAWA DISTRICT OFFICE 402
Gen Region Code: 04
Gen Region Office Name: EASTERN REGION
NAICS Code: 621510
NAICS Desc: MEDICAL AND DIAGNOSTIC LABORATORIES
Waste Code: 261
Waste Class: PHARMACEUTICALS
Waste Char: A
Waste Charac Desc: ACUTELY HAZARDOUS WASTE CHEM.
Count Manifests: 1
Sum Received Qty: 13

Gen District: 306
Gen District Office Name: YORK DURHAM DISTRICT OFFICE 306
Gen Region Code: 03
Gen Region Office Name: CENTRAL REGION
NAICS Code: 621110
NAICS Desc: OFFICES OF PHYSICIANS
Waste Code: 312
Waste Class: PATHOLOGICAL WASTES
Waste Char: P
Waste Charac Desc: PATHOLOGICAL
Count Manifests: 2
Sum Received Qty: 61.31

Gen District: 101
Gen District Office Name: LONDON DISTRICT OFFICE 101
Gen Region Code: 01
Gen Region Office Name: SOUTHWESTERN REGION
NAICS Code: 621210
NAICS Desc: OFFICES OF DENTISTS
Waste Code: 312
Waste Class: PATHOLOGICAL WASTES
Waste Char: P
Waste Charac Desc: PATHOLOGICAL
Count Manifests: 1
Sum Received Qty: 13.7

Gen District: 402
Gen District Office Name: OTTAWA DISTRICT OFFICE 402
Gen Region Code: 04
Gen Region Office Name: EASTERN REGION
NAICS Code: 621990
NAICS Desc: ALL OTHER AMBULATORY HEALTH CARE SERVICES

Waste Code: 261
Waste Class: PHARMACEUTICALS
Waste Char: A
Waste Charac Desc: ACUTELY HAZARDOUS WASTE CHEM.
Count Manifests: 5
Sum Received Qty: 115.8

Gen District: 402
Gen District Office Name: OTTAWA DISTRICT OFFICE 402
Gen Region Code: 04
Gen Region Office Name: EASTERN REGION
NAICS Code: 812910
NAICS Desc: PET CARE (EXCEPT VETERINARY) SERVICES
Waste Code: 261
Waste Class: PHARMACEUTICALS
Waste Char: A
Waste Charac Desc: ACUTELY HAZARDOUS WASTE CHEM.
Count Manifests: 1
Sum Received Qty: 5.5

Gen District: 402
Gen District Office Name: OTTAWA DISTRICT OFFICE 402
Gen Region Code: 04
Gen Region Office Name: EASTERN REGION
NAICS Code: 621210
NAICS Desc: OFFICES OF DENTISTS
Waste Code: 264
Waste Class: PHOTOPROCESSING WASTES
Waste Char: L
Waste Charac Desc: LIQUID INDUSTRIAL WASTE
Count Manifests: 4
Sum Received Qty: 86.38

Gen District: 402
Gen District Office Name: OTTAWA DISTRICT OFFICE 402
Gen Region Code: 04
Gen Region Office Name: EASTERN REGION
NAICS Code: 621420
NAICS Desc: OUT-PATIENT MENTAL HEALTH AND SUBSTANCE ABUSE CENTRES
Waste Code: 312
Waste Class: PATHOLOGICAL WASTES
Waste Char: P
Waste Charac Desc: PATHOLOGICAL
Count Manifests: 1
Sum Received Qty: 16.7

Gen District: 305
Gen District Office Name: HALTON-PEEL DISTRICT OFFICE 305
Gen Region Code: 03
Gen Region Office Name: CENTRAL REGION
NAICS Code: 621510
NAICS Desc: MEDICAL AND DIAGNOSTIC LABORATORIES
Waste Code: 312
Waste Class: PATHOLOGICAL WASTES
Waste Char: P
Waste Charac Desc: PATHOLOGICAL
Count Manifests: 6
Sum Received Qty: 113.7

Gen District: 402
Gen District Office Name: OTTAWA DISTRICT OFFICE 402
Gen Region Code: 04
Gen Region Office Name: EASTERN REGION
NAICS Code: 621510
NAICS Desc: MEDICAL AND DIAGNOSTIC LABORATORIES
Waste Code: 312

Waste Class: PATHOLOGICAL WASTES
Waste Char: P
Waste Charac Desc: PATHOLOGICAL
Count Manifests: 58
Sum Received Qty: 13359.7

Gen District: 504
Gen District Office Name: NORTH BAY AREA OFFIC0 504
Gen Region Code: 06
Gen Region Office Name: NORTHERN REGION
NAICS Code: 621510
NAICS Desc: MEDICAL AND DIAGNOSTIC LABORATORIES
Waste Code: 312
Waste Class: PATHOLOGICAL WASTES
Waste Char: P
Waste Charac Desc: PATHOLOGICAL
Count Manifests: 1
Sum Received Qty: 5

Gen District: 402
Gen District Office Name: OTTAWA DISTRICT OFFICE 402
Gen Region Code: 04
Gen Region Office Name: EASTERN REGION
NAICS Code: 621111
NAICS Desc:
Waste Code: 312
Waste Class: PATHOLOGICAL WASTES
Waste Char: P
Waste Charac Desc: PATHOLOGICAL
Count Manifests: 1
Sum Received Qty: 3.5

Gen District: 402
Gen District Office Name: OTTAWA DISTRICT OFFICE 402
Gen Region Code: 04
Gen Region Office Name: EASTERN REGION
NAICS Code: 911230
NAICS Desc:
Waste Code: 312
Waste Class: PATHOLOGICAL WASTES
Waste Char: P
Waste Charac Desc: PATHOLOGICAL
Count Manifests: 2
Sum Received Qty: 504.6

Gen District: 402
Gen District Office Name: OTTAWA DISTRICT OFFICE 402
Gen Region Code: 04
Gen Region Office Name: EASTERN REGION
NAICS Code: 812910
NAICS Desc: PET CARE (EXCEPT VETERINARY) SERVICES
Waste Code: 312
Waste Class: PATHOLOGICAL WASTES
Waste Char: P
Waste Charac Desc: PATHOLOGICAL
Count Manifests: 1
Sum Received Qty: 2.8

Gen District: 403
Gen District Office Name: CORNWALL AREA OFFICE 403
Gen Region Code: 04
Gen Region Office Name: EASTERN REGION
NAICS Code: 621150
NAICS Desc:
Waste Code: 312
Waste Class: PATHOLOGICAL WASTES

Waste Char: P
Waste Charac Desc: PATHOLOGICAL
Count Manifests: 12
Sum Received Qty: 1755.7

Gen District: 402
Gen District Office Name: OTTAWA DISTRICT OFFICE 402
Gen Region Code: 04
Gen Region Office Name: EASTERN REGION
NAICS Code: 913910
NAICS Desc:
Waste Code: 261
Waste Class: PHARMACEUTICALS
Waste Char: A
Waste Charac Desc: ACUTELY HAZARDOUS WASTE CHEM.
Count Manifests: 6
Sum Received Qty: 115.02

Gen District: 301
Gen District Office Name: TORONTO DISTRICT OFFICE 301
Gen Region Code: 03
Gen Region Office Name: CENTRAL REGION
NAICS Code: 622112
NAICS Desc:
Waste Code: 312
Waste Class: PATHOLOGICAL WASTES
Waste Char: P
Waste Charac Desc: PATHOLOGICAL
Count Manifests: 2
Sum Received Qty: 349.6

Gen District: 402
Gen District Office Name: OTTAWA DISTRICT OFFICE 402
Gen Region Code: 04
Gen Region Office Name: EASTERN REGION
NAICS Code: 621911
NAICS Desc:
Waste Code: 312
Waste Class: PATHOLOGICAL WASTES
Waste Char: P
Waste Charac Desc: PATHOLOGICAL
Count Manifests: 67
Sum Received Qty: 710

Gen District: 402
Gen District Office Name: OTTAWA DISTRICT OFFICE 402
Gen Region Code: 04
Gen Region Office Name: EASTERN REGION
NAICS Code: 814110
NAICS Desc:
Waste Code: 312
Waste Class: PATHOLOGICAL WASTES
Waste Char: P
Waste Charac Desc: PATHOLOGICAL
Count Manifests: 1
Sum Received Qty: 2.34

Gen District: 402
Gen District Office Name: OTTAWA DISTRICT OFFICE 402
Gen Region Code: 04
Gen Region Office Name: EASTERN REGION
NAICS Code: 621494
NAICS Desc:
Waste Code: 312
Waste Class: PATHOLOGICAL WASTES
Waste Char: P

Waste Charac Desc: PATHOLOGICAL
Count Manifests: 13
Sum Received Qty: 273.17

Gen District: 403
Gen District Office Name: CORNWALL AREA OFFICE 403
Gen Region Code: 04
Gen Region Office Name: EASTERN REGION
NAICS Code: 621150
NAICS Desc:
Waste Code: 261
Waste Class: PHARMACEUTICALS
Waste Char: A
Waste Charac Desc: ACUTELY HAZARDOUS WASTE CHEM.
Count Manifests: 12
Sum Received Qty: 253.06

Gen District: 403
Gen District Office Name: CORNWALL AREA OFFICE 403
Gen Region Code: 04
Gen Region Office Name: EASTERN REGION
NAICS Code: 914110
NAICS Desc:
Waste Code: 312
Waste Class: PATHOLOGICAL WASTES
Waste Char: P
Waste Charac Desc: PATHOLOGICAL
Count Manifests: 2
Sum Received Qty: 100.2

Gen District: 402
Gen District Office Name: OTTAWA DISTRICT OFFICE 402
Gen Region Code: 04
Gen Region Office Name: EASTERN REGION
NAICS Code: 621610
NAICS Desc:
Waste Code: 312
Waste Class: PATHOLOGICAL WASTES
Waste Char: P
Waste Charac Desc: PATHOLOGICAL
Count Manifests: 4
Sum Received Qty: 63.74

Gen District: 401
Gen District Office Name: KINGSTON DISTRICT OFFICE 401
Gen Region Code: 04
Gen Region Office Name: EASTERN REGION
NAICS Code: 911220
NAICS Desc:
Waste Code: 312
Waste Class: PATHOLOGICAL WASTES
Waste Char: P
Waste Charac Desc: PATHOLOGICAL
Count Manifests: 2
Sum Received Qty: 51.38

Gen District: 402
Gen District Office Name: OTTAWA DISTRICT OFFICE 402
Gen Region Code: 04
Gen Region Office Name: EASTERN REGION
NAICS Code: 913910
NAICS Desc:
Waste Code: 312
Waste Class: PATHOLOGICAL WASTES
Waste Char: P
Waste Charac Desc: PATHOLOGICAL

Count Manifests:	11
Sum Received Qty:	3201.9
Gen District:	403
Gen District Office Name:	CORNWALL AREA OFFICE 403
Gen Region Code:	04
Gen Region Office Name:	EASTERN REGION
NAICS Code:	623110
NAICS Desc:	
Waste Code:	312
Waste Class:	PATHOLOGICAL WASTES
Waste Char:	P
Waste Charac Desc:	PATHOLOGICAL
Count Manifests:	7
Sum Received Qty:	91.65
Gen District:	403
Gen District Office Name:	CORNWALL AREA OFFICE 403
Gen Region Code:	04
Gen Region Office Name:	EASTERN REGION
NAICS Code:	562110
NAICS Desc:	WASTE COLLECTION
Waste Code:	261
Waste Class:	PHARMACEUTICALS
Waste Char:	A
Waste Charac Desc:	ACUTELY HAZARDOUS WASTE CHEM.
Count Manifests:	2
Sum Received Qty:	160.38
Gen District:	306
Gen District Office Name:	YORK DURHAM DISTRICT OFFICE 306
Gen Region Code:	03
Gen Region Office Name:	CENTRAL REGION
NAICS Code:	621110
NAICS Desc:	OFFICES OF PHYSICIANS
Waste Code:	261
Waste Class:	PHARMACEUTICALS
Waste Char:	A
Waste Charac Desc:	ACUTELY HAZARDOUS WASTE CHEM.
Count Manifests:	1
Sum Received Qty:	7
Gen District:	402
Gen District Office Name:	OTTAWA DISTRICT OFFICE 402
Gen Region Code:	04
Gen Region Office Name:	EASTERN REGION
NAICS Code:	621390
NAICS Desc:	OFFICES OF ALL OTHER HEALTH PRACTITIONERS
Waste Code:	148
Waste Class:	INORGANIC LABORATORY CHEMICALS
Waste Char:	C
Waste Charac Desc:	CORROSIVE
Count Manifests:	1
Sum Received Qty:	17.56
Gen District:	403
Gen District Office Name:	CORNWALL AREA OFFICE 403
Gen Region Code:	04
Gen Region Office Name:	EASTERN REGION
NAICS Code:	621610
NAICS Desc:	
Waste Code:	261
Waste Class:	PHARMACEUTICALS
Waste Char:	A
Waste Charac Desc:	ACUTELY HAZARDOUS WASTE CHEM.
Count Manifests:	5

Sum Received Qty:	168.32
Gen District:	401
Gen District Office Name:	KINGSTON DISTRICT OFFICE 401
Gen Region Code:	04
Gen Region Office Name:	EASTERN REGION
NAICS Code:	622111
NAICS Desc:	GENERAL (EXCEPT PAEDIATRIC) HOSPITALS
Waste Code:	148
Waste Class:	INORGANIC LABORATORY CHEMICALS
Waste Char:	C
Waste Charac Desc:	CORROSIVE
Count Manifests:	1
Sum Received Qty:	26.03
Gen District:	402
Gen District Office Name:	OTTAWA DISTRICT OFFICE 402
Gen Region Code:	04
Gen Region Office Name:	EASTERN REGION
NAICS Code:	445110
NAICS Desc:	SUPERMARKETS AND OTHER GROCERY (EXCEPT CONVENIENCE) STORES
Waste Code:	312
Waste Class:	PATHOLOGICAL WASTES
Waste Char:	P
Waste Charac Desc:	PATHOLOGICAL
Count Manifests:	3
Sum Received Qty:	27.3
Gen District:	402
Gen District Office Name:	OTTAWA DISTRICT OFFICE 402
Gen Region Code:	04
Gen Region Office Name:	EASTERN REGION
NAICS Code:	414510
NAICS Desc:	PHARMACEUTICALS AND PHARMACY SUPPLIES WHOLESALER-DISTRIBUTORS
Waste Code:	261
Waste Class:	PHARMACEUTICALS
Waste Char:	A
Waste Charac Desc:	ACUTELY HAZARDOUS WASTE CHEM.
Count Manifests:	8
Sum Received Qty:	521.78
Gen District:	401
Gen District Office Name:	KINGSTON DISTRICT OFFICE 401
Gen Region Code:	04
Gen Region Office Name:	EASTERN REGION
NAICS Code:	541940
NAICS Desc:	VETERINARY SERVICES
Waste Code:	264
Waste Class:	PHOTOPROCESSING WASTES
Waste Char:	L
Waste Charac Desc:	LIQUID INDUSTRIAL WASTE
Count Manifests:	2
Sum Received Qty:	62.5
Gen District:	402
Gen District Office Name:	OTTAWA DISTRICT OFFICE 402
Gen Region Code:	04
Gen Region Office Name:	EASTERN REGION
NAICS Code:	488190
NAICS Desc:	OTHER SUPPORT ACTIVITIES FOR AIR TRANSPORTATION
Waste Code:	312
Waste Class:	PATHOLOGICAL WASTES
Waste Char:	P
Waste Charac Desc:	PATHOLOGICAL
Count Manifests:	1
Sum Received Qty:	30.8

Gen District: 402
Gen District Office Name: OTTAWA DISTRICT OFFICE 402
Gen Region Code: 04
Gen Region Office Name: EASTERN REGION
NAICS Code: 325410
NAICS Desc: PHARMACEUTICAL AND MEDICINE MANUFACTURING
Waste Code: 312
Waste Class: PATHOLOGICAL WASTES
Waste Char: P
Waste Charac Desc: PATHOLOGICAL
Count Manifests: 147
Sum Received Qty: 17265.56

Gen District: 403
Gen District Office Name: CORNWALL AREA OFFICE 403
Gen Region Code: 04
Gen Region Office Name: EASTERN REGION
NAICS Code: 311515
NAICS Desc: BUTTER, CHEESE, AND DRY AND CONDENSED DAIRY PRODUCT MANUFACTURING, BUTTER, CHEESE, AND DRY AND CONDENSED DAIRY PRODUCTS MANUFACTURING
Waste Code: 312
Waste Class: PATHOLOGICAL WASTES
Waste Char: P
Waste Charac Desc: PATHOLOGICAL
Count Manifests: 1
Sum Received Qty: 8.8

Gen District: 402
Gen District Office Name: OTTAWA DISTRICT OFFICE 402
Gen Region Code: 04
Gen Region Office Name: EASTERN REGION
NAICS Code: 332999
NAICS Desc: ALL OTHER MISCELLANEOUS FABRICATED METAL PRODUCT MANUFACTURING
Waste Code: 312
Waste Class: PATHOLOGICAL WASTES
Waste Char: P
Waste Charac Desc: PATHOLOGICAL
Count Manifests: 1
Sum Received Qty: 5.54

Gen District: 402
Gen District Office Name: OTTAWA DISTRICT OFFICE 402
Gen Region Code: 04
Gen Region Office Name: EASTERN REGION
NAICS Code: 541710
NAICS Desc: RESEARCH AND DEVELOPMENT IN THE PHYSICAL, ENGINEERING AND LIFE SCIENCES
Waste Code: 312
Waste Class: PATHOLOGICAL WASTES
Waste Char: P
Waste Charac Desc: PATHOLOGICAL
Count Manifests: 6
Sum Received Qty: 326.14

Gen District: 306
Gen District Office Name: YORK DURHAM DISTRICT OFFICE 306
Gen Region Code: 03
Gen Region Office Name: CENTRAL REGION
NAICS Code: 336110
NAICS Desc: AUTOMOBILE AND LIGHT-DUTY MOTOR VEHICLE MANUFACTURING
Waste Code: 312
Waste Class: PATHOLOGICAL WASTES
Waste Char: P
Waste Charac Desc: PATHOLOGICAL
Count Manifests: 1
Sum Received Qty: 16.7

Gen District: 403
Gen District Office Name: CORNWALL AREA OFFICE 403
Gen Region Code: 04
Gen Region Office Name: EASTERN REGION
NAICS Code: 621110
NAICS Desc: OFFICES OF PHYSICIANS
Waste Code: 261
Waste Class: PHARMACEUTICALS
Waste Char: A
Waste Charac Desc: ACUTELY HAZARDOUS WASTE CHEM.
Count Manifests: 1
Sum Received Qty: 6.5

Gen District: 301
Gen District Office Name: TORONTO DISTRICT OFFICE 301
Gen Region Code: 03
Gen Region Office Name: CENTRAL REGION
NAICS Code: 541619
NAICS Desc: OTHER MANAGEMENT CONSULTING SERVICES
Waste Code: 312
Waste Class: PATHOLOGICAL WASTES
Waste Char: P
Waste Charac Desc: PATHOLOGICAL
Count Manifests: 1
Sum Received Qty: 44.5

Gen District: 402
Gen District Office Name: OTTAWA DISTRICT OFFICE 402
Gen Region Code: 04
Gen Region Office Name: EASTERN REGION
NAICS Code: 541380
NAICS Desc: TESTING LABORATORIES
Waste Code: 312
Waste Class: PATHOLOGICAL WASTES
Waste Char: P
Waste Charac Desc: PATHOLOGICAL
Count Manifests: 14
Sum Received Qty: 658.19

Gen District: 401
Gen District Office Name: KINGSTON DISTRICT OFFICE 401
Gen Region Code: 04
Gen Region Office Name: EASTERN REGION
NAICS Code: 622210
NAICS Desc: PSYCHIATRIC AND SUBSTANCE ABUSE HOSPITALS
Waste Code: 261
Waste Class: PHARMACEUTICALS
Waste Char: A
Waste Charac Desc: ACUTELY HAZARDOUS WASTE CHEM.
Count Manifests: 1
Sum Received Qty: 38.92

Gen District: 402
Gen District Office Name: OTTAWA DISTRICT OFFICE 402
Gen Region Code: 04
Gen Region Office Name: EASTERN REGION
NAICS Code: 621110
NAICS Desc: OFFICES OF PHYSICIANS
Waste Code: 312
Waste Class: PATHOLOGICAL WASTES
Waste Char: P
Waste Charac Desc: PATHOLOGICAL
Count Manifests: 85
Sum Received Qty: 1424.26

Gen District: 402
Gen District Office Name: OTTAWA DISTRICT OFFICE 402
Gen Region Code: 04
Gen Region Office Name: EASTERN REGION
NAICS Code: 541940
NAICS Desc: VETERINARY SERVICES
Waste Code: 261
Waste Class: PHARMACEUTICALS
Waste Char: A
Waste Charac Desc: ACUTELY HAZARDOUS WASTE CHEM.
Count Manifests: 8
Sum Received Qty: 76.73

Gen District: 402
Gen District Office Name: OTTAWA DISTRICT OFFICE 402
Gen Region Code: 04
Gen Region Office Name: EASTERN REGION
NAICS Code: 541940
NAICS Desc: VETERINARY SERVICES
Waste Code: 312
Waste Class: PATHOLOGICAL WASTES
Waste Char: P
Waste Charac Desc: PATHOLOGICAL
Count Manifests: 28
Sum Received Qty: 608.78

Gen District: 402
Gen District Office Name: OTTAWA DISTRICT OFFICE 402
Gen Region Code: 04
Gen Region Office Name: EASTERN REGION
NAICS Code: 541990
NAICS Desc: ALL OTHER PROFESSIONAL, SCIENTIFIC AND TECHNICAL SERVICES
Waste Code: 312
Waste Class: PATHOLOGICAL WASTES
Waste Char: P
Waste Charac Desc: PATHOLOGICAL
Count Manifests: 17
Sum Received Qty: 2568.69

Gen District: 304
Gen District Office Name: PETERBOROUGH DISTRICT OFFICE 304
Gen Region Code: 04
Gen Region Office Name: EASTERN REGION
NAICS Code: 446110
NAICS Desc:
Waste Code: 261
Waste Class: PHARMACEUTICALS
Waste Char: A
Waste Charac Desc: ACUTELY HAZARDOUS WASTE CHEM.
Count Manifests: 1
Sum Received Qty: 125.5

Gen District: 402
Gen District Office Name: OTTAWA DISTRICT OFFICE 402
Gen Region Code: 04
Gen Region Office Name: EASTERN REGION
NAICS Code: 621911
NAICS Desc:
Waste Code: 261
Waste Class: PHARMACEUTICALS
Waste Char: A
Waste Charac Desc: ACUTELY HAZARDOUS WASTE CHEM.
Count Manifests: 20
Sum Received Qty: 122.28

Gen District: 403

Gen District Office Name: CORNWALL AREA OFFICE 403
Gen Region Code: 04
Gen Region Office Name: EASTERN REGION
NAICS Code: 621210
NAICS Desc: OFFICES OF DENTISTS
Waste Code: 312
Waste Class: PATHOLOGICAL WASTES
Waste Char: P
Waste Charac Desc: PATHOLOGICAL
Count Manifests: 7
Sum Received Qty: 92.4

Gen District: 305
Gen District Office Name: HALTON-PEEL DISTRICT OFFICE 305
Gen Region Code: 03
Gen Region Office Name: CENTRAL REGION
NAICS Code: 621390
NAICS Desc: OFFICES OF ALL OTHER HEALTH PRACTITIONERS
Waste Code: 312
Waste Class: PATHOLOGICAL WASTES
Waste Char: P
Waste Charac Desc: PATHOLOGICAL
Count Manifests: 1
Sum Received Qty: 17

Gen District: 401
Gen District Office Name: KINGSTON DISTRICT OFFICE 401
Gen Region Code: 04
Gen Region Office Name: EASTERN REGION
NAICS Code: 911220
NAICS Desc:
Waste Code: 261
Waste Class: PHARMACEUTICALS
Waste Char: A
Waste Charac Desc: ACUTELY HAZARDOUS WASTE CHEM.
Count Manifests: 2
Sum Received Qty: 22

Gen District: 305
Gen District Office Name: HALTON-PEEL DISTRICT OFFICE 305
Gen Region Code: 03
Gen Region Office Name: CENTRAL REGION
NAICS Code: 621990
NAICS Desc: ALL OTHER AMBULATORY HEALTH CARE SERVICES
Waste Code: 312
Waste Class: PATHOLOGICAL WASTES
Waste Char: P
Waste Charac Desc: PATHOLOGICAL
Count Manifests: 1
Sum Received Qty: 467.5

Gen District: 403
Gen District Office Name: CORNWALL AREA OFFICE 403
Gen Region Code: 04
Gen Region Office Name: EASTERN REGION
NAICS Code: 622111
NAICS Desc: GENERAL (EXCEPT PAEDIATRIC) HOSPITALS
Waste Code: 312
Waste Class: PATHOLOGICAL WASTES
Waste Char: P
Waste Charac Desc: PATHOLOGICAL
Count Manifests: 5
Sum Received Qty: 914.48

Gen District: 402
Gen District Office Name: OTTAWA DISTRICT OFFICE 402

Gen Region Code: 04
Gen Region Office Name: EASTERN REGION
NAICS Code: 621499
NAICS Desc: ALL OTHER OUT-PATIENT CARE CENTRES
Waste Code: 261
Waste Class: PHARMACEUTICALS
Waste Char: A
Waste Charac Desc: ACUTELY HAZARDOUS WASTE CHEM.
Count Manifests: 9
Sum Received Qty: 219.4

Gen District: 401
Gen District Office Name: KINGSTON DISTRICT OFFICE 401
Gen Region Code: 04
Gen Region Office Name: EASTERN REGION
NAICS Code: 621990
NAICS Desc: ALL OTHER AMBULATORY HEALTH CARE SERVICES
Waste Code: 261
Waste Class: PHARMACEUTICALS
Waste Char: A
Waste Charac Desc: ACUTELY HAZARDOUS WASTE CHEM.
Count Manifests: 1
Sum Received Qty: 30

Gen District: 202
Gen District Office Name: GUELPH DISTRICT OFFICE 202
Gen Region Code: 02
Gen Region Office Name: WEST-CENTRAL REGION
NAICS Code: 621390
NAICS Desc: OFFICES OF ALL OTHER HEALTH PRACTITIONERS
Waste Code: 312
Waste Class: PATHOLOGICAL WASTES
Waste Char: P
Waste Charac Desc: PATHOLOGICAL
Count Manifests: 2
Sum Received Qty: 22.04

Gen District: 402
Gen District Office Name: OTTAWA DISTRICT OFFICE 402
Gen Region Code: 04
Gen Region Office Name: EASTERN REGION
NAICS Code: 621390
NAICS Desc: OFFICES OF ALL OTHER HEALTH PRACTITIONERS
Waste Code: 312
Waste Class: PATHOLOGICAL WASTES
Waste Char: P
Waste Charac Desc: PATHOLOGICAL
Count Manifests: 13
Sum Received Qty: 141.4

Gen District: 102
Gen District Office Name: SARNIA/WINDSOR AREA OFFICE 102
Gen Region Code: 01
Gen Region Office Name: SOUTHWESTERN REGION
NAICS Code: 621420
NAICS Desc: OUT-PATIENT MENTAL HEALTH AND SUBSTANCE ABUSE CENTRES
Waste Code: 312
Waste Class: PATHOLOGICAL WASTES
Waste Char: P
Waste Charac Desc: PATHOLOGICAL
Count Manifests: 2
Sum Received Qty: 7.16

Gen District: 302
Gen District Office Name: BARRIE DISTRICT OFFICE 302
Gen Region Code: 01

Gen Region Office Name:	SOUTHWESTERN REGION
NAICS Code:	621420
NAICS Desc:	OUT-PATIENT MENTAL HEALTH AND SUBSTANCE ABUSE CENTRES
Waste Code:	312
Waste Class:	PATHOLOGICAL WASTES
Waste Char:	P
Waste Charac Desc:	PATHOLOGICAL
Count Manifests:	1
Sum Received Qty:	7

Gen District:	402
Gen District Office Name:	OTTAWA DISTRICT OFFICE 402
Gen Region Code:	04
Gen Region Office Name:	EASTERN REGION
NAICS Code:	621499
NAICS Desc:	ALL OTHER OUT-PATIENT CARE CENTRES
Waste Code:	312
Waste Class:	PATHOLOGICAL WASTES
Waste Char:	P
Waste Charac Desc:	PATHOLOGICAL
Count Manifests:	10
Sum Received Qty:	207.82

Gen District:	402
Gen District Office Name:	OTTAWA DISTRICT OFFICE 402
Gen Region Code:	04
Gen Region Office Name:	EASTERN REGION
NAICS Code:	551114
NAICS Desc:	
Waste Code:	312
Waste Class:	PATHOLOGICAL WASTES
Waste Char:	P
Waste Charac Desc:	PATHOLOGICAL
Count Manifests:	57
Sum Received Qty:	1250.26

Gen District:	304
Gen District Office Name:	PETERBOROUGH DISTRICT OFFICE 304
Gen Region Code:	04
Gen Region Office Name:	EASTERN REGION
NAICS Code:	446110
NAICS Desc:	
Waste Code:	312
Waste Class:	PATHOLOGICAL WASTES
Waste Char:	P
Waste Charac Desc:	PATHOLOGICAL
Count Manifests:	1
Sum Received Qty:	8.1

Gen District:	401
Gen District Office Name:	KINGSTON DISTRICT OFFICE 401
Gen Region Code:	04
Gen Region Office Name:	EASTERN REGION
NAICS Code:	622111
NAICS Desc:	GENERAL (EXCEPT PAEDIATRIC) HOSPITALS
Waste Code:	312
Waste Class:	PATHOLOGICAL WASTES
Waste Char:	P
Waste Charac Desc:	PATHOLOGICAL
Count Manifests:	7
Sum Received Qty:	8638.14

Gen District:	401
Gen District Office Name:	KINGSTON DISTRICT OFFICE 401
Gen Region Code:	04
Gen Region Office Name:	EASTERN REGION

NAICS Code:	621510
NAICS Desc:	MEDICAL AND DIAGNOSTIC LABORATORIES
Waste Code:	312
Waste Class:	PATHOLOGICAL WASTES
Waste Char:	P
Waste Charac Desc:	PATHOLOGICAL
Count Manifests:	2
Sum Received Qty:	15.38
Gen District:	104
Gen District Office Name:	OWEN SOUND AREA OFFICE 104
Gen Region Code:	01
Gen Region Office Name:	SOUTHWESTERN REGION
NAICS Code:	622111
NAICS Desc:	GENERAL (EXCEPT PAEDIATRIC) HOSPITALS
Waste Code:	312
Waste Class:	PATHOLOGICAL WASTES
Waste Char:	P
Waste Charac Desc:	PATHOLOGICAL
Count Manifests:	1
Sum Received Qty:	234
Gen District:	403
Gen District Office Name:	CORNWALL AREA OFFICE 403
Gen Region Code:	04
Gen Region Office Name:	EASTERN REGION
NAICS Code:	621494
NAICS Desc:	
Waste Code:	261
Waste Class:	PHARMACEUTICALS
Waste Char:	A
Waste Charac Desc:	ACUTELY HAZARDOUS WASTE CHEM.
Count Manifests:	17
Sum Received Qty:	223.68
Gen District:	402
Gen District Office Name:	OTTAWA DISTRICT OFFICE 402
Gen Region Code:	04
Gen Region Office Name:	EASTERN REGION
NAICS Code:	446110
NAICS Desc:	
Waste Code:	312
Waste Class:	PATHOLOGICAL WASTES
Waste Char:	P
Waste Charac Desc:	PATHOLOGICAL
Count Manifests:	12
Sum Received Qty:	233.54
Gen District:	301
Gen District Office Name:	TORONTO DISTRICT OFFICE 301
Gen Region Code:	03
Gen Region Office Name:	CENTRAL REGION
NAICS Code:	622310
NAICS Desc:	SPECIALTY (EXCEPT PSYCHIATRIC AND SUBSTANCE ABUSE) HOSPITALS
Waste Code:	312
Waste Class:	PATHOLOGICAL WASTES
Waste Char:	P
Waste Charac Desc:	PATHOLOGICAL
Count Manifests:	1
Sum Received Qty:	136.3
Gen District:	102
Gen District Office Name:	SARNIA/WINDSOR AREA OFFICE 102
Gen Region Code:	01
Gen Region Office Name:	SOUTHWESTERN REGION
NAICS Code:	623999

NAICS Desc:
Waste Code: 312
Waste Class: PATHOLOGICAL WASTES
Waste Char: P
Waste Charac Desc: PATHOLOGICAL
Count Manifests: 1
Sum Received Qty: 27.4

Gen District: 403
Gen District Office Name: CORNWALL AREA OFFICE 403
Gen Region Code: 04
Gen Region Office Name: EASTERN REGION
NAICS Code: 621610
NAICS Desc:
Waste Code: 312
Waste Class: PATHOLOGICAL WASTES
Waste Char: P
Waste Charac Desc: PATHOLOGICAL
Count Manifests: 5
Sum Received Qty: 47.46

2016 Receiver Manifest Details

Gen District: 102
Gen District Office Name: SARNIA/WINDSOR AREA OFFICE 102
Gen Region Code: 01
Gen Region Office Name: SOUTHWESTERN REGION
NAICS Code: 621420
NAICS Desc: OUT-PATIENT MENTAL HEALTH AND SUBSTANCE ABUSE CENTRES
Waste Code: 312
Waste Class: PATHOLOGICAL WASTES
Waste Char: P
Waste Charac Desc: PATHOLOGICAL
Count Manifests: 2
Sum Received Qty: 83

Gen District: 101
Gen District Office Name: LONDON DISTRICT OFFICE 101
Gen Region Code: 01
Gen Region Office Name: SOUTHWESTERN REGION
NAICS Code: 621510
NAICS Desc: MEDICAL AND DIAGNOSTIC LABORATORIES
Waste Code: 312
Waste Class: PATHOLOGICAL WASTES
Waste Char: P
Waste Charac Desc: PATHOLOGICAL
Count Manifests: 1
Sum Received Qty: 169.8

Gen District: 401
Gen District Office Name: KINGSTON DISTRICT OFFICE 401
Gen Region Code: 04
Gen Region Office Name: EASTERN REGION
NAICS Code: 445110
NAICS Desc: SUPERMARKETS AND OTHER GROCERY (EXCEPT CONVENIENCE) STORES
Waste Code: 331
Waste Class: WASTE COMPRESSED GASES
Waste Char: I
Waste Charac Desc: IGNITABLE
Count Manifests: 6
Sum Received Qty: 24

Gen District: 401
Gen District Office Name: KINGSTON DISTRICT OFFICE 401
Gen Region Code: 04

Gen Region Office Name: EASTERN REGION
NAICS Code: 448199
NAICS Desc: ALL OTHER CLOTHING STORES
Waste Code: 331
Waste Class: WASTE COMPRESSED GASES
Waste Char: I
Waste Charac Desc: IGNITABLE
Count Manifests: 23
Sum Received Qty: 355

Gen District: 402
Gen District Office Name: OTTAWA DISTRICT OFFICE 402
Gen Region Code: 04
Gen Region Office Name: EASTERN REGION
NAICS Code: 448199
NAICS Desc: ALL OTHER CLOTHING STORES
Waste Code: 331
Waste Class: WASTE COMPRESSED GASES
Waste Char: L
Waste Charac Desc: LIQUID INDUSTRIAL WASTE
Count Manifests: 27
Sum Received Qty: 104

Gen District: 402
Gen District Office Name: OTTAWA DISTRICT OFFICE 402
Gen Region Code: 04
Gen Region Office Name: EASTERN REGION
NAICS Code: 911230
NAICS Desc:
Waste Code: 331
Waste Class: WASTE COMPRESSED GASES
Waste Char: I
Waste Charac Desc: IGNITABLE
Count Manifests: 1
Sum Received Qty: 2

Gen District: 401
Gen District Office Name: KINGSTON DISTRICT OFFICE 401
Gen Region Code: 04
Gen Region Office Name: EASTERN REGION
NAICS Code: 621510
NAICS Desc: MEDICAL AND DIAGNOSTIC LABORATORIES
Waste Code: 148
Waste Class: INORGANIC LABORATORY CHEMICALS
Waste Char: I
Waste Charac Desc: IGNITABLE
Count Manifests: 2
Sum Received Qty: 2

Gen District: 501
Gen District Office Name: SUDBURY DISTRICT OFFICE 501
Gen Region Code: 06
Gen Region Office Name: NORTHERN REGION
NAICS Code: 621510
NAICS Desc: MEDICAL AND DIAGNOSTIC LABORATORIES
Waste Code: 148
Waste Class: INORGANIC LABORATORY CHEMICALS
Waste Char: I
Waste Charac Desc: IGNITABLE
Count Manifests: 1
Sum Received Qty: 3

Gen District: 502
Gen District Office Name: TIMMINS DISTRICT OFFICE 502
Gen Region Code: 06
Gen Region Office Name: NORTHERN REGION

NAICS Code:	621510
NAICS Desc:	MEDICAL AND DIAGNOSTIC LABORATORIES
Waste Code:	148
Waste Class:	INORGANIC LABORATORY CHEMICALS
Waste Char:	A
Waste Charac Desc:	ACUTELY HAZARDOUS WASTE CHEM.
Count Manifests:	1
Sum Received Qty:	17
Gen District:	502
Gen District Office Name:	TIMMINS DISTRICT OFFICE 502
Gen Region Code:	06
Gen Region Office Name:	NORTHERN REGION
NAICS Code:	621510
NAICS Desc:	MEDICAL AND DIAGNOSTIC LABORATORIES
Waste Code:	212
Waste Class:	ALIPHATIC SOLVENTS
Waste Char:	B
Waste Charac Desc:	HAZARDOUS WASTE CHEMICAL
Count Manifests:	1
Sum Received Qty:	136
Gen District:	402
Gen District Office Name:	OTTAWA DISTRICT OFFICE 402
Gen Region Code:	04
Gen Region Office Name:	EASTERN REGION
NAICS Code:	444110
NAICS Desc:	HOME CENTRES
Waste Code:	242
Waste Class:	HALOGENATED PESTICIDES
Waste Char:	T
Waste Charac Desc:	LEACHATE TOXIC
Count Manifests:	16
Sum Received Qty:	395
Gen District:	504
Gen District Office Name:	NORTH BAY AREA OFFIC0 504
Gen Region Code:	06
Gen Region Office Name:	NORTHERN REGION
NAICS Code:	448199
NAICS Desc:	ALL OTHER CLOTHING STORES
Waste Code:	242
Waste Class:	HALOGENATED PESTICIDES
Waste Char:	T
Waste Charac Desc:	LEACHATE TOXIC
Count Manifests:	2
Sum Received Qty:	12
Gen District:	402
Gen District Office Name:	OTTAWA DISTRICT OFFICE 402
Gen Region Code:	04
Gen Region Office Name:	EASTERN REGION
NAICS Code:	484122
NAICS Desc:	
Waste Code:	252
Waste Class:	WASTE OILS & LUBRICANTS
Waste Char:	L
Waste Charac Desc:	LIQUID INDUSTRIAL WASTE
Count Manifests:	3
Sum Received Qty:	326
Gen District:	301
Gen District Office Name:	TORONTO DISTRICT OFFICE 301
Gen Region Code:	03
Gen Region Office Name:	CENTRAL REGION
NAICS Code:	622111

NAICS Desc:	GENERAL (EXCEPT PAEDIATRIC) HOSPITALS
Waste Code:	261
Waste Class:	PHARMACEUTICALS
Waste Char:	A
Waste Charac Desc:	ACUTELY HAZARDOUS WASTE CHEM.
Count Manifests:	1
Sum Received Qty:	23
Gen District:	401
Gen District Office Name:	KINGSTON DISTRICT OFFICE 401
Gen Region Code:	04
Gen Region Office Name:	EASTERN REGION
NAICS Code:	622111
NAICS Desc:	GENERAL (EXCEPT PAEDIATRIC) HOSPITALS
Waste Code:	261
Waste Class:	PHARMACEUTICALS
Waste Char:	B
Waste Charac Desc:	HAZARDOUS WASTE CHEMICAL
Count Manifests:	3
Sum Received Qty:	22.08
Gen District:	403
Gen District Office Name:	CORNWALL AREA OFFICE 403
Gen Region Code:	04
Gen Region Office Name:	EASTERN REGION
NAICS Code:	622111
NAICS Desc:	GENERAL (EXCEPT PAEDIATRIC) HOSPITALS
Waste Code:	261
Waste Class:	PHARMACEUTICALS
Waste Char:	A
Waste Charac Desc:	ACUTELY HAZARDOUS WASTE CHEM.
Count Manifests:	9
Sum Received Qty:	162.28
Gen District:	501
Gen District Office Name:	SUDBURY DISTRICT OFFICE 501
Gen Region Code:	06
Gen Region Office Name:	NORTHERN REGION
NAICS Code:	444110
NAICS Desc:	HOME CENTRES
Waste Code:	252
Waste Class:	WASTE OILS & LUBRICANTS
Waste Char:	L
Waste Charac Desc:	LIQUID INDUSTRIAL WASTE
Count Manifests:	1
Sum Received Qty:	5
Gen District:	402
Gen District Office Name:	OTTAWA DISTRICT OFFICE 402
Gen Region Code:	04
Gen Region Office Name:	EASTERN REGION
NAICS Code:	445110
NAICS Desc:	SUPERMARKETS AND OTHER GROCERY (EXCEPT CONVENIENCE) STORES
Waste Code:	252
Waste Class:	WASTE OILS & LUBRICANTS
Waste Char:	L
Waste Charac Desc:	LIQUID INDUSTRIAL WASTE
Count Manifests:	5
Sum Received Qty:	12
Gen District:	402
Gen District Office Name:	OTTAWA DISTRICT OFFICE 402
Gen Region Code:	04
Gen Region Office Name:	EASTERN REGION
NAICS Code:	621990
NAICS Desc:	ALL OTHER AMBULATORY HEALTH CARE SERVICES

Waste Code:	312
Waste Class:	PATHOLOGICAL WASTES
Waste Char:	P
Waste Charac Desc:	PATHOLOGICAL
Count Manifests:	152
Sum Received Qty:	10254.44
Gen District:	402
Gen District Office Name:	OTTAWA DISTRICT OFFICE 402
Gen Region Code:	04
Gen Region Office Name:	EASTERN REGION
NAICS Code:	911230
NAICS Desc:	
Waste Code:	148
Waste Class:	INORGANIC LABORATORY CHEMICALS
Waste Char:	C
Waste Charac Desc:	CORROSIVE
Count Manifests:	2
Sum Received Qty:	16
Gen District:	401
Gen District Office Name:	KINGSTON DISTRICT OFFICE 401
Gen Region Code:	04
Gen Region Office Name:	EASTERN REGION
NAICS Code:	621499
NAICS Desc:	ALL OTHER OUT-PATIENT CARE CENTRES
Waste Code:	312
Waste Class:	PATHOLOGICAL WASTES
Waste Char:	P
Waste Charac Desc:	PATHOLOGICAL
Count Manifests:	4
Sum Received Qty:	20
Gen District:	402
Gen District Office Name:	OTTAWA DISTRICT OFFICE 402
Gen Region Code:	04
Gen Region Office Name:	EASTERN REGION
NAICS Code:	448199
NAICS Desc:	ALL OTHER CLOTHING STORES
Waste Code:	252
Waste Class:	WASTE OILS & LUBRICANTS
Waste Char:	L
Waste Charac Desc:	LIQUID INDUSTRIAL WASTE
Count Manifests:	9
Sum Received Qty:	38
Gen District:	401
Gen District Office Name:	KINGSTON DISTRICT OFFICE 401
Gen Region Code:	04
Gen Region Office Name:	EASTERN REGION
NAICS Code:	325410
NAICS Desc:	PHARMACEUTICAL AND MEDICINE MANUFACTURING
Waste Code:	312
Waste Class:	PATHOLOGICAL WASTES
Waste Char:	P
Waste Charac Desc:	PATHOLOGICAL
Count Manifests:	7
Sum Received Qty:	227.04
Gen District:	402
Gen District Office Name:	OTTAWA DISTRICT OFFICE 402
Gen Region Code:	04
Gen Region Office Name:	EASTERN REGION
NAICS Code:	325999
NAICS Desc:	ALL OTHER MISCELLANEOUS CHEMICAL PRODUCT MANUFACTURING
Waste Code:	312

Waste Class:	PATHOLOGICAL WASTES
Waste Char:	P
Waste Charac Desc:	PATHOLOGICAL
Count Manifests:	1
Sum Received Qty:	7.9
Gen District:	401
Gen District Office Name:	KINGSTON DISTRICT OFFICE 401
Gen Region Code:	04
Gen Region Office Name:	EASTERN REGION
NAICS Code:	624110
NAICS Desc:	CHILD AND YOUTH SERVICES
Waste Code:	312
Waste Class:	PATHOLOGICAL WASTES
Waste Char:	P
Waste Charac Desc:	PATHOLOGICAL
Count Manifests:	1
Sum Received Qty:	10.28
Gen District:	402
Gen District Office Name:	OTTAWA DISTRICT OFFICE 402
Gen Region Code:	04
Gen Region Office Name:	EASTERN REGION
NAICS Code:	551114
NAICS Desc:	
Waste Code:	312
Waste Class:	PATHOLOGICAL WASTES
Waste Char:	P
Waste Charac Desc:	PATHOLOGICAL
Count Manifests:	126
Sum Received Qty:	7190.26
Gen District:	402
Gen District Office Name:	OTTAWA DISTRICT OFFICE 402
Gen Region Code:	04
Gen Region Office Name:	EASTERN REGION
NAICS Code:	713940
NAICS Desc:	
Waste Code:	312
Waste Class:	PATHOLOGICAL WASTES
Waste Char:	P
Waste Charac Desc:	PATHOLOGICAL
Count Manifests:	1
Sum Received Qty:	3.5
Gen District:	502
Gen District Office Name:	TIMMINS DISTRICT OFFICE 502
Gen Region Code:	06
Gen Region Office Name:	NORTHERN REGION
NAICS Code:	448199
NAICS Desc:	ALL OTHER CLOTHING STORES
Waste Code:	122
Waste Class:	ALKALINE WASTES - OTHER METALS
Waste Char:	C
Waste Charac Desc:	CORROSIVE
Count Manifests:	3
Sum Received Qty:	16
Gen District:	504
Gen District Office Name:	NORTH BAY AREA OFFIC0 504
Gen Region Code:	06
Gen Region Office Name:	NORTHERN REGION
NAICS Code:	448199
NAICS Desc:	ALL OTHER CLOTHING STORES
Waste Code:	122
Waste Class:	ALKALINE WASTES - OTHER METALS

Waste Char: C
Waste Charac Desc: CORROSIVE
Count Manifests: 3
Sum Received Qty: 17

Gen District: 805
Gen District Office Name: QUEBEC
Gen Region Code: 04
Gen Region Office Name: EASTERN REGION
NAICS Code: 452999
NAICS Desc: ALL OTHER MISCELLANEOUS GENERAL MERCHANDISE STORES
Waste Code: 122
Waste Class: ALKALINE WASTES - OTHER METALS
Waste Char: C
Waste Charac Desc: CORROSIVE
Count Manifests: 3
Sum Received Qty: 13

Gen District: 304
Gen District Office Name: PETERBOROUGH DISTRICT OFFICE 304
Gen Region Code: 04
Gen Region Office Name: EASTERN REGION
NAICS Code: 445110
NAICS Desc: SUPERMARKETS AND OTHER GROCERY (EXCEPT CONVENIENCE) STORES
Waste Code: 146
Waste Class: OTHER SPECIFIED INORGANICS
Waste Char: T
Waste Charac Desc: LEACHATE TOXIC
Count Manifests: 1
Sum Received Qty: 2

Gen District: 805
Gen District Office Name: QUEBEC
Gen Region Code: 04
Gen Region Office Name: EASTERN REGION
NAICS Code: 445110
NAICS Desc: SUPERMARKETS AND OTHER GROCERY (EXCEPT CONVENIENCE) STORES
Waste Code: 146
Waste Class: OTHER SPECIFIED INORGANICS
Waste Char: T
Waste Charac Desc: LEACHATE TOXIC
Count Manifests: 4
Sum Received Qty: 7

Gen District: 402
Gen District Office Name: OTTAWA DISTRICT OFFICE 402
Gen Region Code: 04
Gen Region Office Name: EASTERN REGION
NAICS Code: 444110
NAICS Desc: HOME CENTRES
Waste Code: 212
Waste Class: ALIPHATIC SOLVENTS
Waste Char: L
Waste Charac Desc: LIQUID INDUSTRIAL WASTE
Count Manifests: 4
Sum Received Qty: 79

Gen District: 501
Gen District Office Name: SUDBURY DISTRICT OFFICE 501
Gen Region Code: 06
Gen Region Office Name: NORTHERN REGION
NAICS Code: 448199
NAICS Desc: ALL OTHER CLOTHING STORES
Waste Code: 212
Waste Class: ALIPHATIC SOLVENTS
Waste Char: I

Waste Charac Desc: IGNITABLE
Count Manifests: 8
Sum Received Qty: 255

Gen District: 401
Gen District Office Name: KINGSTON DISTRICT OFFICE 401
Gen Region Code: 04
Gen Region Office Name: EASTERN REGION
NAICS Code: 812320
NAICS Desc: DRY CLEANING AND LAUNDRY SERVICES (EXCEPT COIN-OPERATED)
Waste Code: 312
Waste Class: PATHOLOGICAL WASTES
Waste Char: P
Waste Charac Desc: PATHOLOGICAL
Count Manifests: 2
Sum Received Qty: 35.6

Gen District: 101
Gen District Office Name: LONDON DISTRICT OFFICE 101
Gen Region Code: 01
Gen Region Office Name: SOUTHWESTERN REGION
NAICS Code: 446110
NAICS Desc:
Waste Code: 312
Waste Class: PATHOLOGICAL WASTES
Waste Char: P
Waste Charac Desc: PATHOLOGICAL
Count Manifests: 2
Sum Received Qty: 24.26

Gen District: 401
Gen District Office Name: KINGSTON DISTRICT OFFICE 401
Gen Region Code: 04
Gen Region Office Name: EASTERN REGION
NAICS Code: 446110
NAICS Desc:
Waste Code: 312
Waste Class: PATHOLOGICAL WASTES
Waste Char: P
Waste Charac Desc: PATHOLOGICAL
Count Manifests: 4
Sum Received Qty: 28.42

Gen District: 401
Gen District Office Name: KINGSTON DISTRICT OFFICE 401
Gen Region Code: 04
Gen Region Office Name: EASTERN REGION
NAICS Code: 911240
NAICS Desc:
Waste Code: 312
Waste Class: PATHOLOGICAL WASTES
Waste Char: P
Waste Charac Desc: PATHOLOGICAL
Count Manifests: 1
Sum Received Qty: 127.7

Gen District: 401
Gen District Office Name: KINGSTON DISTRICT OFFICE 401
Gen Region Code: 04
Gen Region Office Name: EASTERN REGION
NAICS Code: 601101
NAICS Desc:
Waste Code: 312
Waste Class: PATHOLOGICAL WASTES
Waste Char: P
Waste Charac Desc: PATHOLOGICAL

Count Manifests: 2
Sum Received Qty: 26.4

Gen District: 402
Gen District Office Name: OTTAWA DISTRICT OFFICE 402
Gen Region Code: 04
Gen Region Office Name: EASTERN REGION
NAICS Code: 331491
NAICS Desc:
Waste Code: 312
Waste Class: PATHOLOGICAL WASTES
Waste Char: P
Waste Charac Desc: PATHOLOGICAL
Count Manifests: 1
Sum Received Qty: 1.8

Gen District: 503
Gen District Office Name: SAULT STE. MARIE AREA OFFICE 503
Gen Region Code: 06
Gen Region Office Name: NORTHERN REGION
NAICS Code: 445110
NAICS Desc: SUPERMARKETS AND OTHER GROCERY (EXCEPT CONVENIENCE) STORES
Waste Code: 148
Waste Class: INORGANIC LABORATORY CHEMICALS
Waste Char: A
Waste Charac Desc: ACUTELY HAZARDOUS WASTE CHEM.
Count Manifests: 1
Sum Received Qty: 8

Gen District: 402
Gen District Office Name: OTTAWA DISTRICT OFFICE 402
Gen Region Code: 04
Gen Region Office Name: EASTERN REGION
NAICS Code: 452999
NAICS Desc: ALL OTHER MISCELLANEOUS GENERAL MERCHANDISE STORES
Waste Code: 212
Waste Class: ALIPHATIC SOLVENTS
Waste Char: I
Waste Charac Desc: IGNITABLE
Count Manifests: 4
Sum Received Qty: 21

Gen District: 501
Gen District Office Name: SUDBURY DISTRICT OFFICE 501
Gen Region Code: 06
Gen Region Office Name: NORTHERN REGION
NAICS Code: 621510
NAICS Desc: MEDICAL AND DIAGNOSTIC LABORATORIES
Waste Code: 263
Waste Class: ORGANIC LABORATORY CHEMICALS
Waste Char: A
Waste Charac Desc: ACUTELY HAZARDOUS WASTE CHEM.
Count Manifests: 1
Sum Received Qty: 6

Gen District: 402
Gen District Office Name: OTTAWA DISTRICT OFFICE 402
Gen Region Code: 04
Gen Region Office Name: EASTERN REGION
NAICS Code: 812210
NAICS Desc:
Waste Code: 312
Waste Class: PATHOLOGICAL WASTES
Waste Char: P
Waste Charac Desc: PATHOLOGICAL
Count Manifests: 95

Sum Received Qty:	3453.91
Gen District:	502
Gen District Office Name:	TIMMINS DISTRICT OFFICE 502
Gen Region Code:	06
Gen Region Office Name:	NORTHERN REGION
NAICS Code:	622111
NAICS Desc:	GENERAL (EXCEPT PAEDIATRIC) HOSPITALS
Waste Code:	122
Waste Class:	ALKALINE WASTES - OTHER METALS
Waste Char:	C
Waste Charac Desc:	CORROSIVE
Count Manifests:	2
Sum Received Qty:	525
Gen District:	503
Gen District Office Name:	SAULT STE. MARIE AREA OFFICE 503
Gen Region Code:	06
Gen Region Office Name:	NORTHERN REGION
NAICS Code:	445110
NAICS Desc:	SUPERMARKETS AND OTHER GROCERY (EXCEPT CONVENIENCE) STORES
Waste Code:	252
Waste Class:	WASTE OILS & LUBRICANTS
Waste Char:	L
Waste Charac Desc:	LIQUID INDUSTRIAL WASTE
Count Manifests:	1
Sum Received Qty:	2
Gen District:	305
Gen District Office Name:	HALTON-PEEL DISTRICT OFFICE 305
Gen Region Code:	03
Gen Region Office Name:	CENTRAL REGION
NAICS Code:	622111
NAICS Desc:	GENERAL (EXCEPT PAEDIATRIC) HOSPITALS
Waste Code:	263
Waste Class:	ORGANIC LABORATORY CHEMICALS
Waste Char:	B
Waste Charac Desc:	HAZARDOUS WASTE CHEMICAL
Count Manifests:	1
Sum Received Qty:	599
Gen District:	301
Gen District Office Name:	TORONTO DISTRICT OFFICE 301
Gen Region Code:	03
Gen Region Office Name:	CENTRAL REGION
NAICS Code:	621494
NAICS Desc:	
Waste Code:	312
Waste Class:	PATHOLOGICAL WASTES
Waste Char:	P
Waste Charac Desc:	PATHOLOGICAL
Count Manifests:	1
Sum Received Qty:	11.7
Gen District:	402
Gen District Office Name:	OTTAWA DISTRICT OFFICE 402
Gen Region Code:	04
Gen Region Office Name:	EASTERN REGION
NAICS Code:	621494
NAICS Desc:	
Waste Code:	312
Waste Class:	PATHOLOGICAL WASTES
Waste Char:	P
Waste Charac Desc:	PATHOLOGICAL
Count Manifests:	61
Sum Received Qty:	1271.06

Gen District: 402
Gen District Office Name: OTTAWA DISTRICT OFFICE 402
Gen Region Code: 04
Gen Region Office Name: EASTERN REGION
NAICS Code: 626210
NAICS Desc:
Waste Code: 312
Waste Class: PATHOLOGICAL WASTES
Waste Char: P
Waste Charac Desc: PATHOLOGICAL
Count Manifests: 1
Sum Received Qty: 9.72

Gen District: 401
Gen District Office Name: KINGSTON DISTRICT OFFICE 401
Gen Region Code: 04
Gen Region Office Name: EASTERN REGION
NAICS Code: 325410
NAICS Desc: PHARMACEUTICAL AND MEDICINE MANUFACTURING
Waste Code: 261
Waste Class: PHARMACEUTICALS
Waste Char: L
Waste Charac Desc: LIQUID INDUSTRIAL WASTE
Count Manifests: 1
Sum Received Qty: 125

Gen District: 402
Gen District Office Name: OTTAWA DISTRICT OFFICE 402
Gen Region Code: 04
Gen Region Office Name: EASTERN REGION
NAICS Code: 444110
NAICS Desc: HOME CENTRES
Waste Code: 263
Waste Class: ORGANIC LABORATORY CHEMICALS
Waste Char: L
Waste Charac Desc: LIQUID INDUSTRIAL WASTE
Count Manifests: 2
Sum Received Qty: 356

Gen District: 503
Gen District Office Name: SAULT STE. MARIE AREA OFFICE 503
Gen Region Code: 06
Gen Region Office Name: NORTHERN REGION
NAICS Code: 912190
NAICS Desc:
Waste Code: 263
Waste Class: ORGANIC LABORATORY CHEMICALS
Waste Char: B
Waste Charac Desc: HAZARDOUS WASTE CHEMICAL
Count Manifests: 3
Sum Received Qty: 743

Gen District: 503
Gen District Office Name: SAULT STE. MARIE AREA OFFICE 503
Gen Region Code: 06
Gen Region Office Name: NORTHERN REGION
NAICS Code: 912190
NAICS Desc:
Waste Code: 263
Waste Class: ORGANIC LABORATORY CHEMICALS
Waste Char: L
Waste Charac Desc: LIQUID INDUSTRIAL WASTE
Count Manifests: 1
Sum Received Qty: 19

Gen District:	402
Gen District Office Name:	OTTAWA DISTRICT OFFICE 402
Gen Region Code:	04
Gen Region Office Name:	EASTERN REGION
NAICS Code:	913150
NAICS Desc:	
Waste Code:	312
Waste Class:	PATHOLOGICAL WASTES
Waste Char:	P
Waste Charac Desc:	PATHOLOGICAL
Count Manifests:	1
Sum Received Qty:	183.5

Gen District:	402
Gen District Office Name:	OTTAWA DISTRICT OFFICE 402
Gen Region Code:	04
Gen Region Office Name:	EASTERN REGION
NAICS Code:	445110
NAICS Desc:	SUPERMARKETS AND OTHER GROCERY (EXCEPT CONVENIENCE) STORES
Waste Code:	261
Waste Class:	PHARMACEUTICALS
Waste Char:	L
Waste Charac Desc:	LIQUID INDUSTRIAL WASTE
Count Manifests:	23
Sum Received Qty:	138

Gen District:	502
Gen District Office Name:	TIMMINS DISTRICT OFFICE 502
Gen Region Code:	06
Gen Region Office Name:	NORTHERN REGION
NAICS Code:	448199
NAICS Desc:	ALL OTHER CLOTHING STORES
Waste Code:	261
Waste Class:	PHARMACEUTICALS
Waste Char:	L
Waste Charac Desc:	LIQUID INDUSTRIAL WASTE
Count Manifests:	3
Sum Received Qty:	9

Gen District:	502
Gen District Office Name:	TIMMINS DISTRICT OFFICE 502
Gen Region Code:	06
Gen Region Office Name:	NORTHERN REGION
NAICS Code:	448199
NAICS Desc:	ALL OTHER CLOTHING STORES
Waste Code:	263
Waste Class:	ORGANIC LABORATORY CHEMICALS
Waste Char:	L
Waste Charac Desc:	LIQUID INDUSTRIAL WASTE
Count Manifests:	3
Sum Received Qty:	811

Gen District:	304
Gen District Office Name:	PETERBOROUGH DISTRICT OFFICE 304
Gen Region Code:	04
Gen Region Office Name:	EASTERN REGION
NAICS Code:	448199
NAICS Desc:	ALL OTHER CLOTHING STORES
Waste Code:	269
Waste Class:	NON-HALOGENATED PESTICIDES
Waste Char:	T
Waste Charac Desc:	LEACHATE TOXIC
Count Manifests:	1
Sum Received Qty:	8

Gen District:	402

Gen District Office Name: OTTAWA DISTRICT OFFICE 402
Gen Region Code: 04
Gen Region Office Name: EASTERN REGION
NAICS Code: 414510
NAICS Desc: PHARMACEUTICALS AND PHARMACY SUPPLIES WHOLESALER-DISTRIBUTORS
Waste Code: 261
Waste Class: PHARMACEUTICALS
Waste Char: A
Waste Charac Desc: ACUTELY HAZARDOUS WASTE CHEM.
Count Manifests: 29
Sum Received Qty: 2332.56

Gen District: 402
Gen District Office Name: OTTAWA DISTRICT OFFICE 402
Gen Region Code: 04
Gen Region Office Name: EASTERN REGION
NAICS Code: 541940
NAICS Desc: VETERINARY SERVICES
Waste Code: 261
Waste Class: PHARMACEUTICALS
Waste Char: A
Waste Charac Desc: ACUTELY HAZARDOUS WASTE CHEM.
Count Manifests: 36
Sum Received Qty: 386.19

Gen District: 403
Gen District Office Name: CORNWALL AREA OFFICE 403
Gen Region Code: 04
Gen Region Office Name: EASTERN REGION
NAICS Code: 448140
NAICS Desc: FAMILY CLOTHING STORES
Waste Code: 261
Waste Class: PHARMACEUTICALS
Waste Char: L
Waste Charac Desc: LIQUID INDUSTRIAL WASTE
Count Manifests: 3
Sum Received Qty: 6

Gen District: 503
Gen District Office Name: SAULT STE. MARIE AREA OFFICE 503
Gen Region Code: 06
Gen Region Office Name: NORTHERN REGION
NAICS Code: 448199
NAICS Desc: ALL OTHER CLOTHING STORES
Waste Code: 261
Waste Class: PHARMACEUTICALS
Waste Char: L
Waste Charac Desc: LIQUID INDUSTRIAL WASTE
Count Manifests: 2
Sum Received Qty: 5

Gen District: 402
Gen District Office Name: OTTAWA DISTRICT OFFICE 402
Gen Region Code: 04
Gen Region Office Name: EASTERN REGION
NAICS Code: 453310
NAICS Desc: USED MERCHANDISE STORES
Waste Code: 261
Waste Class: PHARMACEUTICALS
Waste Char: A
Waste Charac Desc: ACUTELY HAZARDOUS WASTE CHEM.
Count Manifests: 2
Sum Received Qty: 2

Gen District: 501
Gen District Office Name: SUDBURY DISTRICT OFFICE 501

Gen Region Code:	06
Gen Region Office Name:	NORTHERN REGION
NAICS Code:	444110
NAICS Desc:	HOME CENTRES
Waste Code:	145
Waste Class:	PAINT/PIGMENT/COATING RESIDUES
Waste Char:	I
Waste Charac Desc:	IGNITABLE
Count Manifests:	2
Sum Received Qty:	121

Gen District:	401
Gen District Office Name:	KINGSTON DISTRICT OFFICE 401
Gen Region Code:	04
Gen Region Office Name:	EASTERN REGION
NAICS Code:	444110
NAICS Desc:	HOME CENTRES
Waste Code:	242
Waste Class:	HALOGENATED PESTICIDES
Waste Char:	T
Waste Charac Desc:	LEACHATE TOXIC
Count Manifests:	1
Sum Received Qty:	16

Gen District:	304
Gen District Office Name:	PETERBOROUGH DISTRICT OFFICE 304
Gen Region Code:	04
Gen Region Office Name:	EASTERN REGION
NAICS Code:	448199
NAICS Desc:	ALL OTHER CLOTHING STORES
Waste Code:	263
Waste Class:	ORGANIC LABORATORY CHEMICALS
Waste Char:	A
Waste Charac Desc:	ACUTELY HAZARDOUS WASTE CHEM.
Count Manifests:	1
Sum Received Qty:	41

Gen District:	402
Gen District Office Name:	OTTAWA DISTRICT OFFICE 402
Gen Region Code:	04
Gen Region Office Name:	EASTERN REGION
NAICS Code:	448199
NAICS Desc:	ALL OTHER CLOTHING STORES
Waste Code:	263
Waste Class:	ORGANIC LABORATORY CHEMICALS
Waste Char:	A
Waste Charac Desc:	ACUTELY HAZARDOUS WASTE CHEM.
Count Manifests:	24
Sum Received Qty:	1258

Gen District:	501
Gen District Office Name:	SUDBURY DISTRICT OFFICE 501
Gen Region Code:	06
Gen Region Office Name:	NORTHERN REGION
NAICS Code:	448199
NAICS Desc:	ALL OTHER CLOTHING STORES
Waste Code:	263
Waste Class:	ORGANIC LABORATORY CHEMICALS
Waste Char:	A
Waste Charac Desc:	ACUTELY HAZARDOUS WASTE CHEM.
Count Manifests:	1
Sum Received Qty:	2

Gen District:	401
Gen District Office Name:	KINGSTON DISTRICT OFFICE 401
Gen Region Code:	04

Gen Region Office Name:	EASTERN REGION
NAICS Code:	448199
NAICS Desc:	ALL OTHER CLOTHING STORES
Waste Code:	145
Waste Class:	PAINT/PIGMENT/COATING RESIDUES
Waste Char:	L
Waste Charac Desc:	LIQUID INDUSTRIAL WASTE
Count Manifests:	6
Sum Received Qty:	51

Gen District:	502
Gen District Office Name:	TIMMINS DISTRICT OFFICE 502
Gen Region Code:	06
Gen Region Office Name:	NORTHERN REGION
NAICS Code:	448199
NAICS Desc:	ALL OTHER CLOTHING STORES
Waste Code:	145
Waste Class:	PAINT/PIGMENT/COATING RESIDUES
Waste Char:	L
Waste Charac Desc:	LIQUID INDUSTRIAL WASTE
Count Manifests:	3
Sum Received Qty:	64

Gen District:	304
Gen District Office Name:	PETERBOROUGH DISTRICT OFFICE 304
Gen Region Code:	04
Gen Region Office Name:	EASTERN REGION
NAICS Code:	451130
NAICS Desc:	SEWING, NEEDLEWORK AND PIECE GOODS STORES
Waste Code:	145
Waste Class:	PAINT/PIGMENT/COATING RESIDUES
Waste Char:	L
Waste Charac Desc:	LIQUID INDUSTRIAL WASTE
Count Manifests:	1
Sum Received Qty:	17

Gen District:	501
Gen District Office Name:	SUDBURY DISTRICT OFFICE 501
Gen Region Code:	06
Gen Region Office Name:	NORTHERN REGION
NAICS Code:	451130
NAICS Desc:	SEWING, NEEDLEWORK AND PIECE GOODS STORES
Waste Code:	145
Waste Class:	PAINT/PIGMENT/COATING RESIDUES
Waste Char:	I
Waste Charac Desc:	IGNITABLE
Count Manifests:	1
Sum Received Qty:	3

Gen District:	501
Gen District Office Name:	SUDBURY DISTRICT OFFICE 501
Gen Region Code:	06
Gen Region Office Name:	NORTHERN REGION
NAICS Code:	451130
NAICS Desc:	SEWING, NEEDLEWORK AND PIECE GOODS STORES
Waste Code:	145
Waste Class:	PAINT/PIGMENT/COATING RESIDUES
Waste Char:	L
Waste Charac Desc:	LIQUID INDUSTRIAL WASTE
Count Manifests:	1
Sum Received Qty:	1

Gen District:	401
Gen District Office Name:	KINGSTON DISTRICT OFFICE 401
Gen Region Code:	04
Gen Region Office Name:	EASTERN REGION

NAICS Code:	621990
NAICS Desc:	ALL OTHER AMBULATORY HEALTH CARE SERVICES
Waste Code:	261
Waste Class:	PHARMACEUTICALS
Waste Char:	A
Waste Charac Desc:	ACUTELY HAZARDOUS WASTE CHEM.
Count Manifests:	5
Sum Received Qty:	151.16

Gen District:	401
Gen District Office Name:	KINGSTON DISTRICT OFFICE 401
Gen Region Code:	04
Gen Region Office Name:	EASTERN REGION
NAICS Code:	418990
NAICS Desc:	ALL OTHER WHOLESALER-DISTRIBUTORS
Waste Code:	264
Waste Class:	PHOTOPROCESSING WASTES
Waste Char:	L
Waste Charac Desc:	LIQUID INDUSTRIAL WASTE
Count Manifests:	2
Sum Received Qty:	70

Gen District:	402
Gen District Office Name:	OTTAWA DISTRICT OFFICE 402
Gen Region Code:	04
Gen Region Office Name:	EASTERN REGION
NAICS Code:	445110
NAICS Desc:	SUPERMARKETS AND OTHER GROCERY (EXCEPT CONVENIENCE) STORES
Waste Code:	264
Waste Class:	PHOTOPROCESSING WASTES
Waste Char:	L
Waste Charac Desc:	LIQUID INDUSTRIAL WASTE
Count Manifests:	2
Sum Received Qty:	54

Gen District:	101
Gen District Office Name:	LONDON DISTRICT OFFICE 101
Gen Region Code:	01
Gen Region Office Name:	SOUTHWESTERN REGION
NAICS Code:	322220
NAICS Desc:	PAPER BAG AND COATED AND TREATED PAPER MANUFACTURING
Waste Code:	312
Waste Class:	PATHOLOGICAL WASTES
Waste Char:	P
Waste Charac Desc:	PATHOLOGICAL
Count Manifests:	1
Sum Received Qty:	2.4

Gen District:	402
Gen District Office Name:	OTTAWA DISTRICT OFFICE 402
Gen Region Code:	04
Gen Region Office Name:	EASTERN REGION
NAICS Code:	334512
NAICS Desc:	MEASURING, MEDICAL AND CONTROLLING DEVICES MANUFACTURING
Waste Code:	312
Waste Class:	PATHOLOGICAL WASTES
Waste Char:	P
Waste Charac Desc:	PATHOLOGICAL
Count Manifests:	4
Sum Received Qty:	717.7

Gen District:	402
Gen District Office Name:	OTTAWA DISTRICT OFFICE 402
Gen Region Code:	04
Gen Region Office Name:	EASTERN REGION
NAICS Code:	339990

NAICS Desc:	ALL OTHER MISCELLANEOUS MANUFACTURING
Waste Code:	312
Waste Class:	PATHOLOGICAL WASTES
Waste Char:	P
Waste Charac Desc:	PATHOLOGICAL
Count Manifests:	1
Sum Received Qty:	1.8
Gen District:	501
Gen District Office Name:	SUDBURY DISTRICT OFFICE 501
Gen Region Code:	06
Gen Region Office Name:	NORTHERN REGION
NAICS Code:	448199
NAICS Desc:	ALL OTHER CLOTHING STORES
Waste Code:	242
Waste Class:	HALOGENATED PESTICIDES
Waste Char:	T
Waste Charac Desc:	LEACHATE TOXIC
Count Manifests:	3
Sum Received Qty:	8
Gen District:	402
Gen District Office Name:	OTTAWA DISTRICT OFFICE 402
Gen Region Code:	04
Gen Region Office Name:	EASTERN REGION
NAICS Code:	621110
NAICS Desc:	OFFICES OF PHYSICIANS
Waste Code:	261
Waste Class:	PHARMACEUTICALS
Waste Char:	A
Waste Charac Desc:	ACUTELY HAZARDOUS WASTE CHEM.
Count Manifests:	19
Sum Received Qty:	148.6
Gen District:	402
Gen District Office Name:	OTTAWA DISTRICT OFFICE 402
Gen Region Code:	04
Gen Region Office Name:	EASTERN REGION
NAICS Code:	621499
NAICS Desc:	ALL OTHER OUT-PATIENT CARE CENTRES
Waste Code:	261
Waste Class:	PHARMACEUTICALS
Waste Char:	A
Waste Charac Desc:	ACUTELY HAZARDOUS WASTE CHEM.
Count Manifests:	18
Sum Received Qty:	281.38
Gen District:	504
Gen District Office Name:	NORTH BAY AREA OFFIC0 504
Gen Region Code:	06
Gen Region Office Name:	NORTHERN REGION
NAICS Code:	448199
NAICS Desc:	ALL OTHER CLOTHING STORES
Waste Code:	263
Waste Class:	ORGANIC LABORATORY CHEMICALS
Waste Char:	L
Waste Charac Desc:	LIQUID INDUSTRIAL WASTE
Count Manifests:	2
Sum Received Qty:	496
Gen District:	402
Gen District Office Name:	OTTAWA DISTRICT OFFICE 402
Gen Region Code:	04
Gen Region Office Name:	EASTERN REGION
NAICS Code:	541940
NAICS Desc:	VETERINARY SERVICES

Waste Code:	264
Waste Class:	PHOTOPROCESSING WASTES
Waste Char:	T
Waste Charac Desc:	LEACHATE TOXIC
Count Manifests:	1
Sum Received Qty:	19
Gen District:	401
Gen District Office Name:	KINGSTON DISTRICT OFFICE 401
Gen Region Code:	04
Gen Region Office Name:	EASTERN REGION
NAICS Code:	445110
NAICS Desc:	SUPERMARKETS AND OTHER GROCERY (EXCEPT CONVENIENCE) STORES
Waste Code:	312
Waste Class:	PATHOLOGICAL WASTES
Waste Char:	P
Waste Charac Desc:	PATHOLOGICAL
Count Manifests:	1
Sum Received Qty:	9
Gen District:	402
Gen District Office Name:	OTTAWA DISTRICT OFFICE 402
Gen Region Code:	04
Gen Region Office Name:	EASTERN REGION
NAICS Code:	524299
NAICS Desc:	ALL OTHER INSURANCE RELATED ACTIVITIES
Waste Code:	312
Waste Class:	PATHOLOGICAL WASTES
Waste Char:	P
Waste Charac Desc:	PATHOLOGICAL
Count Manifests:	2
Sum Received Qty:	25.9
Gen District:	402
Gen District Office Name:	OTTAWA DISTRICT OFFICE 402
Gen Region Code:	04
Gen Region Office Name:	EASTERN REGION
NAICS Code:	611210
NAICS Desc:	
Waste Code:	261
Waste Class:	PHARMACEUTICALS
Waste Char:	A
Waste Charac Desc:	ACUTELY HAZARDOUS WASTE CHEM.
Count Manifests:	2
Sum Received Qty:	70.44
Gen District:	402
Gen District Office Name:	OTTAWA DISTRICT OFFICE 402
Gen Region Code:	04
Gen Region Office Name:	EASTERN REGION
NAICS Code:	611510
NAICS Desc:	TECHNICAL AND TRADE SCHOOLS
Waste Code:	264
Waste Class:	PHOTOPROCESSING WASTES
Waste Char:	T
Waste Charac Desc:	LEACHATE TOXIC
Count Manifests:	1
Sum Received Qty:	7.84
Gen District:	402
Gen District Office Name:	OTTAWA DISTRICT OFFICE 402
Gen Region Code:	04
Gen Region Office Name:	EASTERN REGION
NAICS Code:	621210
NAICS Desc:	OFFICES OF DENTISTS
Waste Code:	264

Waste Class: PHOTOPROCESSING WASTES
Waste Char: L
Waste Charac Desc: LIQUID INDUSTRIAL WASTE
Count Manifests: 7
Sum Received Qty: 157.12

Gen District: 402
Gen District Office Name: OTTAWA DISTRICT OFFICE 402
Gen Region Code: 04
Gen Region Office Name: EASTERN REGION
NAICS Code: 913150
NAICS Desc:
Waste Code: 261
Waste Class: PHARMACEUTICALS
Waste Char: A
Waste Charac Desc: ACUTELY HAZARDOUS WASTE CHEM.
Count Manifests: 1
Sum Received Qty: 67.5

Gen District: 401
Gen District Office Name: KINGSTON DISTRICT OFFICE 401
Gen Region Code: 04
Gen Region Office Name: EASTERN REGION
NAICS Code: 541990
NAICS Desc: ALL OTHER PROFESSIONAL, SCIENTIFIC AND TECHNICAL SERVICES
Waste Code: 312
Waste Class: PATHOLOGICAL WASTES
Waste Char: P
Waste Charac Desc: PATHOLOGICAL
Count Manifests: 2
Sum Received Qty: 16.47

Gen District: 402
Gen District Office Name: OTTAWA DISTRICT OFFICE 402
Gen Region Code: 04
Gen Region Office Name: EASTERN REGION
NAICS Code: 562110
NAICS Desc: WASTE COLLECTION
Waste Code: 312
Waste Class: PATHOLOGICAL WASTES
Waste Char: P
Waste Charac Desc: PATHOLOGICAL
Count Manifests: 7
Sum Received Qty: 1035.52

Gen District: 402
Gen District Office Name: OTTAWA DISTRICT OFFICE 402
Gen Region Code: 04
Gen Region Office Name: EASTERN REGION
NAICS Code: 414510
NAICS Desc: PHARMACEUTICALS AND PHARMACY SUPPLIES WHOLESALER-DISTRIBUTORS
Waste Code: 312
Waste Class: PATHOLOGICAL WASTES
Waste Char: P
Waste Charac Desc: PATHOLOGICAL
Count Manifests: 29
Sum Received Qty: 1987.16

Gen District: 402
Gen District Office Name: OTTAWA DISTRICT OFFICE 402
Gen Region Code: 04
Gen Region Office Name: EASTERN REGION
NAICS Code: 448199
NAICS Desc: ALL OTHER CLOTHING STORES
Waste Code: 312
Waste Class: PATHOLOGICAL WASTES

Waste Char: P
Waste Charac Desc: PATHOLOGICAL
Count Manifests: 4
Sum Received Qty: 34.9

Gen District: 402
Gen District Office Name: OTTAWA DISTRICT OFFICE 402
Gen Region Code: 04
Gen Region Office Name: EASTERN REGION
NAICS Code: 444110
NAICS Desc: HOME CENTRES
Waste Code: 262
Waste Class: DETERGENTS/SOAPS
Waste Char: L
Waste Charac Desc: LIQUID INDUSTRIAL WASTE
Count Manifests: 4
Sum Received Qty: 22

Gen District: 403
Gen District Office Name: CORNWALL AREA OFFICE 403
Gen Region Code: 04
Gen Region Office Name: EASTERN REGION
NAICS Code: 448140
NAICS Desc: FAMILY CLOTHING STORES
Waste Code: 262
Waste Class: DETERGENTS/SOAPS
Waste Char: L
Waste Charac Desc: LIQUID INDUSTRIAL WASTE
Count Manifests: 3
Sum Received Qty: 384

Gen District: 402
Gen District Office Name: OTTAWA DISTRICT OFFICE 402
Gen Region Code: 04
Gen Region Office Name: EASTERN REGION
NAICS Code: 453310
NAICS Desc: USED MERCHANDISE STORES
Waste Code: 262
Waste Class: DETERGENTS/SOAPS
Waste Char: L
Waste Charac Desc: LIQUID INDUSTRIAL WASTE
Count Manifests: 5
Sum Received Qty: 750

Gen District: 403
Gen District Office Name: CORNWALL AREA OFFICE 403
Gen Region Code: 04
Gen Region Office Name: EASTERN REGION
NAICS Code: 611690
NAICS Desc: ALL OTHER SCHOOLS AND INSTRUCTION
Waste Code: 312
Waste Class: PATHOLOGICAL WASTES
Waste Char: P
Waste Charac Desc: PATHOLOGICAL
Count Manifests: 3
Sum Received Qty: 67.5

Gen District: 101
Gen District Office Name: LONDON DISTRICT OFFICE 101
Gen Region Code: 01
Gen Region Office Name: SOUTHWESTERN REGION
NAICS Code: 621110
NAICS Desc: OFFICES OF PHYSICIANS
Waste Code: 312
Waste Class: PATHOLOGICAL WASTES
Waste Char: P

Waste Charac Desc: PATHOLOGICAL
Count Manifests: 3
Sum Received Qty: 22.4

Gen District: 402
Gen District Office Name: OTTAWA DISTRICT OFFICE 402
Gen Region Code: 04
Gen Region Office Name: EASTERN REGION
NAICS Code: 626210
NAICS Desc:
Waste Code: 264
Waste Class: PHOTOPROCESSING WASTES
Waste Char: T
Waste Charac Desc: LEACHATE TOXIC
Count Manifests: 1
Sum Received Qty: 16

Gen District: 402
Gen District Office Name: OTTAWA DISTRICT OFFICE 402
Gen Region Code: 04
Gen Region Office Name: EASTERN REGION
NAICS Code: 561722
NAICS Desc: JANITORIAL SERVICES (EXCEPT WINDOW CLEANING)
Waste Code: 312
Waste Class: PATHOLOGICAL WASTES
Waste Char: P
Waste Charac Desc: PATHOLOGICAL
Count Manifests: 4
Sum Received Qty: 298.32

Gen District: 401
Gen District Office Name: KINGSTON DISTRICT OFFICE 401
Gen Region Code: 04
Gen Region Office Name: EASTERN REGION
NAICS Code: 624120
NAICS Desc:
Waste Code: 312
Waste Class: PATHOLOGICAL WASTES
Waste Char: P
Waste Charac Desc: PATHOLOGICAL
Count Manifests: 1
Sum Received Qty: 110.4

Gen District: 304
Gen District Office Name: PETERBOROUGH DISTRICT OFFICE 304
Gen Region Code: 04
Gen Region Office Name: EASTERN REGION
NAICS Code: 451130
NAICS Desc: SEWING, NEEDLEWORK AND PIECE GOODS STORES
Waste Code: 331
Waste Class: WASTE COMPRESSED GASES
Waste Char: I
Waste Charac Desc: IGNITABLE
Count Manifests: 1
Sum Received Qty: 11

Gen District: 503
Gen District Office Name: SAULT STE. MARIE AREA OFFICE 503
Gen Region Code: 06
Gen Region Office Name: NORTHERN REGION
NAICS Code: 448199
NAICS Desc: ALL OTHER CLOTHING STORES
Waste Code: 269
Waste Class: NON-HALOGENATED PESTICIDES
Waste Char: T
Waste Charac Desc: LEACHATE TOXIC

Count Manifests: 1
Sum Received Qty: 4

Gen District: 402
Gen District Office Name: OTTAWA DISTRICT OFFICE 402
Gen Region Code: 04
Gen Region Office Name: EASTERN REGION
NAICS Code: 452999
NAICS Desc: ALL OTHER MISCELLANEOUS GENERAL MERCHANDISE STORES
Waste Code: 269
Waste Class: NON-HALOGENATED PESTICIDES
Waste Char: T
Waste Charac Desc: LEACHATE TOXIC
Count Manifests: 2
Sum Received Qty: 7

Gen District: 401
Gen District Office Name: KINGSTON DISTRICT OFFICE 401
Gen Region Code: 04
Gen Region Office Name: EASTERN REGION
NAICS Code: 611510
NAICS Desc: TECHNICAL AND TRADE SCHOOLS
Waste Code: 312
Waste Class: PATHOLOGICAL WASTES
Waste Char: P
Waste Charac Desc: PATHOLOGICAL
Count Manifests: 3
Sum Received Qty: 18

Gen District: 301
Gen District Office Name: TORONTO DISTRICT OFFICE 301
Gen Region Code: 03
Gen Region Office Name: CENTRAL REGION
NAICS Code: 621210
NAICS Desc: OFFICES OF DENTISTS
Waste Code: 312
Waste Class: PATHOLOGICAL WASTES
Waste Char: P
Waste Charac Desc: PATHOLOGICAL
Count Manifests: 1
Sum Received Qty: 9.8

Gen District: 402
Gen District Office Name: OTTAWA DISTRICT OFFICE 402
Gen Region Code: 04
Gen Region Office Name: EASTERN REGION
NAICS Code: 444110
NAICS Desc: HOME CENTRES
Waste Code: 331
Waste Class: WASTE COMPRESSED GASES
Waste Char: I
Waste Charac Desc: IGNITABLE
Count Manifests: 36
Sum Received Qty: 1700

Gen District: 403
Gen District Office Name: CORNWALL AREA OFFICE 403
Gen Region Code: 04
Gen Region Office Name: EASTERN REGION
NAICS Code: 444110
NAICS Desc: HOME CENTRES
Waste Code: 331
Waste Class: WASTE COMPRESSED GASES
Waste Char: L
Waste Charac Desc: LIQUID INDUSTRIAL WASTE
Count Manifests: 1

Sum Received Qty:	1
Gen District:	402
Gen District Office Name:	OTTAWA DISTRICT OFFICE 402
Gen Region Code:	04
Gen Region Office Name:	EASTERN REGION
NAICS Code:	453310
NAICS Desc:	USED MERCHANDISE STORES
Waste Code:	145
Waste Class:	PAINT/PIGMENT/COATING RESIDUES
Waste Char:	L
Waste Charac Desc:	LIQUID INDUSTRIAL WASTE
Count Manifests:	6
Sum Received Qty:	135
Gen District:	402
Gen District Office Name:	OTTAWA DISTRICT OFFICE 402
Gen Region Code:	04
Gen Region Office Name:	EASTERN REGION
NAICS Code:	445110
NAICS Desc:	SUPERMARKETS AND OTHER GROCERY (EXCEPT CONVENIENCE) STORES
Waste Code:	112
Waste Class:	ACID WASTE - HEAVY METALS
Waste Char:	C
Waste Charac Desc:	CORROSIVE
Count Manifests:	9
Sum Received Qty:	20
Gen District:	501
Gen District Office Name:	SUDBURY DISTRICT OFFICE 501
Gen Region Code:	06
Gen Region Office Name:	NORTHERN REGION
NAICS Code:	448199
NAICS Desc:	ALL OTHER CLOTHING STORES
Waste Code:	112
Waste Class:	ACID WASTE - HEAVY METALS
Waste Char:	C
Waste Charac Desc:	CORROSIVE
Count Manifests:	3
Sum Received Qty:	5
Gen District:	503
Gen District Office Name:	SAULT STE. MARIE AREA OFFICE 503
Gen Region Code:	06
Gen Region Office Name:	NORTHERN REGION
NAICS Code:	448199
NAICS Desc:	ALL OTHER CLOTHING STORES
Waste Code:	112
Waste Class:	ACID WASTE - HEAVY METALS
Waste Char:	C
Waste Charac Desc:	CORROSIVE
Count Manifests:	2
Sum Received Qty:	4
Gen District:	403
Gen District Office Name:	CORNWALL AREA OFFICE 403
Gen Region Code:	04
Gen Region Office Name:	EASTERN REGION
NAICS Code:	621210
NAICS Desc:	OFFICES OF DENTISTS
Waste Code:	148
Waste Class:	INORGANIC LABORATORY CHEMICALS
Waste Char:	B
Waste Charac Desc:	HAZARDOUS WASTE CHEMICAL
Count Manifests:	1
Sum Received Qty:	15

Gen District: 402
Gen District Office Name: OTTAWA DISTRICT OFFICE 402
Gen Region Code: 04
Gen Region Office Name: EASTERN REGION
NAICS Code: 452110
NAICS Desc: DEPARTMENT STORES
Waste Code: 242
Waste Class: HALOGENATED PESTICIDES
Waste Char: T
Waste Charac Desc: LEACHATE TOXIC
Count Manifests: 1
Sum Received Qty: 7

Gen District: 403
Gen District Office Name: CORNWALL AREA OFFICE 403
Gen Region Code: 04
Gen Region Office Name: EASTERN REGION
NAICS Code: 451130
NAICS Desc: SEWING, NEEDLEWORK AND PIECE GOODS STORES
Waste Code: 146
Waste Class: OTHER SPECIFIED INORGANICS
Waste Char: T
Waste Charac Desc: LEACHATE TOXIC
Count Manifests: 2
Sum Received Qty: 4

Gen District: 402
Gen District Office Name: OTTAWA DISTRICT OFFICE 402
Gen Region Code: 04
Gen Region Office Name: EASTERN REGION
NAICS Code: 452110
NAICS Desc: DEPARTMENT STORES
Waste Code: 146
Waste Class: OTHER SPECIFIED INORGANICS
Waste Char: T
Waste Charac Desc: LEACHATE TOXIC
Count Manifests: 5
Sum Received Qty: 9

Gen District: 401
Gen District Office Name: KINGSTON DISTRICT OFFICE 401
Gen Region Code: 04
Gen Region Office Name: EASTERN REGION
NAICS Code: 621510
NAICS Desc: MEDICAL AND DIAGNOSTIC LABORATORIES
Waste Code: 148
Waste Class: INORGANIC LABORATORY CHEMICALS
Waste Char: C
Waste Charac Desc: CORROSIVE
Count Manifests: 5
Sum Received Qty: 31

Gen District: 402
Gen District Office Name: OTTAWA DISTRICT OFFICE 402
Gen Region Code: 04
Gen Region Office Name: EASTERN REGION
NAICS Code: 444110
NAICS Desc: HOME CENTRES
Waste Code: 148
Waste Class: INORGANIC LABORATORY CHEMICALS
Waste Char: T
Waste Charac Desc: LEACHATE TOXIC
Count Manifests: 1
Sum Received Qty: 75

Gen District:	402
Gen District Office Name:	OTTAWA DISTRICT OFFICE 402
Gen Region Code:	04
Gen Region Office Name:	EASTERN REGION
NAICS Code:	911230
NAICS Desc:	
Waste Code:	148
Waste Class:	INORGANIC LABORATORY CHEMICALS
Waste Char:	I
Waste Charac Desc:	IGNITABLE
Count Manifests:	1
Sum Received Qty:	7

Gen District:	501
Gen District Office Name:	SUDBURY DISTRICT OFFICE 501
Gen Region Code:	06
Gen Region Office Name:	NORTHERN REGION
NAICS Code:	448199
NAICS Desc:	ALL OTHER CLOTHING STORES
Waste Code:	148
Waste Class:	INORGANIC LABORATORY CHEMICALS
Waste Char:	A
Waste Charac Desc:	ACUTELY HAZARDOUS WASTE CHEM.
Count Manifests:	4
Sum Received Qty:	12

Gen District:	402
Gen District Office Name:	OTTAWA DISTRICT OFFICE 402
Gen Region Code:	04
Gen Region Office Name:	EASTERN REGION
NAICS Code:	451130
NAICS Desc:	SEWING, NEEDLEWORK AND PIECE GOODS STORES
Waste Code:	148
Waste Class:	INORGANIC LABORATORY CHEMICALS
Waste Char:	L
Waste Charac Desc:	LIQUID INDUSTRIAL WASTE
Count Manifests:	1
Sum Received Qty:	2

Gen District:	503
Gen District Office Name:	SAULT STE. MARIE AREA OFFICE 503
Gen Region Code:	06
Gen Region Office Name:	NORTHERN REGION
NAICS Code:	912190
NAICS Desc:	
Waste Code:	148
Waste Class:	INORGANIC LABORATORY CHEMICALS
Waste Char:	I
Waste Charac Desc:	IGNITABLE
Count Manifests:	1
Sum Received Qty:	2

Gen District:	402
Gen District Office Name:	OTTAWA DISTRICT OFFICE 402
Gen Region Code:	04
Gen Region Office Name:	EASTERN REGION
NAICS Code:	621610
NAICS Desc:	
Waste Code:	261
Waste Class:	PHARMACEUTICALS
Waste Char:	A
Waste Charac Desc:	ACUTELY HAZARDOUS WASTE CHEM.
Count Manifests:	24
Sum Received Qty:	633.75

Gen District:	402

Gen District Office Name: OTTAWA DISTRICT OFFICE 402
Gen Region Code: 04
Gen Region Office Name: EASTERN REGION
NAICS Code: 452112
NAICS Desc:
Waste Code: 145
Waste Class: PAINT/PIGMENT/COATING RESIDUES
Waste Char: I
Waste Charac Desc: IGNITABLE
Count Manifests: 1
Sum Received Qty: 31

Gen District: 502
Gen District Office Name: TIMMINS DISTRICT OFFICE 502
Gen Region Code: 06
Gen Region Office Name: NORTHERN REGION
NAICS Code: 448199
NAICS Desc: ALL OTHER CLOTHING STORES
Waste Code: 212
Waste Class: ALIPHATIC SOLVENTS
Waste Char: L
Waste Charac Desc: LIQUID INDUSTRIAL WASTE
Count Manifests: 1
Sum Received Qty: 6

Gen District: 501
Gen District Office Name: SUDBURY DISTRICT OFFICE 501
Gen Region Code: 06
Gen Region Office Name: NORTHERN REGION
NAICS Code: 448199
NAICS Desc: ALL OTHER CLOTHING STORES
Waste Code: 261
Waste Class: PHARMACEUTICALS
Waste Char: L
Waste Charac Desc: LIQUID INDUSTRIAL WASTE
Count Manifests: 4
Sum Received Qty: 9

Gen District: 403
Gen District Office Name: CORNWALL AREA OFFICE 403
Gen Region Code: 04
Gen Region Office Name: EASTERN REGION
NAICS Code: 493190
NAICS Desc: OTHER WAREHOUSING AND STORAGE
Waste Code: 263
Waste Class: ORGANIC LABORATORY CHEMICALS
Waste Char: A
Waste Charac Desc: ACUTELY HAZARDOUS WASTE CHEM.
Count Manifests: 1
Sum Received Qty: 306

Gen District: 402
Gen District Office Name: OTTAWA DISTRICT OFFICE 402
Gen Region Code: 04
Gen Region Office Name: EASTERN REGION
NAICS Code: 452999
NAICS Desc: ALL OTHER MISCELLANEOUS GENERAL MERCHANDISE STORES
Waste Code: 212
Waste Class: ALIPHATIC SOLVENTS
Waste Char: L
Waste Charac Desc: LIQUID INDUSTRIAL WASTE
Count Manifests: 2
Sum Received Qty: 13

Gen District: 402
Gen District Office Name: OTTAWA DISTRICT OFFICE 402

Gen Region Code:	04
Gen Region Office Name:	EASTERN REGION
NAICS Code:	453310
NAICS Desc:	USED MERCHANDISE STORES
Waste Code:	212
Waste Class:	ALIPHATIC SOLVENTS
Waste Char:	I
Waste Charac Desc:	IGNITABLE
Count Manifests:	6
Sum Received Qty:	33
Gen District:	401
Gen District Office Name:	KINGSTON DISTRICT OFFICE 401
Gen Region Code:	04
Gen Region Office Name:	EASTERN REGION
NAICS Code:	541940
NAICS Desc:	VETERINARY SERVICES
Waste Code:	261
Waste Class:	PHARMACEUTICALS
Waste Char:	L
Waste Charac Desc:	LIQUID INDUSTRIAL WASTE
Count Manifests:	1
Sum Received Qty:	40.26
Gen District:	402
Gen District Office Name:	OTTAWA DISTRICT OFFICE 402
Gen Region Code:	04
Gen Region Office Name:	EASTERN REGION
NAICS Code:	452112
NAICS Desc:	
Waste Code:	262
Waste Class:	DETERGENTS/SOAPS
Waste Char:	L
Waste Charac Desc:	LIQUID INDUSTRIAL WASTE
Count Manifests:	4
Sum Received Qty:	233
Gen District:	402
Gen District Office Name:	OTTAWA DISTRICT OFFICE 402
Gen Region Code:	04
Gen Region Office Name:	EASTERN REGION
NAICS Code:	626210
NAICS Desc:	
Waste Code:	264
Waste Class:	PHOTOPROCESSING WASTES
Waste Char:	R
Waste Charac Desc:	REACTIVE
Count Manifests:	1
Sum Received Qty:	22.3
Gen District:	402
Gen District Office Name:	OTTAWA DISTRICT OFFICE 402
Gen Region Code:	04
Gen Region Office Name:	EASTERN REGION
NAICS Code:	444110
NAICS Desc:	HOME CENTRES
Waste Code:	213
Waste Class:	PETROLEUM DISTILLATES
Waste Char:	I
Waste Charac Desc:	IGNITABLE
Count Manifests:	3
Sum Received Qty:	568
Gen District:	501
Gen District Office Name:	SUDBURY DISTRICT OFFICE 501
Gen Region Code:	06

Gen Region Office Name:	NORTHERN REGION
NAICS Code:	444110
NAICS Desc:	HOME CENTRES
Waste Code:	213
Waste Class:	PETROLEUM DISTILLATES
Waste Char:	I
Waste Charac Desc:	IGNITABLE
Count Manifests:	1
Sum Received Qty:	26
Gen District:	402
Gen District Office Name:	OTTAWA DISTRICT OFFICE 402
Gen Region Code:	04
Gen Region Office Name:	EASTERN REGION
NAICS Code:	611310
NAICS Desc:	UNIVERSITIES
Waste Code:	261
Waste Class:	PHARMACEUTICALS
Waste Char:	A
Waste Charac Desc:	ACUTELY HAZARDOUS WASTE CHEM.
Count Manifests:	2
Sum Received Qty:	17.86
Gen District:	401
Gen District Office Name:	KINGSTON DISTRICT OFFICE 401
Gen Region Code:	04
Gen Region Office Name:	EASTERN REGION
NAICS Code:	812210
NAICS Desc:	
Waste Code:	312
Waste Class:	PATHOLOGICAL WASTES
Waste Char:	P
Waste Charac Desc:	PATHOLOGICAL
Count Manifests:	1
Sum Received Qty:	4
Gen District:	304
Gen District Office Name:	PETERBOROUGH DISTRICT OFFICE 304
Gen Region Code:	04
Gen Region Office Name:	EASTERN REGION
NAICS Code:	451130
NAICS Desc:	SEWING, NEEDLEWORK AND PIECE GOODS STORES
Waste Code:	331
Waste Class:	WASTE COMPRESSED GASES
Waste Char:	L
Waste Charac Desc:	LIQUID INDUSTRIAL WASTE
Count Manifests:	1
Sum Received Qty:	12
Gen District:	503
Gen District Office Name:	SAULT STE. MARIE AREA OFFICE 503
Gen Region Code:	06
Gen Region Office Name:	NORTHERN REGION
NAICS Code:	451130
NAICS Desc:	SEWING, NEEDLEWORK AND PIECE GOODS STORES
Waste Code:	331
Waste Class:	WASTE COMPRESSED GASES
Waste Char:	I
Waste Charac Desc:	IGNITABLE
Count Manifests:	2
Sum Received Qty:	9
Gen District:	402
Gen District Office Name:	OTTAWA DISTRICT OFFICE 402
Gen Region Code:	04
Gen Region Office Name:	EASTERN REGION

NAICS Code:	452999
NAICS Desc:	ALL OTHER MISCELLANEOUS GENERAL MERCHANDISE STORES
Waste Code:	331
Waste Class:	WASTE COMPRESSED GASES
Waste Char:	L
Waste Charac Desc:	LIQUID INDUSTRIAL WASTE
Count Manifests:	8
Sum Received Qty:	45
Gen District:	805
Gen District Office Name:	QUEBEC
Gen Region Code:	04
Gen Region Office Name:	EASTERN REGION
NAICS Code:	452999
NAICS Desc:	ALL OTHER MISCELLANEOUS GENERAL MERCHANDISE STORES
Waste Code:	331
Waste Class:	WASTE COMPRESSED GASES
Waste Char:	I
Waste Charac Desc:	IGNITABLE
Count Manifests:	11
Sum Received Qty:	126
Gen District:	805
Gen District Office Name:	QUEBEC
Gen Region Code:	04
Gen Region Office Name:	EASTERN REGION
NAICS Code:	452999
NAICS Desc:	ALL OTHER MISCELLANEOUS GENERAL MERCHANDISE STORES
Waste Code:	331
Waste Class:	WASTE COMPRESSED GASES
Waste Char:	L
Waste Charac Desc:	LIQUID INDUSTRIAL WASTE
Count Manifests:	4
Sum Received Qty:	24
Gen District:	504
Gen District Office Name:	NORTH BAY AREA OFFIC0 504
Gen Region Code:	06
Gen Region Office Name:	NORTHERN REGION
NAICS Code:	453999
NAICS Desc:	ALL OTHER MISCELLANEOUS STORE RETAILERS (EXCEPT BEER AND WINE-MAKING SUPPLIES STORES)
Waste Code:	331
Waste Class:	WASTE COMPRESSED GASES
Waste Char:	I
Waste Charac Desc:	IGNITABLE
Count Manifests:	1
Sum Received Qty:	10
Gen District:	402
Gen District Office Name:	OTTAWA DISTRICT OFFICE 402
Gen Region Code:	04
Gen Region Office Name:	EASTERN REGION
NAICS Code:	621210
NAICS Desc:	OFFICES OF DENTISTS
Waste Code:	261
Waste Class:	PHARMACEUTICALS
Waste Char:	A
Waste Charac Desc:	ACUTELY HAZARDOUS WASTE CHEM.
Count Manifests:	9
Sum Received Qty:	214.74
Gen District:	403
Gen District Office Name:	CORNWALL AREA OFFICE 403
Gen Region Code:	04
Gen Region Office Name:	EASTERN REGION
NAICS Code:	448140

NAICS Desc: FAMILY CLOTHING STORES
Waste Code: 269
Waste Class: NON-HALOGENATED PESTICIDES
Waste Char: T
Waste Charac Desc: LEACHATE TOXIC
Count Manifests: 2
Sum Received Qty: 9

Gen District: 402
Gen District Office Name: OTTAWA DISTRICT OFFICE 402
Gen Region Code: 04
Gen Region Office Name: EASTERN REGION
NAICS Code: 562210
NAICS Desc: WASTE TREATMENT AND DISPOSAL
Waste Code: 312
Waste Class: PATHOLOGICAL WASTES
Waste Char: P
Waste Charac Desc: PATHOLOGICAL
Count Manifests: 2
Sum Received Qty: 29.9

Gen District: 402
Gen District Office Name: OTTAWA DISTRICT OFFICE 402
Gen Region Code: 04
Gen Region Office Name: EASTERN REGION
NAICS Code: 611210
NAICS Desc:
Waste Code: 312
Waste Class: PATHOLOGICAL WASTES
Waste Char: P
Waste Charac Desc: PATHOLOGICAL
Count Manifests: 4
Sum Received Qty: 578.06

Gen District: 401
Gen District Office Name: KINGSTON DISTRICT OFFICE 401
Gen Region Code: 04
Gen Region Office Name: EASTERN REGION
NAICS Code: 621340
NAICS Desc:
Waste Code: 312
Waste Class: PATHOLOGICAL WASTES
Waste Char: P
Waste Charac Desc: PATHOLOGICAL
Count Manifests: 1
Sum Received Qty: 33

Gen District: 401
Gen District Office Name: KINGSTON DISTRICT OFFICE 401
Gen Region Code: 04
Gen Region Office Name: EASTERN REGION
NAICS Code: 531320
NAICS Desc:
Waste Code: 312
Waste Class: PATHOLOGICAL WASTES
Waste Char: P
Waste Charac Desc: PATHOLOGICAL
Count Manifests: 1
Sum Received Qty: 17.68

Gen District: 805
Gen District Office Name: QUEBEC
Gen Region Code: 04
Gen Region Office Name: EASTERN REGION
NAICS Code: 445110
NAICS Desc: SUPERMARKETS AND OTHER GROCERY (EXCEPT CONVENIENCE) STORES

Waste Code: 112
Waste Class: ACID WASTE - HEAVY METALS
Waste Char: C
Waste Charac Desc: CORROSIVE
Count Manifests: 3
Sum Received Qty: 11

Gen District: 304
Gen District Office Name: PETERBOROUGH DISTRICT OFFICE 304
Gen Region Code: 04
Gen Region Office Name: EASTERN REGION
NAICS Code: 448199
NAICS Desc: ALL OTHER CLOTHING STORES
Waste Code: 145
Waste Class: PAINT/PIGMENT/COATING RESIDUES
Waste Char: L
Waste Charac Desc: LIQUID INDUSTRIAL WASTE
Count Manifests: 1
Sum Received Qty: 27

Gen District: 503
Gen District Office Name: SAULT STE. MARIE AREA OFFICE 503
Gen Region Code: 06
Gen Region Office Name: NORTHERN REGION
NAICS Code: 448199
NAICS Desc: ALL OTHER CLOTHING STORES
Waste Code: 145
Waste Class: PAINT/PIGMENT/COATING RESIDUES
Waste Char: L
Waste Charac Desc: LIQUID INDUSTRIAL WASTE
Count Manifests: 2
Sum Received Qty: 77

Gen District: 401
Gen District Office Name: KINGSTON DISTRICT OFFICE 401
Gen Region Code: 04
Gen Region Office Name: EASTERN REGION
NAICS Code: 622210
NAICS Desc: PSYCHIATRIC AND SUBSTANCE ABUSE HOSPITALS
Waste Code: 261
Waste Class: PHARMACEUTICALS
Waste Char: B
Waste Charac Desc: HAZARDOUS WASTE CHEMICAL
Count Manifests: 1
Sum Received Qty: 156

Gen District: 501
Gen District Office Name: SUDBURY DISTRICT OFFICE 501
Gen Region Code: 06
Gen Region Office Name: NORTHERN REGION
NAICS Code: 445110
NAICS Desc: SUPERMARKETS AND OTHER GROCERY (EXCEPT CONVENIENCE) STORES
Waste Code: 263
Waste Class: ORGANIC LABORATORY CHEMICALS
Waste Char: A
Waste Charac Desc: ACUTELY HAZARDOUS WASTE CHEM.
Count Manifests: 1
Sum Received Qty: 8

Gen District: 401
Gen District Office Name: KINGSTON DISTRICT OFFICE 401
Gen Region Code: 04
Gen Region Office Name: EASTERN REGION
NAICS Code: 448199
NAICS Desc: ALL OTHER CLOTHING STORES
Waste Code: 263

Waste Class: ORGANIC LABORATORY CHEMICALS
Waste Char: A
Waste Charac Desc: ACUTELY HAZARDOUS WASTE CHEM.
Count Manifests: 6
Sum Received Qty: 419

Gen District: 501
Gen District Office Name: SUDBURY DISTRICT OFFICE 501
Gen Region Code: 06
Gen Region Office Name: NORTHERN REGION
NAICS Code: 448199
NAICS Desc: ALL OTHER CLOTHING STORES
Waste Code: 263
Waste Class: ORGANIC LABORATORY CHEMICALS
Waste Char: L
Waste Charac Desc: LIQUID INDUSTRIAL WASTE
Count Manifests: 4
Sum Received Qty: 181

Gen District: 402
Gen District Office Name: OTTAWA DISTRICT OFFICE 402
Gen Region Code: 04
Gen Region Office Name: EASTERN REGION
NAICS Code: 452110
NAICS Desc: DEPARTMENT STORES
Waste Code: 263
Waste Class: ORGANIC LABORATORY CHEMICALS
Waste Char: L
Waste Charac Desc: LIQUID INDUSTRIAL WASTE
Count Manifests: 6
Sum Received Qty: 35

Gen District: 402
Gen District Office Name: OTTAWA DISTRICT OFFICE 402
Gen Region Code: 04
Gen Region Office Name: EASTERN REGION
NAICS Code: 418990
NAICS Desc: ALL OTHER WHOLESALER-DISTRIBUTORS
Waste Code: 264
Waste Class: PHOTOPROCESSING WASTES
Waste Char: T
Waste Charac Desc: LEACHATE TOXIC
Count Manifests: 5
Sum Received Qty: 273

Gen District: 402
Gen District Office Name: OTTAWA DISTRICT OFFICE 402
Gen Region Code: 04
Gen Region Office Name: EASTERN REGION
NAICS Code: 611110
NAICS Desc: ELEMENTARY AND SECONDARY SCHOOLS
Waste Code: 312
Waste Class: PATHOLOGICAL WASTES
Waste Char: P
Waste Charac Desc: PATHOLOGICAL
Count Manifests: 1
Sum Received Qty: 26.1

Gen District: 401
Gen District Office Name: KINGSTON DISTRICT OFFICE 401
Gen Region Code: 04
Gen Region Office Name: EASTERN REGION
NAICS Code: 611690
NAICS Desc: ALL OTHER SCHOOLS AND INSTRUCTION
Waste Code: 312
Waste Class: PATHOLOGICAL WASTES

Waste Char: P
Waste Charac Desc: PATHOLOGICAL
Count Manifests: 1
Sum Received Qty: 77.84

Gen District: 304
Gen District Office Name: PETERBOROUGH DISTRICT OFFICE 304
Gen Region Code: 04
Gen Region Office Name: EASTERN REGION
NAICS Code: 621110
NAICS Desc: OFFICES OF PHYSICIANS
Waste Code: 312
Waste Class: PATHOLOGICAL WASTES
Waste Char: P
Waste Charac Desc: PATHOLOGICAL
Count Manifests: 1
Sum Received Qty: 90

Gen District: 401
Gen District Office Name: KINGSTON DISTRICT OFFICE 401
Gen Region Code: 04
Gen Region Office Name: EASTERN REGION
NAICS Code: 621210
NAICS Desc: OFFICES OF DENTISTS
Waste Code: 312
Waste Class: PATHOLOGICAL WASTES
Waste Char: P
Waste Charac Desc: PATHOLOGICAL
Count Manifests: 9
Sum Received Qty: 111.92

Gen District: 403
Gen District Office Name: CORNWALL AREA OFFICE 403
Gen Region Code: 04
Gen Region Office Name: EASTERN REGION
NAICS Code: 621610
NAICS Desc:
Waste Code: 312
Waste Class: PATHOLOGICAL WASTES
Waste Char: P
Waste Charac Desc: PATHOLOGICAL
Count Manifests: 9
Sum Received Qty: 103.44

Gen District: 502
Gen District Office Name: TIMMINS DISTRICT OFFICE 502
Gen Region Code: 06
Gen Region Office Name: NORTHERN REGION
NAICS Code: 448199
NAICS Desc: ALL OTHER CLOTHING STORES
Waste Code: 252
Waste Class: WASTE OILS & LUBRICANTS
Waste Char: L
Waste Charac Desc: LIQUID INDUSTRIAL WASTE
Count Manifests: 1
Sum Received Qty: 3

Gen District: 805
Gen District Office Name: QUEBEC
Gen Region Code: 04
Gen Region Office Name: EASTERN REGION
NAICS Code: 452999
NAICS Desc: ALL OTHER MISCELLANEOUS GENERAL MERCHANDISE STORES
Waste Code: 252
Waste Class: WASTE OILS & LUBRICANTS
Waste Char: L

Waste Charac Desc: LIQUID INDUSTRIAL WASTE
Count Manifests: 2
Sum Received Qty: 6

Gen District: 402
Gen District Office Name: OTTAWA DISTRICT OFFICE 402
Gen Region Code: 04
Gen Region Office Name: EASTERN REGION
NAICS Code: 446110
NAICS Desc:
Waste Code: 261
Waste Class: PHARMACEUTICALS
Waste Char: B
Waste Charac Desc: HAZARDOUS WASTE CHEMICAL
Count Manifests: 1
Sum Received Qty: 20.48

Gen District: 402
Gen District Office Name: OTTAWA DISTRICT OFFICE 402
Gen Region Code: 04
Gen Region Office Name: EASTERN REGION
NAICS Code: 622112
NAICS Desc:
Waste Code: 261
Waste Class: PHARMACEUTICALS
Waste Char: B
Waste Charac Desc: HAZARDOUS WASTE CHEMICAL
Count Manifests: 2
Sum Received Qty: 131.14

Gen District: 402
Gen District Office Name: OTTAWA DISTRICT OFFICE 402
Gen Region Code: 04
Gen Region Office Name: EASTERN REGION
NAICS Code: 325410
NAICS Desc: PHARMACEUTICAL AND MEDICINE MANUFACTURING
Waste Code: 263
Waste Class: ORGANIC LABORATORY CHEMICALS
Waste Char: L
Waste Charac Desc: LIQUID INDUSTRIAL WASTE
Count Manifests: 1
Sum Received Qty: 11

Gen District: 402
Gen District Office Name: OTTAWA DISTRICT OFFICE 402
Gen Region Code: 04
Gen Region Office Name: EASTERN REGION
NAICS Code: 621210
NAICS Desc: OFFICES OF DENTISTS
Waste Code: 312
Waste Class: PATHOLOGICAL WASTES
Waste Char: P
Waste Charac Desc: PATHOLOGICAL
Count Manifests: 104
Sum Received Qty: 1397.62

Gen District: 402
Gen District Office Name: OTTAWA DISTRICT OFFICE 402
Gen Region Code: 04
Gen Region Office Name: EASTERN REGION
NAICS Code: 452112
NAICS Desc:
Waste Code: 331
Waste Class: WASTE COMPRESSED GASES
Waste Char: I
Waste Charac Desc: IGNITABLE

Count Manifests: 5
Sum Received Qty: 23

Gen District: 403
Gen District Office Name: CORNWALL AREA OFFICE 403
Gen Region Code: 04
Gen Region Office Name: EASTERN REGION
NAICS Code: 311515
NAICS Desc: BUTTER, CHEESE, AND DRY AND CONDENSED DAIRY PRODUCT MANUFACTURING, BUTTER, CHEESE, AND DRY AND CONDENSED DAIRY PRODUCTS MANUFACTURING
Waste Code: 148
Waste Class: INORGANIC LABORATORY CHEMICALS
Waste Char: C
Waste Charac Desc: CORROSIVE
Count Manifests: 1
Sum Received Qty: 23.8

Gen District: 401
Gen District Office Name: KINGSTON DISTRICT OFFICE 401
Gen Region Code: 04
Gen Region Office Name: EASTERN REGION
NAICS Code: 623110
NAICS Desc:
Waste Code: 261
Waste Class: PHARMACEUTICALS
Waste Char: A
Waste Charac Desc: ACUTELY HAZARDOUS WASTE CHEM.
Count Manifests: 5
Sum Received Qty: 43.6

Gen District: 403
Gen District Office Name: CORNWALL AREA OFFICE 403
Gen Region Code: 04
Gen Region Office Name: EASTERN REGION
NAICS Code: 623110
NAICS Desc:
Waste Code: 261
Waste Class: PHARMACEUTICALS
Waste Char: A
Waste Charac Desc: ACUTELY HAZARDOUS WASTE CHEM.
Count Manifests: 16
Sum Received Qty: 220.99

Gen District: 401
Gen District Office Name: KINGSTON DISTRICT OFFICE 401
Gen Region Code: 04
Gen Region Office Name: EASTERN REGION
NAICS Code: 325610
NAICS Desc: SOAP AND CLEANING COMPOUND MANUFACTURING
Waste Code: 312
Waste Class: PATHOLOGICAL WASTES
Waste Char: P
Waste Charac Desc: PATHOLOGICAL
Count Manifests: 3
Sum Received Qty: 11

Gen District: 301
Gen District Office Name: TORONTO DISTRICT OFFICE 301
Gen Region Code: 03
Gen Region Office Name: CENTRAL REGION
NAICS Code: 622111
NAICS Desc: GENERAL (EXCEPT PAEDIATRIC) HOSPITALS
Waste Code: 312
Waste Class: PATHOLOGICAL WASTES
Waste Char: P
Waste Charac Desc: PATHOLOGICAL

Count Manifests: 1
Sum Received Qty: 49.5

Gen District: 402
Gen District Office Name: OTTAWA DISTRICT OFFICE 402
Gen Region Code: 04
Gen Region Office Name: EASTERN REGION
NAICS Code: 622310
NAICS Desc: SPECIALTY (EXCEPT PSYCHIATRIC AND SUBSTANCE ABUSE) HOSPITALS
Waste Code: 312
Waste Class: PATHOLOGICAL WASTES
Waste Char: P
Waste Charac Desc: PATHOLOGICAL
Count Manifests: 9
Sum Received Qty: 575.96

Gen District: 402
Gen District Office Name: OTTAWA DISTRICT OFFICE 402
Gen Region Code: 04
Gen Region Office Name: EASTERN REGION
NAICS Code: 812910
NAICS Desc: PET CARE (EXCEPT VETERINARY) SERVICES
Waste Code: 312
Waste Class: PATHOLOGICAL WASTES
Waste Char: P
Waste Charac Desc: PATHOLOGICAL
Count Manifests: 2
Sum Received Qty: 6.9

Gen District: 402
Gen District Office Name: OTTAWA DISTRICT OFFICE 402
Gen Region Code: 04
Gen Region Office Name: EASTERN REGION
NAICS Code: 445110
NAICS Desc: SUPERMARKETS AND OTHER GROCERY (EXCEPT CONVENIENCE) STORES
Waste Code: 331
Waste Class: WASTE COMPRESSED GASES
Waste Char: L
Waste Charac Desc: LIQUID INDUSTRIAL WASTE
Count Manifests: 1
Sum Received Qty: 3

Gen District: 403
Gen District Office Name: CORNWALL AREA OFFICE 403
Gen Region Code: 04
Gen Region Office Name: EASTERN REGION
NAICS Code: 448140
NAICS Desc: FAMILY CLOTHING STORES
Waste Code: 331
Waste Class: WASTE COMPRESSED GASES
Waste Char: I
Waste Charac Desc: IGNITABLE
Count Manifests: 7
Sum Received Qty: 82

Gen District: 401
Gen District Office Name: KINGSTON DISTRICT OFFICE 401
Gen Region Code: 04
Gen Region Office Name: EASTERN REGION
NAICS Code: 448199
NAICS Desc: ALL OTHER CLOTHING STORES
Waste Code: 331
Waste Class: WASTE COMPRESSED GASES
Waste Char: L
Waste Charac Desc: LIQUID INDUSTRIAL WASTE
Count Manifests: 14

Sum Received Qty:	72
Gen District:	501
Gen District Office Name:	SUDBURY DISTRICT OFFICE 501
Gen Region Code:	06
Gen Region Office Name:	NORTHERN REGION
NAICS Code:	448199
NAICS Desc:	ALL OTHER CLOTHING STORES
Waste Code:	331
Waste Class:	WASTE COMPRESSED GASES
Waste Char:	L
Waste Charac Desc:	LIQUID INDUSTRIAL WASTE
Count Manifests:	2
Sum Received Qty:	4
Gen District:	502
Gen District Office Name:	TIMMINS DISTRICT OFFICE 502
Gen Region Code:	06
Gen Region Office Name:	NORTHERN REGION
NAICS Code:	448199
NAICS Desc:	ALL OTHER CLOTHING STORES
Waste Code:	331
Waste Class:	WASTE COMPRESSED GASES
Waste Char:	I
Waste Charac Desc:	IGNITABLE
Count Manifests:	10
Sum Received Qty:	111
Gen District:	504
Gen District Office Name:	NORTH BAY AREA OFFIC0 504
Gen Region Code:	06
Gen Region Office Name:	NORTHERN REGION
NAICS Code:	448199
NAICS Desc:	ALL OTHER CLOTHING STORES
Waste Code:	331
Waste Class:	WASTE COMPRESSED GASES
Waste Char:	L
Waste Charac Desc:	LIQUID INDUSTRIAL WASTE
Count Manifests:	3
Sum Received Qty:	11
Gen District:	401
Gen District Office Name:	KINGSTON DISTRICT OFFICE 401
Gen Region Code:	04
Gen Region Office Name:	EASTERN REGION
NAICS Code:	621510
NAICS Desc:	MEDICAL AND DIAGNOSTIC LABORATORIES
Waste Code:	212
Waste Class:	ALIPHATIC SOLVENTS
Waste Char:	B
Waste Charac Desc:	HAZARDOUS WASTE CHEMICAL
Count Manifests:	21
Sum Received Qty:	2124
Gen District:	402
Gen District Office Name:	OTTAWA DISTRICT OFFICE 402
Gen Region Code:	04
Gen Region Office Name:	EASTERN REGION
NAICS Code:	488190
NAICS Desc:	OTHER SUPPORT ACTIVITIES FOR AIR TRANSPORTATION
Waste Code:	312
Waste Class:	PATHOLOGICAL WASTES
Waste Char:	P
Waste Charac Desc:	PATHOLOGICAL
Count Manifests:	3
Sum Received Qty:	150.58

Gen District: 401
Gen District Office Name: KINGSTON DISTRICT OFFICE 401
Gen Region Code: 04
Gen Region Office Name: EASTERN REGION
NAICS Code: 541380
NAICS Desc: TESTING LABORATORIES
Waste Code: 312
Waste Class: PATHOLOGICAL WASTES
Waste Char: P
Waste Charac Desc: PATHOLOGICAL
Count Manifests: 11
Sum Received Qty: 194.52

Gen District: 402
Gen District Office Name: OTTAWA DISTRICT OFFICE 402
Gen Region Code: 04
Gen Region Office Name: EASTERN REGION
NAICS Code: 911240
NAICS Desc:
Waste Code: 112
Waste Class: ACID WASTE - HEAVY METALS
Waste Char: C
Waste Charac Desc: CORROSIVE
Count Manifests: 1
Sum Received Qty: 249

Gen District: 504
Gen District Office Name: NORTH BAY AREA OFFIC0 504
Gen Region Code: 06
Gen Region Office Name: NORTHERN REGION
NAICS Code: 448199
NAICS Desc: ALL OTHER CLOTHING STORES
Waste Code: 145
Waste Class: PAINT/PIGMENT/COATING RESIDUES
Waste Char: L
Waste Charac Desc: LIQUID INDUSTRIAL WASTE
Count Manifests: 2
Sum Received Qty: 65

Gen District: 402
Gen District Office Name: OTTAWA DISTRICT OFFICE 402
Gen Region Code: 04
Gen Region Office Name: EASTERN REGION
NAICS Code: 452999
NAICS Desc: ALL OTHER MISCELLANEOUS GENERAL MERCHANDISE STORES
Waste Code: 148
Waste Class: INORGANIC LABORATORY CHEMICALS
Waste Char: A
Waste Charac Desc: ACUTELY HAZARDOUS WASTE CHEM.
Count Manifests: 13
Sum Received Qty: 92

Gen District: 402
Gen District Office Name: OTTAWA DISTRICT OFFICE 402
Gen Region Code: 04
Gen Region Office Name: EASTERN REGION
NAICS Code: 444110
NAICS Desc: HOME CENTRES
Waste Code: 221
Waste Class: LIGHT FUELS
Waste Char: I
Waste Charac Desc: IGNITABLE
Count Manifests: 4
Sum Received Qty: 355

Gen District:	304
Gen District Office Name:	PETERBOROUGH DISTRICT OFFICE 304
Gen Region Code:	04
Gen Region Office Name:	EASTERN REGION
NAICS Code:	445110
NAICS Desc:	SUPERMARKETS AND OTHER GROCERY (EXCEPT CONVENIENCE) STORES
Waste Code:	263
Waste Class:	ORGANIC LABORATORY CHEMICALS
Waste Char:	A
Waste Charac Desc:	ACUTELY HAZARDOUS WASTE CHEM.
Count Manifests:	1
Sum Received Qty:	7

Gen District:	403
Gen District Office Name:	CORNWALL AREA OFFICE 403
Gen Region Code:	04
Gen Region Office Name:	EASTERN REGION
NAICS Code:	445110
NAICS Desc:	SUPERMARKETS AND OTHER GROCERY (EXCEPT CONVENIENCE) STORES
Waste Code:	263
Waste Class:	ORGANIC LABORATORY CHEMICALS
Waste Char:	A
Waste Charac Desc:	ACUTELY HAZARDOUS WASTE CHEM.
Count Manifests:	1
Sum Received Qty:	15

Gen District:	403
Gen District Office Name:	CORNWALL AREA OFFICE 403
Gen Region Code:	04
Gen Region Office Name:	EASTERN REGION
NAICS Code:	445110
NAICS Desc:	SUPERMARKETS AND OTHER GROCERY (EXCEPT CONVENIENCE) STORES
Waste Code:	263
Waste Class:	ORGANIC LABORATORY CHEMICALS
Waste Char:	L
Waste Charac Desc:	LIQUID INDUSTRIAL WASTE
Count Manifests:	2
Sum Received Qty:	13

Gen District:	805
Gen District Office Name:	QUEBEC
Gen Region Code:	04
Gen Region Office Name:	EASTERN REGION
NAICS Code:	445110
NAICS Desc:	SUPERMARKETS AND OTHER GROCERY (EXCEPT CONVENIENCE) STORES
Waste Code:	263
Waste Class:	ORGANIC LABORATORY CHEMICALS
Waste Char:	A
Waste Charac Desc:	ACUTELY HAZARDOUS WASTE CHEM.
Count Manifests:	8
Sum Received Qty:	96

Gen District:	501
Gen District Office Name:	SUDBURY DISTRICT OFFICE 501
Gen Region Code:	06
Gen Region Office Name:	NORTHERN REGION
NAICS Code:	445110
NAICS Desc:	SUPERMARKETS AND OTHER GROCERY (EXCEPT CONVENIENCE) STORES
Waste Code:	263
Waste Class:	ORGANIC LABORATORY CHEMICALS
Waste Char:	L
Waste Charac Desc:	LIQUID INDUSTRIAL WASTE
Count Manifests:	3
Sum Received Qty:	21

Gen District:	402

Gen District Office Name: OTTAWA DISTRICT OFFICE 402
Gen Region Code: 04
Gen Region Office Name: EASTERN REGION
NAICS Code: 541710
NAICS Desc: RESEARCH AND DEVELOPMENT IN THE PHYSICAL, ENGINEERING AND LIFE SCIENCES
Waste Code: 312
Waste Class: PATHOLOGICAL WASTES
Waste Char: P
Waste Charac Desc: PATHOLOGICAL
Count Manifests: 21
Sum Received Qty: 780.33

Gen District: 402
Gen District Office Name: OTTAWA DISTRICT OFFICE 402
Gen Region Code: 04
Gen Region Office Name: EASTERN REGION
NAICS Code: 562990
NAICS Desc: ALL OTHER WASTE MANAGEMENT SERVICES
Waste Code: 312
Waste Class: PATHOLOGICAL WASTES
Waste Char: P
Waste Charac Desc: PATHOLOGICAL
Count Manifests: 2
Sum Received Qty: 189.1

Gen District: 202
Gen District Office Name: GUELPH DISTRICT OFFICE 202
Gen Region Code: 02
Gen Region Office Name: WEST-CENTRAL REGION
NAICS Code: 326193
NAICS Desc: MOTOR VEHICLE PLASTIC PARTS MANUFACTURING
Waste Code: 331
Waste Class: WASTE COMPRESSED GASES
Waste Char: I
Waste Charac Desc: IGNITABLE
Count Manifests: 1
Sum Received Qty: 160

Gen District: 805
Gen District Office Name: QUEBEC
Gen Region Code: 04
Gen Region Office Name: EASTERN REGION
NAICS Code: 452999
NAICS Desc: ALL OTHER MISCELLANEOUS GENERAL MERCHANDISE STORES
Waste Code: 145
Waste Class: PAINT/PIGMENT/COATING RESIDUES
Waste Char: L
Waste Charac Desc: LIQUID INDUSTRIAL WASTE
Count Manifests: 2
Sum Received Qty: 23

Gen District: 503
Gen District Office Name: SAULT STE. MARIE AREA OFFICE 503
Gen Region Code: 06
Gen Region Office Name: NORTHERN REGION
NAICS Code: 444110
NAICS Desc: HOME CENTRES
Waste Code: 146
Waste Class: OTHER SPECIFIED INORGANICS
Waste Char: T
Waste Charac Desc: LEACHATE TOXIC
Count Manifests: 5
Sum Received Qty: 54

Gen District: 304
Gen District Office Name: PETERBOROUGH DISTRICT OFFICE 304

Gen Region Code: 04
Gen Region Office Name: EASTERN REGION
NAICS Code: 448199
NAICS Desc: ALL OTHER CLOTHING STORES
Waste Code: 146
Waste Class: OTHER SPECIFIED INORGANICS
Waste Char: T
Waste Charac Desc: LEACHATE TOXIC
Count Manifests: 1
Sum Received Qty: 15

Gen District: 402
Gen District Office Name: OTTAWA DISTRICT OFFICE 402
Gen Region Code: 04
Gen Region Office Name: EASTERN REGION
NAICS Code: 448199
NAICS Desc: ALL OTHER CLOTHING STORES
Waste Code: 146
Waste Class: OTHER SPECIFIED INORGANICS
Waste Char: T
Waste Charac Desc: LEACHATE TOXIC
Count Manifests: 8
Sum Received Qty: 64

Gen District: 403
Gen District Office Name: CORNWALL AREA OFFICE 403
Gen Region Code: 04
Gen Region Office Name: EASTERN REGION
NAICS Code: 541940
NAICS Desc: VETERINARY SERVICES
Waste Code: 261
Waste Class: PHARMACEUTICALS
Waste Char: A
Waste Charac Desc: ACUTELY HAZARDOUS WASTE CHEM.
Count Manifests: 4
Sum Received Qty: 35.9

Gen District: 501
Gen District Office Name: SUDBURY DISTRICT OFFICE 501
Gen Region Code: 06
Gen Region Office Name: NORTHERN REGION
NAICS Code: 541380
NAICS Desc: TESTING LABORATORIES
Waste Code: 148
Waste Class: INORGANIC LABORATORY CHEMICALS
Waste Char: C
Waste Charac Desc: CORROSIVE
Count Manifests: 2
Sum Received Qty: 2

Gen District: 403
Gen District Office Name: CORNWALL AREA OFFICE 403
Gen Region Code: 04
Gen Region Office Name: EASTERN REGION
NAICS Code: 448140
NAICS Desc: FAMILY CLOTHING STORES
Waste Code: 252
Waste Class: WASTE OILS & LUBRICANTS
Waste Char: L
Waste Charac Desc: LIQUID INDUSTRIAL WASTE
Count Manifests: 1
Sum Received Qty: 2

Gen District: 401
Gen District Office Name: KINGSTON DISTRICT OFFICE 401
Gen Region Code: 04

Gen Region Office Name: EASTERN REGION
NAICS Code: 448199
NAICS Desc: ALL OTHER CLOTHING STORES
Waste Code: 252
Waste Class: WASTE OILS & LUBRICANTS
Waste Char: L
Waste Charac Desc: LIQUID INDUSTRIAL WASTE
Count Manifests: 2
Sum Received Qty: 7

Gen District: 501
Gen District Office Name: SUDBURY DISTRICT OFFICE 501
Gen Region Code: 06
Gen Region Office Name: NORTHERN REGION
NAICS Code: 621510
NAICS Desc: MEDICAL AND DIAGNOSTIC LABORATORIES
Waste Code: 263
Waste Class: ORGANIC LABORATORY CHEMICALS
Waste Char: L
Waste Charac Desc: LIQUID INDUSTRIAL WASTE
Count Manifests: 2
Sum Received Qty: 2

Gen District: 401
Gen District Office Name: KINGSTON DISTRICT OFFICE 401
Gen Region Code: 04
Gen Region Office Name: EASTERN REGION
NAICS Code: 541940
NAICS Desc: VETERINARY SERVICES
Waste Code: 264
Waste Class: PHOTOPROCESSING WASTES
Waste Char: L
Waste Charac Desc: LIQUID INDUSTRIAL WASTE
Count Manifests: 1
Sum Received Qty: 17.04

Gen District: 401
Gen District Office Name: KINGSTON DISTRICT OFFICE 401
Gen Region Code: 04
Gen Region Office Name: EASTERN REGION
NAICS Code: 541940
NAICS Desc: VETERINARY SERVICES
Waste Code: 264
Waste Class: PHOTOPROCESSING WASTES
Waste Char: T
Waste Charac Desc: LEACHATE TOXIC
Count Manifests: 1
Sum Received Qty: 17.54

Gen District: 402
Gen District Office Name: OTTAWA DISTRICT OFFICE 402
Gen Region Code: 04
Gen Region Office Name: EASTERN REGION
NAICS Code: 621110
NAICS Desc: OFFICES OF PHYSICIANS
Waste Code: 312
Waste Class: PATHOLOGICAL WASTES
Waste Char: P
Waste Charac Desc: PATHOLOGICAL
Count Manifests: 285
Sum Received Qty: 5398.24

Gen District: 401
Gen District Office Name: KINGSTON DISTRICT OFFICE 401
Gen Region Code: 04
Gen Region Office Name: EASTERN REGION

NAICS Code:	448199
NAICS Desc:	ALL OTHER CLOTHING STORES
Waste Code:	122
Waste Class:	ALKALINE WASTES - OTHER METALS
Waste Char:	C
Waste Charac Desc:	CORROSIVE
Count Manifests:	2
Sum Received Qty:	19
Gen District:	501
Gen District Office Name:	SUDBURY DISTRICT OFFICE 501
Gen Region Code:	06
Gen Region Office Name:	NORTHERN REGION
NAICS Code:	448199
NAICS Desc:	ALL OTHER CLOTHING STORES
Waste Code:	122
Waste Class:	ALKALINE WASTES - OTHER METALS
Waste Char:	C
Waste Charac Desc:	CORROSIVE
Count Manifests:	4
Sum Received Qty:	24
Gen District:	502
Gen District Office Name:	TIMMINS DISTRICT OFFICE 502
Gen Region Code:	06
Gen Region Office Name:	NORTHERN REGION
NAICS Code:	622111
NAICS Desc:	GENERAL (EXCEPT PAEDIATRIC) HOSPITALS
Waste Code:	146
Waste Class:	OTHER SPECIFIED INORGANICS
Waste Char:	T
Waste Charac Desc:	LEACHATE TOXIC
Count Manifests:	1
Sum Received Qty:	4
Gen District:	402
Gen District Office Name:	OTTAWA DISTRICT OFFICE 402
Gen Region Code:	04
Gen Region Office Name:	EASTERN REGION
NAICS Code:	452112
NAICS Desc:	
Waste Code:	145
Waste Class:	PAINT/PIGMENT/COATING RESIDUES
Waste Char:	L
Waste Charac Desc:	LIQUID INDUSTRIAL WASTE
Count Manifests:	1
Sum Received Qty:	6
Gen District:	402
Gen District Office Name:	OTTAWA DISTRICT OFFICE 402
Gen Region Code:	04
Gen Region Office Name:	EASTERN REGION
NAICS Code:	452112
NAICS Desc:	
Waste Code:	212
Waste Class:	ALIPHATIC SOLVENTS
Waste Char:	I
Waste Charac Desc:	IGNITABLE
Count Manifests:	4
Sum Received Qty:	62
Gen District:	402
Gen District Office Name:	OTTAWA DISTRICT OFFICE 402
Gen Region Code:	04
Gen Region Office Name:	EASTERN REGION
NAICS Code:	562210

NAICS Desc: WASTE TREATMENT AND DISPOSAL
Waste Code: 264
Waste Class: PHOTOPROCESSING WASTES
Waste Char: T
Waste Charac Desc: LEACHATE TOXIC
Count Manifests: 4
Sum Received Qty: 96.68

Gen District: 401
Gen District Office Name: KINGSTON DISTRICT OFFICE 401
Gen Region Code: 04
Gen Region Office Name: EASTERN REGION
NAICS Code: 621510
NAICS Desc: MEDICAL AND DIAGNOSTIC LABORATORIES
Waste Code: 312
Waste Class: PATHOLOGICAL WASTES
Waste Char: P
Waste Charac Desc: PATHOLOGICAL
Count Manifests: 19
Sum Received Qty: 615.72

Gen District: 402
Gen District Office Name: OTTAWA DISTRICT OFFICE 402
Gen Region Code: 04
Gen Region Office Name: EASTERN REGION
NAICS Code: 621210
NAICS Desc: OFFICES OF DENTISTS
Waste Code: 148
Waste Class: INORGANIC LABORATORY CHEMICALS
Waste Char: C
Waste Charac Desc: CORROSIVE
Count Manifests: 3
Sum Received Qty: 19.3

Gen District: 402
Gen District Office Name: OTTAWA DISTRICT OFFICE 402
Gen Region Code: 04
Gen Region Office Name: EASTERN REGION
NAICS Code: 621510
NAICS Desc: MEDICAL AND DIAGNOSTIC LABORATORIES
Waste Code: 148
Waste Class: INORGANIC LABORATORY CHEMICALS
Waste Char: C
Waste Charac Desc: CORROSIVE
Count Manifests: 2
Sum Received Qty: 73.34

Gen District: 501
Gen District Office Name: SUDBURY DISTRICT OFFICE 501
Gen Region Code: 06
Gen Region Office Name: NORTHERN REGION
NAICS Code: 621510
NAICS Desc: MEDICAL AND DIAGNOSTIC LABORATORIES
Waste Code: 148
Waste Class: INORGANIC LABORATORY CHEMICALS
Waste Char: C
Waste Charac Desc: CORROSIVE
Count Manifests: 2
Sum Received Qty: 9

Gen District: 503
Gen District Office Name: SAULT STE. MARIE AREA OFFICE 503
Gen Region Code: 06
Gen Region Office Name: NORTHERN REGION
NAICS Code: 444110
NAICS Desc: HOME CENTRES

Waste Code: 242
Waste Class: HALOGENATED PESTICIDES
Waste Char: T
Waste Charac Desc: LEACHATE TOXIC
Count Manifests: 1
Sum Received Qty: 1

Gen District: 402
Gen District Office Name: OTTAWA DISTRICT OFFICE 402
Gen Region Code: 04
Gen Region Office Name: EASTERN REGION
NAICS Code: 622111
NAICS Desc: GENERAL (EXCEPT PAEDIATRIC) HOSPITALS
Waste Code: 261
Waste Class: PHARMACEUTICALS
Waste Char: A
Waste Charac Desc: ACUTELY HAZARDOUS WASTE CHEM.
Count Manifests: 305
Sum Received Qty: 18399.04

Gen District: 402
Gen District Office Name: OTTAWA DISTRICT OFFICE 402
Gen Region Code: 04
Gen Region Office Name: EASTERN REGION
NAICS Code: 445110
NAICS Desc: SUPERMARKETS AND OTHER GROCERY (EXCEPT CONVENIENCE) STORES
Waste Code: 269
Waste Class: NON-HALOGENATED PESTICIDES
Waste Char: T
Waste Charac Desc: LEACHATE TOXIC
Count Manifests: 2
Sum Received Qty: 2

Gen District: 401
Gen District Office Name: KINGSTON DISTRICT OFFICE 401
Gen Region Code: 04
Gen Region Office Name: EASTERN REGION
NAICS Code: 448199
NAICS Desc: ALL OTHER CLOTHING STORES
Waste Code: 269
Waste Class: NON-HALOGENATED PESTICIDES
Waste Char: T
Waste Charac Desc: LEACHATE TOXIC
Count Manifests: 5
Sum Received Qty: 14

Gen District: 402
Gen District Office Name: OTTAWA DISTRICT OFFICE 402
Gen Region Code: 04
Gen Region Office Name: EASTERN REGION
NAICS Code: 448199
NAICS Desc: ALL OTHER CLOTHING STORES
Waste Code: 269
Waste Class: NON-HALOGENATED PESTICIDES
Waste Char: T
Waste Charac Desc: LEACHATE TOXIC
Count Manifests: 18
Sum Received Qty: 100

Gen District: 402
Gen District Office Name: OTTAWA DISTRICT OFFICE 402
Gen Region Code: 04
Gen Region Office Name: EASTERN REGION
NAICS Code: 621510
NAICS Desc: MEDICAL AND DIAGNOSTIC LABORATORIES
Waste Code: 312

Waste Class: PATHOLOGICAL WASTES
Waste Char: P
Waste Charac Desc: PATHOLOGICAL
Count Manifests: 282
Sum Received Qty: 66518.35

Gen District: 401
Gen District Office Name: KINGSTON DISTRICT OFFICE 401
Gen Region Code: 04
Gen Region Office Name: EASTERN REGION
NAICS Code: 621990
NAICS Desc: ALL OTHER AMBULATORY HEALTH CARE SERVICES
Waste Code: 312
Waste Class: PATHOLOGICAL WASTES
Waste Char: P
Waste Charac Desc: PATHOLOGICAL
Count Manifests: 71
Sum Received Qty: 54245.25

Gen District: 403
Gen District Office Name: CORNWALL AREA OFFICE 403
Gen Region Code: 04
Gen Region Office Name: EASTERN REGION
NAICS Code: 621990
NAICS Desc: ALL OTHER AMBULATORY HEALTH CARE SERVICES
Waste Code: 312
Waste Class: PATHOLOGICAL WASTES
Waste Char: P
Waste Charac Desc: PATHOLOGICAL
Count Manifests: 132
Sum Received Qty: 16704.99

Gen District: 403
Gen District Office Name: CORNWALL AREA OFFICE 403
Gen Region Code: 04
Gen Region Office Name: EASTERN REGION
NAICS Code: 622111
NAICS Desc: GENERAL (EXCEPT PAEDIATRIC) HOSPITALS
Waste Code: 312
Waste Class: PATHOLOGICAL WASTES
Waste Char: P
Waste Charac Desc: PATHOLOGICAL
Count Manifests: 15
Sum Received Qty: 2243.3

Gen District: 305
Gen District Office Name: HALTON-PEEL DISTRICT OFFICE 305
Gen Region Code: 03
Gen Region Office Name: CENTRAL REGION
NAICS Code: 622111
NAICS Desc: GENERAL (EXCEPT PAEDIATRIC) HOSPITALS
Waste Code: 148
Waste Class: INORGANIC LABORATORY CHEMICALS
Waste Char: A
Waste Charac Desc: ACUTELY HAZARDOUS WASTE CHEM.
Count Manifests: 1
Sum Received Qty: 8

Gen District: 401
Gen District Office Name: KINGSTON DISTRICT OFFICE 401
Gen Region Code: 04
Gen Region Office Name: EASTERN REGION
NAICS Code: 446110
NAICS Desc:
Waste Code: 261
Waste Class: PHARMACEUTICALS

Waste Char: A
Waste Charac Desc: ACUTELY HAZARDOUS WASTE CHEM.
Count Manifests: 22
Sum Received Qty: 1901.88

Gen District: 403
Gen District Office Name: CORNWALL AREA OFFICE 403
Gen Region Code: 04
Gen Region Office Name: EASTERN REGION
NAICS Code: 446110
NAICS Desc:
Waste Code: 261
Waste Class: PHARMACEUTICALS
Waste Char: A
Waste Charac Desc: ACUTELY HAZARDOUS WASTE CHEM.
Count Manifests: 44
Sum Received Qty: 977.99

Gen District: 402
Gen District Office Name: OTTAWA DISTRICT OFFICE 402
Gen Region Code: 04
Gen Region Office Name: EASTERN REGION
NAICS Code: 912120
NAICS Desc:
Waste Code: 261
Waste Class: PHARMACEUTICALS
Waste Char: A
Waste Charac Desc: ACUTELY HAZARDOUS WASTE CHEM.
Count Manifests: 1
Sum Received Qty: 13.5

Gen District: 403
Gen District Office Name: CORNWALL AREA OFFICE 403
Gen Region Code: 04
Gen Region Office Name: EASTERN REGION
NAICS Code: 446110
NAICS Desc:
Waste Code: 263
Waste Class: ORGANIC LABORATORY CHEMICALS
Waste Char: I
Waste Charac Desc: IGNITABLE
Count Manifests: 1
Sum Received Qty: 5

Gen District: 401
Gen District Office Name: KINGSTON DISTRICT OFFICE 401
Gen Region Code: 04
Gen Region Office Name: EASTERN REGION
NAICS Code: 325190
NAICS Desc: OTHER BASIC ORGANIC CHEMICAL MANUFACTURING
Waste Code: 312
Waste Class: PATHOLOGICAL WASTES
Waste Char: P
Waste Charac Desc: PATHOLOGICAL
Count Manifests: 1
Sum Received Qty: 1.8

Gen District: 401
Gen District Office Name: KINGSTON DISTRICT OFFICE 401
Gen Region Code: 04
Gen Region Office Name: EASTERN REGION
NAICS Code: 325220
NAICS Desc: ARTIFICIAL AND SYNTHETIC FIBRES AND FILAMENTS MANUFACTURING
Waste Code: 312
Waste Class: PATHOLOGICAL WASTES
Waste Char: P

Waste Charac Desc: PATHOLOGICAL
Count Manifests: 2
Sum Received Qty: 2.8

Gen District: 403
Gen District Office Name: CORNWALL AREA OFFICE 403
Gen Region Code: 04
Gen Region Office Name: EASTERN REGION
NAICS Code: 621150
NAICS Desc:
Waste Code: 312
Waste Class: PATHOLOGICAL WASTES
Waste Char: P
Waste Charac Desc: PATHOLOGICAL
Count Manifests: 39
Sum Received Qty: 7391.59

Gen District: 202
Gen District Office Name: GUELPH DISTRICT OFFICE 202
Gen Region Code: 02
Gen Region Office Name: WEST-CENTRAL REGION
NAICS Code: 623999
NAICS Desc:
Waste Code: 312
Waste Class: PATHOLOGICAL WASTES
Waste Char: P
Waste Charac Desc: PATHOLOGICAL
Count Manifests: 1
Sum Received Qty: 22.64

Gen District: 401
Gen District Office Name: KINGSTON DISTRICT OFFICE 401
Gen Region Code: 04
Gen Region Office Name: EASTERN REGION
NAICS Code: 444110
NAICS Desc: HOME CENTRES
Waste Code: 331
Waste Class: WASTE COMPRESSED GASES
Waste Char: I
Waste Charac Desc: IGNITABLE
Count Manifests: 6
Sum Received Qty: 192

Gen District: 401
Gen District Office Name: KINGSTON DISTRICT OFFICE 401
Gen Region Code: 04
Gen Region Office Name: EASTERN REGION
NAICS Code: 444110
NAICS Desc: HOME CENTRES
Waste Code: 331
Waste Class: WASTE COMPRESSED GASES
Waste Char: L
Waste Charac Desc: LIQUID INDUSTRIAL WASTE
Count Manifests: 3
Sum Received Qty: 142

Gen District: 402
Gen District Office Name: OTTAWA DISTRICT OFFICE 402
Gen Region Code: 04
Gen Region Office Name: EASTERN REGION
NAICS Code: 445110
NAICS Desc: SUPERMARKETS AND OTHER GROCERY (EXCEPT CONVENIENCE) STORES
Waste Code: 331
Waste Class: WASTE COMPRESSED GASES
Waste Char: I
Waste Charac Desc: IGNITABLE

Count Manifests:	75
Sum Received Qty:	362
Gen District:	403
Gen District Office Name:	CORNWALL AREA OFFICE 403
Gen Region Code:	04
Gen Region Office Name:	EASTERN REGION
NAICS Code:	448140
NAICS Desc:	FAMILY CLOTHING STORES
Waste Code:	331
Waste Class:	WASTE COMPRESSED GASES
Waste Char:	L
Waste Charac Desc:	LIQUID INDUSTRIAL WASTE
Count Manifests:	5
Sum Received Qty:	21
Gen District:	402
Gen District Office Name:	OTTAWA DISTRICT OFFICE 402
Gen Region Code:	04
Gen Region Office Name:	EASTERN REGION
NAICS Code:	444110
NAICS Desc:	HOME CENTRES
Waste Code:	148
Waste Class:	INORGANIC LABORATORY CHEMICALS
Waste Char:	A
Waste Charac Desc:	ACUTELY HAZARDOUS WASTE CHEM.
Count Manifests:	45
Sum Received Qty:	1147
Gen District:	501
Gen District Office Name:	SUDBURY DISTRICT OFFICE 501
Gen Region Code:	06
Gen Region Office Name:	NORTHERN REGION
NAICS Code:	444110
NAICS Desc:	HOME CENTRES
Waste Code:	148
Waste Class:	INORGANIC LABORATORY CHEMICALS
Waste Char:	A
Waste Charac Desc:	ACUTELY HAZARDOUS WASTE CHEM.
Count Manifests:	3
Sum Received Qty:	10
Gen District:	501
Gen District Office Name:	SUDBURY DISTRICT OFFICE 501
Gen Region Code:	06
Gen Region Office Name:	NORTHERN REGION
NAICS Code:	445110
NAICS Desc:	SUPERMARKETS AND OTHER GROCERY (EXCEPT CONVENIENCE) STORES
Waste Code:	148
Waste Class:	INORGANIC LABORATORY CHEMICALS
Waste Char:	A
Waste Charac Desc:	ACUTELY HAZARDOUS WASTE CHEM.
Count Manifests:	1
Sum Received Qty:	28
Gen District:	304
Gen District Office Name:	PETERBOROUGH DISTRICT OFFICE 304
Gen Region Code:	04
Gen Region Office Name:	EASTERN REGION
NAICS Code:	448199
NAICS Desc:	ALL OTHER CLOTHING STORES
Waste Code:	148
Waste Class:	INORGANIC LABORATORY CHEMICALS
Waste Char:	A
Waste Charac Desc:	ACUTELY HAZARDOUS WASTE CHEM.
Count Manifests:	4

Sum Received Qty:	17
Gen District:	402
Gen District Office Name:	OTTAWA DISTRICT OFFICE 402
Gen Region Code:	04
Gen Region Office Name:	EASTERN REGION
NAICS Code:	452110
NAICS Desc:	DEPARTMENT STORES
Waste Code:	148
Waste Class:	INORGANIC LABORATORY CHEMICALS
Waste Char:	C
Waste Charac Desc:	CORROSIVE
Count Manifests:	4
Sum Received Qty:	8
Gen District:	403
Gen District Office Name:	CORNWALL AREA OFFICE 403
Gen Region Code:	04
Gen Region Office Name:	EASTERN REGION
NAICS Code:	621620
NAICS Desc:	
Waste Code:	148
Waste Class:	INORGANIC LABORATORY CHEMICALS
Waste Char:	B
Waste Charac Desc:	HAZARDOUS WASTE CHEMICAL
Count Manifests:	1
Sum Received Qty:	1.38
Gen District:	402
Gen District Office Name:	OTTAWA DISTRICT OFFICE 402
Gen Region Code:	04
Gen Region Office Name:	EASTERN REGION
NAICS Code:	621494
NAICS Desc:	
Waste Code:	261
Waste Class:	PHARMACEUTICALS
Waste Char:	A
Waste Charac Desc:	ACUTELY HAZARDOUS WASTE CHEM.
Count Manifests:	43
Sum Received Qty:	698.12
Gen District:	403
Gen District Office Name:	CORNWALL AREA OFFICE 403
Gen Region Code:	04
Gen Region Office Name:	EASTERN REGION
NAICS Code:	414510
NAICS Desc:	PHARMACEUTICALS AND PHARMACY SUPPLIES WHOLESALER-DISTRIBUTORS
Waste Code:	312
Waste Class:	PATHOLOGICAL WASTES
Waste Char:	P
Waste Charac Desc:	PATHOLOGICAL
Count Manifests:	2
Sum Received Qty:	19.22
Gen District:	402
Gen District Office Name:	OTTAWA DISTRICT OFFICE 402
Gen Region Code:	04
Gen Region Office Name:	EASTERN REGION
NAICS Code:	325410
NAICS Desc:	PHARMACEUTICAL AND MEDICINE MANUFACTURING
Waste Code:	261
Waste Class:	PHARMACEUTICALS
Waste Char:	A
Waste Charac Desc:	ACUTELY HAZARDOUS WASTE CHEM.
Count Manifests:	6
Sum Received Qty:	33

Gen District: 402
Gen District Office Name: OTTAWA DISTRICT OFFICE 402
Gen Region Code: 04
Gen Region Office Name: EASTERN REGION
NAICS Code: 623310
NAICS Desc:
Waste Code: 312
Waste Class: PATHOLOGICAL WASTES
Waste Char: P
Waste Charac Desc: PATHOLOGICAL
Count Manifests: 2
Sum Received Qty: 182.95

Gen District: 304
Gen District Office Name: PETERBOROUGH DISTRICT OFFICE 304
Gen Region Code: 04
Gen Region Office Name: EASTERN REGION
NAICS Code: 448199
NAICS Desc: ALL OTHER CLOTHING STORES
Waste Code: 331
Waste Class: WASTE COMPRESSED GASES
Waste Char: L
Waste Charac Desc: LIQUID INDUSTRIAL WASTE
Count Manifests: 3
Sum Received Qty: 17

Gen District: 502
Gen District Office Name: TIMMINS DISTRICT OFFICE 502
Gen Region Code: 06
Gen Region Office Name: NORTHERN REGION
NAICS Code: 448199
NAICS Desc: ALL OTHER CLOTHING STORES
Waste Code: 331
Waste Class: WASTE COMPRESSED GASES
Waste Char: L
Waste Charac Desc: LIQUID INDUSTRIAL WASTE
Count Manifests: 4
Sum Received Qty: 14

Gen District: 401
Gen District Office Name: KINGSTON DISTRICT OFFICE 401
Gen Region Code: 04
Gen Region Office Name: EASTERN REGION
NAICS Code: 451130
NAICS Desc: SEWING, NEEDLEWORK AND PIECE GOODS STORES
Waste Code: 331
Waste Class: WASTE COMPRESSED GASES
Waste Char: I
Waste Charac Desc: IGNITABLE
Count Manifests: 6
Sum Received Qty: 71

Gen District: 403
Gen District Office Name: CORNWALL AREA OFFICE 403
Gen Region Code: 04
Gen Region Office Name: EASTERN REGION
NAICS Code: 451130
NAICS Desc: SEWING, NEEDLEWORK AND PIECE GOODS STORES
Waste Code: 331
Waste Class: WASTE COMPRESSED GASES
Waste Char: I
Waste Charac Desc: IGNITABLE
Count Manifests: 2
Sum Received Qty: 19

Gen District:	402
Gen District Office Name:	OTTAWA DISTRICT OFFICE 402
Gen Region Code:	04
Gen Region Office Name:	EASTERN REGION
NAICS Code:	623110
NAICS Desc:	
Waste Code:	261
Waste Class:	PHARMACEUTICALS
Waste Char:	A
Waste Charac Desc:	ACUTELY HAZARDOUS WASTE CHEM.
Count Manifests:	7
Sum Received Qty:	104.16

Gen District:	401
Gen District Office Name:	KINGSTON DISTRICT OFFICE 401
Gen Region Code:	04
Gen Region Office Name:	EASTERN REGION
NAICS Code:	445110
NAICS Desc:	SUPERMARKETS AND OTHER GROCERY (EXCEPT CONVENIENCE) STORES
Waste Code:	263
Waste Class:	ORGANIC LABORATORY CHEMICALS
Waste Char:	L
Waste Charac Desc:	LIQUID INDUSTRIAL WASTE
Count Manifests:	8
Sum Received Qty:	322

Gen District:	805
Gen District Office Name:	QUEBEC
Gen Region Code:	04
Gen Region Office Name:	EASTERN REGION
NAICS Code:	445110
NAICS Desc:	SUPERMARKETS AND OTHER GROCERY (EXCEPT CONVENIENCE) STORES
Waste Code:	263
Waste Class:	ORGANIC LABORATORY CHEMICALS
Waste Char:	L
Waste Charac Desc:	LIQUID INDUSTRIAL WASTE
Count Manifests:	7
Sum Received Qty:	537

Gen District:	403
Gen District Office Name:	CORNWALL AREA OFFICE 403
Gen Region Code:	04
Gen Region Office Name:	EASTERN REGION
NAICS Code:	448140
NAICS Desc:	FAMILY CLOTHING STORES
Waste Code:	263
Waste Class:	ORGANIC LABORATORY CHEMICALS
Waste Char:	A
Waste Charac Desc:	ACUTELY HAZARDOUS WASTE CHEM.
Count Manifests:	3
Sum Received Qty:	177

Gen District:	402
Gen District Office Name:	OTTAWA DISTRICT OFFICE 402
Gen Region Code:	04
Gen Region Office Name:	EASTERN REGION
NAICS Code:	445110
NAICS Desc:	SUPERMARKETS AND OTHER GROCERY (EXCEPT CONVENIENCE) STORES
Waste Code:	312
Waste Class:	PATHOLOGICAL WASTES
Waste Char:	P
Waste Charac Desc:	PATHOLOGICAL
Count Manifests:	2
Sum Received Qty:	13.2

Gen District:	402

Gen District Office Name: OTTAWA DISTRICT OFFICE 402
Gen Region Code: 04
Gen Region Office Name: EASTERN REGION
NAICS Code: 531310
NAICS Desc: REAL ESTATE PROPERTY MANAGERS
Waste Code: 312
Waste Class: PATHOLOGICAL WASTES
Waste Char: P
Waste Charac Desc: PATHOLOGICAL
Count Manifests: 3
Sum Received Qty: 100.64

Gen District: 502
Gen District Office Name: TIMMINS DISTRICT OFFICE 502
Gen Region Code: 06
Gen Region Office Name: NORTHERN REGION
NAICS Code: 448199
NAICS Desc: ALL OTHER CLOTHING STORES
Waste Code: 112
Waste Class: ACID WASTE - HEAVY METALS
Waste Char: C
Waste Charac Desc: CORROSIVE
Count Manifests: 3
Sum Received Qty: 9

Gen District: 403
Gen District Office Name: CORNWALL AREA OFFICE 403
Gen Region Code: 04
Gen Region Office Name: EASTERN REGION
NAICS Code: 448140
NAICS Desc: FAMILY CLOTHING STORES
Waste Code: 261
Waste Class: PHARMACEUTICALS
Waste Char: A
Waste Charac Desc: ACUTELY HAZARDOUS WASTE CHEM.
Count Manifests: 2
Sum Received Qty: 2

Gen District: 304
Gen District Office Name: PETERBOROUGH DISTRICT OFFICE 304
Gen Region Code: 04
Gen Region Office Name: EASTERN REGION
NAICS Code: 448199
NAICS Desc: ALL OTHER CLOTHING STORES
Waste Code: 261
Waste Class: PHARMACEUTICALS
Waste Char: A
Waste Charac Desc: ACUTELY HAZARDOUS WASTE CHEM.
Count Manifests: 1
Sum Received Qty: 1

Gen District: 401
Gen District Office Name: KINGSTON DISTRICT OFFICE 401
Gen Region Code: 04
Gen Region Office Name: EASTERN REGION
NAICS Code: 448199
NAICS Desc: ALL OTHER CLOTHING STORES
Waste Code: 261
Waste Class: PHARMACEUTICALS
Waste Char: A
Waste Charac Desc: ACUTELY HAZARDOUS WASTE CHEM.
Count Manifests: 5
Sum Received Qty: 5

Gen District: 403
Gen District Office Name: CORNWALL AREA OFFICE 403

Gen Region Code:	04
Gen Region Office Name:	EASTERN REGION
NAICS Code:	311515
NAICS Desc:	BUTTER, CHEESE, AND DRY AND CONDENSED DAIRY PRODUCT MANUFACTURING, BUTTER, CHEESE, AND DRY AND CONDENSED DAIRY PRODUCTS MANUFACTURING
Waste Code:	312
Waste Class:	PATHOLOGICAL WASTES
Waste Char:	P
Waste Charac Desc:	PATHOLOGICAL
Count Manifests:	4
Sum Received Qty:	61.94
Gen District:	402
Gen District Office Name:	OTTAWA DISTRICT OFFICE 402
Gen Region Code:	04
Gen Region Office Name:	EASTERN REGION
NAICS Code:	314990
NAICS Desc:	ALL OTHER TEXTILE PRODUCT MILLS
Waste Code:	312
Waste Class:	PATHOLOGICAL WASTES
Waste Char:	P
Waste Charac Desc:	PATHOLOGICAL
Count Manifests:	1
Sum Received Qty:	1.74
Gen District:	402
Gen District Office Name:	OTTAWA DISTRICT OFFICE 402
Gen Region Code:	04
Gen Region Office Name:	EASTERN REGION
NAICS Code:	911110
NAICS Desc:	
Waste Code:	312
Waste Class:	PATHOLOGICAL WASTES
Waste Char:	P
Waste Charac Desc:	PATHOLOGICAL
Count Manifests:	2
Sum Received Qty:	1567
Gen District:	402
Gen District Office Name:	OTTAWA DISTRICT OFFICE 402
Gen Region Code:	04
Gen Region Office Name:	EASTERN REGION
NAICS Code:	913910
NAICS Desc:	
Waste Code:	312
Waste Class:	PATHOLOGICAL WASTES
Waste Char:	P
Waste Charac Desc:	PATHOLOGICAL
Count Manifests:	23
Sum Received Qty:	6762.39
Gen District:	402
Gen District Office Name:	OTTAWA DISTRICT OFFICE 402
Gen Region Code:	04
Gen Region Office Name:	EASTERN REGION
NAICS Code:	452999
NAICS Desc:	ALL OTHER MISCELLANEOUS GENERAL MERCHANDISE STORES
Waste Code:	331
Waste Class:	WASTE COMPRESSED GASES
Waste Char:	I
Waste Charac Desc:	IGNITABLE
Count Manifests:	12
Sum Received Qty:	157
Gen District:	402
Gen District Office Name:	OTTAWA DISTRICT OFFICE 402

Gen Region Code:	04
Gen Region Office Name:	EASTERN REGION
NAICS Code:	453310
NAICS Desc:	USED MERCHANDISE STORES
Waste Code:	331
Waste Class:	WASTE COMPRESSED GASES
Waste Char:	I
Waste Charac Desc:	IGNITABLE
Count Manifests:	18
Sum Received Qty:	168

Gen District:	402
Gen District Office Name:	OTTAWA DISTRICT OFFICE 402
Gen Region Code:	04
Gen Region Office Name:	EASTERN REGION
NAICS Code:	444110
NAICS Desc:	HOME CENTRES
Waste Code:	212
Waste Class:	ALIPHATIC SOLVENTS
Waste Char:	I
Waste Charac Desc:	IGNITABLE
Count Manifests:	19
Sum Received Qty:	3540

Gen District:	403
Gen District Office Name:	CORNWALL AREA OFFICE 403
Gen Region Code:	04
Gen Region Office Name:	EASTERN REGION
NAICS Code:	444110
NAICS Desc:	HOME CENTRES
Waste Code:	212
Waste Class:	ALIPHATIC SOLVENTS
Waste Char:	I
Waste Charac Desc:	IGNITABLE
Count Manifests:	2
Sum Received Qty:	97

Gen District:	501
Gen District Office Name:	SUDBURY DISTRICT OFFICE 501
Gen Region Code:	06
Gen Region Office Name:	NORTHERN REGION
NAICS Code:	444110
NAICS Desc:	HOME CENTRES
Waste Code:	212
Waste Class:	ALIPHATIC SOLVENTS
Waste Char:	I
Waste Charac Desc:	IGNITABLE
Count Manifests:	1
Sum Received Qty:	50

Gen District:	304
Gen District Office Name:	PETERBOROUGH DISTRICT OFFICE 304
Gen Region Code:	04
Gen Region Office Name:	EASTERN REGION
NAICS Code:	448199
NAICS Desc:	ALL OTHER CLOTHING STORES
Waste Code:	212
Waste Class:	ALIPHATIC SOLVENTS
Waste Char:	I
Waste Charac Desc:	IGNITABLE
Count Manifests:	1
Sum Received Qty:	1

Gen District:	502
Gen District Office Name:	TIMMINS DISTRICT OFFICE 502
Gen Region Code:	06

Gen Region Office Name: NORTHERN REGION
NAICS Code: 448199
NAICS Desc: ALL OTHER CLOTHING STORES
Waste Code: 212
Waste Class: ALIPHATIC SOLVENTS
Waste Char: I
Waste Charac Desc: IGNITABLE
Count Manifests: 7
Sum Received Qty: 264

Gen District: 501
Gen District Office Name: SUDBURY DISTRICT OFFICE 501
Gen Region Code: 06
Gen Region Office Name: NORTHERN REGION
NAICS Code: 541380
NAICS Desc: TESTING LABORATORIES
Waste Code: 252
Waste Class: WASTE OILS & LUBRICANTS
Waste Char: L
Waste Charac Desc: LIQUID INDUSTRIAL WASTE
Count Manifests: 1
Sum Received Qty: 13

Gen District: 805
Gen District Office Name: QUEBEC
Gen Region Code: 04
Gen Region Office Name: EASTERN REGION
NAICS Code: 452999
NAICS Desc: ALL OTHER MISCELLANEOUS GENERAL MERCHANDISE STORES
Waste Code: 263
Waste Class: ORGANIC LABORATORY CHEMICALS
Waste Char: A
Waste Charac Desc: ACUTELY HAZARDOUS WASTE CHEM.
Count Manifests: 1
Sum Received Qty: 1

Gen District: 805
Gen District Office Name: QUEBEC
Gen Region Code: 04
Gen Region Office Name: EASTERN REGION
NAICS Code: 452999
NAICS Desc: ALL OTHER MISCELLANEOUS GENERAL MERCHANDISE STORES
Waste Code: 263
Waste Class: ORGANIC LABORATORY CHEMICALS
Waste Char: L
Waste Charac Desc: LIQUID INDUSTRIAL WASTE
Count Manifests: 3
Sum Received Qty: 129

Gen District: 501
Gen District Office Name: SUDBURY DISTRICT OFFICE 501
Gen Region Code: 06
Gen Region Office Name: NORTHERN REGION
NAICS Code: 452999
NAICS Desc: ALL OTHER MISCELLANEOUS GENERAL MERCHANDISE STORES
Waste Code: 263
Waste Class: ORGANIC LABORATORY CHEMICALS
Waste Char: I
Waste Charac Desc: IGNITABLE
Count Manifests: 1
Sum Received Qty: 4

Gen District: 401
Gen District Office Name: KINGSTON DISTRICT OFFICE 401
Gen Region Code: 04
Gen Region Office Name: EASTERN REGION

NAICS Code:	541940
NAICS Desc:	VETERINARY SERVICES
Waste Code:	312
Waste Class:	PATHOLOGICAL WASTES
Waste Char:	P
Waste Charac Desc:	PATHOLOGICAL
Count Manifests:	15
Sum Received Qty:	340.86
Gen District:	501
Gen District Office Name:	SUDBURY DISTRICT OFFICE 501
Gen Region Code:	06
Gen Region Office Name:	NORTHERN REGION
NAICS Code:	444110
NAICS Desc:	HOME CENTRES
Waste Code:	331
Waste Class:	WASTE COMPRESSED GASES
Waste Char:	I
Waste Charac Desc:	IGNITABLE
Count Manifests:	3
Sum Received Qty:	49
Gen District:	503
Gen District Office Name:	SAULT STE. MARIE AREA OFFICE 503
Gen Region Code:	06
Gen Region Office Name:	NORTHERN REGION
NAICS Code:	444110
NAICS Desc:	HOME CENTRES
Waste Code:	331
Waste Class:	WASTE COMPRESSED GASES
Waste Char:	L
Waste Charac Desc:	LIQUID INDUSTRIAL WASTE
Count Manifests:	4
Sum Received Qty:	76
Gen District:	304
Gen District Office Name:	PETERBOROUGH DISTRICT OFFICE 304
Gen Region Code:	04
Gen Region Office Name:	EASTERN REGION
NAICS Code:	445110
NAICS Desc:	SUPERMARKETS AND OTHER GROCERY (EXCEPT CONVENIENCE) STORES
Waste Code:	331
Waste Class:	WASTE COMPRESSED GASES
Waste Char:	I
Waste Charac Desc:	IGNITABLE
Count Manifests:	1
Sum Received Qty:	1
Gen District:	403
Gen District Office Name:	CORNWALL AREA OFFICE 403
Gen Region Code:	04
Gen Region Office Name:	EASTERN REGION
NAICS Code:	445110
NAICS Desc:	SUPERMARKETS AND OTHER GROCERY (EXCEPT CONVENIENCE) STORES
Waste Code:	331
Waste Class:	WASTE COMPRESSED GASES
Waste Char:	I
Waste Charac Desc:	IGNITABLE
Count Manifests:	1
Sum Received Qty:	3
Gen District:	805
Gen District Office Name:	QUEBEC
Gen Region Code:	04
Gen Region Office Name:	EASTERN REGION
NAICS Code:	445110

NAICS Desc:	SUPERMARKETS AND OTHER GROCERY (EXCEPT CONVENIENCE) STORES
Waste Code:	331
Waste Class:	WASTE COMPRESSED GASES
Waste Char:	I
Waste Charac Desc:	IGNITABLE
Count Manifests:	8
Sum Received Qty:	38
Gen District:	503
Gen District Office Name:	SAULT STE. MARIE AREA OFFICE 503
Gen Region Code:	06
Gen Region Office Name:	NORTHERN REGION
NAICS Code:	448199
NAICS Desc:	ALL OTHER CLOTHING STORES
Waste Code:	331
Waste Class:	WASTE COMPRESSED GASES
Waste Char:	L
Waste Charac Desc:	LIQUID INDUSTRIAL WASTE
Count Manifests:	3
Sum Received Qty:	7
Gen District:	401
Gen District Office Name:	KINGSTON DISTRICT OFFICE 401
Gen Region Code:	04
Gen Region Office Name:	EASTERN REGION
NAICS Code:	451130
NAICS Desc:	SEWING, NEEDLEWORK AND PIECE GOODS STORES
Waste Code:	331
Waste Class:	WASTE COMPRESSED GASES
Waste Char:	L
Waste Charac Desc:	LIQUID INDUSTRIAL WASTE
Count Manifests:	1
Sum Received Qty:	12
Gen District:	501
Gen District Office Name:	SUDBURY DISTRICT OFFICE 501
Gen Region Code:	06
Gen Region Office Name:	NORTHERN REGION
NAICS Code:	448199
NAICS Desc:	ALL OTHER CLOTHING STORES
Waste Code:	146
Waste Class:	OTHER SPECIFIED INORGANICS
Waste Char:	T
Waste Charac Desc:	LEACHATE TOXIC
Count Manifests:	4
Sum Received Qty:	43
Gen District:	503
Gen District Office Name:	SAULT STE. MARIE AREA OFFICE 503
Gen Region Code:	06
Gen Region Office Name:	NORTHERN REGION
NAICS Code:	444110
NAICS Desc:	HOME CENTRES
Waste Code:	212
Waste Class:	ALIPHATIC SOLVENTS
Waste Char:	I
Waste Charac Desc:	IGNITABLE
Count Manifests:	3
Sum Received Qty:	12
Gen District:	402
Gen District Office Name:	OTTAWA DISTRICT OFFICE 402
Gen Region Code:	04
Gen Region Office Name:	EASTERN REGION
NAICS Code:	445110
NAICS Desc:	SUPERMARKETS AND OTHER GROCERY (EXCEPT CONVENIENCE) STORES

Waste Code: 212
Waste Class: ALIPHATIC SOLVENTS
Waste Char: I
Waste Charac Desc: IGNITABLE
Count Manifests: 38
Sum Received Qty: 337

Gen District: 401
Gen District Office Name: KINGSTON DISTRICT OFFICE 401
Gen Region Code: 04
Gen Region Office Name: EASTERN REGION
NAICS Code: 451130
NAICS Desc: SEWING, NEEDLEWORK AND PIECE GOODS STORES
Waste Code: 212
Waste Class: ALIPHATIC SOLVENTS
Waste Char: I
Waste Charac Desc: IGNITABLE
Count Manifests: 5
Sum Received Qty: 9

Gen District: 501
Gen District Office Name: SUDBURY DISTRICT OFFICE 501
Gen Region Code: 06
Gen Region Office Name: NORTHERN REGION
NAICS Code: 451130
NAICS Desc: SEWING, NEEDLEWORK AND PIECE GOODS STORES
Waste Code: 212
Waste Class: ALIPHATIC SOLVENTS
Waste Char: I
Waste Charac Desc: IGNITABLE
Count Manifests: 2
Sum Received Qty: 5

Gen District: 402
Gen District Office Name: OTTAWA DISTRICT OFFICE 402
Gen Region Code: 04
Gen Region Office Name: EASTERN REGION
NAICS Code: 448199
NAICS Desc: ALL OTHER CLOTHING STORES
Waste Code: 261
Waste Class: PHARMACEUTICALS
Waste Char: A
Waste Charac Desc: ACUTELY HAZARDOUS WASTE CHEM.
Count Manifests: 11
Sum Received Qty: 11

Gen District: 402
Gen District Office Name: OTTAWA DISTRICT OFFICE 402
Gen Region Code: 04
Gen Region Office Name: EASTERN REGION
NAICS Code: 453310
NAICS Desc: USED MERCHANDISE STORES
Waste Code: 261
Waste Class: PHARMACEUTICALS
Waste Char: L
Waste Charac Desc: LIQUID INDUSTRIAL WASTE
Count Manifests: 5
Sum Received Qty: 17

Gen District: 401
Gen District Office Name: KINGSTON DISTRICT OFFICE 401
Gen Region Code: 04
Gen Region Office Name: EASTERN REGION
NAICS Code: 446199
NAICS Desc: ALL OTHER HEALTH AND PERSONAL CARE STORES
Waste Code: 312

Waste Class: PATHOLOGICAL WASTES
Waste Char: P
Waste Charac Desc: PATHOLOGICAL
Count Manifests: 24
Sum Received Qty: 785.12

Gen District: 502
Gen District Office Name: TIMMINS DISTRICT OFFICE 502
Gen Region Code: 06
Gen Region Office Name: NORTHERN REGION
NAICS Code: 451130
NAICS Desc: SEWING, NEEDLEWORK AND PIECE GOODS STORES
Waste Code: 212
Waste Class: ALIPHATIC SOLVENTS
Waste Char: I
Waste Charac Desc: IGNITABLE
Count Manifests: 1
Sum Received Qty: 4

Gen District: 504
Gen District Office Name: NORTH BAY AREA OFFIC0 504
Gen Region Code: 06
Gen Region Office Name: NORTHERN REGION
NAICS Code: 453999
NAICS Desc: ALL OTHER MISCELLANEOUS STORE RETAILERS (EXCEPT BEER AND WINE-MAKING SUPPLIES STORES)
Waste Code: 212
Waste Class: ALIPHATIC SOLVENTS
Waste Char: I
Waste Charac Desc: IGNITABLE
Count Manifests: 1
Sum Received Qty: 1

Gen District: 402
Gen District Office Name: OTTAWA DISTRICT OFFICE 402
Gen Region Code: 04
Gen Region Office Name: EASTERN REGION
NAICS Code: 453310
NAICS Desc: USED MERCHANDISE STORES
Waste Code: 252
Waste Class: WASTE OILS & LUBRICANTS
Waste Char: L
Waste Charac Desc: LIQUID INDUSTRIAL WASTE
Count Manifests: 2
Sum Received Qty: 9

Gen District: 402
Gen District Office Name: OTTAWA DISTRICT OFFICE 402
Gen Region Code: 04
Gen Region Office Name: EASTERN REGION
NAICS Code: 452999
NAICS Desc: ALL OTHER MISCELLANEOUS GENERAL MERCHANDISE STORES
Waste Code: 262
Waste Class: DETERGENTS/SOAPS
Waste Char: L
Waste Charac Desc: LIQUID INDUSTRIAL WASTE
Count Manifests: 4
Sum Received Qty: 228

Gen District: 401
Gen District Office Name: KINGSTON DISTRICT OFFICE 401
Gen Region Code: 04
Gen Region Office Name: EASTERN REGION
NAICS Code: 418990
NAICS Desc: ALL OTHER WHOLESALER-DISTRIBUTORS
Waste Code: 264
Waste Class: PHOTOPROCESSING WASTES

Waste Char: T
Waste Charac Desc: LEACHATE TOXIC
Count Manifests: 2
Sum Received Qty: 237

Gen District: 402
Gen District Office Name: OTTAWA DISTRICT OFFICE 402
Gen Region Code: 04
Gen Region Office Name: EASTERN REGION
NAICS Code: 541940
NAICS Desc: VETERINARY SERVICES
Waste Code: 264
Waste Class: PHOTOPROCESSING WASTES
Waste Char: L
Waste Charac Desc: LIQUID INDUSTRIAL WASTE
Count Manifests: 1
Sum Received Qty: 4.98

Gen District: 805
Gen District Office Name: QUEBEC
Gen Region Code: 04
Gen Region Office Name: EASTERN REGION
NAICS Code: 562110
NAICS Desc: WASTE COLLECTION
Waste Code: 264
Waste Class: PHOTOPROCESSING WASTES
Waste Char: L
Waste Charac Desc: LIQUID INDUSTRIAL WASTE
Count Manifests: 1
Sum Received Qty: 38

Gen District: 401
Gen District Office Name: KINGSTON DISTRICT OFFICE 401
Gen Region Code: 04
Gen Region Office Name: EASTERN REGION
NAICS Code: 611110
NAICS Desc: ELEMENTARY AND SECONDARY SCHOOLS
Waste Code: 312
Waste Class: PATHOLOGICAL WASTES
Waste Char: P
Waste Charac Desc: PATHOLOGICAL
Count Manifests: 41
Sum Received Qty: 30704.06

Gen District: 402
Gen District Office Name: OTTAWA DISTRICT OFFICE 402
Gen Region Code: 04
Gen Region Office Name: EASTERN REGION
NAICS Code: 611510
NAICS Desc: TECHNICAL AND TRADE SCHOOLS
Waste Code: 312
Waste Class: PATHOLOGICAL WASTES
Waste Char: P
Waste Charac Desc: PATHOLOGICAL
Count Manifests: 3
Sum Received Qty: 7.6

Gen District: 502
Gen District Office Name: TIMMINS DISTRICT OFFICE 502
Gen Region Code: 06
Gen Region Office Name: NORTHERN REGION
NAICS Code: 451130
NAICS Desc: SEWING, NEEDLEWORK AND PIECE GOODS STORES
Waste Code: 331
Waste Class: WASTE COMPRESSED GASES
Waste Char: I

Waste Charac Desc: IGNITABLE
Count Manifests: 2
Sum Received Qty: 20

Gen District: 402
Gen District Office Name: OTTAWA DISTRICT OFFICE 402
Gen Region Code: 04
Gen Region Office Name: EASTERN REGION
NAICS Code: 325410
NAICS Desc: PHARMACEUTICAL AND MEDICINE MANUFACTURING
Waste Code: 148
Waste Class: INORGANIC LABORATORY CHEMICALS
Waste Char: A
Waste Charac Desc: ACUTELY HAZARDOUS WASTE CHEM.
Count Manifests: 4
Sum Received Qty: 24

Gen District: 402
Gen District Office Name: OTTAWA DISTRICT OFFICE 402
Gen Region Code: 04
Gen Region Office Name: EASTERN REGION
NAICS Code: 621390
NAICS Desc: OFFICES OF ALL OTHER HEALTH PRACTITIONERS
Waste Code: 148
Waste Class: INORGANIC LABORATORY CHEMICALS
Waste Char: C
Waste Charac Desc: CORROSIVE
Count Manifests: 2
Sum Received Qty: 11.24

Gen District: 501
Gen District Office Name: SUDBURY DISTRICT OFFICE 501
Gen Region Code: 06
Gen Region Office Name: NORTHERN REGION
NAICS Code: 621510
NAICS Desc: MEDICAL AND DIAGNOSTIC LABORATORIES
Waste Code: 148
Waste Class: INORGANIC LABORATORY CHEMICALS
Waste Char: A
Waste Charac Desc: ACUTELY HAZARDOUS WASTE CHEM.
Count Manifests: 6
Sum Received Qty: 15

Gen District: 805
Gen District Office Name: QUEBEC
Gen Region Code: 04
Gen Region Office Name: EASTERN REGION
NAICS Code: 452999
NAICS Desc: ALL OTHER MISCELLANEOUS GENERAL MERCHANDISE STORES
Waste Code: 212
Waste Class: ALIPHATIC SOLVENTS
Waste Char: I
Waste Charac Desc: IGNITABLE
Count Manifests: 3
Sum Received Qty: 62

Gen District: 403
Gen District Office Name: CORNWALL AREA OFFICE 403
Gen Region Code: 04
Gen Region Office Name: EASTERN REGION
NAICS Code: 444110
NAICS Desc: HOME CENTRES
Waste Code: 242
Waste Class: HALOGENATED PESTICIDES
Waste Char: T
Waste Charac Desc: LEACHATE TOXIC

Count Manifests: 2
Sum Received Qty: 24

Gen District: 501
Gen District Office Name: SUDBURY DISTRICT OFFICE 501
Gen Region Code: 06
Gen Region Office Name: NORTHERN REGION
NAICS Code: 444110
NAICS Desc: HOME CENTRES
Waste Code: 242
Waste Class: HALOGENATED PESTICIDES
Waste Char: T
Waste Charac Desc: LEACHATE TOXIC
Count Manifests: 2
Sum Received Qty: 34

Gen District: 403
Gen District Office Name: CORNWALL AREA OFFICE 403
Gen Region Code: 04
Gen Region Office Name: EASTERN REGION
NAICS Code: 621110
NAICS Desc: OFFICES OF PHYSICIANS
Waste Code: 312
Waste Class: PATHOLOGICAL WASTES
Waste Char: P
Waste Charac Desc: PATHOLOGICAL
Count Manifests: 27
Sum Received Qty: 453.06

Gen District: 501
Gen District Office Name: SUDBURY DISTRICT OFFICE 501
Gen Region Code: 06
Gen Region Office Name: NORTHERN REGION
NAICS Code: 541380
NAICS Desc: TESTING LABORATORIES
Waste Code: 146
Waste Class: OTHER SPECIFIED INORGANICS
Waste Char: T
Waste Charac Desc: LEACHATE TOXIC
Count Manifests: 1
Sum Received Qty: 2062

Gen District: 403
Gen District Office Name: CORNWALL AREA OFFICE 403
Gen Region Code: 04
Gen Region Office Name: EASTERN REGION
NAICS Code: 446110
NAICS Desc:
Waste Code: 148
Waste Class: INORGANIC LABORATORY CHEMICALS
Waste Char: C
Waste Charac Desc: CORROSIVE
Count Manifests: 1
Sum Received Qty: 1

Gen District: 403
Gen District Office Name: CORNWALL AREA OFFICE 403
Gen Region Code: 04
Gen Region Office Name: EASTERN REGION
NAICS Code: 621110
NAICS Desc: OFFICES OF PHYSICIANS
Waste Code: 261
Waste Class: PHARMACEUTICALS
Waste Char: A
Waste Charac Desc: ACUTELY HAZARDOUS WASTE CHEM.
Count Manifests: 8

Sum Received Qty:	85.34
Gen District:	102
Gen District Office Name:	SARNIA/WINDSOR AREA OFFICE 102
Gen Region Code:	01
Gen Region Office Name:	SOUTHWESTERN REGION
NAICS Code:	621420
NAICS Desc:	OUT-PATIENT MENTAL HEALTH AND SUBSTANCE ABUSE CENTRES
Waste Code:	261
Waste Class:	PHARMACEUTICALS
Waste Char:	A
Waste Charac Desc:	ACUTELY HAZARDOUS WASTE CHEM.
Count Manifests:	2
Sum Received Qty:	43.3
Gen District:	402
Gen District Office Name:	OTTAWA DISTRICT OFFICE 402
Gen Region Code:	04
Gen Region Office Name:	EASTERN REGION
NAICS Code:	621510
NAICS Desc:	MEDICAL AND DIAGNOSTIC LABORATORIES
Waste Code:	261
Waste Class:	PHARMACEUTICALS
Waste Char:	A
Waste Charac Desc:	ACUTELY HAZARDOUS WASTE CHEM.
Count Manifests:	9
Sum Received Qty:	105.04
Gen District:	402
Gen District Office Name:	OTTAWA DISTRICT OFFICE 402
Gen Region Code:	04
Gen Region Office Name:	EASTERN REGION
NAICS Code:	621990
NAICS Desc:	ALL OTHER AMBULATORY HEALTH CARE SERVICES
Waste Code:	261
Waste Class:	PHARMACEUTICALS
Waste Char:	A
Waste Charac Desc:	ACUTELY HAZARDOUS WASTE CHEM.
Count Manifests:	11
Sum Received Qty:	270.22
Gen District:	402
Gen District Office Name:	OTTAWA DISTRICT OFFICE 402
Gen Region Code:	04
Gen Region Office Name:	EASTERN REGION
NAICS Code:	621990
NAICS Desc:	ALL OTHER AMBULATORY HEALTH CARE SERVICES
Waste Code:	261
Waste Class:	PHARMACEUTICALS
Waste Char:	B
Waste Charac Desc:	HAZARDOUS WASTE CHEMICAL
Count Manifests:	2
Sum Received Qty:	60.36
Gen District:	202
Gen District Office Name:	GUELPH DISTRICT OFFICE 202
Gen Region Code:	02
Gen Region Office Name:	WEST-CENTRAL REGION
NAICS Code:	621510
NAICS Desc:	MEDICAL AND DIAGNOSTIC LABORATORIES
Waste Code:	312
Waste Class:	PATHOLOGICAL WASTES
Waste Char:	P
Waste Charac Desc:	PATHOLOGICAL
Count Manifests:	1
Sum Received Qty:	29.3

Gen District: 403
Gen District Office Name: CORNWALL AREA OFFICE 403
Gen Region Code: 04
Gen Region Office Name: EASTERN REGION
NAICS Code: 444110
NAICS Desc: HOME CENTRES
Waste Code: 148
Waste Class: INORGANIC LABORATORY CHEMICALS
Waste Char: A
Waste Charac Desc: ACUTELY HAZARDOUS WASTE CHEM.
Count Manifests: 3
Sum Received Qty: 82

Gen District: 401
Gen District Office Name: KINGSTON DISTRICT OFFICE 401
Gen Region Code: 04
Gen Region Office Name: EASTERN REGION
NAICS Code: 444110
NAICS Desc: HOME CENTRES
Waste Code: 212
Waste Class: ALIPHATIC SOLVENTS
Waste Char: I
Waste Charac Desc: IGNITABLE
Count Manifests: 3
Sum Received Qty: 47

Gen District: 402
Gen District Office Name: OTTAWA DISTRICT OFFICE 402
Gen Region Code: 04
Gen Region Office Name: EASTERN REGION
NAICS Code: 445110
NAICS Desc: SUPERMARKETS AND OTHER GROCERY (EXCEPT CONVENIENCE) STORES
Waste Code: 212
Waste Class: ALIPHATIC SOLVENTS
Waste Char: L
Waste Charac Desc: LIQUID INDUSTRIAL WASTE
Count Manifests: 1
Sum Received Qty: 6

Gen District: 401
Gen District Office Name: KINGSTON DISTRICT OFFICE 401
Gen Region Code: 04
Gen Region Office Name: EASTERN REGION
NAICS Code: 448199
NAICS Desc: ALL OTHER CLOTHING STORES
Waste Code: 212
Waste Class: ALIPHATIC SOLVENTS
Waste Char: L
Waste Charac Desc: LIQUID INDUSTRIAL WASTE
Count Manifests: 1
Sum Received Qty: 3

Gen District: 304
Gen District Office Name: PETERBOROUGH DISTRICT OFFICE 304
Gen Region Code: 04
Gen Region Office Name: EASTERN REGION
NAICS Code: 451130
NAICS Desc: SEWING, NEEDLEWORK AND PIECE GOODS STORES
Waste Code: 212
Waste Class: ALIPHATIC SOLVENTS
Waste Char: I
Waste Charac Desc: IGNITABLE
Count Manifests: 1
Sum Received Qty: 2

Gen District:	402
Gen District Office Name:	OTTAWA DISTRICT OFFICE 402
Gen Region Code:	04
Gen Region Office Name:	EASTERN REGION
NAICS Code:	451130
NAICS Desc:	SEWING, NEEDLEWORK AND PIECE GOODS STORES
Waste Code:	212
Waste Class:	ALIPHATIC SOLVENTS
Waste Char:	I
Waste Charac Desc:	IGNITABLE
Count Manifests:	7
Sum Received Qty:	20

Gen District:	402
Gen District Office Name:	OTTAWA DISTRICT OFFICE 402
Gen Region Code:	04
Gen Region Office Name:	EASTERN REGION
NAICS Code:	452110
NAICS Desc:	DEPARTMENT STORES
Waste Code:	212
Waste Class:	ALIPHATIC SOLVENTS
Waste Char:	I
Waste Charac Desc:	IGNITABLE
Count Manifests:	8
Sum Received Qty:	25

Gen District:	402
Gen District Office Name:	OTTAWA DISTRICT OFFICE 402
Gen Region Code:	04
Gen Region Office Name:	EASTERN REGION
NAICS Code:	621111
NAICS Desc:	
Waste Code:	312
Waste Class:	PATHOLOGICAL WASTES
Waste Char:	P
Waste Charac Desc:	PATHOLOGICAL
Count Manifests:	2
Sum Received Qty:	9.34

Gen District:	402
Gen District Office Name:	OTTAWA DISTRICT OFFICE 402
Gen Region Code:	04
Gen Region Office Name:	EASTERN REGION
NAICS Code:	445110
NAICS Desc:	SUPERMARKETS AND OTHER GROCERY (EXCEPT CONVENIENCE) STORES
Waste Code:	122
Waste Class:	ALKALINE WASTES - OTHER METALS
Waste Char:	C
Waste Charac Desc:	CORROSIVE
Count Manifests:	21
Sum Received Qty:	96

Gen District:	503
Gen District Office Name:	SAULT STE. MARIE AREA OFFICE 503
Gen Region Code:	06
Gen Region Office Name:	NORTHERN REGION
NAICS Code:	448199
NAICS Desc:	ALL OTHER CLOTHING STORES
Waste Code:	122
Waste Class:	ALKALINE WASTES - OTHER METALS
Waste Char:	C
Waste Charac Desc:	CORROSIVE
Count Manifests:	3
Sum Received Qty:	14

Gen District:	402

Gen District Office Name: OTTAWA DISTRICT OFFICE 402
Gen Region Code: 04
Gen Region Office Name: EASTERN REGION
NAICS Code: 451130
NAICS Desc: SEWING, NEEDLEWORK AND PIECE GOODS STORES
Waste Code: 122
Waste Class: ALKALINE WASTES - OTHER METALS
Waste Char: C
Waste Charac Desc: CORROSIVE
Count Manifests: 1
Sum Received Qty: 2

Gen District: 402
Gen District Office Name: OTTAWA DISTRICT OFFICE 402
Gen Region Code: 04
Gen Region Office Name: EASTERN REGION
NAICS Code: 444110
NAICS Desc: HOME CENTRES
Waste Code: 145
Waste Class: PAINT/PIGMENT/COATING RESIDUES
Waste Char: I
Waste Charac Desc: IGNITABLE
Count Manifests: 14
Sum Received Qty: 5006

Gen District: 403
Gen District Office Name: CORNWALL AREA OFFICE 403
Gen Region Code: 04
Gen Region Office Name: EASTERN REGION
NAICS Code: 445110
NAICS Desc: SUPERMARKETS AND OTHER GROCERY (EXCEPT CONVENIENCE) STORES
Waste Code: 148
Waste Class: INORGANIC LABORATORY CHEMICALS
Waste Char: A
Waste Charac Desc: ACUTELY HAZARDOUS WASTE CHEM.
Count Manifests: 3
Sum Received Qty: 43

Gen District: 805
Gen District Office Name: QUEBEC
Gen Region Code: 04
Gen Region Office Name: EASTERN REGION
NAICS Code: 445110
NAICS Desc: SUPERMARKETS AND OTHER GROCERY (EXCEPT CONVENIENCE) STORES
Waste Code: 148
Waste Class: INORGANIC LABORATORY CHEMICALS
Waste Char: A
Waste Charac Desc: ACUTELY HAZARDOUS WASTE CHEM.
Count Manifests: 13
Sum Received Qty: 127

Gen District: 401
Gen District Office Name: KINGSTON DISTRICT OFFICE 401
Gen Region Code: 04
Gen Region Office Name: EASTERN REGION
NAICS Code: 451130
NAICS Desc: SEWING, NEEDLEWORK AND PIECE GOODS STORES
Waste Code: 148
Waste Class: INORGANIC LABORATORY CHEMICALS
Waste Char: L
Waste Charac Desc: LIQUID INDUSTRIAL WASTE
Count Manifests: 1
Sum Received Qty: 1

Gen District: 402
Gen District Office Name: OTTAWA DISTRICT OFFICE 402

Gen Region Code: 04
Gen Region Office Name: EASTERN REGION
NAICS Code: 484122
NAICS Desc:
Waste Code: 212
Waste Class: ALIPHATIC SOLVENTS
Waste Char: I
Waste Charac Desc: IGNITABLE
Count Manifests: 1
Sum Received Qty: 5

Gen District: 402
Gen District Office Name: OTTAWA DISTRICT OFFICE 402
Gen Region Code: 04
Gen Region Office Name: EASTERN REGION
NAICS Code: 452112
NAICS Desc:
Waste Code: 261
Waste Class: PHARMACEUTICALS
Waste Char: L
Waste Charac Desc: LIQUID INDUSTRIAL WASTE
Count Manifests: 2
Sum Received Qty: 4

Gen District: 401
Gen District Office Name: KINGSTON DISTRICT OFFICE 401
Gen Region Code: 04
Gen Region Office Name: EASTERN REGION
NAICS Code: 911220
NAICS Desc:
Waste Code: 261
Waste Class: PHARMACEUTICALS
Waste Char: A
Waste Charac Desc: ACUTELY HAZARDOUS WASTE CHEM.
Count Manifests: 9
Sum Received Qty: 254.8

Gen District: 501
Gen District Office Name: SUDBURY DISTRICT OFFICE 501
Gen Region Code: 06
Gen Region Office Name: NORTHERN REGION
NAICS Code: 448199
NAICS Desc: ALL OTHER CLOTHING STORES
Waste Code: 261
Waste Class: PHARMACEUTICALS
Waste Char: A
Waste Charac Desc: ACUTELY HAZARDOUS WASTE CHEM.
Count Manifests: 3
Sum Received Qty: 3

Gen District: 502
Gen District Office Name: TIMMINS DISTRICT OFFICE 502
Gen Region Code: 06
Gen Region Office Name: NORTHERN REGION
NAICS Code: 448199
NAICS Desc: ALL OTHER CLOTHING STORES
Waste Code: 261
Waste Class: PHARMACEUTICALS
Waste Char: A
Waste Charac Desc: ACUTELY HAZARDOUS WASTE CHEM.
Count Manifests: 2
Sum Received Qty: 2

Gen District: 403
Gen District Office Name: CORNWALL AREA OFFICE 403
Gen Region Code: 04

Gen Region Office Name:	EASTERN REGION
NAICS Code:	621911
NAICS Desc:	
Waste Code:	312
Waste Class:	PATHOLOGICAL WASTES
Waste Char:	P
Waste Charac Desc:	PATHOLOGICAL
Count Manifests:	5
Sum Received Qty:	174.77
Gen District:	402
Gen District Office Name:	OTTAWA DISTRICT OFFICE 402
Gen Region Code:	04
Gen Region Office Name:	EASTERN REGION
NAICS Code:	912120
NAICS Desc:	
Waste Code:	312
Waste Class:	PATHOLOGICAL WASTES
Waste Char:	P
Waste Charac Desc:	PATHOLOGICAL
Count Manifests:	1
Sum Received Qty:	79.4
Gen District:	504
Gen District Office Name:	NORTH BAY AREA OFFIC0 504
Gen Region Code:	06
Gen Region Office Name:	NORTHERN REGION
NAICS Code:	453999
NAICS Desc:	ALL OTHER MISCELLANEOUS STORE RETAILERS (EXCEPT BEER AND WINE-MAKING SUPPLIES STORES)
Waste Code:	122
Waste Class:	ALKALINE WASTES - OTHER METALS
Waste Char:	C
Waste Charac Desc:	CORROSIVE
Count Manifests:	1
Sum Received Qty:	1
Gen District:	403
Gen District Office Name:	CORNWALL AREA OFFICE 403
Gen Region Code:	04
Gen Region Office Name:	EASTERN REGION
NAICS Code:	448140
NAICS Desc:	FAMILY CLOTHING STORES
Waste Code:	145
Waste Class:	PAINT/PIGMENT/COATING RESIDUES
Waste Char:	L
Waste Charac Desc:	LIQUID INDUSTRIAL WASTE
Count Manifests:	3
Sum Received Qty:	60
Gen District:	402
Gen District Office Name:	OTTAWA DISTRICT OFFICE 402
Gen Region Code:	04
Gen Region Office Name:	EASTERN REGION
NAICS Code:	451130
NAICS Desc:	SEWING, NEEDLEWORK AND PIECE GOODS STORES
Waste Code:	145
Waste Class:	PAINT/PIGMENT/COATING RESIDUES
Waste Char:	L
Waste Charac Desc:	LIQUID INDUSTRIAL WASTE
Count Manifests:	8
Sum Received Qty:	34
Gen District:	502
Gen District Office Name:	TIMMINS DISTRICT OFFICE 502
Gen Region Code:	06
Gen Region Office Name:	NORTHERN REGION

NAICS Code:	451130
NAICS Desc:	SEWING, NEEDLEWORK AND PIECE GOODS STORES
Waste Code:	145
Waste Class:	PAINT/PIGMENT/COATING RESIDUES
Waste Char:	I
Waste Charac Desc:	IGNITABLE
Count Manifests:	1
Sum Received Qty:	1

Gen District:	301
Gen District Office Name:	TORONTO DISTRICT OFFICE 301
Gen Region Code:	03
Gen Region Office Name:	CENTRAL REGION
NAICS Code:	325620
NAICS Desc:	TOILET PREPARATION MANUFACTURING
Waste Code:	212
Waste Class:	ALIPHATIC SOLVENTS
Waste Char:	H
Waste Charac Desc:	HAZARDOUS INDUSTRIAL WASTE
Count Manifests:	2
Sum Received Qty:	7384

Gen District:	301
Gen District Office Name:	TORONTO DISTRICT OFFICE 301
Gen Region Code:	03
Gen Region Office Name:	CENTRAL REGION
NAICS Code:	325620
NAICS Desc:	TOILET PREPARATION MANUFACTURING
Waste Code:	212
Waste Class:	ALIPHATIC SOLVENTS
Waste Char:	I
Waste Charac Desc:	IGNITABLE
Count Manifests:	1
Sum Received Qty:	540

Gen District:	402
Gen District Office Name:	OTTAWA DISTRICT OFFICE 402
Gen Region Code:	04
Gen Region Office Name:	EASTERN REGION
NAICS Code:	444110
NAICS Desc:	HOME CENTRES
Waste Code:	252
Waste Class:	WASTE OILS & LUBRICANTS
Waste Char:	L
Waste Charac Desc:	LIQUID INDUSTRIAL WASTE
Count Manifests:	7
Sum Received Qty:	596

Gen District:	402
Gen District Office Name:	OTTAWA DISTRICT OFFICE 402
Gen Region Code:	04
Gen Region Office Name:	EASTERN REGION
NAICS Code:	452999
NAICS Desc:	ALL OTHER MISCELLANEOUS GENERAL MERCHANDISE STORES
Waste Code:	252
Waste Class:	WASTE OILS & LUBRICANTS
Waste Char:	L
Waste Charac Desc:	LIQUID INDUSTRIAL WASTE
Count Manifests:	3
Sum Received Qty:	9

Gen District:	403
Gen District Office Name:	CORNWALL AREA OFFICE 403
Gen Region Code:	04
Gen Region Office Name:	EASTERN REGION
NAICS Code:	914110

NAICS Desc:
Waste Code: 312
Waste Class: PATHOLOGICAL WASTES
Waste Char: P
Waste Charac Desc: PATHOLOGICAL
Count Manifests: 4
Sum Received Qty: 118.28

Gen District: 403
Gen District Office Name: CORNWALL AREA OFFICE 403
Gen Region Code: 04
Gen Region Office Name: EASTERN REGION
NAICS Code: 621620
NAICS Desc:
Waste Code: 312
Waste Class: PATHOLOGICAL WASTES
Waste Char: P
Waste Charac Desc: PATHOLOGICAL
Count Manifests: 1
Sum Received Qty: 11.86

Gen District: 402
Gen District Office Name: OTTAWA DISTRICT OFFICE 402
Gen Region Code: 04
Gen Region Office Name: EASTERN REGION
NAICS Code: 444110
NAICS Desc: HOME CENTRES
Waste Code: 146
Waste Class: OTHER SPECIFIED INORGANICS
Waste Char: T
Waste Charac Desc: LEACHATE TOXIC
Count Manifests: 13
Sum Received Qty: 807

Gen District: 502
Gen District Office Name: TIMMINS DISTRICT OFFICE 502
Gen Region Code: 06
Gen Region Office Name: NORTHERN REGION
NAICS Code: 448199
NAICS Desc: ALL OTHER CLOTHING STORES
Waste Code: 146
Waste Class: OTHER SPECIFIED INORGANICS
Waste Char: T
Waste Charac Desc: LEACHATE TOXIC
Count Manifests: 3
Sum Received Qty: 11

Gen District: 503
Gen District Office Name: SAULT STE. MARIE AREA OFFICE 503
Gen Region Code: 06
Gen Region Office Name: NORTHERN REGION
NAICS Code: 444110
NAICS Desc: HOME CENTRES
Waste Code: 148
Waste Class: INORGANIC LABORATORY CHEMICALS
Waste Char: A
Waste Charac Desc: ACUTELY HAZARDOUS WASTE CHEM.
Count Manifests: 2
Sum Received Qty: 13

Gen District: 401
Gen District Office Name: KINGSTON DISTRICT OFFICE 401
Gen Region Code: 04
Gen Region Office Name: EASTERN REGION
NAICS Code: 445110
NAICS Desc: SUPERMARKETS AND OTHER GROCERY (EXCEPT CONVENIENCE) STORES

Waste Code: 148
Waste Class: INORGANIC LABORATORY CHEMICALS
Waste Char: A
Waste Charac Desc: ACUTELY HAZARDOUS WASTE CHEM.
Count Manifests: 12
Sum Received Qty: 80

Gen District: 502
Gen District Office Name: TIMMINS DISTRICT OFFICE 502
Gen Region Code: 06
Gen Region Office Name: NORTHERN REGION
NAICS Code: 448199
NAICS Desc: ALL OTHER CLOTHING STORES
Waste Code: 148
Waste Class: INORGANIC LABORATORY CHEMICALS
Waste Char: A
Waste Charac Desc: ACUTELY HAZARDOUS WASTE CHEM.
Count Manifests: 6
Sum Received Qty: 24

Gen District: 503
Gen District Office Name: SAULT STE. MARIE AREA OFFICE 503
Gen Region Code: 06
Gen Region Office Name: NORTHERN REGION
NAICS Code: 448199
NAICS Desc: ALL OTHER CLOTHING STORES
Waste Code: 148
Waste Class: INORGANIC LABORATORY CHEMICALS
Waste Char: A
Waste Charac Desc: ACUTELY HAZARDOUS WASTE CHEM.
Count Manifests: 3
Sum Received Qty: 19

Gen District: 402
Gen District Office Name: OTTAWA DISTRICT OFFICE 402
Gen Region Code: 04
Gen Region Office Name: EASTERN REGION
NAICS Code: 445110
NAICS Desc: SUPERMARKETS AND OTHER GROCERY (EXCEPT CONVENIENCE) STORES
Waste Code: 262
Waste Class: DETERGENTS/SOAPS
Waste Char: L
Waste Charac Desc: LIQUID INDUSTRIAL WASTE
Count Manifests: 36
Sum Received Qty: 1611

Gen District: 402
Gen District Office Name: OTTAWA DISTRICT OFFICE 402
Gen Region Code: 04
Gen Region Office Name: EASTERN REGION
NAICS Code: 621912
NAICS Desc:
Waste Code: 312
Waste Class: PATHOLOGICAL WASTES
Waste Char: P
Waste Charac Desc: PATHOLOGICAL
Count Manifests: 4
Sum Received Qty: 31.86

Gen District: 402
Gen District Office Name: OTTAWA DISTRICT OFFICE 402
Gen Region Code: 04
Gen Region Office Name: EASTERN REGION
NAICS Code: 521110
NAICS Desc:
Waste Code: 312

Waste Class:	PATHOLOGICAL WASTES
Waste Char:	P
Waste Charac Desc:	PATHOLOGICAL
Count Manifests:	1
Sum Received Qty:	14.9
Gen District:	805
Gen District Office Name:	QUEBEC
Gen Region Code:	04
Gen Region Office Name:	EASTERN REGION
NAICS Code:	452999
NAICS Desc:	ALL OTHER MISCELLANEOUS GENERAL MERCHANDISE STORES
Waste Code:	148
Waste Class:	INORGANIC LABORATORY CHEMICALS
Waste Char:	A
Waste Charac Desc:	ACUTELY HAZARDOUS WASTE CHEM.
Count Manifests:	2
Sum Received Qty:	12
Gen District:	402
Gen District Office Name:	OTTAWA DISTRICT OFFICE 402
Gen Region Code:	04
Gen Region Office Name:	EASTERN REGION
NAICS Code:	448199
NAICS Desc:	ALL OTHER CLOTHING STORES
Waste Code:	262
Waste Class:	DETERGENTS/SOAPS
Waste Char:	L
Waste Charac Desc:	LIQUID INDUSTRIAL WASTE
Count Manifests:	21
Sum Received Qty:	2123
Gen District:	403
Gen District Office Name:	CORNWALL AREA OFFICE 403
Gen Region Code:	04
Gen Region Office Name:	EASTERN REGION
NAICS Code:	451130
NAICS Desc:	SEWING, NEEDLEWORK AND PIECE GOODS STORES
Waste Code:	262
Waste Class:	DETERGENTS/SOAPS
Waste Char:	L
Waste Charac Desc:	LIQUID INDUSTRIAL WASTE
Count Manifests:	1
Sum Received Qty:	4
Gen District:	402
Gen District Office Name:	OTTAWA DISTRICT OFFICE 402
Gen Region Code:	04
Gen Region Office Name:	EASTERN REGION
NAICS Code:	623110
NAICS Desc:	
Waste Code:	312
Waste Class:	PATHOLOGICAL WASTES
Waste Char:	P
Waste Charac Desc:	PATHOLOGICAL
Count Manifests:	7
Sum Received Qty:	344.8
Gen District:	402
Gen District Office Name:	OTTAWA DISTRICT OFFICE 402
Gen Region Code:	04
Gen Region Office Name:	EASTERN REGION
NAICS Code:	621610
NAICS Desc:	
Waste Code:	312
Waste Class:	PATHOLOGICAL WASTES

Waste Char: P
Waste Charac Desc: PATHOLOGICAL
Count Manifests: 28
Sum Received Qty: 382.1

Gen District: 402
Gen District Office Name: OTTAWA DISTRICT OFFICE 402
Gen Region Code: 04
Gen Region Office Name: EASTERN REGION
NAICS Code: 115210
NAICS Desc: SUPPORT ACTIVITIES FOR ANIMAL PRODUCTION
Waste Code: 312
Waste Class: PATHOLOGICAL WASTES
Waste Char: P
Waste Charac Desc: PATHOLOGICAL
Count Manifests: 2
Sum Received Qty: 13.72

Gen District: 401
Gen District Office Name: KINGSTON DISTRICT OFFICE 401
Gen Region Code: 04
Gen Region Office Name: EASTERN REGION
NAICS Code: 448199
NAICS Desc: ALL OTHER CLOTHING STORES
Waste Code: 112
Waste Class: ACID WASTE - HEAVY METALS
Waste Char: C
Waste Charac Desc: CORROSIVE
Count Manifests: 2
Sum Received Qty: 7

Gen District: 401
Gen District Office Name: KINGSTON DISTRICT OFFICE 401
Gen Region Code: 04
Gen Region Office Name: EASTERN REGION
NAICS Code: 445110
NAICS Desc: SUPERMARKETS AND OTHER GROCERY (EXCEPT CONVENIENCE) STORES
Waste Code: 261
Waste Class: PHARMACEUTICALS
Waste Char: L
Waste Charac Desc: LIQUID INDUSTRIAL WASTE
Count Manifests: 2
Sum Received Qty: 2

Gen District: 402
Gen District Office Name: OTTAWA DISTRICT OFFICE 402
Gen Region Code: 04
Gen Region Office Name: EASTERN REGION
NAICS Code: 453999
NAICS Desc: ALL OTHER MISCELLANEOUS STORE RETAILERS (EXCEPT BEER AND WINE-MAKING SUPPLIES STORES)
Waste Code: 261
Waste Class: PHARMACEUTICALS
Waste Char: A
Waste Charac Desc: ACUTELY HAZARDOUS WASTE CHEM.
Count Manifests: 5
Sum Received Qty: 190.18

Gen District: 402
Gen District Office Name: OTTAWA DISTRICT OFFICE 402
Gen Region Code: 04
Gen Region Office Name: EASTERN REGION
NAICS Code: 621390
NAICS Desc: OFFICES OF ALL OTHER HEALTH PRACTITIONERS
Waste Code: 263
Waste Class: ORGANIC LABORATORY CHEMICALS
Waste Char: L

Waste Charac Desc: LIQUID INDUSTRIAL WASTE
Count Manifests: 1
Sum Received Qty: 30

Gen District: 401
Gen District Office Name: KINGSTON DISTRICT OFFICE 401
Gen Region Code: 04
Gen Region Office Name: EASTERN REGION
NAICS Code: 322220
NAICS Desc: PAPER BAG AND COATED AND TREATED PAPER MANUFACTURING
Waste Code: 312
Waste Class: PATHOLOGICAL WASTES
Waste Char: P
Waste Charac Desc: PATHOLOGICAL
Count Manifests: 2
Sum Received Qty: 3.16

Gen District: 403
Gen District Office Name: CORNWALL AREA OFFICE 403
Gen Region Code: 04
Gen Region Office Name: EASTERN REGION
NAICS Code: 325410
NAICS Desc: PHARMACEUTICAL AND MEDICINE MANUFACTURING
Waste Code: 312
Waste Class: PATHOLOGICAL WASTES
Waste Char: P
Waste Charac Desc: PATHOLOGICAL
Count Manifests: 5
Sum Received Qty: 45.3

Gen District: 402
Gen District Office Name: OTTAWA DISTRICT OFFICE 402
Gen Region Code: 04
Gen Region Office Name: EASTERN REGION
NAICS Code: 327910
NAICS Desc: ABRASIVE PRODUCT MANUFACTURING
Waste Code: 312
Waste Class: PATHOLOGICAL WASTES
Waste Char: P
Waste Charac Desc: PATHOLOGICAL
Count Manifests: 1
Sum Received Qty: 7

Gen District: 805
Gen District Office Name: QUEBEC
Gen Region Code: 04
Gen Region Office Name: EASTERN REGION
NAICS Code: 452999
NAICS Desc: ALL OTHER MISCELLANEOUS GENERAL MERCHANDISE STORES
Waste Code: 112
Waste Class: ACID WASTE - HEAVY METALS
Waste Char: C
Waste Charac Desc: CORROSIVE
Count Manifests: 3
Sum Received Qty: 11

Gen District: 402
Gen District Office Name: OTTAWA DISTRICT OFFICE 402
Gen Region Code: 04
Gen Region Office Name: EASTERN REGION
NAICS Code: 238210
NAICS Desc: ELECTRICAL CONTRACTORS, ELECTRICAL CONTRACTORS AND OTHER WIRING
Waste Code: 146
Waste Class: OTHER SPECIFIED INORGANICS
Waste Char: T
Waste Charac Desc: LEACHATE TOXIC

Count Manifests: 1
Sum Received Qty: 701

Gen District: 304
Gen District Office Name: PETERBOROUGH DISTRICT OFFICE 304
Gen Region Code: 04
Gen Region Office Name: EASTERN REGION
NAICS Code: 445110
NAICS Desc: SUPERMARKETS AND OTHER GROCERY (EXCEPT CONVENIENCE) STORES
Waste Code: 148
Waste Class: INORGANIC LABORATORY CHEMICALS
Waste Char: A
Waste Charac Desc: ACUTELY HAZARDOUS WASTE CHEM.
Count Manifests: 3
Sum Received Qty: 6

Gen District: 402
Gen District Office Name: OTTAWA DISTRICT OFFICE 402
Gen Region Code: 04
Gen Region Office Name: EASTERN REGION
NAICS Code: 445110
NAICS Desc: SUPERMARKETS AND OTHER GROCERY (EXCEPT CONVENIENCE) STORES
Waste Code: 148
Waste Class: INORGANIC LABORATORY CHEMICALS
Waste Char: A
Waste Charac Desc: ACUTELY HAZARDOUS WASTE CHEM.
Count Manifests: 98
Sum Received Qty: 481

Gen District: 402
Gen District Office Name: OTTAWA DISTRICT OFFICE 402
Gen Region Code: 04
Gen Region Office Name: EASTERN REGION
NAICS Code: 448199
NAICS Desc: ALL OTHER CLOTHING STORES
Waste Code: 148
Waste Class: INORGANIC LABORATORY CHEMICALS
Waste Char: A
Waste Charac Desc: ACUTELY HAZARDOUS WASTE CHEM.
Count Manifests: 52
Sum Received Qty: 307

Gen District: 402
Gen District Office Name: OTTAWA DISTRICT OFFICE 402
Gen Region Code: 04
Gen Region Office Name: EASTERN REGION
NAICS Code: 911230
NAICS Desc:
Waste Code: 148
Waste Class: INORGANIC LABORATORY CHEMICALS
Waste Char: A
Waste Charac Desc: ACUTELY HAZARDOUS WASTE CHEM.
Count Manifests: 1
Sum Received Qty: 64

Gen District: 401
Gen District Office Name: KINGSTON DISTRICT OFFICE 401
Gen Region Code: 04
Gen Region Office Name: EASTERN REGION
NAICS Code: 325610
NAICS Desc: SOAP AND CLEANING COMPOUND MANUFACTURING
Waste Code: 261
Waste Class: PHARMACEUTICALS
Waste Char: A
Waste Charac Desc: ACUTELY HAZARDOUS WASTE CHEM.
Count Manifests: 2

Sum Received Qty: 16

Gen District: 402
Gen District Office Name: OTTAWA DISTRICT OFFICE 402
Gen Region Code: 04
Gen Region Office Name: EASTERN REGION
NAICS Code: 325410
NAICS Desc: PHARMACEUTICAL AND MEDICINE MANUFACTURING
Waste Code: 312
Waste Class: PATHOLOGICAL WASTES
Waste Char: P
Waste Charac Desc: PATHOLOGICAL
Count Manifests: 252
Sum Received Qty: 41479.83

Gen District: 402
Gen District Office Name: OTTAWA DISTRICT OFFICE 402
Gen Region Code: 04
Gen Region Office Name: EASTERN REGION
NAICS Code: 514122
NAICS Desc: ARCHIVES
Waste Code: 261
Waste Class: PHARMACEUTICALS
Waste Char: A
Waste Charac Desc: ACUTELY HAZARDOUS WASTE CHEM.
Count Manifests: 63
Sum Received Qty: 4590.28

Gen District: 402
Gen District Office Name: OTTAWA DISTRICT OFFICE 402
Gen Region Code: 04
Gen Region Office Name: EASTERN REGION
NAICS Code: 541720
NAICS Desc: RESEARCH AND DEVELOPMENT IN THE SOCIAL SCIENCES AND HUMANITIES
Waste Code: 261
Waste Class: PHARMACEUTICALS
Waste Char: A
Waste Charac Desc: ACUTELY HAZARDOUS WASTE CHEM.
Count Manifests: 1
Sum Received Qty: 2

Gen District: 402
Gen District Office Name: OTTAWA DISTRICT OFFICE 402
Gen Region Code: 04
Gen Region Office Name: EASTERN REGION
NAICS Code: 541990
NAICS Desc: ALL OTHER PROFESSIONAL, SCIENTIFIC AND TECHNICAL SERVICES
Waste Code: 261
Waste Class: PHARMACEUTICALS
Waste Char: A
Waste Charac Desc: ACUTELY HAZARDOUS WASTE CHEM.
Count Manifests: 71
Sum Received Qty: 3148.36

Gen District: 403
Gen District Office Name: CORNWALL AREA OFFICE 403
Gen Region Code: 04
Gen Region Office Name: EASTERN REGION
NAICS Code: 446110
NAICS Desc:
Waste Code: 263
Waste Class: ORGANIC LABORATORY CHEMICALS
Waste Char: B
Waste Charac Desc: HAZARDOUS WASTE CHEMICAL
Count Manifests: 1
Sum Received Qty: 6

Gen District: 402
Gen District Office Name: OTTAWA DISTRICT OFFICE 402
Gen Region Code: 04
Gen Region Office Name: EASTERN REGION
NAICS Code: 445110
NAICS Desc: SUPERMARKETS AND OTHER GROCERY (EXCEPT CONVENIENCE) STORES
Waste Code: 264
Waste Class: PHOTOPROCESSING WASTES
Waste Char: T
Waste Charac Desc: LEACHATE TOXIC
Count Manifests: 2
Sum Received Qty: 96

Gen District: 401
Gen District Office Name: KINGSTON DISTRICT OFFICE 401
Gen Region Code: 04
Gen Region Office Name: EASTERN REGION
NAICS Code: 339110
NAICS Desc: MEDICAL EQUIPMENT AND SUPPLIES MANUFACTURING
Waste Code: 312
Waste Class: PATHOLOGICAL WASTES
Waste Char: P
Waste Charac Desc: PATHOLOGICAL
Count Manifests: 1
Sum Received Qty: 3.2

Gen District: 401
Gen District Office Name: KINGSTON DISTRICT OFFICE 401
Gen Region Code: 04
Gen Region Office Name: EASTERN REGION
NAICS Code: 339990
NAICS Desc: ALL OTHER MISCELLANEOUS MANUFACTURING
Waste Code: 312
Waste Class: PATHOLOGICAL WASTES
Waste Char: P
Waste Charac Desc: PATHOLOGICAL
Count Manifests: 1
Sum Received Qty: 10

Gen District: 301
Gen District Office Name: TORONTO DISTRICT OFFICE 301
Gen Region Code: 03
Gen Region Office Name: CENTRAL REGION
NAICS Code: 446110
NAICS Desc:
Waste Code: 312
Waste Class: PATHOLOGICAL WASTES
Waste Char: P
Waste Charac Desc: PATHOLOGICAL
Count Manifests: 2
Sum Received Qty: 21.9

Gen District: 403
Gen District Office Name: CORNWALL AREA OFFICE 403
Gen Region Code: 04
Gen Region Office Name: EASTERN REGION
NAICS Code: 812210
NAICS Desc:
Waste Code: 312
Waste Class: PATHOLOGICAL WASTES
Waste Char: P
Waste Charac Desc: PATHOLOGICAL
Count Manifests: 2
Sum Received Qty: 8.8

Gen District:	402
Gen District Office Name:	OTTAWA DISTRICT OFFICE 402
Gen Region Code:	04
Gen Region Office Name:	EASTERN REGION
NAICS Code:	453310
NAICS Desc:	USED MERCHANDISE STORES
Waste Code:	148
Waste Class:	INORGANIC LABORATORY CHEMICALS
Waste Char:	A
Waste Charac Desc:	ACUTELY HAZARDOUS WASTE CHEM.
Count Manifests:	16
Sum Received Qty:	75

Gen District:	402
Gen District Office Name:	OTTAWA DISTRICT OFFICE 402
Gen Region Code:	04
Gen Region Office Name:	EASTERN REGION
NAICS Code:	414510
NAICS Desc:	PHARMACEUTICALS AND PHARMACY SUPPLIES WHOLESALER-DISTRIBUTORS
Waste Code:	261
Waste Class:	PHARMACEUTICALS
Waste Char:	B
Waste Charac Desc:	HAZARDOUS WASTE CHEMICAL
Count Manifests:	3
Sum Received Qty:	180

Gen District:	402
Gen District Office Name:	OTTAWA DISTRICT OFFICE 402
Gen Region Code:	04
Gen Region Office Name:	EASTERN REGION
NAICS Code:	445110
NAICS Desc:	SUPERMARKETS AND OTHER GROCERY (EXCEPT CONVENIENCE) STORES
Waste Code:	261
Waste Class:	PHARMACEUTICALS
Waste Char:	A
Waste Charac Desc:	ACUTELY HAZARDOUS WASTE CHEM.
Count Manifests:	1
Sum Received Qty:	1

Gen District:	402
Gen District Office Name:	OTTAWA DISTRICT OFFICE 402
Gen Region Code:	04
Gen Region Office Name:	EASTERN REGION
NAICS Code:	514122
NAICS Desc:	ARCHIVES
Waste Code:	312
Waste Class:	PATHOLOGICAL WASTES
Waste Char:	P
Waste Charac Desc:	PATHOLOGICAL
Count Manifests:	65
Sum Received Qty:	44398.19

Gen District:	503
Gen District Office Name:	SAULT STE. MARIE AREA OFFICE 503
Gen Region Code:	06
Gen Region Office Name:	NORTHERN REGION
NAICS Code:	444110
NAICS Desc:	HOME CENTRES
Waste Code:	331
Waste Class:	WASTE COMPRESSED GASES
Waste Char:	I
Waste Charac Desc:	IGNITABLE
Count Manifests:	4
Sum Received Qty:	43

Gen District:	304

Gen District Office Name: PETERBOROUGH DISTRICT OFFICE 304
Gen Region Code: 04
Gen Region Office Name: EASTERN REGION
NAICS Code: 448199
NAICS Desc: ALL OTHER CLOTHING STORES
Waste Code: 331
Waste Class: WASTE COMPRESSED GASES
Waste Char: I
Waste Charac Desc: IGNITABLE
Count Manifests: 3
Sum Received Qty: 58

Gen District: 402
Gen District Office Name: OTTAWA DISTRICT OFFICE 402
Gen Region Code: 04
Gen Region Office Name: EASTERN REGION
NAICS Code: 562110
NAICS Desc: WASTE COLLECTION
Waste Code: 261
Waste Class: PHARMACEUTICALS
Waste Char: A
Waste Charac Desc: ACUTELY HAZARDOUS WASTE CHEM.
Count Manifests: 3
Sum Received Qty: 127.62

Gen District: 401
Gen District Office Name: KINGSTON DISTRICT OFFICE 401
Gen Region Code: 04
Gen Region Office Name: EASTERN REGION
NAICS Code: 621110
NAICS Desc: OFFICES OF PHYSICIANS
Waste Code: 261
Waste Class: PHARMACEUTICALS
Waste Char: A
Waste Charac Desc: ACUTELY HAZARDOUS WASTE CHEM.
Count Manifests: 7
Sum Received Qty: 173.1

Gen District: 403
Gen District Office Name: CORNWALL AREA OFFICE 403
Gen Region Code: 04
Gen Region Office Name: EASTERN REGION
NAICS Code: 621210
NAICS Desc: OFFICES OF DENTISTS
Waste Code: 261
Waste Class: PHARMACEUTICALS
Waste Char: A
Waste Charac Desc: ACUTELY HAZARDOUS WASTE CHEM.
Count Manifests: 1
Sum Received Qty: 14.9

Gen District: 402
Gen District Office Name: OTTAWA DISTRICT OFFICE 402
Gen Region Code: 04
Gen Region Office Name: EASTERN REGION
NAICS Code: 562210
NAICS Desc: WASTE TREATMENT AND DISPOSAL
Waste Code: 264
Waste Class: PHOTOPROCESSING WASTES
Waste Char: L
Waste Charac Desc: LIQUID INDUSTRIAL WASTE
Count Manifests: 3
Sum Received Qty: 77.78

Gen District: 402
Gen District Office Name: OTTAWA DISTRICT OFFICE 402

Gen Region Code: 04
Gen Region Office Name: EASTERN REGION
NAICS Code: 446199
NAICS Desc: ALL OTHER HEALTH AND PERSONAL CARE STORES
Waste Code: 312
Waste Class: PATHOLOGICAL WASTES
Waste Char: P
Waste Charac Desc: PATHOLOGICAL
Count Manifests: 1
Sum Received Qty: 12.22

Gen District: 502
Gen District Office Name: TIMMINS DISTRICT OFFICE 502
Gen Region Code: 06
Gen Region Office Name: NORTHERN REGION
NAICS Code: 448199
NAICS Desc: ALL OTHER CLOTHING STORES
Waste Code: 312
Waste Class: PATHOLOGICAL WASTES
Waste Char: P
Waste Charac Desc: PATHOLOGICAL
Count Manifests: 2
Sum Received Qty: 4

Gen District: 402
Gen District Office Name: OTTAWA DISTRICT OFFICE 402
Gen Region Code: 04
Gen Region Office Name: EASTERN REGION
NAICS Code: 493190
NAICS Desc: OTHER WAREHOUSING AND STORAGE
Waste Code: 312
Waste Class: PATHOLOGICAL WASTES
Waste Char: P
Waste Charac Desc: PATHOLOGICAL
Count Manifests: 8
Sum Received Qty: 1311.46

Gen District: 402
Gen District Office Name: OTTAWA DISTRICT OFFICE 402
Gen Region Code: 04
Gen Region Office Name: EASTERN REGION
NAICS Code: 541380
NAICS Desc: TESTING LABORATORIES
Waste Code: 312
Waste Class: PATHOLOGICAL WASTES
Waste Char: P
Waste Charac Desc: PATHOLOGICAL
Count Manifests: 69
Sum Received Qty: 2094.53

Gen District: 402
Gen District Office Name: OTTAWA DISTRICT OFFICE 402
Gen Region Code: 04
Gen Region Office Name: EASTERN REGION
NAICS Code: 541720
NAICS Desc: RESEARCH AND DEVELOPMENT IN THE SOCIAL SCIENCES AND HUMANITIES
Waste Code: 312
Waste Class: PATHOLOGICAL WASTES
Waste Char: P
Waste Charac Desc: PATHOLOGICAL
Count Manifests: 5
Sum Received Qty: 158.99

Gen District: 401
Gen District Office Name: KINGSTON DISTRICT OFFICE 401
Gen Region Code: 04

Gen Region Office Name: EASTERN REGION
NAICS Code: 621911
NAICS Desc:
Waste Code: 312
Waste Class: PATHOLOGICAL WASTES
Waste Char: P
Waste Charac Desc: PATHOLOGICAL
Count Manifests: 6
Sum Received Qty: 284.22

Gen District: 402
Gen District Office Name: OTTAWA DISTRICT OFFICE 402
Gen Region Code: 04
Gen Region Office Name: EASTERN REGION
NAICS Code: 621911
NAICS Desc:
Waste Code: 312
Waste Class: PATHOLOGICAL WASTES
Waste Char: P
Waste Charac Desc: PATHOLOGICAL
Count Manifests: 101
Sum Received Qty: 3027.49

Gen District: 402
Gen District Office Name: OTTAWA DISTRICT OFFICE 402
Gen Region Code: 04
Gen Region Office Name: EASTERN REGION
NAICS Code: 448199
NAICS Desc: ALL OTHER CLOTHING STORES
Waste Code: 145
Waste Class: PAINT/PIGMENT/COATING RESIDUES
Waste Char: L
Waste Charac Desc: LIQUID INDUSTRIAL WASTE
Count Manifests: 11
Sum Received Qty: 168

Gen District: 501
Gen District Office Name: SUDBURY DISTRICT OFFICE 501
Gen Region Code: 06
Gen Region Office Name: NORTHERN REGION
NAICS Code: 448199
NAICS Desc: ALL OTHER CLOTHING STORES
Waste Code: 145
Waste Class: PAINT/PIGMENT/COATING RESIDUES
Waste Char: I
Waste Charac Desc: IGNITABLE
Count Manifests: 1
Sum Received Qty: 35

Gen District: 501
Gen District Office Name: SUDBURY DISTRICT OFFICE 501
Gen Region Code: 06
Gen Region Office Name: NORTHERN REGION
NAICS Code: 448199
NAICS Desc: ALL OTHER CLOTHING STORES
Waste Code: 145
Waste Class: PAINT/PIGMENT/COATING RESIDUES
Waste Char: L
Waste Charac Desc: LIQUID INDUSTRIAL WASTE
Count Manifests: 3
Sum Received Qty: 21

Gen District: 402
Gen District Office Name: OTTAWA DISTRICT OFFICE 402
Gen Region Code: 04
Gen Region Office Name: EASTERN REGION

NAICS Code:	493190
NAICS Desc:	OTHER WAREHOUSING AND STORAGE
Waste Code:	261
Waste Class:	PHARMACEUTICALS
Waste Char:	A
Waste Charac Desc:	ACUTELY HAZARDOUS WASTE CHEM.
Count Manifests:	2
Sum Received Qty:	121

Gen District:	401
Gen District Office Name:	KINGSTON DISTRICT OFFICE 401
Gen Region Code:	04
Gen Region Office Name:	EASTERN REGION
NAICS Code:	541940
NAICS Desc:	VETERINARY SERVICES
Waste Code:	261
Waste Class:	PHARMACEUTICALS
Waste Char:	A
Waste Charac Desc:	ACUTELY HAZARDOUS WASTE CHEM.
Count Manifests:	11
Sum Received Qty:	143.14

Gen District:	402
Gen District Office Name:	OTTAWA DISTRICT OFFICE 402
Gen Region Code:	04
Gen Region Office Name:	EASTERN REGION
NAICS Code:	514122
NAICS Desc:	ARCHIVES
Waste Code:	264
Waste Class:	PHOTOPROCESSING WASTES
Waste Char:	L
Waste Charac Desc:	LIQUID INDUSTRIAL WASTE
Count Manifests:	1
Sum Received Qty:	66.54

Gen District:	402
Gen District Office Name:	OTTAWA DISTRICT OFFICE 402
Gen Region Code:	04
Gen Region Office Name:	EASTERN REGION
NAICS Code:	451130
NAICS Desc:	SEWING, NEEDLEWORK AND PIECE GOODS STORES
Waste Code:	331
Waste Class:	WASTE COMPRESSED GASES
Waste Char:	I
Waste Charac Desc:	IGNITABLE
Count Manifests:	11
Sum Received Qty:	84

Gen District:	402
Gen District Office Name:	OTTAWA DISTRICT OFFICE 402
Gen Region Code:	04
Gen Region Office Name:	EASTERN REGION
NAICS Code:	451130
NAICS Desc:	SEWING, NEEDLEWORK AND PIECE GOODS STORES
Waste Code:	331
Waste Class:	WASTE COMPRESSED GASES
Waste Char:	L
Waste Charac Desc:	LIQUID INDUSTRIAL WASTE
Count Manifests:	4
Sum Received Qty:	55

Gen District:	501
Gen District Office Name:	SUDBURY DISTRICT OFFICE 501
Gen Region Code:	06
Gen Region Office Name:	NORTHERN REGION
NAICS Code:	451130

NAICS Desc:	SEWING, NEEDLEWORK AND PIECE GOODS STORES
Waste Code:	331
Waste Class:	WASTE COMPRESSED GASES
Waste Char:	L
Waste Charac Desc:	LIQUID INDUSTRIAL WASTE
Count Manifests:	1
Sum Received Qty:	12
Gen District:	503
Gen District Office Name:	SAULT STE. MARIE AREA OFFICE 503
Gen Region Code:	06
Gen Region Office Name:	NORTHERN REGION
NAICS Code:	448199
NAICS Desc:	ALL OTHER CLOTHING STORES
Waste Code:	146
Waste Class:	OTHER SPECIFIED INORGANICS
Waste Char:	T
Waste Charac Desc:	LEACHATE TOXIC
Count Manifests:	3
Sum Received Qty:	37
Gen District:	402
Gen District Office Name:	OTTAWA DISTRICT OFFICE 402
Gen Region Code:	04
Gen Region Office Name:	EASTERN REGION
NAICS Code:	452999
NAICS Desc:	ALL OTHER MISCELLANEOUS GENERAL MERCHANDISE STORES
Waste Code:	146
Waste Class:	OTHER SPECIFIED INORGANICS
Waste Char:	T
Waste Charac Desc:	LEACHATE TOXIC
Count Manifests:	5
Sum Received Qty:	32
Gen District:	403
Gen District Office Name:	CORNWALL AREA OFFICE 403
Gen Region Code:	04
Gen Region Office Name:	EASTERN REGION
NAICS Code:	448140
NAICS Desc:	FAMILY CLOTHING STORES
Waste Code:	148
Waste Class:	INORGANIC LABORATORY CHEMICALS
Waste Char:	A
Waste Charac Desc:	ACUTELY HAZARDOUS WASTE CHEM.
Count Manifests:	8
Sum Received Qty:	68
Gen District:	503
Gen District Office Name:	SAULT STE. MARIE AREA OFFICE 503
Gen Region Code:	06
Gen Region Office Name:	NORTHERN REGION
NAICS Code:	451130
NAICS Desc:	SEWING, NEEDLEWORK AND PIECE GOODS STORES
Waste Code:	148
Waste Class:	INORGANIC LABORATORY CHEMICALS
Waste Char:	L
Waste Charac Desc:	LIQUID INDUSTRIAL WASTE
Count Manifests:	1
Sum Received Qty:	10
Gen District:	402
Gen District Office Name:	OTTAWA DISTRICT OFFICE 402
Gen Region Code:	04
Gen Region Office Name:	EASTERN REGION
NAICS Code:	621510
NAICS Desc:	MEDICAL AND DIAGNOSTIC LABORATORIES

Waste Code:	261
Waste Class:	PHARMACEUTICALS
Waste Char:	B
Waste Charac Desc:	HAZARDOUS WASTE CHEMICAL
Count Manifests:	1
Sum Received Qty:	21.6
Gen District:	403
Gen District Office Name:	CORNWALL AREA OFFICE 403
Gen Region Code:	04
Gen Region Office Name:	EASTERN REGION
NAICS Code:	621990
NAICS Desc:	ALL OTHER AMBULATORY HEALTH CARE SERVICES
Waste Code:	261
Waste Class:	PHARMACEUTICALS
Waste Char:	A
Waste Charac Desc:	ACUTELY HAZARDOUS WASTE CHEM.
Count Manifests:	15
Sum Received Qty:	212.36
Gen District:	401
Gen District Office Name:	KINGSTON DISTRICT OFFICE 401
Gen Region Code:	04
Gen Region Office Name:	EASTERN REGION
NAICS Code:	622210
NAICS Desc:	PSYCHIATRIC AND SUBSTANCE ABUSE HOSPITALS
Waste Code:	261
Waste Class:	PHARMACEUTICALS
Waste Char:	A
Waste Charac Desc:	ACUTELY HAZARDOUS WASTE CHEM.
Count Manifests:	2
Sum Received Qty:	92.74
Gen District:	402
Gen District Office Name:	OTTAWA DISTRICT OFFICE 402
Gen Region Code:	04
Gen Region Office Name:	EASTERN REGION
NAICS Code:	621210
NAICS Desc:	OFFICES OF DENTISTS
Waste Code:	264
Waste Class:	PHOTOPROCESSING WASTES
Waste Char:	T
Waste Charac Desc:	LEACHATE TOXIC
Count Manifests:	9
Sum Received Qty:	133.74
Gen District:	402
Gen District Office Name:	OTTAWA DISTRICT OFFICE 402
Gen Region Code:	04
Gen Region Office Name:	EASTERN REGION
NAICS Code:	621390
NAICS Desc:	OFFICES OF ALL OTHER HEALTH PRACTITIONERS
Waste Code:	264
Waste Class:	PHOTOPROCESSING WASTES
Waste Char:	L
Waste Charac Desc:	LIQUID INDUSTRIAL WASTE
Count Manifests:	3
Sum Received Qty:	51.89
Gen District:	805
Gen District Office Name:	QUEBEC
Gen Region Code:	04
Gen Region Office Name:	EASTERN REGION
NAICS Code:	445110
NAICS Desc:	SUPERMARKETS AND OTHER GROCERY (EXCEPT CONVENIENCE) STORES
Waste Code:	269

Waste Class: NON-HALOGENATED PESTICIDES
Waste Char: T
Waste Charac Desc: LEACHATE TOXIC
Count Manifests: 2
Sum Received Qty: 2

Gen District: 402
Gen District Office Name: OTTAWA DISTRICT OFFICE 402
Gen Region Code: 04
Gen Region Office Name: EASTERN REGION
NAICS Code: 453310
NAICS Desc: USED MERCHANDISE STORES
Waste Code: 269
Waste Class: NON-HALOGENATED PESTICIDES
Waste Char: T
Waste Charac Desc: LEACHATE TOXIC
Count Manifests: 4
Sum Received Qty: 13

Gen District: 402
Gen District Office Name: OTTAWA DISTRICT OFFICE 402
Gen Region Code: 04
Gen Region Office Name: EASTERN REGION
NAICS Code: 541940
NAICS Desc: VETERINARY SERVICES
Waste Code: 312
Waste Class: PATHOLOGICAL WASTES
Waste Char: P
Waste Charac Desc: PATHOLOGICAL
Count Manifests: 111
Sum Received Qty: 3441.82

Gen District: 402
Gen District Office Name: OTTAWA DISTRICT OFFICE 402
Gen Region Code: 04
Gen Region Office Name: EASTERN REGION
NAICS Code: 721310
NAICS Desc:
Waste Code: 312
Waste Class: PATHOLOGICAL WASTES
Waste Char: P
Waste Charac Desc: PATHOLOGICAL
Count Manifests: 2
Sum Received Qty: 26.6

Gen District: 402
Gen District Office Name: OTTAWA DISTRICT OFFICE 402
Gen Region Code: 04
Gen Region Office Name: EASTERN REGION
NAICS Code: 444110
NAICS Desc: HOME CENTRES
Waste Code: 331
Waste Class: WASTE COMPRESSED GASES
Waste Char: L
Waste Charac Desc: LIQUID INDUSTRIAL WASTE
Count Manifests: 23
Sum Received Qty: 573

Gen District: 403
Gen District Office Name: CORNWALL AREA OFFICE 403
Gen Region Code: 04
Gen Region Office Name: EASTERN REGION
NAICS Code: 444110
NAICS Desc: HOME CENTRES
Waste Code: 331
Waste Class: WASTE COMPRESSED GASES

Waste Char: I
Waste Charac Desc: IGNITABLE
Count Manifests: 1
Sum Received Qty: 7

Gen District: 501
Gen District Office Name: SUDBURY DISTRICT OFFICE 501
Gen Region Code: 06
Gen Region Office Name: NORTHERN REGION
NAICS Code: 444110
NAICS Desc: HOME CENTRES
Waste Code: 331
Waste Class: WASTE COMPRESSED GASES
Waste Char: L
Waste Charac Desc: LIQUID INDUSTRIAL WASTE
Count Manifests: 1
Sum Received Qty: 40

Gen District: 501
Gen District Office Name: SUDBURY DISTRICT OFFICE 501
Gen Region Code: 06
Gen Region Office Name: NORTHERN REGION
NAICS Code: 445110
NAICS Desc: SUPERMARKETS AND OTHER GROCERY (EXCEPT CONVENIENCE) STORES
Waste Code: 331
Waste Class: WASTE COMPRESSED GASES
Waste Char: I
Waste Charac Desc: IGNITABLE
Count Manifests: 1
Sum Received Qty: 2

Gen District: 504
Gen District Office Name: NORTH BAY AREA OFFIC0 504
Gen Region Code: 06
Gen Region Office Name: NORTHERN REGION
NAICS Code: 453999
NAICS Desc: ALL OTHER MISCELLANEOUS STORE RETAILERS (EXCEPT BEER AND WINE-MAKING SUPPLIES STORES)
Waste Code: 145
Waste Class: PAINT/PIGMENT/COATING RESIDUES
Waste Char: L
Waste Charac Desc: LIQUID INDUSTRIAL WASTE
Count Manifests: 1
Sum Received Qty: 5

Gen District: 401
Gen District Office Name: KINGSTON DISTRICT OFFICE 401
Gen Region Code: 04
Gen Region Office Name: EASTERN REGION
NAICS Code: 541940
NAICS Desc: VETERINARY SERVICES
Waste Code: 261
Waste Class: PHARMACEUTICALS
Waste Char: B
Waste Charac Desc: HAZARDOUS WASTE CHEMICAL
Count Manifests: 1
Sum Received Qty: 18.6

Gen District: 403
Gen District Office Name: CORNWALL AREA OFFICE 403
Gen Region Code: 04
Gen Region Office Name: EASTERN REGION
NAICS Code: 562110
NAICS Desc: WASTE COLLECTION
Waste Code: 261
Waste Class: PHARMACEUTICALS
Waste Char: A

Waste Charac Desc: ACUTELY HAZARDOUS WASTE CHEM.
Count Manifests: 1
Sum Received Qty: 91.1

Gen District: 402
Gen District Office Name: OTTAWA DISTRICT OFFICE 402
Gen Region Code: 04
Gen Region Office Name: EASTERN REGION
NAICS Code: 611310
NAICS Desc: UNIVERSITIES
Waste Code: 312
Waste Class: PATHOLOGICAL WASTES
Waste Char: P
Waste Charac Desc: PATHOLOGICAL
Count Manifests: 58
Sum Received Qty: 8958.52

Gen District: 101
Gen District Office Name: LONDON DISTRICT OFFICE 101
Gen Region Code: 01
Gen Region Office Name: SOUTHWESTERN REGION
NAICS Code: 446110
NAICS Desc:
Waste Code: 261
Waste Class: PHARMACEUTICALS
Waste Char: A
Waste Charac Desc: ACUTELY HAZARDOUS WASTE CHEM.
Count Manifests: 4
Sum Received Qty: 33.4

Gen District: 402
Gen District Office Name: OTTAWA DISTRICT OFFICE 402
Gen Region Code: 04
Gen Region Office Name: EASTERN REGION
NAICS Code: 446110
NAICS Desc:
Waste Code: 261
Waste Class: PHARMACEUTICALS
Waste Char: A
Waste Charac Desc: ACUTELY HAZARDOUS WASTE CHEM.
Count Manifests: 19
Sum Received Qty: 393.32

Gen District: 402
Gen District Office Name: OTTAWA DISTRICT OFFICE 402
Gen Region Code: 04
Gen Region Office Name: EASTERN REGION
NAICS Code: 484122
NAICS Desc:
Waste Code: 261
Waste Class: PHARMACEUTICALS
Waste Char: L
Waste Charac Desc: LIQUID INDUSTRIAL WASTE
Count Manifests: 3
Sum Received Qty: 60

Gen District: 401
Gen District Office Name: KINGSTON DISTRICT OFFICE 401
Gen Region Code: 04
Gen Region Office Name: EASTERN REGION
NAICS Code: 621110
NAICS Desc: OFFICES OF PHYSICIANS
Waste Code: 312
Waste Class: PATHOLOGICAL WASTES
Waste Char: P
Waste Charac Desc: PATHOLOGICAL

Count Manifests: 29
Sum Received Qty: 555.52

Gen District: 503
Gen District Office Name: SAULT STE. MARIE AREA OFFICE 503
Gen Region Code: 06
Gen Region Office Name: NORTHERN REGION
NAICS Code: 445110
NAICS Desc: SUPERMARKETS AND OTHER GROCERY (EXCEPT CONVENIENCE) STORES
Waste Code: 331
Waste Class: WASTE COMPRESSED GASES
Waste Char: I
Waste Charac Desc: IGNITABLE
Count Manifests: 1
Sum Received Qty: 1

Gen District: 501
Gen District Office Name: SUDBURY DISTRICT OFFICE 501
Gen Region Code: 06
Gen Region Office Name: NORTHERN REGION
NAICS Code: 448199
NAICS Desc: ALL OTHER CLOTHING STORES
Waste Code: 331
Waste Class: WASTE COMPRESSED GASES
Waste Char: I
Waste Charac Desc: IGNITABLE
Count Manifests: 13
Sum Received Qty: 132

Gen District: 504
Gen District Office Name: NORTH BAY AREA OFFIC0 504
Gen Region Code: 06
Gen Region Office Name: NORTHERN REGION
NAICS Code: 448199
NAICS Desc: ALL OTHER CLOTHING STORES
Waste Code: 331
Waste Class: WASTE COMPRESSED GASES
Waste Char: I
Waste Charac Desc: IGNITABLE
Count Manifests: 8
Sum Received Qty: 102

Gen District: 501
Gen District Office Name: SUDBURY DISTRICT OFFICE 501
Gen Region Code: 06
Gen Region Office Name: NORTHERN REGION
NAICS Code: 451130
NAICS Desc: SEWING, NEEDLEWORK AND PIECE GOODS STORES
Waste Code: 331
Waste Class: WASTE COMPRESSED GASES
Waste Char: I
Waste Charac Desc: IGNITABLE
Count Manifests: 2
Sum Received Qty: 17

Gen District: 402
Gen District Office Name: OTTAWA DISTRICT OFFICE 402
Gen Region Code: 04
Gen Region Office Name: EASTERN REGION
NAICS Code: 452110
NAICS Desc: DEPARTMENT STORES
Waste Code: 331
Waste Class: WASTE COMPRESSED GASES
Waste Char: I
Waste Charac Desc: IGNITABLE
Count Manifests: 2

Sum Received Qty: 4

Gen District: 401
Gen District Office Name: KINGSTON DISTRICT OFFICE 401
Gen Region Code: 04
Gen Region Office Name: EASTERN REGION
NAICS Code: 622111
NAICS Desc: GENERAL (EXCEPT PAEDIATRIC) HOSPITALS
Waste Code: 261
Waste Class: PHARMACEUTICALS
Waste Char: A
Waste Charac Desc: ACUTELY HAZARDOUS WASTE CHEM.
Count Manifests: 19
Sum Received Qty: 2400.19

Gen District: 402
Gen District Office Name: OTTAWA DISTRICT OFFICE 402
Gen Region Code: 04
Gen Region Office Name: EASTERN REGION
NAICS Code: 622111
NAICS Desc: GENERAL (EXCEPT PAEDIATRIC) HOSPITALS
Waste Code: 261
Waste Class: PHARMACEUTICALS
Waste Char: B
Waste Charac Desc: HAZARDOUS WASTE CHEMICAL
Count Manifests: 197
Sum Received Qty: 10413.96

Gen District: 403
Gen District Office Name: CORNWALL AREA OFFICE 403
Gen Region Code: 04
Gen Region Office Name: EASTERN REGION
NAICS Code: 621390
NAICS Desc: OFFICES OF ALL OTHER HEALTH PRACTITIONERS
Waste Code: 261
Waste Class: PHARMACEUTICALS
Waste Char: A
Waste Charac Desc: ACUTELY HAZARDOUS WASTE CHEM.
Count Manifests: 1
Sum Received Qty: 34.5

Gen District: 402
Gen District Office Name: OTTAWA DISTRICT OFFICE 402
Gen Region Code: 04
Gen Region Office Name: EASTERN REGION
NAICS Code: 445110
NAICS Desc: SUPERMARKETS AND OTHER GROCERY (EXCEPT CONVENIENCE) STORES
Waste Code: 263
Waste Class: ORGANIC LABORATORY CHEMICALS
Waste Char: A
Waste Charac Desc: ACUTELY HAZARDOUS WASTE CHEM.
Count Manifests: 28
Sum Received Qty: 133

Gen District: 402
Gen District Office Name: OTTAWA DISTRICT OFFICE 402
Gen Region Code: 04
Gen Region Office Name: EASTERN REGION
NAICS Code: 611510
NAICS Desc: TECHNICAL AND TRADE SCHOOLS
Waste Code: 264
Waste Class: PHOTOPROCESSING WASTES
Waste Char: L
Waste Charac Desc: LIQUID INDUSTRIAL WASTE
Count Manifests: 1
Sum Received Qty: 6.98

Gen District: 301
Gen District Office Name: TORONTO DISTRICT OFFICE 301
Gen Region Code: 03
Gen Region Office Name: CENTRAL REGION
NAICS Code: 621110
NAICS Desc: OFFICES OF PHYSICIANS
Waste Code: 312
Waste Class: PATHOLOGICAL WASTES
Waste Char: P
Waste Charac Desc: PATHOLOGICAL
Count Manifests: 1
Sum Received Qty: 46.8

Gen District: 403
Gen District Office Name: CORNWALL AREA OFFICE 403
Gen Region Code: 04
Gen Region Office Name: EASTERN REGION
NAICS Code: 621494
NAICS Desc:
Waste Code: 261
Waste Class: PHARMACEUTICALS
Waste Char: A
Waste Charac Desc: ACUTELY HAZARDOUS WASTE CHEM.
Count Manifests: 45
Sum Received Qty: 1245.53

Gen District: 402
Gen District Office Name: OTTAWA DISTRICT OFFICE 402
Gen Region Code: 04
Gen Region Office Name: EASTERN REGION
NAICS Code: 913910
NAICS Desc:
Waste Code: 261
Waste Class: PHARMACEUTICALS
Waste Char: A
Waste Charac Desc: ACUTELY HAZARDOUS WASTE CHEM.
Count Manifests: 15
Sum Received Qty: 641.72

Gen District: 403
Gen District Office Name: CORNWALL AREA OFFICE 403
Gen Region Code: 04
Gen Region Office Name: EASTERN REGION
NAICS Code: 621610
NAICS Desc:
Waste Code: 261
Waste Class: PHARMACEUTICALS
Waste Char: A
Waste Charac Desc: ACUTELY HAZARDOUS WASTE CHEM.
Count Manifests: 9
Sum Received Qty: 210.86

Gen District: 402
Gen District Office Name: OTTAWA DISTRICT OFFICE 402
Gen Region Code: 04
Gen Region Office Name: EASTERN REGION
NAICS Code: 448199
NAICS Desc: ALL OTHER CLOTHING STORES
Waste Code: 263
Waste Class: ORGANIC LABORATORY CHEMICALS
Waste Char: L
Waste Charac Desc: LIQUID INDUSTRIAL WASTE
Count Manifests: 4
Sum Received Qty: 74

Gen District: 502
Gen District Office Name: TIMMINS DISTRICT OFFICE 502
Gen Region Code: 06
Gen Region Office Name: NORTHERN REGION
NAICS Code: 448199
NAICS Desc: ALL OTHER CLOTHING STORES
Waste Code: 263
Waste Class: ORGANIC LABORATORY CHEMICALS
Waste Char: A
Waste Charac Desc: ACUTELY HAZARDOUS WASTE CHEM.
Count Manifests: 1
Sum Received Qty: 93

Gen District: 503
Gen District Office Name: SAULT STE. MARIE AREA OFFICE 503
Gen Region Code: 06
Gen Region Office Name: NORTHERN REGION
NAICS Code: 448199
NAICS Desc: ALL OTHER CLOTHING STORES
Waste Code: 263
Waste Class: ORGANIC LABORATORY CHEMICALS
Waste Char: L
Waste Charac Desc: LIQUID INDUSTRIAL WASTE
Count Manifests: 2
Sum Received Qty: 529

Gen District: 401
Gen District Office Name: KINGSTON DISTRICT OFFICE 401
Gen Region Code: 04
Gen Region Office Name: EASTERN REGION
NAICS Code: 237120
NAICS Desc: OIL AND GAS PIPELINE AND RELATED STRUCTURES CONSTRUCTION
Waste Code: 312
Waste Class: PATHOLOGICAL WASTES
Waste Char: P
Waste Charac Desc: PATHOLOGICAL
Count Manifests: 2
Sum Received Qty: 5.28

Gen District: 402
Gen District Office Name: OTTAWA DISTRICT OFFICE 402
Gen Region Code: 04
Gen Region Office Name: EASTERN REGION
NAICS Code: 621390
NAICS Desc: OFFICES OF ALL OTHER HEALTH PRACTITIONERS
Waste Code: 312
Waste Class: PATHOLOGICAL WASTES
Waste Char: P
Waste Charac Desc: PATHOLOGICAL
Count Manifests: 91
Sum Received Qty: 2972.71

Gen District: 402
Gen District Office Name: OTTAWA DISTRICT OFFICE 402
Gen Region Code: 04
Gen Region Office Name: EASTERN REGION
NAICS Code: 621499
NAICS Desc: ALL OTHER OUT-PATIENT CARE CENTRES
Waste Code: 312
Waste Class: PATHOLOGICAL WASTES
Waste Char: P
Waste Charac Desc: PATHOLOGICAL
Count Manifests: 22
Sum Received Qty: 270.46

Gen District: 402

Gen District Office Name: OTTAWA DISTRICT OFFICE 402
Gen Region Code: 04
Gen Region Office Name: EASTERN REGION
NAICS Code: 621911
NAICS Desc:
Waste Code: 261
Waste Class: PHARMACEUTICALS
Waste Char: A
Waste Charac Desc: ACUTELY HAZARDOUS WASTE CHEM.
Count Manifests: 26
Sum Received Qty: 239.18

Gen District: 402
Gen District Office Name: OTTAWA DISTRICT OFFICE 402
Gen Region Code: 04
Gen Region Office Name: EASTERN REGION
NAICS Code: 911110
NAICS Desc:
Waste Code: 261
Waste Class: PHARMACEUTICALS
Waste Char: L
Waste Charac Desc: LIQUID INDUSTRIAL WASTE
Count Manifests: 1
Sum Received Qty: 240

Gen District: 401
Gen District Office Name: KINGSTON DISTRICT OFFICE 401
Gen Region Code: 04
Gen Region Office Name: EASTERN REGION
NAICS Code: 621494
NAICS Desc:
Waste Code: 261
Waste Class: PHARMACEUTICALS
Waste Char: A
Waste Charac Desc: ACUTELY HAZARDOUS WASTE CHEM.
Count Manifests: 41
Sum Received Qty: 1444.04

Gen District: 403
Gen District Office Name: CORNWALL AREA OFFICE 403
Gen Region Code: 04
Gen Region Office Name: EASTERN REGION
NAICS Code: 541940
NAICS Desc: VETERINARY SERVICES
Waste Code: 312
Waste Class: PATHOLOGICAL WASTES
Waste Char: P
Waste Charac Desc: PATHOLOGICAL
Count Manifests: 13
Sum Received Qty: 241.52

Gen District: 402
Gen District Office Name: OTTAWA DISTRICT OFFICE 402
Gen Region Code: 04
Gen Region Office Name: EASTERN REGION
NAICS Code: 541990
NAICS Desc: ALL OTHER PROFESSIONAL, SCIENTIFIC AND TECHNICAL SERVICES
Waste Code: 312
Waste Class: PATHOLOGICAL WASTES
Waste Char: P
Waste Charac Desc: PATHOLOGICAL
Count Manifests: 101
Sum Received Qty: 13746.36

Gen District: 402
Gen District Office Name: OTTAWA DISTRICT OFFICE 402

Gen Region Code:	04
Gen Region Office Name:	EASTERN REGION
NAICS Code:	812910
NAICS Desc:	PET CARE (EXCEPT VETERINARY) SERVICES
Waste Code:	261
Waste Class:	PHARMACEUTICALS
Waste Char:	A
Waste Charac Desc:	ACUTELY HAZARDOUS WASTE CHEM.
Count Manifests:	1
Sum Received Qty:	10.8

Gen District:	403
Gen District Office Name:	CORNWALL AREA OFFICE 403
Gen Region Code:	04
Gen Region Office Name:	EASTERN REGION
NAICS Code:	621150
NAICS Desc:	
Waste Code:	261
Waste Class:	PHARMACEUTICALS
Waste Char:	A
Waste Charac Desc:	ACUTELY HAZARDOUS WASTE CHEM.
Count Manifests:	39
Sum Received Qty:	992.97

Gen District:	402
Gen District Office Name:	OTTAWA DISTRICT OFFICE 402
Gen Region Code:	04
Gen Region Office Name:	EASTERN REGION
NAICS Code:	452999
NAICS Desc:	ALL OTHER MISCELLANEOUS GENERAL MERCHANDISE STORES
Waste Code:	263
Waste Class:	ORGANIC LABORATORY CHEMICALS
Waste Char:	A
Waste Charac Desc:	ACUTELY HAZARDOUS WASTE CHEM.
Count Manifests:	5
Sum Received Qty:	292

Gen District:	402
Gen District Office Name:	OTTAWA DISTRICT OFFICE 402
Gen Region Code:	04
Gen Region Office Name:	EASTERN REGION
NAICS Code:	621390
NAICS Desc:	OFFICES OF ALL OTHER HEALTH PRACTITIONERS
Waste Code:	264
Waste Class:	PHOTOPROCESSING WASTES
Waste Char:	T
Waste Charac Desc:	LEACHATE TOXIC
Count Manifests:	2
Sum Received Qty:	29.94

Gen District:	401
Gen District Office Name:	KINGSTON DISTRICT OFFICE 401
Gen Region Code:	04
Gen Region Office Name:	EASTERN REGION
NAICS Code:	621390
NAICS Desc:	OFFICES OF ALL OTHER HEALTH PRACTITIONERS
Waste Code:	312
Waste Class:	PATHOLOGICAL WASTES
Waste Char:	P
Waste Charac Desc:	PATHOLOGICAL
Count Manifests:	7
Sum Received Qty:	91.6

Gen District:	403
Gen District Office Name:	CORNWALL AREA OFFICE 403
Gen Region Code:	04

Gen Region Office Name:	EASTERN REGION
NAICS Code:	621390
NAICS Desc:	OFFICES OF ALL OTHER HEALTH PRACTITIONERS
Waste Code:	312
Waste Class:	PATHOLOGICAL WASTES
Waste Char:	P
Waste Charac Desc:	PATHOLOGICAL
Count Manifests:	5
Sum Received Qty:	681.94
Gen District:	302
Gen District Office Name:	BARRIE DISTRICT OFFICE 302
Gen Region Code:	01
Gen Region Office Name:	SOUTHWESTERN REGION
NAICS Code:	621420
NAICS Desc:	OUT-PATIENT MENTAL HEALTH AND SUBSTANCE ABUSE CENTRES
Waste Code:	312
Waste Class:	PATHOLOGICAL WASTES
Waste Char:	P
Waste Charac Desc:	PATHOLOGICAL
Count Manifests:	1
Sum Received Qty:	10.94
Gen District:	402
Gen District Office Name:	OTTAWA DISTRICT OFFICE 402
Gen Region Code:	04
Gen Region Office Name:	EASTERN REGION
NAICS Code:	453310
NAICS Desc:	USED MERCHANDISE STORES
Waste Code:	263
Waste Class:	ORGANIC LABORATORY CHEMICALS
Waste Char:	A
Waste Charac Desc:	ACUTELY HAZARDOUS WASTE CHEM.
Count Manifests:	7
Sum Received Qty:	350
Gen District:	301
Gen District Office Name:	TORONTO DISTRICT OFFICE 301
Gen Region Code:	03
Gen Region Office Name:	CENTRAL REGION
NAICS Code:	621510
NAICS Desc:	MEDICAL AND DIAGNOSTIC LABORATORIES
Waste Code:	312
Waste Class:	PATHOLOGICAL WASTES
Waste Char:	P
Waste Charac Desc:	PATHOLOGICAL
Count Manifests:	1
Sum Received Qty:	487.3
Gen District:	403
Gen District Office Name:	CORNWALL AREA OFFICE 403
Gen Region Code:	04
Gen Region Office Name:	EASTERN REGION
NAICS Code:	444110
NAICS Desc:	HOME CENTRES
Waste Code:	146
Waste Class:	OTHER SPECIFIED INORGANICS
Waste Char:	T
Waste Charac Desc:	LEACHATE TOXIC
Count Manifests:	1
Sum Received Qty:	5
Gen District:	501
Gen District Office Name:	SUDBURY DISTRICT OFFICE 501
Gen Region Code:	06
Gen Region Office Name:	NORTHERN REGION

NAICS Code:	444110
NAICS Desc:	HOME CENTRES
Waste Code:	146
Waste Class:	OTHER SPECIFIED INORGANICS
Waste Char:	T
Waste Charac Desc:	LEACHATE TOXIC
Count Manifests:	1
Sum Received Qty:	2
Gen District:	403
Gen District Office Name:	CORNWALL AREA OFFICE 403
Gen Region Code:	04
Gen Region Office Name:	EASTERN REGION
NAICS Code:	448140
NAICS Desc:	FAMILY CLOTHING STORES
Waste Code:	146
Waste Class:	OTHER SPECIFIED INORGANICS
Waste Char:	T
Waste Charac Desc:	LEACHATE TOXIC
Count Manifests:	3
Sum Received Qty:	15
Gen District:	401
Gen District Office Name:	KINGSTON DISTRICT OFFICE 401
Gen Region Code:	04
Gen Region Office Name:	EASTERN REGION
NAICS Code:	448199
NAICS Desc:	ALL OTHER CLOTHING STORES
Waste Code:	146
Waste Class:	OTHER SPECIFIED INORGANICS
Waste Char:	T
Waste Charac Desc:	LEACHATE TOXIC
Count Manifests:	2
Sum Received Qty:	43
Gen District:	401
Gen District Office Name:	KINGSTON DISTRICT OFFICE 401
Gen Region Code:	04
Gen Region Office Name:	EASTERN REGION
NAICS Code:	451130
NAICS Desc:	SEWING, NEEDLEWORK AND PIECE GOODS STORES
Waste Code:	146
Waste Class:	OTHER SPECIFIED INORGANICS
Waste Char:	T
Waste Charac Desc:	LEACHATE TOXIC
Count Manifests:	2
Sum Received Qty:	3
Gen District:	402
Gen District Office Name:	OTTAWA DISTRICT OFFICE 402
Gen Region Code:	04
Gen Region Office Name:	EASTERN REGION
NAICS Code:	453310
NAICS Desc:	USED MERCHANDISE STORES
Waste Code:	146
Waste Class:	OTHER SPECIFIED INORGANICS
Waste Char:	T
Waste Charac Desc:	LEACHATE TOXIC
Count Manifests:	5
Sum Received Qty:	87
Gen District:	402
Gen District Office Name:	OTTAWA DISTRICT OFFICE 402
Gen Region Code:	04
Gen Region Office Name:	EASTERN REGION
NAICS Code:	911910

NAICS Desc:
Waste Code: 261
Waste Class: PHARMACEUTICALS
Waste Char: A
Waste Charac Desc: ACUTELY HAZARDOUS WASTE CHEM.
Count Manifests: 1
Sum Received Qty: 60.5

Gen District: 401
Gen District Office Name: KINGSTON DISTRICT OFFICE 401
Gen Region Code: 04
Gen Region Office Name: EASTERN REGION
NAICS Code: 621510
NAICS Desc: MEDICAL AND DIAGNOSTIC LABORATORIES
Waste Code: 263
Waste Class: ORGANIC LABORATORY CHEMICALS
Waste Char: B
Waste Charac Desc: HAZARDOUS WASTE CHEMICAL
Count Manifests: 19
Sum Received Qty: 1369

Gen District: 402
Gen District Office Name: OTTAWA DISTRICT OFFICE 402
Gen Region Code: 04
Gen Region Office Name: EASTERN REGION
NAICS Code: 911110
NAICS Desc:
Waste Code: 261
Waste Class: PHARMACEUTICALS
Waste Char: A
Waste Charac Desc: ACUTELY HAZARDOUS WASTE CHEM.
Count Manifests: 1
Sum Received Qty: 2

Gen District: 402
Gen District Office Name: OTTAWA DISTRICT OFFICE 402
Gen Region Code: 04
Gen Region Office Name: EASTERN REGION
NAICS Code: 621912
NAICS Desc:
Waste Code: 261
Waste Class: PHARMACEUTICALS
Waste Char: A
Waste Charac Desc: ACUTELY HAZARDOUS WASTE CHEM.
Count Manifests: 2
Sum Received Qty: 16.5

Gen District: 403
Gen District Office Name: CORNWALL AREA OFFICE 403
Gen Region Code: 04
Gen Region Office Name: EASTERN REGION
NAICS Code: 621620
NAICS Desc:
Waste Code: 264
Waste Class: PHOTOPROCESSING WASTES
Waste Char: L
Waste Charac Desc: LIQUID INDUSTRIAL WASTE
Count Manifests: 1
Sum Received Qty: 18.5

Gen District: 401
Gen District Office Name: KINGSTON DISTRICT OFFICE 401
Gen Region Code: 04
Gen Region Office Name: EASTERN REGION
NAICS Code: 622111
NAICS Desc: GENERAL (EXCEPT PAEDIATRIC) HOSPITALS

Waste Code:	312
Waste Class:	PATHOLOGICAL WASTES
Waste Char:	P
Waste Charac Desc:	PATHOLOGICAL
Count Manifests:	77
Sum Received Qty:	17111.08
Gen District:	401
Gen District Office Name:	KINGSTON DISTRICT OFFICE 401
Gen Region Code:	04
Gen Region Office Name:	EASTERN REGION
NAICS Code:	622210
NAICS Desc:	PSYCHIATRIC AND SUBSTANCE ABUSE HOSPITALS
Waste Code:	312
Waste Class:	PATHOLOGICAL WASTES
Waste Char:	P
Waste Charac Desc:	PATHOLOGICAL
Count Manifests:	6
Sum Received Qty:	500.48
Gen District:	402
Gen District Office Name:	OTTAWA DISTRICT OFFICE 402
Gen Region Code:	04
Gen Region Office Name:	EASTERN REGION
NAICS Code:	624110
NAICS Desc:	CHILD AND YOUTH SERVICES
Waste Code:	312
Waste Class:	PATHOLOGICAL WASTES
Waste Char:	P
Waste Charac Desc:	PATHOLOGICAL
Count Manifests:	1
Sum Received Qty:	161.5
Gen District:	402
Gen District Office Name:	OTTAWA DISTRICT OFFICE 402
Gen Region Code:	04
Gen Region Office Name:	EASTERN REGION
NAICS Code:	621494
NAICS Desc:	
Waste Code:	212
Waste Class:	ALIPHATIC SOLVENTS
Waste Char:	B
Waste Charac Desc:	HAZARDOUS WASTE CHEMICAL
Count Manifests:	1
Sum Received Qty:	191
Gen District:	304
Gen District Office Name:	PETERBOROUGH DISTRICT OFFICE 304
Gen Region Code:	04
Gen Region Office Name:	EASTERN REGION
NAICS Code:	445110
NAICS Desc:	SUPERMARKETS AND OTHER GROCERY (EXCEPT CONVENIENCE) STORES
Waste Code:	263
Waste Class:	ORGANIC LABORATORY CHEMICALS
Waste Char:	L
Waste Charac Desc:	LIQUID INDUSTRIAL WASTE
Count Manifests:	1
Sum Received Qty:	17
Gen District:	401
Gen District Office Name:	KINGSTON DISTRICT OFFICE 401
Gen Region Code:	04
Gen Region Office Name:	EASTERN REGION
NAICS Code:	445110
NAICS Desc:	SUPERMARKETS AND OTHER GROCERY (EXCEPT CONVENIENCE) STORES
Waste Code:	263

Waste Class:	ORGANIC LABORATORY CHEMICALS
Waste Char:	A
Waste Charac Desc:	ACUTELY HAZARDOUS WASTE CHEM.
Count Manifests:	4
Sum Received Qty:	74
Gen District:	402
Gen District Office Name:	OTTAWA DISTRICT OFFICE 402
Gen Region Code:	04
Gen Region Office Name:	EASTERN REGION
NAICS Code:	911230
NAICS Desc:	
Waste Code:	263
Waste Class:	ORGANIC LABORATORY CHEMICALS
Waste Char:	B
Waste Charac Desc:	HAZARDOUS WASTE CHEMICAL
Count Manifests:	1
Sum Received Qty:	90
Gen District:	402
Gen District Office Name:	OTTAWA DISTRICT OFFICE 402
Gen Region Code:	04
Gen Region Office Name:	EASTERN REGION
NAICS Code:	911230
NAICS Desc:	
Waste Code:	263
Waste Class:	ORGANIC LABORATORY CHEMICALS
Waste Char:	L
Waste Charac Desc:	LIQUID INDUSTRIAL WASTE
Count Manifests:	1
Sum Received Qty:	23
Gen District:	403
Gen District Office Name:	CORNWALL AREA OFFICE 403
Gen Region Code:	04
Gen Region Office Name:	EASTERN REGION
NAICS Code:	621210
NAICS Desc:	OFFICES OF DENTISTS
Waste Code:	312
Waste Class:	PATHOLOGICAL WASTES
Waste Char:	P
Waste Charac Desc:	PATHOLOGICAL
Count Manifests:	12
Sum Received Qty:	160.22
Gen District:	304
Gen District Office Name:	PETERBOROUGH DISTRICT OFFICE 304
Gen Region Code:	04
Gen Region Office Name:	EASTERN REGION
NAICS Code:	448199
NAICS Desc:	ALL OTHER CLOTHING STORES
Waste Code:	262
Waste Class:	DETERGENTS/SOAPS
Waste Char:	L
Waste Charac Desc:	LIQUID INDUSTRIAL WASTE
Count Manifests:	1
Sum Received Qty:	48
Gen District:	401
Gen District Office Name:	KINGSTON DISTRICT OFFICE 401
Gen Region Code:	04
Gen Region Office Name:	EASTERN REGION
NAICS Code:	448199
NAICS Desc:	ALL OTHER CLOTHING STORES
Waste Code:	262
Waste Class:	DETERGENTS/SOAPS

Waste Char: L
Waste Charac Desc: LIQUID INDUSTRIAL WASTE
Count Manifests: 8
Sum Received Qty: 760

Gen District: 402
Gen District Office Name: OTTAWA DISTRICT OFFICE 402
Gen Region Code: 04
Gen Region Office Name: EASTERN REGION
NAICS Code: 451130
NAICS Desc: SEWING, NEEDLEWORK AND PIECE GOODS STORES
Waste Code: 262
Waste Class: DETERGENTS/SOAPS
Waste Char: L
Waste Charac Desc: LIQUID INDUSTRIAL WASTE
Count Manifests: 1
Sum Received Qty: 160

Gen District: 402
Gen District Office Name: OTTAWA DISTRICT OFFICE 402
Gen Region Code: 04
Gen Region Office Name: EASTERN REGION
NAICS Code: 446110
NAICS Desc:
Waste Code: 312
Waste Class: PATHOLOGICAL WASTES
Waste Char: P
Waste Charac Desc: PATHOLOGICAL
Count Manifests: 33
Sum Received Qty: 802.41

Gen District: 403
Gen District Office Name: CORNWALL AREA OFFICE 403
Gen Region Code: 04
Gen Region Office Name: EASTERN REGION
NAICS Code: 446110
NAICS Desc:
Waste Code: 312
Waste Class: PATHOLOGICAL WASTES
Waste Char: P
Waste Charac Desc: PATHOLOGICAL
Count Manifests: 44
Sum Received Qty: 764.86

Gen District: 402
Gen District Office Name: OTTAWA DISTRICT OFFICE 402
Gen Region Code: 04
Gen Region Office Name: EASTERN REGION
NAICS Code: 911230
NAICS Desc:
Waste Code: 312
Waste Class: PATHOLOGICAL WASTES
Waste Char: P
Waste Charac Desc: PATHOLOGICAL
Count Manifests: 9
Sum Received Qty: 2286.2

Gen District: 402
Gen District Office Name: OTTAWA DISTRICT OFFICE 402
Gen Region Code: 04
Gen Region Office Name: EASTERN REGION
NAICS Code: 445110
NAICS Desc: SUPERMARKETS AND OTHER GROCERY (EXCEPT CONVENIENCE) STORES
Waste Code: 263
Waste Class: ORGANIC LABORATORY CHEMICALS
Waste Char: L

Waste Charac Desc: LIQUID INDUSTRIAL WASTE
Count Manifests: 34
Sum Received Qty: 1294

Gen District: 503
Gen District Office Name: SAULT STE. MARIE AREA OFFICE 503
Gen Region Code: 06
Gen Region Office Name: NORTHERN REGION
NAICS Code: 445110
NAICS Desc: SUPERMARKETS AND OTHER GROCERY (EXCEPT CONVENIENCE) STORES
Waste Code: 263
Waste Class: ORGANIC LABORATORY CHEMICALS
Waste Char: A
Waste Charac Desc: ACUTELY HAZARDOUS WASTE CHEM.
Count Manifests: 1
Sum Received Qty: 5

Gen District: 503
Gen District Office Name: SAULT STE. MARIE AREA OFFICE 503
Gen Region Code: 06
Gen Region Office Name: NORTHERN REGION
NAICS Code: 445110
NAICS Desc: SUPERMARKETS AND OTHER GROCERY (EXCEPT CONVENIENCE) STORES
Waste Code: 263
Waste Class: ORGANIC LABORATORY CHEMICALS
Waste Char: L
Waste Charac Desc: LIQUID INDUSTRIAL WASTE
Count Manifests: 2
Sum Received Qty: 6

Gen District: 402
Gen District Office Name: OTTAWA DISTRICT OFFICE 402
Gen Region Code: 04
Gen Region Office Name: EASTERN REGION
NAICS Code: 622112
NAICS Desc:
Waste Code: 312
Waste Class: PATHOLOGICAL WASTES
Waste Char: P
Waste Charac Desc: PATHOLOGICAL
Count Manifests: 2
Sum Received Qty: 692.05

Gen District: 402
Gen District Office Name: OTTAWA DISTRICT OFFICE 402
Gen Region Code: 04
Gen Region Office Name: EASTERN REGION
NAICS Code: 622111
NAICS Desc: GENERAL (EXCEPT PAEDIATRIC) HOSPITALS
Waste Code: 312
Waste Class: PATHOLOGICAL WASTES
Waste Char: P
Waste Charac Desc: PATHOLOGICAL
Count Manifests: 1076
Sum Received Qty: 404554.17

Gen District: 402
Gen District Office Name: OTTAWA DISTRICT OFFICE 402
Gen Region Code: 04
Gen Region Office Name: EASTERN REGION
NAICS Code: 448199
NAICS Desc: ALL OTHER CLOTHING STORES
Waste Code: 331
Waste Class: WASTE COMPRESSED GASES
Waste Char: I
Waste Charac Desc: IGNITABLE

Count Manifests: 50
Sum Received Qty: 616

Gen District: 503
Gen District Office Name: SAULT STE. MARIE AREA OFFICE 503
Gen Region Code: 06
Gen Region Office Name: NORTHERN REGION
NAICS Code: 448199
NAICS Desc: ALL OTHER CLOTHING STORES
Waste Code: 331
Waste Class: WASTE COMPRESSED GASES
Waste Char: I
Waste Charac Desc: IGNITABLE
Count Manifests: 10
Sum Received Qty: 126

Gen District: 402
Gen District Office Name: OTTAWA DISTRICT OFFICE 402
Gen Region Code: 04
Gen Region Office Name: EASTERN REGION
NAICS Code: 418990
NAICS Desc: ALL OTHER WHOLESALER-DISTRIBUTORS
Waste Code: 145
Waste Class: PAINT/PIGMENT/COATING RESIDUES
Waste Char: L
Waste Charac Desc: LIQUID INDUSTRIAL WASTE
Count Manifests: 2
Sum Received Qty: 136

Gen District: 503
Gen District Office Name: SAULT STE. MARIE AREA OFFICE 503
Gen Region Code: 06
Gen Region Office Name: NORTHERN REGION
NAICS Code: 444110
NAICS Desc: HOME CENTRES
Waste Code: 145
Waste Class: PAINT/PIGMENT/COATING RESIDUES
Waste Char: I
Waste Charac Desc: IGNITABLE
Count Manifests: 3
Sum Received Qty: 660

Gen District: 403
Gen District Office Name: CORNWALL AREA OFFICE 403
Gen Region Code: 04
Gen Region Office Name: EASTERN REGION
NAICS Code: 446110
NAICS Desc:
Waste Code: 148
Waste Class: INORGANIC LABORATORY CHEMICALS
Waste Char: I
Waste Charac Desc: IGNITABLE
Count Manifests: 1
Sum Received Qty: 1

Gen District: 401
Gen District Office Name: KINGSTON DISTRICT OFFICE 401
Gen Region Code: 04
Gen Region Office Name: EASTERN REGION
NAICS Code: 621494
NAICS Desc:
Waste Code: 312
Waste Class: PATHOLOGICAL WASTES
Waste Char: P
Waste Charac Desc: PATHOLOGICAL
Count Manifests: 52

Sum Received Qty:	12526.59
Gen District:	402
Gen District Office Name:	OTTAWA DISTRICT OFFICE 402
Gen Region Code:	04
Gen Region Office Name:	EASTERN REGION
NAICS Code:	911910
NAICS Desc:	
Waste Code:	312
Waste Class:	PATHOLOGICAL WASTES
Waste Char:	P
Waste Charac Desc:	PATHOLOGICAL
Count Manifests:	3
Sum Received Qty:	72.02
Gen District:	401
Gen District Office Name:	KINGSTON DISTRICT OFFICE 401
Gen Region Code:	04
Gen Region Office Name:	EASTERN REGION
NAICS Code:	713210
NAICS Desc:	
Waste Code:	312
Waste Class:	PATHOLOGICAL WASTES
Waste Char:	P
Waste Charac Desc:	PATHOLOGICAL
Count Manifests:	1
Sum Received Qty:	23.7
Gen District:	402
Gen District Office Name:	OTTAWA DISTRICT OFFICE 402
Gen Region Code:	04
Gen Region Office Name:	EASTERN REGION
NAICS Code:	452112
NAICS Desc:	
Waste Code:	146
Waste Class:	OTHER SPECIFIED INORGANICS
Waste Char:	T
Waste Charac Desc:	LEACHATE TOXIC
Count Manifests:	1
Sum Received Qty:	2
Gen District:	402
Gen District Office Name:	OTTAWA DISTRICT OFFICE 402
Gen Region Code:	04
Gen Region Office Name:	EASTERN REGION
NAICS Code:	418990
NAICS Desc:	ALL OTHER WHOLESALER-DISTRIBUTORS
Waste Code:	264
Waste Class:	PHOTOPROCESSING WASTES
Waste Char:	L
Waste Charac Desc:	LIQUID INDUSTRIAL WASTE
Count Manifests:	4
Sum Received Qty:	118
Gen District:	402
Gen District Office Name:	OTTAWA DISTRICT OFFICE 402
Gen Region Code:	04
Gen Region Office Name:	EASTERN REGION
NAICS Code:	453310
NAICS Desc:	USED MERCHANDISE STORES
Waste Code:	331
Waste Class:	WASTE COMPRESSED GASES
Waste Char:	L
Waste Charac Desc:	LIQUID INDUSTRIAL WASTE
Count Manifests:	13
Sum Received Qty:	36

Gen District: 401
Gen District Office Name: KINGSTON DISTRICT OFFICE 401
Gen Region Code: 04
Gen Region Office Name: EASTERN REGION
NAICS Code: 451130
NAICS Desc: SEWING, NEEDLEWORK AND PIECE GOODS STORES
Waste Code: 145
Waste Class: PAINT/PIGMENT/COATING RESIDUES
Waste Char: L
Waste Charac Desc: LIQUID INDUSTRIAL WASTE
Count Manifests: 4
Sum Received Qty: 10

Gen District: 403
Gen District Office Name: CORNWALL AREA OFFICE 403
Gen Region Code: 04
Gen Region Office Name: EASTERN REGION
NAICS Code: 451130
NAICS Desc: SEWING, NEEDLEWORK AND PIECE GOODS STORES
Waste Code: 145
Waste Class: PAINT/PIGMENT/COATING RESIDUES
Waste Char: L
Waste Charac Desc: LIQUID INDUSTRIAL WASTE
Count Manifests: 2
Sum Received Qty: 13

Gen District: 503
Gen District Office Name: SAULT STE. MARIE AREA OFFICE 503
Gen Region Code: 06
Gen Region Office Name: NORTHERN REGION
NAICS Code: 912190
NAICS Desc:
Waste Code: 148
Waste Class: INORGANIC LABORATORY CHEMICALS
Waste Char: C
Waste Charac Desc: CORROSIVE
Count Manifests: 2
Sum Received Qty: 19

Gen District: 401
Gen District Office Name: KINGSTON DISTRICT OFFICE 401
Gen Region Code: 04
Gen Region Office Name: EASTERN REGION
NAICS Code: 913140
NAICS Desc:
Waste Code: 312
Waste Class: PATHOLOGICAL WASTES
Waste Char: P
Waste Charac Desc: PATHOLOGICAL
Count Manifests: 1
Sum Received Qty: 2

Gen District: 401
Gen District Office Name: KINGSTON DISTRICT OFFICE 401
Gen Region Code: 04
Gen Region Office Name: EASTERN REGION
NAICS Code: 621610
NAICS Desc:
Waste Code: 312
Waste Class: PATHOLOGICAL WASTES
Waste Char: P
Waste Charac Desc: PATHOLOGICAL
Count Manifests: 3
Sum Received Qty: 49.58

Gen District:	503
Gen District Office Name:	SAULT STE. MARIE AREA OFFICE 503
Gen Region Code:	06
Gen Region Office Name:	NORTHERN REGION
NAICS Code:	451130
NAICS Desc:	SEWING, NEEDLEWORK AND PIECE GOODS STORES
Waste Code:	122
Waste Class:	ALKALINE WASTES - OTHER METALS
Waste Char:	C
Waste Charac Desc:	CORROSIVE
Count Manifests:	1
Sum Received Qty:	9

Gen District:	403
Gen District Office Name:	CORNWALL AREA OFFICE 403
Gen Region Code:	04
Gen Region Office Name:	EASTERN REGION
NAICS Code:	414510
NAICS Desc:	PHARMACEUTICALS AND PHARMACY SUPPLIES WHOLESALER-DISTRIBUTORS
Waste Code:	261
Waste Class:	PHARMACEUTICALS
Waste Char:	A
Waste Charac Desc:	ACUTELY HAZARDOUS WASTE CHEM.
Count Manifests:	2
Sum Received Qty:	10.92

Gen District:	402
Gen District Office Name:	OTTAWA DISTRICT OFFICE 402
Gen Region Code:	04
Gen Region Office Name:	EASTERN REGION
NAICS Code:	541990
NAICS Desc:	ALL OTHER PROFESSIONAL, SCIENTIFIC AND TECHNICAL SERVICES
Waste Code:	264
Waste Class:	PHOTOPROCESSING WASTES
Waste Char:	T
Waste Charac Desc:	LEACHATE TOXIC
Count Manifests:	1
Sum Received Qty:	30.5

Gen District:	805
Gen District Office Name:	QUEBEC
Gen Region Code:	04
Gen Region Office Name:	EASTERN REGION
NAICS Code:	562110
NAICS Desc:	WASTE COLLECTION
Waste Code:	264
Waste Class:	PHOTOPROCESSING WASTES
Waste Char:	T
Waste Charac Desc:	LEACHATE TOXIC
Count Manifests:	1
Sum Received Qty:	50

Gen District:	402
Gen District Office Name:	OTTAWA DISTRICT OFFICE 402
Gen Region Code:	04
Gen Region Office Name:	EASTERN REGION
NAICS Code:	814110
NAICS Desc:	
Waste Code:	312
Waste Class:	PATHOLOGICAL WASTES
Waste Char:	P
Waste Charac Desc:	PATHOLOGICAL
Count Manifests:	5
Sum Received Qty:	147.68

Gen District:	403

Gen District Office Name: CORNWALL AREA OFFICE 403
Gen Region Code: 04
Gen Region Office Name: EASTERN REGION
NAICS Code: 621494
NAICS Desc:
Waste Code: 312
Waste Class: PATHOLOGICAL WASTES
Waste Char: P
Waste Charac Desc: PATHOLOGICAL
Count Manifests: 58
Sum Received Qty: 16388.53

Gen District: 401
Gen District Office Name: KINGSTON DISTRICT OFFICE 401
Gen Region Code: 04
Gen Region Office Name: EASTERN REGION
NAICS Code: 911220
NAICS Desc:
Waste Code: 312
Waste Class: PATHOLOGICAL WASTES
Waste Char: P
Waste Charac Desc: PATHOLOGICAL
Count Manifests: 12
Sum Received Qty: 941.26

Gen District: 402
Gen District Office Name: OTTAWA DISTRICT OFFICE 402
Gen Region Code: 04
Gen Region Office Name: EASTERN REGION
NAICS Code: 452999
NAICS Desc: ALL OTHER MISCELLANEOUS GENERAL MERCHANDISE STORES
Waste Code: 145
Waste Class: PAINT/PIGMENT/COATING RESIDUES
Waste Char: I
Waste Charac Desc: IGNITABLE
Count Manifests: 1
Sum Received Qty: 28

Gen District: 402
Gen District Office Name: OTTAWA DISTRICT OFFICE 402
Gen Region Code: 04
Gen Region Office Name: EASTERN REGION
NAICS Code: 452999
NAICS Desc: ALL OTHER MISCELLANEOUS GENERAL MERCHANDISE STORES
Waste Code: 145
Waste Class: PAINT/PIGMENT/COATING RESIDUES
Waste Char: L
Waste Charac Desc: LIQUID INDUSTRIAL WASTE
Count Manifests: 3
Sum Received Qty: 76

Gen District: 402
Gen District Office Name: OTTAWA DISTRICT OFFICE 402
Gen Region Code: 04
Gen Region Office Name: EASTERN REGION
NAICS Code: 911110
NAICS Desc:
Waste Code: 148
Waste Class: INORGANIC LABORATORY CHEMICALS
Waste Char: C
Waste Charac Desc: CORROSIVE
Count Manifests: 1
Sum Received Qty: 48

Gen District: 403
Gen District Office Name: CORNWALL AREA OFFICE 403

Gen Region Code:	04
Gen Region Office Name:	EASTERN REGION
NAICS Code:	448140
NAICS Desc:	FAMILY CLOTHING STORES
Waste Code:	212
Waste Class:	ALIPHATIC SOLVENTS
Waste Char:	I
Waste Charac Desc:	IGNITABLE
Count Manifests:	3
Sum Received Qty:	5

Gen District:	401
Gen District Office Name:	KINGSTON DISTRICT OFFICE 401
Gen Region Code:	04
Gen Region Office Name:	EASTERN REGION
NAICS Code:	448199
NAICS Desc:	ALL OTHER CLOTHING STORES
Waste Code:	212
Waste Class:	ALIPHATIC SOLVENTS
Waste Char:	I
Waste Charac Desc:	IGNITABLE
Count Manifests:	10
Sum Received Qty:	120

Gen District:	403
Gen District Office Name:	CORNWALL AREA OFFICE 403
Gen Region Code:	04
Gen Region Office Name:	EASTERN REGION
NAICS Code:	444110
NAICS Desc:	HOME CENTRES
Waste Code:	145
Waste Class:	PAINT/PIGMENT/COATING RESIDUES
Waste Char:	I
Waste Charac Desc:	IGNITABLE
Count Manifests:	1
Sum Received Qty:	134

Gen District:	401
Gen District Office Name:	KINGSTON DISTRICT OFFICE 401
Gen Region Code:	04
Gen Region Office Name:	EASTERN REGION
NAICS Code:	448199
NAICS Desc:	ALL OTHER CLOTHING STORES
Waste Code:	261
Waste Class:	PHARMACEUTICALS
Waste Char:	L
Waste Charac Desc:	LIQUID INDUSTRIAL WASTE
Count Manifests:	3
Sum Received Qty:	8

Gen District:	402
Gen District Office Name:	OTTAWA DISTRICT OFFICE 402
Gen Region Code:	04
Gen Region Office Name:	EASTERN REGION
NAICS Code:	448199
NAICS Desc:	ALL OTHER CLOTHING STORES
Waste Code:	261
Waste Class:	PHARMACEUTICALS
Waste Char:	L
Waste Charac Desc:	LIQUID INDUSTRIAL WASTE
Count Manifests:	15
Sum Received Qty:	51

Gen District:	504
Gen District Office Name:	NORTH BAY AREA OFFIC0 504
Gen Region Code:	06

Gen Region Office Name:	NORTHERN REGION
NAICS Code:	448199
NAICS Desc:	ALL OTHER CLOTHING STORES
Waste Code:	261
Waste Class:	PHARMACEUTICALS
Waste Char:	L
Waste Charac Desc:	LIQUID INDUSTRIAL WASTE
Count Manifests:	2
Sum Received Qty:	9

Gen District:	401
Gen District Office Name:	KINGSTON DISTRICT OFFICE 401
Gen Region Code:	04
Gen Region Office Name:	EASTERN REGION
NAICS Code:	445110
NAICS Desc:	SUPERMARKETS AND OTHER GROCERY (EXCEPT CONVENIENCE) STORES
Waste Code:	146
Waste Class:	OTHER SPECIFIED INORGANICS
Waste Char:	T
Waste Charac Desc:	LEACHATE TOXIC
Count Manifests:	2
Sum Received Qty:	3

Gen District:	402
Gen District Office Name:	OTTAWA DISTRICT OFFICE 402
Gen Region Code:	04
Gen Region Office Name:	EASTERN REGION
NAICS Code:	445110
NAICS Desc:	SUPERMARKETS AND OTHER GROCERY (EXCEPT CONVENIENCE) STORES
Waste Code:	146
Waste Class:	OTHER SPECIFIED INORGANICS
Waste Char:	T
Waste Charac Desc:	LEACHATE TOXIC
Count Manifests:	36
Sum Received Qty:	63

Gen District:	402
Gen District Office Name:	OTTAWA DISTRICT OFFICE 402
Gen Region Code:	04
Gen Region Office Name:	EASTERN REGION
NAICS Code:	451130
NAICS Desc:	SEWING, NEEDLEWORK AND PIECE GOODS STORES
Waste Code:	146
Waste Class:	OTHER SPECIFIED INORGANICS
Waste Char:	T
Waste Charac Desc:	LEACHATE TOXIC
Count Manifests:	1
Sum Received Qty:	1

Gen District:	501
Gen District Office Name:	SUDBURY DISTRICT OFFICE 501
Gen Region Code:	06
Gen Region Office Name:	NORTHERN REGION
NAICS Code:	452999
NAICS Desc:	ALL OTHER MISCELLANEOUS GENERAL MERCHANDISE STORES
Waste Code:	212
Waste Class:	ALIPHATIC SOLVENTS
Waste Char:	L
Waste Charac Desc:	LIQUID INDUSTRIAL WASTE
Count Manifests:	1
Sum Received Qty:	3

Gen District:	502
Gen District Office Name:	TIMMINS DISTRICT OFFICE 502
Gen Region Code:	06
Gen Region Office Name:	NORTHERN REGION

NAICS Code:	451130
NAICS Desc:	SEWING, NEEDLEWORK AND PIECE GOODS STORES
Waste Code:	145
Waste Class:	PAINT/PIGMENT/COATING RESIDUES
Waste Char:	L
Waste Charac Desc:	LIQUID INDUSTRIAL WASTE
Count Manifests:	2
Sum Received Qty:	6

Gen District:	402
Gen District Office Name:	OTTAWA DISTRICT OFFICE 402
Gen Region Code:	04
Gen Region Office Name:	EASTERN REGION
NAICS Code:	448199
NAICS Desc:	ALL OTHER CLOTHING STORES
Waste Code:	212
Waste Class:	ALIPHATIC SOLVENTS
Waste Char:	I
Waste Charac Desc:	IGNITABLE
Count Manifests:	20
Sum Received Qty:	55

Gen District:	402
Gen District Office Name:	OTTAWA DISTRICT OFFICE 402
Gen Region Code:	04
Gen Region Office Name:	EASTERN REGION
NAICS Code:	448199
NAICS Desc:	ALL OTHER CLOTHING STORES
Waste Code:	212
Waste Class:	ALIPHATIC SOLVENTS
Waste Char:	L
Waste Charac Desc:	LIQUID INDUSTRIAL WASTE
Count Manifests:	1
Sum Received Qty:	3

Gen District:	503
Gen District Office Name:	SAULT STE. MARIE AREA OFFICE 503
Gen Region Code:	06
Gen Region Office Name:	NORTHERN REGION
NAICS Code:	448199
NAICS Desc:	ALL OTHER CLOTHING STORES
Waste Code:	212
Waste Class:	ALIPHATIC SOLVENTS
Waste Char:	I
Waste Charac Desc:	IGNITABLE
Count Manifests:	5
Sum Received Qty:	297

Gen District:	504
Gen District Office Name:	NORTH BAY AREA OFFIC0 504
Gen Region Code:	06
Gen Region Office Name:	NORTHERN REGION
NAICS Code:	448199
NAICS Desc:	ALL OTHER CLOTHING STORES
Waste Code:	212
Waste Class:	ALIPHATIC SOLVENTS
Waste Char:	I
Waste Charac Desc:	IGNITABLE
Count Manifests:	4
Sum Received Qty:	272

Gen District:	403
Gen District Office Name:	CORNWALL AREA OFFICE 403
Gen Region Code:	04
Gen Region Office Name:	EASTERN REGION
NAICS Code:	451130

NAICS Desc:	SEWING, NEEDLEWORK AND PIECE GOODS STORES
Waste Code:	212
Waste Class:	ALIPHATIC SOLVENTS
Waste Char:	I
Waste Charac Desc:	IGNITABLE
Count Manifests:	3
Sum Received Qty:	6
Gen District:	401
Gen District Office Name:	KINGSTON DISTRICT OFFICE 401
Gen Region Code:	04
Gen Region Office Name:	EASTERN REGION
NAICS Code:	541940
NAICS Desc:	VETERINARY SERVICES
Waste Code:	261
Waste Class:	PHARMACEUTICALS
Waste Char:	P
Waste Charac Desc:	PATHOLOGICAL
Count Manifests:	1
Sum Received Qty:	20
Gen District:	402
Gen District Office Name:	OTTAWA DISTRICT OFFICE 402
Gen Region Code:	04
Gen Region Office Name:	EASTERN REGION
NAICS Code:	626210
NAICS Desc:	
Waste Code:	264
Waste Class:	PHOTOPROCESSING WASTES
Waste Char:	L
Waste Charac Desc:	LIQUID INDUSTRIAL WASTE
Count Manifests:	2
Sum Received Qty:	34.72
Gen District:	402
Gen District Office Name:	OTTAWA DISTRICT OFFICE 402
Gen Region Code:	04
Gen Region Office Name:	EASTERN REGION
NAICS Code:	111999
NAICS Desc:	ALL OTHER MISCELLANEOUS CROP FARMING
Waste Code:	312
Waste Class:	PATHOLOGICAL WASTES
Waste Char:	P
Waste Charac Desc:	PATHOLOGICAL
Count Manifests:	11
Sum Received Qty:	222.62
Gen District:	402
Gen District Office Name:	OTTAWA DISTRICT OFFICE 402
Gen Region Code:	04
Gen Region Office Name:	EASTERN REGION
NAICS Code:	236220
NAICS Desc:	COMMERCIAL AND INSTITUTIONAL BUILDING CONSTRUCTION
Waste Code:	312
Waste Class:	PATHOLOGICAL WASTES
Waste Char:	P
Waste Charac Desc:	PATHOLOGICAL
Count Manifests:	1
Sum Received Qty:	32.8
Gen District:	401
Gen District Office Name:	KINGSTON DISTRICT OFFICE 401
Gen Region Code:	04
Gen Region Office Name:	EASTERN REGION
NAICS Code:	623110
NAICS Desc:	

Waste Code:	312
Waste Class:	PATHOLOGICAL WASTES
Waste Char:	P
Waste Charac Desc:	PATHOLOGICAL
Count Manifests:	5
Sum Received Qty:	133.9
Gen District:	403
Gen District Office Name:	CORNWALL AREA OFFICE 403
Gen Region Code:	04
Gen Region Office Name:	EASTERN REGION
NAICS Code:	623110
NAICS Desc:	
Waste Code:	312
Waste Class:	PATHOLOGICAL WASTES
Waste Char:	P
Waste Charac Desc:	PATHOLOGICAL
Count Manifests:	18
Sum Received Qty:	221.77
Gen District:	504
Gen District Office Name:	NORTH BAY AREA OFFIC0 504
Gen Region Code:	06
Gen Region Office Name:	NORTHERN REGION
NAICS Code:	448199
NAICS Desc:	ALL OTHER CLOTHING STORES
Waste Code:	112
Waste Class:	ACID WASTE - HEAVY METALS
Waste Char:	C
Waste Charac Desc:	CORROSIVE
Count Manifests:	2
Sum Received Qty:	14
Gen District:	401
Gen District Office Name:	KINGSTON DISTRICT OFFICE 401
Gen Region Code:	04
Gen Region Office Name:	EASTERN REGION
NAICS Code:	448199
NAICS Desc:	ALL OTHER CLOTHING STORES
Waste Code:	148
Waste Class:	INORGANIC LABORATORY CHEMICALS
Waste Char:	A
Waste Charac Desc:	ACUTELY HAZARDOUS WASTE CHEM.
Count Manifests:	14
Sum Received Qty:	46
Gen District:	504
Gen District Office Name:	NORTH BAY AREA OFFIC0 504
Gen Region Code:	06
Gen Region Office Name:	NORTHERN REGION
NAICS Code:	448199
NAICS Desc:	ALL OTHER CLOTHING STORES
Waste Code:	148
Waste Class:	INORGANIC LABORATORY CHEMICALS
Waste Char:	A
Waste Charac Desc:	ACUTELY HAZARDOUS WASTE CHEM.
Count Manifests:	2
Sum Received Qty:	22
Gen District:	501
Gen District Office Name:	SUDBURY DISTRICT OFFICE 501
Gen Region Code:	06
Gen Region Office Name:	NORTHERN REGION
NAICS Code:	621510
NAICS Desc:	MEDICAL AND DIAGNOSTIC LABORATORIES
Waste Code:	148

Waste Class: INORGANIC LABORATORY CHEMICALS
Waste Char: L
Waste Charac Desc: LIQUID INDUSTRIAL WASTE
Count Manifests: 1
Sum Received Qty: 3

Gen District: 502
Gen District Office Name: TIMMINS DISTRICT OFFICE 502
Gen Region Code: 06
Gen Region Office Name: NORTHERN REGION
NAICS Code: 621510
NAICS Desc: MEDICAL AND DIAGNOSTIC LABORATORIES
Waste Code: 148
Waste Class: INORGANIC LABORATORY CHEMICALS
Waste Char: C
Waste Charac Desc: CORROSIVE
Count Manifests: 2
Sum Received Qty: 68

Gen District: 401
Gen District Office Name: KINGSTON DISTRICT OFFICE 401
Gen Region Code: 04
Gen Region Office Name: EASTERN REGION
NAICS Code: 325410
NAICS Desc: PHARMACEUTICAL AND MEDICINE MANUFACTURING
Waste Code: 263
Waste Class: ORGANIC LABORATORY CHEMICALS
Waste Char: A
Waste Charac Desc: ACUTELY HAZARDOUS WASTE CHEM.
Count Manifests: 1
Sum Received Qty: 317

Gen District: 402
Gen District Office Name: OTTAWA DISTRICT OFFICE 402
Gen Region Code: 04
Gen Region Office Name: EASTERN REGION
NAICS Code: 325410
NAICS Desc: PHARMACEUTICAL AND MEDICINE MANUFACTURING
Waste Code: 263
Waste Class: ORGANIC LABORATORY CHEMICALS
Waste Char: B
Waste Charac Desc: HAZARDOUS WASTE CHEMICAL
Count Manifests: 1
Sum Received Qty: 5

Gen District: 501
Gen District Office Name: SUDBURY DISTRICT OFFICE 501
Gen Region Code: 06
Gen Region Office Name: NORTHERN REGION
NAICS Code: 448199
NAICS Desc: ALL OTHER CLOTHING STORES
Waste Code: 252
Waste Class: WASTE OILS & LUBRICANTS
Waste Char: L
Waste Charac Desc: LIQUID INDUSTRIAL WASTE
Count Manifests: 1
Sum Received Qty: 8

Gen District: 503
Gen District Office Name: SAULT STE. MARIE AREA OFFICE 503
Gen Region Code: 06
Gen Region Office Name: NORTHERN REGION
NAICS Code: 448199
NAICS Desc: ALL OTHER CLOTHING STORES
Waste Code: 252
Waste Class: WASTE OILS & LUBRICANTS

Waste Char: L
Waste Charac Desc: LIQUID INDUSTRIAL WASTE
Count Manifests: 1
Sum Received Qty: 4

Gen District: 401
Gen District Office Name: KINGSTON DISTRICT OFFICE 401
Gen Region Code: 04
Gen Region Office Name: EASTERN REGION
NAICS Code: 335920
NAICS Desc: COMMUNICATION AND ENERGY WIRE AND CABLE MANUFACTURING
Waste Code: 312
Waste Class: PATHOLOGICAL WASTES
Waste Char: P
Waste Charac Desc: PATHOLOGICAL
Count Manifests: 1
Sum Received Qty: 1

Gen District: 402
Gen District Office Name: OTTAWA DISTRICT OFFICE 402
Gen Region Code: 04
Gen Region Office Name: EASTERN REGION
NAICS Code: 339110
NAICS Desc: MEDICAL EQUIPMENT AND SUPPLIES MANUFACTURING
Waste Code: 312
Waste Class: PATHOLOGICAL WASTES
Waste Char: P
Waste Charac Desc: PATHOLOGICAL
Count Manifests: 44
Sum Received Qty: 7694.68

Gen District: 402
Gen District Office Name: OTTAWA DISTRICT OFFICE 402
Gen Region Code: 04
Gen Region Office Name: EASTERN REGION
NAICS Code: 442298
NAICS Desc: ALL OTHER HOME FURNISHINGS STORES
Waste Code: 312
Waste Class: PATHOLOGICAL WASTES
Waste Char: P
Waste Charac Desc: PATHOLOGICAL
Count Manifests: 2
Sum Received Qty: 26.08

Gen District: 501
Gen District Office Name: SUDBURY DISTRICT OFFICE 501
Gen Region Code: 06
Gen Region Office Name: NORTHERN REGION
NAICS Code: 621510
NAICS Desc: MEDICAL AND DIAGNOSTIC LABORATORIES
Waste Code: 263
Waste Class: ORGANIC LABORATORY CHEMICALS
Waste Char: B
Waste Charac Desc: HAZARDOUS WASTE CHEMICAL
Count Manifests: 3
Sum Received Qty: 109

Gen District: 502
Gen District Office Name: TIMMINS DISTRICT OFFICE 502
Gen Region Code: 06
Gen Region Office Name: NORTHERN REGION
NAICS Code: 622111
NAICS Desc: GENERAL (EXCEPT PAEDIATRIC) HOSPITALS
Waste Code: 148
Waste Class: INORGANIC LABORATORY CHEMICALS
Waste Char: C

Waste Charac Desc: CORROSIVE
Count Manifests: 1
Sum Received Qty: 22

Gen District: 401
Gen District Office Name: KINGSTON DISTRICT OFFICE 401
Gen Region Code: 04
Gen Region Office Name: EASTERN REGION
NAICS Code: 621420
NAICS Desc: OUT-PATIENT MENTAL HEALTH AND SUBSTANCE ABUSE CENTRES
Waste Code: 261
Waste Class: PHARMACEUTICALS
Waste Char: B
Waste Charac Desc: HAZARDOUS WASTE CHEMICAL
Count Manifests: 1
Sum Received Qty: 339.2

Gen District: 402
Gen District Office Name: OTTAWA DISTRICT OFFICE 402
Gen Region Code: 04
Gen Region Office Name: EASTERN REGION
NAICS Code: 453999
NAICS Desc: ALL OTHER MISCELLANEOUS STORE RETAILERS (EXCEPT BEER AND WINE-MAKING SUPPLIES STORES)
Waste Code: 312
Waste Class: PATHOLOGICAL WASTES
Waste Char: P
Waste Charac Desc: PATHOLOGICAL
Count Manifests: 6
Sum Received Qty: 114.52

Gen District: 403
Gen District Office Name: CORNWALL AREA OFFICE 403
Gen Region Code: 04
Gen Region Office Name: EASTERN REGION
NAICS Code: 446110
NAICS Desc:
Waste Code: 263
Waste Class: ORGANIC LABORATORY CHEMICALS
Waste Char: L
Waste Charac Desc: LIQUID INDUSTRIAL WASTE
Count Manifests: 1
Sum Received Qty: 7

2017 Receiver Manifest Details

Gen District: 402
Gen District Office Name: OTTAWA DISTRICT OFFICE 402
Gen Region Code: 04
Gen Region Office Name: EASTERN REGION
NAICS Code: 445110
NAICS Desc: SUPERMARKETS AND OTHER GROCERY (EXCEPT CONVENIENCE) STORES
Waste Code: 312
Waste Class: PATHOLOGICAL WASTES
Waste Char: P
Waste Charac Desc: PATHOLOGICAL
Count Manifests: 1
Sum Received Qty: 6.6

Gen District: 401
Gen District Office Name: KINGSTON DISTRICT OFFICE 401
Gen Region Code: 04
Gen Region Office Name: EASTERN REGION
NAICS Code: 621911
NAICS Desc:
Waste Code: 312

Waste Class:	PATHOLOGICAL WASTES
Waste Char:	P
Waste Charac Desc:	PATHOLOGICAL
Count Manifests:	1
Sum Received Qty:	49.8
Gen District:	402
Gen District Office Name:	OTTAWA DISTRICT OFFICE 402
Gen Region Code:	04
Gen Region Office Name:	EASTERN REGION
NAICS Code:	623110
NAICS Desc:	
Waste Code:	312
Waste Class:	PATHOLOGICAL WASTES
Waste Char:	P
Waste Charac Desc:	PATHOLOGICAL
Count Manifests:	1
Sum Received Qty:	63.2
Gen District:	402
Gen District Office Name:	OTTAWA DISTRICT OFFICE 402
Gen Region Code:	04
Gen Region Office Name:	EASTERN REGION
NAICS Code:	621110
NAICS Desc:	OFFICES OF PHYSICIANS
Waste Code:	261
Waste Class:	PHARMACEUTICALS
Waste Char:	L
Waste Charac Desc:	LIQUID INDUSTRIAL WASTE
Count Manifests:	1
Sum Received Qty:	23.3
Gen District:	401
Gen District Office Name:	KINGSTON DISTRICT OFFICE 401
Gen Region Code:	04
Gen Region Office Name:	EASTERN REGION
NAICS Code:	621610
NAICS Desc:	
Waste Code:	261
Waste Class:	PHARMACEUTICALS
Waste Char:	A
Waste Charac Desc:	ACUTELY HAZARDOUS WASTE CHEM.
Count Manifests:	1
Sum Received Qty:	13.5
Gen District:	402
Gen District Office Name:	OTTAWA DISTRICT OFFICE 402
Gen Region Code:	04
Gen Region Office Name:	EASTERN REGION
NAICS Code:	414510
NAICS Desc:	PHARMACEUTICALS AND PHARMACY SUPPLIES WHOLESALER-DISTRIBUTORS
Waste Code:	312
Waste Class:	PATHOLOGICAL WASTES
Waste Char:	P
Waste Charac Desc:	PATHOLOGICAL
Count Manifests:	2
Sum Received Qty:	148.86
Gen District:	402
Gen District Office Name:	OTTAWA DISTRICT OFFICE 402
Gen Region Code:	04
Gen Region Office Name:	EASTERN REGION
NAICS Code:	541710
NAICS Desc:	RESEARCH AND DEVELOPMENT IN THE PHYSICAL, ENGINEERING AND LIFE SCIENCES
Waste Code:	312
Waste Class:	PATHOLOGICAL WASTES

Waste Char: P
Waste Charac Desc: PATHOLOGICAL
Count Manifests: 3
Sum Received Qty: 63.8

Gen District: 401
Gen District Office Name: KINGSTON DISTRICT OFFICE 401
Gen Region Code: 04
Gen Region Office Name: EASTERN REGION
NAICS Code: 541940
NAICS Desc: VETERINARY SERVICES
Waste Code: 264
Waste Class: PHOTOPROCESSING WASTES
Waste Char: L
Waste Charac Desc: LIQUID INDUSTRIAL WASTE
Count Manifests: 1
Sum Received Qty: 23.0

Gen District: 402
Gen District Office Name: OTTAWA DISTRICT OFFICE 402
Gen Region Code: 04
Gen Region Office Name: EASTERN REGION
NAICS Code: 611110
NAICS Desc: ELEMENTARY AND SECONDARY SCHOOLS
Waste Code: 312
Waste Class: PATHOLOGICAL WASTES
Waste Char: P
Waste Charac Desc: PATHOLOGICAL
Count Manifests: 1
Sum Received Qty: 18.9

Gen District: 402
Gen District Office Name: OTTAWA DISTRICT OFFICE 402
Gen Region Code: 04
Gen Region Office Name: EASTERN REGION
NAICS Code: 812210
NAICS Desc:
Waste Code: 312
Waste Class: PATHOLOGICAL WASTES
Waste Char: P
Waste Charac Desc: PATHOLOGICAL
Count Manifests: 9
Sum Received Qty: 377.0

Gen District: 402
Gen District Office Name: OTTAWA DISTRICT OFFICE 402
Gen Region Code: 04
Gen Region Office Name: EASTERN REGION
NAICS Code: 561110
NAICS Desc: OFFICE ADMINISTRATIVE SERVICES
Waste Code: 312
Waste Class: PATHOLOGICAL WASTES
Waste Char: P
Waste Charac Desc: PATHOLOGICAL
Count Manifests: 1
Sum Received Qty: 10.08

Gen District: 402
Gen District Office Name: OTTAWA DISTRICT OFFICE 402
Gen Region Code: 04
Gen Region Office Name: EASTERN REGION
NAICS Code: 622111
NAICS Desc: GENERAL (EXCEPT PAEDIATRIC) HOSPITALS
Waste Code: 312
Waste Class: PATHOLOGICAL WASTES
Waste Char: P

Waste Charac Desc: PATHOLOGICAL
Count Manifests: 116
Sum Received Qty: 43688.72

Gen District: 403
Gen District Office Name: CORNWALL AREA OFFICE 403
Gen Region Code: 04
Gen Region Office Name: EASTERN REGION
NAICS Code: 622111
NAICS Desc: GENERAL (EXCEPT PAEDIATRIC) HOSPITALS
Waste Code: 312
Waste Class: PATHOLOGICAL WASTES
Waste Char: P
Waste Charac Desc: PATHOLOGICAL
Count Manifests: 1
Sum Received Qty: 22.2

Gen District: 301
Gen District Office Name: TORONTO DISTRICT OFFICE 301
Gen Region Code: 03
Gen Region Office Name: CENTRAL REGION
NAICS Code: 622112
NAICS Desc:
Waste Code: 261
Waste Class: PHARMACEUTICALS
Waste Char: A
Waste Charac Desc: ACUTELY HAZARDOUS WASTE CHEM.
Count Manifests: 1
Sum Received Qty: 108.0

Gen District: 402
Gen District Office Name: OTTAWA DISTRICT OFFICE 402
Gen Region Code: 04
Gen Region Office Name: EASTERN REGION
NAICS Code: 812910
NAICS Desc: PET CARE (EXCEPT VETERINARY) SERVICES
Waste Code: 312
Waste Class: PATHOLOGICAL WASTES
Waste Char: P
Waste Charac Desc: PATHOLOGICAL
Count Manifests: 1
Sum Received Qty: 4.9

Gen District: 402
Gen District Office Name: OTTAWA DISTRICT OFFICE 402
Gen Region Code: 04
Gen Region Office Name: EASTERN REGION
NAICS Code: 621911
NAICS Desc:
Waste Code: 261
Waste Class: PHARMACEUTICALS
Waste Char: A
Waste Charac Desc: ACUTELY HAZARDOUS WASTE CHEM.
Count Manifests: 4
Sum Received Qty: 20.5

Gen District: 402
Gen District Office Name: OTTAWA DISTRICT OFFICE 402
Gen Region Code: 04
Gen Region Office Name: EASTERN REGION
NAICS Code: 621911
NAICS Desc:
Waste Code: 312
Waste Class: PATHOLOGICAL WASTES
Waste Char: P
Waste Charac Desc: PATHOLOGICAL

Count Manifests:	39
Sum Received Qty:	308.18
Gen District:	401
Gen District Office Name:	KINGSTON DISTRICT OFFICE 401
Gen Region Code:	04
Gen Region Office Name:	EASTERN REGION
NAICS Code:	621494
NAICS Desc:	
Waste Code:	261
Waste Class:	PHARMACEUTICALS
Waste Char:	A
Waste Charac Desc:	ACUTELY HAZARDOUS WASTE CHEM.
Count Manifests:	4
Sum Received Qty:	180.5
Gen District:	401
Gen District Office Name:	KINGSTON DISTRICT OFFICE 401
Gen Region Code:	04
Gen Region Office Name:	EASTERN REGION
NAICS Code:	621494
NAICS Desc:	
Waste Code:	312
Waste Class:	PATHOLOGICAL WASTES
Waste Char:	P
Waste Charac Desc:	PATHOLOGICAL
Count Manifests:	5
Sum Received Qty:	1253.4
Gen District:	402
Gen District Office Name:	OTTAWA DISTRICT OFFICE 402
Gen Region Code:	04
Gen Region Office Name:	EASTERN REGION
NAICS Code:	621494
NAICS Desc:	
Waste Code:	312
Waste Class:	PATHOLOGICAL WASTES
Waste Char:	P
Waste Charac Desc:	PATHOLOGICAL
Count Manifests:	8
Sum Received Qty:	191.04
Gen District:	401
Gen District Office Name:	KINGSTON DISTRICT OFFICE 401
Gen Region Code:	04
Gen Region Office Name:	EASTERN REGION
NAICS Code:	446110
NAICS Desc:	
Waste Code:	261
Waste Class:	PHARMACEUTICALS
Waste Char:	A
Waste Charac Desc:	ACUTELY HAZARDOUS WASTE CHEM.
Count Manifests:	2
Sum Received Qty:	320.0
Gen District:	401
Gen District Office Name:	KINGSTON DISTRICT OFFICE 401
Gen Region Code:	04
Gen Region Office Name:	EASTERN REGION
NAICS Code:	446110
NAICS Desc:	
Waste Code:	312
Waste Class:	PATHOLOGICAL WASTES
Waste Char:	P
Waste Charac Desc:	PATHOLOGICAL
Count Manifests:	1

Sum Received Qty:	54.0
Gen District:	402
Gen District Office Name:	OTTAWA DISTRICT OFFICE 402
Gen Region Code:	04
Gen Region Office Name:	EASTERN REGION
NAICS Code:	446110
NAICS Desc:	
Waste Code:	261
Waste Class:	PHARMACEUTICALS
Waste Char:	A
Waste Charac Desc:	ACUTELY HAZARDOUS WASTE CHEM.
Count Manifests:	2
Sum Received Qty:	36.7
Gen District:	403
Gen District Office Name:	CORNWALL AREA OFFICE 403
Gen Region Code:	04
Gen Region Office Name:	EASTERN REGION
NAICS Code:	446110
NAICS Desc:	
Waste Code:	261
Waste Class:	PHARMACEUTICALS
Waste Char:	A
Waste Charac Desc:	ACUTELY HAZARDOUS WASTE CHEM.
Count Manifests:	5
Sum Received Qty:	72.46
Gen District:	403
Gen District Office Name:	CORNWALL AREA OFFICE 403
Gen Region Code:	04
Gen Region Office Name:	EASTERN REGION
NAICS Code:	611690
NAICS Desc:	ALL OTHER SCHOOLS AND INSTRUCTION
Waste Code:	312
Waste Class:	PATHOLOGICAL WASTES
Waste Char:	P
Waste Charac Desc:	PATHOLOGICAL
Count Manifests:	1
Sum Received Qty:	1.5
Gen District:	402
Gen District Office Name:	OTTAWA DISTRICT OFFICE 402
Gen Region Code:	04
Gen Region Office Name:	EASTERN REGION
NAICS Code:	913910
NAICS Desc:	
Waste Code:	312
Waste Class:	PATHOLOGICAL WASTES
Waste Char:	P
Waste Charac Desc:	PATHOLOGICAL
Count Manifests:	4
Sum Received Qty:	911.36
Gen District:	402
Gen District Office Name:	OTTAWA DISTRICT OFFICE 402
Gen Region Code:	04
Gen Region Office Name:	EASTERN REGION
NAICS Code:	623110
NAICS Desc:	
Waste Code:	261
Waste Class:	PHARMACEUTICALS
Waste Char:	A
Waste Charac Desc:	ACUTELY HAZARDOUS WASTE CHEM.
Count Manifests:	1
Sum Received Qty:	17.4

Gen District: 401
Gen District Office Name: KINGSTON DISTRICT OFFICE 401
Gen Region Code: 04
Gen Region Office Name: EASTERN REGION
NAICS Code: 322220
NAICS Desc: PAPER BAG AND COATED AND TREATED PAPER MANUFACTURING
Waste Code: 312
Waste Class: PATHOLOGICAL WASTES
Waste Char: P
Waste Charac Desc: PATHOLOGICAL
Count Manifests: 1
Sum Received Qty: 1.5

Gen District: 401
Gen District Office Name: KINGSTON DISTRICT OFFICE 401
Gen Region Code: 04
Gen Region Office Name: EASTERN REGION
NAICS Code: 621110
NAICS Desc: OFFICES OF PHYSICIANS
Waste Code: 261
Waste Class: PHARMACEUTICALS
Waste Char: A
Waste Charac Desc: ACUTELY HAZARDOUS WASTE CHEM.
Count Manifests: 1
Sum Received Qty: 3.4

Gen District: 402
Gen District Office Name: OTTAWA DISTRICT OFFICE 402
Gen Region Code: 04
Gen Region Office Name: EASTERN REGION
NAICS Code: 541990
NAICS Desc: ALL OTHER PROFESSIONAL, SCIENTIFIC AND TECHNICAL SERVICES
Waste Code: 261
Waste Class: PHARMACEUTICALS
Waste Char: A
Waste Charac Desc: ACUTELY HAZARDOUS WASTE CHEM.
Count Manifests: 10
Sum Received Qty: 211.06

Gen District: 402
Gen District Office Name: OTTAWA DISTRICT OFFICE 402
Gen Region Code: 04
Gen Region Office Name: EASTERN REGION
NAICS Code: 621210
NAICS Desc: OFFICES OF DENTISTS
Waste Code: 312
Waste Class: PATHOLOGICAL WASTES
Waste Char: P
Waste Charac Desc: PATHOLOGICAL
Count Manifests: 8
Sum Received Qty: 107.8

Gen District: 402
Gen District Office Name: OTTAWA DISTRICT OFFICE 402
Gen Region Code: 04
Gen Region Office Name: EASTERN REGION
NAICS Code: 621110
NAICS Desc: OFFICES OF PHYSICIANS
Waste Code: 312
Waste Class: PATHOLOGICAL WASTES
Waste Char: P
Waste Charac Desc: PATHOLOGICAL
Count Manifests: 39
Sum Received Qty: 722.4

Gen District:	401
Gen District Office Name:	KINGSTON DISTRICT OFFICE 401
Gen Region Code:	04
Gen Region Office Name:	EASTERN REGION
NAICS Code:	445110
NAICS Desc:	SUPERMARKETS AND OTHER GROCERY (EXCEPT CONVENIENCE) STORES
Waste Code:	312
Waste Class:	PATHOLOGICAL WASTES
Waste Char:	P
Waste Charac Desc:	PATHOLOGICAL
Count Manifests:	1
Sum Received Qty:	18.3

Gen District:	402
Gen District Office Name:	OTTAWA DISTRICT OFFICE 402
Gen Region Code:	04
Gen Region Office Name:	EASTERN REGION
NAICS Code:	621390
NAICS Desc:	OFFICES OF ALL OTHER HEALTH PRACTITIONERS
Waste Code:	312
Waste Class:	PATHOLOGICAL WASTES
Waste Char:	P
Waste Charac Desc:	PATHOLOGICAL
Count Manifests:	9
Sum Received Qty:	377.8

Gen District:	401
Gen District Office Name:	KINGSTON DISTRICT OFFICE 401
Gen Region Code:	04
Gen Region Office Name:	EASTERN REGION
NAICS Code:	325410
NAICS Desc:	PHARMACEUTICAL AND MEDICINE MANUFACTURING
Waste Code:	312
Waste Class:	PATHOLOGICAL WASTES
Waste Char:	P
Waste Charac Desc:	PATHOLOGICAL
Count Manifests:	1
Sum Received Qty:	22.0

Gen District:	403
Gen District Office Name:	CORNWALL AREA OFFICE 403
Gen Region Code:	04
Gen Region Office Name:	EASTERN REGION
NAICS Code:	621494
NAICS Desc:	
Waste Code:	261
Waste Class:	PHARMACEUTICALS
Waste Char:	A
Waste Charac Desc:	ACUTELY HAZARDOUS WASTE CHEM.
Count Manifests:	4
Sum Received Qty:	105.4

Gen District:	403
Gen District Office Name:	CORNWALL AREA OFFICE 403
Gen Region Code:	04
Gen Region Office Name:	EASTERN REGION
NAICS Code:	621110
NAICS Desc:	OFFICES OF PHYSICIANS
Waste Code:	312
Waste Class:	PATHOLOGICAL WASTES
Waste Char:	P
Waste Charac Desc:	PATHOLOGICAL
Count Manifests:	3
Sum Received Qty:	53.1

Gen District:	402

Gen District Office Name: OTTAWA DISTRICT OFFICE 402
Gen Region Code: 04
Gen Region Office Name: EASTERN REGION
NAICS Code: 062110
NAICS Desc:
Waste Code: 312
Waste Class: PATHOLOGICAL WASTES
Waste Char: P
Waste Charac Desc: PATHOLOGICAL
Count Manifests: 1
Sum Received Qty: 15.02

Gen District: 402
Gen District Office Name: OTTAWA DISTRICT OFFICE 402
Gen Region Code: 04
Gen Region Office Name: EASTERN REGION
NAICS Code: 911230
NAICS Desc:
Waste Code: 312
Waste Class: PATHOLOGICAL WASTES
Waste Char: P
Waste Charac Desc: PATHOLOGICAL
Count Manifests: 1
Sum Received Qty: 263.3

Gen District: 402
Gen District Office Name: OTTAWA DISTRICT OFFICE 402
Gen Region Code: 04
Gen Region Office Name: EASTERN REGION
NAICS Code: 541990
NAICS Desc: ALL OTHER PROFESSIONAL, SCIENTIFIC AND TECHNICAL SERVICES
Waste Code: 312
Waste Class: PATHOLOGICAL WASTES
Waste Char: P
Waste Charac Desc: PATHOLOGICAL
Count Manifests: 12
Sum Received Qty: 2063.68

Gen District: 402
Gen District Office Name: OTTAWA DISTRICT OFFICE 402
Gen Region Code: 04
Gen Region Office Name: EASTERN REGION
NAICS Code: 062110
NAICS Desc:
Waste Code: 261
Waste Class: PHARMACEUTICALS
Waste Char: A
Waste Charac Desc: ACUTELY HAZARDOUS WASTE CHEM.
Count Manifests: 1
Sum Received Qty: 5.1

Gen District: 402
Gen District Office Name: OTTAWA DISTRICT OFFICE 402
Gen Region Code: 04
Gen Region Office Name: EASTERN REGION
NAICS Code: 561110
NAICS Desc: OFFICE ADMINISTRATIVE SERVICES
Waste Code: 261
Waste Class: PHARMACEUTICALS
Waste Char: A
Waste Charac Desc: ACUTELY HAZARDOUS WASTE CHEM.
Count Manifests: 1
Sum Received Qty: 9.28

Gen District: 401
Gen District Office Name: KINGSTON DISTRICT OFFICE 401

Gen Region Code: 04
Gen Region Office Name: EASTERN REGION
NAICS Code: 621990
NAICS Desc: ALL OTHER AMBULATORY HEALTH CARE SERVICES
Waste Code: 312
Waste Class: PATHOLOGICAL WASTES
Waste Char: P
Waste Charac Desc: PATHOLOGICAL
Count Manifests: 8
Sum Received Qty: 3058.1

Gen District: 403
Gen District Office Name: CORNWALL AREA OFFICE 403
Gen Region Code: 04
Gen Region Office Name: EASTERN REGION
NAICS Code: 621150
NAICS Desc:
Waste Code: 261
Waste Class: PHARMACEUTICALS
Waste Char: A
Waste Charac Desc: ACUTELY HAZARDOUS WASTE CHEM.
Count Manifests: 4
Sum Received Qty: 77.36

Gen District: 401
Gen District Office Name: KINGSTON DISTRICT OFFICE 401
Gen Region Code: 04
Gen Region Office Name: EASTERN REGION
NAICS Code: 621510
NAICS Desc: MEDICAL AND DIAGNOSTIC LABORATORIES
Waste Code: 312
Waste Class: PATHOLOGICAL WASTES
Waste Char: P
Waste Charac Desc: PATHOLOGICAL
Count Manifests: 1
Sum Received Qty: 50.7

Gen District: 402
Gen District Office Name: OTTAWA DISTRICT OFFICE 402
Gen Region Code: 04
Gen Region Office Name: EASTERN REGION
NAICS Code: 621510
NAICS Desc: MEDICAL AND DIAGNOSTIC LABORATORIES
Waste Code: 261
Waste Class: PHARMACEUTICALS
Waste Char: B
Waste Charac Desc: HAZARDOUS WASTE CHEMICAL
Count Manifests: 1
Sum Received Qty: 9.8

Gen District: 402
Gen District Office Name: OTTAWA DISTRICT OFFICE 402
Gen Region Code: 04
Gen Region Office Name: EASTERN REGION
NAICS Code: 621990
NAICS Desc: ALL OTHER AMBULATORY HEALTH CARE SERVICES
Waste Code: 312
Waste Class: PATHOLOGICAL WASTES
Waste Char: P
Waste Charac Desc: PATHOLOGICAL
Count Manifests: 15
Sum Received Qty: 846.0

Gen District: 403
Gen District Office Name: CORNWALL AREA OFFICE 403
Gen Region Code: 04

Gen Region Office Name:	EASTERN REGION
NAICS Code:	623110
NAICS Desc:	
Waste Code:	312
Waste Class:	PATHOLOGICAL WASTES
Waste Char:	P
Waste Charac Desc:	PATHOLOGICAL
Count Manifests:	1
Sum Received Qty:	12.8

Gen District:	402
Gen District Office Name:	OTTAWA DISTRICT OFFICE 402
Gen Region Code:	04
Gen Region Office Name:	EASTERN REGION
NAICS Code:	514122
NAICS Desc:	ARCHIVES
Waste Code:	312
Waste Class:	PATHOLOGICAL WASTES
Waste Char:	P
Waste Charac Desc:	PATHOLOGICAL
Count Manifests:	8
Sum Received Qty:	4461.2

Gen District:	402
Gen District Office Name:	OTTAWA DISTRICT OFFICE 402
Gen Region Code:	04
Gen Region Office Name:	EASTERN REGION
NAICS Code:	622111
NAICS Desc:	GENERAL (EXCEPT PAEDIATRIC) HOSPITALS
Waste Code:	261
Waste Class:	PHARMACEUTICALS
Waste Char:	A
Waste Charac Desc:	ACUTELY HAZARDOUS WASTE CHEM.
Count Manifests:	4
Sum Received Qty:	92.6

Gen District:	101
Gen District Office Name:	LONDON DISTRICT OFFICE 101
Gen Region Code:	01
Gen Region Office Name:	SOUTHWESTERN REGION
NAICS Code:	446110
NAICS Desc:	
Waste Code:	261
Waste Class:	PHARMACEUTICALS
Waste Char:	A
Waste Charac Desc:	ACUTELY HAZARDOUS WASTE CHEM.
Count Manifests:	1
Sum Received Qty:	9.5

Gen District:	402
Gen District Office Name:	OTTAWA DISTRICT OFFICE 402
Gen Region Code:	04
Gen Region Office Name:	EASTERN REGION
NAICS Code:	414510
NAICS Desc:	PHARMACEUTICALS AND PHARMACY SUPPLIES WHOLESALER-DISTRIBUTORS
Waste Code:	261
Waste Class:	PHARMACEUTICALS
Waste Char:	A
Waste Charac Desc:	ACUTELY HAZARDOUS WASTE CHEM.
Count Manifests:	2
Sum Received Qty:	148.64

Gen District:	401
Gen District Office Name:	KINGSTON DISTRICT OFFICE 401
Gen Region Code:	04
Gen Region Office Name:	EASTERN REGION

NAICS Code:	541940
NAICS Desc:	VETERINARY SERVICES
Waste Code:	264
Waste Class:	PHOTOPROCESSING WASTES
Waste Char:	T
Waste Charac Desc:	LEACHATE TOXIC
Count Manifests:	1
Sum Received Qty:	23.0
Gen District:	402
Gen District Office Name:	OTTAWA DISTRICT OFFICE 402
Gen Region Code:	04
Gen Region Office Name:	EASTERN REGION
NAICS Code:	541940
NAICS Desc:	VETERINARY SERVICES
Waste Code:	261
Waste Class:	PHARMACEUTICALS
Waste Char:	A
Waste Charac Desc:	ACUTELY HAZARDOUS WASTE CHEM.
Count Manifests:	2
Sum Received Qty:	19.0
Gen District:	402
Gen District Office Name:	OTTAWA DISTRICT OFFICE 402
Gen Region Code:	04
Gen Region Office Name:	EASTERN REGION
NAICS Code:	541940
NAICS Desc:	VETERINARY SERVICES
Waste Code:	312
Waste Class:	PATHOLOGICAL WASTES
Waste Char:	P
Waste Charac Desc:	PATHOLOGICAL
Count Manifests:	3
Sum Received Qty:	50.0
Gen District:	403
Gen District Office Name:	CORNWALL AREA OFFICE 403
Gen Region Code:	04
Gen Region Office Name:	EASTERN REGION
NAICS Code:	541940
NAICS Desc:	VETERINARY SERVICES
Waste Code:	312
Waste Class:	PATHOLOGICAL WASTES
Waste Char:	P
Waste Charac Desc:	PATHOLOGICAL
Count Manifests:	1
Sum Received Qty:	4.1
Gen District:	401
Gen District Office Name:	KINGSTON DISTRICT OFFICE 401
Gen Region Code:	04
Gen Region Office Name:	EASTERN REGION
NAICS Code:	622111
NAICS Desc:	GENERAL (EXCEPT PAEDIATRIC) HOSPITALS
Waste Code:	261
Waste Class:	PHARMACEUTICALS
Waste Char:	B
Waste Charac Desc:	HAZARDOUS WASTE CHEMICAL
Count Manifests:	3
Sum Received Qty:	483.0
Gen District:	402
Gen District Office Name:	OTTAWA DISTRICT OFFICE 402
Gen Region Code:	04
Gen Region Office Name:	EASTERN REGION
NAICS Code:	622111

NAICS Desc:	GENERAL (EXCEPT PAEDIATRIC) HOSPITALS
Waste Code:	261
Waste Class:	PHARMACEUTICALS
Waste Char:	B
Waste Charac Desc:	HAZARDOUS WASTE CHEMICAL
Count Manifests:	47
Sum Received Qty:	2787.84
Gen District:	402
Gen District Office Name:	OTTAWA DISTRICT OFFICE 402
Gen Region Code:	04
Gen Region Office Name:	EASTERN REGION
NAICS Code:	562990
NAICS Desc:	ALL OTHER WASTE MANAGEMENT SERVICES
Waste Code:	312
Waste Class:	PATHOLOGICAL WASTES
Waste Char:	P
Waste Charac Desc:	PATHOLOGICAL
Count Manifests:	1
Sum Received Qty:	110.6
Gen District:	401
Gen District Office Name:	KINGSTON DISTRICT OFFICE 401
Gen Region Code:	04
Gen Region Office Name:	EASTERN REGION
NAICS Code:	621610
NAICS Desc:	
Waste Code:	312
Waste Class:	PATHOLOGICAL WASTES
Waste Char:	P
Waste Charac Desc:	PATHOLOGICAL
Count Manifests:	1
Sum Received Qty:	5.6
Gen District:	402
Gen District Office Name:	OTTAWA DISTRICT OFFICE 402
Gen Region Code:	04
Gen Region Office Name:	EASTERN REGION
NAICS Code:	621610
NAICS Desc:	
Waste Code:	312
Waste Class:	PATHOLOGICAL WASTES
Waste Char:	P
Waste Charac Desc:	PATHOLOGICAL
Count Manifests:	5
Sum Received Qty:	72.0
Gen District:	403
Gen District Office Name:	CORNWALL AREA OFFICE 403
Gen Region Code:	04
Gen Region Office Name:	EASTERN REGION
NAICS Code:	621610
NAICS Desc:	
Waste Code:	261
Waste Class:	PHARMACEUTICALS
Waste Char:	A
Waste Charac Desc:	ACUTELY HAZARDOUS WASTE CHEM.
Count Manifests:	1
Sum Received Qty:	4.5
Gen District:	401
Gen District Office Name:	KINGSTON DISTRICT OFFICE 401
Gen Region Code:	04
Gen Region Office Name:	EASTERN REGION
NAICS Code:	541940
NAICS Desc:	VETERINARY SERVICES

Waste Code:	312
Waste Class:	PATHOLOGICAL WASTES
Waste Char:	P
Waste Charac Desc:	PATHOLOGICAL
Count Manifests:	2
Sum Received Qty:	47.4
Gen District:	403
Gen District Office Name:	CORNWALL AREA OFFICE 403
Gen Region Code:	04
Gen Region Office Name:	EASTERN REGION
NAICS Code:	621990
NAICS Desc:	ALL OTHER AMBULATORY HEALTH CARE SERVICES
Waste Code:	312
Waste Class:	PATHOLOGICAL WASTES
Waste Char:	P
Waste Charac Desc:	PATHOLOGICAL
Count Manifests:	12
Sum Received Qty:	1225.66
Gen District:	403
Gen District Office Name:	CORNWALL AREA OFFICE 403
Gen Region Code:	04
Gen Region Office Name:	EASTERN REGION
NAICS Code:	621911
NAICS Desc:	
Waste Code:	312
Waste Class:	PATHOLOGICAL WASTES
Waste Char:	P
Waste Charac Desc:	PATHOLOGICAL
Count Manifests:	1
Sum Received Qty:	36.2
Gen District:	403
Gen District Office Name:	CORNWALL AREA OFFICE 403
Gen Region Code:	04
Gen Region Office Name:	EASTERN REGION
NAICS Code:	623110
NAICS Desc:	
Waste Code:	261
Waste Class:	PHARMACEUTICALS
Waste Char:	A
Waste Charac Desc:	ACUTELY HAZARDOUS WASTE CHEM.
Count Manifests:	1
Sum Received Qty:	16.0
Gen District:	403
Gen District Office Name:	CORNWALL AREA OFFICE 403
Gen Region Code:	04
Gen Region Office Name:	EASTERN REGION
NAICS Code:	325410
NAICS Desc:	PHARMACEUTICAL AND MEDICINE MANUFACTURING
Waste Code:	312
Waste Class:	PATHOLOGICAL WASTES
Waste Char:	P
Waste Charac Desc:	PATHOLOGICAL
Count Manifests:	1
Sum Received Qty:	4.9
Gen District:	101
Gen District Office Name:	LONDON DISTRICT OFFICE 101
Gen Region Code:	01
Gen Region Office Name:	SOUTHWESTERN REGION
NAICS Code:	446110
NAICS Desc:	
Waste Code:	312

Waste Class:	PATHOLOGICAL WASTES
Waste Char:	P
Waste Charac Desc:	PATHOLOGICAL
Count Manifests:	1
Sum Received Qty:	7.4
Gen District:	402
Gen District Office Name:	OTTAWA DISTRICT OFFICE 402
Gen Region Code:	04
Gen Region Office Name:	EASTERN REGION
NAICS Code:	562110
NAICS Desc:	WASTE COLLECTION
Waste Code:	312
Waste Class:	PATHOLOGICAL WASTES
Waste Char:	P
Waste Charac Desc:	PATHOLOGICAL
Count Manifests:	1
Sum Received Qty:	12.5
Gen District:	301
Gen District Office Name:	TORONTO DISTRICT OFFICE 301
Gen Region Code:	03
Gen Region Office Name:	CENTRAL REGION
NAICS Code:	446110
NAICS Desc:	
Waste Code:	312
Waste Class:	PATHOLOGICAL WASTES
Waste Char:	P
Waste Charac Desc:	PATHOLOGICAL
Count Manifests:	1
Sum Received Qty:	7.5
Gen District:	402
Gen District Office Name:	OTTAWA DISTRICT OFFICE 402
Gen Region Code:	04
Gen Region Office Name:	EASTERN REGION
NAICS Code:	621110
NAICS Desc:	OFFICES OF PHYSICIANS
Waste Code:	261
Waste Class:	PHARMACEUTICALS
Waste Char:	A
Waste Charac Desc:	ACUTELY HAZARDOUS WASTE CHEM.
Count Manifests:	1
Sum Received Qty:	3.5
Gen District:	402
Gen District Office Name:	OTTAWA DISTRICT OFFICE 402
Gen Region Code:	04
Gen Region Office Name:	EASTERN REGION
NAICS Code:	446110
NAICS Desc:	
Waste Code:	312
Waste Class:	PATHOLOGICAL WASTES
Waste Char:	P
Waste Charac Desc:	PATHOLOGICAL
Count Manifests:	3
Sum Received Qty:	59.9
Gen District:	402
Gen District Office Name:	OTTAWA DISTRICT OFFICE 402
Gen Region Code:	04
Gen Region Office Name:	EASTERN REGION
NAICS Code:	621610
NAICS Desc:	
Waste Code:	261
Waste Class:	PHARMACEUTICALS

Waste Char: A
Waste Charac Desc: ACUTELY HAZARDOUS WASTE CHEM.
Count Manifests: 3
Sum Received Qty: 72.68

Gen District: 403
Gen District Office Name: CORNWALL AREA OFFICE 403
Gen Region Code: 04
Gen Region Office Name: EASTERN REGION
NAICS Code: 445110
NAICS Desc: SUPERMARKETS AND OTHER GROCERY (EXCEPT CONVENIENCE) STORES
Waste Code: 312
Waste Class: PATHOLOGICAL WASTES
Waste Char: P
Waste Charac Desc: PATHOLOGICAL
Count Manifests: 1
Sum Received Qty: 7.7

Gen District: 102
Gen District Office Name: SARNIA/WINDSOR AREA OFFICE 102
Gen Region Code: 01
Gen Region Office Name: SOUTHWESTERN REGION
NAICS Code: 621420
NAICS Desc: OUT-PATIENT MENTAL HEALTH AND SUBSTANCE ABUSE CENTRES
Waste Code: 312
Waste Class: PATHOLOGICAL WASTES
Waste Char: P
Waste Charac Desc: PATHOLOGICAL
Count Manifests: 1
Sum Received Qty: 9.5

Gen District: 402
Gen District Office Name: OTTAWA DISTRICT OFFICE 402
Gen Region Code: 04
Gen Region Office Name: EASTERN REGION
NAICS Code: 621499
NAICS Desc: ALL OTHER OUT-PATIENT CARE CENTRES
Waste Code: 312
Waste Class: PATHOLOGICAL WASTES
Waste Char: P
Waste Charac Desc: PATHOLOGICAL
Count Manifests: 2
Sum Received Qty: 23.88

Gen District: 401
Gen District Office Name: KINGSTON DISTRICT OFFICE 401
Gen Region Code: 04
Gen Region Office Name: EASTERN REGION
NAICS Code: 446199
NAICS Desc: ALL OTHER HEALTH AND PERSONAL CARE STORES
Waste Code: 312
Waste Class: PATHOLOGICAL WASTES
Waste Char: P
Waste Charac Desc: PATHOLOGICAL
Count Manifests: 1
Sum Received Qty: 26.8

Gen District: 402
Gen District Office Name: OTTAWA DISTRICT OFFICE 402
Gen Region Code: 04
Gen Region Office Name: EASTERN REGION
NAICS Code: 621510
NAICS Desc: MEDICAL AND DIAGNOSTIC LABORATORIES
Waste Code: 312
Waste Class: PATHOLOGICAL WASTES
Waste Char: P

Waste Charac Desc: PATHOLOGICAL
Count Manifests: 37
Sum Received Qty: 7472.44

Gen District: 402
Gen District Office Name: OTTAWA DISTRICT OFFICE 402
Gen Region Code: 04
Gen Region Office Name: EASTERN REGION
NAICS Code: 621499
NAICS Desc: ALL OTHER OUT-PATIENT CARE CENTRES
Waste Code: 261
Waste Class: PHARMACEUTICALS
Waste Char: A
Waste Charac Desc: ACUTELY HAZARDOUS WASTE CHEM.
Count Manifests: 1
Sum Received Qty: 13.6

Gen District: 403
Gen District Office Name: CORNWALL AREA OFFICE 403
Gen Region Code: 04
Gen Region Office Name: EASTERN REGION
NAICS Code: 621150
NAICS Desc:
Waste Code: 312
Waste Class: PATHOLOGICAL WASTES
Waste Char: P
Waste Charac Desc: PATHOLOGICAL
Count Manifests: 4
Sum Received Qty: 682.1

Gen District: 402
Gen District Office Name: OTTAWA DISTRICT OFFICE 402
Gen Region Code: 04
Gen Region Office Name: EASTERN REGION
NAICS Code: 514122
NAICS Desc: ARCHIVES
Waste Code: 261
Waste Class: PHARMACEUTICALS
Waste Char: A
Waste Charac Desc: ACUTELY HAZARDOUS WASTE CHEM.
Count Manifests: 8
Sum Received Qty: 335.42

Gen District: 402
Gen District Office Name: OTTAWA DISTRICT OFFICE 402
Gen Region Code: 04
Gen Region Office Name: EASTERN REGION
NAICS Code: 452110
NAICS Desc: DEPARTMENT STORES
Waste Code: 312
Waste Class: PATHOLOGICAL WASTES
Waste Char: P
Waste Charac Desc: PATHOLOGICAL
Count Manifests: 1
Sum Received Qty: 3.8

Gen District: 402
Gen District Office Name: OTTAWA DISTRICT OFFICE 402
Gen Region Code: 04
Gen Region Office Name: EASTERN REGION
NAICS Code: 626210
NAICS Desc:
Waste Code: 264
Waste Class: PHOTOPROCESSING WASTES
Waste Char: L
Waste Charac Desc: LIQUID INDUSTRIAL WASTE

Count Manifests: 1
Sum Received Qty: 21.0

Gen District: 401
Gen District Office Name: KINGSTON DISTRICT OFFICE 401
Gen Region Code: 04
Gen Region Office Name: EASTERN REGION
NAICS Code: 611110
NAICS Desc: ELEMENTARY AND SECONDARY SCHOOLS
Waste Code: 312
Waste Class: PATHOLOGICAL WASTES
Waste Char: P
Waste Charac Desc: PATHOLOGICAL
Count Manifests: 4
Sum Received Qty: 3043.3

Gen District: 403
Gen District Office Name: CORNWALL AREA OFFICE 403
Gen Region Code: 04
Gen Region Office Name: EASTERN REGION
NAICS Code: 446110
NAICS Desc:
Waste Code: 312
Waste Class: PATHOLOGICAL WASTES
Waste Char: P
Waste Charac Desc: PATHOLOGICAL
Count Manifests: 4
Sum Received Qty: 72.68

Gen District: 401
Gen District Office Name: KINGSTON DISTRICT OFFICE 401
Gen Region Code: 04
Gen Region Office Name: EASTERN REGION
NAICS Code: 622111
NAICS Desc: GENERAL (EXCEPT PAEDIATRIC) HOSPITALS
Waste Code: 312
Waste Class: PATHOLOGICAL WASTES
Waste Char: P
Waste Charac Desc: PATHOLOGICAL
Count Manifests: 10
Sum Received Qty: 1438.0

Gen District: 401
Gen District Office Name: KINGSTON DISTRICT OFFICE 401
Gen Region Code: 04
Gen Region Office Name: EASTERN REGION
NAICS Code: 541940
NAICS Desc: VETERINARY SERVICES
Waste Code: 261
Waste Class: PHARMACEUTICALS
Waste Char: A
Waste Charac Desc: ACUTELY HAZARDOUS WASTE CHEM.
Count Manifests: 2
Sum Received Qty: 54.8

Gen District: 401
Gen District Office Name: KINGSTON DISTRICT OFFICE 401
Gen Region Code: 04
Gen Region Office Name: EASTERN REGION
NAICS Code: 621110
NAICS Desc: OFFICES OF PHYSICIANS
Waste Code: 312
Waste Class: PATHOLOGICAL WASTES
Waste Char: P
Waste Charac Desc: PATHOLOGICAL
Count Manifests: 3

Sum Received Qty: 54.2

Gen District: 402
Gen District Office Name: OTTAWA DISTRICT OFFICE 402
Gen Region Code: 04
Gen Region Office Name: EASTERN REGION
NAICS Code: 339110
NAICS Desc: MEDICAL EQUIPMENT AND SUPPLIES MANUFACTURING
Waste Code: 312
Waste Class: PATHOLOGICAL WASTES
Waste Char: P
Waste Charac Desc: PATHOLOGICAL
Count Manifests: 2
Sum Received Qty: 348.0

Gen District: 301
Gen District Office Name: TORONTO DISTRICT OFFICE 301
Gen Region Code: 03
Gen Region Office Name: CENTRAL REGION
NAICS Code: 622112
NAICS Desc:
Waste Code: 312
Waste Class: PATHOLOGICAL WASTES
Waste Char: P
Waste Charac Desc: PATHOLOGICAL
Count Manifests: 1
Sum Received Qty: 961.5

Gen District: 402
Gen District Office Name: OTTAWA DISTRICT OFFICE 402
Gen Region Code: 04
Gen Region Office Name: EASTERN REGION
NAICS Code: 551114
NAICS Desc:
Waste Code: 312
Waste Class: PATHOLOGICAL WASTES
Waste Char: P
Waste Charac Desc: PATHOLOGICAL
Count Manifests: 14
Sum Received Qty: 459.9

Gen District: 402
Gen District Office Name: OTTAWA DISTRICT OFFICE 402
Gen Region Code: 04
Gen Region Office Name: EASTERN REGION
NAICS Code: 621494
NAICS Desc:
Waste Code: 261
Waste Class: PHARMACEUTICALS
Waste Char: A
Waste Charac Desc: ACUTELY HAZARDOUS WASTE CHEM.
Count Manifests: 6
Sum Received Qty: 110.6

Gen District: 402
Gen District Office Name: OTTAWA DISTRICT OFFICE 402
Gen Region Code: 04
Gen Region Office Name: EASTERN REGION
NAICS Code: 493190
NAICS Desc: OTHER WAREHOUSING AND STORAGE
Waste Code: 312
Waste Class: PATHOLOGICAL WASTES
Waste Char: P
Waste Charac Desc: PATHOLOGICAL
Count Manifests: 1
Sum Received Qty: 18.0

Gen District: 402
Gen District Office Name: OTTAWA DISTRICT OFFICE 402
Gen Region Code: 04
Gen Region Office Name: EASTERN REGION
NAICS Code: 611310
NAICS Desc: UNIVERSITIES
Waste Code: 312
Waste Class: PATHOLOGICAL WASTES
Waste Char: P
Waste Charac Desc: PATHOLOGICAL
Count Manifests: 4
Sum Received Qty: 447.3

Gen District: 403
Gen District Office Name: CORNWALL AREA OFFICE 403
Gen Region Code: 04
Gen Region Office Name: EASTERN REGION
NAICS Code: 621990
NAICS Desc: ALL OTHER AMBULATORY HEALTH CARE SERVICES
Waste Code: 261
Waste Class: PHARMACEUTICALS
Waste Char: A
Waste Charac Desc: ACUTELY HAZARDOUS WASTE CHEM.
Count Manifests: 2
Sum Received Qty: 58.0

Gen District: 402
Gen District Office Name: OTTAWA DISTRICT OFFICE 402
Gen Region Code: 04
Gen Region Office Name: EASTERN REGION
NAICS Code: 531310
NAICS Desc: REAL ESTATE PROPERTY MANAGERS
Waste Code: 312
Waste Class: PATHOLOGICAL WASTES
Waste Char: P
Waste Charac Desc: PATHOLOGICAL
Count Manifests: 1
Sum Received Qty: 31.0

Gen District: 403
Gen District Office Name: CORNWALL AREA OFFICE 403
Gen Region Code: 04
Gen Region Office Name: EASTERN REGION
NAICS Code: 621494
NAICS Desc:
Waste Code: 312
Waste Class: PATHOLOGICAL WASTES
Waste Char: P
Waste Charac Desc: PATHOLOGICAL
Count Manifests: 5
Sum Received Qty: 1113.62

Gen District: 403
Gen District Office Name: CORNWALL AREA OFFICE 403
Gen Region Code: 04
Gen Region Office Name: EASTERN REGION
NAICS Code: 621210
NAICS Desc: OFFICES OF DENTISTS
Waste Code: 312
Waste Class: PATHOLOGICAL WASTES
Waste Char: P
Waste Charac Desc: PATHOLOGICAL
Count Manifests: 2
Sum Received Qty: 44.3

Gen District:	402
Gen District Office Name:	OTTAWA DISTRICT OFFICE 402
Gen Region Code:	04
Gen Region Office Name:	EASTERN REGION
NAICS Code:	626210
NAICS Desc:	
Waste Code:	312
Waste Class:	PATHOLOGICAL WASTES
Waste Char:	P
Waste Charac Desc:	PATHOLOGICAL
Count Manifests:	1
Sum Received Qty:	31.54

Gen District:	402
Gen District Office Name:	OTTAWA DISTRICT OFFICE 402
Gen Region Code:	04
Gen Region Office Name:	EASTERN REGION
NAICS Code:	325410
NAICS Desc:	PHARMACEUTICAL AND MEDICINE MANUFACTURING
Waste Code:	312
Waste Class:	PATHOLOGICAL WASTES
Waste Char:	P
Waste Charac Desc:	PATHOLOGICAL
Count Manifests:	107
Sum Received Qty:	13353.8

Gen District:	401
Gen District Office Name:	KINGSTON DISTRICT OFFICE 401
Gen Region Code:	04
Gen Region Office Name:	EASTERN REGION
NAICS Code:	621499
NAICS Desc:	ALL OTHER OUT-PATIENT CARE CENTRES
Waste Code:	312
Waste Class:	PATHOLOGICAL WASTES
Waste Char:	P
Waste Charac Desc:	PATHOLOGICAL
Count Manifests:	1
Sum Received Qty:	1.0

Gen District:	401
Gen District Office Name:	KINGSTON DISTRICT OFFICE 401
Gen Region Code:	04
Gen Region Office Name:	EASTERN REGION
NAICS Code:	531320
NAICS Desc:	
Waste Code:	312
Waste Class:	PATHOLOGICAL WASTES
Waste Char:	P
Waste Charac Desc:	PATHOLOGICAL
Count Manifests:	1
Sum Received Qty:	20.4

Gen District:	403
Gen District Office Name:	CORNWALL AREA OFFICE 403
Gen Region Code:	04
Gen Region Office Name:	EASTERN REGION
NAICS Code:	621610
NAICS Desc:	
Waste Code:	312
Waste Class:	PATHOLOGICAL WASTES
Waste Char:	P
Waste Charac Desc:	PATHOLOGICAL
Count Manifests:	1
Sum Received Qty:	5.0

Gen District:	402

Gen District Office Name: OTTAWA DISTRICT OFFICE 402
Gen Region Code: 04
Gen Region Office Name: EASTERN REGION
NAICS Code: 111999
NAICS Desc: ALL OTHER MISCELLANEOUS CROP FARMING
Waste Code: 312
Waste Class: PATHOLOGICAL WASTES
Waste Char: P
Waste Charac Desc: PATHOLOGICAL
Count Manifests: 1
Sum Received Qty: 11.8

Gen District: 402
Gen District Office Name: OTTAWA DISTRICT OFFICE 402
Gen Region Code: 04
Gen Region Office Name: EASTERN REGION
NAICS Code: 493190
NAICS Desc: OTHER WAREHOUSING AND STORAGE
Waste Code: 261
Waste Class: PHARMACEUTICALS
Waste Char: A
Waste Charac Desc: ACUTELY HAZARDOUS WASTE CHEM.
Count Manifests: 1
Sum Received Qty: 62.5

Gen District: 402
Gen District Office Name: OTTAWA DISTRICT OFFICE 402
Gen Region Code: 04
Gen Region Office Name: EASTERN REGION
NAICS Code: 913910
NAICS Desc:
Waste Code: 261
Waste Class: PHARMACEUTICALS
Waste Char: A
Waste Charac Desc: ACUTELY HAZARDOUS WASTE CHEM.
Count Manifests: 2
Sum Received Qty: 18.98

Gen District: 402
Gen District Office Name: OTTAWA DISTRICT OFFICE 402
Gen Region Code: 04
Gen Region Office Name: EASTERN REGION
NAICS Code: 541380
NAICS Desc: TESTING LABORATORIES
Waste Code: 312
Waste Class: PATHOLOGICAL WASTES
Waste Char: P
Waste Charac Desc: PATHOLOGICAL
Count Manifests: 7
Sum Received Qty: 201.07

2018 Receiver Manifest Details

Gen District: 402
Gen District Office Name: OTTAWA DISTRICT OFFICE 402
Gen Region Code: 04
Gen Region Office Name: EASTERN REGION
NAICS Code: 621911
NAICS Desc:
Waste Code: 312
Waste Class: PATHOLOGICAL WASTES
Waste Char: P
Waste Charac Desc: PATHOLOGICAL
Count Manifests: 6
Sum Received Qty: 27.34

Gen District:	402
Gen District Office Name:	OTTAWA DISTRICT OFFICE 402
Gen Region Code:	04
Gen Region Office Name:	EASTERN REGION
NAICS Code:	622111
NAICS Desc:	GENERAL (EXCEPT PAEDIATRIC) HOSPITALS
Waste Code:	261
Waste Class:	PHARMACEUTICALS
Waste Char:	B
Waste Charac Desc:	HAZARDOUS WASTE CHEMICAL
Count Manifests:	2
Sum Received Qty:	184.5

Gen District:	402
Gen District Office Name:	OTTAWA DISTRICT OFFICE 402
Gen Region Code:	04
Gen Region Office Name:	EASTERN REGION
NAICS Code:	621911
NAICS Desc:	
Waste Code:	261
Waste Class:	PHARMACEUTICALS
Waste Char:	A
Waste Charac Desc:	ACUTELY HAZARDOUS WASTE CHEM.
Count Manifests:	3
Sum Received Qty:	15.88

Gen District:	402
Gen District Office Name:	OTTAWA DISTRICT OFFICE 402
Gen Region Code:	04
Gen Region Office Name:	EASTERN REGION
NAICS Code:	325410
NAICS Desc:	PHARMACEUTICAL AND MEDICINE MANUFACTURING
Waste Code:	312
Waste Class:	PATHOLOGICAL WASTES
Waste Char:	P
Waste Charac Desc:	PATHOLOGICAL
Count Manifests:	43
Sum Received Qty:	4886.48

Gen District:	402
Gen District Office Name:	OTTAWA DISTRICT OFFICE 402
Gen Region Code:	04
Gen Region Office Name:	EASTERN REGION
NAICS Code:	622111
NAICS Desc:	GENERAL (EXCEPT PAEDIATRIC) HOSPITALS
Waste Code:	312
Waste Class:	PATHOLOGICAL WASTES
Waste Char:	P
Waste Charac Desc:	PATHOLOGICAL
Count Manifests:	1
Sum Received Qty:	443.5

52 | ***36 of 36*** | ***NNW/129.1*** | ***65.9 / -1.07*** | ***STERICYCLE, ULC***
1280 HUMBER PLACE UNITS 7-8
OTTAWA ON K1B 3W3 | ***REC***

ID:	210	***Phone No:***	
Company ID:		***Province In:***	ONTARIO
Receiver No:	6146-AF4HNW	***Province Out:***	
County Out:		***Co Admin:***	
Mail Addr:		***Choice of Contact:***	CO_ADMIN
Site PO Box:			
Rec Div:			
Rec Op Div:			

Rec Op Name: STERICYCLE, ULC
Site Bldg:
Facility Type: TRANSFER STATION (ONT)
Approval Yrs: 2016; 2017; 2018; 2019

2016 Receiver Manifest Details

Gen District: 401
Gen District Office Name: KINGSTON DISTRICT OFFICE 401
Gen Region Code: 04
Gen Region Office Name: EASTERN REGION
NAICS Code: 448199
NAICS Desc: ALL OTHER CLOTHING STORES
Waste Code: 331
Waste Class: WASTE COMPRESSED GASES
Waste Char: I
Waste Charac Desc: IGNITABLE
Count Manifests: 3
Sum Received Qty: 69

Gen District: 401
Gen District Office Name: KINGSTON DISTRICT OFFICE 401
Gen Region Code: 04
Gen Region Office Name: EASTERN REGION
NAICS Code: 448199
NAICS Desc: ALL OTHER CLOTHING STORES
Waste Code: 331
Waste Class: WASTE COMPRESSED GASES
Waste Char: L
Waste Charac Desc: LIQUID INDUSTRIAL WASTE
Count Manifests: 2
Sum Received Qty: 21

Gen District: 402
Gen District Office Name: OTTAWA DISTRICT OFFICE 402
Gen Region Code: 04
Gen Region Office Name: EASTERN REGION
NAICS Code: 448199
NAICS Desc: ALL OTHER CLOTHING STORES
Waste Code: 331
Waste Class: WASTE COMPRESSED GASES
Waste Char: L
Waste Charac Desc: LIQUID INDUSTRIAL WASTE
Count Manifests: 7
Sum Received Qty: 28

Gen District: 401
Gen District Office Name: KINGSTON DISTRICT OFFICE 401
Gen Region Code: 04
Gen Region Office Name: EASTERN REGION
NAICS Code: 621510
NAICS Desc: MEDICAL AND DIAGNOSTIC LABORATORIES
Waste Code: 212
Waste Class: ALIPHATIC SOLVENTS
Waste Char: B
Waste Charac Desc: HAZARDOUS WASTE CHEMICAL
Count Manifests: 3
Sum Received Qty: 315

Gen District: 402
Gen District Office Name: OTTAWA DISTRICT OFFICE 402
Gen Region Code: 04
Gen Region Office Name: EASTERN REGION
NAICS Code: 445110
NAICS Desc: SUPERMARKETS AND OTHER GROCERY (EXCEPT CONVENIENCE) STORES

Waste Code: 252
Waste Class: WASTE OILS & LUBRICANTS
Waste Char: L
Waste Charac Desc: LIQUID INDUSTRIAL WASTE
Count Manifests: 1
Sum Received Qty: 2

Gen District: 402
Gen District Office Name: OTTAWA DISTRICT OFFICE 402
Gen Region Code: 04
Gen Region Office Name: EASTERN REGION
NAICS Code: 448199
NAICS Desc: ALL OTHER CLOTHING STORES
Waste Code: 252
Waste Class: WASTE OILS & LUBRICANTS
Waste Char: L
Waste Charac Desc: LIQUID INDUSTRIAL WASTE
Count Manifests: 2
Sum Received Qty: 5

Gen District: 502
Gen District Office Name: TIMMINS DISTRICT OFFICE 502
Gen Region Code: 06
Gen Region Office Name: NORTHERN REGION
NAICS Code: 448199
NAICS Desc: ALL OTHER CLOTHING STORES
Waste Code: 122
Waste Class: ALKALINE WASTES - OTHER METALS
Waste Char: C
Waste Charac Desc: CORROSIVE
Count Manifests: 1
Sum Received Qty: 6

Gen District: 503
Gen District Office Name: SAULT STE. MARIE AREA OFFICE 503
Gen Region Code: 06
Gen Region Office Name: NORTHERN REGION
NAICS Code: 448199
NAICS Desc: ALL OTHER CLOTHING STORES
Waste Code: 146
Waste Class: OTHER SPECIFIED INORGANICS
Waste Char: T
Waste Charac Desc: LEACHATE TOXIC
Count Manifests: 1
Sum Received Qty: 39

Gen District: 402
Gen District Office Name: OTTAWA DISTRICT OFFICE 402
Gen Region Code: 04
Gen Region Office Name: EASTERN REGION
NAICS Code: 445110
NAICS Desc: SUPERMARKETS AND OTHER GROCERY (EXCEPT CONVENIENCE) STORES
Waste Code: 212
Waste Class: ALIPHATIC SOLVENTS
Waste Char: I
Waste Charac Desc: IGNITABLE
Count Manifests: 7
Sum Received Qty: 64

Gen District: 501
Gen District Office Name: SUDBURY DISTRICT OFFICE 501
Gen Region Code: 06
Gen Region Office Name: NORTHERN REGION
NAICS Code: 445110
NAICS Desc: SUPERMARKETS AND OTHER GROCERY (EXCEPT CONVENIENCE) STORES
Waste Code: 148

Waste Class: INORGANIC LABORATORY CHEMICALS
Waste Char: A
Waste Charac Desc: ACUTELY HAZARDOUS WASTE CHEM.
Count Manifests: 1
Sum Received Qty: 7

Gen District: 401
Gen District Office Name: KINGSTON DISTRICT OFFICE 401
Gen Region Code: 04
Gen Region Office Name: EASTERN REGION
NAICS Code: 448199
NAICS Desc: ALL OTHER CLOTHING STORES
Waste Code: 148
Waste Class: INORGANIC LABORATORY CHEMICALS
Waste Char: A
Waste Charac Desc: ACUTELY HAZARDOUS WASTE CHEM.
Count Manifests: 3
Sum Received Qty: 16

Gen District: 501
Gen District Office Name: SUDBURY DISTRICT OFFICE 501
Gen Region Code: 06
Gen Region Office Name: NORTHERN REGION
NAICS Code: 444110
NAICS Desc: HOME CENTRES
Waste Code: 252
Waste Class: WASTE OILS & LUBRICANTS
Waste Char: L
Waste Charac Desc: LIQUID INDUSTRIAL WASTE
Count Manifests: 1
Sum Received Qty: 2

Gen District: 401
Gen District Office Name: KINGSTON DISTRICT OFFICE 401
Gen Region Code: 04
Gen Region Office Name: EASTERN REGION
NAICS Code: 448199
NAICS Desc: ALL OTHER CLOTHING STORES
Waste Code: 252
Waste Class: WASTE OILS & LUBRICANTS
Waste Char: L
Waste Charac Desc: LIQUID INDUSTRIAL WASTE
Count Manifests: 1
Sum Received Qty: 2

Gen District: 402
Gen District Office Name: OTTAWA DISTRICT OFFICE 402
Gen Region Code: 04
Gen Region Office Name: EASTERN REGION
NAICS Code: 452999
NAICS Desc: ALL OTHER MISCELLANEOUS GENERAL MERCHANDISE STORES
Waste Code: 262
Waste Class: DETERGENTS/SOAPS
Waste Char: L
Waste Charac Desc: LIQUID INDUSTRIAL WASTE
Count Manifests: 2
Sum Received Qty: 238

Gen District: 403
Gen District Office Name: CORNWALL AREA OFFICE 403
Gen Region Code: 04
Gen Region Office Name: EASTERN REGION
NAICS Code: 448140
NAICS Desc: FAMILY CLOTHING STORES
Waste Code: 261
Waste Class: PHARMACEUTICALS

Waste Char: L
Waste Charac Desc: LIQUID INDUSTRIAL WASTE
Count Manifests: 1
Sum Received Qty: 3

Gen District: 502
Gen District Office Name: TIMMINS DISTRICT OFFICE 502
Gen Region Code: 06
Gen Region Office Name: NORTHERN REGION
NAICS Code: 448199
NAICS Desc: ALL OTHER CLOTHING STORES
Waste Code: 261
Waste Class: PHARMACEUTICALS
Waste Char: A
Waste Charac Desc: ACUTELY HAZARDOUS WASTE CHEM.
Count Manifests: 1
Sum Received Qty: 1

Gen District: 402
Gen District Office Name: OTTAWA DISTRICT OFFICE 402
Gen Region Code: 04
Gen Region Office Name: EASTERN REGION
NAICS Code: 452999
NAICS Desc: ALL OTHER MISCELLANEOUS GENERAL MERCHANDISE STORES
Waste Code: 261
Waste Class: PHARMACEUTICALS
Waste Char: L
Waste Charac Desc: LIQUID INDUSTRIAL WASTE
Count Manifests: 1
Sum Received Qty: 2

Gen District: 402
Gen District Office Name: OTTAWA DISTRICT OFFICE 402
Gen Region Code: 04
Gen Region Office Name: EASTERN REGION
NAICS Code: 448199
NAICS Desc: ALL OTHER CLOTHING STORES
Waste Code: 263
Waste Class: ORGANIC LABORATORY CHEMICALS
Waste Char: A
Waste Charac Desc: ACUTELY HAZARDOUS WASTE CHEM.
Count Manifests: 4
Sum Received Qty: 253

Gen District: 502
Gen District Office Name: TIMMINS DISTRICT OFFICE 502
Gen Region Code: 06
Gen Region Office Name: NORTHERN REGION
NAICS Code: 448199
NAICS Desc: ALL OTHER CLOTHING STORES
Waste Code: 263
Waste Class: ORGANIC LABORATORY CHEMICALS
Waste Char: L
Waste Charac Desc: LIQUID INDUSTRIAL WASTE
Count Manifests: 1
Sum Received Qty: 169

Gen District: 403
Gen District Office Name: CORNWALL AREA OFFICE 403
Gen Region Code: 04
Gen Region Office Name: EASTERN REGION
NAICS Code: 448140
NAICS Desc: FAMILY CLOTHING STORES
Waste Code: 269
Waste Class: NON-HALOGENATED PESTICIDES
Waste Char: T

Waste Charac Desc: LEACHATE TOXIC
Count Manifests: 1
Sum Received Qty: 7

Gen District: 403
Gen District Office Name: CORNWALL AREA OFFICE 403
Gen Region Code: 04
Gen Region Office Name: EASTERN REGION
NAICS Code: 445110
NAICS Desc: SUPERMARKETS AND OTHER GROCERY (EXCEPT CONVENIENCE) STORES
Waste Code: 263
Waste Class: ORGANIC LABORATORY CHEMICALS
Waste Char: L
Waste Charac Desc: LIQUID INDUSTRIAL WASTE
Count Manifests: 1
Sum Received Qty: 8

Gen District: 403
Gen District Office Name: CORNWALL AREA OFFICE 403
Gen Region Code: 04
Gen Region Office Name: EASTERN REGION
NAICS Code: 448140
NAICS Desc: FAMILY CLOTHING STORES
Waste Code: 263
Waste Class: ORGANIC LABORATORY CHEMICALS
Waste Char: A
Waste Charac Desc: ACUTELY HAZARDOUS WASTE CHEM.
Count Manifests: 1
Sum Received Qty: 66

Gen District: 503
Gen District Office Name: SAULT STE. MARIE AREA OFFICE 503
Gen Region Code: 06
Gen Region Office Name: NORTHERN REGION
NAICS Code: 448199
NAICS Desc: ALL OTHER CLOTHING STORES
Waste Code: 263
Waste Class: ORGANIC LABORATORY CHEMICALS
Waste Char: L
Waste Charac Desc: LIQUID INDUSTRIAL WASTE
Count Manifests: 1
Sum Received Qty: 339

Gen District: 402
Gen District Office Name: OTTAWA DISTRICT OFFICE 402
Gen Region Code: 04
Gen Region Office Name: EASTERN REGION
NAICS Code: 448199
NAICS Desc: ALL OTHER CLOTHING STORES
Waste Code: 145
Waste Class: PAINT/PIGMENT/COATING RESIDUES
Waste Char: L
Waste Charac Desc: LIQUID INDUSTRIAL WASTE
Count Manifests: 2
Sum Received Qty: 62

Gen District: 501
Gen District Office Name: SUDBURY DISTRICT OFFICE 501
Gen Region Code: 06
Gen Region Office Name: NORTHERN REGION
NAICS Code: 621510
NAICS Desc: MEDICAL AND DIAGNOSTIC LABORATORIES
Waste Code: 263
Waste Class: ORGANIC LABORATORY CHEMICALS
Waste Char: B
Waste Charac Desc: HAZARDOUS WASTE CHEMICAL

Count Manifests:	2
Sum Received Qty:	79
Gen District:	501
Gen District Office Name:	SUDBURY DISTRICT OFFICE 501
Gen Region Code:	06
Gen Region Office Name:	NORTHERN REGION
NAICS Code:	444110
NAICS Desc:	HOME CENTRES
Waste Code:	331
Waste Class:	WASTE COMPRESSED GASES
Waste Char:	I
Waste Charac Desc:	IGNITABLE
Count Manifests:	2
Sum Received Qty:	26
Gen District:	503
Gen District Office Name:	SAULT STE. MARIE AREA OFFICE 503
Gen Region Code:	06
Gen Region Office Name:	NORTHERN REGION
NAICS Code:	448199
NAICS Desc:	ALL OTHER CLOTHING STORES
Waste Code:	331
Waste Class:	WASTE COMPRESSED GASES
Waste Char:	I
Waste Charac Desc:	IGNITABLE
Count Manifests:	4
Sum Received Qty:	84
Gen District:	402
Gen District Office Name:	OTTAWA DISTRICT OFFICE 402
Gen Region Code:	04
Gen Region Office Name:	EASTERN REGION
NAICS Code:	451130
NAICS Desc:	SEWING, NEEDLEWORK AND PIECE GOODS STORES
Waste Code:	331
Waste Class:	WASTE COMPRESSED GASES
Waste Char:	I
Waste Charac Desc:	IGNITABLE
Count Manifests:	2
Sum Received Qty:	28
Gen District:	502
Gen District Office Name:	TIMMINS DISTRICT OFFICE 502
Gen Region Code:	06
Gen Region Office Name:	NORTHERN REGION
NAICS Code:	448199
NAICS Desc:	ALL OTHER CLOTHING STORES
Waste Code:	269
Waste Class:	NON-HALOGENATED PESTICIDES
Waste Char:	T
Waste Charac Desc:	LEACHATE TOXIC
Count Manifests:	1
Sum Received Qty:	1
Gen District:	401
Gen District Office Name:	KINGSTON DISTRICT OFFICE 401
Gen Region Code:	04
Gen Region Office Name:	EASTERN REGION
NAICS Code:	445110
NAICS Desc:	SUPERMARKETS AND OTHER GROCERY (EXCEPT CONVENIENCE) STORES
Waste Code:	146
Waste Class:	OTHER SPECIFIED INORGANICS
Waste Char:	T
Waste Charac Desc:	LEACHATE TOXIC
Count Manifests:	1

Sum Received Qty:	4
Gen District:	403
Gen District Office Name:	CORNWALL AREA OFFICE 403
Gen Region Code:	04
Gen Region Office Name:	EASTERN REGION
NAICS Code:	448140
NAICS Desc:	FAMILY CLOTHING STORES
Waste Code:	146
Waste Class:	OTHER SPECIFIED INORGANICS
Waste Char:	T
Waste Charac Desc:	LEACHATE TOXIC
Count Manifests:	1
Sum Received Qty:	18
Gen District:	401
Gen District Office Name:	KINGSTON DISTRICT OFFICE 401
Gen Region Code:	04
Gen Region Office Name:	EASTERN REGION
NAICS Code:	448199
NAICS Desc:	ALL OTHER CLOTHING STORES
Waste Code:	146
Waste Class:	OTHER SPECIFIED INORGANICS
Waste Char:	T
Waste Charac Desc:	LEACHATE TOXIC
Count Manifests:	1
Sum Received Qty:	4
Gen District:	502
Gen District Office Name:	TIMMINS DISTRICT OFFICE 502
Gen Region Code:	06
Gen Region Office Name:	NORTHERN REGION
NAICS Code:	448199
NAICS Desc:	ALL OTHER CLOTHING STORES
Waste Code:	146
Waste Class:	OTHER SPECIFIED INORGANICS
Waste Char:	T
Waste Charac Desc:	LEACHATE TOXIC
Count Manifests:	1
Sum Received Qty:	8
Gen District:	401
Gen District Office Name:	KINGSTON DISTRICT OFFICE 401
Gen Region Code:	04
Gen Region Office Name:	EASTERN REGION
NAICS Code:	445110
NAICS Desc:	SUPERMARKETS AND OTHER GROCERY (EXCEPT CONVENIENCE) STORES
Waste Code:	148
Waste Class:	INORGANIC LABORATORY CHEMICALS
Waste Char:	A
Waste Charac Desc:	ACUTELY HAZARDOUS WASTE CHEM.
Count Manifests:	5
Sum Received Qty:	44
Gen District:	403
Gen District Office Name:	CORNWALL AREA OFFICE 403
Gen Region Code:	04
Gen Region Office Name:	EASTERN REGION
NAICS Code:	445110
NAICS Desc:	SUPERMARKETS AND OTHER GROCERY (EXCEPT CONVENIENCE) STORES
Waste Code:	148
Waste Class:	INORGANIC LABORATORY CHEMICALS
Waste Char:	A
Waste Charac Desc:	ACUTELY HAZARDOUS WASTE CHEM.
Count Manifests:	1
Sum Received Qty:	2

Gen District: 503
Gen District Office Name: SAULT STE. MARIE AREA OFFICE 503
Gen Region Code: 06
Gen Region Office Name: NORTHERN REGION
NAICS Code: 448199
NAICS Desc: ALL OTHER CLOTHING STORES
Waste Code: 148
Waste Class: INORGANIC LABORATORY CHEMICALS
Waste Char: A
Waste Charac Desc: ACUTELY HAZARDOUS WASTE CHEM.
Count Manifests: 2
Sum Received Qty: 19

Gen District: 402
Gen District Office Name: OTTAWA DISTRICT OFFICE 402
Gen Region Code: 04
Gen Region Office Name: EASTERN REGION
NAICS Code: 453310
NAICS Desc: USED MERCHANDISE STORES
Waste Code: 148
Waste Class: INORGANIC LABORATORY CHEMICALS
Waste Char: A
Waste Charac Desc: ACUTELY HAZARDOUS WASTE CHEM.
Count Manifests: 2
Sum Received Qty: 4

Gen District: 402
Gen District Office Name: OTTAWA DISTRICT OFFICE 402
Gen Region Code: 04
Gen Region Office Name: EASTERN REGION
NAICS Code: 453310
NAICS Desc: USED MERCHANDISE STORES
Waste Code: 262
Waste Class: DETERGENTS/SOAPS
Waste Char: L
Waste Charac Desc: LIQUID INDUSTRIAL WASTE
Count Manifests: 1
Sum Received Qty: 130

Gen District: 402
Gen District Office Name: OTTAWA DISTRICT OFFICE 402
Gen Region Code: 04
Gen Region Office Name: EASTERN REGION
NAICS Code: 445110
NAICS Desc: SUPERMARKETS AND OTHER GROCERY (EXCEPT CONVENIENCE) STORES
Waste Code: 261
Waste Class: PHARMACEUTICALS
Waste Char: L
Waste Charac Desc: LIQUID INDUSTRIAL WASTE
Count Manifests: 3
Sum Received Qty: 9

Gen District: 402
Gen District Office Name: OTTAWA DISTRICT OFFICE 402
Gen Region Code: 04
Gen Region Office Name: EASTERN REGION
NAICS Code: 448199
NAICS Desc: ALL OTHER CLOTHING STORES
Waste Code: 312
Waste Class: PATHOLOGICAL WASTES
Waste Char: P
Waste Charac Desc: PATHOLOGICAL
Count Manifests: 1
Sum Received Qty: 4

Gen District:	402
Gen District Office Name:	OTTAWA DISTRICT OFFICE 402
Gen Region Code:	04
Gen Region Office Name:	EASTERN REGION
NAICS Code:	451130
NAICS Desc:	SEWING, NEEDLEWORK AND PIECE GOODS STORES
Waste Code:	331
Waste Class:	WASTE COMPRESSED GASES
Waste Char:	L
Waste Charac Desc:	LIQUID INDUSTRIAL WASTE
Count Manifests:	1
Sum Received Qty:	3

Gen District:	401
Gen District Office Name:	KINGSTON DISTRICT OFFICE 401
Gen Region Code:	04
Gen Region Office Name:	EASTERN REGION
NAICS Code:	448199
NAICS Desc:	ALL OTHER CLOTHING STORES
Waste Code:	269
Waste Class:	NON-HALOGENATED PESTICIDES
Waste Char:	T
Waste Charac Desc:	LEACHATE TOXIC
Count Manifests:	1
Sum Received Qty:	3

Gen District:	502
Gen District Office Name:	TIMMINS DISTRICT OFFICE 502
Gen Region Code:	06
Gen Region Office Name:	NORTHERN REGION
NAICS Code:	448199
NAICS Desc:	ALL OTHER CLOTHING STORES
Waste Code:	112
Waste Class:	ACID WASTE - HEAVY METALS
Waste Char:	C
Waste Charac Desc:	CORROSIVE
Count Manifests:	1
Sum Received Qty:	3

Gen District:	503
Gen District Office Name:	SAULT STE. MARIE AREA OFFICE 503
Gen Region Code:	06
Gen Region Office Name:	NORTHERN REGION
NAICS Code:	448199
NAICS Desc:	ALL OTHER CLOTHING STORES
Waste Code:	112
Waste Class:	ACID WASTE - HEAVY METALS
Waste Char:	C
Waste Charac Desc:	CORROSIVE
Count Manifests:	1
Sum Received Qty:	3

Gen District:	403
Gen District Office Name:	CORNWALL AREA OFFICE 403
Gen Region Code:	04
Gen Region Office Name:	EASTERN REGION
NAICS Code:	448140
NAICS Desc:	FAMILY CLOTHING STORES
Waste Code:	145
Waste Class:	PAINT/PIGMENT/COATING RESIDUES
Waste Char:	L
Waste Charac Desc:	LIQUID INDUSTRIAL WASTE
Count Manifests:	1
Sum Received Qty:	17

Gen District:	402

Gen District Office Name: OTTAWA DISTRICT OFFICE 402
Gen Region Code: 04
Gen Region Office Name: EASTERN REGION
NAICS Code: 452999
NAICS Desc: ALL OTHER MISCELLANEOUS GENERAL MERCHANDISE STORES
Waste Code: 252
Waste Class: WASTE OILS & LUBRICANTS
Waste Char: L
Waste Charac Desc: LIQUID INDUSTRIAL WASTE
Count Manifests: 1
Sum Received Qty: 4

Gen District: 502
Gen District Office Name: TIMMINS DISTRICT OFFICE 502
Gen Region Code: 06
Gen Region Office Name: NORTHERN REGION
NAICS Code: 448199
NAICS Desc: ALL OTHER CLOTHING STORES
Waste Code: 331
Waste Class: WASTE COMPRESSED GASES
Waste Char: I
Waste Charac Desc: IGNITABLE
Count Manifests: 4
Sum Received Qty: 38

Gen District: 402
Gen District Office Name: OTTAWA DISTRICT OFFICE 402
Gen Region Code: 04
Gen Region Office Name: EASTERN REGION
NAICS Code: 445110
NAICS Desc: SUPERMARKETS AND OTHER GROCERY (EXCEPT CONVENIENCE) STORES
Waste Code: 263
Waste Class: ORGANIC LABORATORY CHEMICALS
Waste Char: L
Waste Charac Desc: LIQUID INDUSTRIAL WASTE
Count Manifests: 9
Sum Received Qty: 352

Gen District: 403
Gen District Office Name: CORNWALL AREA OFFICE 403
Gen Region Code: 04
Gen Region Office Name: EASTERN REGION
NAICS Code: 445110
NAICS Desc: SUPERMARKETS AND OTHER GROCERY (EXCEPT CONVENIENCE) STORES
Waste Code: 263
Waste Class: ORGANIC LABORATORY CHEMICALS
Waste Char: A
Waste Charac Desc: ACUTELY HAZARDOUS WASTE CHEM.
Count Manifests: 1
Sum Received Qty: 2

Gen District: 402
Gen District Office Name: OTTAWA DISTRICT OFFICE 402
Gen Region Code: 04
Gen Region Office Name: EASTERN REGION
NAICS Code: 445110
NAICS Desc: SUPERMARKETS AND OTHER GROCERY (EXCEPT CONVENIENCE) STORES
Waste Code: 146
Waste Class: OTHER SPECIFIED INORGANICS
Waste Char: T
Waste Charac Desc: LEACHATE TOXIC
Count Manifests: 8
Sum Received Qty: 17

Gen District: 502
Gen District Office Name: TIMMINS DISTRICT OFFICE 502

Gen Region Code:	06
Gen Region Office Name:	NORTHERN REGION
NAICS Code:	448199
NAICS Desc:	ALL OTHER CLOTHING STORES
Waste Code:	252
Waste Class:	WASTE OILS & LUBRICANTS
Waste Char:	L
Waste Charac Desc:	LIQUID INDUSTRIAL WASTE
Count Manifests:	1
Sum Received Qty:	2

Gen District:	402
Gen District Office Name:	OTTAWA DISTRICT OFFICE 402
Gen Region Code:	04
Gen Region Office Name:	EASTERN REGION
NAICS Code:	453310
NAICS Desc:	USED MERCHANDISE STORES
Waste Code:	252
Waste Class:	WASTE OILS & LUBRICANTS
Waste Char:	L
Waste Charac Desc:	LIQUID INDUSTRIAL WASTE
Count Manifests:	1
Sum Received Qty:	2

Gen District:	501
Gen District Office Name:	SUDBURY DISTRICT OFFICE 501
Gen Region Code:	06
Gen Region Office Name:	NORTHERN REGION
NAICS Code:	444110
NAICS Desc:	HOME CENTRES
Waste Code:	242
Waste Class:	HALOGENATED PESTICIDES
Waste Char:	T
Waste Charac Desc:	LEACHATE TOXIC
Count Manifests:	1
Sum Received Qty:	13

Gen District:	501
Gen District Office Name:	SUDBURY DISTRICT OFFICE 501
Gen Region Code:	06
Gen Region Office Name:	NORTHERN REGION
NAICS Code:	621510
NAICS Desc:	MEDICAL AND DIAGNOSTIC LABORATORIES
Waste Code:	263
Waste Class:	ORGANIC LABORATORY CHEMICALS
Waste Char:	L
Waste Charac Desc:	LIQUID INDUSTRIAL WASTE
Count Manifests:	1
Sum Received Qty:	2

Gen District:	402
Gen District Office Name:	OTTAWA DISTRICT OFFICE 402
Gen Region Code:	04
Gen Region Office Name:	EASTERN REGION
NAICS Code:	452999
NAICS Desc:	ALL OTHER MISCELLANEOUS GENERAL MERCHANDISE STORES
Waste Code:	269
Waste Class:	NON-HALOGENATED PESTICIDES
Waste Char:	T
Waste Charac Desc:	LEACHATE TOXIC
Count Manifests:	1
Sum Received Qty:	2

Gen District:	501
Gen District Office Name:	SUDBURY DISTRICT OFFICE 501
Gen Region Code:	06

Gen Region Office Name:	NORTHERN REGION
NAICS Code:	444110
NAICS Desc:	HOME CENTRES
Waste Code:	331
Waste Class:	WASTE COMPRESSED GASES
Waste Char:	L
Waste Charac Desc:	LIQUID INDUSTRIAL WASTE
Count Manifests:	1
Sum Received Qty:	24

Gen District:	402
Gen District Office Name:	OTTAWA DISTRICT OFFICE 402
Gen Region Code:	04
Gen Region Office Name:	EASTERN REGION
NAICS Code:	445110
NAICS Desc:	SUPERMARKETS AND OTHER GROCERY (EXCEPT CONVENIENCE) STORES
Waste Code:	331
Waste Class:	WASTE COMPRESSED GASES
Waste Char:	I
Waste Charac Desc:	IGNITABLE
Count Manifests:	13
Sum Received Qty:	68

Gen District:	502
Gen District Office Name:	TIMMINS DISTRICT OFFICE 502
Gen Region Code:	06
Gen Region Office Name:	NORTHERN REGION
NAICS Code:	448199
NAICS Desc:	ALL OTHER CLOTHING STORES
Waste Code:	148
Waste Class:	INORGANIC LABORATORY CHEMICALS
Waste Char:	A
Waste Charac Desc:	ACUTELY HAZARDOUS WASTE CHEM.
Count Manifests:	1
Sum Received Qty:	8

Gen District:	503
Gen District Office Name:	SAULT STE. MARIE AREA OFFICE 503
Gen Region Code:	06
Gen Region Office Name:	NORTHERN REGION
NAICS Code:	448199
NAICS Desc:	ALL OTHER CLOTHING STORES
Waste Code:	331
Waste Class:	WASTE COMPRESSED GASES
Waste Char:	L
Waste Charac Desc:	LIQUID INDUSTRIAL WASTE
Count Manifests:	1
Sum Received Qty:	4

Gen District:	401
Gen District Office Name:	KINGSTON DISTRICT OFFICE 401
Gen Region Code:	04
Gen Region Office Name:	EASTERN REGION
NAICS Code:	448199
NAICS Desc:	ALL OTHER CLOTHING STORES
Waste Code:	263
Waste Class:	ORGANIC LABORATORY CHEMICALS
Waste Char:	A
Waste Charac Desc:	ACUTELY HAZARDOUS WASTE CHEM.
Count Manifests:	1
Sum Received Qty:	54

Gen District:	403
Gen District Office Name:	CORNWALL AREA OFFICE 403
Gen Region Code:	04
Gen Region Office Name:	EASTERN REGION

NAICS Code: 448140
NAICS Desc: FAMILY CLOTHING STORES
Waste Code: 261
Waste Class: PHARMACEUTICALS
Waste Char: A
Waste Charac Desc: ACUTELY HAZARDOUS WASTE CHEM.
Count Manifests: 1
Sum Received Qty: 1

Gen District: 401
Gen District Office Name: KINGSTON DISTRICT OFFICE 401
Gen Region Code: 04
Gen Region Office Name: EASTERN REGION
NAICS Code: 445110
NAICS Desc: SUPERMARKETS AND OTHER GROCERY (EXCEPT CONVENIENCE) STORES
Waste Code: 212
Waste Class: ALIPHATIC SOLVENTS
Waste Char: L
Waste Charac Desc: LIQUID INDUSTRIAL WASTE
Count Manifests: 1
Sum Received Qty: 8

Gen District: 403
Gen District Office Name: CORNWALL AREA OFFICE 403
Gen Region Code: 04
Gen Region Office Name: EASTERN REGION
NAICS Code: 448140
NAICS Desc: FAMILY CLOTHING STORES
Waste Code: 212
Waste Class: ALIPHATIC SOLVENTS
Waste Char: I
Waste Charac Desc: IGNITABLE
Count Manifests: 1
Sum Received Qty: 2

Gen District: 401
Gen District Office Name: KINGSTON DISTRICT OFFICE 401
Gen Region Code: 04
Gen Region Office Name: EASTERN REGION
NAICS Code: 448199
NAICS Desc: ALL OTHER CLOTHING STORES
Waste Code: 212
Waste Class: ALIPHATIC SOLVENTS
Waste Char: I
Waste Charac Desc: IGNITABLE
Count Manifests: 1
Sum Received Qty: 3

Gen District: 403
Gen District Office Name: CORNWALL AREA OFFICE 403
Gen Region Code: 04
Gen Region Office Name: EASTERN REGION
NAICS Code: 448140
NAICS Desc: FAMILY CLOTHING STORES
Waste Code: 262
Waste Class: DETERGENTS/SOAPS
Waste Char: L
Waste Charac Desc: LIQUID INDUSTRIAL WASTE
Count Manifests: 1
Sum Received Qty: 131

Gen District: 402
Gen District Office Name: OTTAWA DISTRICT OFFICE 402
Gen Region Code: 04
Gen Region Office Name: EASTERN REGION
NAICS Code: 452999

NAICS Desc:	ALL OTHER MISCELLANEOUS GENERAL MERCHANDISE STORES
Waste Code:	263
Waste Class:	ORGANIC LABORATORY CHEMICALS
Waste Char:	A
Waste Charac Desc:	ACUTELY HAZARDOUS WASTE CHEM.
Count Manifests:	2
Sum Received Qty:	117

Gen District:	502
Gen District Office Name:	TIMMINS DISTRICT OFFICE 502
Gen Region Code:	06
Gen Region Office Name:	NORTHERN REGION
NAICS Code:	448199
NAICS Desc:	ALL OTHER CLOTHING STORES
Waste Code:	331
Waste Class:	WASTE COMPRESSED GASES
Waste Char:	L
Waste Charac Desc:	LIQUID INDUSTRIAL WASTE
Count Manifests:	1
Sum Received Qty:	2

Gen District:	402
Gen District Office Name:	OTTAWA DISTRICT OFFICE 402
Gen Region Code:	04
Gen Region Office Name:	EASTERN REGION
NAICS Code:	453310
NAICS Desc:	USED MERCHANDISE STORES
Waste Code:	146
Waste Class:	OTHER SPECIFIED INORGANICS
Waste Char:	T
Waste Charac Desc:	LEACHATE TOXIC
Count Manifests:	1
Sum Received Qty:	7

Gen District:	402
Gen District Office Name:	OTTAWA DISTRICT OFFICE 402
Gen Region Code:	04
Gen Region Office Name:	EASTERN REGION
NAICS Code:	452999
NAICS Desc:	ALL OTHER MISCELLANEOUS GENERAL MERCHANDISE STORES
Waste Code:	212
Waste Class:	ALIPHATIC SOLVENTS
Waste Char:	I
Waste Charac Desc:	IGNITABLE
Count Manifests:	2
Sum Received Qty:	4

Gen District:	402
Gen District Office Name:	OTTAWA DISTRICT OFFICE 402
Gen Region Code:	04
Gen Region Office Name:	EASTERN REGION
NAICS Code:	445110
NAICS Desc:	SUPERMARKETS AND OTHER GROCERY (EXCEPT CONVENIENCE) STORES
Waste Code:	112
Waste Class:	ACID WASTE - HEAVY METALS
Waste Char:	C
Waste Charac Desc:	CORROSIVE
Count Manifests:	2
Sum Received Qty:	18

Gen District:	501
Gen District Office Name:	SUDBURY DISTRICT OFFICE 501
Gen Region Code:	06
Gen Region Office Name:	NORTHERN REGION
NAICS Code:	444110
NAICS Desc:	HOME CENTRES

Waste Code: 145
Waste Class: PAINT/PIGMENT/COATING RESIDUES
Waste Char: I
Waste Charac Desc: IGNITABLE
Count Manifests: 1
Sum Received Qty: 69

Gen District: 402
Gen District Office Name: OTTAWA DISTRICT OFFICE 402
Gen Region Code: 04
Gen Region Office Name: EASTERN REGION
NAICS Code: 448199
NAICS Desc: ALL OTHER CLOTHING STORES
Waste Code: 212
Waste Class: ALIPHATIC SOLVENTS
Waste Char: I
Waste Charac Desc: IGNITABLE
Count Manifests: 4
Sum Received Qty: 11

Gen District: 402
Gen District Office Name: OTTAWA DISTRICT OFFICE 402
Gen Region Code: 04
Gen Region Office Name: EASTERN REGION
NAICS Code: 451130
NAICS Desc: SEWING, NEEDLEWORK AND PIECE GOODS STORES
Waste Code: 212
Waste Class: ALIPHATIC SOLVENTS
Waste Char: I
Waste Charac Desc: IGNITABLE
Count Manifests: 1
Sum Received Qty: 5

Gen District: 503
Gen District Office Name: SAULT STE. MARIE AREA OFFICE 503
Gen Region Code: 06
Gen Region Office Name: NORTHERN REGION
NAICS Code: 448199
NAICS Desc: ALL OTHER CLOTHING STORES
Waste Code: 122
Waste Class: ALKALINE WASTES - OTHER METALS
Waste Char: C
Waste Charac Desc: CORROSIVE
Count Manifests: 1
Sum Received Qty: 13

Gen District: 402
Gen District Office Name: OTTAWA DISTRICT OFFICE 402
Gen Region Code: 04
Gen Region Office Name: EASTERN REGION
NAICS Code: 448199
NAICS Desc: ALL OTHER CLOTHING STORES
Waste Code: 261
Waste Class: PHARMACEUTICALS
Waste Char: A
Waste Charac Desc: ACUTELY HAZARDOUS WASTE CHEM.
Count Manifests: 2
Sum Received Qty: 4

Gen District: 503
Gen District Office Name: SAULT STE. MARIE AREA OFFICE 503
Gen Region Code: 06
Gen Region Office Name: NORTHERN REGION
NAICS Code: 448199
NAICS Desc: ALL OTHER CLOTHING STORES
Waste Code: 145

Waste Class: PAINT/PIGMENT/COATING RESIDUES
Waste Char: L
Waste Charac Desc: LIQUID INDUSTRIAL WASTE
Count Manifests: 1
Sum Received Qty: 55

Gen District: 501
Gen District Office Name: SUDBURY DISTRICT OFFICE 501
Gen Region Code: 06
Gen Region Office Name: NORTHERN REGION
NAICS Code: 445110
NAICS Desc: SUPERMARKETS AND OTHER GROCERY (EXCEPT CONVENIENCE) STORES
Waste Code: 252
Waste Class: WASTE OILS & LUBRICANTS
Waste Char: L
Waste Charac Desc: LIQUID INDUSTRIAL WASTE
Count Manifests: 1
Sum Received Qty: 5

Gen District: 402
Gen District Office Name: OTTAWA DISTRICT OFFICE 402
Gen Region Code: 04
Gen Region Office Name: EASTERN REGION
NAICS Code: 453310
NAICS Desc: USED MERCHANDISE STORES
Waste Code: 145
Waste Class: PAINT/PIGMENT/COATING RESIDUES
Waste Char: L
Waste Charac Desc: LIQUID INDUSTRIAL WASTE
Count Manifests: 1
Sum Received Qty: 63

Gen District: 402
Gen District Office Name: OTTAWA DISTRICT OFFICE 402
Gen Region Code: 04
Gen Region Office Name: EASTERN REGION
NAICS Code: 445110
NAICS Desc: SUPERMARKETS AND OTHER GROCERY (EXCEPT CONVENIENCE) STORES
Waste Code: 262
Waste Class: DETERGENTS/SOAPS
Waste Char: L
Waste Charac Desc: LIQUID INDUSTRIAL WASTE
Count Manifests: 5
Sum Received Qty: 180

Gen District: 401
Gen District Office Name: KINGSTON DISTRICT OFFICE 401
Gen Region Code: 04
Gen Region Office Name: EASTERN REGION
NAICS Code: 448199
NAICS Desc: ALL OTHER CLOTHING STORES
Waste Code: 262
Waste Class: DETERGENTS/SOAPS
Waste Char: L
Waste Charac Desc: LIQUID INDUSTRIAL WASTE
Count Manifests: 1
Sum Received Qty: 171

Gen District: 402
Gen District Office Name: OTTAWA DISTRICT OFFICE 402
Gen Region Code: 04
Gen Region Office Name: EASTERN REGION
NAICS Code: 448199
NAICS Desc: ALL OTHER CLOTHING STORES
Waste Code: 262
Waste Class: DETERGENTS/SOAPS

Waste Char: L
Waste Charac Desc: LIQUID INDUSTRIAL WASTE
Count Manifests: 4
Sum Received Qty: 509

Gen District: 402
Gen District Office Name: OTTAWA DISTRICT OFFICE 402
Gen Region Code: 04
Gen Region Office Name: EASTERN REGION
NAICS Code: 448199
NAICS Desc: ALL OTHER CLOTHING STORES
Waste Code: 261
Waste Class: PHARMACEUTICALS
Waste Char: L
Waste Charac Desc: LIQUID INDUSTRIAL WASTE
Count Manifests: 4
Sum Received Qty: 29

Gen District: 503
Gen District Office Name: SAULT STE. MARIE AREA OFFICE 503
Gen Region Code: 06
Gen Region Office Name: NORTHERN REGION
NAICS Code: 448199
NAICS Desc: ALL OTHER CLOTHING STORES
Waste Code: 252
Waste Class: WASTE OILS & LUBRICANTS
Waste Char: L
Waste Charac Desc: LIQUID INDUSTRIAL WASTE
Count Manifests: 1
Sum Received Qty: 7

Gen District: 401
Gen District Office Name: KINGSTON DISTRICT OFFICE 401
Gen Region Code: 04
Gen Region Office Name: EASTERN REGION
NAICS Code: 445110
NAICS Desc: SUPERMARKETS AND OTHER GROCERY (EXCEPT CONVENIENCE) STORES
Waste Code: 331
Waste Class: WASTE COMPRESSED GASES
Waste Char: I
Waste Charac Desc: IGNITABLE
Count Manifests: 2
Sum Received Qty: 8

Gen District: 402
Gen District Office Name: OTTAWA DISTRICT OFFICE 402
Gen Region Code: 04
Gen Region Office Name: EASTERN REGION
NAICS Code: 451130
NAICS Desc: SEWING, NEEDLEWORK AND PIECE GOODS STORES
Waste Code: 145
Waste Class: PAINT/PIGMENT/COATING RESIDUES
Waste Char: L
Waste Charac Desc: LIQUID INDUSTRIAL WASTE
Count Manifests: 2
Sum Received Qty: 5

Gen District: 402
Gen District Office Name: OTTAWA DISTRICT OFFICE 402
Gen Region Code: 04
Gen Region Office Name: EASTERN REGION
NAICS Code: 453310
NAICS Desc: USED MERCHANDISE STORES
Waste Code: 261
Waste Class: PHARMACEUTICALS
Waste Char: L

Waste Charac Desc: LIQUID INDUSTRIAL WASTE
Count Manifests: 1
Sum Received Qty: 1

Gen District: 402
Gen District Office Name: OTTAWA DISTRICT OFFICE 402
Gen Region Code: 04
Gen Region Office Name: EASTERN REGION
NAICS Code: 448199
NAICS Desc: ALL OTHER CLOTHING STORES
Waste Code: 331
Waste Class: WASTE COMPRESSED GASES
Waste Char: I
Waste Charac Desc: IGNITABLE
Count Manifests: 11
Sum Received Qty: 153

Gen District: 402
Gen District Office Name: OTTAWA DISTRICT OFFICE 402
Gen Region Code: 04
Gen Region Office Name: EASTERN REGION
NAICS Code: 445110
NAICS Desc: SUPERMARKETS AND OTHER GROCERY (EXCEPT CONVENIENCE) STORES
Waste Code: 148
Waste Class: INORGANIC LABORATORY CHEMICALS
Waste Char: A
Waste Charac Desc: ACUTELY HAZARDOUS WASTE CHEM.
Count Manifests: 20
Sum Received Qty: 95

Gen District: 402
Gen District Office Name: OTTAWA DISTRICT OFFICE 402
Gen Region Code: 04
Gen Region Office Name: EASTERN REGION
NAICS Code: 448199
NAICS Desc: ALL OTHER CLOTHING STORES
Waste Code: 148
Waste Class: INORGANIC LABORATORY CHEMICALS
Waste Char: A
Waste Charac Desc: ACUTELY HAZARDOUS WASTE CHEM.
Count Manifests: 12
Sum Received Qty: 78

Gen District: 501
Gen District Office Name: SUDBURY DISTRICT OFFICE 501
Gen Region Code: 06
Gen Region Office Name: NORTHERN REGION
NAICS Code: 445110
NAICS Desc: SUPERMARKETS AND OTHER GROCERY (EXCEPT CONVENIENCE) STORES
Waste Code: 331
Waste Class: WASTE COMPRESSED GASES
Waste Char: I
Waste Charac Desc: IGNITABLE
Count Manifests: 1
Sum Received Qty: 1

Gen District: 402
Gen District Office Name: OTTAWA DISTRICT OFFICE 402
Gen Region Code: 04
Gen Region Office Name: EASTERN REGION
NAICS Code: 452999
NAICS Desc: ALL OTHER MISCELLANEOUS GENERAL MERCHANDISE STORES
Waste Code: 148
Waste Class: INORGANIC LABORATORY CHEMICALS
Waste Char: A
Waste Charac Desc: ACUTELY HAZARDOUS WASTE CHEM.

Count Manifests: 4
Sum Received Qty: 17

Gen District: 401
Gen District Office Name: KINGSTON DISTRICT OFFICE 401
Gen Region Code: 04
Gen Region Office Name: EASTERN REGION
NAICS Code: 445110
NAICS Desc: SUPERMARKETS AND OTHER GROCERY (EXCEPT CONVENIENCE) STORES
Waste Code: 263
Waste Class: ORGANIC LABORATORY CHEMICALS
Waste Char: A
Waste Charac Desc: ACUTELY HAZARDOUS WASTE CHEM.
Count Manifests: 2
Sum Received Qty: 8

Gen District: 401
Gen District Office Name: KINGSTON DISTRICT OFFICE 401
Gen Region Code: 04
Gen Region Office Name: EASTERN REGION
NAICS Code: 445110
NAICS Desc: SUPERMARKETS AND OTHER GROCERY (EXCEPT CONVENIENCE) STORES
Waste Code: 263
Waste Class: ORGANIC LABORATORY CHEMICALS
Waste Char: L
Waste Charac Desc: LIQUID INDUSTRIAL WASTE
Count Manifests: 2
Sum Received Qty: 130

Gen District: 402
Gen District Office Name: OTTAWA DISTRICT OFFICE 402
Gen Region Code: 04
Gen Region Office Name: EASTERN REGION
NAICS Code: 445110
NAICS Desc: SUPERMARKETS AND OTHER GROCERY (EXCEPT CONVENIENCE) STORES
Waste Code: 263
Waste Class: ORGANIC LABORATORY CHEMICALS
Waste Char: A
Waste Charac Desc: ACUTELY HAZARDOUS WASTE CHEM.
Count Manifests: 8
Sum Received Qty: 43

Gen District: 402
Gen District Office Name: OTTAWA DISTRICT OFFICE 402
Gen Region Code: 04
Gen Region Office Name: EASTERN REGION
NAICS Code: 452999
NAICS Desc: ALL OTHER MISCELLANEOUS GENERAL MERCHANDISE STORES
Waste Code: 331
Waste Class: WASTE COMPRESSED GASES
Waste Char: L
Waste Charac Desc: LIQUID INDUSTRIAL WASTE
Count Manifests: 3
Sum Received Qty: 27

Gen District: 402
Gen District Office Name: OTTAWA DISTRICT OFFICE 402
Gen Region Code: 04
Gen Region Office Name: EASTERN REGION
NAICS Code: 453310
NAICS Desc: USED MERCHANDISE STORES
Waste Code: 331
Waste Class: WASTE COMPRESSED GASES
Waste Char: I
Waste Charac Desc: IGNITABLE
Count Manifests: 3

Sum Received Qty:	34
Gen District:	503
Gen District Office Name:	SAULT STE. MARIE AREA OFFICE 503
Gen Region Code:	06
Gen Region Office Name:	NORTHERN REGION
NAICS Code:	448199
NAICS Desc:	ALL OTHER CLOTHING STORES
Waste Code:	212
Waste Class:	ALIPHATIC SOLVENTS
Waste Char:	I
Waste Charac Desc:	IGNITABLE
Count Manifests:	1
Sum Received Qty:	153
Gen District:	402
Gen District Office Name:	OTTAWA DISTRICT OFFICE 402
Gen Region Code:	04
Gen Region Office Name:	EASTERN REGION
NAICS Code:	453310
NAICS Desc:	USED MERCHANDISE STORES
Waste Code:	263
Waste Class:	ORGANIC LABORATORY CHEMICALS
Waste Char:	A
Waste Charac Desc:	ACUTELY HAZARDOUS WASTE CHEM.
Count Manifests:	1
Sum Received Qty:	28
Gen District:	402
Gen District Office Name:	OTTAWA DISTRICT OFFICE 402
Gen Region Code:	04
Gen Region Office Name:	EASTERN REGION
NAICS Code:	448199
NAICS Desc:	ALL OTHER CLOTHING STORES
Waste Code:	146
Waste Class:	OTHER SPECIFIED INORGANICS
Waste Char:	T
Waste Charac Desc:	LEACHATE TOXIC
Count Manifests:	2
Sum Received Qty:	39
Gen District:	402
Gen District Office Name:	OTTAWA DISTRICT OFFICE 402
Gen Region Code:	04
Gen Region Office Name:	EASTERN REGION
NAICS Code:	452999
NAICS Desc:	ALL OTHER MISCELLANEOUS GENERAL MERCHANDISE STORES
Waste Code:	146
Waste Class:	OTHER SPECIFIED INORGANICS
Waste Char:	T
Waste Charac Desc:	LEACHATE TOXIC
Count Manifests:	1
Sum Received Qty:	6
Gen District:	501
Gen District Office Name:	SUDBURY DISTRICT OFFICE 501
Gen Region Code:	06
Gen Region Office Name:	NORTHERN REGION
NAICS Code:	445110
NAICS Desc:	SUPERMARKETS AND OTHER GROCERY (EXCEPT CONVENIENCE) STORES
Waste Code:	263
Waste Class:	ORGANIC LABORATORY CHEMICALS
Waste Char:	A
Waste Charac Desc:	ACUTELY HAZARDOUS WASTE CHEM.
Count Manifests:	1
Sum Received Qty:	35

Gen District: 403
Gen District Office Name: CORNWALL AREA OFFICE 403
Gen Region Code: 04
Gen Region Office Name: EASTERN REGION
NAICS Code: 448140
NAICS Desc: FAMILY CLOTHING STORES
Waste Code: 331
Waste Class: WASTE COMPRESSED GASES
Waste Char: I
Waste Charac Desc: IGNITABLE
Count Manifests: 3
Sum Received Qty: 36

Gen District: 403
Gen District Office Name: CORNWALL AREA OFFICE 403
Gen Region Code: 04
Gen Region Office Name: EASTERN REGION
NAICS Code: 448140
NAICS Desc: FAMILY CLOTHING STORES
Waste Code: 331
Waste Class: WASTE COMPRESSED GASES
Waste Char: L
Waste Charac Desc: LIQUID INDUSTRIAL WASTE
Count Manifests: 2
Sum Received Qty: 17

Gen District: 402
Gen District Office Name: OTTAWA DISTRICT OFFICE 402
Gen Region Code: 04
Gen Region Office Name: EASTERN REGION
NAICS Code: 452999
NAICS Desc: ALL OTHER MISCELLANEOUS GENERAL MERCHANDISE STORES
Waste Code: 331
Waste Class: WASTE COMPRESSED GASES
Waste Char: I
Waste Charac Desc: IGNITABLE
Count Manifests: 5
Sum Received Qty: 58

Gen District: 401
Gen District Office Name: KINGSTON DISTRICT OFFICE 401
Gen Region Code: 04
Gen Region Office Name: EASTERN REGION
NAICS Code: 448199
NAICS Desc: ALL OTHER CLOTHING STORES
Waste Code: 145
Waste Class: PAINT/PIGMENT/COATING RESIDUES
Waste Char: L
Waste Charac Desc: LIQUID INDUSTRIAL WASTE
Count Manifests: 1
Sum Received Qty: 14

Gen District: 502
Gen District Office Name: TIMMINS DISTRICT OFFICE 502
Gen Region Code: 06
Gen Region Office Name: NORTHERN REGION
NAICS Code: 448199
NAICS Desc: ALL OTHER CLOTHING STORES
Waste Code: 145
Waste Class: PAINT/PIGMENT/COATING RESIDUES
Waste Char: L
Waste Charac Desc: LIQUID INDUSTRIAL WASTE
Count Manifests: 1
Sum Received Qty: 22

Gen District: 402
Gen District Office Name: OTTAWA DISTRICT OFFICE 402
Gen Region Code: 04
Gen Region Office Name: EASTERN REGION
NAICS Code: 453310
NAICS Desc: USED MERCHANDISE STORES
Waste Code: 269
Waste Class: NON-HALOGENATED PESTICIDES
Waste Char: T
Waste Charac Desc: LEACHATE TOXIC
Count Manifests: 1
Sum Received Qty: 2

Gen District: 502
Gen District Office Name: TIMMINS DISTRICT OFFICE 502
Gen Region Code: 06
Gen Region Office Name: NORTHERN REGION
NAICS Code: 448199
NAICS Desc: ALL OTHER CLOTHING STORES
Waste Code: 212
Waste Class: ALIPHATIC SOLVENTS
Waste Char: I
Waste Charac Desc: IGNITABLE
Count Manifests: 2
Sum Received Qty: 60

Gen District: 502
Gen District Office Name: TIMMINS DISTRICT OFFICE 502
Gen Region Code: 06
Gen Region Office Name: NORTHERN REGION
NAICS Code: 448199
NAICS Desc: ALL OTHER CLOTHING STORES
Waste Code: 261
Waste Class: PHARMACEUTICALS
Waste Char: L
Waste Charac Desc: LIQUID INDUSTRIAL WASTE
Count Manifests: 1
Sum Received Qty: 6

Gen District: 402
Gen District Office Name: OTTAWA DISTRICT OFFICE 402
Gen Region Code: 04
Gen Region Office Name: EASTERN REGION
NAICS Code: 445110
NAICS Desc: SUPERMARKETS AND OTHER GROCERY (EXCEPT CONVENIENCE) STORES
Waste Code: 145
Waste Class: PAINT/PIGMENT/COATING RESIDUES
Waste Char: L
Waste Charac Desc: LIQUID INDUSTRIAL WASTE
Count Manifests: 1
Sum Received Qty: 8

Gen District: 501
Gen District Office Name: SUDBURY DISTRICT OFFICE 501
Gen Region Code: 06
Gen Region Office Name: NORTHERN REGION
NAICS Code: 444110
NAICS Desc: HOME CENTRES
Waste Code: 212
Waste Class: ALIPHATIC SOLVENTS
Waste Char: I
Waste Charac Desc: IGNITABLE
Count Manifests: 1
Sum Received Qty: 34

Gen District: 403

Gen District Office Name: CORNWALL AREA OFFICE 403
Gen Region Code: 04
Gen Region Office Name: EASTERN REGION
NAICS Code: 448140
NAICS Desc: FAMILY CLOTHING STORES
Waste Code: 148
Waste Class: INORGANIC LABORATORY CHEMICALS
Waste Char: A
Waste Charac Desc: ACUTELY HAZARDOUS WASTE CHEM.
Count Manifests: 3
Sum Received Qty: 19

Gen District: 402
Gen District Office Name: OTTAWA DISTRICT OFFICE 402
Gen Region Code: 04
Gen Region Office Name: EASTERN REGION
NAICS Code: 448199
NAICS Desc: ALL OTHER CLOTHING STORES
Waste Code: 269
Waste Class: NON-HALOGENATED PESTICIDES
Waste Char: T
Waste Charac Desc: LEACHATE TOXIC
Count Manifests: 3
Sum Received Qty: 17

Gen District: 402
Gen District Office Name: OTTAWA DISTRICT OFFICE 402
Gen Region Code: 04
Gen Region Office Name: EASTERN REGION
NAICS Code: 452999
NAICS Desc: ALL OTHER MISCELLANEOUS GENERAL MERCHANDISE STORES
Waste Code: 145
Waste Class: PAINT/PIGMENT/COATING RESIDUES
Waste Char: L
Waste Charac Desc: LIQUID INDUSTRIAL WASTE
Count Manifests: 2
Sum Received Qty: 48

Gen District: 501
Gen District Office Name: SUDBURY DISTRICT OFFICE 501
Gen Region Code: 06
Gen Region Office Name: NORTHERN REGION
NAICS Code: 621510
NAICS Desc: MEDICAL AND DIAGNOSTIC LABORATORIES
Waste Code: 148
Waste Class: INORGANIC LABORATORY CHEMICALS
Waste Char: A
Waste Charac Desc: ACUTELY HAZARDOUS WASTE CHEM.
Count Manifests: 3
Sum Received Qty: 7

2017 Receiver Manifest Details

Gen District: 202
Gen District Office Name: GUELPH DISTRICT OFFICE 202
Gen Region Code: 02
Gen Region Office Name: WEST-CENTRAL REGION
NAICS Code: 325410
NAICS Desc: PHARMACEUTICAL AND MEDICINE MANUFACTURING
Waste Code: 312
Waste Class: PATHOLOGICAL WASTES
Waste Char: P
Waste Charac Desc: PATHOLOGICAL
Count Manifests: 3
Sum Received Qty: 384.7

Gen District: 101
Gen District Office Name: LONDON DISTRICT OFFICE 101
Gen Region Code: 01
Gen Region Office Name: SOUTHWESTERN REGION
NAICS Code: 445110
NAICS Desc: SUPERMARKETS AND OTHER GROCERY (EXCEPT CONVENIENCE) STORES
Waste Code: 263
Waste Class: ORGANIC LABORATORY CHEMICALS
Waste Char: A
Waste Charac Desc: ACUTELY HAZARDOUS WASTE CHEM.
Count Manifests: 1
Sum Received Qty: 2.0

Gen District: 302
Gen District Office Name: BARRIE DISTRICT OFFICE 302
Gen Region Code: 01
Gen Region Office Name: SOUTHWESTERN REGION
NAICS Code: 445110
NAICS Desc: SUPERMARKETS AND OTHER GROCERY (EXCEPT CONVENIENCE) STORES
Waste Code: 146
Waste Class: OTHER SPECIFIED INORGANICS
Waste Char: T
Waste Charac Desc: LEACHATE TOXIC
Count Manifests: 1
Sum Received Qty: 1.0

Gen District: 402
Gen District Office Name: OTTAWA DISTRICT OFFICE 402
Gen Region Code: 04
Gen Region Office Name: EASTERN REGION
NAICS Code: 115210
NAICS Desc: SUPPORT ACTIVITIES FOR ANIMAL PRODUCTION
Waste Code: 261
Waste Class: PHARMACEUTICALS
Waste Char: A
Waste Charac Desc: ACUTELY HAZARDOUS WASTE CHEM.
Count Manifests: 2
Sum Received Qty: 46.9

Gen District: 503
Gen District Office Name: SAULT STE. MARIE AREA OFFICE 503
Gen Region Code: 06
Gen Region Office Name: NORTHERN REGION
NAICS Code: 115310
NAICS Desc: SUPPORT ACTIVITIES FOR FORESTRY
Waste Code: 148
Waste Class: INORGANIC LABORATORY CHEMICALS
Waste Char: A
Waste Charac Desc: ACUTELY HAZARDOUS WASTE CHEM.
Count Manifests: 1
Sum Received Qty: 5.0

Gen District: 503
Gen District Office Name: SAULT STE. MARIE AREA OFFICE 503
Gen Region Code: 06
Gen Region Office Name: NORTHERN REGION
NAICS Code: 115310
NAICS Desc: SUPPORT ACTIVITIES FOR FORESTRY
Waste Code: 148
Waste Class: INORGANIC LABORATORY CHEMICALS
Waste Char: I
Waste Charac Desc: IGNITABLE
Count Manifests: 1
Sum Received Qty: 8.0

Gen District:	302
Gen District Office Name:	BARRIE DISTRICT OFFICE 302
Gen Region Code:	01
Gen Region Office Name:	SOUTHWESTERN REGION
NAICS Code:	445110
NAICS Desc:	SUPERMARKETS AND OTHER GROCERY (EXCEPT CONVENIENCE) STORES
Waste Code:	263
Waste Class:	ORGANIC LABORATORY CHEMICALS
Waste Char:	L
Waste Charac Desc:	LIQUID INDUSTRIAL WASTE
Count Manifests:	1
Sum Received Qty:	57.0

Gen District:	202
Gen District Office Name:	GUELPH DISTRICT OFFICE 202
Gen Region Code:	02
Gen Region Office Name:	WEST-CENTRAL REGION
NAICS Code:	445110
NAICS Desc:	SUPERMARKETS AND OTHER GROCERY (EXCEPT CONVENIENCE) STORES
Waste Code:	263
Waste Class:	ORGANIC LABORATORY CHEMICALS
Waste Char:	L
Waste Charac Desc:	LIQUID INDUSTRIAL WASTE
Count Manifests:	1
Sum Received Qty:	64.0

Gen District:	401
Gen District Office Name:	KINGSTON DISTRICT OFFICE 401
Gen Region Code:	04
Gen Region Office Name:	EASTERN REGION
NAICS Code:	445110
NAICS Desc:	SUPERMARKETS AND OTHER GROCERY (EXCEPT CONVENIENCE) STORES
Waste Code:	252
Waste Class:	WASTE OILS & LUBRICANTS
Waste Char:	L
Waste Charac Desc:	LIQUID INDUSTRIAL WASTE
Count Manifests:	2
Sum Received Qty:	15.0

Gen District:	401
Gen District Office Name:	KINGSTON DISTRICT OFFICE 401
Gen Region Code:	04
Gen Region Office Name:	EASTERN REGION
NAICS Code:	445110
NAICS Desc:	SUPERMARKETS AND OTHER GROCERY (EXCEPT CONVENIENCE) STORES
Waste Code:	331
Waste Class:	WASTE COMPRESSED GASES
Waste Char:	I
Waste Charac Desc:	IGNITABLE
Count Manifests:	13
Sum Received Qty:	54.0

Gen District:	402
Gen District Office Name:	OTTAWA DISTRICT OFFICE 402
Gen Region Code:	04
Gen Region Office Name:	EASTERN REGION
NAICS Code:	445110
NAICS Desc:	SUPERMARKETS AND OTHER GROCERY (EXCEPT CONVENIENCE) STORES
Waste Code:	146
Waste Class:	OTHER SPECIFIED INORGANICS
Waste Char:	T
Waste Charac Desc:	LEACHATE TOXIC
Count Manifests:	37
Sum Received Qty:	82.0

Gen District:	402

Gen District Office Name: OTTAWA DISTRICT OFFICE 402
Gen Region Code: 04
Gen Region Office Name: EASTERN REGION
NAICS Code: 445110
NAICS Desc: SUPERMARKETS AND OTHER GROCERY (EXCEPT CONVENIENCE) STORES
Waste Code: 264
Waste Class: PHOTOPROCESSING WASTES
Waste Char: T
Waste Charac Desc: LEACHATE TOXIC
Count Manifests: 1
Sum Received Qty: 24.0

Gen District: 402
Gen District Office Name: OTTAWA DISTRICT OFFICE 402
Gen Region Code: 04
Gen Region Office Name: EASTERN REGION
NAICS Code: 445110
NAICS Desc: SUPERMARKETS AND OTHER GROCERY (EXCEPT CONVENIENCE) STORES
Waste Code: 312
Waste Class: PATHOLOGICAL WASTES
Waste Char: P
Waste Charac Desc: PATHOLOGICAL
Count Manifests: 11
Sum Received Qty: 125.0

Gen District: 403
Gen District Office Name: CORNWALL AREA OFFICE 403
Gen Region Code: 04
Gen Region Office Name: EASTERN REGION
NAICS Code: 445110
NAICS Desc: SUPERMARKETS AND OTHER GROCERY (EXCEPT CONVENIENCE) STORES
Waste Code: 312
Waste Class: PATHOLOGICAL WASTES
Waste Char: P
Waste Charac Desc: PATHOLOGICAL
Count Manifests: 1
Sum Received Qty: 6.8

Gen District: 805
Gen District Office Name: QUEBEC
Gen Region Code: 04
Gen Region Office Name: EASTERN REGION
NAICS Code: 445110
NAICS Desc: SUPERMARKETS AND OTHER GROCERY (EXCEPT CONVENIENCE) STORES
Waste Code: 145
Waste Class: PAINT/PIGMENT/COATING RESIDUES
Waste Char: I
Waste Charac Desc: IGNITABLE
Count Manifests: 1
Sum Received Qty: 390.0

Gen District: 504
Gen District Office Name: NORTH BAY AREA OFFIC0 504
Gen Region Code: 06
Gen Region Office Name: NORTHERN REGION
NAICS Code: 453999
NAICS Desc: ALL OTHER MISCELLANEOUS STORE RETAILERS (EXCEPT BEER AND WINE-MAKING SUPPLIES STORES)
Waste Code: 145
Waste Class: PAINT/PIGMENT/COATING RESIDUES
Waste Char: L
Waste Charac Desc: LIQUID INDUSTRIAL WASTE
Count Manifests: 3
Sum Received Qty: 178.0

Gen District: 805
Gen District Office Name: QUEBEC

Gen Region Code:	04
Gen Region Office Name:	EASTERN REGION
NAICS Code:	445110
NAICS Desc:	SUPERMARKETS AND OTHER GROCERY (EXCEPT CONVENIENCE) STORES
Waste Code:	263
Waste Class:	ORGANIC LABORATORY CHEMICALS
Waste Char:	A
Waste Charac Desc:	ACUTELY HAZARDOUS WASTE CHEM.
Count Manifests:	18
Sum Received Qty:	795.0

Gen District:	403
Gen District Office Name:	CORNWALL AREA OFFICE 403
Gen Region Code:	04
Gen Region Office Name:	EASTERN REGION
NAICS Code:	448140
NAICS Desc:	FAMILY CLOTHING STORES
Waste Code:	145
Waste Class:	PAINT/PIGMENT/COATING RESIDUES
Waste Char:	L
Waste Charac Desc:	LIQUID INDUSTRIAL WASTE
Count Manifests:	6
Sum Received Qty:	124.0

Gen District:	403
Gen District Office Name:	CORNWALL AREA OFFICE 403
Gen Region Code:	04
Gen Region Office Name:	EASTERN REGION
NAICS Code:	448140
NAICS Desc:	FAMILY CLOTHING STORES
Waste Code:	212
Waste Class:	ALIPHATIC SOLVENTS
Waste Char:	I
Waste Charac Desc:	IGNITABLE
Count Manifests:	7
Sum Received Qty:	23.0

Gen District:	403
Gen District Office Name:	CORNWALL AREA OFFICE 403
Gen Region Code:	04
Gen Region Office Name:	EASTERN REGION
NAICS Code:	448140
NAICS Desc:	FAMILY CLOTHING STORES
Waste Code:	263
Waste Class:	ORGANIC LABORATORY CHEMICALS
Waste Char:	A
Waste Charac Desc:	ACUTELY HAZARDOUS WASTE CHEM.
Count Manifests:	6
Sum Received Qty:	355.0

Gen District:	306
Gen District Office Name:	YORK DURHAM DISTRICT OFFICE 306
Gen Region Code:	03
Gen Region Office Name:	CENTRAL REGION
NAICS Code:	325410
NAICS Desc:	PHARMACEUTICAL AND MEDICINE MANUFACTURING
Waste Code:	312
Waste Class:	PATHOLOGICAL WASTES
Waste Char:	P
Waste Charac Desc:	PATHOLOGICAL
Count Manifests:	2
Sum Received Qty:	38.6

Gen District:	401
Gen District Office Name:	KINGSTON DISTRICT OFFICE 401
Gen Region Code:	04

Gen Region Office Name: EASTERN REGION
NAICS Code: 541380
NAICS Desc: TESTING LABORATORIES
Waste Code: 312
Waste Class: PATHOLOGICAL WASTES
Waste Char: P
Waste Charac Desc: PATHOLOGICAL
Count Manifests: 11
Sum Received Qty: 202.8

Gen District: 805
Gen District Office Name: QUEBEC
Gen Region Code: 04
Gen Region Office Name: EASTERN REGION
NAICS Code: 611690
NAICS Desc: ALL OTHER SCHOOLS AND INSTRUCTION
Waste Code: 146
Waste Class: OTHER SPECIFIED INORGANICS
Waste Char: T
Waste Charac Desc: LEACHATE TOXIC
Count Manifests: 3
Sum Received Qty: 11.0

Gen District: 402
Gen District Office Name: OTTAWA DISTRICT OFFICE 402
Gen Region Code: 04
Gen Region Office Name: EASTERN REGION
NAICS Code: 325410
NAICS Desc: PHARMACEUTICAL AND MEDICINE MANUFACTURING
Waste Code: 312
Waste Class: PATHOLOGICAL WASTES
Waste Char: P
Waste Charac Desc: PATHOLOGICAL
Count Manifests: 224
Sum Received Qty: 25652.98

Gen District: 304
Gen District Office Name: PETERBOROUGH DISTRICT OFFICE 304
Gen Region Code: 04
Gen Region Office Name: EASTERN REGION
NAICS Code: 448199
NAICS Desc: ALL OTHER CLOTHING STORES
Waste Code: 145
Waste Class: PAINT/PIGMENT/COATING RESIDUES
Waste Char: L
Waste Charac Desc: LIQUID INDUSTRIAL WASTE
Count Manifests: 2
Sum Received Qty: 43.0

Gen District: 304
Gen District Office Name: PETERBOROUGH DISTRICT OFFICE 304
Gen Region Code: 04
Gen Region Office Name: EASTERN REGION
NAICS Code: 448199
NAICS Desc: ALL OTHER CLOTHING STORES
Waste Code: 263
Waste Class: ORGANIC LABORATORY CHEMICALS
Waste Char: A
Waste Charac Desc: ACUTELY HAZARDOUS WASTE CHEM.
Count Manifests: 2
Sum Received Qty: 139.0

Gen District: 304
Gen District Office Name: PETERBOROUGH DISTRICT OFFICE 304
Gen Region Code: 04
Gen Region Office Name: EASTERN REGION

NAICS Code: 448199
NAICS Desc: ALL OTHER CLOTHING STORES
Waste Code: 331
Waste Class: WASTE COMPRESSED GASES
Waste Char: L
Waste Charac Desc: LIQUID INDUSTRIAL WASTE
Count Manifests: 3
Sum Received Qty: 8.0

Gen District: 402
Gen District Office Name: OTTAWA DISTRICT OFFICE 402
Gen Region Code: 04
Gen Region Office Name: EASTERN REGION
NAICS Code: 448199
NAICS Desc: ALL OTHER CLOTHING STORES
Waste Code: 122
Waste Class: ALKALINE WASTES - OTHER METALS
Waste Char: C
Waste Charac Desc: CORROSIVE
Count Manifests: 2
Sum Received Qty: 20.0

Gen District: 402
Gen District Office Name: OTTAWA DISTRICT OFFICE 402
Gen Region Code: 04
Gen Region Office Name: EASTERN REGION
NAICS Code: 448199
NAICS Desc: ALL OTHER CLOTHING STORES
Waste Code: 212
Waste Class: ALIPHATIC SOLVENTS
Waste Char: L
Waste Charac Desc: LIQUID INDUSTRIAL WASTE
Count Manifests: 1
Sum Received Qty: 9.0

Gen District: 402
Gen District Office Name: OTTAWA DISTRICT OFFICE 402
Gen Region Code: 04
Gen Region Office Name: EASTERN REGION
NAICS Code: 448199
NAICS Desc: ALL OTHER CLOTHING STORES
Waste Code: 312
Waste Class: PATHOLOGICAL WASTES
Waste Char: P
Waste Charac Desc: PATHOLOGICAL
Count Manifests: 1
Sum Received Qty: 3.0

Gen District: 501
Gen District Office Name: SUDBURY DISTRICT OFFICE 501
Gen Region Code: 06
Gen Region Office Name: NORTHERN REGION
NAICS Code: 448199
NAICS Desc: ALL OTHER CLOTHING STORES
Waste Code: 263
Waste Class: ORGANIC LABORATORY CHEMICALS
Waste Char: A
Waste Charac Desc: ACUTELY HAZARDOUS WASTE CHEM.
Count Manifests: 2
Sum Received Qty: 86.0

Gen District: 501
Gen District Office Name: SUDBURY DISTRICT OFFICE 501
Gen Region Code: 06
Gen Region Office Name: NORTHERN REGION
NAICS Code: 448199

NAICS Desc: ALL OTHER CLOTHING STORES
Waste Code: 269
Waste Class: NON-HALOGENATED PESTICIDES
Waste Char: T
Waste Charac Desc: LEACHATE TOXIC
Count Manifests: 1
Sum Received Qty: 6.0

Gen District: 501
Gen District Office Name: SUDBURY DISTRICT OFFICE 501
Gen Region Code: 06
Gen Region Office Name: NORTHERN REGION
NAICS Code: 448199
NAICS Desc: ALL OTHER CLOTHING STORES
Waste Code: 331
Waste Class: WASTE COMPRESSED GASES
Waste Char: I
Waste Charac Desc: IGNITABLE
Count Manifests: 7
Sum Received Qty: 116.0

Gen District: 502
Gen District Office Name: TIMMINS DISTRICT OFFICE 502
Gen Region Code: 06
Gen Region Office Name: NORTHERN REGION
NAICS Code: 448199
NAICS Desc: ALL OTHER CLOTHING STORES
Waste Code: 148
Waste Class: INORGANIC LABORATORY CHEMICALS
Waste Char: A
Waste Charac Desc: ACUTELY HAZARDOUS WASTE CHEM.
Count Manifests: 6
Sum Received Qty: 27.0

Gen District: 502
Gen District Office Name: TIMMINS DISTRICT OFFICE 502
Gen Region Code: 06
Gen Region Office Name: NORTHERN REGION
NAICS Code: 448199
NAICS Desc: ALL OTHER CLOTHING STORES
Waste Code: 261
Waste Class: PHARMACEUTICALS
Waste Char: L
Waste Charac Desc: LIQUID INDUSTRIAL WASTE
Count Manifests: 4
Sum Received Qty: 13.0

Gen District: 502
Gen District Office Name: TIMMINS DISTRICT OFFICE 502
Gen Region Code: 06
Gen Region Office Name: NORTHERN REGION
NAICS Code: 448199
NAICS Desc: ALL OTHER CLOTHING STORES
Waste Code: 263
Waste Class: ORGANIC LABORATORY CHEMICALS
Waste Char: A
Waste Charac Desc: ACUTELY HAZARDOUS WASTE CHEM.
Count Manifests: 2
Sum Received Qty: 74.0

Gen District: 503
Gen District Office Name: SAULT STE. MARIE AREA OFFICE 503
Gen Region Code: 06
Gen Region Office Name: NORTHERN REGION
NAICS Code: 448199
NAICS Desc: ALL OTHER CLOTHING STORES

Waste Code:	261
Waste Class:	PHARMACEUTICALS
Waste Char:	L
Waste Charac Desc:	LIQUID INDUSTRIAL WASTE
Count Manifests:	3
Sum Received Qty:	11.0
Gen District:	504
Gen District Office Name:	NORTH BAY AREA OFFIC0 504
Gen Region Code:	06
Gen Region Office Name:	NORTHERN REGION
NAICS Code:	448199
NAICS Desc:	ALL OTHER CLOTHING STORES
Waste Code:	146
Waste Class:	OTHER SPECIFIED INORGANICS
Waste Char:	T
Waste Charac Desc:	LEACHATE TOXIC
Count Manifests:	2
Sum Received Qty:	54.0
Gen District:	504
Gen District Office Name:	NORTH BAY AREA OFFIC0 504
Gen Region Code:	06
Gen Region Office Name:	NORTHERN REGION
NAICS Code:	448199
NAICS Desc:	ALL OTHER CLOTHING STORES
Waste Code:	212
Waste Class:	ALIPHATIC SOLVENTS
Waste Char:	I
Waste Charac Desc:	IGNITABLE
Count Manifests:	3
Sum Received Qty:	129.0
Gen District:	504
Gen District Office Name:	NORTH BAY AREA OFFIC0 504
Gen Region Code:	06
Gen Region Office Name:	NORTHERN REGION
NAICS Code:	448199
NAICS Desc:	ALL OTHER CLOTHING STORES
Waste Code:	269
Waste Class:	NON-HALOGENATED PESTICIDES
Waste Char:	T
Waste Charac Desc:	LEACHATE TOXIC
Count Manifests:	1
Sum Received Qty:	4.0
Gen District:	504
Gen District Office Name:	NORTH BAY AREA OFFIC0 504
Gen Region Code:	06
Gen Region Office Name:	NORTHERN REGION
NAICS Code:	448199
NAICS Desc:	ALL OTHER CLOTHING STORES
Waste Code:	331
Waste Class:	WASTE COMPRESSED GASES
Waste Char:	I
Waste Charac Desc:	IGNITABLE
Count Manifests:	6
Sum Received Qty:	86.0
Gen District:	403
Gen District Office Name:	CORNWALL AREA OFFICE 403
Gen Region Code:	04
Gen Region Office Name:	EASTERN REGION
NAICS Code:	541380
NAICS Desc:	TESTING LABORATORIES
Waste Code:	312

Waste Class: PATHOLOGICAL WASTES
Waste Char: P
Waste Charac Desc: PATHOLOGICAL
Count Manifests: 1
Sum Received Qty: 42.6

Gen District: 305
Gen District Office Name: HALTON-PEEL DISTRICT OFFICE 305
Gen Region Code: 03
Gen Region Office Name: CENTRAL REGION
NAICS Code: 621110
NAICS Desc: OFFICES OF PHYSICIANS
Waste Code: 261
Waste Class: PHARMACEUTICALS
Waste Char: A
Waste Charac Desc: ACUTELY HAZARDOUS WASTE CHEM.
Count Manifests: 1
Sum Received Qty: 5.0

Gen District: 402
Gen District Office Name: OTTAWA DISTRICT OFFICE 402
Gen Region Code: 04
Gen Region Office Name: EASTERN REGION
NAICS Code: 811111
NAICS Desc: GENERAL AUTOMOTIVE REPAIR
Waste Code: 146
Waste Class: OTHER SPECIFIED INORGANICS
Waste Char: T
Waste Charac Desc: LEACHATE TOXIC
Count Manifests: 2
Sum Received Qty: 3.0

Gen District: 402
Gen District Office Name: OTTAWA DISTRICT OFFICE 402
Gen Region Code: 04
Gen Region Office Name: EASTERN REGION
NAICS Code: 811111
NAICS Desc: GENERAL AUTOMOTIVE REPAIR
Waste Code: 263
Waste Class: ORGANIC LABORATORY CHEMICALS
Waste Char: L
Waste Charac Desc: LIQUID INDUSTRIAL WASTE
Count Manifests: 4
Sum Received Qty: 18.0

Gen District: 401
Gen District Office Name: KINGSTON DISTRICT OFFICE 401
Gen Region Code: 04
Gen Region Office Name: EASTERN REGION
NAICS Code: 912120
NAICS Desc:
Waste Code: 312
Waste Class: PATHOLOGICAL WASTES
Waste Char: P
Waste Charac Desc: PATHOLOGICAL
Count Manifests: 1
Sum Received Qty: 28.0

Gen District: 402
Gen District Office Name: OTTAWA DISTRICT OFFICE 402
Gen Region Code: 04
Gen Region Office Name: EASTERN REGION
NAICS Code: 912120
NAICS Desc:
Waste Code: 312
Waste Class: PATHOLOGICAL WASTES

Waste Char: P
Waste Charac Desc: PATHOLOGICAL
Count Manifests: 2
Sum Received Qty: 164.1

Gen District: 202
Gen District Office Name: GUELPH DISTRICT OFFICE 202
Gen Region Code: 02
Gen Region Office Name: WEST-CENTRAL REGION
NAICS Code: 623110
NAICS Desc:
Waste Code: 261
Waste Class: PHARMACEUTICALS
Waste Char: A
Waste Charac Desc: ACUTELY HAZARDOUS WASTE CHEM.
Count Manifests: 1
Sum Received Qty: 21.4

Gen District: 401
Gen District Office Name: KINGSTON DISTRICT OFFICE 401
Gen Region Code: 04
Gen Region Office Name: EASTERN REGION
NAICS Code: 623110
NAICS Desc:
Waste Code: 261
Waste Class: PHARMACEUTICALS
Waste Char: A
Waste Charac Desc: ACUTELY HAZARDOUS WASTE CHEM.
Count Manifests: 8
Sum Received Qty: 107.7

Gen District: 402
Gen District Office Name: OTTAWA DISTRICT OFFICE 402
Gen Region Code: 04
Gen Region Office Name: EASTERN REGION
NAICS Code: 418990
NAICS Desc: ALL OTHER WHOLESALER-DISTRIBUTORS
Waste Code: 263
Waste Class: ORGANIC LABORATORY CHEMICALS
Waste Char: L
Waste Charac Desc: LIQUID INDUSTRIAL WASTE
Count Manifests: 2
Sum Received Qty: 128.0

Gen District: 402
Gen District Office Name: OTTAWA DISTRICT OFFICE 402
Gen Region Code: 04
Gen Region Office Name: EASTERN REGION
NAICS Code: 418990
NAICS Desc: ALL OTHER WHOLESALER-DISTRIBUTORS
Waste Code: 269
Waste Class: NON-HALOGENATED PESTICIDES
Waste Char: T
Waste Charac Desc: LEACHATE TOXIC
Count Manifests: 1
Sum Received Qty: 12.0

Gen District: 401
Gen District Office Name: KINGSTON DISTRICT OFFICE 401
Gen Region Code: 04
Gen Region Office Name: EASTERN REGION
NAICS Code: 451130
NAICS Desc: SEWING, NEEDLEWORK AND PIECE GOODS STORES
Waste Code: 331
Waste Class: WASTE COMPRESSED GASES
Waste Char: L

Waste Charac Desc: LIQUID INDUSTRIAL WASTE
Count Manifests: 1
Sum Received Qty: 6.0

Gen District: 402
Gen District Office Name: OTTAWA DISTRICT OFFICE 402
Gen Region Code: 04
Gen Region Office Name: EASTERN REGION
NAICS Code: 451130
NAICS Desc: SEWING, NEEDLEWORK AND PIECE GOODS STORES
Waste Code: 145
Waste Class: PAINT/PIGMENT/COATING RESIDUES
Waste Char: L
Waste Charac Desc: LIQUID INDUSTRIAL WASTE
Count Manifests: 16
Sum Received Qty: 1590.0

Gen District: 403
Gen District Office Name: CORNWALL AREA OFFICE 403
Gen Region Code: 04
Gen Region Office Name: EASTERN REGION
NAICS Code: 451130
NAICS Desc: SEWING, NEEDLEWORK AND PIECE GOODS STORES
Waste Code: 145
Waste Class: PAINT/PIGMENT/COATING RESIDUES
Waste Char: L
Waste Charac Desc: LIQUID INDUSTRIAL WASTE
Count Manifests: 3
Sum Received Qty: 285.0

Gen District: 403
Gen District Office Name: CORNWALL AREA OFFICE 403
Gen Region Code: 04
Gen Region Office Name: EASTERN REGION
NAICS Code: 451130
NAICS Desc: SEWING, NEEDLEWORK AND PIECE GOODS STORES
Waste Code: 331
Waste Class: WASTE COMPRESSED GASES
Waste Char: I
Waste Charac Desc: IGNITABLE
Count Manifests: 3
Sum Received Qty: 146.0

Gen District: 805
Gen District Office Name: QUEBEC
Gen Region Code: 04
Gen Region Office Name: EASTERN REGION
NAICS Code: 451130
NAICS Desc: SEWING, NEEDLEWORK AND PIECE GOODS STORES
Waste Code: 263
Waste Class: ORGANIC LABORATORY CHEMICALS
Waste Char: A
Waste Charac Desc: ACUTELY HAZARDOUS WASTE CHEM.
Count Manifests: 1
Sum Received Qty: 2.0

Gen District: 805
Gen District Office Name: QUEBEC
Gen Region Code: 04
Gen Region Office Name: EASTERN REGION
NAICS Code: 451130
NAICS Desc: SEWING, NEEDLEWORK AND PIECE GOODS STORES
Waste Code: 331
Waste Class: WASTE COMPRESSED GASES
Waste Char: I
Waste Charac Desc: IGNITABLE

Count Manifests: 1
Sum Received Qty: 122.0

Gen District: 503
Gen District Office Name: SAULT STE. MARIE AREA OFFICE 503
Gen Region Code: 06
Gen Region Office Name: NORTHERN REGION
NAICS Code: 451130
NAICS Desc: SEWING, NEEDLEWORK AND PIECE GOODS STORES
Waste Code: 145
Waste Class: PAINT/PIGMENT/COATING RESIDUES
Waste Char: L
Waste Charac Desc: LIQUID INDUSTRIAL WASTE
Count Manifests: 1
Sum Received Qty: 267.0

Gen District: 301
Gen District Office Name: TORONTO DISTRICT OFFICE 301
Gen Region Code: 03
Gen Region Office Name: CENTRAL REGION
NAICS Code: 621210
NAICS Desc: OFFICES OF DENTISTS
Waste Code: 312
Waste Class: PATHOLOGICAL WASTES
Waste Char: P
Waste Charac Desc: PATHOLOGICAL
Count Manifests: 3
Sum Received Qty: 20.5

Gen District: 301
Gen District Office Name: TORONTO DISTRICT OFFICE 301
Gen Region Code: 03
Gen Region Office Name: CENTRAL REGION
NAICS Code: 446110
NAICS Desc:
Waste Code: 312
Waste Class: PATHOLOGICAL WASTES
Waste Char: P
Waste Charac Desc: PATHOLOGICAL
Count Manifests: 8
Sum Received Qty: 90.78

Gen District: 306
Gen District Office Name: YORK DURHAM DISTRICT OFFICE 306
Gen Region Code: 03
Gen Region Office Name: CENTRAL REGION
NAICS Code: 621610
NAICS Desc:
Waste Code: 261
Waste Class: PHARMACEUTICALS
Waste Char: A
Waste Charac Desc: ACUTELY HAZARDOUS WASTE CHEM.
Count Manifests: 2
Sum Received Qty: 20.08

Gen District: 306
Gen District Office Name: YORK DURHAM DISTRICT OFFICE 306
Gen Region Code: 03
Gen Region Office Name: CENTRAL REGION
NAICS Code: 621610
NAICS Desc:
Waste Code: 312
Waste Class: PATHOLOGICAL WASTES
Waste Char: P
Waste Charac Desc: PATHOLOGICAL
Count Manifests: 3

Sum Received Qty:	33.16
Gen District:	401
Gen District Office Name:	KINGSTON DISTRICT OFFICE 401
Gen Region Code:	04
Gen Region Office Name:	EASTERN REGION
NAICS Code:	621610
NAICS Desc:	
Waste Code:	261
Waste Class:	PHARMACEUTICALS
Waste Char:	A
Waste Charac Desc:	ACUTELY HAZARDOUS WASTE CHEM.
Count Manifests:	1
Sum Received Qty:	4.5
Gen District:	403
Gen District Office Name:	CORNWALL AREA OFFICE 403
Gen Region Code:	04
Gen Region Office Name:	EASTERN REGION
NAICS Code:	621610
NAICS Desc:	
Waste Code:	261
Waste Class:	PHARMACEUTICALS
Waste Char:	A
Waste Charac Desc:	ACUTELY HAZARDOUS WASTE CHEM.
Count Manifests:	10
Sum Received Qty:	119.72
Gen District:	402
Gen District Office Name:	OTTAWA DISTRICT OFFICE 402
Gen Region Code:	04
Gen Region Office Name:	EASTERN REGION
NAICS Code:	414510
NAICS Desc:	PHARMACEUTICALS AND PHARMACY SUPPLIES WHOLESALER-DISTRIBUTORS
Waste Code:	312
Waste Class:	PATHOLOGICAL WASTES
Waste Char:	P
Waste Charac Desc:	PATHOLOGICAL
Count Manifests:	56
Sum Received Qty:	2910.1
Gen District:	805
Gen District Office Name:	QUEBEC
Gen Region Code:	04
Gen Region Office Name:	EASTERN REGION
NAICS Code:	911110
NAICS Desc:	
Waste Code:	146
Waste Class:	OTHER SPECIFIED INORGANICS
Waste Char:	T
Waste Charac Desc:	LEACHATE TOXIC
Count Manifests:	1
Sum Received Qty:	12.0
Gen District:	503
Gen District Office Name:	SAULT STE. MARIE AREA OFFICE 503
Gen Region Code:	06
Gen Region Office Name:	NORTHERN REGION
NAICS Code:	115310
NAICS Desc:	SUPPORT ACTIVITIES FOR FORESTRY
Waste Code:	263
Waste Class:	ORGANIC LABORATORY CHEMICALS
Waste Char:	L
Waste Charac Desc:	LIQUID INDUSTRIAL WASTE
Count Manifests:	1
Sum Received Qty:	6.0

Gen District: 401
Gen District Office Name: KINGSTON DISTRICT OFFICE 401
Gen Region Code: 04
Gen Region Office Name: EASTERN REGION
NAICS Code: 325610
NAICS Desc: SOAP AND CLEANING COMPOUND MANUFACTURING
Waste Code: 148
Waste Class: INORGANIC LABORATORY CHEMICALS
Waste Char: C
Waste Charac Desc: CORROSIVE
Count Manifests: 1
Sum Received Qty: 366.0

Gen District: 401
Gen District Office Name: KINGSTON DISTRICT OFFICE 401
Gen Region Code: 04
Gen Region Office Name: EASTERN REGION
NAICS Code: 325610
NAICS Desc: SOAP AND CLEANING COMPOUND MANUFACTURING
Waste Code: 252
Waste Class: WASTE OILS & LUBRICANTS
Waste Char: L
Waste Charac Desc: LIQUID INDUSTRIAL WASTE
Count Manifests: 2
Sum Received Qty: 790.0

Gen District: 301
Gen District Office Name: TORONTO DISTRICT OFFICE 301
Gen Region Code: 03
Gen Region Office Name: CENTRAL REGION
NAICS Code: 541710
NAICS Desc: RESEARCH AND DEVELOPMENT IN THE PHYSICAL, ENGINEERING AND LIFE SCIENCES
Waste Code: 312
Waste Class: PATHOLOGICAL WASTES
Waste Char: P
Waste Charac Desc: PATHOLOGICAL
Count Manifests: 2
Sum Received Qty: 331.7

Gen District: 402
Gen District Office Name: OTTAWA DISTRICT OFFICE 402
Gen Region Code: 04
Gen Region Office Name: EASTERN REGION
NAICS Code: 621390
NAICS Desc: OFFICES OF ALL OTHER HEALTH PRACTITIONERS
Waste Code: 264
Waste Class: PHOTOPROCESSING WASTES
Waste Char: L
Waste Charac Desc: LIQUID INDUSTRIAL WASTE
Count Manifests: 2
Sum Received Qty: 40.8

Gen District: 202
Gen District Office Name: GUELPH DISTRICT OFFICE 202
Gen Region Code: 02
Gen Region Office Name: WEST-CENTRAL REGION
NAICS Code: 621510
NAICS Desc: MEDICAL AND DIAGNOSTIC LABORATORIES
Waste Code: 312
Waste Class: PATHOLOGICAL WASTES
Waste Char: P
Waste Charac Desc: PATHOLOGICAL
Count Manifests: 5
Sum Received Qty: 113.1

Gen District: 401
Gen District Office Name: KINGSTON DISTRICT OFFICE 401
Gen Region Code: 04
Gen Region Office Name: EASTERN REGION
NAICS Code: 452991
NAICS Desc: HOME AND AUTO SUPPLIES STORES
Waste Code: 148
Waste Class: INORGANIC LABORATORY CHEMICALS
Waste Char: A
Waste Charac Desc: ACUTELY HAZARDOUS WASTE CHEM.
Count Manifests: 1
Sum Received Qty: 8.0

Gen District: 301
Gen District Office Name: TORONTO DISTRICT OFFICE 301
Gen Region Code: 03
Gen Region Office Name: CENTRAL REGION
NAICS Code: 621510
NAICS Desc: MEDICAL AND DIAGNOSTIC LABORATORIES
Waste Code: 211
Waste Class: AROMATIC SOLVENTS
Waste Char: H
Waste Charac Desc: HAZARDOUS INDUSTRIAL WASTE
Count Manifests: 1
Sum Received Qty: 240.0

Gen District: 301
Gen District Office Name: TORONTO DISTRICT OFFICE 301
Gen Region Code: 03
Gen Region Office Name: CENTRAL REGION
NAICS Code: 621510
NAICS Desc: MEDICAL AND DIAGNOSTIC LABORATORIES
Waste Code: 312
Waste Class: PATHOLOGICAL WASTES
Waste Char: P
Waste Charac Desc: PATHOLOGICAL
Count Manifests: 6
Sum Received Qty: 688.3

Gen District: 401
Gen District Office Name: KINGSTON DISTRICT OFFICE 401
Gen Region Code: 04
Gen Region Office Name: EASTERN REGION
NAICS Code: 621510
NAICS Desc: MEDICAL AND DIAGNOSTIC LABORATORIES
Waste Code: 263
Waste Class: ORGANIC LABORATORY CHEMICALS
Waste Char: I
Waste Charac Desc: IGNITABLE
Count Manifests: 6
Sum Received Qty: 47.0

Gen District: 805
Gen District Office Name: QUEBEC
Gen Region Code: 04
Gen Region Office Name: EASTERN REGION
NAICS Code: 611210
NAICS Desc:
Waste Code: 263
Waste Class: ORGANIC LABORATORY CHEMICALS
Waste Char: L
Waste Charac Desc: LIQUID INDUSTRIAL WASTE
Count Manifests: 1
Sum Received Qty: 141.0

Gen District: 805

Gen District Office Name: QUEBEC
Gen Region Code: 04
Gen Region Office Name: EASTERN REGION
NAICS Code: 611210
NAICS Desc:
Waste Code: 331
Waste Class: WASTE COMPRESSED GASES
Waste Char: I
Waste Charac Desc: IGNITABLE
Count Manifests: 1
Sum Received Qty: 6.0

Gen District: 403
Gen District Office Name: CORNWALL AREA OFFICE 403
Gen Region Code: 04
Gen Region Office Name: EASTERN REGION
NAICS Code: 444110
NAICS Desc: HOME CENTRES
Waste Code: 312
Waste Class: PATHOLOGICAL WASTES
Waste Char: P
Waste Charac Desc: PATHOLOGICAL
Count Manifests: 1
Sum Received Qty: 3.0

Gen District: 501
Gen District Office Name: SUDBURY DISTRICT OFFICE 501
Gen Region Code: 06
Gen Region Office Name: NORTHERN REGION
NAICS Code: 444110
NAICS Desc: HOME CENTRES
Waste Code: 331
Waste Class: WASTE COMPRESSED GASES
Waste Char: L
Waste Charac Desc: LIQUID INDUSTRIAL WASTE
Count Manifests: 3
Sum Received Qty: 135.0

Gen District: 401
Gen District Office Name: KINGSTON DISTRICT OFFICE 401
Gen Region Code: 04
Gen Region Office Name: EASTERN REGION
NAICS Code: 611110
NAICS Desc: ELEMENTARY AND SECONDARY SCHOOLS
Waste Code: 312
Waste Class: PATHOLOGICAL WASTES
Waste Char: P
Waste Charac Desc: PATHOLOGICAL
Count Manifests: 17
Sum Received Qty: 14111.96

Gen District: 402
Gen District Office Name: OTTAWA DISTRICT OFFICE 402
Gen Region Code: 04
Gen Region Office Name: EASTERN REGION
NAICS Code: 621990
NAICS Desc: ALL OTHER AMBULATORY HEALTH CARE SERVICES
Waste Code: 312
Waste Class: PATHOLOGICAL WASTES
Waste Char: P
Waste Charac Desc: PATHOLOGICAL
Count Manifests: 190
Sum Received Qty: 12968.72

Gen District: 403
Gen District Office Name: CORNWALL AREA OFFICE 403

Gen Region Code: 04
Gen Region Office Name: EASTERN REGION
NAICS Code: 621990
NAICS Desc: ALL OTHER AMBULATORY HEALTH CARE SERVICES
Waste Code: 261
Waste Class: PHARMACEUTICALS
Waste Char: A
Waste Charac Desc: ACUTELY HAZARDOUS WASTE CHEM.
Count Manifests: 14
Sum Received Qty: 464.08

Gen District: 401
Gen District Office Name: KINGSTON DISTRICT OFFICE 401
Gen Region Code: 04
Gen Region Office Name: EASTERN REGION
NAICS Code: 621494
NAICS Desc:
Waste Code: 261
Waste Class: PHARMACEUTICALS
Waste Char: A
Waste Charac Desc: ACUTELY HAZARDOUS WASTE CHEM.
Count Manifests: 50
Sum Received Qty: 1557.12

Gen District: 401
Gen District Office Name: KINGSTON DISTRICT OFFICE 401
Gen Region Code: 04
Gen Region Office Name: EASTERN REGION
NAICS Code: 325610
NAICS Desc: SOAP AND CLEANING COMPOUND MANUFACTURING
Waste Code: 263
Waste Class: ORGANIC LABORATORY CHEMICALS
Waste Char: L
Waste Charac Desc: LIQUID INDUSTRIAL WASTE
Count Manifests: 3
Sum Received Qty: 1069.0

Gen District: 402
Gen District Office Name: OTTAWA DISTRICT OFFICE 402
Gen Region Code: 04
Gen Region Office Name: EASTERN REGION
NAICS Code: 452999
NAICS Desc: ALL OTHER MISCELLANEOUS GENERAL MERCHANDISE STORES
Waste Code: 148
Waste Class: INORGANIC LABORATORY CHEMICALS
Waste Char: C
Waste Charac Desc: CORROSIVE
Count Manifests: 2
Sum Received Qty: 4.0

Gen District: 402
Gen District Office Name: OTTAWA DISTRICT OFFICE 402
Gen Region Code: 04
Gen Region Office Name: EASTERN REGION
NAICS Code: 452999
NAICS Desc: ALL OTHER MISCELLANEOUS GENERAL MERCHANDISE STORES
Waste Code: 262
Waste Class: DETERGENTS/SOAPS
Waste Char: L
Waste Charac Desc: LIQUID INDUSTRIAL WASTE
Count Manifests: 4
Sum Received Qty: 795.0

Gen District: 805
Gen District Office Name: QUEBEC
Gen Region Code: 04

Gen Region Office Name: EASTERN REGION
NAICS Code: 452999
NAICS Desc: ALL OTHER MISCELLANEOUS GENERAL MERCHANDISE STORES
Waste Code: 212
Waste Class: ALIPHATIC SOLVENTS
Waste Char: I
Waste Charac Desc: IGNITABLE
Count Manifests: 8
Sum Received Qty: 176.0

Gen District: 805
Gen District Office Name: QUEBEC
Gen Region Code: 04
Gen Region Office Name: EASTERN REGION
NAICS Code: 452999
NAICS Desc: ALL OTHER MISCELLANEOUS GENERAL MERCHANDISE STORES
Waste Code: 252
Waste Class: WASTE OILS & LUBRICANTS
Waste Char: L
Waste Charac Desc: LIQUID INDUSTRIAL WASTE
Count Manifests: 1
Sum Received Qty: 3.0

Gen District: 805
Gen District Office Name: QUEBEC
Gen Region Code: 04
Gen Region Office Name: EASTERN REGION
NAICS Code: 452999
NAICS Desc: ALL OTHER MISCELLANEOUS GENERAL MERCHANDISE STORES
Waste Code: 261
Waste Class: PHARMACEUTICALS
Waste Char: L
Waste Charac Desc: LIQUID INDUSTRIAL WASTE
Count Manifests: 3
Sum Received Qty: 18.0

Gen District: 805
Gen District Office Name: QUEBEC
Gen Region Code: 04
Gen Region Office Name: EASTERN REGION
NAICS Code: 452999
NAICS Desc: ALL OTHER MISCELLANEOUS GENERAL MERCHANDISE STORES
Waste Code: 269
Waste Class: NON-HALOGENATED PESTICIDES
Waste Char: T
Waste Charac Desc: LEACHATE TOXIC
Count Manifests: 3
Sum Received Qty: 14.0

Gen District: 805
Gen District Office Name: QUEBEC
Gen Region Code: 04
Gen Region Office Name: EASTERN REGION
NAICS Code: 452999
NAICS Desc: ALL OTHER MISCELLANEOUS GENERAL MERCHANDISE STORES
Waste Code: 331
Waste Class: WASTE COMPRESSED GASES
Waste Char: I
Waste Charac Desc: IGNITABLE
Count Manifests: 15
Sum Received Qty: 180.0

Gen District: 402
Gen District Office Name: OTTAWA DISTRICT OFFICE 402
Gen Region Code: 04
Gen Region Office Name: EASTERN REGION

NAICS Code:	453310
NAICS Desc:	USED MERCHANDISE STORES
Waste Code:	261
Waste Class:	PHARMACEUTICALS
Waste Char:	L
Waste Charac Desc:	LIQUID INDUSTRIAL WASTE
Count Manifests:	4
Sum Received Qty:	11.0

Gen District:	402
Gen District Office Name:	OTTAWA DISTRICT OFFICE 402
Gen Region Code:	04
Gen Region Office Name:	EASTERN REGION
NAICS Code:	453310
NAICS Desc:	USED MERCHANDISE STORES
Waste Code:	262
Waste Class:	DETERGENTS/SOAPS
Waste Char:	L
Waste Charac Desc:	LIQUID INDUSTRIAL WASTE
Count Manifests:	2
Sum Received Qty:	370.0

Gen District:	401
Gen District Office Name:	KINGSTON DISTRICT OFFICE 401
Gen Region Code:	04
Gen Region Office Name:	EASTERN REGION
NAICS Code:	541940
NAICS Desc:	VETERINARY SERVICES
Waste Code:	312
Waste Class:	PATHOLOGICAL WASTES
Waste Char:	P
Waste Charac Desc:	PATHOLOGICAL
Count Manifests:	23
Sum Received Qty:	605.43

Gen District:	402
Gen District Office Name:	OTTAWA DISTRICT OFFICE 402
Gen Region Code:	04
Gen Region Office Name:	EASTERN REGION
NAICS Code:	541940
NAICS Desc:	VETERINARY SERVICES
Waste Code:	261
Waste Class:	PHARMACEUTICALS
Waste Char:	A
Waste Charac Desc:	ACUTELY HAZARDOUS WASTE CHEM.
Count Manifests:	50
Sum Received Qty:	595.08

Gen District:	402
Gen District Office Name:	OTTAWA DISTRICT OFFICE 402
Gen Region Code:	04
Gen Region Office Name:	EASTERN REGION
NAICS Code:	562210
NAICS Desc:	WASTE TREATMENT AND DISPOSAL
Waste Code:	312
Waste Class:	PATHOLOGICAL WASTES
Waste Char:	P
Waste Charac Desc:	PATHOLOGICAL
Count Manifests:	2
Sum Received Qty:	23.8

Gen District:	302
Gen District Office Name:	BARRIE DISTRICT OFFICE 302
Gen Region Code:	01
Gen Region Office Name:	SOUTHWESTERN REGION
NAICS Code:	622111

NAICS Desc: GENERAL (EXCEPT PAEDIATRIC) HOSPITALS
Waste Code: 261
Waste Class: PHARMACEUTICALS
Waste Char: A
Waste Charac Desc: ACUTELY HAZARDOUS WASTE CHEM.
Count Manifests: 1
Sum Received Qty: 38.5

Gen District: 402
Gen District Office Name: OTTAWA DISTRICT OFFICE 402
Gen Region Code: 04
Gen Region Office Name: EASTERN REGION
NAICS Code: 493190
NAICS Desc: OTHER WAREHOUSING AND STORAGE
Waste Code: 261
Waste Class: PHARMACEUTICALS
Waste Char: A
Waste Charac Desc: ACUTELY HAZARDOUS WASTE CHEM.
Count Manifests: 4
Sum Received Qty: 309.5

Gen District: 301
Gen District Office Name: TORONTO DISTRICT OFFICE 301
Gen Region Code: 03
Gen Region Office Name: CENTRAL REGION
NAICS Code: 622111
NAICS Desc: GENERAL (EXCEPT PAEDIATRIC) HOSPITALS
Waste Code: 261
Waste Class: PHARMACEUTICALS
Waste Char: A
Waste Charac Desc: ACUTELY HAZARDOUS WASTE CHEM.
Count Manifests: 4
Sum Received Qty: 119.5

Gen District: 304
Gen District Office Name: PETERBOROUGH DISTRICT OFFICE 304
Gen Region Code: 04
Gen Region Office Name: EASTERN REGION
NAICS Code: 812210
NAICS Desc:
Waste Code: 312
Waste Class: PATHOLOGICAL WASTES
Waste Char: P
Waste Charac Desc: PATHOLOGICAL
Count Manifests: 1
Sum Received Qty: 33.8

Gen District: 402
Gen District Office Name: OTTAWA DISTRICT OFFICE 402
Gen Region Code: 04
Gen Region Office Name: EASTERN REGION
NAICS Code: 812210
NAICS Desc:
Waste Code: 312
Waste Class: PATHOLOGICAL WASTES
Waste Char: P
Waste Charac Desc: PATHOLOGICAL
Count Manifests: 84
Sum Received Qty: 2445.21

Gen District: 401
Gen District Office Name: KINGSTON DISTRICT OFFICE 401
Gen Region Code: 04
Gen Region Office Name: EASTERN REGION
NAICS Code: 339110
NAICS Desc: MEDICAL EQUIPMENT AND SUPPLIES MANUFACTURING

Waste Code: 312
Waste Class: PATHOLOGICAL WASTES
Waste Char: P
Waste Charac Desc: PATHOLOGICAL
Count Manifests: 2
Sum Received Qty: 6.1

Gen District: 401
Gen District Office Name: KINGSTON DISTRICT OFFICE 401
Gen Region Code: 04
Gen Region Office Name: EASTERN REGION
NAICS Code: 418990
NAICS Desc: ALL OTHER WHOLESALER-DISTRIBUTORS
Waste Code: 148
Waste Class: INORGANIC LABORATORY CHEMICALS
Waste Char: A
Waste Charac Desc: ACUTELY HAZARDOUS WASTE CHEM.
Count Manifests: 2
Sum Received Qty: 14.0

Gen District: 401
Gen District Office Name: KINGSTON DISTRICT OFFICE 401
Gen Region Code: 04
Gen Region Office Name: EASTERN REGION
NAICS Code: 418990
NAICS Desc: ALL OTHER WHOLESALER-DISTRIBUTORS
Waste Code: 269
Waste Class: NON-HALOGENATED PESTICIDES
Waste Char: T
Waste Charac Desc: LEACHATE TOXIC
Count Manifests: 1
Sum Received Qty: 3.0

Gen District: 402
Gen District Office Name: OTTAWA DISTRICT OFFICE 402
Gen Region Code: 04
Gen Region Office Name: EASTERN REGION
NAICS Code: 418990
NAICS Desc: ALL OTHER WHOLESALER-DISTRIBUTORS
Waste Code: 148
Waste Class: INORGANIC LABORATORY CHEMICALS
Waste Char: A
Waste Charac Desc: ACUTELY HAZARDOUS WASTE CHEM.
Count Manifests: 8
Sum Received Qty: 308.0

Gen District: 402
Gen District Office Name: OTTAWA DISTRICT OFFICE 402
Gen Region Code: 04
Gen Region Office Name: EASTERN REGION
NAICS Code: 444110
NAICS Desc: HOME CENTRES
Waste Code: 221
Waste Class: LIGHT FUELS
Waste Char: I
Waste Charac Desc: IGNITABLE
Count Manifests: 9
Sum Received Qty: 615.0

Gen District: 403
Gen District Office Name: CORNWALL AREA OFFICE 403
Gen Region Code: 04
Gen Region Office Name: EASTERN REGION
NAICS Code: 444110
NAICS Desc: HOME CENTRES
Waste Code: 145

Waste Class:	PAINT/PIGMENT/COATING RESIDUES
Waste Char:	I
Waste Charac Desc:	IGNITABLE
Count Manifests:	1
Sum Received Qty:	289.0
Gen District:	501
Gen District Office Name:	SUDBURY DISTRICT OFFICE 501
Gen Region Code:	06
Gen Region Office Name:	NORTHERN REGION
NAICS Code:	444110
NAICS Desc:	HOME CENTRES
Waste Code:	212
Waste Class:	ALIPHATIC SOLVENTS
Waste Char:	I
Waste Charac Desc:	IGNITABLE
Count Manifests:	2
Sum Received Qty:	85.0
Gen District:	503
Gen District Office Name:	SAULT STE. MARIE AREA OFFICE 503
Gen Region Code:	06
Gen Region Office Name:	NORTHERN REGION
NAICS Code:	444110
NAICS Desc:	HOME CENTRES
Waste Code:	331
Waste Class:	WASTE COMPRESSED GASES
Waste Char:	L
Waste Charac Desc:	LIQUID INDUSTRIAL WASTE
Count Manifests:	2
Sum Received Qty:	77.0
Gen District:	403
Gen District Office Name:	CORNWALL AREA OFFICE 403
Gen Region Code:	04
Gen Region Office Name:	EASTERN REGION
NAICS Code:	541990
NAICS Desc:	ALL OTHER PROFESSIONAL, SCIENTIFIC AND TECHNICAL SERVICES
Waste Code:	261
Waste Class:	PHARMACEUTICALS
Waste Char:	A
Waste Charac Desc:	ACUTELY HAZARDOUS WASTE CHEM.
Count Manifests:	1
Sum Received Qty:	19.5
Gen District:	401
Gen District Office Name:	KINGSTON DISTRICT OFFICE 401
Gen Region Code:	04
Gen Region Office Name:	EASTERN REGION
NAICS Code:	622111
NAICS Desc:	GENERAL (EXCEPT PAEDIATRIC) HOSPITALS
Waste Code:	261
Waste Class:	PHARMACEUTICALS
Waste Char:	A
Waste Charac Desc:	ACUTELY HAZARDOUS WASTE CHEM.
Count Manifests:	3
Sum Received Qty:	6.5
Gen District:	401
Gen District Office Name:	KINGSTON DISTRICT OFFICE 401
Gen Region Code:	04
Gen Region Office Name:	EASTERN REGION
NAICS Code:	622111
NAICS Desc:	GENERAL (EXCEPT PAEDIATRIC) HOSPITALS
Waste Code:	261
Waste Class:	PHARMACEUTICALS

Waste Char: B
Waste Charac Desc: HAZARDOUS WASTE CHEMICAL
Count Manifests: 32
Sum Received Qty: 4333.98

Gen District: 403
Gen District Office Name: CORNWALL AREA OFFICE 403
Gen Region Code: 04
Gen Region Office Name: EASTERN REGION
NAICS Code: 622111
NAICS Desc: GENERAL (EXCEPT PAEDIATRIC) HOSPITALS
Waste Code: 261
Waste Class: PHARMACEUTICALS
Waste Char: A
Waste Charac Desc: ACUTELY HAZARDOUS WASTE CHEM.
Count Manifests: 12
Sum Received Qty: 237.52

Gen District: 805
Gen District Office Name: QUEBEC
Gen Region Code: 04
Gen Region Office Name: EASTERN REGION
NAICS Code: 622111
NAICS Desc: GENERAL (EXCEPT PAEDIATRIC) HOSPITALS
Waste Code: 264
Waste Class: PHOTOPROCESSING WASTES
Waste Char: T
Waste Charac Desc: LEACHATE TOXIC
Count Manifests: 1
Sum Received Qty: 5.0

Gen District: 401
Gen District Office Name: KINGSTON DISTRICT OFFICE 401
Gen Region Code: 04
Gen Region Office Name: EASTERN REGION
NAICS Code: 911220
NAICS Desc:
Waste Code: 261
Waste Class: PHARMACEUTICALS
Waste Char: A
Waste Charac Desc: ACUTELY HAZARDOUS WASTE CHEM.
Count Manifests: 2
Sum Received Qty: 198.4

Gen District: 402
Gen District Office Name: OTTAWA DISTRICT OFFICE 402
Gen Region Code: 04
Gen Region Office Name: EASTERN REGION
NAICS Code: 238210
NAICS Desc: ELECTRICAL CONTRACTORS, ELECTRICAL CONTRACTORS AND OTHER WIRING
Waste Code: 146
Waste Class: OTHER SPECIFIED INORGANICS
Waste Char: T
Waste Charac Desc: LEACHATE TOXIC
Count Manifests: 1
Sum Received Qty: 2000.0

Gen District: 401
Gen District Office Name: KINGSTON DISTRICT OFFICE 401
Gen Region Code: 04
Gen Region Office Name: EASTERN REGION
NAICS Code: 322220
NAICS Desc: PAPER BAG AND COATED AND TREATED PAPER MANUFACTURING
Waste Code: 312
Waste Class: PATHOLOGICAL WASTES
Waste Char: P

Waste Charac Desc: PATHOLOGICAL
Count Manifests: 2
Sum Received Qty: 4.7

Gen District: 401
Gen District Office Name: KINGSTON DISTRICT OFFICE 401
Gen Region Code: 04
Gen Region Office Name: EASTERN REGION
NAICS Code: 444130
NAICS Desc: HARDWARE STORES
Waste Code: 263
Waste Class: ORGANIC LABORATORY CHEMICALS
Waste Char: A
Waste Charac Desc: ACUTELY HAZARDOUS WASTE CHEM.
Count Manifests: 2
Sum Received Qty: 29.0

Gen District: 304
Gen District Office Name: PETERBOROUGH DISTRICT OFFICE 304
Gen Region Code: 04
Gen Region Office Name: EASTERN REGION
NAICS Code: 448199
NAICS Desc: ALL OTHER CLOTHING STORES
Waste Code: 261
Waste Class: PHARMACEUTICALS
Waste Char: L
Waste Charac Desc: LIQUID INDUSTRIAL WASTE
Count Manifests: 2
Sum Received Qty: 6.0

Gen District: 401
Gen District Office Name: KINGSTON DISTRICT OFFICE 401
Gen Region Code: 04
Gen Region Office Name: EASTERN REGION
NAICS Code: 448199
NAICS Desc: ALL OTHER CLOTHING STORES
Waste Code: 122
Waste Class: ALKALINE WASTES - OTHER METALS
Waste Char: C
Waste Charac Desc: CORROSIVE
Count Manifests: 3
Sum Received Qty: 19.0

Gen District: 401
Gen District Office Name: KINGSTON DISTRICT OFFICE 401
Gen Region Code: 04
Gen Region Office Name: EASTERN REGION
NAICS Code: 448199
NAICS Desc: ALL OTHER CLOTHING STORES
Waste Code: 269
Waste Class: NON-HALOGENATED PESTICIDES
Waste Char: T
Waste Charac Desc: LEACHATE TOXIC
Count Manifests: 10
Sum Received Qty: 42.0

Gen District: 501
Gen District Office Name: SUDBURY DISTRICT OFFICE 501
Gen Region Code: 06
Gen Region Office Name: NORTHERN REGION
NAICS Code: 448199
NAICS Desc: ALL OTHER CLOTHING STORES
Waste Code: 146
Waste Class: OTHER SPECIFIED INORGANICS
Waste Char: T
Waste Charac Desc: LEACHATE TOXIC

Count Manifests: 2
Sum Received Qty: 40.0

Gen District: 501
Gen District Office Name: SUDBURY DISTRICT OFFICE 501
Gen Region Code: 06
Gen Region Office Name: NORTHERN REGION
NAICS Code: 448199
NAICS Desc: ALL OTHER CLOTHING STORES
Waste Code: 148
Waste Class: INORGANIC LABORATORY CHEMICALS
Waste Char: A
Waste Charac Desc: ACUTELY HAZARDOUS WASTE CHEM.
Count Manifests: 4
Sum Received Qty: 22.0

Gen District: 501
Gen District Office Name: SUDBURY DISTRICT OFFICE 501
Gen Region Code: 06
Gen Region Office Name: NORTHERN REGION
NAICS Code: 448199
NAICS Desc: ALL OTHER CLOTHING STORES
Waste Code: 261
Waste Class: PHARMACEUTICALS
Waste Char: L
Waste Charac Desc: LIQUID INDUSTRIAL WASTE
Count Manifests: 2
Sum Received Qty: 17.0

Gen District: 502
Gen District Office Name: TIMMINS DISTRICT OFFICE 502
Gen Region Code: 06
Gen Region Office Name: NORTHERN REGION
NAICS Code: 448199
NAICS Desc: ALL OTHER CLOTHING STORES
Waste Code: 269
Waste Class: NON-HALOGENATED PESTICIDES
Waste Char: T
Waste Charac Desc: LEACHATE TOXIC
Count Manifests: 1
Sum Received Qty: 2.0

Gen District: 503
Gen District Office Name: SAULT STE. MARIE AREA OFFICE 503
Gen Region Code: 06
Gen Region Office Name: NORTHERN REGION
NAICS Code: 448199
NAICS Desc: ALL OTHER CLOTHING STORES
Waste Code: 263
Waste Class: ORGANIC LABORATORY CHEMICALS
Waste Char: A
Waste Charac Desc: ACUTELY HAZARDOUS WASTE CHEM.
Count Manifests: 1
Sum Received Qty: 5.0

Gen District: 504
Gen District Office Name: NORTH BAY AREA OFFIC0 504
Gen Region Code: 06
Gen Region Office Name: NORTHERN REGION
NAICS Code: 448199
NAICS Desc: ALL OTHER CLOTHING STORES
Waste Code: 148
Waste Class: INORGANIC LABORATORY CHEMICALS
Waste Char: A
Waste Charac Desc: ACUTELY HAZARDOUS WASTE CHEM.
Count Manifests: 4

Sum Received Qty: 32.0

Gen District: 504
Gen District Office Name: NORTH BAY AREA OFFIC0 504
Gen Region Code: 06
Gen Region Office Name: NORTHERN REGION
NAICS Code: 448199
NAICS Desc: ALL OTHER CLOTHING STORES
Waste Code: 212
Waste Class: ALIPHATIC SOLVENTS
Waste Char: L
Waste Charac Desc: LIQUID INDUSTRIAL WASTE
Count Manifests: 1
Sum Received Qty: 4.0

Gen District: 504
Gen District Office Name: NORTH BAY AREA OFFIC0 504
Gen Region Code: 06
Gen Region Office Name: NORTHERN REGION
NAICS Code: 448199
NAICS Desc: ALL OTHER CLOTHING STORES
Waste Code: 252
Waste Class: WASTE OILS & LUBRICANTS
Waste Char: L
Waste Charac Desc: LIQUID INDUSTRIAL WASTE
Count Manifests: 2
Sum Received Qty: 33.0

Gen District: 504
Gen District Office Name: NORTH BAY AREA OFFIC0 504
Gen Region Code: 06
Gen Region Office Name: NORTHERN REGION
NAICS Code: 448199
NAICS Desc: ALL OTHER CLOTHING STORES
Waste Code: 261
Waste Class: PHARMACEUTICALS
Waste Char: L
Waste Charac Desc: LIQUID INDUSTRIAL WASTE
Count Manifests: 2
Sum Received Qty: 10.0

Gen District: 401
Gen District Office Name: KINGSTON DISTRICT OFFICE 401
Gen Region Code: 04
Gen Region Office Name: EASTERN REGION
NAICS Code: 452110
NAICS Desc: DEPARTMENT STORES
Waste Code: 212
Waste Class: ALIPHATIC SOLVENTS
Waste Char: I
Waste Charac Desc: IGNITABLE
Count Manifests: 2
Sum Received Qty: 4.0

Gen District: 402
Gen District Office Name: OTTAWA DISTRICT OFFICE 402
Gen Region Code: 04
Gen Region Office Name: EASTERN REGION
NAICS Code: 452110
NAICS Desc: DEPARTMENT STORES
Waste Code: 331
Waste Class: WASTE COMPRESSED GASES
Waste Char: I
Waste Charac Desc: IGNITABLE
Count Manifests: 5
Sum Received Qty: 7.0

Gen District: 402
Gen District Office Name: OTTAWA DISTRICT OFFICE 402
Gen Region Code: 04
Gen Region Office Name: EASTERN REGION
NAICS Code: 452999
NAICS Desc: ALL OTHER MISCELLANEOUS GENERAL MERCHANDISE STORES
Waste Code: 263
Waste Class: ORGANIC LABORATORY CHEMICALS
Waste Char: A
Waste Charac Desc: ACUTELY HAZARDOUS WASTE CHEM.
Count Manifests: 6
Sum Received Qty: 449.0

Gen District: 402
Gen District Office Name: OTTAWA DISTRICT OFFICE 402
Gen Region Code: 04
Gen Region Office Name: EASTERN REGION
NAICS Code: 452999
NAICS Desc: ALL OTHER MISCELLANEOUS GENERAL MERCHANDISE STORES
Waste Code: 331
Waste Class: WASTE COMPRESSED GASES
Waste Char: I
Waste Charac Desc: IGNITABLE
Count Manifests: 22
Sum Received Qty: 287.0

Gen District: 805
Gen District Office Name: QUEBEC
Gen Region Code: 04
Gen Region Office Name: EASTERN REGION
NAICS Code: 452999
NAICS Desc: ALL OTHER MISCELLANEOUS GENERAL MERCHANDISE STORES
Waste Code: 112
Waste Class: ACID WASTE - HEAVY METALS
Waste Char: C
Waste Charac Desc: CORROSIVE
Count Manifests: 4
Sum Received Qty: 11.0

Gen District: 402
Gen District Office Name: OTTAWA DISTRICT OFFICE 402
Gen Region Code: 04
Gen Region Office Name: EASTERN REGION
NAICS Code: 611510
NAICS Desc: TECHNICAL AND TRADE SCHOOLS
Waste Code: 262
Waste Class: DETERGENTS/SOAPS
Waste Char: L
Waste Charac Desc: LIQUID INDUSTRIAL WASTE
Count Manifests: 1
Sum Received Qty: 64.0

Gen District: 402
Gen District Office Name: OTTAWA DISTRICT OFFICE 402
Gen Region Code: 04
Gen Region Office Name: EASTERN REGION
NAICS Code: 623999
NAICS Desc:
Waste Code: 312
Waste Class: PATHOLOGICAL WASTES
Waste Char: P
Waste Charac Desc: PATHOLOGICAL
Count Manifests: 2
Sum Received Qty: 38.9

Gen District:	401
Gen District Office Name:	KINGSTON DISTRICT OFFICE 401
Gen Region Code:	04
Gen Region Office Name:	EASTERN REGION
NAICS Code:	325410
NAICS Desc:	PHARMACEUTICAL AND MEDICINE MANUFACTURING
Waste Code:	312
Waste Class:	PATHOLOGICAL WASTES
Waste Char:	P
Waste Charac Desc:	PATHOLOGICAL
Count Manifests:	4
Sum Received Qty:	134.4

Gen District:	403
Gen District Office Name:	CORNWALL AREA OFFICE 403
Gen Region Code:	04
Gen Region Office Name:	EASTERN REGION
NAICS Code:	414510
NAICS Desc:	PHARMACEUTICALS AND PHARMACY SUPPLIES WHOLESALER-DISTRIBUTORS
Waste Code:	261
Waste Class:	PHARMACEUTICALS
Waste Char:	A
Waste Charac Desc:	ACUTELY HAZARDOUS WASTE CHEM.
Count Manifests:	2
Sum Received Qty:	35.6

Gen District:	403
Gen District Office Name:	CORNWALL AREA OFFICE 403
Gen Region Code:	04
Gen Region Office Name:	EASTERN REGION
NAICS Code:	414510
NAICS Desc:	PHARMACEUTICALS AND PHARMACY SUPPLIES WHOLESALER-DISTRIBUTORS
Waste Code:	312
Waste Class:	PATHOLOGICAL WASTES
Waste Char:	P
Waste Charac Desc:	PATHOLOGICAL
Count Manifests:	2
Sum Received Qty:	27.5

Gen District:	401
Gen District Office Name:	KINGSTON DISTRICT OFFICE 401
Gen Region Code:	04
Gen Region Office Name:	EASTERN REGION
NAICS Code:	445110
NAICS Desc:	SUPERMARKETS AND OTHER GROCERY (EXCEPT CONVENIENCE) STORES
Waste Code:	146
Waste Class:	OTHER SPECIFIED INORGANICS
Waste Char:	T
Waste Charac Desc:	LEACHATE TOXIC
Count Manifests:	3
Sum Received Qty:	8.0

Gen District:	401
Gen District Office Name:	KINGSTON DISTRICT OFFICE 401
Gen Region Code:	04
Gen Region Office Name:	EASTERN REGION
NAICS Code:	445110
NAICS Desc:	SUPERMARKETS AND OTHER GROCERY (EXCEPT CONVENIENCE) STORES
Waste Code:	148
Waste Class:	INORGANIC LABORATORY CHEMICALS
Waste Char:	A
Waste Charac Desc:	ACUTELY HAZARDOUS WASTE CHEM.
Count Manifests:	21
Sum Received Qty:	116.0

Gen District:	402

Gen District Office Name: OTTAWA DISTRICT OFFICE 402
Gen Region Code: 04
Gen Region Office Name: EASTERN REGION
NAICS Code: 445110
NAICS Desc: SUPERMARKETS AND OTHER GROCERY (EXCEPT CONVENIENCE) STORES
Waste Code: 148
Waste Class: INORGANIC LABORATORY CHEMICALS
Waste Char: I
Waste Charac Desc: IGNITABLE
Count Manifests: 2
Sum Received Qty: 4.0

Gen District: 402
Gen District Office Name: OTTAWA DISTRICT OFFICE 402
Gen Region Code: 04
Gen Region Office Name: EASTERN REGION
NAICS Code: 445110
NAICS Desc: SUPERMARKETS AND OTHER GROCERY (EXCEPT CONVENIENCE) STORES
Waste Code: 252
Waste Class: WASTE OILS & LUBRICANTS
Waste Char: L
Waste Charac Desc: LIQUID INDUSTRIAL WASTE
Count Manifests: 3
Sum Received Qty: 12.0

Gen District: 402
Gen District Office Name: OTTAWA DISTRICT OFFICE 402
Gen Region Code: 04
Gen Region Office Name: EASTERN REGION
NAICS Code: 445110
NAICS Desc: SUPERMARKETS AND OTHER GROCERY (EXCEPT CONVENIENCE) STORES
Waste Code: 263
Waste Class: ORGANIC LABORATORY CHEMICALS
Waste Char: A
Waste Charac Desc: ACUTELY HAZARDOUS WASTE CHEM.
Count Manifests: 38
Sum Received Qty: 205.0

Gen District: 402
Gen District Office Name: OTTAWA DISTRICT OFFICE 402
Gen Region Code: 04
Gen Region Office Name: EASTERN REGION
NAICS Code: 445110
NAICS Desc: SUPERMARKETS AND OTHER GROCERY (EXCEPT CONVENIENCE) STORES
Waste Code: 263
Waste Class: ORGANIC LABORATORY CHEMICALS
Waste Char: I
Waste Charac Desc: IGNITABLE
Count Manifests: 1
Sum Received Qty: 10.0

Gen District: 401
Gen District Office Name: KINGSTON DISTRICT OFFICE 401
Gen Region Code: 04
Gen Region Office Name: EASTERN REGION
NAICS Code: 451130
NAICS Desc: SEWING, NEEDLEWORK AND PIECE GOODS STORES
Waste Code: 331
Waste Class: WASTE COMPRESSED GASES
Waste Char: I
Waste Charac Desc: IGNITABLE
Count Manifests: 10
Sum Received Qty: 553.0

Gen District: 402
Gen District Office Name: OTTAWA DISTRICT OFFICE 402

Gen Region Code: 04
Gen Region Office Name: EASTERN REGION
NAICS Code: 451130
NAICS Desc: SEWING, NEEDLEWORK AND PIECE GOODS STORES
Waste Code: 122
Waste Class: ALKALINE WASTES - OTHER METALS
Waste Char: C
Waste Charac Desc: CORROSIVE
Count Manifests: 3
Sum Received Qty: 6.0

Gen District: 402
Gen District Office Name: OTTAWA DISTRICT OFFICE 402
Gen Region Code: 04
Gen Region Office Name: EASTERN REGION
NAICS Code: 451130
NAICS Desc: SEWING, NEEDLEWORK AND PIECE GOODS STORES
Waste Code: 212
Waste Class: ALIPHATIC SOLVENTS
Waste Char: I
Waste Charac Desc: IGNITABLE
Count Manifests: 8
Sum Received Qty: 25.0

Gen District: 402
Gen District Office Name: OTTAWA DISTRICT OFFICE 402
Gen Region Code: 04
Gen Region Office Name: EASTERN REGION
NAICS Code: 451130
NAICS Desc: SEWING, NEEDLEWORK AND PIECE GOODS STORES
Waste Code: 331
Waste Class: WASTE COMPRESSED GASES
Waste Char: L
Waste Charac Desc: LIQUID INDUSTRIAL WASTE
Count Manifests: 5
Sum Received Qty: 38.0

Gen District: 501
Gen District Office Name: SUDBURY DISTRICT OFFICE 501
Gen Region Code: 06
Gen Region Office Name: NORTHERN REGION
NAICS Code: 451130
NAICS Desc: SEWING, NEEDLEWORK AND PIECE GOODS STORES
Waste Code: 212
Waste Class: ALIPHATIC SOLVENTS
Waste Char: I
Waste Charac Desc: IGNITABLE
Count Manifests: 2
Sum Received Qty: 6.0

Gen District: 502
Gen District Office Name: TIMMINS DISTRICT OFFICE 502
Gen Region Code: 06
Gen Region Office Name: NORTHERN REGION
NAICS Code: 451130
NAICS Desc: SEWING, NEEDLEWORK AND PIECE GOODS STORES
Waste Code: 122
Waste Class: ALKALINE WASTES - OTHER METALS
Waste Char: C
Waste Charac Desc: CORROSIVE
Count Manifests: 1
Sum Received Qty: 2.0

Gen District: 502
Gen District Office Name: TIMMINS DISTRICT OFFICE 502
Gen Region Code: 06

Gen Region Office Name:	NORTHERN REGION
NAICS Code:	451130
NAICS Desc:	SEWING, NEEDLEWORK AND PIECE GOODS STORES
Waste Code:	145
Waste Class:	PAINT/PIGMENT/COATING RESIDUES
Waste Char:	L
Waste Charac Desc:	LIQUID INDUSTRIAL WASTE
Count Manifests:	2
Sum Received Qty:	243.0

Gen District:	502
Gen District Office Name:	TIMMINS DISTRICT OFFICE 502
Gen Region Code:	06
Gen Region Office Name:	NORTHERN REGION
NAICS Code:	451130
NAICS Desc:	SEWING, NEEDLEWORK AND PIECE GOODS STORES
Waste Code:	146
Waste Class:	OTHER SPECIFIED INORGANICS
Waste Char:	T
Waste Charac Desc:	LEACHATE TOXIC
Count Manifests:	1
Sum Received Qty:	2.0

Gen District:	503
Gen District Office Name:	SAULT STE. MARIE AREA OFFICE 503
Gen Region Code:	06
Gen Region Office Name:	NORTHERN REGION
NAICS Code:	451130
NAICS Desc:	SEWING, NEEDLEWORK AND PIECE GOODS STORES
Waste Code:	331
Waste Class:	WASTE COMPRESSED GASES
Waste Char:	I
Waste Charac Desc:	IGNITABLE
Count Manifests:	3
Sum Received Qty:	183.0

Gen District:	402
Gen District Office Name:	OTTAWA DISTRICT OFFICE 402
Gen Region Code:	04
Gen Region Office Name:	EASTERN REGION
NAICS Code:	453310
NAICS Desc:	USED MERCHANDISE STORES
Waste Code:	145
Waste Class:	PAINT/PIGMENT/COATING RESIDUES
Waste Char:	L
Waste Charac Desc:	LIQUID INDUSTRIAL WASTE
Count Manifests:	4
Sum Received Qty:	74.0

Gen District:	402
Gen District Office Name:	OTTAWA DISTRICT OFFICE 402
Gen Region Code:	04
Gen Region Office Name:	EASTERN REGION
NAICS Code:	453310
NAICS Desc:	USED MERCHANDISE STORES
Waste Code:	148
Waste Class:	INORGANIC LABORATORY CHEMICALS
Waste Char:	A
Waste Charac Desc:	ACUTELY HAZARDOUS WASTE CHEM.
Count Manifests:	13
Sum Received Qty:	55.0

Gen District:	402
Gen District Office Name:	OTTAWA DISTRICT OFFICE 402
Gen Region Code:	04
Gen Region Office Name:	EASTERN REGION

NAICS Code: 812910
NAICS Desc: PET CARE (EXCEPT VETERINARY) SERVICES
Waste Code: 261
Waste Class: PHARMACEUTICALS
Waste Char: A
Waste Charac Desc: ACUTELY HAZARDOUS WASTE CHEM.
Count Manifests: 1
Sum Received Qty: 5.5

Gen District: 403
Gen District Office Name: CORNWALL AREA OFFICE 403
Gen Region Code: 04
Gen Region Office Name: EASTERN REGION
NAICS Code: 448140
NAICS Desc: FAMILY CLOTHING STORES
Waste Code: 261
Waste Class: PHARMACEUTICALS
Waste Char: L
Waste Charac Desc: LIQUID INDUSTRIAL WASTE
Count Manifests: 6
Sum Received Qty: 22.0

Gen District: 403
Gen District Office Name: CORNWALL AREA OFFICE 403
Gen Region Code: 04
Gen Region Office Name: EASTERN REGION
NAICS Code: 448140
NAICS Desc: FAMILY CLOTHING STORES
Waste Code: 331
Waste Class: WASTE COMPRESSED GASES
Waste Char: L
Waste Charac Desc: LIQUID INDUSTRIAL WASTE
Count Manifests: 11
Sum Received Qty: 65.0

Gen District: 504
Gen District Office Name: NORTH BAY AREA OFFIC0 504
Gen Region Code: 06
Gen Region Office Name: NORTHERN REGION
NAICS Code: 453999
NAICS Desc: ALL OTHER MISCELLANEOUS STORE RETAILERS (EXCEPT BEER AND WINE-MAKING SUPPLIES STORES)
Waste Code: 331
Waste Class: WASTE COMPRESSED GASES
Waste Char: L
Waste Charac Desc: LIQUID INDUSTRIAL WASTE
Count Manifests: 1
Sum Received Qty: 15.0

Gen District: 401
Gen District Office Name: KINGSTON DISTRICT OFFICE 401
Gen Region Code: 04
Gen Region Office Name: EASTERN REGION
NAICS Code: 622210
NAICS Desc: PSYCHIATRIC AND SUBSTANCE ABUSE HOSPITALS
Waste Code: 261
Waste Class: PHARMACEUTICALS
Waste Char: B
Waste Charac Desc: HAZARDOUS WASTE CHEMICAL
Count Manifests: 4
Sum Received Qty: 284.8

Gen District: 401
Gen District Office Name: KINGSTON DISTRICT OFFICE 401
Gen Region Code: 04
Gen Region Office Name: EASTERN REGION
NAICS Code: 622210

NAICS Desc:	PSYCHIATRIC AND SUBSTANCE ABUSE HOSPITALS
Waste Code:	312
Waste Class:	PATHOLOGICAL WASTES
Waste Char:	P
Waste Charac Desc:	PATHOLOGICAL
Count Manifests:	22
Sum Received Qty:	2150.6
Gen District:	301
Gen District Office Name:	TORONTO DISTRICT OFFICE 301
Gen Region Code:	03
Gen Region Office Name:	CENTRAL REGION
NAICS Code:	541380
NAICS Desc:	TESTING LABORATORIES
Waste Code:	312
Waste Class:	PATHOLOGICAL WASTES
Waste Char:	P
Waste Charac Desc:	PATHOLOGICAL
Count Manifests:	1
Sum Received Qty:	13.2
Gen District:	403
Gen District Office Name:	CORNWALL AREA OFFICE 403
Gen Region Code:	04
Gen Region Office Name:	EASTERN REGION
NAICS Code:	621911
NAICS Desc:	
Waste Code:	312
Waste Class:	PATHOLOGICAL WASTES
Waste Char:	P
Waste Charac Desc:	PATHOLOGICAL
Count Manifests:	6
Sum Received Qty:	309.0
Gen District:	402
Gen District Office Name:	OTTAWA DISTRICT OFFICE 402
Gen Region Code:	04
Gen Region Office Name:	EASTERN REGION
NAICS Code:	452112
NAICS Desc:	
Waste Code:	212
Waste Class:	ALIPHATIC SOLVENTS
Waste Char:	I
Waste Charac Desc:	IGNITABLE
Count Manifests:	5
Sum Received Qty:	81.0
Gen District:	202
Gen District Office Name:	GUELPH DISTRICT OFFICE 202
Gen Region Code:	02
Gen Region Office Name:	WEST-CENTRAL REGION
NAICS Code:	621494
NAICS Desc:	
Waste Code:	312
Waste Class:	PATHOLOGICAL WASTES
Waste Char:	P
Waste Charac Desc:	PATHOLOGICAL
Count Manifests:	1
Sum Received Qty:	14.0
Gen District:	401
Gen District Office Name:	KINGSTON DISTRICT OFFICE 401
Gen Region Code:	04
Gen Region Office Name:	EASTERN REGION
NAICS Code:	621494
NAICS Desc:	

Waste Code: 312
Waste Class: PATHOLOGICAL WASTES
Waste Char: P
Waste Charac Desc: PATHOLOGICAL
Count Manifests: 92
Sum Received Qty: 15031.68

Gen District: 402
Gen District Office Name: OTTAWA DISTRICT OFFICE 402
Gen Region Code: 04
Gen Region Office Name: EASTERN REGION
NAICS Code: 621494
NAICS Desc:
Waste Code: 261
Waste Class: PHARMACEUTICALS
Waste Char: A
Waste Charac Desc: ACUTELY HAZARDOUS WASTE CHEM.
Count Manifests: 59
Sum Received Qty: 1281.48

Gen District: 403
Gen District Office Name: CORNWALL AREA OFFICE 403
Gen Region Code: 04
Gen Region Office Name: EASTERN REGION
NAICS Code: 621494
NAICS Desc:
Waste Code: 312
Waste Class: PATHOLOGICAL WASTES
Waste Char: P
Waste Charac Desc: PATHOLOGICAL
Count Manifests: 61
Sum Received Qty: 14813.03

Gen District: 401
Gen District Office Name: KINGSTON DISTRICT OFFICE 401
Gen Region Code: 04
Gen Region Office Name: EASTERN REGION
NAICS Code: 325610
NAICS Desc: SOAP AND CLEANING COMPOUND MANUFACTURING
Waste Code: 331
Waste Class: WASTE COMPRESSED GASES
Waste Char: I
Waste Charac Desc: IGNITABLE
Count Manifests: 1
Sum Received Qty: 42.0

Gen District: 401
Gen District Office Name: KINGSTON DISTRICT OFFICE 401
Gen Region Code: 04
Gen Region Office Name: EASTERN REGION
NAICS Code: 452991
NAICS Desc: HOME AND AUTO SUPPLIES STORES
Waste Code: 263
Waste Class: ORGANIC LABORATORY CHEMICALS
Waste Char: A
Waste Charac Desc: ACUTELY HAZARDOUS WASTE CHEM.
Count Manifests: 3
Sum Received Qty: 87.0

Gen District: 101
Gen District Office Name: LONDON DISTRICT OFFICE 101
Gen Region Code: 01
Gen Region Office Name: SOUTHWESTERN REGION
NAICS Code: 446110
NAICS Desc:
Waste Code: 261

Waste Class: PHARMACEUTICALS
Waste Char: A
Waste Charac Desc: ACUTELY HAZARDOUS WASTE CHEM.
Count Manifests: 4
Sum Received Qty: 100.5

Gen District: 402
Gen District Office Name: OTTAWA DISTRICT OFFICE 402
Gen Region Code: 04
Gen Region Office Name: EASTERN REGION
NAICS Code: 521110
NAICS Desc:
Waste Code: 312
Waste Class: PATHOLOGICAL WASTES
Waste Char: P
Waste Charac Desc: PATHOLOGICAL
Count Manifests: 1
Sum Received Qty: 22.4

Gen District: 402
Gen District Office Name: OTTAWA DISTRICT OFFICE 402
Gen Region Code: 04
Gen Region Office Name: EASTERN REGION
NAICS Code: 452999
NAICS Desc: ALL OTHER MISCELLANEOUS GENERAL MERCHANDISE STORES
Waste Code: 146
Waste Class: OTHER SPECIFIED INORGANICS
Waste Char: T
Waste Charac Desc: LEACHATE TOXIC
Count Manifests: 5
Sum Received Qty: 43.0

Gen District: 402
Gen District Office Name: OTTAWA DISTRICT OFFICE 402
Gen Region Code: 04
Gen Region Office Name: EASTERN REGION
NAICS Code: 452999
NAICS Desc: ALL OTHER MISCELLANEOUS GENERAL MERCHANDISE STORES
Waste Code: 252
Waste Class: WASTE OILS & LUBRICANTS
Waste Char: L
Waste Charac Desc: LIQUID INDUSTRIAL WASTE
Count Manifests: 3
Sum Received Qty: 9.0

Gen District: 403
Gen District Office Name: CORNWALL AREA OFFICE 403
Gen Region Code: 04
Gen Region Office Name: EASTERN REGION
NAICS Code: 611690
NAICS Desc: ALL OTHER SCHOOLS AND INSTRUCTION
Waste Code: 312
Waste Class: PATHOLOGICAL WASTES
Waste Char: P
Waste Charac Desc: PATHOLOGICAL
Count Manifests: 2
Sum Received Qty: 49.3

Gen District: 805
Gen District Office Name: QUEBEC
Gen Region Code: 04
Gen Region Office Name: EASTERN REGION
NAICS Code: 611690
NAICS Desc: ALL OTHER SCHOOLS AND INSTRUCTION
Waste Code: 148
Waste Class: INORGANIC LABORATORY CHEMICALS

Waste Char: I
Waste Charac Desc: IGNITABLE
Count Manifests: 1
Sum Received Qty: 11.0

Gen District: 306
Gen District Office Name: YORK DURHAM DISTRICT OFFICE 306
Gen Region Code: 03
Gen Region Office Name: CENTRAL REGION
NAICS Code: 622111
NAICS Desc: GENERAL (EXCEPT PAEDIATRIC) HOSPITALS
Waste Code: 312
Waste Class: PATHOLOGICAL WASTES
Waste Char: P
Waste Charac Desc: PATHOLOGICAL
Count Manifests: 1
Sum Received Qty: 218.5

Gen District: 401
Gen District Office Name: KINGSTON DISTRICT OFFICE 401
Gen Region Code: 04
Gen Region Office Name: EASTERN REGION
NAICS Code: 313320
NAICS Desc: FABRIC COATING
Waste Code: 148
Waste Class: INORGANIC LABORATORY CHEMICALS
Waste Char: C
Waste Charac Desc: CORROSIVE
Count Manifests: 2
Sum Received Qty: 4.0

Gen District: 401
Gen District Office Name: KINGSTON DISTRICT OFFICE 401
Gen Region Code: 04
Gen Region Office Name: EASTERN REGION
NAICS Code: 313320
NAICS Desc: FABRIC COATING
Waste Code: 232
Waste Class: POLYMERIC RESINS
Waste Char: L
Waste Charac Desc: LIQUID INDUSTRIAL WASTE
Count Manifests: 1
Sum Received Qty: 36.0

Gen District: 401
Gen District Office Name: KINGSTON DISTRICT OFFICE 401
Gen Region Code: 04
Gen Region Office Name: EASTERN REGION
NAICS Code: 313320
NAICS Desc: FABRIC COATING
Waste Code: 263
Waste Class: ORGANIC LABORATORY CHEMICALS
Waste Char: B
Waste Charac Desc: HAZARDOUS WASTE CHEMICAL
Count Manifests: 1
Sum Received Qty: 3.0

Gen District: 402
Gen District Office Name: OTTAWA DISTRICT OFFICE 402
Gen Region Code: 04
Gen Region Office Name: EASTERN REGION
NAICS Code: 414510
NAICS Desc: PHARMACEUTICALS AND PHARMACY SUPPLIES WHOLESALER-DISTRIBUTORS
Waste Code: 261
Waste Class: PHARMACEUTICALS
Waste Char: B

Waste Charac Desc: HAZARDOUS WASTE CHEMICAL
Count Manifests: 1
Sum Received Qty: 48.0

Gen District: 401
Gen District Office Name: KINGSTON DISTRICT OFFICE 401
Gen Region Code: 04
Gen Region Office Name: EASTERN REGION
NAICS Code: 444110
NAICS Desc: HOME CENTRES
Waste Code: 242
Waste Class: HALOGENATED PESTICIDES
Waste Char: T
Waste Charac Desc: LEACHATE TOXIC
Count Manifests: 1
Sum Received Qty: 28.0

Gen District: 402
Gen District Office Name: OTTAWA DISTRICT OFFICE 402
Gen Region Code: 04
Gen Region Office Name: EASTERN REGION
NAICS Code: 444110
NAICS Desc: HOME CENTRES
Waste Code: 252
Waste Class: WASTE OILS & LUBRICANTS
Waste Char: L
Waste Charac Desc: LIQUID INDUSTRIAL WASTE
Count Manifests: 7
Sum Received Qty: 37.0

Gen District: 402
Gen District Office Name: OTTAWA DISTRICT OFFICE 402
Gen Region Code: 04
Gen Region Office Name: EASTERN REGION
NAICS Code: 444110
NAICS Desc: HOME CENTRES
Waste Code: 263
Waste Class: ORGANIC LABORATORY CHEMICALS
Waste Char: A
Waste Charac Desc: ACUTELY HAZARDOUS WASTE CHEM.
Count Manifests: 3
Sum Received Qty: 411.0

Gen District: 402
Gen District Office Name: OTTAWA DISTRICT OFFICE 402
Gen Region Code: 04
Gen Region Office Name: EASTERN REGION
NAICS Code: 444110
NAICS Desc: HOME CENTRES
Waste Code: 263
Waste Class: ORGANIC LABORATORY CHEMICALS
Waste Char: L
Waste Charac Desc: LIQUID INDUSTRIAL WASTE
Count Manifests: 5
Sum Received Qty: 202.0

Gen District: 501
Gen District Office Name: SUDBURY DISTRICT OFFICE 501
Gen Region Code: 06
Gen Region Office Name: NORTHERN REGION
NAICS Code: 444110
NAICS Desc: HOME CENTRES
Waste Code: 148
Waste Class: INORGANIC LABORATORY CHEMICALS
Waste Char: A
Waste Charac Desc: ACUTELY HAZARDOUS WASTE CHEM.

Count Manifests: 3
Sum Received Qty: 12.0

Gen District: 503
Gen District Office Name: SAULT STE. MARIE AREA OFFICE 503
Gen Region Code: 06
Gen Region Office Name: NORTHERN REGION
NAICS Code: 444110
NAICS Desc: HOME CENTRES
Waste Code: 269
Waste Class: NON-HALOGENATED PESTICIDES
Waste Char: T
Waste Charac Desc: LEACHATE TOXIC
Count Manifests: 1
Sum Received Qty: 2.0

Gen District: 402
Gen District Office Name: OTTAWA DISTRICT OFFICE 402
Gen Region Code: 04
Gen Region Office Name: EASTERN REGION
NAICS Code: 453310
NAICS Desc: USED MERCHANDISE STORES
Waste Code: 263
Waste Class: ORGANIC LABORATORY CHEMICALS
Waste Char: L
Waste Charac Desc: LIQUID INDUSTRIAL WASTE
Count Manifests: 1
Sum Received Qty: 9.0

Gen District: 402
Gen District Office Name: OTTAWA DISTRICT OFFICE 402
Gen Region Code: 04
Gen Region Office Name: EASTERN REGION
NAICS Code: 453310
NAICS Desc: USED MERCHANDISE STORES
Waste Code: 269
Waste Class: NON-HALOGENATED PESTICIDES
Waste Char: T
Waste Charac Desc: LEACHATE TOXIC
Count Manifests: 3
Sum Received Qty: 9.0

Gen District: 402
Gen District Office Name: OTTAWA DISTRICT OFFICE 402
Gen Region Code: 04
Gen Region Office Name: EASTERN REGION
NAICS Code: 453310
NAICS Desc: USED MERCHANDISE STORES
Waste Code: 331
Waste Class: WASTE COMPRESSED GASES
Waste Char: L
Waste Charac Desc: LIQUID INDUSTRIAL WASTE
Count Manifests: 8
Sum Received Qty: 28.0

Gen District: 401
Gen District Office Name: KINGSTON DISTRICT OFFICE 401
Gen Region Code: 04
Gen Region Office Name: EASTERN REGION
NAICS Code: 622111
NAICS Desc: GENERAL (EXCEPT PAEDIATRIC) HOSPITALS
Waste Code: 312
Waste Class: PATHOLOGICAL WASTES
Waste Char: P
Waste Charac Desc: PATHOLOGICAL
Count Manifests: 103

Sum Received Qty:	18838.45
Gen District:	402
Gen District Office Name:	OTTAWA DISTRICT OFFICE 402
Gen Region Code:	04
Gen Region Office Name:	EASTERN REGION
NAICS Code:	452112
NAICS Desc:	
Waste Code:	262
Waste Class:	DETERGENTS/SOAPS
Waste Char:	L
Waste Charac Desc:	LIQUID INDUSTRIAL WASTE
Count Manifests:	5
Sum Received Qty:	168.0
Gen District:	401
Gen District Office Name:	KINGSTON DISTRICT OFFICE 401
Gen Region Code:	04
Gen Region Office Name:	EASTERN REGION
NAICS Code:	452910
NAICS Desc:	
Waste Code:	263
Waste Class:	ORGANIC LABORATORY CHEMICALS
Waste Char:	A
Waste Charac Desc:	ACUTELY HAZARDOUS WASTE CHEM.
Count Manifests:	2
Sum Received Qty:	68.0
Gen District:	401
Gen District Office Name:	KINGSTON DISTRICT OFFICE 401
Gen Region Code:	04
Gen Region Office Name:	EASTERN REGION
NAICS Code:	418990
NAICS Desc:	ALL OTHER WHOLESALER-DISTRIBUTORS
Waste Code:	263
Waste Class:	ORGANIC LABORATORY CHEMICALS
Waste Char:	A
Waste Charac Desc:	ACUTELY HAZARDOUS WASTE CHEM.
Count Manifests:	1
Sum Received Qty:	11.0
Gen District:	401
Gen District Office Name:	KINGSTON DISTRICT OFFICE 401
Gen Region Code:	04
Gen Region Office Name:	EASTERN REGION
NAICS Code:	418990
NAICS Desc:	ALL OTHER WHOLESALER-DISTRIBUTORS
Waste Code:	331
Waste Class:	WASTE COMPRESSED GASES
Waste Char:	L
Waste Charac Desc:	LIQUID INDUSTRIAL WASTE
Count Manifests:	1
Sum Received Qty:	5.0
Gen District:	402
Gen District Office Name:	OTTAWA DISTRICT OFFICE 402
Gen Region Code:	04
Gen Region Office Name:	EASTERN REGION
NAICS Code:	418990
NAICS Desc:	ALL OTHER WHOLESALER-DISTRIBUTORS
Waste Code:	331
Waste Class:	WASTE COMPRESSED GASES
Waste Char:	I
Waste Charac Desc:	IGNITABLE
Count Manifests:	6
Sum Received Qty:	22.0

Gen District:	401
Gen District Office Name:	KINGSTON DISTRICT OFFICE 401
Gen Region Code:	04
Gen Region Office Name:	EASTERN REGION
NAICS Code:	452991
NAICS Desc:	HOME AND AUTO SUPPLIES STORES
Waste Code:	331
Waste Class:	WASTE COMPRESSED GASES
Waste Char:	L
Waste Charac Desc:	LIQUID INDUSTRIAL WASTE
Count Manifests:	1
Sum Received Qty:	2.0

Gen District:	402
Gen District Office Name:	OTTAWA DISTRICT OFFICE 402
Gen Region Code:	04
Gen Region Office Name:	EASTERN REGION
NAICS Code:	488190
NAICS Desc:	OTHER SUPPORT ACTIVITIES FOR AIR TRANSPORTATION
Waste Code:	148
Waste Class:	INORGANIC LABORATORY CHEMICALS
Waste Char:	C
Waste Charac Desc:	CORROSIVE
Count Manifests:	1
Sum Received Qty:	21.8

Gen District:	402
Gen District Office Name:	OTTAWA DISTRICT OFFICE 402
Gen Region Code:	04
Gen Region Office Name:	EASTERN REGION
NAICS Code:	488190
NAICS Desc:	OTHER SUPPORT ACTIVITIES FOR AIR TRANSPORTATION
Waste Code:	312
Waste Class:	PATHOLOGICAL WASTES
Waste Char:	P
Waste Charac Desc:	PATHOLOGICAL
Count Manifests:	4
Sum Received Qty:	90.3

Gen District:	403
Gen District Office Name:	CORNWALL AREA OFFICE 403
Gen Region Code:	04
Gen Region Office Name:	EASTERN REGION
NAICS Code:	562110
NAICS Desc:	WASTE COLLECTION
Waste Code:	312
Waste Class:	PATHOLOGICAL WASTES
Waste Char:	P
Waste Charac Desc:	PATHOLOGICAL
Count Manifests:	1
Sum Received Qty:	6.9

Gen District:	401
Gen District Office Name:	KINGSTON DISTRICT OFFICE 401
Gen Region Code:	04
Gen Region Office Name:	EASTERN REGION
NAICS Code:	446110
NAICS Desc:	
Waste Code:	261
Waste Class:	PHARMACEUTICALS
Waste Char:	A
Waste Charac Desc:	ACUTELY HAZARDOUS WASTE CHEM.
Count Manifests:	34
Sum Received Qty:	1897.86

Gen District: 402
Gen District Office Name: OTTAWA DISTRICT OFFICE 402
Gen Region Code: 04
Gen Region Office Name: EASTERN REGION
NAICS Code: 446110
NAICS Desc:
Waste Code: 312
Waste Class: PATHOLOGICAL WASTES
Waste Char: P
Waste Charac Desc: PATHOLOGICAL
Count Manifests: 66
Sum Received Qty: 1296.4

Gen District: 403
Gen District Office Name: CORNWALL AREA OFFICE 403
Gen Region Code: 04
Gen Region Office Name: EASTERN REGION
NAICS Code: 446110
NAICS Desc:
Waste Code: 312
Waste Class: PATHOLOGICAL WASTES
Waste Char: P
Waste Charac Desc: PATHOLOGICAL
Count Manifests: 45
Sum Received Qty: 890.48

Gen District: 401
Gen District Office Name: KINGSTON DISTRICT OFFICE 401
Gen Region Code: 04
Gen Region Office Name: EASTERN REGION
NAICS Code: 601101
NAICS Desc:
Waste Code: 312
Waste Class: PATHOLOGICAL WASTES
Waste Char: P
Waste Charac Desc: PATHOLOGICAL
Count Manifests: 2
Sum Received Qty: 15.2

Gen District: 402
Gen District Office Name: OTTAWA DISTRICT OFFICE 402
Gen Region Code: 04
Gen Region Office Name: EASTERN REGION
NAICS Code: 611210
NAICS Desc:
Waste Code: 261
Waste Class: PHARMACEUTICALS
Waste Char: A
Waste Charac Desc: ACUTELY HAZARDOUS WASTE CHEM.
Count Manifests: 1
Sum Received Qty: 22.0

Gen District: 402
Gen District Office Name: OTTAWA DISTRICT OFFICE 402
Gen Region Code: 04
Gen Region Office Name: EASTERN REGION
NAICS Code: 453999
NAICS Desc: ALL OTHER MISCELLANEOUS STORE RETAILERS (EXCEPT BEER AND WINE-MAKING SUPPLIES STORES)
Waste Code: 261
Waste Class: PHARMACEUTICALS
Waste Char: A
Waste Charac Desc: ACUTELY HAZARDOUS WASTE CHEM.
Count Manifests: 6
Sum Received Qty: 90.58

Gen District: 805

Gen District Office Name: QUEBEC
Gen Region Code: 04
Gen Region Office Name: EASTERN REGION
NAICS Code: 453999
NAICS Desc: ALL OTHER MISCELLANEOUS STORE RETAILERS (EXCEPT BEER AND WINE-MAKING SUPPLIES STORES)
Waste Code: 263
Waste Class: ORGANIC LABORATORY CHEMICALS
Waste Char: A
Waste Charac Desc: ACUTELY HAZARDOUS WASTE CHEM.
Count Manifests: 1
Sum Received Qty: 5.0

Gen District: 305
Gen District Office Name: HALTON-PEEL DISTRICT OFFICE 305
Gen Region Code: 03
Gen Region Office Name: CENTRAL REGION
NAICS Code: 621110
NAICS Desc: OFFICES OF PHYSICIANS
Waste Code: 312
Waste Class: PATHOLOGICAL WASTES
Waste Char: P
Waste Charac Desc: PATHOLOGICAL
Count Manifests: 2
Sum Received Qty: 20.42

Gen District: 403
Gen District Office Name: CORNWALL AREA OFFICE 403
Gen Region Code: 04
Gen Region Office Name: EASTERN REGION
NAICS Code: 621110
NAICS Desc: OFFICES OF PHYSICIANS
Waste Code: 261
Waste Class: PHARMACEUTICALS
Waste Char: A
Waste Charac Desc: ACUTELY HAZARDOUS WASTE CHEM.
Count Manifests: 11
Sum Received Qty: 105.6

Gen District: 403
Gen District Office Name: CORNWALL AREA OFFICE 403
Gen Region Code: 04
Gen Region Office Name: EASTERN REGION
NAICS Code: 621110
NAICS Desc: OFFICES OF PHYSICIANS
Waste Code: 312
Waste Class: PATHOLOGICAL WASTES
Waste Char: P
Waste Charac Desc: PATHOLOGICAL
Count Manifests: 34
Sum Received Qty: 607.48

Gen District: 402
Gen District Office Name: OTTAWA DISTRICT OFFICE 402
Gen Region Code: 04
Gen Region Office Name: EASTERN REGION
NAICS Code: 622310
NAICS Desc: SPECIALTY (EXCEPT PSYCHIATRIC AND SUBSTANCE ABUSE) HOSPITALS
Waste Code: 312
Waste Class: PATHOLOGICAL WASTES
Waste Char: P
Waste Charac Desc: PATHOLOGICAL
Count Manifests: 14
Sum Received Qty: 494.0

Gen District: 503
Gen District Office Name: SAULT STE. MARIE AREA OFFICE 503

Gen Region Code:	06
Gen Region Office Name:	NORTHERN REGION
NAICS Code:	912190
NAICS Desc:	
Waste Code:	241
Waste Class:	HALOGENATED SOLVENTS
Waste Char:	B
Waste Charac Desc:	HAZARDOUS WASTE CHEMICAL
Count Manifests:	1
Sum Received Qty:	120.0
Gen District:	402
Gen District Office Name:	OTTAWA DISTRICT OFFICE 402
Gen Region Code:	04
Gen Region Office Name:	EASTERN REGION
NAICS Code:	911110
NAICS Desc:	
Waste Code:	312
Waste Class:	PATHOLOGICAL WASTES
Waste Char:	P
Waste Charac Desc:	PATHOLOGICAL
Count Manifests:	1
Sum Received Qty:	13.0
Gen District:	805
Gen District Office Name:	QUEBEC
Gen Region Code:	04
Gen Region Office Name:	EASTERN REGION
NAICS Code:	911110
NAICS Desc:	
Waste Code:	263
Waste Class:	ORGANIC LABORATORY CHEMICALS
Waste Char:	I
Waste Charac Desc:	IGNITABLE
Count Manifests:	1
Sum Received Qty:	7.0
Gen District:	805
Gen District Office Name:	QUEBEC
Gen Region Code:	04
Gen Region Office Name:	EASTERN REGION
NAICS Code:	452999
NAICS Desc:	ALL OTHER MISCELLANEOUS GENERAL MERCHANDISE STORES
Waste Code:	331
Waste Class:	WASTE COMPRESSED GASES
Waste Char:	L
Waste Charac Desc:	LIQUID INDUSTRIAL WASTE
Count Manifests:	3
Sum Received Qty:	9.0
Gen District:	402
Gen District Office Name:	OTTAWA DISTRICT OFFICE 402
Gen Region Code:	04
Gen Region Office Name:	EASTERN REGION
NAICS Code:	453310
NAICS Desc:	USED MERCHANDISE STORES
Waste Code:	146
Waste Class:	OTHER SPECIFIED INORGANICS
Waste Char:	T
Waste Charac Desc:	LEACHATE TOXIC
Count Manifests:	1
Sum Received Qty:	8.0
Gen District:	402
Gen District Office Name:	OTTAWA DISTRICT OFFICE 402
Gen Region Code:	04

Gen Region Office Name:	EASTERN REGION
NAICS Code:	541990
NAICS Desc:	ALL OTHER PROFESSIONAL, SCIENTIFIC AND TECHNICAL SERVICES
Waste Code:	261
Waste Class:	PHARMACEUTICALS
Waste Char:	A
Waste Charac Desc:	ACUTELY HAZARDOUS WASTE CHEM.
Count Manifests:	11
Sum Received Qty:	147.8

Gen District:	402
Gen District Office Name:	OTTAWA DISTRICT OFFICE 402
Gen Region Code:	04
Gen Region Office Name:	EASTERN REGION
NAICS Code:	811111
NAICS Desc:	GENERAL AUTOMOTIVE REPAIR
Waste Code:	148
Waste Class:	INORGANIC LABORATORY CHEMICALS
Waste Char:	A
Waste Charac Desc:	ACUTELY HAZARDOUS WASTE CHEM.
Count Manifests:	6
Sum Received Qty:	20.0

Gen District:	402
Gen District Office Name:	OTTAWA DISTRICT OFFICE 402
Gen Region Code:	04
Gen Region Office Name:	EASTERN REGION
NAICS Code:	623310
NAICS Desc:	
Waste Code:	312
Waste Class:	PATHOLOGICAL WASTES
Waste Char:	P
Waste Charac Desc:	PATHOLOGICAL
Count Manifests:	4
Sum Received Qty:	405.3

Gen District:	101
Gen District Office Name:	LONDON DISTRICT OFFICE 101
Gen Region Code:	01
Gen Region Office Name:	SOUTHWESTERN REGION
NAICS Code:	445110
NAICS Desc:	SUPERMARKETS AND OTHER GROCERY (EXCEPT CONVENIENCE) STORES
Waste Code:	148
Waste Class:	INORGANIC LABORATORY CHEMICALS
Waste Char:	A
Waste Charac Desc:	ACUTELY HAZARDOUS WASTE CHEM.
Count Manifests:	1
Sum Received Qty:	4.0

Gen District:	101
Gen District Office Name:	LONDON DISTRICT OFFICE 101
Gen Region Code:	01
Gen Region Office Name:	SOUTHWESTERN REGION
NAICS Code:	445110
NAICS Desc:	SUPERMARKETS AND OTHER GROCERY (EXCEPT CONVENIENCE) STORES
Waste Code:	312
Waste Class:	PATHOLOGICAL WASTES
Waste Char:	P
Waste Charac Desc:	PATHOLOGICAL
Count Manifests:	1
Sum Received Qty:	31.5

Gen District:	202
Gen District Office Name:	GUELPH DISTRICT OFFICE 202
Gen Region Code:	02
Gen Region Office Name:	WEST-CENTRAL REGION

NAICS Code:	445110
NAICS Desc:	SUPERMARKETS AND OTHER GROCERY (EXCEPT CONVENIENCE) STORES
Waste Code:	148
Waste Class:	INORGANIC LABORATORY CHEMICALS
Waste Char:	A
Waste Charac Desc:	ACUTELY HAZARDOUS WASTE CHEM.
Count Manifests:	1
Sum Received Qty:	2.0
Gen District:	305
Gen District Office Name:	HALTON-PEEL DISTRICT OFFICE 305
Gen Region Code:	03
Gen Region Office Name:	CENTRAL REGION
NAICS Code:	325410
NAICS Desc:	PHARMACEUTICAL AND MEDICINE MANUFACTURING
Waste Code:	312
Waste Class:	PATHOLOGICAL WASTES
Waste Char:	P
Waste Charac Desc:	PATHOLOGICAL
Count Manifests:	1
Sum Received Qty:	492.6
Gen District:	504
Gen District Office Name:	NORTH BAY AREA OFFIC0 504
Gen Region Code:	06
Gen Region Office Name:	NORTHERN REGION
NAICS Code:	453999
NAICS Desc:	ALL OTHER MISCELLANEOUS STORE RETAILERS (EXCEPT BEER AND WINE-MAKING SUPPLIES STORES)
Waste Code:	331
Waste Class:	WASTE COMPRESSED GASES
Waste Char:	I
Waste Charac Desc:	IGNITABLE
Count Manifests:	3
Sum Received Qty:	44.0
Gen District:	402
Gen District Office Name:	OTTAWA DISTRICT OFFICE 402
Gen Region Code:	04
Gen Region Office Name:	EASTERN REGION
NAICS Code:	562110
NAICS Desc:	WASTE COLLECTION
Waste Code:	261
Waste Class:	PHARMACEUTICALS
Waste Char:	A
Waste Charac Desc:	ACUTELY HAZARDOUS WASTE CHEM.
Count Manifests:	3
Sum Received Qty:	73.94
Gen District:	306
Gen District Office Name:	YORK DURHAM DISTRICT OFFICE 306
Gen Region Code:	03
Gen Region Office Name:	CENTRAL REGION
NAICS Code:	621110
NAICS Desc:	OFFICES OF PHYSICIANS
Waste Code:	312
Waste Class:	PATHOLOGICAL WASTES
Waste Char:	P
Waste Charac Desc:	PATHOLOGICAL
Count Manifests:	2
Sum Received Qty:	200.8
Gen District:	501
Gen District Office Name:	SUDBURY DISTRICT OFFICE 501
Gen Region Code:	06
Gen Region Office Name:	NORTHERN REGION
NAICS Code:	444210

NAICS Desc:
Waste Code: 331
Waste Class: WASTE COMPRESSED GASES
Waste Char: I
Waste Charac Desc: IGNITABLE
Count Manifests: 5
Sum Received Qty: 22.0

Gen District: 401
Gen District Office Name: KINGSTON DISTRICT OFFICE 401
Gen Region Code: 04
Gen Region Office Name: EASTERN REGION
NAICS Code: 445110
NAICS Desc: SUPERMARKETS AND OTHER GROCERY (EXCEPT CONVENIENCE) STORES
Waste Code: 145
Waste Class: PAINT/PIGMENT/COATING RESIDUES
Waste Char: I
Waste Charac Desc: IGNITABLE
Count Manifests: 1
Sum Received Qty: 188.0

Gen District: 401
Gen District Office Name: KINGSTON DISTRICT OFFICE 401
Gen Region Code: 04
Gen Region Office Name: EASTERN REGION
NAICS Code: 445110
NAICS Desc: SUPERMARKETS AND OTHER GROCERY (EXCEPT CONVENIENCE) STORES
Waste Code: 261
Waste Class: PHARMACEUTICALS
Waste Char: L
Waste Charac Desc: LIQUID INDUSTRIAL WASTE
Count Manifests: 3
Sum Received Qty: 10.0

Gen District: 401
Gen District Office Name: KINGSTON DISTRICT OFFICE 401
Gen Region Code: 04
Gen Region Office Name: EASTERN REGION
NAICS Code: 445110
NAICS Desc: SUPERMARKETS AND OTHER GROCERY (EXCEPT CONVENIENCE) STORES
Waste Code: 262
Waste Class: DETERGENTS/SOAPS
Waste Char: L
Waste Charac Desc: LIQUID INDUSTRIAL WASTE
Count Manifests: 2
Sum Received Qty: 55.0

Gen District: 401
Gen District Office Name: KINGSTON DISTRICT OFFICE 401
Gen Region Code: 04
Gen Region Office Name: EASTERN REGION
NAICS Code: 445110
NAICS Desc: SUPERMARKETS AND OTHER GROCERY (EXCEPT CONVENIENCE) STORES
Waste Code: 263
Waste Class: ORGANIC LABORATORY CHEMICALS
Waste Char: L
Waste Charac Desc: LIQUID INDUSTRIAL WASTE
Count Manifests: 14
Sum Received Qty: 545.0

Gen District: 402
Gen District Office Name: OTTAWA DISTRICT OFFICE 402
Gen Region Code: 04
Gen Region Office Name: EASTERN REGION
NAICS Code: 445110
NAICS Desc: SUPERMARKETS AND OTHER GROCERY (EXCEPT CONVENIENCE) STORES

Waste Code: 148
Waste Class: INORGANIC LABORATORY CHEMICALS
Waste Char: A
Waste Charac Desc: ACUTELY HAZARDOUS WASTE CHEM.
Count Manifests: 130
Sum Received Qty: 615.0

Gen District: 402
Gen District Office Name: OTTAWA DISTRICT OFFICE 402
Gen Region Code: 04
Gen Region Office Name: EASTERN REGION
NAICS Code: 445110
NAICS Desc: SUPERMARKETS AND OTHER GROCERY (EXCEPT CONVENIENCE) STORES
Waste Code: 331
Waste Class: WASTE COMPRESSED GASES
Waste Char: I
Waste Charac Desc: IGNITABLE
Count Manifests: 93
Sum Received Qty: 408.0

Gen District: 805
Gen District Office Name: QUEBEC
Gen Region Code: 04
Gen Region Office Name: EASTERN REGION
NAICS Code: 445110
NAICS Desc: SUPERMARKETS AND OTHER GROCERY (EXCEPT CONVENIENCE) STORES
Waste Code: 146
Waste Class: OTHER SPECIFIED INORGANICS
Waste Char: T
Waste Charac Desc: LEACHATE TOXIC
Count Manifests: 11
Sum Received Qty: 25.0

Gen District: 805
Gen District Office Name: QUEBEC
Gen Region Code: 04
Gen Region Office Name: EASTERN REGION
NAICS Code: 445110
NAICS Desc: SUPERMARKETS AND OTHER GROCERY (EXCEPT CONVENIENCE) STORES
Waste Code: 148
Waste Class: INORGANIC LABORATORY CHEMICALS
Waste Char: A
Waste Charac Desc: ACUTELY HAZARDOUS WASTE CHEM.
Count Manifests: 27
Sum Received Qty: 278.0

Gen District: 501
Gen District Office Name: SUDBURY DISTRICT OFFICE 501
Gen Region Code: 06
Gen Region Office Name: NORTHERN REGION
NAICS Code: 445110
NAICS Desc: SUPERMARKETS AND OTHER GROCERY (EXCEPT CONVENIENCE) STORES
Waste Code: 263
Waste Class: ORGANIC LABORATORY CHEMICALS
Waste Char: L
Waste Charac Desc: LIQUID INDUSTRIAL WASTE
Count Manifests: 6
Sum Received Qty: 184.0

Gen District: 401
Gen District Office Name: KINGSTON DISTRICT OFFICE 401
Gen Region Code: 04
Gen Region Office Name: EASTERN REGION
NAICS Code: 446199
NAICS Desc: ALL OTHER HEALTH AND PERSONAL CARE STORES
Waste Code: 261

Waste Class: PHARMACEUTICALS
Waste Char: A
Waste Charac Desc: ACUTELY HAZARDOUS WASTE CHEM.
Count Manifests: 5
Sum Received Qty: 622.9

Gen District: 401
Gen District Office Name: KINGSTON DISTRICT OFFICE 401
Gen Region Code: 04
Gen Region Office Name: EASTERN REGION
NAICS Code: 446199
NAICS Desc: ALL OTHER HEALTH AND PERSONAL CARE STORES
Waste Code: 312
Waste Class: PATHOLOGICAL WASTES
Waste Char: P
Waste Charac Desc: PATHOLOGICAL
Count Manifests: 7
Sum Received Qty: 328.24

Gen District: 403
Gen District Office Name: CORNWALL AREA OFFICE 403
Gen Region Code: 04
Gen Region Office Name: EASTERN REGION
NAICS Code: 448140
NAICS Desc: FAMILY CLOTHING STORES
Waste Code: 148
Waste Class: INORGANIC LABORATORY CHEMICALS
Waste Char: A
Waste Charac Desc: ACUTELY HAZARDOUS WASTE CHEM.
Count Manifests: 17
Sum Received Qty: 77.0

Gen District: 403
Gen District Office Name: CORNWALL AREA OFFICE 403
Gen Region Code: 04
Gen Region Office Name: EASTERN REGION
NAICS Code: 448140
NAICS Desc: FAMILY CLOTHING STORES
Waste Code: 269
Waste Class: NON-HALOGENATED PESTICIDES
Waste Char: T
Waste Charac Desc: LEACHATE TOXIC
Count Manifests: 4
Sum Received Qty: 24.0

Gen District: 402
Gen District Office Name: OTTAWA DISTRICT OFFICE 402
Gen Region Code: 04
Gen Region Office Name: EASTERN REGION
NAICS Code: 621390
NAICS Desc: OFFICES OF ALL OTHER HEALTH PRACTITIONERS
Waste Code: 312
Waste Class: PATHOLOGICAL WASTES
Waste Char: P
Waste Charac Desc: PATHOLOGICAL
Count Manifests: 138
Sum Received Qty: 4460.61

Gen District: 102
Gen District Office Name: SARNIA/WINDSOR AREA OFFICE 102
Gen Region Code: 01
Gen Region Office Name: SOUTHWESTERN REGION
NAICS Code: 621420
NAICS Desc: OUT-PATIENT MENTAL HEALTH AND SUBSTANCE ABUSE CENTRES
Waste Code: 312
Waste Class: PATHOLOGICAL WASTES

Waste Char: P
Waste Charac Desc: PATHOLOGICAL
Count Manifests: 2
Sum Received Qty: 34.9

Gen District: 401
Gen District Office Name: KINGSTON DISTRICT OFFICE 401
Gen Region Code: 04
Gen Region Office Name: EASTERN REGION
NAICS Code: 621420
NAICS Desc: OUT-PATIENT MENTAL HEALTH AND SUBSTANCE ABUSE CENTRES
Waste Code: 261
Waste Class: PHARMACEUTICALS
Waste Char: A
Waste Charac Desc: ACUTELY HAZARDOUS WASTE CHEM.
Count Manifests: 7
Sum Received Qty: 716.14

Gen District: 301
Gen District Office Name: TORONTO DISTRICT OFFICE 301
Gen Region Code: 03
Gen Region Office Name: CENTRAL REGION
NAICS Code: 621499
NAICS Desc: ALL OTHER OUT-PATIENT CARE CENTRES
Waste Code: 312
Waste Class: PATHOLOGICAL WASTES
Waste Char: P
Waste Charac Desc: PATHOLOGICAL
Count Manifests: 3
Sum Received Qty: 198.0

Gen District: 401
Gen District Office Name: KINGSTON DISTRICT OFFICE 401
Gen Region Code: 04
Gen Region Office Name: EASTERN REGION
NAICS Code: 621499
NAICS Desc: ALL OTHER OUT-PATIENT CARE CENTRES
Waste Code: 312
Waste Class: PATHOLOGICAL WASTES
Waste Char: P
Waste Charac Desc: PATHOLOGICAL
Count Manifests: 5
Sum Received Qty: 11.9

Gen District: 402
Gen District Office Name: OTTAWA DISTRICT OFFICE 402
Gen Region Code: 04
Gen Region Office Name: EASTERN REGION
NAICS Code: 611210
NAICS Desc:
Waste Code: 312
Waste Class: PATHOLOGICAL WASTES
Waste Char: P
Waste Charac Desc: PATHOLOGICAL
Count Manifests: 7
Sum Received Qty: 795.4

Gen District: 805
Gen District Office Name: QUEBEC
Gen Region Code: 04
Gen Region Office Name: EASTERN REGION
NAICS Code: 611210
NAICS Desc:
Waste Code: 145
Waste Class: PAINT/PIGMENT/COATING RESIDUES
Waste Char: L

Waste Charac Desc: LIQUID INDUSTRIAL WASTE
Count Manifests: 1
Sum Received Qty: 57.0

Gen District: 401
Gen District Office Name: KINGSTON DISTRICT OFFICE 401
Gen Region Code: 04
Gen Region Office Name: EASTERN REGION
NAICS Code: 621210
NAICS Desc: OFFICES OF DENTISTS
Waste Code: 148
Waste Class: INORGANIC LABORATORY CHEMICALS
Waste Char: C
Waste Charac Desc: CORROSIVE
Count Manifests: 1
Sum Received Qty: 9.76

Gen District: 402
Gen District Office Name: OTTAWA DISTRICT OFFICE 402
Gen Region Code: 04
Gen Region Office Name: EASTERN REGION
NAICS Code: 621210
NAICS Desc: OFFICES OF DENTISTS
Waste Code: 148
Waste Class: INORGANIC LABORATORY CHEMICALS
Waste Char: C
Waste Charac Desc: CORROSIVE
Count Manifests: 2
Sum Received Qty: 11.5

Gen District: 402
Gen District Office Name: OTTAWA DISTRICT OFFICE 402
Gen Region Code: 04
Gen Region Office Name: EASTERN REGION
NAICS Code: 339110
NAICS Desc: MEDICAL EQUIPMENT AND SUPPLIES MANUFACTURING
Waste Code: 312
Waste Class: PATHOLOGICAL WASTES
Waste Char: P
Waste Charac Desc: PATHOLOGICAL
Count Manifests: 23
Sum Received Qty: 7744.48

Gen District: 304
Gen District Office Name: PETERBOROUGH DISTRICT OFFICE 304
Gen Region Code: 04
Gen Region Office Name: EASTERN REGION
NAICS Code: 448199
NAICS Desc: ALL OTHER CLOTHING STORES
Waste Code: 212
Waste Class: ALIPHATIC SOLVENTS
Waste Char: I
Waste Charac Desc: IGNITABLE
Count Manifests: 2
Sum Received Qty: 5.0

Gen District: 304
Gen District Office Name: PETERBOROUGH DISTRICT OFFICE 304
Gen Region Code: 04
Gen Region Office Name: EASTERN REGION
NAICS Code: 448199
NAICS Desc: ALL OTHER CLOTHING STORES
Waste Code: 262
Waste Class: DETERGENTS/SOAPS
Waste Char: L
Waste Charac Desc: LIQUID INDUSTRIAL WASTE

Count Manifests: 2
Sum Received Qty: 116.0

Gen District: 401
Gen District Office Name: KINGSTON DISTRICT OFFICE 401
Gen Region Code: 04
Gen Region Office Name: EASTERN REGION
NAICS Code: 448199
NAICS Desc: ALL OTHER CLOTHING STORES
Waste Code: 212
Waste Class: ALIPHATIC SOLVENTS
Waste Char: L
Waste Charac Desc: LIQUID INDUSTRIAL WASTE
Count Manifests: 1
Sum Received Qty: 3.0

Gen District: 401
Gen District Office Name: KINGSTON DISTRICT OFFICE 401
Gen Region Code: 04
Gen Region Office Name: EASTERN REGION
NAICS Code: 448199
NAICS Desc: ALL OTHER CLOTHING STORES
Waste Code: 331
Waste Class: WASTE COMPRESSED GASES
Waste Char: I
Waste Charac Desc: IGNITABLE
Count Manifests: 36
Sum Received Qty: 744.0

Gen District: 402
Gen District Office Name: OTTAWA DISTRICT OFFICE 402
Gen Region Code: 04
Gen Region Office Name: EASTERN REGION
NAICS Code: 448199
NAICS Desc: ALL OTHER CLOTHING STORES
Waste Code: 212
Waste Class: ALIPHATIC SOLVENTS
Waste Char: I
Waste Charac Desc: IGNITABLE
Count Manifests: 37
Sum Received Qty: 293.0

Gen District: 401
Gen District Office Name: KINGSTON DISTRICT OFFICE 401
Gen Region Code: 04
Gen Region Office Name: EASTERN REGION
NAICS Code: 541940
NAICS Desc: VETERINARY SERVICES
Waste Code: 261
Waste Class: PHARMACEUTICALS
Waste Char: B
Waste Charac Desc: HAZARDOUS WASTE CHEMICAL
Count Manifests: 1
Sum Received Qty: 8.0

Gen District: 402
Gen District Office Name: OTTAWA DISTRICT OFFICE 402
Gen Region Code: 04
Gen Region Office Name: EASTERN REGION
NAICS Code: 541940
NAICS Desc: VETERINARY SERVICES
Waste Code: 312
Waste Class: PATHOLOGICAL WASTES
Waste Char: P
Waste Charac Desc: PATHOLOGICAL
Count Manifests: 121

Sum Received Qty:	3725.3
Gen District:	403
Gen District Office Name:	CORNWALL AREA OFFICE 403
Gen Region Code:	04
Gen Region Office Name:	EASTERN REGION
NAICS Code:	812210
NAICS Desc:	
Waste Code:	312
Waste Class:	PATHOLOGICAL WASTES
Waste Char:	P
Waste Charac Desc:	PATHOLOGICAL
Count Manifests:	4
Sum Received Qty:	21.3
Gen District:	402
Gen District Office Name:	OTTAWA DISTRICT OFFICE 402
Gen Region Code:	04
Gen Region Office Name:	EASTERN REGION
NAICS Code:	621210
NAICS Desc:	OFFICES OF DENTISTS
Waste Code:	148
Waste Class:	INORGANIC LABORATORY CHEMICALS
Waste Char:	T
Waste Charac Desc:	LEACHATE TOXIC
Count Manifests:	1
Sum Received Qty:	10.5
Gen District:	403
Gen District Office Name:	CORNWALL AREA OFFICE 403
Gen Region Code:	04
Gen Region Office Name:	EASTERN REGION
NAICS Code:	621210
NAICS Desc:	OFFICES OF DENTISTS
Waste Code:	261
Waste Class:	PHARMACEUTICALS
Waste Char:	A
Waste Charac Desc:	ACUTELY HAZARDOUS WASTE CHEM.
Count Manifests:	2
Sum Received Qty:	31.4
Gen District:	301
Gen District Office Name:	TORONTO DISTRICT OFFICE 301
Gen Region Code:	03
Gen Region Office Name:	CENTRAL REGION
NAICS Code:	621390
NAICS Desc:	OFFICES OF ALL OTHER HEALTH PRACTITIONERS
Waste Code:	312
Waste Class:	PATHOLOGICAL WASTES
Waste Char:	P
Waste Charac Desc:	PATHOLOGICAL
Count Manifests:	3
Sum Received Qty:	67.5
Gen District:	401
Gen District Office Name:	KINGSTON DISTRICT OFFICE 401
Gen Region Code:	04
Gen Region Office Name:	EASTERN REGION
NAICS Code:	621390
NAICS Desc:	OFFICES OF ALL OTHER HEALTH PRACTITIONERS
Waste Code:	312
Waste Class:	PATHOLOGICAL WASTES
Waste Char:	P
Waste Charac Desc:	PATHOLOGICAL
Count Manifests:	3
Sum Received Qty:	32.1

Gen District: 402
Gen District Office Name: OTTAWA DISTRICT OFFICE 402
Gen Region Code: 04
Gen Region Office Name: EASTERN REGION
NAICS Code: 621390
NAICS Desc: OFFICES OF ALL OTHER HEALTH PRACTITIONERS
Waste Code: 148
Waste Class: INORGANIC LABORATORY CHEMICALS
Waste Char: C
Waste Charac Desc: CORROSIVE
Count Manifests: 1
Sum Received Qty: 4.2

Gen District: 402
Gen District Office Name: OTTAWA DISTRICT OFFICE 402
Gen Region Code: 04
Gen Region Office Name: EASTERN REGION
NAICS Code: 811111
NAICS Desc: GENERAL AUTOMOTIVE REPAIR
Waste Code: 221
Waste Class: LIGHT FUELS
Waste Char: I
Waste Charac Desc: IGNITABLE
Count Manifests: 1
Sum Received Qty: 370.0

Gen District: 402
Gen District Office Name: OTTAWA DISTRICT OFFICE 402
Gen Region Code: 04
Gen Region Office Name: EASTERN REGION
NAICS Code: 541940
NAICS Desc: VETERINARY SERVICES
Waste Code: 264
Waste Class: PHOTOPROCESSING WASTES
Waste Char: L
Waste Charac Desc: LIQUID INDUSTRIAL WASTE
Count Manifests: 1
Sum Received Qty: 5.2

Gen District: 402
Gen District Office Name: OTTAWA DISTRICT OFFICE 402
Gen Region Code: 04
Gen Region Office Name: EASTERN REGION
NAICS Code: 621110
NAICS Desc: OFFICES OF PHYSICIANS
Waste Code: 261
Waste Class: PHARMACEUTICALS
Waste Char: A
Waste Charac Desc: ACUTELY HAZARDOUS WASTE CHEM.
Count Manifests: 41
Sum Received Qty: 849.28

Gen District: 402
Gen District Office Name: OTTAWA DISTRICT OFFICE 402
Gen Region Code: 04
Gen Region Office Name: EASTERN REGION
NAICS Code: 621110
NAICS Desc: OFFICES OF PHYSICIANS
Waste Code: 312
Waste Class: PATHOLOGICAL WASTES
Waste Char: P
Waste Charac Desc: PATHOLOGICAL
Count Manifests: 385
Sum Received Qty: 7125.4

Gen District:	501
Gen District Office Name:	SUDBURY DISTRICT OFFICE 501
Gen Region Code:	06
Gen Region Office Name:	NORTHERN REGION
NAICS Code:	448199
NAICS Desc:	ALL OTHER CLOTHING STORES
Waste Code:	122
Waste Class:	ALKALINE WASTES - OTHER METALS
Waste Char:	C
Waste Charac Desc:	CORROSIVE
Count Manifests:	1
Sum Received Qty:	8.0

Gen District:	502
Gen District Office Name:	TIMMINS DISTRICT OFFICE 502
Gen Region Code:	06
Gen Region Office Name:	NORTHERN REGION
NAICS Code:	448199
NAICS Desc:	ALL OTHER CLOTHING STORES
Waste Code:	122
Waste Class:	ALKALINE WASTES - OTHER METALS
Waste Char:	C
Waste Charac Desc:	CORROSIVE
Count Manifests:	1
Sum Received Qty:	6.0

Gen District:	503
Gen District Office Name:	SAULT STE. MARIE AREA OFFICE 503
Gen Region Code:	06
Gen Region Office Name:	NORTHERN REGION
NAICS Code:	448199
NAICS Desc:	ALL OTHER CLOTHING STORES
Waste Code:	212
Waste Class:	ALIPHATIC SOLVENTS
Waste Char:	H
Waste Charac Desc:	HAZARDOUS INDUSTRIAL WASTE
Count Manifests:	1
Sum Received Qty:	124.0

Gen District:	504
Gen District Office Name:	NORTH BAY AREA OFFIC0 504
Gen Region Code:	06
Gen Region Office Name:	NORTHERN REGION
NAICS Code:	448199
NAICS Desc:	ALL OTHER CLOTHING STORES
Waste Code:	242
Waste Class:	HALOGENATED PESTICIDES
Waste Char:	T
Waste Charac Desc:	LEACHATE TOXIC
Count Manifests:	1
Sum Received Qty:	4.0

Gen District:	504
Gen District Office Name:	NORTH BAY AREA OFFIC0 504
Gen Region Code:	06
Gen Region Office Name:	NORTHERN REGION
NAICS Code:	448199
NAICS Desc:	ALL OTHER CLOTHING STORES
Waste Code:	261
Waste Class:	PHARMACEUTICALS
Waste Char:	A
Waste Charac Desc:	ACUTELY HAZARDOUS WASTE CHEM.
Count Manifests:	2
Sum Received Qty:	3.0

Gen District:	504

Gen District Office Name: NORTH BAY AREA OFFIC0 504
Gen Region Code: 06
Gen Region Office Name: NORTHERN REGION
NAICS Code: 448199
NAICS Desc: ALL OTHER CLOTHING STORES
Waste Code: 263
Waste Class: ORGANIC LABORATORY CHEMICALS
Waste Char: L
Waste Charac Desc: LIQUID INDUSTRIAL WASTE
Count Manifests: 2
Sum Received Qty: 486.0

Gen District: 504
Gen District Office Name: NORTH BAY AREA OFFIC0 504
Gen Region Code: 06
Gen Region Office Name: NORTHERN REGION
NAICS Code: 448199
NAICS Desc: ALL OTHER CLOTHING STORES
Waste Code: 331
Waste Class: WASTE COMPRESSED GASES
Waste Char: L
Waste Charac Desc: LIQUID INDUSTRIAL WASTE
Count Manifests: 5
Sum Received Qty: 31.0

Gen District: 502
Gen District Office Name: TIMMINS DISTRICT OFFICE 502
Gen Region Code: 06
Gen Region Office Name: NORTHERN REGION
NAICS Code: 621510
NAICS Desc: MEDICAL AND DIAGNOSTIC LABORATORIES
Waste Code: 212
Waste Class: ALIPHATIC SOLVENTS
Waste Char: B
Waste Charac Desc: HAZARDOUS WASTE CHEMICAL
Count Manifests: 1
Sum Received Qty: 107.0

Gen District: 305
Gen District Office Name: HALTON-PEEL DISTRICT OFFICE 305
Gen Region Code: 03
Gen Region Office Name: CENTRAL REGION
NAICS Code: 621990
NAICS Desc: ALL OTHER AMBULATORY HEALTH CARE SERVICES
Waste Code: 312
Waste Class: PATHOLOGICAL WASTES
Waste Char: P
Waste Charac Desc: PATHOLOGICAL
Count Manifests: 2
Sum Received Qty: 374.7

Gen District: 402
Gen District Office Name: OTTAWA DISTRICT OFFICE 402
Gen Region Code: 04
Gen Region Office Name: EASTERN REGION
NAICS Code: 621990
NAICS Desc: ALL OTHER AMBULATORY HEALTH CARE SERVICES
Waste Code: 261
Waste Class: PHARMACEUTICALS
Waste Char: A
Waste Charac Desc: ACUTELY HAZARDOUS WASTE CHEM.
Count Manifests: 9
Sum Received Qty: 1143.3

Gen District: 402
Gen District Office Name: OTTAWA DISTRICT OFFICE 402

Gen Region Code: 04
Gen Region Office Name: EASTERN REGION
NAICS Code: 488119
NAICS Desc:
Waste Code: 312
Waste Class: PATHOLOGICAL WASTES
Waste Char: P
Waste Charac Desc: PATHOLOGICAL
Count Manifests: 2
Sum Received Qty: 33.5

Gen District: 402
Gen District Office Name: OTTAWA DISTRICT OFFICE 402
Gen Region Code: 04
Gen Region Office Name: EASTERN REGION
NAICS Code: 911910
NAICS Desc:
Waste Code: 312
Waste Class: PATHOLOGICAL WASTES
Waste Char: P
Waste Charac Desc: PATHOLOGICAL
Count Manifests: 2
Sum Received Qty: 19.6

Gen District: 401
Gen District Office Name: KINGSTON DISTRICT OFFICE 401
Gen Region Code: 04
Gen Region Office Name: EASTERN REGION
NAICS Code: 444110
NAICS Desc: HOME CENTRES
Waste Code: 331
Waste Class: WASTE COMPRESSED GASES
Waste Char: I
Waste Charac Desc: IGNITABLE
Count Manifests: 1
Sum Received Qty: 2.0

Gen District: 403
Gen District Office Name: CORNWALL AREA OFFICE 403
Gen Region Code: 04
Gen Region Office Name: EASTERN REGION
NAICS Code: 444110
NAICS Desc: HOME CENTRES
Waste Code: 242
Waste Class: HALOGENATED PESTICIDES
Waste Char: T
Waste Charac Desc: LEACHATE TOXIC
Count Manifests: 2
Sum Received Qty: 31.0

Gen District: 501
Gen District Office Name: SUDBURY DISTRICT OFFICE 501
Gen Region Code: 06
Gen Region Office Name: NORTHERN REGION
NAICS Code: 444110
NAICS Desc: HOME CENTRES
Waste Code: 145
Waste Class: PAINT/PIGMENT/COATING RESIDUES
Waste Char: I
Waste Charac Desc: IGNITABLE
Count Manifests: 2
Sum Received Qty: 108.0

Gen District: 503
Gen District Office Name: SAULT STE. MARIE AREA OFFICE 503
Gen Region Code: 06

Gen Region Office Name: NORTHERN REGION
NAICS Code: 444110
NAICS Desc: HOME CENTRES
Waste Code: 242
Waste Class: HALOGENATED PESTICIDES
Waste Char: T
Waste Charac Desc: LEACHATE TOXIC
Count Manifests: 1
Sum Received Qty: 13.0

Gen District: 402
Gen District Office Name: OTTAWA DISTRICT OFFICE 402
Gen Region Code: 04
Gen Region Office Name: EASTERN REGION
NAICS Code: 621499
NAICS Desc: ALL OTHER OUT-PATIENT CARE CENTRES
Waste Code: 312
Waste Class: PATHOLOGICAL WASTES
Waste Char: P
Waste Charac Desc: PATHOLOGICAL
Count Manifests: 19
Sum Received Qty: 556.82

Gen District: 301
Gen District Office Name: TORONTO DISTRICT OFFICE 301
Gen Region Code: 03
Gen Region Office Name: CENTRAL REGION
NAICS Code: 621510
NAICS Desc: MEDICAL AND DIAGNOSTIC LABORATORIES
Waste Code: 148
Waste Class: INORGANIC LABORATORY CHEMICALS
Waste Char: A
Waste Charac Desc: ACUTELY HAZARDOUS WASTE CHEM.
Count Manifests: 1
Sum Received Qty: 60.0

Gen District: 402
Gen District Office Name: OTTAWA DISTRICT OFFICE 402
Gen Region Code: 04
Gen Region Office Name: EASTERN REGION
NAICS Code: 911230
NAICS Desc:
Waste Code: 312
Waste Class: PATHOLOGICAL WASTES
Waste Char: P
Waste Charac Desc: PATHOLOGICAL
Count Manifests: 12
Sum Received Qty: 3141.54

Gen District: 402
Gen District Office Name: OTTAWA DISTRICT OFFICE 402
Gen Region Code: 04
Gen Region Office Name: EASTERN REGION
NAICS Code: 814110
NAICS Desc:
Waste Code: 312
Waste Class: PATHOLOGICAL WASTES
Waste Char: P
Waste Charac Desc: PATHOLOGICAL
Count Manifests: 3
Sum Received Qty: 77.8

Gen District: 401
Gen District Office Name: KINGSTON DISTRICT OFFICE 401
Gen Region Code: 04
Gen Region Office Name: EASTERN REGION

NAICS Code: 621210
NAICS Desc: OFFICES OF DENTISTS
Waste Code: 312
Waste Class: PATHOLOGICAL WASTES
Waste Char: P
Waste Charac Desc: PATHOLOGICAL
Count Manifests: 12
Sum Received Qty: 112.19

Gen District: 402
Gen District Office Name: OTTAWA DISTRICT OFFICE 402
Gen Region Code: 04
Gen Region Office Name: EASTERN REGION
NAICS Code: 621210
NAICS Desc: OFFICES OF DENTISTS
Waste Code: 148
Waste Class: INORGANIC LABORATORY CHEMICALS
Waste Char: B
Waste Charac Desc: HAZARDOUS WASTE CHEMICAL
Count Manifests: 3
Sum Received Qty: 25.0

Gen District: 402
Gen District Office Name: OTTAWA DISTRICT OFFICE 402
Gen Region Code: 04
Gen Region Office Name: EASTERN REGION
NAICS Code: 621210
NAICS Desc: OFFICES OF DENTISTS
Waste Code: 264
Waste Class: PHOTOPROCESSING WASTES
Waste Char: L
Waste Charac Desc: LIQUID INDUSTRIAL WASTE
Count Manifests: 7
Sum Received Qty: 234.72

Gen District: 402
Gen District Office Name: OTTAWA DISTRICT OFFICE 402
Gen Region Code: 04
Gen Region Office Name: EASTERN REGION
NAICS Code: 621390
NAICS Desc: OFFICES OF ALL OTHER HEALTH PRACTITIONERS
Waste Code: 264
Waste Class: PHOTOPROCESSING WASTES
Waste Char: T
Waste Charac Desc: LEACHATE TOXIC
Count Manifests: 2
Sum Received Qty: 30.5

Gen District: 403
Gen District Office Name: CORNWALL AREA OFFICE 403
Gen Region Code: 04
Gen Region Office Name: EASTERN REGION
NAICS Code: 451130
NAICS Desc: SEWING, NEEDLEWORK AND PIECE GOODS STORES
Waste Code: 146
Waste Class: OTHER SPECIFIED INORGANICS
Waste Char: T
Waste Charac Desc: LEACHATE TOXIC
Count Manifests: 2
Sum Received Qty: 3.0

Gen District: 402
Gen District Office Name: OTTAWA DISTRICT OFFICE 402
Gen Region Code: 04
Gen Region Office Name: EASTERN REGION
NAICS Code: 811111

NAICS Desc:	GENERAL AUTOMOTIVE REPAIR
Waste Code:	212
Waste Class:	ALIPHATIC SOLVENTS
Waste Char:	L
Waste Charac Desc:	LIQUID INDUSTRIAL WASTE
Count Manifests:	1
Sum Received Qty:	6.0
Gen District:	301
Gen District Office Name:	TORONTO DISTRICT OFFICE 301
Gen Region Code:	03
Gen Region Office Name:	CENTRAL REGION
NAICS Code:	811119
NAICS Desc:	OTHER AUTOMOTIVE MECHANICAL AND ELECTRICAL REPAIR AND MAINTENANCE
Waste Code:	251
Waste Class:	OIL SKIMMINGS & SLUDGES
Waste Char:	L
Waste Charac Desc:	LIQUID INDUSTRIAL WASTE
Count Manifests:	1
Sum Received Qty:	5856.0
Gen District:	402
Gen District Office Name:	OTTAWA DISTRICT OFFICE 402
Gen Region Code:	04
Gen Region Office Name:	EASTERN REGION
NAICS Code:	551114
NAICS Desc:	
Waste Code:	312
Waste Class:	PATHOLOGICAL WASTES
Waste Char:	P
Waste Charac Desc:	PATHOLOGICAL
Count Manifests:	138
Sum Received Qty:	3003.06
Gen District:	301
Gen District Office Name:	TORONTO DISTRICT OFFICE 301
Gen Region Code:	03
Gen Region Office Name:	CENTRAL REGION
NAICS Code:	621510
NAICS Desc:	MEDICAL AND DIAGNOSTIC LABORATORIES
Waste Code:	263
Waste Class:	ORGANIC LABORATORY CHEMICALS
Waste Char:	B
Waste Charac Desc:	HAZARDOUS WASTE CHEMICAL
Count Manifests:	2
Sum Received Qty:	380.0
Gen District:	401
Gen District Office Name:	KINGSTON DISTRICT OFFICE 401
Gen Region Code:	04
Gen Region Office Name:	EASTERN REGION
NAICS Code:	621510
NAICS Desc:	MEDICAL AND DIAGNOSTIC LABORATORIES
Waste Code:	212
Waste Class:	ALIPHATIC SOLVENTS
Waste Char:	B
Waste Charac Desc:	HAZARDOUS WASTE CHEMICAL
Count Manifests:	44
Sum Received Qty:	4243.0
Gen District:	402
Gen District Office Name:	OTTAWA DISTRICT OFFICE 402
Gen Region Code:	04
Gen Region Office Name:	EASTERN REGION
NAICS Code:	621510
NAICS Desc:	MEDICAL AND DIAGNOSTIC LABORATORIES

Waste Code: 261
Waste Class: PHARMACEUTICALS
Waste Char: B
Waste Charac Desc: HAZARDOUS WASTE CHEMICAL
Count Manifests: 9
Sum Received Qty: 93.5

Gen District: 402
Gen District Office Name: OTTAWA DISTRICT OFFICE 402
Gen Region Code: 04
Gen Region Office Name: EASTERN REGION
NAICS Code: 621510
NAICS Desc: MEDICAL AND DIAGNOSTIC LABORATORIES
Waste Code: 312
Waste Class: PATHOLOGICAL WASTES
Waste Char: P
Waste Charac Desc: PATHOLOGICAL
Count Manifests: 542
Sum Received Qty: 110079.96

Gen District: 501
Gen District Office Name: SUDBURY DISTRICT OFFICE 501
Gen Region Code: 06
Gen Region Office Name: NORTHERN REGION
NAICS Code: 621510
NAICS Desc: MEDICAL AND DIAGNOSTIC LABORATORIES
Waste Code: 263
Waste Class: ORGANIC LABORATORY CHEMICALS
Waste Char: L
Waste Charac Desc: LIQUID INDUSTRIAL WASTE
Count Manifests: 3
Sum Received Qty: 7.0

Gen District: 502
Gen District Office Name: TIMMINS DISTRICT OFFICE 502
Gen Region Code: 06
Gen Region Office Name: NORTHERN REGION
NAICS Code: 621510
NAICS Desc: MEDICAL AND DIAGNOSTIC LABORATORIES
Waste Code: 148
Waste Class: INORGANIC LABORATORY CHEMICALS
Waste Char: C
Waste Charac Desc: CORROSIVE
Count Manifests: 2
Sum Received Qty: 111.0

Gen District: 805
Gen District Office Name: QUEBEC
Gen Region Code: 04
Gen Region Office Name: EASTERN REGION
NAICS Code: 611210
NAICS Desc:
Waste Code: 112
Waste Class: ACID WASTE - HEAVY METALS
Waste Char: C
Waste Charac Desc: CORROSIVE
Count Manifests: 2
Sum Received Qty: 24.0

Gen District: 403
Gen District Office Name: CORNWALL AREA OFFICE 403
Gen Region Code: 04
Gen Region Office Name: EASTERN REGION
NAICS Code: 621390
NAICS Desc: OFFICES OF ALL OTHER HEALTH PRACTITIONERS
Waste Code: 312

Waste Class: PATHOLOGICAL WASTES
Waste Char: P
Waste Charac Desc: PATHOLOGICAL
Count Manifests: 5
Sum Received Qty: 512.1

Gen District: 102
Gen District Office Name: SARNIA/WINDSOR AREA OFFICE 102
Gen Region Code: 01
Gen Region Office Name: SOUTHWESTERN REGION
NAICS Code: 621420
NAICS Desc: OUT-PATIENT MENTAL HEALTH AND SUBSTANCE ABUSE CENTRES
Waste Code: 261
Waste Class: PHARMACEUTICALS
Waste Char: P
Waste Charac Desc: PATHOLOGICAL
Count Manifests: 1
Sum Received Qty: 74.5

Gen District: 402
Gen District Office Name: OTTAWA DISTRICT OFFICE 402
Gen Region Code: 04
Gen Region Office Name: EASTERN REGION
NAICS Code: 621499
NAICS Desc: ALL OTHER OUT-PATIENT CARE CENTRES
Waste Code: 312
Waste Class: PATHOLOGICAL WASTES
Waste Char: L
Waste Charac Desc: LIQUID INDUSTRIAL WASTE
Count Manifests: 1
Sum Received Qty: 36.44

Gen District: 402
Gen District Office Name: OTTAWA DISTRICT OFFICE 402
Gen Region Code: 04
Gen Region Office Name: EASTERN REGION
NAICS Code: 236220
NAICS Desc: COMMERCIAL AND INSTITUTIONAL BUILDING CONSTRUCTION
Waste Code: 312
Waste Class: PATHOLOGICAL WASTES
Waste Char: P
Waste Charac Desc: PATHOLOGICAL
Count Manifests: 4
Sum Received Qty: 399.4

Gen District: 402
Gen District Office Name: OTTAWA DISTRICT OFFICE 402
Gen Region Code: 04
Gen Region Office Name: EASTERN REGION
NAICS Code: 713940
NAICS Desc:
Waste Code: 312
Waste Class: PATHOLOGICAL WASTES
Waste Char: P
Waste Charac Desc: PATHOLOGICAL
Count Manifests: 2
Sum Received Qty: 8.8

Gen District: 304
Gen District Office Name: PETERBOROUGH DISTRICT OFFICE 304
Gen Region Code: 04
Gen Region Office Name: EASTERN REGION
NAICS Code: 445110
NAICS Desc: SUPERMARKETS AND OTHER GROCERY (EXCEPT CONVENIENCE) STORES
Waste Code: 263
Waste Class: ORGANIC LABORATORY CHEMICALS

Waste Char: A
Waste Charac Desc: ACUTELY HAZARDOUS WASTE CHEM.
Count Manifests: 2
Sum Received Qty: 15.0

Gen District: 402
Gen District Office Name: OTTAWA DISTRICT OFFICE 402
Gen Region Code: 04
Gen Region Office Name: EASTERN REGION
NAICS Code: 445110
NAICS Desc: SUPERMARKETS AND OTHER GROCERY (EXCEPT CONVENIENCE) STORES
Waste Code: 122
Waste Class: ALKALINE WASTES - OTHER METALS
Waste Char: C
Waste Charac Desc: CORROSIVE
Count Manifests: 13
Sum Received Qty: 64.0

Gen District: 402
Gen District Office Name: OTTAWA DISTRICT OFFICE 402
Gen Region Code: 04
Gen Region Office Name: EASTERN REGION
NAICS Code: 445110
NAICS Desc: SUPERMARKETS AND OTHER GROCERY (EXCEPT CONVENIENCE) STORES
Waste Code: 263
Waste Class: ORGANIC LABORATORY CHEMICALS
Waste Char: L
Waste Charac Desc: LIQUID INDUSTRIAL WASTE
Count Manifests: 60
Sum Received Qty: 2315.0

Gen District: 403
Gen District Office Name: CORNWALL AREA OFFICE 403
Gen Region Code: 04
Gen Region Office Name: EASTERN REGION
NAICS Code: 445110
NAICS Desc: SUPERMARKETS AND OTHER GROCERY (EXCEPT CONVENIENCE) STORES
Waste Code: 263
Waste Class: ORGANIC LABORATORY CHEMICALS
Waste Char: L
Waste Charac Desc: LIQUID INDUSTRIAL WASTE
Count Manifests: 2
Sum Received Qty: 6.0

Gen District: 805
Gen District Office Name: QUEBEC
Gen Region Code: 04
Gen Region Office Name: EASTERN REGION
NAICS Code: 445110
NAICS Desc: SUPERMARKETS AND OTHER GROCERY (EXCEPT CONVENIENCE) STORES
Waste Code: 263
Waste Class: ORGANIC LABORATORY CHEMICALS
Waste Char: L
Waste Charac Desc: LIQUID INDUSTRIAL WASTE
Count Manifests: 22
Sum Received Qty: 1616.0

Gen District: 401
Gen District Office Name: KINGSTON DISTRICT OFFICE 401
Gen Region Code: 04
Gen Region Office Name: EASTERN REGION
NAICS Code: 621990
NAICS Desc: ALL OTHER AMBULATORY HEALTH CARE SERVICES
Waste Code: 312
Waste Class: PATHOLOGICAL WASTES
Waste Char: P

Waste Charac Desc: PATHOLOGICAL
Count Manifests: 87
Sum Received Qty: 62139.7

Gen District: 402
Gen District Office Name: OTTAWA DISTRICT OFFICE 402
Gen Region Code: 04
Gen Region Office Name: EASTERN REGION
NAICS Code: 621990
NAICS Desc: ALL OTHER AMBULATORY HEALTH CARE SERVICES
Waste Code: 261
Waste Class: PHARMACEUTICALS
Waste Char: B
Waste Charac Desc: HAZARDOUS WASTE CHEMICAL
Count Manifests: 9
Sum Received Qty: 384.22

Gen District: 306
Gen District Office Name: YORK DURHAM DISTRICT OFFICE 306
Gen Region Code: 03
Gen Region Office Name: CENTRAL REGION
NAICS Code: 912910
NAICS Desc: OTHER PROVINCIAL AND TERRITORIAL PUBLIC ADMINISTRATION
Waste Code: 312
Waste Class: PATHOLOGICAL WASTES
Waste Char: P
Waste Charac Desc: PATHOLOGICAL
Count Manifests: 1
Sum Received Qty: 5.8

Gen District: 402
Gen District Office Name: OTTAWA DISTRICT OFFICE 402
Gen Region Code: 04
Gen Region Office Name: EASTERN REGION
NAICS Code: 331491
NAICS Desc:
Waste Code: 312
Waste Class: PATHOLOGICAL WASTES
Waste Char: P
Waste Charac Desc: PATHOLOGICAL
Count Manifests: 1
Sum Received Qty: 1.6

Gen District: 402
Gen District Office Name: OTTAWA DISTRICT OFFICE 402
Gen Region Code: 04
Gen Region Office Name: EASTERN REGION
NAICS Code: 561722
NAICS Desc: JANITORIAL SERVICES (EXCEPT WINDOW CLEANING)
Waste Code: 312
Waste Class: PATHOLOGICAL WASTES
Waste Char: P
Waste Charac Desc: PATHOLOGICAL
Count Manifests: 5
Sum Received Qty: 520.0

Gen District: 502
Gen District Office Name: TIMMINS DISTRICT OFFICE 502
Gen Region Code: 06
Gen Region Office Name: NORTHERN REGION
NAICS Code: 621510
NAICS Desc: MEDICAL AND DIAGNOSTIC LABORATORIES
Waste Code: 148
Waste Class: INORGANIC LABORATORY CHEMICALS
Waste Char: I
Waste Charac Desc: IGNITABLE

Count Manifests: 1
Sum Received Qty: 3.0

Gen District: 401
Gen District Office Name: KINGSTON DISTRICT OFFICE 401
Gen Region Code: 04
Gen Region Office Name: EASTERN REGION
NAICS Code: 452110
NAICS Desc: DEPARTMENT STORES
Waste Code: 261
Waste Class: PHARMACEUTICALS
Waste Char: L
Waste Charac Desc: LIQUID INDUSTRIAL WASTE
Count Manifests: 1
Sum Received Qty: 7.0

Gen District: 402
Gen District Office Name: OTTAWA DISTRICT OFFICE 402
Gen Region Code: 04
Gen Region Office Name: EASTERN REGION
NAICS Code: 452110
NAICS Desc: DEPARTMENT STORES
Waste Code: 263
Waste Class: ORGANIC LABORATORY CHEMICALS
Waste Char: L
Waste Charac Desc: LIQUID INDUSTRIAL WASTE
Count Manifests: 7
Sum Received Qty: 36.0

Gen District: 402
Gen District Office Name: OTTAWA DISTRICT OFFICE 402
Gen Region Code: 04
Gen Region Office Name: EASTERN REGION
NAICS Code: 452110
NAICS Desc: DEPARTMENT STORES
Waste Code: 312
Waste Class: PATHOLOGICAL WASTES
Waste Char: P
Waste Charac Desc: PATHOLOGICAL
Count Manifests: 2
Sum Received Qty: 14.1

Gen District: 401
Gen District Office Name: KINGSTON DISTRICT OFFICE 401
Gen Region Code: 04
Gen Region Office Name: EASTERN REGION
NAICS Code: 531320
NAICS Desc:
Waste Code: 312
Waste Class: PATHOLOGICAL WASTES
Waste Char: P
Waste Charac Desc: PATHOLOGICAL
Count Manifests: 1
Sum Received Qty: 8.3

Gen District: 402
Gen District Office Name: OTTAWA DISTRICT OFFICE 402
Gen Region Code: 04
Gen Region Office Name: EASTERN REGION
NAICS Code: 111111
NAICS Desc:
Waste Code: 312
Waste Class: PATHOLOGICAL WASTES
Waste Char: P
Waste Charac Desc: PATHOLOGICAL
Count Manifests: 2

Sum Received Qty:	24.6
Gen District:	402
Gen District Office Name:	OTTAWA DISTRICT OFFICE 402
Gen Region Code:	04
Gen Region Office Name:	EASTERN REGION
NAICS Code:	327910
NAICS Desc:	ABRASIVE PRODUCT MANUFACTURING
Waste Code:	312
Waste Class:	PATHOLOGICAL WASTES
Waste Char:	P
Waste Charac Desc:	PATHOLOGICAL
Count Manifests:	1
Sum Received Qty:	8.8
Gen District:	501
Gen District Office Name:	SUDBURY DISTRICT OFFICE 501
Gen Region Code:	06
Gen Region Office Name:	NORTHERN REGION
NAICS Code:	445110
NAICS Desc:	SUPERMARKETS AND OTHER GROCERY (EXCEPT CONVENIENCE) STORES
Waste Code:	331
Waste Class:	WASTE COMPRESSED GASES
Waste Char:	I
Waste Charac Desc:	IGNITABLE
Count Manifests:	4
Sum Received Qty:	49.0
Gen District:	403
Gen District Office Name:	CORNWALL AREA OFFICE 403
Gen Region Code:	04
Gen Region Office Name:	EASTERN REGION
NAICS Code:	448140
NAICS Desc:	FAMILY CLOTHING STORES
Waste Code:	262
Waste Class:	DETERGENTS/SOAPS
Waste Char:	L
Waste Charac Desc:	LIQUID INDUSTRIAL WASTE
Count Manifests:	2
Sum Received Qty:	341.0
Gen District:	402
Gen District Office Name:	OTTAWA DISTRICT OFFICE 402
Gen Region Code:	04
Gen Region Office Name:	EASTERN REGION
NAICS Code:	611310
NAICS Desc:	UNIVERSITIES
Waste Code:	261
Waste Class:	PHARMACEUTICALS
Waste Char:	A
Waste Charac Desc:	ACUTELY HAZARDOUS WASTE CHEM.
Count Manifests:	3
Sum Received Qty:	24.5
Gen District:	402
Gen District Office Name:	OTTAWA DISTRICT OFFICE 402
Gen Region Code:	04
Gen Region Office Name:	EASTERN REGION
NAICS Code:	611310
NAICS Desc:	UNIVERSITIES
Waste Code:	312
Waste Class:	PATHOLOGICAL WASTES
Waste Char:	P
Waste Charac Desc:	PATHOLOGICAL
Count Manifests:	78
Sum Received Qty:	12848.0

Gen District: 402
Gen District Office Name: OTTAWA DISTRICT OFFICE 402
Gen Region Code: 04
Gen Region Office Name: EASTERN REGION
NAICS Code: 913130
NAICS Desc:
Waste Code: 312
Waste Class: PATHOLOGICAL WASTES
Waste Char: P
Waste Charac Desc: PATHOLOGICAL
Count Manifests: 2
Sum Received Qty: 230.8

Gen District: 202
Gen District Office Name: GUELPH DISTRICT OFFICE 202
Gen Region Code: 02
Gen Region Office Name: WEST-CENTRAL REGION
NAICS Code: 623999
NAICS Desc:
Waste Code: 312
Waste Class: PATHOLOGICAL WASTES
Waste Char: P
Waste Charac Desc: PATHOLOGICAL
Count Manifests: 2
Sum Received Qty: 90.6

Gen District: 805
Gen District Office Name: QUEBEC
Gen Region Code: 04
Gen Region Office Name: EASTERN REGION
NAICS Code: 911110
NAICS Desc:
Waste Code: 251
Waste Class: OIL SKIMMINGS & SLUDGES
Waste Char: L
Waste Charac Desc: LIQUID INDUSTRIAL WASTE
Count Manifests: 1
Sum Received Qty: 749.0

Gen District: 805
Gen District Office Name: QUEBEC
Gen Region Code: 04
Gen Region Office Name: EASTERN REGION
NAICS Code: 911110
NAICS Desc:
Waste Code: 252
Waste Class: WASTE OILS & LUBRICANTS
Waste Char: L
Waste Charac Desc: LIQUID INDUSTRIAL WASTE
Count Manifests: 1
Sum Received Qty: 28.0

Gen District: 102
Gen District Office Name: SARNIA/WINDSOR AREA OFFICE 102
Gen Region Code: 01
Gen Region Office Name: SOUTHWESTERN REGION
NAICS Code: 621511
NAICS Desc:
Waste Code: 312
Waste Class: PATHOLOGICAL WASTES
Waste Char: P
Waste Charac Desc: PATHOLOGICAL
Count Manifests: 1
Sum Received Qty: 7.4

Gen District: 403
Gen District Office Name: CORNWALL AREA OFFICE 403
Gen Region Code: 04
Gen Region Office Name: EASTERN REGION
NAICS Code: 621610
NAICS Desc:
Waste Code: 312
Waste Class: PATHOLOGICAL WASTES
Waste Char: P
Waste Charac Desc: PATHOLOGICAL
Count Manifests: 10
Sum Received Qty: 170.16

Gen District: 304
Gen District Office Name: PETERBOROUGH DISTRICT OFFICE 304
Gen Region Code: 04
Gen Region Office Name: EASTERN REGION
NAICS Code: 448199
NAICS Desc: ALL OTHER CLOTHING STORES
Waste Code: 146
Waste Class: OTHER SPECIFIED INORGANICS
Waste Char: T
Waste Charac Desc: LEACHATE TOXIC
Count Manifests: 3
Sum Received Qty: 30.0

Gen District: 401
Gen District Office Name: KINGSTON DISTRICT OFFICE 401
Gen Region Code: 04
Gen Region Office Name: EASTERN REGION
NAICS Code: 448199
NAICS Desc: ALL OTHER CLOTHING STORES
Waste Code: 145
Waste Class: PAINT/PIGMENT/COATING RESIDUES
Waste Char: L
Waste Charac Desc: LIQUID INDUSTRIAL WASTE
Count Manifests: 11
Sum Received Qty: 151.0

Gen District: 401
Gen District Office Name: KINGSTON DISTRICT OFFICE 401
Gen Region Code: 04
Gen Region Office Name: EASTERN REGION
NAICS Code: 448199
NAICS Desc: ALL OTHER CLOTHING STORES
Waste Code: 252
Waste Class: WASTE OILS & LUBRICANTS
Waste Char: L
Waste Charac Desc: LIQUID INDUSTRIAL WASTE
Count Manifests: 4
Sum Received Qty: 10.0

Gen District: 402
Gen District Office Name: OTTAWA DISTRICT OFFICE 402
Gen Region Code: 04
Gen Region Office Name: EASTERN REGION
NAICS Code: 448199
NAICS Desc: ALL OTHER CLOTHING STORES
Waste Code: 112
Waste Class: ACID WASTE - HEAVY METALS
Waste Char: C
Waste Charac Desc: CORROSIVE
Count Manifests: 3
Sum Received Qty: 8.0

Gen District: 402

Gen District Office Name: OTTAWA DISTRICT OFFICE 402
Gen Region Code: 04
Gen Region Office Name: EASTERN REGION
NAICS Code: 448199
NAICS Desc: ALL OTHER CLOTHING STORES
Waste Code: 145
Waste Class: PAINT/PIGMENT/COATING RESIDUES
Waste Char: L
Waste Charac Desc: LIQUID INDUSTRIAL WASTE
Count Manifests: 27
Sum Received Qty: 602.0

Gen District: 402
Gen District Office Name: OTTAWA DISTRICT OFFICE 402
Gen Region Code: 04
Gen Region Office Name: EASTERN REGION
NAICS Code: 448199
NAICS Desc: ALL OTHER CLOTHING STORES
Waste Code: 148
Waste Class: INORGANIC LABORATORY CHEMICALS
Waste Char: A
Waste Charac Desc: ACUTELY HAZARDOUS WASTE CHEM.
Count Manifests: 89
Sum Received Qty: 421.0

Gen District: 402
Gen District Office Name: OTTAWA DISTRICT OFFICE 402
Gen Region Code: 04
Gen Region Office Name: EASTERN REGION
NAICS Code: 448199
NAICS Desc: ALL OTHER CLOTHING STORES
Waste Code: 252
Waste Class: WASTE OILS & LUBRICANTS
Waste Char: L
Waste Charac Desc: LIQUID INDUSTRIAL WASTE
Count Manifests: 15
Sum Received Qty: 74.0

Gen District: 402
Gen District Office Name: OTTAWA DISTRICT OFFICE 402
Gen Region Code: 04
Gen Region Office Name: EASTERN REGION
NAICS Code: 448199
NAICS Desc: ALL OTHER CLOTHING STORES
Waste Code: 261
Waste Class: PHARMACEUTICALS
Waste Char: A
Waste Charac Desc: ACUTELY HAZARDOUS WASTE CHEM.
Count Manifests: 16
Sum Received Qty: 28.0

Gen District: 402
Gen District Office Name: OTTAWA DISTRICT OFFICE 402
Gen Region Code: 04
Gen Region Office Name: EASTERN REGION
NAICS Code: 448199
NAICS Desc: ALL OTHER CLOTHING STORES
Waste Code: 261
Waste Class: PHARMACEUTICALS
Waste Char: L
Waste Charac Desc: LIQUID INDUSTRIAL WASTE
Count Manifests: 26
Sum Received Qty: 111.0

Gen District: 402
Gen District Office Name: OTTAWA DISTRICT OFFICE 402

Gen Region Code: 04
Gen Region Office Name: EASTERN REGION
NAICS Code: 448199
NAICS Desc: ALL OTHER CLOTHING STORES
Waste Code: 263
Waste Class: ORGANIC LABORATORY CHEMICALS
Waste Char: L
Waste Charac Desc: LIQUID INDUSTRIAL WASTE
Count Manifests: 17
Sum Received Qty: 933.0

Gen District: 401
Gen District Office Name: KINGSTON DISTRICT OFFICE 401
Gen Region Code: 04
Gen Region Office Name: EASTERN REGION
NAICS Code: 611510
NAICS Desc: TECHNICAL AND TRADE SCHOOLS
Waste Code: 312
Waste Class: PATHOLOGICAL WASTES
Waste Char: P
Waste Charac Desc: PATHOLOGICAL
Count Manifests: 3
Sum Received Qty: 36.2

Gen District: 202
Gen District Office Name: GUELPH DISTRICT OFFICE 202
Gen Region Code: 02
Gen Region Office Name: WEST-CENTRAL REGION
NAICS Code: 325410
NAICS Desc: PHARMACEUTICAL AND MEDICINE MANUFACTURING
Waste Code: 261
Waste Class: PHARMACEUTICALS
Waste Char: A
Waste Charac Desc: ACUTELY HAZARDOUS WASTE CHEM.
Count Manifests: 2
Sum Received Qty: 70.0

Gen District: 402
Gen District Office Name: OTTAWA DISTRICT OFFICE 402
Gen Region Code: 04
Gen Region Office Name: EASTERN REGION
NAICS Code: 514122
NAICS Desc: ARCHIVES
Waste Code: 261
Waste Class: PHARMACEUTICALS
Waste Char: A
Waste Charac Desc: ACUTELY HAZARDOUS WASTE CHEM.
Count Manifests: 88
Sum Received Qty: 2989.48

Gen District: 402
Gen District Office Name: OTTAWA DISTRICT OFFICE 402
Gen Region Code: 04
Gen Region Office Name: EASTERN REGION
NAICS Code: 448199
NAICS Desc: ALL OTHER CLOTHING STORES
Waste Code: 331
Waste Class: WASTE COMPRESSED GASES
Waste Char: I
Waste Charac Desc: IGNITABLE
Count Manifests: 94
Sum Received Qty: 1222.0

Gen District: 502
Gen District Office Name: TIMMINS DISTRICT OFFICE 502
Gen Region Code: 06

Gen Region Office Name: NORTHERN REGION
NAICS Code: 448199
NAICS Desc: ALL OTHER CLOTHING STORES
Waste Code: 145
Waste Class: PAINT/PIGMENT/COATING RESIDUES
Waste Char: L
Waste Charac Desc: LIQUID INDUSTRIAL WASTE
Count Manifests: 4
Sum Received Qty: 87.0

Gen District: 503
Gen District Office Name: SAULT STE. MARIE AREA OFFICE 503
Gen Region Code: 06
Gen Region Office Name: NORTHERN REGION
NAICS Code: 448199
NAICS Desc: ALL OTHER CLOTHING STORES
Waste Code: 148
Waste Class: INORGANIC LABORATORY CHEMICALS
Waste Char: A
Waste Charac Desc: ACUTELY HAZARDOUS WASTE CHEM.
Count Manifests: 3
Sum Received Qty: 48.0

Gen District: 503
Gen District Office Name: SAULT STE. MARIE AREA OFFICE 503
Gen Region Code: 06
Gen Region Office Name: NORTHERN REGION
NAICS Code: 448199
NAICS Desc: ALL OTHER CLOTHING STORES
Waste Code: 261
Waste Class: PHARMACEUTICALS
Waste Char: A
Waste Charac Desc: ACUTELY HAZARDOUS WASTE CHEM.
Count Manifests: 3
Sum Received Qty: 6.0

Gen District: 401
Gen District Office Name: KINGSTON DISTRICT OFFICE 401
Gen Region Code: 04
Gen Region Office Name: EASTERN REGION
NAICS Code: 451130
NAICS Desc: SEWING, NEEDLEWORK AND PIECE GOODS STORES
Waste Code: 212
Waste Class: ALIPHATIC SOLVENTS
Waste Char: I
Waste Charac Desc: IGNITABLE
Count Manifests: 5
Sum Received Qty: 19.0

Gen District: 402
Gen District Office Name: OTTAWA DISTRICT OFFICE 402
Gen Region Code: 04
Gen Region Office Name: EASTERN REGION
NAICS Code: 541710
NAICS Desc: RESEARCH AND DEVELOPMENT IN THE PHYSICAL, ENGINEERING AND LIFE SCIENCES
Waste Code: 312
Waste Class: PATHOLOGICAL WASTES
Waste Char: P
Waste Charac Desc: PATHOLOGICAL
Count Manifests: 23
Sum Received Qty: 1002.7

Gen District: 202
Gen District Office Name: GUELPH DISTRICT OFFICE 202
Gen Region Code: 02
Gen Region Office Name: WEST-CENTRAL REGION

NAICS Code:	541940
NAICS Desc:	VETERINARY SERVICES
Waste Code:	312
Waste Class:	PATHOLOGICAL WASTES
Waste Char:	P
Waste Charac Desc:	PATHOLOGICAL
Count Manifests:	2
Sum Received Qty:	17.08
Gen District:	402
Gen District Office Name:	OTTAWA DISTRICT OFFICE 402
Gen Region Code:	04
Gen Region Office Name:	EASTERN REGION
NAICS Code:	622111
NAICS Desc:	GENERAL (EXCEPT PAEDIATRIC) HOSPITALS
Waste Code:	312
Waste Class:	PATHOLOGICAL WASTES
Waste Char:	P
Waste Charac Desc:	PATHOLOGICAL
Count Manifests:	1433
Sum Received Qty:	579664.11
Gen District:	805
Gen District Office Name:	QUEBEC
Gen Region Code:	04
Gen Region Office Name:	EASTERN REGION
NAICS Code:	622111
NAICS Desc:	GENERAL (EXCEPT PAEDIATRIC) HOSPITALS
Waste Code:	263
Waste Class:	ORGANIC LABORATORY CHEMICALS
Waste Char:	L
Waste Charac Desc:	LIQUID INDUSTRIAL WASTE
Count Manifests:	1
Sum Received Qty:	45.0
Gen District:	402
Gen District Office Name:	OTTAWA DISTRICT OFFICE 402
Gen Region Code:	04
Gen Region Office Name:	EASTERN REGION
NAICS Code:	621911
NAICS Desc:	
Waste Code:	312
Waste Class:	PATHOLOGICAL WASTES
Waste Char:	P
Waste Charac Desc:	PATHOLOGICAL
Count Manifests:	76
Sum Received Qty:	3190.11
Gen District:	403
Gen District Office Name:	CORNWALL AREA OFFICE 403
Gen Region Code:	04
Gen Region Office Name:	EASTERN REGION
NAICS Code:	914110
NAICS Desc:	
Waste Code:	261
Waste Class:	PHARMACEUTICALS
Waste Char:	A
Waste Charac Desc:	ACUTELY HAZARDOUS WASTE CHEM.
Count Manifests:	4
Sum Received Qty:	62.44
Gen District:	301
Gen District Office Name:	TORONTO DISTRICT OFFICE 301
Gen Region Code:	03
Gen Region Office Name:	CENTRAL REGION
NAICS Code:	621494

NAICS Desc:
Waste Code: 312
Waste Class: PATHOLOGICAL WASTES
Waste Char: P
Waste Charac Desc: PATHOLOGICAL
Count Manifests: 1
Sum Received Qty: 4.4

Gen District: 305
Gen District Office Name: HALTON-PEEL DISTRICT OFFICE 305
Gen Region Code: 03
Gen Region Office Name: CENTRAL REGION
NAICS Code: 622111
NAICS Desc: GENERAL (EXCEPT PAEDIATRIC) HOSPITALS
Waste Code: 261
Waste Class: PHARMACEUTICALS
Waste Char: A
Waste Charac Desc: ACUTELY HAZARDOUS WASTE CHEM.
Count Manifests: 3
Sum Received Qty: 43.0

Gen District: 305
Gen District Office Name: HALTON-PEEL DISTRICT OFFICE 305
Gen Region Code: 03
Gen Region Office Name: CENTRAL REGION
NAICS Code: 622111
NAICS Desc: GENERAL (EXCEPT PAEDIATRIC) HOSPITALS
Waste Code: 312
Waste Class: PATHOLOGICAL WASTES
Waste Char: P
Waste Charac Desc: PATHOLOGICAL
Count Manifests: 3
Sum Received Qty: 1106.4

Gen District: 401
Gen District Office Name: KINGSTON DISTRICT OFFICE 401
Gen Region Code: 04
Gen Region Office Name: EASTERN REGION
NAICS Code: 621340
NAICS Desc:
Waste Code: 312
Waste Class: PATHOLOGICAL WASTES
Waste Char: P
Waste Charac Desc: PATHOLOGICAL
Count Manifests: 1
Sum Received Qty: 2.0

Gen District: 503
Gen District Office Name: SAULT STE. MARIE AREA OFFICE 503
Gen Region Code: 06
Gen Region Office Name: NORTHERN REGION
NAICS Code: 115310
NAICS Desc: SUPPORT ACTIVITIES FOR FORESTRY
Waste Code: 148
Waste Class: INORGANIC LABORATORY CHEMICALS
Waste Char: C
Waste Charac Desc: CORROSIVE
Count Manifests: 1
Sum Received Qty: 16.0

Gen District: 503
Gen District Office Name: SAULT STE. MARIE AREA OFFICE 503
Gen Region Code: 06
Gen Region Office Name: NORTHERN REGION
NAICS Code: 115310
NAICS Desc: SUPPORT ACTIVITIES FOR FORESTRY

Waste Code: 263
Waste Class: ORGANIC LABORATORY CHEMICALS
Waste Char: A
Waste Charac Desc: ACUTELY HAZARDOUS WASTE CHEM.
Count Manifests: 1
Sum Received Qty: 12.0

Gen District: 402
Gen District Office Name: OTTAWA DISTRICT OFFICE 402
Gen Region Code: 04
Gen Region Office Name: EASTERN REGION
NAICS Code: 451130
NAICS Desc: SEWING, NEEDLEWORK AND PIECE GOODS STORES
Waste Code: 331
Waste Class: WASTE COMPRESSED GASES
Waste Char: I
Waste Charac Desc: IGNITABLE
Count Manifests: 17
Sum Received Qty: 801.0

Gen District: 403
Gen District Office Name: CORNWALL AREA OFFICE 403
Gen Region Code: 04
Gen Region Office Name: EASTERN REGION
NAICS Code: 451130
NAICS Desc: SEWING, NEEDLEWORK AND PIECE GOODS STORES
Waste Code: 262
Waste Class: DETERGENTS/SOAPS
Waste Char: L
Waste Charac Desc: LIQUID INDUSTRIAL WASTE
Count Manifests: 1
Sum Received Qty: 5.0

Gen District: 503
Gen District Office Name: SAULT STE. MARIE AREA OFFICE 503
Gen Region Code: 06
Gen Region Office Name: NORTHERN REGION
NAICS Code: 451130
NAICS Desc: SEWING, NEEDLEWORK AND PIECE GOODS STORES
Waste Code: 312
Waste Class: PATHOLOGICAL WASTES
Waste Char: P
Waste Charac Desc: PATHOLOGICAL
Count Manifests: 1
Sum Received Qty: 2.0

Gen District: 301
Gen District Office Name: TORONTO DISTRICT OFFICE 301
Gen Region Code: 03
Gen Region Office Name: CENTRAL REGION
NAICS Code: 541940
NAICS Desc: VETERINARY SERVICES
Waste Code: 312
Waste Class: PATHOLOGICAL WASTES
Waste Char: P
Waste Charac Desc: PATHOLOGICAL
Count Manifests: 1
Sum Received Qty: 12.0

Gen District: 401
Gen District Office Name: KINGSTON DISTRICT OFFICE 401
Gen Region Code: 04
Gen Region Office Name: EASTERN REGION
NAICS Code: 541940
NAICS Desc: VETERINARY SERVICES
Waste Code: 261

Waste Class: PHARMACEUTICALS
Waste Char: A
Waste Charac Desc: ACUTELY HAZARDOUS WASTE CHEM.
Count Manifests: 11
Sum Received Qty: 116.84

Gen District: 402
Gen District Office Name: OTTAWA DISTRICT OFFICE 402
Gen Region Code: 04
Gen Region Office Name: EASTERN REGION
NAICS Code: 446110
NAICS Desc:
Waste Code: 261
Waste Class: PHARMACEUTICALS
Waste Char: B
Waste Charac Desc: HAZARDOUS WASTE CHEMICAL
Count Manifests: 1
Sum Received Qty: 26.0

Gen District: 403
Gen District Office Name: CORNWALL AREA OFFICE 403
Gen Region Code: 04
Gen Region Office Name: EASTERN REGION
NAICS Code: 623110
NAICS Desc:
Waste Code: 261
Waste Class: PHARMACEUTICALS
Waste Char: A
Waste Charac Desc: ACUTELY HAZARDOUS WASTE CHEM.
Count Manifests: 34
Sum Received Qty: 320.28

Gen District: 403
Gen District Office Name: CORNWALL AREA OFFICE 403
Gen Region Code: 04
Gen Region Office Name: EASTERN REGION
NAICS Code: 623110
NAICS Desc:
Waste Code: 312
Waste Class: PATHOLOGICAL WASTES
Waste Char: P
Waste Charac Desc: PATHOLOGICAL
Count Manifests: 28
Sum Received Qty: 252.13

Gen District: 403
Gen District Office Name: CORNWALL AREA OFFICE 403
Gen Region Code: 04
Gen Region Office Name: EASTERN REGION
NAICS Code: 622111
NAICS Desc: GENERAL (EXCEPT PAEDIATRIC) HOSPITALS
Waste Code: 312
Waste Class: PATHOLOGICAL WASTES
Waste Char: P
Waste Charac Desc: PATHOLOGICAL
Count Manifests: 18
Sum Received Qty: 2575.65

Gen District: 402
Gen District Office Name: OTTAWA DISTRICT OFFICE 402
Gen Region Code: 04
Gen Region Office Name: EASTERN REGION
NAICS Code: 621912
NAICS Desc:
Waste Code: 312
Waste Class: PATHOLOGICAL WASTES

Waste Char: P
Waste Charac Desc: PATHOLOGICAL
Count Manifests: 10
Sum Received Qty: 98.62

Gen District: 402
Gen District Office Name: OTTAWA DISTRICT OFFICE 402
Gen Region Code: 04
Gen Region Office Name: EASTERN REGION
NAICS Code: 452110
NAICS Desc: DEPARTMENT STORES
Waste Code: 212
Waste Class: ALIPHATIC SOLVENTS
Waste Char: I
Waste Charac Desc: IGNITABLE
Count Manifests: 4
Sum Received Qty: 9.0

Gen District: 402
Gen District Office Name: OTTAWA DISTRICT OFFICE 402
Gen Region Code: 04
Gen Region Office Name: EASTERN REGION
NAICS Code: 493190
NAICS Desc: OTHER WAREHOUSING AND STORAGE
Waste Code: 312
Waste Class: PATHOLOGICAL WASTES
Waste Char: P
Waste Charac Desc: PATHOLOGICAL
Count Manifests: 11
Sum Received Qty: 1949.0

Gen District: 305
Gen District Office Name: HALTON-PEEL DISTRICT OFFICE 305
Gen Region Code: 03
Gen Region Office Name: CENTRAL REGION
NAICS Code: 562110
NAICS Desc: WASTE COLLECTION
Waste Code: 312
Waste Class: PATHOLOGICAL WASTES
Waste Char: P
Waste Charac Desc: PATHOLOGICAL
Count Manifests: 91
Sum Received Qty: 141264.0

Gen District: 402
Gen District Office Name: OTTAWA DISTRICT OFFICE 402
Gen Region Code: 04
Gen Region Office Name: EASTERN REGION
NAICS Code: 562990
NAICS Desc: ALL OTHER WASTE MANAGEMENT SERVICES
Waste Code: 312
Waste Class: PATHOLOGICAL WASTES
Waste Char: P
Waste Charac Desc: PATHOLOGICAL
Count Manifests: 5
Sum Received Qty: 268.3

Gen District: 402
Gen District Office Name: OTTAWA DISTRICT OFFICE 402
Gen Region Code: 04
Gen Region Office Name: EASTERN REGION
NAICS Code: 913910
NAICS Desc:
Waste Code: 261
Waste Class: PHARMACEUTICALS
Waste Char: A

Waste Charac Desc: ACUTELY HAZARDOUS WASTE CHEM.
Count Manifests: 18
Sum Received Qty: 397.32

Gen District: 402
Gen District Office Name: OTTAWA DISTRICT OFFICE 402
Gen Region Code: 04
Gen Region Office Name: EASTERN REGION
NAICS Code: 621610
NAICS Desc:
Waste Code: 261
Waste Class: PHARMACEUTICALS
Waste Char: A
Waste Charac Desc: ACUTELY HAZARDOUS WASTE CHEM.
Count Manifests: 44
Sum Received Qty: 1187.34

Gen District: 402
Gen District Office Name: OTTAWA DISTRICT OFFICE 402
Gen Region Code: 04
Gen Region Office Name: EASTERN REGION
NAICS Code: 111999
NAICS Desc: ALL OTHER MISCELLANEOUS CROP FARMING
Waste Code: 312
Waste Class: PATHOLOGICAL WASTES
Waste Char: P
Waste Charac Desc: PATHOLOGICAL
Count Manifests: 12
Sum Received Qty: 429.8

Gen District: 402
Gen District Office Name: OTTAWA DISTRICT OFFICE 402
Gen Region Code: 04
Gen Region Office Name: EASTERN REGION
NAICS Code: 325410
NAICS Desc: PHARMACEUTICAL AND MEDICINE MANUFACTURING
Waste Code: 261
Waste Class: PHARMACEUTICALS
Waste Char: A
Waste Charac Desc: ACUTELY HAZARDOUS WASTE CHEM.
Count Manifests: 9
Sum Received Qty: 161.6

Gen District: 402
Gen District Office Name: OTTAWA DISTRICT OFFICE 402
Gen Region Code: 04
Gen Region Office Name: EASTERN REGION
NAICS Code: 453999
NAICS Desc: ALL OTHER MISCELLANEOUS STORE RETAILERS (EXCEPT BEER AND WINE-MAKING SUPPLIES STORES)
Waste Code: 312
Waste Class: PATHOLOGICAL WASTES
Waste Char: P
Waste Charac Desc: PATHOLOGICAL
Count Manifests: 6
Sum Received Qty: 87.24

Gen District: 805
Gen District Office Name: QUEBEC
Gen Region Code: 04
Gen Region Office Name: EASTERN REGION
NAICS Code: 453999
NAICS Desc: ALL OTHER MISCELLANEOUS STORE RETAILERS (EXCEPT BEER AND WINE-MAKING SUPPLIES STORES)
Waste Code: 331
Waste Class: WASTE COMPRESSED GASES
Waste Char: I
Waste Charac Desc: IGNITABLE

Count Manifests:	1
Sum Received Qty:	5.0
Gen District:	805
Gen District Office Name:	QUEBEC
Gen Region Code:	04
Gen Region Office Name:	EASTERN REGION
NAICS Code:	453999
NAICS Desc:	ALL OTHER MISCELLANEOUS STORE RETAILERS (EXCEPT BEER AND WINE-MAKING SUPPLIES STORES)
Waste Code:	331
Waste Class:	WASTE COMPRESSED GASES
Waste Char:	L
Waste Charac Desc:	LIQUID INDUSTRIAL WASTE
Count Manifests:	1
Sum Received Qty:	11.0
Gen District:	504
Gen District Office Name:	NORTH BAY AREA OFFIC0 504
Gen Region Code:	06
Gen Region Office Name:	NORTHERN REGION
NAICS Code:	453999
NAICS Desc:	ALL OTHER MISCELLANEOUS STORE RETAILERS (EXCEPT BEER AND WINE-MAKING SUPPLIES STORES)
Waste Code:	212
Waste Class:	ALIPHATIC SOLVENTS
Waste Char:	I
Waste Charac Desc:	IGNITABLE
Count Manifests:	2
Sum Received Qty:	4.0
Gen District:	401
Gen District Office Name:	KINGSTON DISTRICT OFFICE 401
Gen Region Code:	04
Gen Region Office Name:	EASTERN REGION
NAICS Code:	541940
NAICS Desc:	VETERINARY SERVICES
Waste Code:	264
Waste Class:	PHOTOPROCESSING WASTES
Waste Char:	T
Waste Charac Desc:	LEACHATE TOXIC
Count Manifests:	2
Sum Received Qty:	42.3
Gen District:	401
Gen District Office Name:	KINGSTON DISTRICT OFFICE 401
Gen Region Code:	04
Gen Region Office Name:	EASTERN REGION
NAICS Code:	452910
NAICS Desc:	
Waste Code:	331
Waste Class:	WASTE COMPRESSED GASES
Waste Char:	I
Waste Charac Desc:	IGNITABLE
Count Manifests:	2
Sum Received Qty:	5.0
Gen District:	503
Gen District Office Name:	SAULT STE. MARIE AREA OFFICE 503
Gen Region Code:	06
Gen Region Office Name:	NORTHERN REGION
NAICS Code:	912190
NAICS Desc:	
Waste Code:	263
Waste Class:	ORGANIC LABORATORY CHEMICALS
Waste Char:	B
Waste Charac Desc:	HAZARDOUS WASTE CHEMICAL
Count Manifests:	2

Sum Received Qty:	754.0
Gen District:	503
Gen District Office Name:	SAULT STE. MARIE AREA OFFICE 503
Gen Region Code:	06
Gen Region Office Name:	NORTHERN REGION
NAICS Code:	912190
NAICS Desc:	
Waste Code:	263
Waste Class:	ORGANIC LABORATORY CHEMICALS
Waste Char:	L
Waste Charac Desc:	LIQUID INDUSTRIAL WASTE
Count Manifests:	1
Sum Received Qty:	14.0
Gen District:	402
Gen District Office Name:	OTTAWA DISTRICT OFFICE 402
Gen Region Code:	04
Gen Region Office Name:	EASTERN REGION
NAICS Code:	442298
NAICS Desc:	ALL OTHER HOME FURNISHINGS STORES
Waste Code:	312
Waste Class:	PATHOLOGICAL WASTES
Waste Char:	P
Waste Charac Desc:	PATHOLOGICAL
Count Manifests:	1
Sum Received Qty:	6.6
Gen District:	502
Gen District Office Name:	TIMMINS DISTRICT OFFICE 502
Gen Region Code:	06
Gen Region Office Name:	NORTHERN REGION
NAICS Code:	621510
NAICS Desc:	MEDICAL AND DIAGNOSTIC LABORATORIES
Waste Code:	263
Waste Class:	ORGANIC LABORATORY CHEMICALS
Waste Char:	L
Waste Charac Desc:	LIQUID INDUSTRIAL WASTE
Count Manifests:	1
Sum Received Qty:	4.0
Gen District:	301
Gen District Office Name:	TORONTO DISTRICT OFFICE 301
Gen Region Code:	03
Gen Region Office Name:	CENTRAL REGION
NAICS Code:	621990
NAICS Desc:	ALL OTHER AMBULATORY HEALTH CARE SERVICES
Waste Code:	312
Waste Class:	PATHOLOGICAL WASTES
Waste Char:	P
Waste Charac Desc:	PATHOLOGICAL
Count Manifests:	3
Sum Received Qty:	251.76
Gen District:	403
Gen District Office Name:	CORNWALL AREA OFFICE 403
Gen Region Code:	04
Gen Region Office Name:	EASTERN REGION
NAICS Code:	541940
NAICS Desc:	VETERINARY SERVICES
Waste Code:	261
Waste Class:	PHARMACEUTICALS
Waste Char:	B
Waste Charac Desc:	HAZARDOUS WASTE CHEMICAL
Count Manifests:	1
Sum Received Qty:	8.2

Gen District: 401
Gen District Office Name: KINGSTON DISTRICT OFFICE 401
Gen Region Code: 04
Gen Region Office Name: EASTERN REGION
NAICS Code: 623110
NAICS Desc:
Waste Code: 312
Waste Class: PATHOLOGICAL WASTES
Waste Char: P
Waste Charac Desc: PATHOLOGICAL
Count Manifests: 9
Sum Received Qty: 317.58

Gen District: 402
Gen District Office Name: OTTAWA DISTRICT OFFICE 402
Gen Region Code: 04
Gen Region Office Name: EASTERN REGION
NAICS Code: 444110
NAICS Desc: HOME CENTRES
Waste Code: 212
Waste Class: ALIPHATIC SOLVENTS
Waste Char: L
Waste Charac Desc: LIQUID INDUSTRIAL WASTE
Count Manifests: 2
Sum Received Qty: 18.0

Gen District: 402
Gen District Office Name: OTTAWA DISTRICT OFFICE 402
Gen Region Code: 04
Gen Region Office Name: EASTERN REGION
NAICS Code: 444110
NAICS Desc: HOME CENTRES
Waste Code: 262
Waste Class: DETERGENTS/SOAPS
Waste Char: L
Waste Charac Desc: LIQUID INDUSTRIAL WASTE
Count Manifests: 13
Sum Received Qty: 427.0

Gen District: 501
Gen District Office Name: SUDBURY DISTRICT OFFICE 501
Gen Region Code: 06
Gen Region Office Name: NORTHERN REGION
NAICS Code: 444110
NAICS Desc: HOME CENTRES
Waste Code: 242
Waste Class: HALOGENATED PESTICIDES
Waste Char: T
Waste Charac Desc: LEACHATE TOXIC
Count Manifests: 2
Sum Received Qty: 15.0

Gen District: 503
Gen District Office Name: SAULT STE. MARIE AREA OFFICE 503
Gen Region Code: 06
Gen Region Office Name: NORTHERN REGION
NAICS Code: 444110
NAICS Desc: HOME CENTRES
Waste Code: 145
Waste Class: PAINT/PIGMENT/COATING RESIDUES
Waste Char: I
Waste Charac Desc: IGNITABLE
Count Manifests: 3
Sum Received Qty: 906.0

Gen District:	503
Gen District Office Name:	SAULT STE. MARIE AREA OFFICE 503
Gen Region Code:	06
Gen Region Office Name:	NORTHERN REGION
NAICS Code:	444110
NAICS Desc:	HOME CENTRES
Waste Code:	146
Waste Class:	OTHER SPECIFIED INORGANICS
Waste Char:	T
Waste Charac Desc:	LEACHATE TOXIC
Count Manifests:	1
Sum Received Qty:	35.0

Gen District:	503
Gen District Office Name:	SAULT STE. MARIE AREA OFFICE 503
Gen Region Code:	06
Gen Region Office Name:	NORTHERN REGION
NAICS Code:	444110
NAICS Desc:	HOME CENTRES
Waste Code:	331
Waste Class:	WASTE COMPRESSED GASES
Waste Char:	I
Waste Charac Desc:	IGNITABLE
Count Manifests:	4
Sum Received Qty:	29.0

Gen District:	402
Gen District Office Name:	OTTAWA DISTRICT OFFICE 402
Gen Region Code:	04
Gen Region Office Name:	EASTERN REGION
NAICS Code:	531310
NAICS Desc:	REAL ESTATE PROPERTY MANAGERS
Waste Code:	312
Waste Class:	PATHOLOGICAL WASTES
Waste Char:	P
Waste Charac Desc:	PATHOLOGICAL
Count Manifests:	3
Sum Received Qty:	67.8

Gen District:	402
Gen District Office Name:	OTTAWA DISTRICT OFFICE 402
Gen Region Code:	04
Gen Region Office Name:	EASTERN REGION
NAICS Code:	541380
NAICS Desc:	TESTING LABORATORIES
Waste Code:	312
Waste Class:	PATHOLOGICAL WASTES
Waste Char:	P
Waste Charac Desc:	PATHOLOGICAL
Count Manifests:	87
Sum Received Qty:	2217.0

Gen District:	401
Gen District Office Name:	KINGSTON DISTRICT OFFICE 401
Gen Region Code:	04
Gen Region Office Name:	EASTERN REGION
NAICS Code:	611510
NAICS Desc:	TECHNICAL AND TRADE SCHOOLS
Waste Code:	264
Waste Class:	PHOTOPROCESSING WASTES
Waste Char:	L
Waste Charac Desc:	LIQUID INDUSTRIAL WASTE
Count Manifests:	1
Sum Received Qty:	8.26

Gen District:	401

Gen District Office Name: KINGSTON DISTRICT OFFICE 401
Gen Region Code: 04
Gen Region Office Name: EASTERN REGION
NAICS Code: 611510
NAICS Desc: TECHNICAL AND TRADE SCHOOLS
Waste Code: 264
Waste Class: PHOTOPROCESSING WASTES
Waste Char: T
Waste Charac Desc: LEACHATE TOXIC
Count Manifests: 1
Sum Received Qty: 20.48

Gen District: 402
Gen District Office Name: OTTAWA DISTRICT OFFICE 402
Gen Region Code: 04
Gen Region Office Name: EASTERN REGION
NAICS Code: 611510
NAICS Desc: TECHNICAL AND TRADE SCHOOLS
Waste Code: 263
Waste Class: ORGANIC LABORATORY CHEMICALS
Waste Char: B
Waste Charac Desc: HAZARDOUS WASTE CHEMICAL
Count Manifests: 1
Sum Received Qty: 54.0

Gen District: 402
Gen District Office Name: OTTAWA DISTRICT OFFICE 402
Gen Region Code: 04
Gen Region Office Name: EASTERN REGION
NAICS Code: 611510
NAICS Desc: TECHNICAL AND TRADE SCHOOLS
Waste Code: 264
Waste Class: PHOTOPROCESSING WASTES
Waste Char: L
Waste Charac Desc: LIQUID INDUSTRIAL WASTE
Count Manifests: 2
Sum Received Qty: 11.5

Gen District: 402
Gen District Office Name: OTTAWA DISTRICT OFFICE 402
Gen Region Code: 04
Gen Region Office Name: EASTERN REGION
NAICS Code: 611510
NAICS Desc: TECHNICAL AND TRADE SCHOOLS
Waste Code: 264
Waste Class: PHOTOPROCESSING WASTES
Waste Char: T
Waste Charac Desc: LEACHATE TOXIC
Count Manifests: 2
Sum Received Qty: 8.0

Gen District: 101
Gen District Office Name: LONDON DISTRICT OFFICE 101
Gen Region Code: 01
Gen Region Office Name: SOUTHWESTERN REGION
NAICS Code: 621110
NAICS Desc: OFFICES OF PHYSICIANS
Waste Code: 312
Waste Class: PATHOLOGICAL WASTES
Waste Char: P
Waste Charac Desc: PATHOLOGICAL
Count Manifests: 3
Sum Received Qty: 23.1

Gen District: 401
Gen District Office Name: KINGSTON DISTRICT OFFICE 401

Gen Region Code: 04
Gen Region Office Name: EASTERN REGION
NAICS Code: 621110
NAICS Desc: OFFICES OF PHYSICIANS
Waste Code: 312
Waste Class: PATHOLOGICAL WASTES
Waste Char: P
Waste Charac Desc: PATHOLOGICAL
Count Manifests: 30
Sum Received Qty: 475.72

Gen District: 304
Gen District Office Name: PETERBOROUGH DISTRICT OFFICE 304
Gen Region Code: 04
Gen Region Office Name: EASTERN REGION
NAICS Code: 446110
NAICS Desc:
Waste Code: 312
Waste Class: PATHOLOGICAL WASTES
Waste Char: P
Waste Charac Desc: PATHOLOGICAL
Count Manifests: 3
Sum Received Qty: 28.2

Gen District: 402
Gen District Office Name: OTTAWA DISTRICT OFFICE 402
Gen Region Code: 04
Gen Region Office Name: EASTERN REGION
NAICS Code: 446110
NAICS Desc:
Waste Code: 261
Waste Class: PHARMACEUTICALS
Waste Char: A
Waste Charac Desc: ACUTELY HAZARDOUS WASTE CHEM.
Count Manifests: 46
Sum Received Qty: 758.46

Gen District: 402
Gen District Office Name: OTTAWA DISTRICT OFFICE 402
Gen Region Code: 04
Gen Region Office Name: EASTERN REGION
NAICS Code: 444110
NAICS Desc: HOME CENTRES
Waste Code: 145
Waste Class: PAINT/PIGMENT/COATING RESIDUES
Waste Char: I
Waste Charac Desc: IGNITABLE
Count Manifests: 3
Sum Received Qty: 179.0

Gen District: 402
Gen District Office Name: OTTAWA DISTRICT OFFICE 402
Gen Region Code: 04
Gen Region Office Name: EASTERN REGION
NAICS Code: 444110
NAICS Desc: HOME CENTRES
Waste Code: 242
Waste Class: HALOGENATED PESTICIDES
Waste Char: T
Waste Charac Desc: LEACHATE TOXIC
Count Manifests: 15
Sum Received Qty: 280.0

Gen District: 402
Gen District Office Name: OTTAWA DISTRICT OFFICE 402
Gen Region Code: 04

Gen Region Office Name: EASTERN REGION
NAICS Code: 444110
NAICS Desc: HOME CENTRES
Waste Code: 331
Waste Class: WASTE COMPRESSED GASES
Waste Char: L
Waste Charac Desc: LIQUID INDUSTRIAL WASTE
Count Manifests: 20
Sum Received Qty: 915.0

Gen District: 503
Gen District Office Name: SAULT STE. MARIE AREA OFFICE 503
Gen Region Code: 06
Gen Region Office Name: NORTHERN REGION
NAICS Code: 444110
NAICS Desc: HOME CENTRES
Waste Code: 212
Waste Class: ALIPHATIC SOLVENTS
Waste Char: I
Waste Charac Desc: IGNITABLE
Count Manifests: 3
Sum Received Qty: 377.0

Gen District: 402
Gen District Office Name: OTTAWA DISTRICT OFFICE 402
Gen Region Code: 04
Gen Region Office Name: EASTERN REGION
NAICS Code: 562910
NAICS Desc: REMEDIATION SERVICES
Waste Code: 312
Waste Class: PATHOLOGICAL WASTES
Waste Char: P
Waste Charac Desc: PATHOLOGICAL
Count Manifests: 2
Sum Received Qty: 238.1

Gen District: 401
Gen District Office Name: KINGSTON DISTRICT OFFICE 401
Gen Region Code: 04
Gen Region Office Name: EASTERN REGION
NAICS Code: 446110
NAICS Desc:
Waste Code: 312
Waste Class: PATHOLOGICAL WASTES
Waste Char: P
Waste Charac Desc: PATHOLOGICAL
Count Manifests: 9
Sum Received Qty: 108.06

Gen District: 805
Gen District Office Name: QUEBEC
Gen Region Code: 04
Gen Region Office Name: EASTERN REGION
NAICS Code: 611210
NAICS Desc:
Waste Code: 145
Waste Class: PAINT/PIGMENT/COATING RESIDUES
Waste Char: B
Waste Charac Desc: HAZARDOUS WASTE CHEMICAL
Count Manifests: 1
Sum Received Qty: 2.0

Gen District: 401
Gen District Office Name: KINGSTON DISTRICT OFFICE 401
Gen Region Code: 04
Gen Region Office Name: EASTERN REGION

NAICS Code: 911220
NAICS Desc:
Waste Code: 312
Waste Class: PATHOLOGICAL WASTES
Waste Char: P
Waste Charac Desc: PATHOLOGICAL
Count Manifests: 2
Sum Received Qty: 555.0

Gen District: 401
Gen District Office Name: KINGSTON DISTRICT OFFICE 401
Gen Region Code: 04
Gen Region Office Name: EASTERN REGION
NAICS Code: 452991
NAICS Desc: HOME AND AUTO SUPPLIES STORES
Waste Code: 145
Waste Class: PAINT/PIGMENT/COATING RESIDUES
Waste Char: L
Waste Charac Desc: LIQUID INDUSTRIAL WASTE
Count Manifests: 1
Sum Received Qty: 21.0

Gen District: 401
Gen District Office Name: KINGSTON DISTRICT OFFICE 401
Gen Region Code: 04
Gen Region Office Name: EASTERN REGION
NAICS Code: 452991
NAICS Desc: HOME AND AUTO SUPPLIES STORES
Waste Code: 263
Waste Class: ORGANIC LABORATORY CHEMICALS
Waste Char: L
Waste Charac Desc: LIQUID INDUSTRIAL WASTE
Count Manifests: 1
Sum Received Qty: 3.0

Gen District: 306
Gen District Office Name: YORK DURHAM DISTRICT OFFICE 306
Gen Region Code: 03
Gen Region Office Name: CENTRAL REGION
NAICS Code: 621210
NAICS Desc: OFFICES OF DENTISTS
Waste Code: 264
Waste Class: PHOTOPROCESSING WASTES
Waste Char: L
Waste Charac Desc: LIQUID INDUSTRIAL WASTE
Count Manifests: 1
Sum Received Qty: 18.65

Gen District: 402
Gen District Office Name: OTTAWA DISTRICT OFFICE 402
Gen Region Code: 04
Gen Region Office Name: EASTERN REGION
NAICS Code: 621210
NAICS Desc: OFFICES OF DENTISTS
Waste Code: 264
Waste Class: PHOTOPROCESSING WASTES
Waste Char: T
Waste Charac Desc: LEACHATE TOXIC
Count Manifests: 6
Sum Received Qty: 141.18

Gen District: 402
Gen District Office Name: OTTAWA DISTRICT OFFICE 402
Gen Region Code: 04
Gen Region Office Name: EASTERN REGION
NAICS Code: 811111

NAICS Desc:	GENERAL AUTOMOTIVE REPAIR
Waste Code:	252
Waste Class:	WASTE OILS & LUBRICANTS
Waste Char:	L
Waste Charac Desc:	LIQUID INDUSTRIAL WASTE
Count Manifests:	7
Sum Received Qty:	355.0
Gen District:	402
Gen District Office Name:	OTTAWA DISTRICT OFFICE 402
Gen Region Code:	04
Gen Region Office Name:	EASTERN REGION
NAICS Code:	484122
NAICS Desc:	
Waste Code:	261
Waste Class:	PHARMACEUTICALS
Waste Char:	L
Waste Charac Desc:	LIQUID INDUSTRIAL WASTE
Count Manifests:	1
Sum Received Qty:	16.0
Gen District:	402
Gen District Office Name:	OTTAWA DISTRICT OFFICE 402
Gen Region Code:	04
Gen Region Office Name:	EASTERN REGION
NAICS Code:	811111
NAICS Desc:	GENERAL AUTOMOTIVE REPAIR
Waste Code:	331
Waste Class:	WASTE COMPRESSED GASES
Waste Char:	L
Waste Charac Desc:	LIQUID INDUSTRIAL WASTE
Count Manifests:	1
Sum Received Qty:	2.0
Gen District:	101
Gen District Office Name:	LONDON DISTRICT OFFICE 101
Gen Region Code:	01
Gen Region Office Name:	SOUTHWESTERN REGION
NAICS Code:	445110
NAICS Desc:	SUPERMARKETS AND OTHER GROCERY (EXCEPT CONVENIENCE) STORES
Waste Code:	263
Waste Class:	ORGANIC LABORATORY CHEMICALS
Waste Char:	L
Waste Charac Desc:	LIQUID INDUSTRIAL WASTE
Count Manifests:	1
Sum Received Qty:	13.0
Gen District:	101
Gen District Office Name:	LONDON DISTRICT OFFICE 101
Gen Region Code:	01
Gen Region Office Name:	SOUTHWESTERN REGION
NAICS Code:	445110
NAICS Desc:	SUPERMARKETS AND OTHER GROCERY (EXCEPT CONVENIENCE) STORES
Waste Code:	331
Waste Class:	WASTE COMPRESSED GASES
Waste Char:	I
Waste Charac Desc:	IGNITABLE
Count Manifests:	1
Sum Received Qty:	3.0
Gen District:	402
Gen District Office Name:	OTTAWA DISTRICT OFFICE 402
Gen Region Code:	04
Gen Region Office Name:	EASTERN REGION
NAICS Code:	621210
NAICS Desc:	OFFICES OF DENTISTS

Waste Code:	312
Waste Class:	PATHOLOGICAL WASTES
Waste Char:	P
Waste Charac Desc:	PATHOLOGICAL
Count Manifests:	132
Sum Received Qty:	1627.98
Gen District:	403
Gen District Office Name:	CORNWALL AREA OFFICE 403
Gen Region Code:	04
Gen Region Office Name:	EASTERN REGION
NAICS Code:	621210
NAICS Desc:	OFFICES OF DENTISTS
Waste Code:	312
Waste Class:	PATHOLOGICAL WASTES
Waste Char:	P
Waste Charac Desc:	PATHOLOGICAL
Count Manifests:	15
Sum Received Qty:	203.9
Gen District:	805
Gen District Office Name:	QUEBEC
Gen Region Code:	04
Gen Region Office Name:	EASTERN REGION
NAICS Code:	622111
NAICS Desc:	GENERAL (EXCEPT PAEDIATRIC) HOSPITALS
Waste Code:	264
Waste Class:	PHOTOPROCESSING WASTES
Waste Char:	L
Waste Charac Desc:	LIQUID INDUSTRIAL WASTE
Count Manifests:	1
Sum Received Qty:	6.0
Gen District:	402
Gen District Office Name:	OTTAWA DISTRICT OFFICE 402
Gen Region Code:	04
Gen Region Office Name:	EASTERN REGION
NAICS Code:	811111
NAICS Desc:	GENERAL AUTOMOTIVE REPAIR
Waste Code:	331
Waste Class:	WASTE COMPRESSED GASES
Waste Char:	I
Waste Charac Desc:	IGNITABLE
Count Manifests:	14
Sum Received Qty:	215.0
Gen District:	305
Gen District Office Name:	HALTON-PEEL DISTRICT OFFICE 305
Gen Region Code:	03
Gen Region Office Name:	CENTRAL REGION
NAICS Code:	711213
NAICS Desc:	
Waste Code:	312
Waste Class:	PATHOLOGICAL WASTES
Waste Char:	P
Waste Charac Desc:	PATHOLOGICAL
Count Manifests:	1
Sum Received Qty:	6.9
Gen District:	402
Gen District Office Name:	OTTAWA DISTRICT OFFICE 402
Gen Region Code:	04
Gen Region Office Name:	EASTERN REGION
NAICS Code:	623110
NAICS Desc:	
Waste Code:	312

Waste Class:	PATHOLOGICAL WASTES
Waste Char:	P
Waste Charac Desc:	PATHOLOGICAL
Count Manifests:	11
Sum Received Qty:	766.78
Gen District:	302
Gen District Office Name:	BARRIE DISTRICT OFFICE 302
Gen Region Code:	01
Gen Region Office Name:	SOUTHWESTERN REGION
NAICS Code:	445110
NAICS Desc:	SUPERMARKETS AND OTHER GROCERY (EXCEPT CONVENIENCE) STORES
Waste Code:	331
Waste Class:	WASTE COMPRESSED GASES
Waste Char:	I
Waste Charac Desc:	IGNITABLE
Count Manifests:	1
Sum Received Qty:	1.0
Gen District:	202
Gen District Office Name:	GUELPH DISTRICT OFFICE 202
Gen Region Code:	02
Gen Region Office Name:	WEST-CENTRAL REGION
NAICS Code:	445110
NAICS Desc:	SUPERMARKETS AND OTHER GROCERY (EXCEPT CONVENIENCE) STORES
Waste Code:	331
Waste Class:	WASTE COMPRESSED GASES
Waste Char:	I
Waste Charac Desc:	IGNITABLE
Count Manifests:	1
Sum Received Qty:	3.0
Gen District:	402
Gen District Office Name:	OTTAWA DISTRICT OFFICE 402
Gen Region Code:	04
Gen Region Office Name:	EASTERN REGION
NAICS Code:	445110
NAICS Desc:	SUPERMARKETS AND OTHER GROCERY (EXCEPT CONVENIENCE) STORES
Waste Code:	112
Waste Class:	ACID WASTE - HEAVY METALS
Waste Char:	C
Waste Charac Desc:	CORROSIVE
Count Manifests:	13
Sum Received Qty:	33.0
Gen District:	402
Gen District Office Name:	OTTAWA DISTRICT OFFICE 402
Gen Region Code:	04
Gen Region Office Name:	EASTERN REGION
NAICS Code:	445110
NAICS Desc:	SUPERMARKETS AND OTHER GROCERY (EXCEPT CONVENIENCE) STORES
Waste Code:	261
Waste Class:	PHARMACEUTICALS
Waste Char:	L
Waste Charac Desc:	LIQUID INDUSTRIAL WASTE
Count Manifests:	23
Sum Received Qty:	67.0
Gen District:	805
Gen District Office Name:	QUEBEC
Gen Region Code:	04
Gen Region Office Name:	EASTERN REGION
NAICS Code:	445110
NAICS Desc:	SUPERMARKETS AND OTHER GROCERY (EXCEPT CONVENIENCE) STORES
Waste Code:	212
Waste Class:	ALIPHATIC SOLVENTS

Waste Char: I
Waste Charac Desc: IGNITABLE
Count Manifests: 1
Sum Received Qty: 1.0

Gen District: 402
Gen District Office Name: OTTAWA DISTRICT OFFICE 402
Gen Region Code: 04
Gen Region Office Name: EASTERN REGION
NAICS Code: 452999
NAICS Desc: ALL OTHER MISCELLANEOUS GENERAL MERCHANDISE STORES
Waste Code: 145
Waste Class: PAINT/PIGMENT/COATING RESIDUES
Waste Char: L
Waste Charac Desc: LIQUID INDUSTRIAL WASTE
Count Manifests: 6
Sum Received Qty: 165.0

Gen District: 402
Gen District Office Name: OTTAWA DISTRICT OFFICE 402
Gen Region Code: 04
Gen Region Office Name: EASTERN REGION
NAICS Code: 452999
NAICS Desc: ALL OTHER MISCELLANEOUS GENERAL MERCHANDISE STORES
Waste Code: 148
Waste Class: INORGANIC LABORATORY CHEMICALS
Waste Char: A
Waste Charac Desc: ACUTELY HAZARDOUS WASTE CHEM.
Count Manifests: 16
Sum Received Qty: 71.0

Gen District: 402
Gen District Office Name: OTTAWA DISTRICT OFFICE 402
Gen Region Code: 04
Gen Region Office Name: EASTERN REGION
NAICS Code: 452999
NAICS Desc: ALL OTHER MISCELLANEOUS GENERAL MERCHANDISE STORES
Waste Code: 269
Waste Class: NON-HALOGENATED PESTICIDES
Waste Char: T
Waste Charac Desc: LEACHATE TOXIC
Count Manifests: 4
Sum Received Qty: 14.0

Gen District: 402
Gen District Office Name: OTTAWA DISTRICT OFFICE 402
Gen Region Code: 04
Gen Region Office Name: EASTERN REGION
NAICS Code: 453310
NAICS Desc: USED MERCHANDISE STORES
Waste Code: 212
Waste Class: ALIPHATIC SOLVENTS
Waste Char: I
Waste Charac Desc: IGNITABLE
Count Manifests: 5
Sum Received Qty: 19.0

Gen District: 805
Gen District Office Name: QUEBEC
Gen Region Code: 04
Gen Region Office Name: EASTERN REGION
NAICS Code: 611690
NAICS Desc: ALL OTHER SCHOOLS AND INSTRUCTION
Waste Code: 212
Waste Class: ALIPHATIC SOLVENTS
Waste Char: B

Waste Charac Desc: HAZARDOUS WASTE CHEMICAL
Count Manifests: 1
Sum Received Qty: 14.0

Gen District: 401
Gen District Office Name: KINGSTON DISTRICT OFFICE 401
Gen Region Code: 04
Gen Region Office Name: EASTERN REGION
NAICS Code: 621420
NAICS Desc: OUT-PATIENT MENTAL HEALTH AND SUBSTANCE ABUSE CENTRES
Waste Code: 261
Waste Class: PHARMACEUTICALS
Waste Char: B
Waste Charac Desc: HAZARDOUS WASTE CHEMICAL
Count Manifests: 14
Sum Received Qty: 1937.5

Gen District: 402
Gen District Office Name: OTTAWA DISTRICT OFFICE 402
Gen Region Code: 04
Gen Region Office Name: EASTERN REGION
NAICS Code: 621499
NAICS Desc: ALL OTHER OUT-PATIENT CARE CENTRES
Waste Code: 261
Waste Class: PHARMACEUTICALS
Waste Char: A
Waste Charac Desc: ACUTELY HAZARDOUS WASTE CHEM.
Count Manifests: 20
Sum Received Qty: 1523.4

Gen District: 306
Gen District Office Name: YORK DURHAM DISTRICT OFFICE 306
Gen Region Code: 03
Gen Region Office Name: CENTRAL REGION
NAICS Code: 622310
NAICS Desc: SPECIALTY (EXCEPT PSYCHIATRIC AND SUBSTANCE ABUSE) HOSPITALS
Waste Code: 312
Waste Class: PATHOLOGICAL WASTES
Waste Char: P
Waste Charac Desc: PATHOLOGICAL
Count Manifests: 1
Sum Received Qty: 99.5

Gen District: 402
Gen District Office Name: OTTAWA DISTRICT OFFICE 402
Gen Region Code: 04
Gen Region Office Name: EASTERN REGION
NAICS Code: 452112
NAICS Desc:
Waste Code: 145
Waste Class: PAINT/PIGMENT/COATING RESIDUES
Waste Char: L
Waste Charac Desc: LIQUID INDUSTRIAL WASTE
Count Manifests: 2
Sum Received Qty: 6.0

Gen District: 402
Gen District Office Name: OTTAWA DISTRICT OFFICE 402
Gen Region Code: 04
Gen Region Office Name: EASTERN REGION
NAICS Code: 115210
NAICS Desc: SUPPORT ACTIVITIES FOR ANIMAL PRODUCTION
Waste Code: 312
Waste Class: PATHOLOGICAL WASTES
Waste Char: P
Waste Charac Desc: PATHOLOGICAL

Count Manifests: 2
Sum Received Qty: 10.02

Gen District: 304
Gen District Office Name: PETERBOROUGH DISTRICT OFFICE 304
Gen Region Code: 04
Gen Region Office Name: EASTERN REGION
NAICS Code: 445110
NAICS Desc: SUPERMARKETS AND OTHER GROCERY (EXCEPT CONVENIENCE) STORES
Waste Code: 331
Waste Class: WASTE COMPRESSED GASES
Waste Char: I
Waste Charac Desc: IGNITABLE
Count Manifests: 3
Sum Received Qty: 8.0

Gen District: 401
Gen District Office Name: KINGSTON DISTRICT OFFICE 401
Gen Region Code: 04
Gen Region Office Name: EASTERN REGION
NAICS Code: 445110
NAICS Desc: SUPERMARKETS AND OTHER GROCERY (EXCEPT CONVENIENCE) STORES
Waste Code: 263
Waste Class: ORGANIC LABORATORY CHEMICALS
Waste Char: A
Waste Charac Desc: ACUTELY HAZARDOUS WASTE CHEM.
Count Manifests: 13
Sum Received Qty: 53.0

Gen District: 403
Gen District Office Name: CORNWALL AREA OFFICE 403
Gen Region Code: 04
Gen Region Office Name: EASTERN REGION
NAICS Code: 445110
NAICS Desc: SUPERMARKETS AND OTHER GROCERY (EXCEPT CONVENIENCE) STORES
Waste Code: 148
Waste Class: INORGANIC LABORATORY CHEMICALS
Waste Char: A
Waste Charac Desc: ACUTELY HAZARDOUS WASTE CHEM.
Count Manifests: 1
Sum Received Qty: 2.0

Gen District: 805
Gen District Office Name: QUEBEC
Gen Region Code: 04
Gen Region Office Name: EASTERN REGION
NAICS Code: 445110
NAICS Desc: SUPERMARKETS AND OTHER GROCERY (EXCEPT CONVENIENCE) STORES
Waste Code: 112
Waste Class: ACID WASTE - HEAVY METALS
Waste Char: C
Waste Charac Desc: CORROSIVE
Count Manifests: 4
Sum Received Qty: 10.0

Gen District: 805
Gen District Office Name: QUEBEC
Gen Region Code: 04
Gen Region Office Name: EASTERN REGION
NAICS Code: 445110
NAICS Desc: SUPERMARKETS AND OTHER GROCERY (EXCEPT CONVENIENCE) STORES
Waste Code: 261
Waste Class: PHARMACEUTICALS
Waste Char: L
Waste Charac Desc: LIQUID INDUSTRIAL WASTE
Count Manifests: 1

Sum Received Qty:	31.0
Gen District:	805
Gen District Office Name:	QUEBEC
Gen Region Code:	04
Gen Region Office Name:	EASTERN REGION
NAICS Code:	445110
NAICS Desc:	SUPERMARKETS AND OTHER GROCERY (EXCEPT CONVENIENCE) STORES
Waste Code:	269
Waste Class:	NON-HALOGENATED PESTICIDES
Waste Char:	T
Waste Charac Desc:	LEACHATE TOXIC
Count Manifests:	2
Sum Received Qty:	11.0
Gen District:	501
Gen District Office Name:	SUDBURY DISTRICT OFFICE 501
Gen Region Code:	06
Gen Region Office Name:	NORTHERN REGION
NAICS Code:	445110
NAICS Desc:	SUPERMARKETS AND OTHER GROCERY (EXCEPT CONVENIENCE) STORES
Waste Code:	261
Waste Class:	PHARMACEUTICALS
Waste Char:	L
Waste Charac Desc:	LIQUID INDUSTRIAL WASTE
Count Manifests:	1
Sum Received Qty:	2.0
Gen District:	304
Gen District Office Name:	PETERBOROUGH DISTRICT OFFICE 304
Gen Region Code:	04
Gen Region Office Name:	EASTERN REGION
NAICS Code:	621110
NAICS Desc:	OFFICES OF PHYSICIANS
Waste Code:	312
Waste Class:	PATHOLOGICAL WASTES
Waste Char:	P
Waste Charac Desc:	PATHOLOGICAL
Count Manifests:	2
Sum Received Qty:	76.8
Gen District:	402
Gen District Office Name:	OTTAWA DISTRICT OFFICE 402
Gen Region Code:	04
Gen Region Office Name:	EASTERN REGION
NAICS Code:	418990
NAICS Desc:	ALL OTHER WHOLESALER-DISTRIBUTORS
Waste Code:	331
Waste Class:	WASTE COMPRESSED GASES
Waste Char:	L
Waste Charac Desc:	LIQUID INDUSTRIAL WASTE
Count Manifests:	2
Sum Received Qty:	57.0
Gen District:	401
Gen District Office Name:	KINGSTON DISTRICT OFFICE 401
Gen Region Code:	04
Gen Region Office Name:	EASTERN REGION
NAICS Code:	621510
NAICS Desc:	MEDICAL AND DIAGNOSTIC LABORATORIES
Waste Code:	148
Waste Class:	INORGANIC LABORATORY CHEMICALS
Waste Char:	C
Waste Charac Desc:	CORROSIVE
Count Manifests:	12
Sum Received Qty:	57.0

Gen District: 402
Gen District Office Name: OTTAWA DISTRICT OFFICE 402
Gen Region Code: 04
Gen Region Office Name: EASTERN REGION
NAICS Code: 621510
NAICS Desc: MEDICAL AND DIAGNOSTIC LABORATORIES
Waste Code: 212
Waste Class: ALIPHATIC SOLVENTS
Waste Char: I
Waste Charac Desc: IGNITABLE
Count Manifests: 17
Sum Received Qty: 4009.0

Gen District: 501
Gen District Office Name: SUDBURY DISTRICT OFFICE 501
Gen Region Code: 06
Gen Region Office Name: NORTHERN REGION
NAICS Code: 621510
NAICS Desc: MEDICAL AND DIAGNOSTIC LABORATORIES
Waste Code: 148
Waste Class: INORGANIC LABORATORY CHEMICALS
Waste Char: A
Waste Charac Desc: ACUTELY HAZARDOUS WASTE CHEM.
Count Manifests: 9
Sum Received Qty: 34.0

Gen District: 401
Gen District Office Name: KINGSTON DISTRICT OFFICE 401
Gen Region Code: 04
Gen Region Office Name: EASTERN REGION
NAICS Code: 448199
NAICS Desc: ALL OTHER CLOTHING STORES
Waste Code: 112
Waste Class: ACID WASTE - HEAVY METALS
Waste Char: C
Waste Charac Desc: CORROSIVE
Count Manifests: 2
Sum Received Qty: 8.0

Gen District: 401
Gen District Office Name: KINGSTON DISTRICT OFFICE 401
Gen Region Code: 04
Gen Region Office Name: EASTERN REGION
NAICS Code: 448199
NAICS Desc: ALL OTHER CLOTHING STORES
Waste Code: 148
Waste Class: INORGANIC LABORATORY CHEMICALS
Waste Char: A
Waste Charac Desc: ACUTELY HAZARDOUS WASTE CHEM.
Count Manifests: 28
Sum Received Qty: 134.0

Gen District: 401
Gen District Office Name: KINGSTON DISTRICT OFFICE 401
Gen Region Code: 04
Gen Region Office Name: EASTERN REGION
NAICS Code: 448199
NAICS Desc: ALL OTHER CLOTHING STORES
Waste Code: 261
Waste Class: PHARMACEUTICALS
Waste Char: A
Waste Charac Desc: ACUTELY HAZARDOUS WASTE CHEM.
Count Manifests: 3
Sum Received Qty: 6.0

Gen District:	401
Gen District Office Name:	KINGSTON DISTRICT OFFICE 401
Gen Region Code:	04
Gen Region Office Name:	EASTERN REGION
NAICS Code:	448199
NAICS Desc:	ALL OTHER CLOTHING STORES
Waste Code:	261
Waste Class:	PHARMACEUTICALS
Waste Char:	L
Waste Charac Desc:	LIQUID INDUSTRIAL WASTE
Count Manifests:	9
Sum Received Qty:	38.0

Gen District:	402
Gen District Office Name:	OTTAWA DISTRICT OFFICE 402
Gen Region Code:	04
Gen Region Office Name:	EASTERN REGION
NAICS Code:	448199
NAICS Desc:	ALL OTHER CLOTHING STORES
Waste Code:	145
Waste Class:	PAINT/PIGMENT/COATING RESIDUES
Waste Char:	I
Waste Charac Desc:	IGNITABLE
Count Manifests:	1
Sum Received Qty:	10.0

Gen District:	402
Gen District Office Name:	OTTAWA DISTRICT OFFICE 402
Gen Region Code:	04
Gen Region Office Name:	EASTERN REGION
NAICS Code:	448199
NAICS Desc:	ALL OTHER CLOTHING STORES
Waste Code:	263
Waste Class:	ORGANIC LABORATORY CHEMICALS
Waste Char:	A
Waste Charac Desc:	ACUTELY HAZARDOUS WASTE CHEM.
Count Manifests:	32
Sum Received Qty:	1610.0

Gen District:	402
Gen District Office Name:	OTTAWA DISTRICT OFFICE 402
Gen Region Code:	04
Gen Region Office Name:	EASTERN REGION
NAICS Code:	448199
NAICS Desc:	ALL OTHER CLOTHING STORES
Waste Code:	269
Waste Class:	NON-HALOGENATED PESTICIDES
Waste Char:	T
Waste Charac Desc:	LEACHATE TOXIC
Count Manifests:	28
Sum Received Qty:	111.0

Gen District:	402
Gen District Office Name:	OTTAWA DISTRICT OFFICE 402
Gen Region Code:	04
Gen Region Office Name:	EASTERN REGION
NAICS Code:	448199
NAICS Desc:	ALL OTHER CLOTHING STORES
Waste Code:	331
Waste Class:	WASTE COMPRESSED GASES
Waste Char:	L
Waste Charac Desc:	LIQUID INDUSTRIAL WASTE
Count Manifests:	55
Sum Received Qty:	240.0

Gen District:	501

Gen District Office Name: SUDBURY DISTRICT OFFICE 501
Gen Region Code: 06
Gen Region Office Name: NORTHERN REGION
NAICS Code: 448199
NAICS Desc: ALL OTHER CLOTHING STORES
Waste Code: 212
Waste Class: ALIPHATIC SOLVENTS
Waste Char: I
Waste Charac Desc: IGNITABLE
Count Manifests: 3
Sum Received Qty: 112.0

Gen District: 501
Gen District Office Name: SUDBURY DISTRICT OFFICE 501
Gen Region Code: 06
Gen Region Office Name: NORTHERN REGION
NAICS Code: 448199
NAICS Desc: ALL OTHER CLOTHING STORES
Waste Code: 263
Waste Class: ORGANIC LABORATORY CHEMICALS
Waste Char: L
Waste Charac Desc: LIQUID INDUSTRIAL WASTE
Count Manifests: 2
Sum Received Qty: 423.0

Gen District: 502
Gen District Office Name: TIMMINS DISTRICT OFFICE 502
Gen Region Code: 06
Gen Region Office Name: NORTHERN REGION
NAICS Code: 448199
NAICS Desc: ALL OTHER CLOTHING STORES
Waste Code: 112
Waste Class: ACID WASTE - HEAVY METALS
Waste Char: C
Waste Charac Desc: CORROSIVE
Count Manifests: 1
Sum Received Qty: 4.0

Gen District: 502
Gen District Office Name: TIMMINS DISTRICT OFFICE 502
Gen Region Code: 06
Gen Region Office Name: NORTHERN REGION
NAICS Code: 448199
NAICS Desc: ALL OTHER CLOTHING STORES
Waste Code: 212
Waste Class: ALIPHATIC SOLVENTS
Waste Char: I
Waste Charac Desc: IGNITABLE
Count Manifests: 7
Sum Received Qty: 181.0

Gen District: 502
Gen District Office Name: TIMMINS DISTRICT OFFICE 502
Gen Region Code: 06
Gen Region Office Name: NORTHERN REGION
NAICS Code: 448199
NAICS Desc: ALL OTHER CLOTHING STORES
Waste Code: 331
Waste Class: WASTE COMPRESSED GASES
Waste Char: L
Waste Charac Desc: LIQUID INDUSTRIAL WASTE
Count Manifests: 8
Sum Received Qty: 24.0

Gen District: 503
Gen District Office Name: SAULT STE. MARIE AREA OFFICE 503

Gen Region Code: 06
Gen Region Office Name: NORTHERN REGION
NAICS Code: 448199
NAICS Desc: ALL OTHER CLOTHING STORES
Waste Code: 252
Waste Class: WASTE OILS & LUBRICANTS
Waste Char: L
Waste Charac Desc: LIQUID INDUSTRIAL WASTE
Count Manifests: 2
Sum Received Qty: 5.0

Gen District: 503
Gen District Office Name: SAULT STE. MARIE AREA OFFICE 503
Gen Region Code: 06
Gen Region Office Name: NORTHERN REGION
NAICS Code: 448199
NAICS Desc: ALL OTHER CLOTHING STORES
Waste Code: 331
Waste Class: WASTE COMPRESSED GASES
Waste Char: L
Waste Charac Desc: LIQUID INDUSTRIAL WASTE
Count Manifests: 6
Sum Received Qty: 35.0

Gen District: 306
Gen District Office Name: YORK DURHAM DISTRICT OFFICE 306
Gen Region Code: 03
Gen Region Office Name: CENTRAL REGION
NAICS Code: 621210
NAICS Desc: OFFICES OF DENTISTS
Waste Code: 312
Waste Class: PATHOLOGICAL WASTES
Waste Char: P
Waste Charac Desc: PATHOLOGICAL
Count Manifests: 1
Sum Received Qty: 7.7

Gen District: 402
Gen District Office Name: OTTAWA DISTRICT OFFICE 402
Gen Region Code: 04
Gen Region Office Name: EASTERN REGION
NAICS Code: 621390
NAICS Desc: OFFICES OF ALL OTHER HEALTH PRACTITIONERS
Waste Code: 261
Waste Class: PHARMACEUTICALS
Waste Char: A
Waste Charac Desc: ACUTELY HAZARDOUS WASTE CHEM.
Count Manifests: 1
Sum Received Qty: 10.5

Gen District: 403
Gen District Office Name: CORNWALL AREA OFFICE 403
Gen Region Code: 04
Gen Region Office Name: EASTERN REGION
NAICS Code: 621390
NAICS Desc: OFFICES OF ALL OTHER HEALTH PRACTITIONERS
Waste Code: 261
Waste Class: PHARMACEUTICALS
Waste Char: A
Waste Charac Desc: ACUTELY HAZARDOUS WASTE CHEM.
Count Manifests: 1
Sum Received Qty: 8.8

Gen District: 501
Gen District Office Name: SUDBURY DISTRICT OFFICE 501
Gen Region Code: 06

Gen Region Office Name: NORTHERN REGION
NAICS Code: 444210
NAICS Desc:
Waste Code: 263
Waste Class: ORGANIC LABORATORY CHEMICALS
Waste Char: A
Waste Charac Desc: ACUTELY HAZARDOUS WASTE CHEM.
Count Manifests: 3
Sum Received Qty: 106.0

Gen District: 304
Gen District Office Name: PETERBOROUGH DISTRICT OFFICE 304
Gen Region Code: 04
Gen Region Office Name: EASTERN REGION
NAICS Code: 448199
NAICS Desc: ALL OTHER CLOTHING STORES
Waste Code: 269
Waste Class: NON-HALOGENATED PESTICIDES
Waste Char: T
Waste Charac Desc: LEACHATE TOXIC
Count Manifests: 2
Sum Received Qty: 12.0

Gen District: 401
Gen District Office Name: KINGSTON DISTRICT OFFICE 401
Gen Region Code: 04
Gen Region Office Name: EASTERN REGION
NAICS Code: 448199
NAICS Desc: ALL OTHER CLOTHING STORES
Waste Code: 212
Waste Class: ALIPHATIC SOLVENTS
Waste Char: I
Waste Charac Desc: IGNITABLE
Count Manifests: 16
Sum Received Qty: 153.0

Gen District: 401
Gen District Office Name: KINGSTON DISTRICT OFFICE 401
Gen Region Code: 04
Gen Region Office Name: EASTERN REGION
NAICS Code: 448199
NAICS Desc: ALL OTHER CLOTHING STORES
Waste Code: 263
Waste Class: ORGANIC LABORATORY CHEMICALS
Waste Char: A
Waste Charac Desc: ACUTELY HAZARDOUS WASTE CHEM.
Count Manifests: 11
Sum Received Qty: 535.0

Gen District: 501
Gen District Office Name: SUDBURY DISTRICT OFFICE 501
Gen Region Code: 06
Gen Region Office Name: NORTHERN REGION
NAICS Code: 448199
NAICS Desc: ALL OTHER CLOTHING STORES
Waste Code: 145
Waste Class: PAINT/PIGMENT/COATING RESIDUES
Waste Char: L
Waste Charac Desc: LIQUID INDUSTRIAL WASTE
Count Manifests: 2
Sum Received Qty: 42.0

Gen District: 502
Gen District Office Name: TIMMINS DISTRICT OFFICE 502
Gen Region Code: 06
Gen Region Office Name: NORTHERN REGION

NAICS Code:	448199
NAICS Desc:	ALL OTHER CLOTHING STORES
Waste Code:	331
Waste Class:	WASTE COMPRESSED GASES
Waste Char:	I
Waste Charac Desc:	IGNITABLE
Count Manifests:	11
Sum Received Qty:	136.0
Gen District:	503
Gen District Office Name:	SAULT STE. MARIE AREA OFFICE 503
Gen Region Code:	06
Gen Region Office Name:	NORTHERN REGION
NAICS Code:	448199
NAICS Desc:	ALL OTHER CLOTHING STORES
Waste Code:	112
Waste Class:	ACID WASTE - HEAVY METALS
Waste Char:	C
Waste Charac Desc:	CORROSIVE
Count Manifests:	3
Sum Received Qty:	12.0
Gen District:	503
Gen District Office Name:	SAULT STE. MARIE AREA OFFICE 503
Gen Region Code:	06
Gen Region Office Name:	NORTHERN REGION
NAICS Code:	448199
NAICS Desc:	ALL OTHER CLOTHING STORES
Waste Code:	331
Waste Class:	WASTE COMPRESSED GASES
Waste Char:	I
Waste Charac Desc:	IGNITABLE
Count Manifests:	9
Sum Received Qty:	172.0
Gen District:	504
Gen District Office Name:	NORTH BAY AREA OFFIC0 504
Gen Region Code:	06
Gen Region Office Name:	NORTHERN REGION
NAICS Code:	448199
NAICS Desc:	ALL OTHER CLOTHING STORES
Waste Code:	263
Waste Class:	ORGANIC LABORATORY CHEMICALS
Waste Char:	A
Waste Charac Desc:	ACUTELY HAZARDOUS WASTE CHEM.
Count Manifests:	1
Sum Received Qty:	107.0
Gen District:	402
Gen District Office Name:	OTTAWA DISTRICT OFFICE 402
Gen Region Code:	04
Gen Region Office Name:	EASTERN REGION
NAICS Code:	541720
NAICS Desc:	RESEARCH AND DEVELOPMENT IN THE SOCIAL SCIENCES AND HUMANITIES
Waste Code:	261
Waste Class:	PHARMACEUTICALS
Waste Char:	A
Waste Charac Desc:	ACUTELY HAZARDOUS WASTE CHEM.
Count Manifests:	2
Sum Received Qty:	6.22
Gen District:	301
Gen District Office Name:	TORONTO DISTRICT OFFICE 301
Gen Region Code:	03
Gen Region Office Name:	CENTRAL REGION
NAICS Code:	611210

NAICS Desc:
Waste Code: 312
Waste Class: PATHOLOGICAL WASTES
Waste Char: P
Waste Charac Desc: PATHOLOGICAL
Count Manifests: 1
Sum Received Qty: 7.7

Gen District: 402
Gen District Office Name: OTTAWA DISTRICT OFFICE 402
Gen Region Code: 04
Gen Region Office Name: EASTERN REGION
NAICS Code: 451130
NAICS Desc: SEWING, NEEDLEWORK AND PIECE GOODS STORES
Waste Code: 145
Waste Class: PAINT/PIGMENT/COATING RESIDUES
Waste Char: I
Waste Charac Desc: IGNITABLE
Count Manifests: 1
Sum Received Qty: 4.0

Gen District: 503
Gen District Office Name: SAULT STE. MARIE AREA OFFICE 503
Gen Region Code: 06
Gen Region Office Name: NORTHERN REGION
NAICS Code: 451130
NAICS Desc: SEWING, NEEDLEWORK AND PIECE GOODS STORES
Waste Code: 212
Waste Class: ALIPHATIC SOLVENTS
Waste Char: I
Waste Charac Desc: IGNITABLE
Count Manifests: 1
Sum Received Qty: 3.0

Gen District: 402
Gen District Office Name: OTTAWA DISTRICT OFFICE 402
Gen Region Code: 04
Gen Region Office Name: EASTERN REGION
NAICS Code: 491110
NAICS Desc: POSTAL SERVICE
Waste Code: 261
Waste Class: PHARMACEUTICALS
Waste Char: B
Waste Charac Desc: HAZARDOUS WASTE CHEMICAL
Count Manifests: 1
Sum Received Qty: 7.0

Gen District: 304
Gen District Office Name: PETERBOROUGH DISTRICT OFFICE 304
Gen Region Code: 04
Gen Region Office Name: EASTERN REGION
NAICS Code: 448199
NAICS Desc: ALL OTHER CLOTHING STORES
Waste Code: 148
Waste Class: INORGANIC LABORATORY CHEMICALS
Waste Char: A
Waste Charac Desc: ACUTELY HAZARDOUS WASTE CHEM.
Count Manifests: 6
Sum Received Qty: 32.0

Gen District: 304
Gen District Office Name: PETERBOROUGH DISTRICT OFFICE 304
Gen Region Code: 04
Gen Region Office Name: EASTERN REGION
NAICS Code: 448199
NAICS Desc: ALL OTHER CLOTHING STORES

Waste Code: 261
Waste Class: PHARMACEUTICALS
Waste Char: A
Waste Charac Desc: ACUTELY HAZARDOUS WASTE CHEM.
Count Manifests: 2
Sum Received Qty: 4.0

Gen District: 401
Gen District Office Name: KINGSTON DISTRICT OFFICE 401
Gen Region Code: 04
Gen Region Office Name: EASTERN REGION
NAICS Code: 448199
NAICS Desc: ALL OTHER CLOTHING STORES
Waste Code: 263
Waste Class: ORGANIC LABORATORY CHEMICALS
Waste Char: L
Waste Charac Desc: LIQUID INDUSTRIAL WASTE
Count Manifests: 3
Sum Received Qty: 276.0

Gen District: 401
Gen District Office Name: KINGSTON DISTRICT OFFICE 401
Gen Region Code: 04
Gen Region Office Name: EASTERN REGION
NAICS Code: 448199
NAICS Desc: ALL OTHER CLOTHING STORES
Waste Code: 331
Waste Class: WASTE COMPRESSED GASES
Waste Char: L
Waste Charac Desc: LIQUID INDUSTRIAL WASTE
Count Manifests: 25
Sum Received Qty: 127.0

Gen District: 402
Gen District Office Name: OTTAWA DISTRICT OFFICE 402
Gen Region Code: 04
Gen Region Office Name: EASTERN REGION
NAICS Code: 448199
NAICS Desc: ALL OTHER CLOTHING STORES
Waste Code: 146
Waste Class: OTHER SPECIFIED INORGANICS
Waste Char: T
Waste Charac Desc: LEACHATE TOXIC
Count Manifests: 26
Sum Received Qty: 296.0

Gen District: 501
Gen District Office Name: SUDBURY DISTRICT OFFICE 501
Gen Region Code: 06
Gen Region Office Name: NORTHERN REGION
NAICS Code: 448199
NAICS Desc: ALL OTHER CLOTHING STORES
Waste Code: 331
Waste Class: WASTE COMPRESSED GASES
Waste Char: L
Waste Charac Desc: LIQUID INDUSTRIAL WASTE
Count Manifests: 4
Sum Received Qty: 18.0

Gen District: 502
Gen District Office Name: TIMMINS DISTRICT OFFICE 502
Gen Region Code: 06
Gen Region Office Name: NORTHERN REGION
NAICS Code: 448199
NAICS Desc: ALL OTHER CLOTHING STORES
Waste Code: 261

Waste Class: PHARMACEUTICALS
Waste Char: A
Waste Charac Desc: ACUTELY HAZARDOUS WASTE CHEM.
Count Manifests: 2
Sum Received Qty: 3.0

Gen District: 502
Gen District Office Name: TIMMINS DISTRICT OFFICE 502
Gen Region Code: 06
Gen Region Office Name: NORTHERN REGION
NAICS Code: 448199
NAICS Desc: ALL OTHER CLOTHING STORES
Waste Code: 263
Waste Class: ORGANIC LABORATORY CHEMICALS
Waste Char: L
Waste Charac Desc: LIQUID INDUSTRIAL WASTE
Count Manifests: 4
Sum Received Qty: 688.0

Gen District: 503
Gen District Office Name: SAULT STE. MARIE AREA OFFICE 503
Gen Region Code: 06
Gen Region Office Name: NORTHERN REGION
NAICS Code: 448199
NAICS Desc: ALL OTHER CLOTHING STORES
Waste Code: 122
Waste Class: ALKALINE WASTES - OTHER METALS
Waste Char: C
Waste Charac Desc: CORROSIVE
Count Manifests: 4
Sum Received Qty: 23.0

Gen District: 503
Gen District Office Name: SAULT STE. MARIE AREA OFFICE 503
Gen Region Code: 06
Gen Region Office Name: NORTHERN REGION
NAICS Code: 448199
NAICS Desc: ALL OTHER CLOTHING STORES
Waste Code: 269
Waste Class: NON-HALOGENATED PESTICIDES
Waste Char: T
Waste Charac Desc: LEACHATE TOXIC
Count Manifests: 2
Sum Received Qty: 23.0

Gen District: 401
Gen District Office Name: KINGSTON DISTRICT OFFICE 401
Gen Region Code: 04
Gen Region Office Name: EASTERN REGION
NAICS Code: 451130
NAICS Desc: SEWING, NEEDLEWORK AND PIECE GOODS STORES
Waste Code: 145
Waste Class: PAINT/PIGMENT/COATING RESIDUES
Waste Char: L
Waste Charac Desc: LIQUID INDUSTRIAL WASTE
Count Manifests: 7
Sum Received Qty: 902.0

Gen District: 403
Gen District Office Name: CORNWALL AREA OFFICE 403
Gen Region Code: 04
Gen Region Office Name: EASTERN REGION
NAICS Code: 451130
NAICS Desc: SEWING, NEEDLEWORK AND PIECE GOODS STORES
Waste Code: 122
Waste Class: ALKALINE WASTES - OTHER METALS

Waste Char: C
Waste Charac Desc: CORROSIVE
Count Manifests: 1
Sum Received Qty: 2.0

Gen District: 805
Gen District Office Name: QUEBEC
Gen Region Code: 04
Gen Region Office Name: EASTERN REGION
NAICS Code: 611210
NAICS Desc:
Waste Code: 148
Waste Class: INORGANIC LABORATORY CHEMICALS
Waste Char: I
Waste Charac Desc: IGNITABLE
Count Manifests: 1
Sum Received Qty: 23.0

Gen District: 402
Gen District Office Name: OTTAWA DISTRICT OFFICE 402
Gen Region Code: 04
Gen Region Office Name: EASTERN REGION
NAICS Code: 514122
NAICS Desc: ARCHIVES
Waste Code: 312
Waste Class: PATHOLOGICAL WASTES
Waste Char: P
Waste Charac Desc: PATHOLOGICAL
Count Manifests: 94
Sum Received Qty: 42292.93

Gen District: 305
Gen District Office Name: HALTON-PEEL DISTRICT OFFICE 305
Gen Region Code: 03
Gen Region Office Name: CENTRAL REGION
NAICS Code: 541380
NAICS Desc: TESTING LABORATORIES
Waste Code: 261
Waste Class: PHARMACEUTICALS
Waste Char: A
Waste Charac Desc: ACUTELY HAZARDOUS WASTE CHEM.
Count Manifests: 1
Sum Received Qty: 128.0

Gen District: 401
Gen District Office Name: KINGSTON DISTRICT OFFICE 401
Gen Region Code: 04
Gen Region Office Name: EASTERN REGION
NAICS Code: 621510
NAICS Desc: MEDICAL AND DIAGNOSTIC LABORATORIES
Waste Code: 148
Waste Class: INORGANIC LABORATORY CHEMICALS
Waste Char: I
Waste Charac Desc: IGNITABLE
Count Manifests: 4
Sum Received Qty: 7.0

Gen District: 403
Gen District Office Name: CORNWALL AREA OFFICE 403
Gen Region Code: 04
Gen Region Office Name: EASTERN REGION
NAICS Code: 621150
NAICS Desc:
Waste Code: 312
Waste Class: PATHOLOGICAL WASTES
Waste Char: P

Waste Charac Desc: PATHOLOGICAL
Count Manifests: 45
Sum Received Qty: 8512.58

Gen District: 402
Gen District Office Name: OTTAWA DISTRICT OFFICE 402
Gen Region Code: 04
Gen Region Office Name: EASTERN REGION
NAICS Code: 913910
NAICS Desc:
Waste Code: 312
Waste Class: PATHOLOGICAL WASTES
Waste Char: P
Waste Charac Desc: PATHOLOGICAL
Count Manifests: 30
Sum Received Qty: 9807.48

Gen District: 401
Gen District Office Name: KINGSTON DISTRICT OFFICE 401
Gen Region Code: 04
Gen Region Office Name: EASTERN REGION
NAICS Code: 541940
NAICS Desc: VETERINARY SERVICES
Waste Code: 264
Waste Class: PHOTOPROCESSING WASTES
Waste Char: L
Waste Charac Desc: LIQUID INDUSTRIAL WASTE
Count Manifests: 5
Sum Received Qty: 263.7

Gen District: 403
Gen District Office Name: CORNWALL AREA OFFICE 403
Gen Region Code: 04
Gen Region Office Name: EASTERN REGION
NAICS Code: 541940
NAICS Desc: VETERINARY SERVICES
Waste Code: 312
Waste Class: PATHOLOGICAL WASTES
Waste Char: P
Waste Charac Desc: PATHOLOGICAL
Count Manifests: 19
Sum Received Qty: 359.58

Gen District: 301
Gen District Office Name: TORONTO DISTRICT OFFICE 301
Gen Region Code: 03
Gen Region Office Name: CENTRAL REGION
NAICS Code: 623999
NAICS Desc:
Waste Code: 261
Waste Class: PHARMACEUTICALS
Waste Char: A
Waste Charac Desc: ACUTELY HAZARDOUS WASTE CHEM.
Count Manifests: 1
Sum Received Qty: 33.96

Gen District: 403
Gen District Office Name: CORNWALL AREA OFFICE 403
Gen Region Code: 04
Gen Region Office Name: EASTERN REGION
NAICS Code: 621620
NAICS Desc:
Waste Code: 264
Waste Class: PHOTOPROCESSING WASTES
Waste Char: L
Waste Charac Desc: LIQUID INDUSTRIAL WASTE

Count Manifests: 2
Sum Received Qty: 72.81

Gen District: 306
Gen District Office Name: YORK DURHAM DISTRICT OFFICE 306
Gen Region Code: 03
Gen Region Office Name: CENTRAL REGION
NAICS Code: 339990
NAICS Desc: ALL OTHER MISCELLANEOUS MANUFACTURING
Waste Code: 252
Waste Class: WASTE OILS & LUBRICANTS
Waste Char: L
Waste Charac Desc: LIQUID INDUSTRIAL WASTE
Count Manifests: 1
Sum Received Qty: 870.0

Gen District: 402
Gen District Office Name: OTTAWA DISTRICT OFFICE 402
Gen Region Code: 04
Gen Region Office Name: EASTERN REGION
NAICS Code: 452110
NAICS Desc: DEPARTMENT STORES
Waste Code: 148
Waste Class: INORGANIC LABORATORY CHEMICALS
Waste Char: C
Waste Charac Desc: CORROSIVE
Count Manifests: 3
Sum Received Qty: 7.0

Gen District: 402
Gen District Office Name: OTTAWA DISTRICT OFFICE 402
Gen Region Code: 04
Gen Region Office Name: EASTERN REGION
NAICS Code: 452110
NAICS Desc: DEPARTMENT STORES
Waste Code: 262
Waste Class: DETERGENTS/SOAPS
Waste Char: L
Waste Charac Desc: LIQUID INDUSTRIAL WASTE
Count Manifests: 1
Sum Received Qty: 2.0

Gen District: 402
Gen District Office Name: OTTAWA DISTRICT OFFICE 402
Gen Region Code: 04
Gen Region Office Name: EASTERN REGION
NAICS Code: 451130
NAICS Desc: SEWING, NEEDLEWORK AND PIECE GOODS STORES
Waste Code: 146
Waste Class: OTHER SPECIFIED INORGANICS
Waste Char: T
Waste Charac Desc: LEACHATE TOXIC
Count Manifests: 2
Sum Received Qty: 3.0

Gen District: 805
Gen District Office Name: QUEBEC
Gen Region Code: 04
Gen Region Office Name: EASTERN REGION
NAICS Code: 451130
NAICS Desc: SEWING, NEEDLEWORK AND PIECE GOODS STORES
Waste Code: 145
Waste Class: PAINT/PIGMENT/COATING RESIDUES
Waste Char: L
Waste Charac Desc: LIQUID INDUSTRIAL WASTE
Count Manifests: 1

Sum Received Qty:	286.0
Gen District:	501
Gen District Office Name:	SUDBURY DISTRICT OFFICE 501
Gen Region Code:	06
Gen Region Office Name:	NORTHERN REGION
NAICS Code:	451130
NAICS Desc:	SEWING, NEEDLEWORK AND PIECE GOODS STORES
Waste Code:	145
Waste Class:	PAINT/PIGMENT/COATING RESIDUES
Waste Char:	L
Waste Charac Desc:	LIQUID INDUSTRIAL WASTE
Count Manifests:	3
Sum Received Qty:	293.0
Gen District:	501
Gen District Office Name:	SUDBURY DISTRICT OFFICE 501
Gen Region Code:	06
Gen Region Office Name:	NORTHERN REGION
NAICS Code:	451130
NAICS Desc:	SEWING, NEEDLEWORK AND PIECE GOODS STORES
Waste Code:	331
Waste Class:	WASTE COMPRESSED GASES
Waste Char:	I
Waste Charac Desc:	IGNITABLE
Count Manifests:	3
Sum Received Qty:	161.0
Gen District:	402
Gen District Office Name:	OTTAWA DISTRICT OFFICE 402
Gen Region Code:	04
Gen Region Office Name:	EASTERN REGION
NAICS Code:	621510
NAICS Desc:	MEDICAL AND DIAGNOSTIC LABORATORIES
Waste Code:	261
Waste Class:	PHARMACEUTICALS
Waste Char:	A
Waste Charac Desc:	ACUTELY HAZARDOUS WASTE CHEM.
Count Manifests:	4
Sum Received Qty:	30.5
Gen District:	305
Gen District Office Name:	HALTON-PEEL DISTRICT OFFICE 305
Gen Region Code:	03
Gen Region Office Name:	CENTRAL REGION
NAICS Code:	621990
NAICS Desc:	ALL OTHER AMBULATORY HEALTH CARE SERVICES
Waste Code:	261
Waste Class:	PHARMACEUTICALS
Waste Char:	A
Waste Charac Desc:	ACUTELY HAZARDOUS WASTE CHEM.
Count Manifests:	1
Sum Received Qty:	18.5
Gen District:	402
Gen District Office Name:	OTTAWA DISTRICT OFFICE 402
Gen Region Code:	04
Gen Region Office Name:	EASTERN REGION
NAICS Code:	623999
NAICS Desc:	
Waste Code:	261
Waste Class:	PHARMACEUTICALS
Waste Char:	A
Waste Charac Desc:	ACUTELY HAZARDOUS WASTE CHEM.
Count Manifests:	2
Sum Received Qty:	32.6

Gen District: 501
Gen District Office Name: SUDBURY DISTRICT OFFICE 501
Gen Region Code: 06
Gen Region Office Name: NORTHERN REGION
NAICS Code: 444210
NAICS Desc:
Waste Code: 146
Waste Class: OTHER SPECIFIED INORGANICS
Waste Char: T
Waste Charac Desc: LEACHATE TOXIC
Count Manifests: 2
Sum Received Qty: 4.0

Gen District: 501
Gen District Office Name: SUDBURY DISTRICT OFFICE 501
Gen Region Code: 06
Gen Region Office Name: NORTHERN REGION
NAICS Code: 444210
NAICS Desc:
Waste Code: 263
Waste Class: ORGANIC LABORATORY CHEMICALS
Waste Char: L
Waste Charac Desc: LIQUID INDUSTRIAL WASTE
Count Manifests: 2
Sum Received Qty: 19.0

Gen District: 402
Gen District Office Name: OTTAWA DISTRICT OFFICE 402
Gen Region Code: 04
Gen Region Office Name: EASTERN REGION
NAICS Code: 621494
NAICS Desc:
Waste Code: 312
Waste Class: PATHOLOGICAL WASTES
Waste Char: P
Waste Charac Desc: PATHOLOGICAL
Count Manifests: 73
Sum Received Qty: 2352.24

Gen District: 401
Gen District Office Name: KINGSTON DISTRICT OFFICE 401
Gen Region Code: 04
Gen Region Office Name: EASTERN REGION
NAICS Code: 339990
NAICS Desc: ALL OTHER MISCELLANEOUS MANUFACTURING
Waste Code: 312
Waste Class: PATHOLOGICAL WASTES
Waste Char: P
Waste Charac Desc: PATHOLOGICAL
Count Manifests: 1
Sum Received Qty: 1.5

Gen District: 401
Gen District Office Name: KINGSTON DISTRICT OFFICE 401
Gen Region Code: 04
Gen Region Office Name: EASTERN REGION
NAICS Code: 452991
NAICS Desc: HOME AND AUTO SUPPLIES STORES
Waste Code: 146
Waste Class: OTHER SPECIFIED INORGANICS
Waste Char: T
Waste Charac Desc: LEACHATE TOXIC
Count Manifests: 3
Sum Received Qty: 12.0

Gen District:	401
Gen District Office Name:	KINGSTON DISTRICT OFFICE 401
Gen Region Code:	04
Gen Region Office Name:	EASTERN REGION
NAICS Code:	452991
NAICS Desc:	HOME AND AUTO SUPPLIES STORES
Waste Code:	331
Waste Class:	WASTE COMPRESSED GASES
Waste Char:	I
Waste Charac Desc:	IGNITABLE
Count Manifests:	11
Sum Received Qty:	76.0

Gen District:	301
Gen District Office Name:	TORONTO DISTRICT OFFICE 301
Gen Region Code:	03
Gen Region Office Name:	CENTRAL REGION
NAICS Code:	562110
NAICS Desc:	WASTE COLLECTION
Waste Code:	312
Waste Class:	PATHOLOGICAL WASTES
Waste Char:	P
Waste Charac Desc:	PATHOLOGICAL
Count Manifests:	1
Sum Received Qty:	60.5

Gen District:	402
Gen District Office Name:	OTTAWA DISTRICT OFFICE 402
Gen Region Code:	04
Gen Region Office Name:	EASTERN REGION
NAICS Code:	541380
NAICS Desc:	TESTING LABORATORIES
Waste Code:	261
Waste Class:	PHARMACEUTICALS
Waste Char:	A
Waste Charac Desc:	ACUTELY HAZARDOUS WASTE CHEM.
Count Manifests:	1
Sum Received Qty:	2.0

Gen District:	402
Gen District Office Name:	OTTAWA DISTRICT OFFICE 402
Gen Region Code:	04
Gen Region Office Name:	EASTERN REGION
NAICS Code:	541990
NAICS Desc:	ALL OTHER PROFESSIONAL, SCIENTIFIC AND TECHNICAL SERVICES
Waste Code:	312
Waste Class:	PATHOLOGICAL WASTES
Waste Char:	P
Waste Charac Desc:	PATHOLOGICAL
Count Manifests:	146
Sum Received Qty:	13777.22

Gen District:	402
Gen District Office Name:	OTTAWA DISTRICT OFFICE 402
Gen Region Code:	04
Gen Region Office Name:	EASTERN REGION
NAICS Code:	444110
NAICS Desc:	HOME CENTRES
Waste Code:	212
Waste Class:	ALIPHATIC SOLVENTS
Waste Char:	I
Waste Charac Desc:	IGNITABLE
Count Manifests:	15
Sum Received Qty:	1645.0

Gen District:	403

Gen District Office Name: CORNWALL AREA OFFICE 403
Gen Region Code: 04
Gen Region Office Name: EASTERN REGION
NAICS Code: 444110
NAICS Desc: HOME CENTRES
Waste Code: 148
Waste Class: INORGANIC LABORATORY CHEMICALS
Waste Char: A
Waste Charac Desc: ACUTELY HAZARDOUS WASTE CHEM.
Count Manifests: 4
Sum Received Qty: 175.0

Gen District: 403
Gen District Office Name: CORNWALL AREA OFFICE 403
Gen Region Code: 04
Gen Region Office Name: EASTERN REGION
NAICS Code: 444110
NAICS Desc: HOME CENTRES
Waste Code: 331
Waste Class: WASTE COMPRESSED GASES
Waste Char: I
Waste Charac Desc: IGNITABLE
Count Manifests: 4
Sum Received Qty: 15.0

Gen District: 501
Gen District Office Name: SUDBURY DISTRICT OFFICE 501
Gen Region Code: 06
Gen Region Office Name: NORTHERN REGION
NAICS Code: 444110
NAICS Desc: HOME CENTRES
Waste Code: 146
Waste Class: OTHER SPECIFIED INORGANICS
Waste Char: T
Waste Charac Desc: LEACHATE TOXIC
Count Manifests: 1
Sum Received Qty: 14.0

Gen District: 503
Gen District Office Name: SAULT STE. MARIE AREA OFFICE 503
Gen Region Code: 06
Gen Region Office Name: NORTHERN REGION
NAICS Code: 444110
NAICS Desc: HOME CENTRES
Waste Code: 262
Waste Class: DETERGENTS/SOAPS
Waste Char: L
Waste Charac Desc: LIQUID INDUSTRIAL WASTE
Count Manifests: 2
Sum Received Qty: 14.0

Gen District: 306
Gen District Office Name: YORK DURHAM DISTRICT OFFICE 306
Gen Region Code: 03
Gen Region Office Name: CENTRAL REGION
NAICS Code: 452999
NAICS Desc: ALL OTHER MISCELLANEOUS GENERAL MERCHANDISE STORES
Waste Code: 212
Waste Class: ALIPHATIC SOLVENTS
Waste Char: I
Waste Charac Desc: IGNITABLE
Count Manifests: 1
Sum Received Qty: 18.0

Gen District: 301
Gen District Office Name: TORONTO DISTRICT OFFICE 301

Gen Region Code: 03
Gen Region Office Name: CENTRAL REGION
NAICS Code: 611110
NAICS Desc: ELEMENTARY AND SECONDARY SCHOOLS
Waste Code: 312
Waste Class: PATHOLOGICAL WASTES
Waste Char: P
Waste Charac Desc: PATHOLOGICAL
Count Manifests: 1
Sum Received Qty: 48.5

Gen District: 305
Gen District Office Name: HALTON-PEEL DISTRICT OFFICE 305
Gen Region Code: 03
Gen Region Office Name: CENTRAL REGION
NAICS Code: 621510
NAICS Desc: MEDICAL AND DIAGNOSTIC LABORATORIES
Waste Code: 312
Waste Class: PATHOLOGICAL WASTES
Waste Char: P
Waste Charac Desc: PATHOLOGICAL
Count Manifests: 3
Sum Received Qty: 1140.8

Gen District: 401
Gen District Office Name: KINGSTON DISTRICT OFFICE 401
Gen Region Code: 04
Gen Region Office Name: EASTERN REGION
NAICS Code: 621510
NAICS Desc: MEDICAL AND DIAGNOSTIC LABORATORIES
Waste Code: 312
Waste Class: PATHOLOGICAL WASTES
Waste Char: P
Waste Charac Desc: PATHOLOGICAL
Count Manifests: 14
Sum Received Qty: 1533.6

Gen District: 402
Gen District Office Name: OTTAWA DISTRICT OFFICE 402
Gen Region Code: 04
Gen Region Office Name: EASTERN REGION
NAICS Code: 621510
NAICS Desc: MEDICAL AND DIAGNOSTIC LABORATORIES
Waste Code: 148
Waste Class: INORGANIC LABORATORY CHEMICALS
Waste Char: L
Waste Charac Desc: LIQUID INDUSTRIAL WASTE
Count Manifests: 14
Sum Received Qty: 1046.0

Gen District: 501
Gen District Office Name: SUDBURY DISTRICT OFFICE 501
Gen Region Code: 06
Gen Region Office Name: NORTHERN REGION
NAICS Code: 621510
NAICS Desc: MEDICAL AND DIAGNOSTIC LABORATORIES
Waste Code: 263
Waste Class: ORGANIC LABORATORY CHEMICALS
Waste Char: A
Waste Charac Desc: ACUTELY HAZARDOUS WASTE CHEM.
Count Manifests: 1
Sum Received Qty: 2.0

Gen District: 501
Gen District Office Name: SUDBURY DISTRICT OFFICE 501
Gen Region Code: 06

Gen Region Office Name:	NORTHERN REGION
NAICS Code:	621510
NAICS Desc:	MEDICAL AND DIAGNOSTIC LABORATORIES
Waste Code:	263
Waste Class:	ORGANIC LABORATORY CHEMICALS
Waste Char:	B
Waste Charac Desc:	HAZARDOUS WASTE CHEMICAL
Count Manifests:	4
Sum Received Qty:	194.0
Gen District:	401
Gen District Office Name:	KINGSTON DISTRICT OFFICE 401
Gen Region Code:	04
Gen Region Office Name:	EASTERN REGION
NAICS Code:	452110
NAICS Desc:	DEPARTMENT STORES
Waste Code:	146
Waste Class:	OTHER SPECIFIED INORGANICS
Waste Char:	T
Waste Charac Desc:	LEACHATE TOXIC
Count Manifests:	1
Sum Received Qty:	2.0
Gen District:	402
Gen District Office Name:	OTTAWA DISTRICT OFFICE 402
Gen Region Code:	04
Gen Region Office Name:	EASTERN REGION
NAICS Code:	334512
NAICS Desc:	MEASURING, MEDICAL AND CONTROLLING DEVICES MANUFACTURING
Waste Code:	312
Waste Class:	PATHOLOGICAL WASTES
Waste Char:	P
Waste Charac Desc:	PATHOLOGICAL
Count Manifests:	6
Sum Received Qty:	1511.9
Gen District:	403
Gen District Office Name:	CORNWALL AREA OFFICE 403
Gen Region Code:	04
Gen Region Office Name:	EASTERN REGION
NAICS Code:	311515
NAICS Desc:	BUTTER, CHEESE, AND DRY AND CONDENSED DAIRY PRODUCT MANUFACTURING, BUTTER, CHEESE, AND DRY AND CONDENSED DAIRY PRODUCTS MANUFACTURING
Waste Code:	148
Waste Class:	INORGANIC LABORATORY CHEMICALS
Waste Char:	C
Waste Charac Desc:	CORROSIVE
Count Manifests:	1
Sum Received Qty:	10.1
Gen District:	401
Gen District Office Name:	KINGSTON DISTRICT OFFICE 401
Gen Region Code:	04
Gen Region Office Name:	EASTERN REGION
NAICS Code:	444130
NAICS Desc:	HARDWARE STORES
Waste Code:	331
Waste Class:	WASTE COMPRESSED GASES
Waste Char:	I
Waste Charac Desc:	IGNITABLE
Count Manifests:	1
Sum Received Qty:	21.0
Gen District:	402
Gen District Office Name:	OTTAWA DISTRICT OFFICE 402
Gen Region Code:	04

Gen Region Office Name: EASTERN REGION
NAICS Code: 452999
NAICS Desc: ALL OTHER MISCELLANEOUS GENERAL MERCHANDISE STORES
Waste Code: 261
Waste Class: PHARMACEUTICALS
Waste Char: L
Waste Charac Desc: LIQUID INDUSTRIAL WASTE
Count Manifests: 9
Sum Received Qty: 574.0

Gen District: 805
Gen District Office Name: QUEBEC
Gen Region Code: 04
Gen Region Office Name: EASTERN REGION
NAICS Code: 452999
NAICS Desc: ALL OTHER MISCELLANEOUS GENERAL MERCHANDISE STORES
Waste Code: 263
Waste Class: ORGANIC LABORATORY CHEMICALS
Waste Char: A
Waste Charac Desc: ACUTELY HAZARDOUS WASTE CHEM.
Count Manifests: 2
Sum Received Qty: 55.0

Gen District: 402
Gen District Office Name: OTTAWA DISTRICT OFFICE 402
Gen Region Code: 04
Gen Region Office Name: EASTERN REGION
NAICS Code: 453310
NAICS Desc: USED MERCHANDISE STORES
Waste Code: 212
Waste Class: ALIPHATIC SOLVENTS
Waste Char: L
Waste Charac Desc: LIQUID INDUSTRIAL WASTE
Count Manifests: 1
Sum Received Qty: 8.0

Gen District: 402
Gen District Office Name: OTTAWA DISTRICT OFFICE 402
Gen Region Code: 04
Gen Region Office Name: EASTERN REGION
NAICS Code: 453310
NAICS Desc: USED MERCHANDISE STORES
Waste Code: 261
Waste Class: PHARMACEUTICALS
Waste Char: A
Waste Charac Desc: ACUTELY HAZARDOUS WASTE CHEM.
Count Manifests: 2
Sum Received Qty: 3.0

Gen District: 402
Gen District Office Name: OTTAWA DISTRICT OFFICE 402
Gen Region Code: 04
Gen Region Office Name: EASTERN REGION
NAICS Code: 453310
NAICS Desc: USED MERCHANDISE STORES
Waste Code: 263
Waste Class: ORGANIC LABORATORY CHEMICALS
Waste Char: A
Waste Charac Desc: ACUTELY HAZARDOUS WASTE CHEM.
Count Manifests: 4
Sum Received Qty: 263.0

Gen District: 401
Gen District Office Name: KINGSTON DISTRICT OFFICE 401
Gen Region Code: 04
Gen Region Office Name: EASTERN REGION

NAICS Code:	541710
NAICS Desc:	RESEARCH AND DEVELOPMENT IN THE PHYSICAL, ENGINEERING AND LIFE SCIENCES
Waste Code:	312
Waste Class:	PATHOLOGICAL WASTES
Waste Char:	P
Waste Charac Desc:	PATHOLOGICAL
Count Manifests:	1
Sum Received Qty:	3.2
Gen District:	401
Gen District Office Name:	KINGSTON DISTRICT OFFICE 401
Gen Region Code:	04
Gen Region Office Name:	EASTERN REGION
NAICS Code:	621990
NAICS Desc:	ALL OTHER AMBULATORY HEALTH CARE SERVICES
Waste Code:	261
Waste Class:	PHARMACEUTICALS
Waste Char:	A
Waste Charac Desc:	ACUTELY HAZARDOUS WASTE CHEM.
Count Manifests:	5
Sum Received Qty:	168.8
Gen District:	403
Gen District Office Name:	CORNWALL AREA OFFICE 403
Gen Region Code:	04
Gen Region Office Name:	EASTERN REGION
NAICS Code:	621990
NAICS Desc:	ALL OTHER AMBULATORY HEALTH CARE SERVICES
Waste Code:	261
Waste Class:	PHARMACEUTICALS
Waste Char:	B
Waste Charac Desc:	HAZARDOUS WASTE CHEMICAL
Count Manifests:	26
Sum Received Qty:	394.68
Gen District:	403
Gen District Office Name:	CORNWALL AREA OFFICE 403
Gen Region Code:	04
Gen Region Office Name:	EASTERN REGION
NAICS Code:	621990
NAICS Desc:	ALL OTHER AMBULATORY HEALTH CARE SERVICES
Waste Code:	312
Waste Class:	PATHOLOGICAL WASTES
Waste Char:	P
Waste Charac Desc:	PATHOLOGICAL
Count Manifests:	142
Sum Received Qty:	18902.96
Gen District:	401
Gen District Office Name:	KINGSTON DISTRICT OFFICE 401
Gen Region Code:	04
Gen Region Office Name:	EASTERN REGION
NAICS Code:	812320
NAICS Desc:	DRY CLEANING AND LAUNDRY SERVICES (EXCEPT COIN-OPERATED)
Waste Code:	312
Waste Class:	PATHOLOGICAL WASTES
Waste Char:	P
Waste Charac Desc:	PATHOLOGICAL
Count Manifests:	2
Sum Received Qty:	40.1
Gen District:	101
Gen District Office Name:	LONDON DISTRICT OFFICE 101
Gen Region Code:	01
Gen Region Office Name:	SOUTHWESTERN REGION
NAICS Code:	446110

NAICS Desc:
Waste Code: 312
Waste Class: PATHOLOGICAL WASTES
Waste Char: P
Waste Charac Desc: PATHOLOGICAL
Count Manifests: 4
Sum Received Qty: 33.02

Gen District: 403
Gen District Office Name: CORNWALL AREA OFFICE 403
Gen Region Code: 04
Gen Region Office Name: EASTERN REGION
NAICS Code: 446110
NAICS Desc:
Waste Code: 261
Waste Class: PHARMACEUTICALS
Waste Char: A
Waste Charac Desc: ACUTELY HAZARDOUS WASTE CHEM.
Count Manifests: 44
Sum Received Qty: 823.06

Gen District: 401
Gen District Office Name: KINGSTON DISTRICT OFFICE 401
Gen Region Code: 04
Gen Region Office Name: EASTERN REGION
NAICS Code: 911240
NAICS Desc:
Waste Code: 312
Waste Class: PATHOLOGICAL WASTES
Waste Char: P
Waste Charac Desc: PATHOLOGICAL
Count Manifests: 1
Sum Received Qty: 157.2

Gen District: 402
Gen District Office Name: OTTAWA DISTRICT OFFICE 402
Gen Region Code: 04
Gen Region Office Name: EASTERN REGION
NAICS Code: 911240
NAICS Desc:
Waste Code: 312
Waste Class: PATHOLOGICAL WASTES
Waste Char: P
Waste Charac Desc: PATHOLOGICAL
Count Manifests: 1
Sum Received Qty: 13.4

Gen District: 301
Gen District Office Name: TORONTO DISTRICT OFFICE 301
Gen Region Code: 03
Gen Region Office Name: CENTRAL REGION
NAICS Code: 621912
NAICS Desc:
Waste Code: 312
Waste Class: PATHOLOGICAL WASTES
Waste Char: P
Waste Charac Desc: PATHOLOGICAL
Count Manifests: 1
Sum Received Qty: 3.0

Gen District: 402
Gen District Office Name: OTTAWA DISTRICT OFFICE 402
Gen Region Code: 04
Gen Region Office Name: EASTERN REGION
NAICS Code: 621912
NAICS Desc:

Waste Code:	261
Waste Class:	PHARMACEUTICALS
Waste Char:	A
Waste Charac Desc:	ACUTELY HAZARDOUS WASTE CHEM.
Count Manifests:	9
Sum Received Qty:	106.7
Gen District:	805
Gen District Office Name:	QUEBEC
Gen Region Code:	04
Gen Region Office Name:	EASTERN REGION
NAICS Code:	453999
NAICS Desc:	ALL OTHER MISCELLANEOUS STORE RETAILERS (EXCEPT BEER AND WINE-MAKING SUPPLIES STORES)
Waste Code:	263
Waste Class:	ORGANIC LABORATORY CHEMICALS
Waste Char:	L
Waste Charac Desc:	LIQUID INDUSTRIAL WASTE
Count Manifests:	1
Sum Received Qty:	25.0
Gen District:	403
Gen District Office Name:	CORNWALL AREA OFFICE 403
Gen Region Code:	04
Gen Region Office Name:	EASTERN REGION
NAICS Code:	562110
NAICS Desc:	WASTE COLLECTION
Waste Code:	261
Waste Class:	PHARMACEUTICALS
Waste Char:	A
Waste Charac Desc:	ACUTELY HAZARDOUS WASTE CHEM.
Count Manifests:	3
Sum Received Qty:	226.1
Gen District:	302
Gen District Office Name:	BARRIE DISTRICT OFFICE 302
Gen Region Code:	01
Gen Region Office Name:	SOUTHWESTERN REGION
NAICS Code:	622111
NAICS Desc:	GENERAL (EXCEPT PAEDIATRIC) HOSPITALS
Waste Code:	312
Waste Class:	PATHOLOGICAL WASTES
Waste Char:	P
Waste Charac Desc:	PATHOLOGICAL
Count Manifests:	1
Sum Received Qty:	239.0
Gen District:	301
Gen District Office Name:	TORONTO DISTRICT OFFICE 301
Gen Region Code:	03
Gen Region Office Name:	CENTRAL REGION
NAICS Code:	622111
NAICS Desc:	GENERAL (EXCEPT PAEDIATRIC) HOSPITALS
Waste Code:	312
Waste Class:	PATHOLOGICAL WASTES
Waste Char:	P
Waste Charac Desc:	PATHOLOGICAL
Count Manifests:	12
Sum Received Qty:	4440.7
Gen District:	402
Gen District Office Name:	OTTAWA DISTRICT OFFICE 402
Gen Region Code:	04
Gen Region Office Name:	EASTERN REGION
NAICS Code:	811111
NAICS Desc:	GENERAL AUTOMOTIVE REPAIR
Waste Code:	145

Waste Class: PAINT/PIGMENT/COATING RESIDUES
Waste Char: I
Waste Charac Desc: IGNITABLE
Count Manifests: 1
Sum Received Qty: 14.0

Gen District: 401
Gen District Office Name: KINGSTON DISTRICT OFFICE 401
Gen Region Code: 04
Gen Region Office Name: EASTERN REGION
NAICS Code: 452991
NAICS Desc: HOME AND AUTO SUPPLIES STORES
Waste Code: 145
Waste Class: PAINT/PIGMENT/COATING RESIDUES
Waste Char: I
Waste Charac Desc: IGNITABLE
Count Manifests: 1
Sum Received Qty: 53.0

Gen District: 402
Gen District Office Name: OTTAWA DISTRICT OFFICE 402
Gen Region Code: 04
Gen Region Office Name: EASTERN REGION
NAICS Code: 622111
NAICS Desc: GENERAL (EXCEPT PAEDIATRIC) HOSPITALS
Waste Code: 261
Waste Class: PHARMACEUTICALS
Waste Char: B
Waste Charac Desc: HAZARDOUS WASTE CHEMICAL
Count Manifests: 1019
Sum Received Qty: 111283.27

Gen District: 805
Gen District Office Name: QUEBEC
Gen Region Code: 04
Gen Region Office Name: EASTERN REGION
NAICS Code: 622111
NAICS Desc: GENERAL (EXCEPT PAEDIATRIC) HOSPITALS
Waste Code: 212
Waste Class: ALIPHATIC SOLVENTS
Waste Char: I
Waste Charac Desc: IGNITABLE
Count Manifests: 1
Sum Received Qty: 4.0

Gen District: 502
Gen District Office Name: TIMMINS DISTRICT OFFICE 502
Gen Region Code: 06
Gen Region Office Name: NORTHERN REGION
NAICS Code: 622111
NAICS Desc: GENERAL (EXCEPT PAEDIATRIC) HOSPITALS
Waste Code: 212
Waste Class: ALIPHATIC SOLVENTS
Waste Char: I
Waste Charac Desc: IGNITABLE
Count Manifests: 1
Sum Received Qty: 3.0

Gen District: 202
Gen District Office Name: GUELPH DISTRICT OFFICE 202
Gen Region Code: 02
Gen Region Office Name: WEST-CENTRAL REGION
NAICS Code: 541940
NAICS Desc: VETERINARY SERVICES
Waste Code: 261
Waste Class: PHARMACEUTICALS

Waste Char: A
Waste Charac Desc: ACUTELY HAZARDOUS WASTE CHEM.
Count Manifests: 1
Sum Received Qty: 2.5

Gen District: 403
Gen District Office Name: CORNWALL AREA OFFICE 403
Gen Region Code: 04
Gen Region Office Name: EASTERN REGION
NAICS Code: 541940
NAICS Desc: VETERINARY SERVICES
Waste Code: 261
Waste Class: PHARMACEUTICALS
Waste Char: A
Waste Charac Desc: ACUTELY HAZARDOUS WASTE CHEM.
Count Manifests: 10
Sum Received Qty: 100.94

Gen District: 301
Gen District Office Name: TORONTO DISTRICT OFFICE 301
Gen Region Code: 03
Gen Region Office Name: CENTRAL REGION
NAICS Code: 621110
NAICS Desc: OFFICES OF PHYSICIANS
Waste Code: 312
Waste Class: PATHOLOGICAL WASTES
Waste Char: P
Waste Charac Desc: PATHOLOGICAL
Count Manifests: 3
Sum Received Qty: 323.2

Gen District: 402
Gen District Office Name: OTTAWA DISTRICT OFFICE 402
Gen Region Code: 04
Gen Region Office Name: EASTERN REGION
NAICS Code: 621110
NAICS Desc: OFFICES OF PHYSICIANS
Waste Code: 261
Waste Class: PHARMACEUTICALS
Waste Char: L
Waste Charac Desc: LIQUID INDUSTRIAL WASTE
Count Manifests: 1
Sum Received Qty: 10.3

Gen District: 402
Gen District Office Name: OTTAWA DISTRICT OFFICE 402
Gen Region Code: 04
Gen Region Office Name: EASTERN REGION
NAICS Code: 911110
NAICS Desc:
Waste Code: 261
Waste Class: PHARMACEUTICALS
Waste Char: L
Waste Charac Desc: LIQUID INDUSTRIAL WASTE
Count Manifests: 1
Sum Received Qty: 1321.0

Gen District: 401
Gen District Office Name: KINGSTON DISTRICT OFFICE 401
Gen Region Code: 04
Gen Region Office Name: EASTERN REGION
NAICS Code: 335920
NAICS Desc: COMMUNICATION AND ENERGY WIRE AND CABLE MANUFACTURING
Waste Code: 312
Waste Class: PATHOLOGICAL WASTES
Waste Char: P

Waste Charac Desc: PATHOLOGICAL
Count Manifests: 2
Sum Received Qty: 2.1

Gen District: 301
Gen District Office Name: TORONTO DISTRICT OFFICE 301
Gen Region Code: 03
Gen Region Office Name: CENTRAL REGION
NAICS Code: 622210
NAICS Desc: PSYCHIATRIC AND SUBSTANCE ABUSE HOSPITALS
Waste Code: 312
Waste Class: PATHOLOGICAL WASTES
Waste Char: P
Waste Charac Desc: PATHOLOGICAL
Count Manifests: 1
Sum Received Qty: 5.7

Gen District: 305
Gen District Office Name: HALTON-PEEL DISTRICT OFFICE 305
Gen Region Code: 03
Gen Region Office Name: CENTRAL REGION
NAICS Code: 912120
NAICS Desc:
Waste Code: 312
Waste Class: PATHOLOGICAL WASTES
Waste Char: P
Waste Charac Desc: PATHOLOGICAL
Count Manifests: 1
Sum Received Qty: 177.8

Gen District: 403
Gen District Office Name: CORNWALL AREA OFFICE 403
Gen Region Code: 04
Gen Region Office Name: EASTERN REGION
NAICS Code: 621620
NAICS Desc:
Waste Code: 264
Waste Class: PHOTOPROCESSING WASTES
Waste Char: T
Waste Charac Desc: LEACHATE TOXIC
Count Manifests: 1
Sum Received Qty: 38.3

Gen District: 403
Gen District Office Name: CORNWALL AREA OFFICE 403
Gen Region Code: 04
Gen Region Office Name: EASTERN REGION
NAICS Code: 621620
NAICS Desc:
Waste Code: 312
Waste Class: PATHOLOGICAL WASTES
Waste Char: P
Waste Charac Desc: PATHOLOGICAL
Count Manifests: 2
Sum Received Qty: 15.88

Gen District: 402
Gen District Office Name: OTTAWA DISTRICT OFFICE 402
Gen Region Code: 04
Gen Region Office Name: EASTERN REGION
NAICS Code: 325999
NAICS Desc: ALL OTHER MISCELLANEOUS CHEMICAL PRODUCT MANUFACTURING
Waste Code: 312
Waste Class: PATHOLOGICAL WASTES
Waste Char: P
Waste Charac Desc: PATHOLOGICAL

Count Manifests: 2
Sum Received Qty: 13.9

Gen District: 304
Gen District Office Name: PETERBOROUGH DISTRICT OFFICE 304
Gen Region Code: 04
Gen Region Office Name: EASTERN REGION
NAICS Code: 445110
NAICS Desc: SUPERMARKETS AND OTHER GROCERY (EXCEPT CONVENIENCE) STORES
Waste Code: 148
Waste Class: INORGANIC LABORATORY CHEMICALS
Waste Char: A
Waste Charac Desc: ACUTELY HAZARDOUS WASTE CHEM.
Count Manifests: 9
Sum Received Qty: 54.0

Gen District: 401
Gen District Office Name: KINGSTON DISTRICT OFFICE 401
Gen Region Code: 04
Gen Region Office Name: EASTERN REGION
NAICS Code: 445110
NAICS Desc: SUPERMARKETS AND OTHER GROCERY (EXCEPT CONVENIENCE) STORES
Waste Code: 145
Waste Class: PAINT/PIGMENT/COATING RESIDUES
Waste Char: L
Waste Charac Desc: LIQUID INDUSTRIAL WASTE
Count Manifests: 1
Sum Received Qty: 234.0

Gen District: 402
Gen District Office Name: OTTAWA DISTRICT OFFICE 402
Gen Region Code: 04
Gen Region Office Name: EASTERN REGION
NAICS Code: 445110
NAICS Desc: SUPERMARKETS AND OTHER GROCERY (EXCEPT CONVENIENCE) STORES
Waste Code: 212
Waste Class: ALIPHATIC SOLVENTS
Waste Char: I
Waste Charac Desc: IGNITABLE
Count Manifests: 33
Sum Received Qty: 252.0

Gen District: 402
Gen District Office Name: OTTAWA DISTRICT OFFICE 402
Gen Region Code: 04
Gen Region Office Name: EASTERN REGION
NAICS Code: 445110
NAICS Desc: SUPERMARKETS AND OTHER GROCERY (EXCEPT CONVENIENCE) STORES
Waste Code: 269
Waste Class: NON-HALOGENATED PESTICIDES
Waste Char: T
Waste Charac Desc: LEACHATE TOXIC
Count Manifests: 1
Sum Received Qty: 2.0

Gen District: 805
Gen District Office Name: QUEBEC
Gen Region Code: 04
Gen Region Office Name: EASTERN REGION
NAICS Code: 445110
NAICS Desc: SUPERMARKETS AND OTHER GROCERY (EXCEPT CONVENIENCE) STORES
Waste Code: 331
Waste Class: WASTE COMPRESSED GASES
Waste Char: I
Waste Charac Desc: IGNITABLE
Count Manifests: 19

Sum Received Qty:	92.0
Gen District:	501
Gen District Office Name:	SUDBURY DISTRICT OFFICE 501
Gen Region Code:	06
Gen Region Office Name:	NORTHERN REGION
NAICS Code:	445110
NAICS Desc:	SUPERMARKETS AND OTHER GROCERY (EXCEPT CONVENIENCE) STORES
Waste Code:	146
Waste Class:	OTHER SPECIFIED INORGANICS
Waste Char:	T
Waste Charac Desc:	LEACHATE TOXIC
Count Manifests:	5
Sum Received Qty:	24.0
Gen District:	501
Gen District Office Name:	SUDBURY DISTRICT OFFICE 501
Gen Region Code:	06
Gen Region Office Name:	NORTHERN REGION
NAICS Code:	445110
NAICS Desc:	SUPERMARKETS AND OTHER GROCERY (EXCEPT CONVENIENCE) STORES
Waste Code:	148
Waste Class:	INORGANIC LABORATORY CHEMICALS
Waste Char:	A
Waste Charac Desc:	ACUTELY HAZARDOUS WASTE CHEM.
Count Manifests:	15
Sum Received Qty:	103.0
Gen District:	501
Gen District Office Name:	SUDBURY DISTRICT OFFICE 501
Gen Region Code:	06
Gen Region Office Name:	NORTHERN REGION
NAICS Code:	445110
NAICS Desc:	SUPERMARKETS AND OTHER GROCERY (EXCEPT CONVENIENCE) STORES
Waste Code:	263
Waste Class:	ORGANIC LABORATORY CHEMICALS
Waste Char:	A
Waste Charac Desc:	ACUTELY HAZARDOUS WASTE CHEM.
Count Manifests:	5
Sum Received Qty:	24.0
Gen District:	305
Gen District Office Name:	HALTON-PEEL DISTRICT OFFICE 305
Gen Region Code:	03
Gen Region Office Name:	CENTRAL REGION
NAICS Code:	541380
NAICS Desc:	TESTING LABORATORIES
Waste Code:	312
Waste Class:	PATHOLOGICAL WASTES
Waste Char:	P
Waste Charac Desc:	PATHOLOGICAL
Count Manifests:	1
Sum Received Qty:	42.2
Gen District:	301
Gen District Office Name:	TORONTO DISTRICT OFFICE 301
Gen Region Code:	03
Gen Region Office Name:	CENTRAL REGION
NAICS Code:	611310
NAICS Desc:	UNIVERSITIES
Waste Code:	312
Waste Class:	PATHOLOGICAL WASTES
Waste Char:	P
Waste Charac Desc:	PATHOLOGICAL
Count Manifests:	2
Sum Received Qty:	347.3

Gen District: 306
Gen District Office Name: YORK DURHAM DISTRICT OFFICE 306
Gen Region Code: 03
Gen Region Office Name: CENTRAL REGION
NAICS Code: 621210
NAICS Desc: OFFICES OF DENTISTS
Waste Code: 264
Waste Class: PHOTOPROCESSING WASTES
Waste Char: T
Waste Charac Desc: LEACHATE TOXIC
Count Manifests: 1
Sum Received Qty: 18.6

Gen District: 202
Gen District Office Name: GUELPH DISTRICT OFFICE 202
Gen Region Code: 02
Gen Region Office Name: WEST-CENTRAL REGION
NAICS Code: 621390
NAICS Desc: OFFICES OF ALL OTHER HEALTH PRACTITIONERS
Waste Code: 312
Waste Class: PATHOLOGICAL WASTES
Waste Char: P
Waste Charac Desc: PATHOLOGICAL
Count Manifests: 1
Sum Received Qty: 28.5

Gen District: 102
Gen District Office Name: SARNIA/WINDSOR AREA OFFICE 102
Gen Region Code: 01
Gen Region Office Name: SOUTHWESTERN REGION
NAICS Code: 621420
NAICS Desc: OUT-PATIENT MENTAL HEALTH AND SUBSTANCE ABUSE CENTRES
Waste Code: 261
Waste Class: PHARMACEUTICALS
Waste Char: A
Waste Charac Desc: ACUTELY HAZARDOUS WASTE CHEM.
Count Manifests: 7
Sum Received Qty: 610.9

Gen District: 401
Gen District Office Name: KINGSTON DISTRICT OFFICE 401
Gen Region Code: 04
Gen Region Office Name: EASTERN REGION
NAICS Code: 418990
NAICS Desc: ALL OTHER WHOLESALER-DISTRIBUTORS
Waste Code: 263
Waste Class: ORGANIC LABORATORY CHEMICALS
Waste Char: L
Waste Charac Desc: LIQUID INDUSTRIAL WASTE
Count Manifests: 1
Sum Received Qty: 2.0

Gen District: 401
Gen District Office Name: KINGSTON DISTRICT OFFICE 401
Gen Region Code: 04
Gen Region Office Name: EASTERN REGION
NAICS Code: 418990
NAICS Desc: ALL OTHER WHOLESALER-DISTRIBUTORS
Waste Code: 331
Waste Class: WASTE COMPRESSED GASES
Waste Char: I
Waste Charac Desc: IGNITABLE
Count Manifests: 1
Sum Received Qty: 8.0

Gen District: 402
Gen District Office Name: OTTAWA DISTRICT OFFICE 402
Gen Region Code: 04
Gen Region Office Name: EASTERN REGION
NAICS Code: 452999
NAICS Desc: ALL OTHER MISCELLANEOUS GENERAL MERCHANDISE STORES
Waste Code: 145
Waste Class: PAINT/PIGMENT/COATING RESIDUES
Waste Char: I
Waste Charac Desc: IGNITABLE
Count Manifests: 1
Sum Received Qty: 20.0

Gen District: 402
Gen District Office Name: OTTAWA DISTRICT OFFICE 402
Gen Region Code: 04
Gen Region Office Name: EASTERN REGION
NAICS Code: 452999
NAICS Desc: ALL OTHER MISCELLANEOUS GENERAL MERCHANDISE STORES
Waste Code: 331
Waste Class: WASTE COMPRESSED GASES
Waste Char: L
Waste Charac Desc: LIQUID INDUSTRIAL WASTE
Count Manifests: 12
Sum Received Qty: 59.0

Gen District: 805
Gen District Office Name: QUEBEC
Gen Region Code: 04
Gen Region Office Name: EASTERN REGION
NAICS Code: 452999
NAICS Desc: ALL OTHER MISCELLANEOUS GENERAL MERCHANDISE STORES
Waste Code: 122
Waste Class: ALKALINE WASTES - OTHER METALS
Waste Char: C
Waste Charac Desc: CORROSIVE
Count Manifests: 4
Sum Received Qty: 20.0

Gen District: 805
Gen District Office Name: QUEBEC
Gen Region Code: 04
Gen Region Office Name: EASTERN REGION
NAICS Code: 452999
NAICS Desc: ALL OTHER MISCELLANEOUS GENERAL MERCHANDISE STORES
Waste Code: 145
Waste Class: PAINT/PIGMENT/COATING RESIDUES
Waste Char: L
Waste Charac Desc: LIQUID INDUSTRIAL WASTE
Count Manifests: 4
Sum Received Qty: 25.0

Gen District: 805
Gen District Office Name: QUEBEC
Gen Region Code: 04
Gen Region Office Name: EASTERN REGION
NAICS Code: 452999
NAICS Desc: ALL OTHER MISCELLANEOUS GENERAL MERCHANDISE STORES
Waste Code: 261
Waste Class: PHARMACEUTICALS
Waste Char: A
Waste Charac Desc: ACUTELY HAZARDOUS WASTE CHEM.
Count Manifests: 4
Sum Received Qty: 8.0

Gen District: 402

Gen District Office Name:	OTTAWA DISTRICT OFFICE 402
Gen Region Code:	04
Gen Region Office Name:	EASTERN REGION
NAICS Code:	541720
NAICS Desc:	RESEARCH AND DEVELOPMENT IN THE SOCIAL SCIENCES AND HUMANITIES
Waste Code:	312
Waste Class:	PATHOLOGICAL WASTES
Waste Char:	P
Waste Charac Desc:	PATHOLOGICAL
Count Manifests:	4
Sum Received Qty:	134.02

Gen District:	402
Gen District Office Name:	OTTAWA DISTRICT OFFICE 402
Gen Region Code:	04
Gen Region Office Name:	EASTERN REGION
NAICS Code:	611310
NAICS Desc:	UNIVERSITIES
Waste Code:	261
Waste Class:	PHARMACEUTICALS
Waste Char:	B
Waste Charac Desc:	HAZARDOUS WASTE CHEMICAL
Count Manifests:	1
Sum Received Qty:	51.28

Gen District:	403
Gen District Office Name:	CORNWALL AREA OFFICE 403
Gen Region Code:	04
Gen Region Office Name:	EASTERN REGION
NAICS Code:	621494
NAICS Desc:	
Waste Code:	261
Waste Class:	PHARMACEUTICALS
Waste Char:	A
Waste Charac Desc:	ACUTELY HAZARDOUS WASTE CHEM.
Count Manifests:	51
Sum Received Qty:	1460.96

Gen District:	403
Gen District Office Name:	CORNWALL AREA OFFICE 403
Gen Region Code:	04
Gen Region Office Name:	EASTERN REGION
NAICS Code:	448140
NAICS Desc:	FAMILY CLOTHING STORES
Waste Code:	146
Waste Class:	OTHER SPECIFIED INORGANICS
Waste Char:	T
Waste Charac Desc:	LEACHATE TOXIC
Count Manifests:	5
Sum Received Qty:	37.0

Gen District:	403
Gen District Office Name:	CORNWALL AREA OFFICE 403
Gen Region Code:	04
Gen Region Office Name:	EASTERN REGION
NAICS Code:	448140
NAICS Desc:	FAMILY CLOTHING STORES
Waste Code:	252
Waste Class:	WASTE OILS & LUBRICANTS
Waste Char:	L
Waste Charac Desc:	LIQUID INDUSTRIAL WASTE
Count Manifests:	3
Sum Received Qty:	19.0

Gen District:	403
Gen District Office Name:	CORNWALL AREA OFFICE 403

Gen Region Code:	04
Gen Region Office Name:	EASTERN REGION
NAICS Code:	448140
NAICS Desc:	FAMILY CLOTHING STORES
Waste Code:	261
Waste Class:	PHARMACEUTICALS
Waste Char:	A
Waste Charac Desc:	ACUTELY HAZARDOUS WASTE CHEM.
Count Manifests:	3
Sum Received Qty:	5.0

Gen District:	403
Gen District Office Name:	CORNWALL AREA OFFICE 403
Gen Region Code:	04
Gen Region Office Name:	EASTERN REGION
NAICS Code:	448140
NAICS Desc:	FAMILY CLOTHING STORES
Waste Code:	263
Waste Class:	ORGANIC LABORATORY CHEMICALS
Waste Char:	L
Waste Charac Desc:	LIQUID INDUSTRIAL WASTE
Count Manifests:	4
Sum Received Qty:	463.0

Gen District:	403
Gen District Office Name:	CORNWALL AREA OFFICE 403
Gen Region Code:	04
Gen Region Office Name:	EASTERN REGION
NAICS Code:	448140
NAICS Desc:	FAMILY CLOTHING STORES
Waste Code:	331
Waste Class:	WASTE COMPRESSED GASES
Waste Char:	I
Waste Charac Desc:	IGNITABLE
Count Manifests:	16
Sum Received Qty:	227.0

Gen District:	301
Gen District Office Name:	TORONTO DISTRICT OFFICE 301
Gen Region Code:	03
Gen Region Office Name:	CENTRAL REGION
NAICS Code:	541990
NAICS Desc:	ALL OTHER PROFESSIONAL, SCIENTIFIC AND TECHNICAL SERVICES
Waste Code:	312
Waste Class:	PATHOLOGICAL WASTES
Waste Char:	P
Waste Charac Desc:	PATHOLOGICAL
Count Manifests:	3
Sum Received Qty:	325.8

Gen District:	402
Gen District Office Name:	OTTAWA DISTRICT OFFICE 402
Gen Region Code:	04
Gen Region Office Name:	EASTERN REGION
NAICS Code:	611510
NAICS Desc:	TECHNICAL AND TRADE SCHOOLS
Waste Code:	312
Waste Class:	PATHOLOGICAL WASTES
Waste Char:	P
Waste Charac Desc:	PATHOLOGICAL
Count Manifests:	1
Sum Received Qty:	5.6

Gen District:	401
Gen District Office Name:	KINGSTON DISTRICT OFFICE 401
Gen Region Code:	04

Gen Region Office Name:	EASTERN REGION
NAICS Code:	621420
NAICS Desc:	OUT-PATIENT MENTAL HEALTH AND SUBSTANCE ABUSE CENTRES
Waste Code:	312
Waste Class:	PATHOLOGICAL WASTES
Waste Char:	P
Waste Charac Desc:	PATHOLOGICAL
Count Manifests:	5
Sum Received Qty:	162.98
Gen District:	402
Gen District Office Name:	OTTAWA DISTRICT OFFICE 402
Gen Region Code:	04
Gen Region Office Name:	EASTERN REGION
NAICS Code:	621330
NAICS Desc:	
Waste Code:	312
Waste Class:	PATHOLOGICAL WASTES
Waste Char:	P
Waste Charac Desc:	PATHOLOGICAL
Count Manifests:	2
Sum Received Qty:	4.7
Gen District:	501
Gen District Office Name:	SUDBURY DISTRICT OFFICE 501
Gen Region Code:	06
Gen Region Office Name:	NORTHERN REGION
NAICS Code:	444210
NAICS Desc:	
Waste Code:	148
Waste Class:	INORGANIC LABORATORY CHEMICALS
Waste Char:	A
Waste Charac Desc:	ACUTELY HAZARDOUS WASTE CHEM.
Count Manifests:	2
Sum Received Qty:	9.0
Gen District:	501
Gen District Office Name:	SUDBURY DISTRICT OFFICE 501
Gen Region Code:	06
Gen Region Office Name:	NORTHERN REGION
NAICS Code:	444210
NAICS Desc:	
Waste Code:	252
Waste Class:	WASTE OILS & LUBRICANTS
Waste Char:	L
Waste Charac Desc:	LIQUID INDUSTRIAL WASTE
Count Manifests:	3
Sum Received Qty:	25.0
Gen District:	402
Gen District Office Name:	OTTAWA DISTRICT OFFICE 402
Gen Region Code:	04
Gen Region Office Name:	EASTERN REGION
NAICS Code:	484122
NAICS Desc:	
Waste Code:	252
Waste Class:	WASTE OILS & LUBRICANTS
Waste Char:	L
Waste Charac Desc:	LIQUID INDUSTRIAL WASTE
Count Manifests:	1
Sum Received Qty:	32.0
Gen District:	402
Gen District Office Name:	OTTAWA DISTRICT OFFICE 402
Gen Region Code:	04
Gen Region Office Name:	EASTERN REGION

NAICS Code:	626210
NAICS Desc:	
Waste Code:	264
Waste Class:	PHOTOPROCESSING WASTES
Waste Char:	T
Waste Charac Desc:	LEACHATE TOXIC
Count Manifests:	1
Sum Received Qty:	23.5
Gen District:	403
Gen District Office Name:	CORNWALL AREA OFFICE 403
Gen Region Code:	04
Gen Region Office Name:	EASTERN REGION
NAICS Code:	311515
NAICS Desc:	BUTTER, CHEESE, AND DRY AND CONDENSED DAIRY PRODUCT MANUFACTURING, BUTTER, CHEESE, AND DRY AND CONDENSED DAIRY PRODUCTS MANUFACTURING
Waste Code:	312
Waste Class:	PATHOLOGICAL WASTES
Waste Char:	P
Waste Charac Desc:	PATHOLOGICAL
Count Manifests:	4
Sum Received Qty:	48.0
Gen District:	402
Gen District Office Name:	OTTAWA DISTRICT OFFICE 402
Gen Region Code:	04
Gen Region Office Name:	EASTERN REGION
NAICS Code:	325999
NAICS Desc:	ALL OTHER MISCELLANEOUS CHEMICAL PRODUCT MANUFACTURING
Waste Code:	263
Waste Class:	ORGANIC LABORATORY CHEMICALS
Waste Char:	L
Waste Charac Desc:	LIQUID INDUSTRIAL WASTE
Count Manifests:	1
Sum Received Qty:	601.0
Gen District:	402
Gen District Office Name:	OTTAWA DISTRICT OFFICE 402
Gen Region Code:	04
Gen Region Office Name:	EASTERN REGION
NAICS Code:	621111
NAICS Desc:	
Waste Code:	312
Waste Class:	PATHOLOGICAL WASTES
Waste Char:	P
Waste Charac Desc:	PATHOLOGICAL
Count Manifests:	1
Sum Received Qty:	4.0
Gen District:	402
Gen District Office Name:	OTTAWA DISTRICT OFFICE 402
Gen Region Code:	04
Gen Region Office Name:	EASTERN REGION
NAICS Code:	721310
NAICS Desc:	
Waste Code:	312
Waste Class:	PATHOLOGICAL WASTES
Waste Char:	P
Waste Charac Desc:	PATHOLOGICAL
Count Manifests:	4
Sum Received Qty:	125.0
Gen District:	402
Gen District Office Name:	OTTAWA DISTRICT OFFICE 402
Gen Region Code:	04
Gen Region Office Name:	EASTERN REGION

NAICS Code:	452110
NAICS Desc:	DEPARTMENT STORES
Waste Code:	146
Waste Class:	OTHER SPECIFIED INORGANICS
Waste Char:	T
Waste Charac Desc:	LEACHATE TOXIC
Count Manifests:	10
Sum Received Qty:	20.0
Gen District:	301
Gen District Office Name:	TORONTO DISTRICT OFFICE 301
Gen Region Code:	03
Gen Region Office Name:	CENTRAL REGION
NAICS Code:	531390
NAICS Desc:	OTHER ACTIVITIES RELATED TO REAL ESTATE
Waste Code:	312
Waste Class:	PATHOLOGICAL WASTES
Waste Char:	P
Waste Charac Desc:	PATHOLOGICAL
Count Manifests:	1
Sum Received Qty:	98.3
Gen District:	805
Gen District Office Name:	QUEBEC
Gen Region Code:	04
Gen Region Office Name:	EASTERN REGION
NAICS Code:	611690
NAICS Desc:	ALL OTHER SCHOOLS AND INSTRUCTION
Waste Code:	148
Waste Class:	INORGANIC LABORATORY CHEMICALS
Waste Char:	A
Waste Charac Desc:	ACUTELY HAZARDOUS WASTE CHEM.
Count Manifests:	2
Sum Received Qty:	20.0
Gen District:	402
Gen District Office Name:	OTTAWA DISTRICT OFFICE 402
Gen Region Code:	04
Gen Region Office Name:	EASTERN REGION
NAICS Code:	811111
NAICS Desc:	GENERAL AUTOMOTIVE REPAIR
Waste Code:	263
Waste Class:	ORGANIC LABORATORY CHEMICALS
Waste Char:	A
Waste Charac Desc:	ACUTELY HAZARDOUS WASTE CHEM.
Count Manifests:	7
Sum Received Qty:	309.0
Gen District:	402
Gen District Office Name:	OTTAWA DISTRICT OFFICE 402
Gen Region Code:	04
Gen Region Office Name:	EASTERN REGION
NAICS Code:	812910
NAICS Desc:	PET CARE (EXCEPT VETERINARY) SERVICES
Waste Code:	312
Waste Class:	PATHOLOGICAL WASTES
Waste Char:	P
Waste Charac Desc:	PATHOLOGICAL
Count Manifests:	2
Sum Received Qty:	9.7
Gen District:	301
Gen District Office Name:	TORONTO DISTRICT OFFICE 301
Gen Region Code:	03
Gen Region Office Name:	CENTRAL REGION
NAICS Code:	812210

NAICS Desc:
Waste Code: 312
Waste Class: PATHOLOGICAL WASTES
Waste Char: P
Waste Charac Desc: PATHOLOGICAL
Count Manifests: 1
Sum Received Qty: 12.4

Gen District: 401
Gen District Office Name: KINGSTON DISTRICT OFFICE 401
Gen Region Code: 04
Gen Region Office Name: EASTERN REGION
NAICS Code: 812210
NAICS Desc:
Waste Code: 312
Waste Class: PATHOLOGICAL WASTES
Waste Char: P
Waste Charac Desc: PATHOLOGICAL
Count Manifests: 2
Sum Received Qty: 11.9

Gen District: 403
Gen District Office Name: CORNWALL AREA OFFICE 403
Gen Region Code: 04
Gen Region Office Name: EASTERN REGION
NAICS Code: 914110
NAICS Desc:
Waste Code: 312
Waste Class: PATHOLOGICAL WASTES
Waste Char: P
Waste Charac Desc: PATHOLOGICAL
Count Manifests: 4
Sum Received Qty: 75.32

Gen District: 302
Gen District Office Name: BARRIE DISTRICT OFFICE 302
Gen Region Code: 01
Gen Region Office Name: SOUTHWESTERN REGION
NAICS Code: 621110
NAICS Desc: OFFICES OF PHYSICIANS
Waste Code: 261
Waste Class: PHARMACEUTICALS
Waste Char: A
Waste Charac Desc: ACUTELY HAZARDOUS WASTE CHEM.
Count Manifests: 1
Sum Received Qty: 19.5

Gen District: 402
Gen District Office Name: OTTAWA DISTRICT OFFICE 402
Gen Region Code: 04
Gen Region Office Name: EASTERN REGION
NAICS Code: 062110
NAICS Desc:
Waste Code: 312
Waste Class: PATHOLOGICAL WASTES
Waste Char: P
Waste Charac Desc: PATHOLOGICAL
Count Manifests: 1
Sum Received Qty: 14.6

Gen District: 402
Gen District Office Name: OTTAWA DISTRICT OFFICE 402
Gen Region Code: 04
Gen Region Office Name: EASTERN REGION
NAICS Code: 911420
NAICS Desc:

Waste Code:	312
Waste Class:	PATHOLOGICAL WASTES
Waste Char:	P
Waste Charac Desc:	PATHOLOGICAL
Count Manifests:	1
Sum Received Qty:	9.9
Gen District:	401
Gen District Office Name:	KINGSTON DISTRICT OFFICE 401
Gen Region Code:	04
Gen Region Office Name:	EASTERN REGION
NAICS Code:	713210
NAICS Desc:	
Waste Code:	312
Waste Class:	PATHOLOGICAL WASTES
Waste Char:	P
Waste Charac Desc:	PATHOLOGICAL
Count Manifests:	2
Sum Received Qty:	13.3
Gen District:	402
Gen District Office Name:	OTTAWA DISTRICT OFFICE 402
Gen Region Code:	04
Gen Region Office Name:	EASTERN REGION
NAICS Code:	414510
NAICS Desc:	PHARMACEUTICALS AND PHARMACY SUPPLIES WHOLESALER-DISTRIBUTORS
Waste Code:	261
Waste Class:	PHARMACEUTICALS
Waste Char:	A
Waste Charac Desc:	ACUTELY HAZARDOUS WASTE CHEM.
Count Manifests:	57
Sum Received Qty:	4563.1
Gen District:	401
Gen District Office Name:	KINGSTON DISTRICT OFFICE 401
Gen Region Code:	04
Gen Region Office Name:	EASTERN REGION
NAICS Code:	452991
NAICS Desc:	HOME AND AUTO SUPPLIES STORES
Waste Code:	252
Waste Class:	WASTE OILS & LUBRICANTS
Waste Char:	L
Waste Charac Desc:	LIQUID INDUSTRIAL WASTE
Count Manifests:	2
Sum Received Qty:	9.0
Gen District:	401
Gen District Office Name:	KINGSTON DISTRICT OFFICE 401
Gen Region Code:	04
Gen Region Office Name:	EASTERN REGION
NAICS Code:	621110
NAICS Desc:	OFFICES OF PHYSICIANS
Waste Code:	261
Waste Class:	PHARMACEUTICALS
Waste Char:	A
Waste Charac Desc:	ACUTELY HAZARDOUS WASTE CHEM.
Count Manifests:	13
Sum Received Qty:	86.88
Gen District:	402
Gen District Office Name:	OTTAWA DISTRICT OFFICE 402
Gen Region Code:	04
Gen Region Office Name:	EASTERN REGION
NAICS Code:	622111
NAICS Desc:	GENERAL (EXCEPT PAEDIATRIC) HOSPITALS
Waste Code:	261

Waste Class: PHARMACEUTICALS
Waste Char: A
Waste Charac Desc: ACUTELY HAZARDOUS WASTE CHEM.
Count Manifests: 59
Sum Received Qty: 1478.04

Gen District: 502
Gen District Office Name: TIMMINS DISTRICT OFFICE 502
Gen Region Code: 06
Gen Region Office Name: NORTHERN REGION
NAICS Code: 622111
NAICS Desc: GENERAL (EXCEPT PAEDIATRIC) HOSPITALS
Waste Code: 263
Waste Class: ORGANIC LABORATORY CHEMICALS
Waste Char: B
Waste Charac Desc: HAZARDOUS WASTE CHEMICAL
Count Manifests: 1
Sum Received Qty: 4.0

Gen District: 403
Gen District Office Name: CORNWALL AREA OFFICE 403
Gen Region Code: 04
Gen Region Office Name: EASTERN REGION
NAICS Code: 621150
NAICS Desc:
Waste Code: 261
Waste Class: PHARMACEUTICALS
Waste Char: A
Waste Charac Desc: ACUTELY HAZARDOUS WASTE CHEM.
Count Manifests: 44
Sum Received Qty: 1198.52

Gen District: 301
Gen District Office Name: TORONTO DISTRICT OFFICE 301
Gen Region Code: 03
Gen Region Office Name: CENTRAL REGION
NAICS Code: 623999
NAICS Desc:
Waste Code: 312
Waste Class: PATHOLOGICAL WASTES
Waste Char: P
Waste Charac Desc: PATHOLOGICAL
Count Manifests: 1
Sum Received Qty: 11.32

Gen District: 402
Gen District Office Name: OTTAWA DISTRICT OFFICE 402
Gen Region Code: 04
Gen Region Office Name: EASTERN REGION
NAICS Code: 418990
NAICS Desc: ALL OTHER WHOLESALER-DISTRIBUTORS
Waste Code: 263
Waste Class: ORGANIC LABORATORY CHEMICALS
Waste Char: A
Waste Charac Desc: ACUTELY HAZARDOUS WASTE CHEM.
Count Manifests: 3
Sum Received Qty: 44.0

Gen District: 402
Gen District Office Name: OTTAWA DISTRICT OFFICE 402
Gen Region Code: 04
Gen Region Office Name: EASTERN REGION
NAICS Code: 621210
NAICS Desc: OFFICES OF DENTISTS
Waste Code: 261
Waste Class: PHARMACEUTICALS

Waste Char: A
Waste Charac Desc: ACUTELY HAZARDOUS WASTE CHEM.
Count Manifests: 3
Sum Received Qty: 17.92

Gen District: 401
Gen District Office Name: KINGSTON DISTRICT OFFICE 401
Gen Region Code: 04
Gen Region Office Name: EASTERN REGION
NAICS Code: 622210
NAICS Desc: PSYCHIATRIC AND SUBSTANCE ABUSE HOSPITALS
Waste Code: 261
Waste Class: PHARMACEUTICALS
Waste Char: A
Waste Charac Desc: ACUTELY HAZARDOUS WASTE CHEM.
Count Manifests: 1
Sum Received Qty: 4.5

Gen District: 301
Gen District Office Name: TORONTO DISTRICT OFFICE 301
Gen Region Code: 03
Gen Region Office Name: CENTRAL REGION
NAICS Code: 622112
NAICS Desc:
Waste Code: 312
Waste Class: PATHOLOGICAL WASTES
Waste Char: P
Waste Charac Desc: PATHOLOGICAL
Count Manifests: 2
Sum Received Qty: 765.6

Gen District: 403
Gen District Office Name: CORNWALL AREA OFFICE 403
Gen Region Code: 04
Gen Region Office Name: EASTERN REGION
NAICS Code: 325410
NAICS Desc: PHARMACEUTICAL AND MEDICINE MANUFACTURING
Waste Code: 312
Waste Class: PATHOLOGICAL WASTES
Waste Char: P
Waste Charac Desc: PATHOLOGICAL
Count Manifests: 6
Sum Received Qty: 56.3

Gen District: 402
Gen District Office Name: OTTAWA DISTRICT OFFICE 402
Gen Region Code: 04
Gen Region Office Name: EASTERN REGION
NAICS Code: 452999
NAICS Desc: ALL OTHER MISCELLANEOUS GENERAL MERCHANDISE STORES
Waste Code: 212
Waste Class: ALIPHATIC SOLVENTS
Waste Char: I
Waste Charac Desc: IGNITABLE
Count Manifests: 10
Sum Received Qty: 97.0

Gen District: 402
Gen District Office Name: OTTAWA DISTRICT OFFICE 402
Gen Region Code: 04
Gen Region Office Name: EASTERN REGION
NAICS Code: 452999
NAICS Desc: ALL OTHER MISCELLANEOUS GENERAL MERCHANDISE STORES
Waste Code: 263
Waste Class: ORGANIC LABORATORY CHEMICALS
Waste Char: L

Waste Charac Desc: LIQUID INDUSTRIAL WASTE
Count Manifests: 1
Sum Received Qty: 34.0

Gen District: 805
Gen District Office Name: QUEBEC
Gen Region Code: 04
Gen Region Office Name: EASTERN REGION
NAICS Code: 452999
NAICS Desc: ALL OTHER MISCELLANEOUS GENERAL MERCHANDISE STORES
Waste Code: 148
Waste Class: INORGANIC LABORATORY CHEMICALS
Waste Char: A
Waste Charac Desc: ACUTELY HAZARDOUS WASTE CHEM.
Count Manifests: 7
Sum Received Qty: 33.0

Gen District: 805
Gen District Office Name: QUEBEC
Gen Region Code: 04
Gen Region Office Name: EASTERN REGION
NAICS Code: 452999
NAICS Desc: ALL OTHER MISCELLANEOUS GENERAL MERCHANDISE STORES
Waste Code: 263
Waste Class: ORGANIC LABORATORY CHEMICALS
Waste Char: L
Waste Charac Desc: LIQUID INDUSTRIAL WASTE
Count Manifests: 7
Sum Received Qty: 787.0

Gen District: 402
Gen District Office Name: OTTAWA DISTRICT OFFICE 402
Gen Region Code: 04
Gen Region Office Name: EASTERN REGION
NAICS Code: 562110
NAICS Desc: WASTE COLLECTION
Waste Code: 312
Waste Class: PATHOLOGICAL WASTES
Waste Char: P
Waste Charac Desc: PATHOLOGICAL
Count Manifests: 10
Sum Received Qty: 1204.4

Gen District: 402
Gen District Office Name: OTTAWA DISTRICT OFFICE 402
Gen Region Code: 04
Gen Region Office Name: EASTERN REGION
NAICS Code: 445100
NAICS Desc:
Waste Code: 312
Waste Class: PATHOLOGICAL WASTES
Waste Char: P
Waste Charac Desc: PATHOLOGICAL
Count Manifests: 2
Sum Received Qty: 5.0

Gen District: 402
Gen District Office Name: OTTAWA DISTRICT OFFICE 402
Gen Region Code: 04
Gen Region Office Name: EASTERN REGION
NAICS Code: 453310
NAICS Desc: USED MERCHANDISE STORES
Waste Code: 252
Waste Class: WASTE OILS & LUBRICANTS
Waste Char: L
Waste Charac Desc: LIQUID INDUSTRIAL WASTE

Count Manifests: 2
Sum Received Qty: 66.0

Gen District: 402
Gen District Office Name: OTTAWA DISTRICT OFFICE 402
Gen Region Code: 04
Gen Region Office Name: EASTERN REGION
NAICS Code: 453310
NAICS Desc: USED MERCHANDISE STORES
Waste Code: 331
Waste Class: WASTE COMPRESSED GASES
Waste Char: I
Waste Charac Desc: IGNITABLE
Count Manifests: 10
Sum Received Qty: 171.0

Gen District: 402
Gen District Office Name: OTTAWA DISTRICT OFFICE 402
Gen Region Code: 04
Gen Region Office Name: EASTERN REGION
NAICS Code: 541940
NAICS Desc: VETERINARY SERVICES
Waste Code: 264
Waste Class: PHOTOPROCESSING WASTES
Waste Char: T
Waste Charac Desc: LEACHATE TOXIC
Count Manifests: 1
Sum Received Qty: 19.22

Gen District: 502
Gen District Office Name: TIMMINS DISTRICT OFFICE 502
Gen Region Code: 06
Gen Region Office Name: NORTHERN REGION
NAICS Code: 621510
NAICS Desc: MEDICAL AND DIAGNOSTIC LABORATORIES
Waste Code: 148
Waste Class: INORGANIC LABORATORY CHEMICALS
Waste Char: A
Waste Charac Desc: ACUTELY HAZARDOUS WASTE CHEM.
Count Manifests: 1
Sum Received Qty: 10.0

Gen District: 401
Gen District Office Name: KINGSTON DISTRICT OFFICE 401
Gen Region Code: 04
Gen Region Office Name: EASTERN REGION
NAICS Code: 621911
NAICS Desc:
Waste Code: 312
Waste Class: PATHOLOGICAL WASTES
Waste Char: P
Waste Charac Desc: PATHOLOGICAL
Count Manifests: 4
Sum Received Qty: 48.2

Gen District: 402
Gen District Office Name: OTTAWA DISTRICT OFFICE 402
Gen Region Code: 04
Gen Region Office Name: EASTERN REGION
NAICS Code: 621911
NAICS Desc:
Waste Code: 261
Waste Class: PHARMACEUTICALS
Waste Char: A
Waste Charac Desc: ACUTELY HAZARDOUS WASTE CHEM.
Count Manifests: 30

Sum Received Qty:	413.64
Gen District:	301
Gen District Office Name:	TORONTO DISTRICT OFFICE 301
Gen Region Code:	03
Gen Region Office Name:	CENTRAL REGION
NAICS Code:	446110
NAICS Desc:	
Waste Code:	261
Waste Class:	PHARMACEUTICALS
Waste Char:	A
Waste Charac Desc:	ACUTELY HAZARDOUS WASTE CHEM.
Count Manifests:	12
Sum Received Qty:	129.8
Gen District:	402
Gen District Office Name:	OTTAWA DISTRICT OFFICE 402
Gen Region Code:	04
Gen Region Office Name:	EASTERN REGION
NAICS Code:	623110
NAICS Desc:	
Waste Code:	261
Waste Class:	PHARMACEUTICALS
Waste Char:	A
Waste Charac Desc:	ACUTELY HAZARDOUS WASTE CHEM.
Count Manifests:	11
Sum Received Qty:	199.4
Gen District:	401
Gen District Office Name:	KINGSTON DISTRICT OFFICE 401
Gen Region Code:	04
Gen Region Office Name:	EASTERN REGION
NAICS Code:	621610
NAICS Desc:	
Waste Code:	312
Waste Class:	PATHOLOGICAL WASTES
Waste Char:	P
Waste Charac Desc:	PATHOLOGICAL
Count Manifests:	3
Sum Received Qty:	41.3
Gen District:	402
Gen District Office Name:	OTTAWA DISTRICT OFFICE 402
Gen Region Code:	04
Gen Region Office Name:	EASTERN REGION
NAICS Code:	621610
NAICS Desc:	
Waste Code:	312
Waste Class:	PATHOLOGICAL WASTES
Waste Char:	P
Waste Charac Desc:	PATHOLOGICAL
Count Manifests:	51
Sum Received Qty:	640.24
Gen District:	401
Gen District Office Name:	KINGSTON DISTRICT OFFICE 401
Gen Region Code:	04
Gen Region Office Name:	EASTERN REGION
NAICS Code:	541990
NAICS Desc:	ALL OTHER PROFESSIONAL, SCIENTIFIC AND TECHNICAL SERVICES
Waste Code:	312
Waste Class:	PATHOLOGICAL WASTES
Waste Char:	P
Waste Charac Desc:	PATHOLOGICAL
Count Manifests:	2
Sum Received Qty:	15.0

Gen District: 305
Gen District Office Name: HALTON-PEEL DISTRICT OFFICE 305
Gen Region Code: 03
Gen Region Office Name: CENTRAL REGION
NAICS Code: 912120
NAICS Desc:
Waste Code: 261
Waste Class: PHARMACEUTICALS
Waste Char: A
Waste Charac Desc: ACUTELY HAZARDOUS WASTE CHEM.
Count Manifests: 1
Sum Received Qty: 147.85

Gen District: 202
Gen District Office Name: GUELPH DISTRICT OFFICE 202
Gen Region Code: 02
Gen Region Office Name: WEST-CENTRAL REGION
NAICS Code: 623110
NAICS Desc:
Waste Code: 312
Waste Class: PATHOLOGICAL WASTES
Waste Char: P
Waste Charac Desc: PATHOLOGICAL
Count Manifests: 1
Sum Received Qty: 163.01

Gen District: 401
Gen District Office Name: KINGSTON DISTRICT OFFICE 401
Gen Region Code: 04
Gen Region Office Name: EASTERN REGION
NAICS Code: 325610
NAICS Desc: SOAP AND CLEANING COMPOUND MANUFACTURING
Waste Code: 212
Waste Class: ALIPHATIC SOLVENTS
Waste Char: I
Waste Charac Desc: IGNITABLE
Count Manifests: 1
Sum Received Qty: 105.0

Gen District: 401
Gen District Office Name: KINGSTON DISTRICT OFFICE 401
Gen Region Code: 04
Gen Region Office Name: EASTERN REGION
NAICS Code: 444110
NAICS Desc: HOME CENTRES
Waste Code: 148
Waste Class: INORGANIC LABORATORY CHEMICALS
Waste Char: A
Waste Charac Desc: ACUTELY HAZARDOUS WASTE CHEM.
Count Manifests: 1
Sum Received Qty: 21.0

Gen District: 401
Gen District Office Name: KINGSTON DISTRICT OFFICE 401
Gen Region Code: 04
Gen Region Office Name: EASTERN REGION
NAICS Code: 444110
NAICS Desc: HOME CENTRES
Waste Code: 212
Waste Class: ALIPHATIC SOLVENTS
Waste Char: I
Waste Charac Desc: IGNITABLE
Count Manifests: 1
Sum Received Qty: 20.0

Gen District: 401
Gen District Office Name: KINGSTON DISTRICT OFFICE 401
Gen Region Code: 04
Gen Region Office Name: EASTERN REGION
NAICS Code: 444110
NAICS Desc: HOME CENTRES
Waste Code: 331
Waste Class: WASTE COMPRESSED GASES
Waste Char: L
Waste Charac Desc: LIQUID INDUSTRIAL WASTE
Count Manifests: 2
Sum Received Qty: 118.0

Gen District: 402
Gen District Office Name: OTTAWA DISTRICT OFFICE 402
Gen Region Code: 04
Gen Region Office Name: EASTERN REGION
NAICS Code: 444110
NAICS Desc: HOME CENTRES
Waste Code: 146
Waste Class: OTHER SPECIFIED INORGANICS
Waste Char: T
Waste Charac Desc: LEACHATE TOXIC
Count Manifests: 13
Sum Received Qty: 917.0

Gen District: 402
Gen District Office Name: OTTAWA DISTRICT OFFICE 402
Gen Region Code: 04
Gen Region Office Name: EASTERN REGION
NAICS Code: 444110
NAICS Desc: HOME CENTRES
Waste Code: 148
Waste Class: INORGANIC LABORATORY CHEMICALS
Waste Char: A
Waste Charac Desc: ACUTELY HAZARDOUS WASTE CHEM.
Count Manifests: 45
Sum Received Qty: 645.0

Gen District: 402
Gen District Office Name: OTTAWA DISTRICT OFFICE 402
Gen Region Code: 04
Gen Region Office Name: EASTERN REGION
NAICS Code: 444110
NAICS Desc: HOME CENTRES
Waste Code: 312
Waste Class: PATHOLOGICAL WASTES
Waste Char: P
Waste Charac Desc: PATHOLOGICAL
Count Manifests: 1
Sum Received Qty: 3.0

Gen District: 402
Gen District Office Name: OTTAWA DISTRICT OFFICE 402
Gen Region Code: 04
Gen Region Office Name: EASTERN REGION
NAICS Code: 444110
NAICS Desc: HOME CENTRES
Waste Code: 331
Waste Class: WASTE COMPRESSED GASES
Waste Char: I
Waste Charac Desc: IGNITABLE
Count Manifests: 40
Sum Received Qty: 762.0

Gen District: 403

Gen District Office Name: CORNWALL AREA OFFICE 403
Gen Region Code: 04
Gen Region Office Name: EASTERN REGION
NAICS Code: 444110
NAICS Desc: HOME CENTRES
Waste Code: 146
Waste Class: OTHER SPECIFIED INORGANICS
Waste Char: T
Waste Charac Desc: LEACHATE TOXIC
Count Manifests: 6
Sum Received Qty: 134.0

Gen District: 403
Gen District Office Name: CORNWALL AREA OFFICE 403
Gen Region Code: 04
Gen Region Office Name: EASTERN REGION
NAICS Code: 444110
NAICS Desc: HOME CENTRES
Waste Code: 212
Waste Class: ALIPHATIC SOLVENTS
Waste Char: I
Waste Charac Desc: IGNITABLE
Count Manifests: 3
Sum Received Qty: 179.0

Gen District: 403
Gen District Office Name: CORNWALL AREA OFFICE 403
Gen Region Code: 04
Gen Region Office Name: EASTERN REGION
NAICS Code: 444110
NAICS Desc: HOME CENTRES
Waste Code: 252
Waste Class: WASTE OILS & LUBRICANTS
Waste Char: L
Waste Charac Desc: LIQUID INDUSTRIAL WASTE
Count Manifests: 1
Sum Received Qty: 3.0

Gen District: 501
Gen District Office Name: SUDBURY DISTRICT OFFICE 501
Gen Region Code: 06
Gen Region Office Name: NORTHERN REGION
NAICS Code: 444110
NAICS Desc: HOME CENTRES
Waste Code: 331
Waste Class: WASTE COMPRESSED GASES
Waste Char: I
Waste Charac Desc: IGNITABLE
Count Manifests: 3
Sum Received Qty: 45.0

Gen District: 503
Gen District Office Name: SAULT STE. MARIE AREA OFFICE 503
Gen Region Code: 06
Gen Region Office Name: NORTHERN REGION
NAICS Code: 444110
NAICS Desc: HOME CENTRES
Waste Code: 148
Waste Class: INORGANIC LABORATORY CHEMICALS
Waste Char: A
Waste Charac Desc: ACUTELY HAZARDOUS WASTE CHEM.
Count Manifests: 5
Sum Received Qty: 42.0

Gen District: 503
Gen District Office Name: SAULT STE. MARIE AREA OFFICE 503

Gen Region Code: 06
Gen Region Office Name: NORTHERN REGION
NAICS Code: 444110
NAICS Desc: HOME CENTRES
Waste Code: 261
Waste Class: PHARMACEUTICALS
Waste Char: L
Waste Charac Desc: LIQUID INDUSTRIAL WASTE
Count Manifests: 1
Sum Received Qty: 3.0

Gen District: 401
Gen District Office Name: KINGSTON DISTRICT OFFICE 401
Gen Region Code: 04
Gen Region Office Name: EASTERN REGION
NAICS Code: 444130
NAICS Desc: HARDWARE STORES
Waste Code: 263
Waste Class: ORGANIC LABORATORY CHEMICALS
Waste Char: L
Waste Charac Desc: LIQUID INDUSTRIAL WASTE
Count Manifests: 1
Sum Received Qty: 3.0

Gen District: 302
Gen District Office Name: BARRIE DISTRICT OFFICE 302
Gen Region Code: 01
Gen Region Office Name: SOUTHWESTERN REGION
NAICS Code: 445110
NAICS Desc: SUPERMARKETS AND OTHER GROCERY (EXCEPT CONVENIENCE) STORES
Waste Code: 148
Waste Class: INORGANIC LABORATORY CHEMICALS
Waste Char: A
Waste Charac Desc: ACUTELY HAZARDOUS WASTE CHEM.
Count Manifests: 1
Sum Received Qty: 5.0

Gen District: 402
Gen District Office Name: OTTAWA DISTRICT OFFICE 402
Gen Region Code: 04
Gen Region Office Name: EASTERN REGION
NAICS Code: 452112
NAICS Desc:
Waste Code: 331
Waste Class: WASTE COMPRESSED GASES
Waste Char: I
Waste Charac Desc: IGNITABLE
Count Manifests: 5
Sum Received Qty: 12.0

Gen District: 401
Gen District Office Name: KINGSTON DISTRICT OFFICE 401
Gen Region Code: 04
Gen Region Office Name: EASTERN REGION
NAICS Code: 452910
NAICS Desc:
Waste Code: 148
Waste Class: INORGANIC LABORATORY CHEMICALS
Waste Char: A
Waste Charac Desc: ACUTELY HAZARDOUS WASTE CHEM.
Count Manifests: 3
Sum Received Qty: 170.0

Gen District: 202
Gen District Office Name: GUELPH DISTRICT OFFICE 202
Gen Region Code: 02

Gen Region Office Name: WEST-CENTRAL REGION
NAICS Code: 445110
NAICS Desc: SUPERMARKETS AND OTHER GROCERY (EXCEPT CONVENIENCE) STORES
Waste Code: 146
Waste Class: OTHER SPECIFIED INORGANICS
Waste Char: T
Waste Charac Desc: LEACHATE TOXIC
Count Manifests: 1
Sum Received Qty: 1.0

Gen District: 503
Gen District Office Name: SAULT STE. MARIE AREA OFFICE 503
Gen Region Code: 06
Gen Region Office Name: NORTHERN REGION
NAICS Code: 115310
NAICS Desc: SUPPORT ACTIVITIES FOR FORESTRY
Waste Code: 263
Waste Class: ORGANIC LABORATORY CHEMICALS
Waste Char: B
Waste Charac Desc: HAZARDOUS WASTE CHEMICAL
Count Manifests: 1
Sum Received Qty: 152.0

Gen District: 304
Gen District Office Name: PETERBOROUGH DISTRICT OFFICE 304
Gen Region Code: 04
Gen Region Office Name: EASTERN REGION
NAICS Code: 445110
NAICS Desc: SUPERMARKETS AND OTHER GROCERY (EXCEPT CONVENIENCE) STORES
Waste Code: 263
Waste Class: ORGANIC LABORATORY CHEMICALS
Waste Char: L
Waste Charac Desc: LIQUID INDUSTRIAL WASTE
Count Manifests: 5
Sum Received Qty: 88.0

Gen District: 402
Gen District Office Name: OTTAWA DISTRICT OFFICE 402
Gen Region Code: 04
Gen Region Office Name: EASTERN REGION
NAICS Code: 445110
NAICS Desc: SUPERMARKETS AND OTHER GROCERY (EXCEPT CONVENIENCE) STORES
Waste Code: 261
Waste Class: PHARMACEUTICALS
Waste Char: A
Waste Charac Desc: ACUTELY HAZARDOUS WASTE CHEM.
Count Manifests: 2
Sum Received Qty: 3.0

Gen District: 402
Gen District Office Name: OTTAWA DISTRICT OFFICE 402
Gen Region Code: 04
Gen Region Office Name: EASTERN REGION
NAICS Code: 445110
NAICS Desc: SUPERMARKETS AND OTHER GROCERY (EXCEPT CONVENIENCE) STORES
Waste Code: 262
Waste Class: DETERGENTS/SOAPS
Waste Char: L
Waste Charac Desc: LIQUID INDUSTRIAL WASTE
Count Manifests: 25
Sum Received Qty: 1364.0

Gen District: 501
Gen District Office Name: SUDBURY DISTRICT OFFICE 501
Gen Region Code: 06
Gen Region Office Name: NORTHERN REGION

NAICS Code:	445110
NAICS Desc:	SUPERMARKETS AND OTHER GROCERY (EXCEPT CONVENIENCE) STORES
Waste Code:	212
Waste Class:	ALIPHATIC SOLVENTS
Waste Char:	L
Waste Charac Desc:	LIQUID INDUSTRIAL WASTE
Count Manifests:	1
Sum Received Qty:	9.0
Gen District:	202
Gen District Office Name:	GUELPH DISTRICT OFFICE 202
Gen Region Code:	02
Gen Region Office Name:	WEST-CENTRAL REGION
NAICS Code:	541380
NAICS Desc:	TESTING LABORATORIES
Waste Code:	312
Waste Class:	PATHOLOGICAL WASTES
Waste Char:	P
Waste Charac Desc:	PATHOLOGICAL
Count Manifests:	1
Sum Received Qty:	276.6
Gen District:	403
Gen District Office Name:	CORNWALL AREA OFFICE 403
Gen Region Code:	04
Gen Region Office Name:	EASTERN REGION
NAICS Code:	448140
NAICS Desc:	FAMILY CLOTHING STORES
Waste Code:	148
Waste Class:	INORGANIC LABORATORY CHEMICALS
Waste Char:	T
Waste Charac Desc:	LEACHATE TOXIC
Count Manifests:	2
Sum Received Qty:	48.0
Gen District:	304
Gen District Office Name:	PETERBOROUGH DISTRICT OFFICE 304
Gen Region Code:	04
Gen Region Office Name:	EASTERN REGION
NAICS Code:	448199
NAICS Desc:	ALL OTHER CLOTHING STORES
Waste Code:	331
Waste Class:	WASTE COMPRESSED GASES
Waste Char:	I
Waste Charac Desc:	IGNITABLE
Count Manifests:	5
Sum Received Qty:	106.0
Gen District:	401
Gen District Office Name:	KINGSTON DISTRICT OFFICE 401
Gen Region Code:	04
Gen Region Office Name:	EASTERN REGION
NAICS Code:	448199
NAICS Desc:	ALL OTHER CLOTHING STORES
Waste Code:	146
Waste Class:	OTHER SPECIFIED INORGANICS
Waste Char:	T
Waste Charac Desc:	LEACHATE TOXIC
Count Manifests:	9
Sum Received Qty:	125.0
Gen District:	401
Gen District Office Name:	KINGSTON DISTRICT OFFICE 401
Gen Region Code:	04
Gen Region Office Name:	EASTERN REGION
NAICS Code:	448199

NAICS Desc: ALL OTHER CLOTHING STORES
Waste Code: 262
Waste Class: DETERGENTS/SOAPS
Waste Char: L
Waste Charac Desc: LIQUID INDUSTRIAL WASTE
Count Manifests: 9
Sum Received Qty: 716.0

Gen District: 402
Gen District Office Name: OTTAWA DISTRICT OFFICE 402
Gen Region Code: 04
Gen Region Office Name: EASTERN REGION
NAICS Code: 448199
NAICS Desc: ALL OTHER CLOTHING STORES
Waste Code: 262
Waste Class: DETERGENTS/SOAPS
Waste Char: L
Waste Charac Desc: LIQUID INDUSTRIAL WASTE
Count Manifests: 18
Sum Received Qty: 2313.0

Gen District: 501
Gen District Office Name: SUDBURY DISTRICT OFFICE 501
Gen Region Code: 06
Gen Region Office Name: NORTHERN REGION
NAICS Code: 448199
NAICS Desc: ALL OTHER CLOTHING STORES
Waste Code: 112
Waste Class: ACID WASTE - HEAVY METALS
Waste Char: C
Waste Charac Desc: CORROSIVE
Count Manifests: 1
Sum Received Qty: 3.0

Gen District: 501
Gen District Office Name: SUDBURY DISTRICT OFFICE 501
Gen Region Code: 06
Gen Region Office Name: NORTHERN REGION
NAICS Code: 448199
NAICS Desc: ALL OTHER CLOTHING STORES
Waste Code: 261
Waste Class: PHARMACEUTICALS
Waste Char: A
Waste Charac Desc: ACUTELY HAZARDOUS WASTE CHEM.
Count Manifests: 2
Sum Received Qty: 3.0

Gen District: 502
Gen District Office Name: TIMMINS DISTRICT OFFICE 502
Gen Region Code: 06
Gen Region Office Name: NORTHERN REGION
NAICS Code: 448199
NAICS Desc: ALL OTHER CLOTHING STORES
Waste Code: 146
Waste Class: OTHER SPECIFIED INORGANICS
Waste Char: T
Waste Charac Desc: LEACHATE TOXIC
Count Manifests: 4
Sum Received Qty: 44.0

Gen District: 503
Gen District Office Name: SAULT STE. MARIE AREA OFFICE 503
Gen Region Code: 06
Gen Region Office Name: NORTHERN REGION
NAICS Code: 448199
NAICS Desc: ALL OTHER CLOTHING STORES

Waste Code: 145
Waste Class: PAINT/PIGMENT/COATING RESIDUES
Waste Char: L
Waste Charac Desc: LIQUID INDUSTRIAL WASTE
Count Manifests: 3
Sum Received Qty: 89.0

Gen District: 503
Gen District Office Name: SAULT STE. MARIE AREA OFFICE 503
Gen Region Code: 06
Gen Region Office Name: NORTHERN REGION
NAICS Code: 448199
NAICS Desc: ALL OTHER CLOTHING STORES
Waste Code: 146
Waste Class: OTHER SPECIFIED INORGANICS
Waste Char: T
Waste Charac Desc: LEACHATE TOXIC
Count Manifests: 3
Sum Received Qty: 97.0

Gen District: 503
Gen District Office Name: SAULT STE. MARIE AREA OFFICE 503
Gen Region Code: 06
Gen Region Office Name: NORTHERN REGION
NAICS Code: 448199
NAICS Desc: ALL OTHER CLOTHING STORES
Waste Code: 212
Waste Class: ALIPHATIC SOLVENTS
Waste Char: I
Waste Charac Desc: IGNITABLE
Count Manifests: 4
Sum Received Qty: 256.0

Gen District: 503
Gen District Office Name: SAULT STE. MARIE AREA OFFICE 503
Gen Region Code: 06
Gen Region Office Name: NORTHERN REGION
NAICS Code: 448199
NAICS Desc: ALL OTHER CLOTHING STORES
Waste Code: 263
Waste Class: ORGANIC LABORATORY CHEMICALS
Waste Char: L
Waste Charac Desc: LIQUID INDUSTRIAL WASTE
Count Manifests: 3
Sum Received Qty: 377.0

Gen District: 504
Gen District Office Name: NORTH BAY AREA OFFIC0 504
Gen Region Code: 06
Gen Region Office Name: NORTHERN REGION
NAICS Code: 448199
NAICS Desc: ALL OTHER CLOTHING STORES
Waste Code: 112
Waste Class: ACID WASTE - HEAVY METALS
Waste Char: C
Waste Charac Desc: CORROSIVE
Count Manifests: 1
Sum Received Qty: 3.0

Gen District: 504
Gen District Office Name: NORTH BAY AREA OFFIC0 504
Gen Region Code: 06
Gen Region Office Name: NORTHERN REGION
NAICS Code: 448199
NAICS Desc: ALL OTHER CLOTHING STORES
Waste Code: 122

Waste Class: ALKALINE WASTES - OTHER METALS
Waste Char: C
Waste Charac Desc: CORROSIVE
Count Manifests: 1
Sum Received Qty: 7.0

Gen District: 504
Gen District Office Name: NORTH BAY AREA OFFIC0 504
Gen Region Code: 06
Gen Region Office Name: NORTHERN REGION
NAICS Code: 448199
NAICS Desc: ALL OTHER CLOTHING STORES
Waste Code: 145
Waste Class: PAINT/PIGMENT/COATING RESIDUES
Waste Char: L
Waste Charac Desc: LIQUID INDUSTRIAL WASTE
Count Manifests: 2
Sum Received Qty: 44.0

Gen District: 402
Gen District Office Name: OTTAWA DISTRICT OFFICE 402
Gen Region Code: 04
Gen Region Office Name: EASTERN REGION
NAICS Code: 524299
NAICS Desc: ALL OTHER INSURANCE RELATED ACTIVITIES
Waste Code: 312
Waste Class: PATHOLOGICAL WASTES
Waste Char: P
Waste Charac Desc: PATHOLOGICAL
Count Manifests: 2
Sum Received Qty: 16.2

Gen District: 401
Gen District Office Name: KINGSTON DISTRICT OFFICE 401
Gen Region Code: 04
Gen Region Office Name: EASTERN REGION
NAICS Code: 451130
NAICS Desc: SEWING, NEEDLEWORK AND PIECE GOODS STORES
Waste Code: 146
Waste Class: OTHER SPECIFIED INORGANICS
Waste Char: T
Waste Charac Desc: LEACHATE TOXIC
Count Manifests: 1
Sum Received Qty: 2.0

Gen District: 402
Gen District Office Name: OTTAWA DISTRICT OFFICE 402
Gen Region Code: 04
Gen Region Office Name: EASTERN REGION
NAICS Code: 451130
NAICS Desc: SEWING, NEEDLEWORK AND PIECE GOODS STORES
Waste Code: 148
Waste Class: INORGANIC LABORATORY CHEMICALS
Waste Char: A
Waste Charac Desc: ACUTELY HAZARDOUS WASTE CHEM.
Count Manifests: 1
Sum Received Qty: 2.0

Gen District: 402
Gen District Office Name: OTTAWA DISTRICT OFFICE 402
Gen Region Code: 04
Gen Region Office Name: EASTERN REGION
NAICS Code: 451130
NAICS Desc: SEWING, NEEDLEWORK AND PIECE GOODS STORES
Waste Code: 262
Waste Class: DETERGENTS/SOAPS

Waste Char: L
Waste Charac Desc: LIQUID INDUSTRIAL WASTE
Count Manifests: 1
Sum Received Qty: 4.0

Gen District: 403
Gen District Office Name: CORNWALL AREA OFFICE 403
Gen Region Code: 04
Gen Region Office Name: EASTERN REGION
NAICS Code: 451130
NAICS Desc: SEWING, NEEDLEWORK AND PIECE GOODS STORES
Waste Code: 212
Waste Class: ALIPHATIC SOLVENTS
Waste Char: I
Waste Charac Desc: IGNITABLE
Count Manifests: 2
Sum Received Qty: 4.0

Gen District: 502
Gen District Office Name: TIMMINS DISTRICT OFFICE 502
Gen Region Code: 06
Gen Region Office Name: NORTHERN REGION
NAICS Code: 451130
NAICS Desc: SEWING, NEEDLEWORK AND PIECE GOODS STORES
Waste Code: 212
Waste Class: ALIPHATIC SOLVENTS
Waste Char: I
Waste Charac Desc: IGNITABLE
Count Manifests: 1
Sum Received Qty: 2.0

Gen District: 502
Gen District Office Name: TIMMINS DISTRICT OFFICE 502
Gen Region Code: 06
Gen Region Office Name: NORTHERN REGION
NAICS Code: 451130
NAICS Desc: SEWING, NEEDLEWORK AND PIECE GOODS STORES
Waste Code: 331
Waste Class: WASTE COMPRESSED GASES
Waste Char: I
Waste Charac Desc: IGNITABLE
Count Manifests: 3
Sum Received Qty: 126.0

2018 Receiver Manifest Details

Gen District: 401
Gen District Office Name: KINGSTON DISTRICT OFFICE 401
Gen Region Code: 04
Gen Region Office Name: EASTERN REGION
NAICS Code: 418990
NAICS Desc: ALL OTHER WHOLESALER-DISTRIBUTORS
Waste Code: 269
Waste Class: NON-HALOGENATED PESTICIDES
Waste Char: T
Waste Charac Desc: LEACHATE TOXIC
Count Manifests: 2
Sum Received Qty: 13.0

Gen District: 401
Gen District Office Name: KINGSTON DISTRICT OFFICE 401
Gen Region Code: 04
Gen Region Office Name: EASTERN REGION
NAICS Code: 418990
NAICS Desc: ALL OTHER WHOLESALER-DISTRIBUTORS

Waste Code:	331
Waste Class:	WASTE COMPRESSED GASES
Waste Char:	C
Waste Charac Desc:	CORROSIVE
Count Manifests:	1
Sum Received Qty:	49.0
Gen District:	501
Gen District Office Name:	SUDBURY DISTRICT OFFICE 501
Gen Region Code:	06
Gen Region Office Name:	NORTHERN REGION
NAICS Code:	418990
NAICS Desc:	ALL OTHER WHOLESALER-DISTRIBUTORS
Waste Code:	269
Waste Class:	NON-HALOGENATED PESTICIDES
Waste Char:	T
Waste Charac Desc:	LEACHATE TOXIC
Count Manifests:	5
Sum Received Qty:	654.0
Gen District:	402
Gen District Office Name:	OTTAWA DISTRICT OFFICE 402
Gen Region Code:	04
Gen Region Office Name:	EASTERN REGION
NAICS Code:	531310
NAICS Desc:	REAL ESTATE PROPERTY MANAGERS
Waste Code:	312
Waste Class:	PATHOLOGICAL WASTES
Waste Char:	P
Waste Charac Desc:	PATHOLOGICAL
Count Manifests:	5
Sum Received Qty:	159.6
Gen District:	402
Gen District Office Name:	OTTAWA DISTRICT OFFICE 402
Gen Region Code:	04
Gen Region Office Name:	EASTERN REGION
NAICS Code:	721310
NAICS Desc:	
Waste Code:	312
Waste Class:	PATHOLOGICAL WASTES
Waste Char:	P
Waste Charac Desc:	PATHOLOGICAL
Count Manifests:	6
Sum Received Qty:	127.3
Gen District:	402
Gen District Office Name:	OTTAWA DISTRICT OFFICE 402
Gen Region Code:	04
Gen Region Office Name:	EASTERN REGION
NAICS Code:	623110
NAICS Desc:	
Waste Code:	312
Waste Class:	PATHOLOGICAL WASTES
Waste Char:	P
Waste Charac Desc:	PATHOLOGICAL
Count Manifests:	13
Sum Received Qty:	871.02
Gen District:	402
Gen District Office Name:	OTTAWA DISTRICT OFFICE 402
Gen Region Code:	04
Gen Region Office Name:	EASTERN REGION
NAICS Code:	327910
NAICS Desc:	ABRASIVE PRODUCT MANUFACTURING
Waste Code:	312

Waste Class: PATHOLOGICAL WASTES
Waste Char: P
Waste Charac Desc: PATHOLOGICAL
Count Manifests: 1
Sum Received Qty: 7.6

Gen District: 402
Gen District Office Name: OTTAWA DISTRICT OFFICE 402
Gen Region Code: 04
Gen Region Office Name: EASTERN REGION
NAICS Code: 418990
NAICS Desc: ALL OTHER WHOLESALER-DISTRIBUTORS
Waste Code: 145
Waste Class: PAINT/PIGMENT/COATING RESIDUES
Waste Char: I
Waste Charac Desc: IGNITABLE
Count Manifests: 1
Sum Received Qty: 89.0

Gen District: 402
Gen District Office Name: OTTAWA DISTRICT OFFICE 402
Gen Region Code: 04
Gen Region Office Name: EASTERN REGION
NAICS Code: 418990
NAICS Desc: ALL OTHER WHOLESALER-DISTRIBUTORS
Waste Code: 145
Waste Class: PAINT/PIGMENT/COATING RESIDUES
Waste Char: L
Waste Charac Desc: LIQUID INDUSTRIAL WASTE
Count Manifests: 1
Sum Received Qty: 4.0

Gen District: 402
Gen District Office Name: OTTAWA DISTRICT OFFICE 402
Gen Region Code: 04
Gen Region Office Name: EASTERN REGION
NAICS Code: 418990
NAICS Desc: ALL OTHER WHOLESALER-DISTRIBUTORS
Waste Code: 312
Waste Class: PATHOLOGICAL WASTES
Waste Char: P
Waste Charac Desc: PATHOLOGICAL
Count Manifests: 2
Sum Received Qty: 14.6

Gen District: 501
Gen District Office Name: SUDBURY DISTRICT OFFICE 501
Gen Region Code: 06
Gen Region Office Name: NORTHERN REGION
NAICS Code: 418990
NAICS Desc: ALL OTHER WHOLESALER-DISTRIBUTORS
Waste Code: 263
Waste Class: ORGANIC LABORATORY CHEMICALS
Waste Char: A
Waste Charac Desc: ACUTELY HAZARDOUS WASTE CHEM.
Count Manifests: 2
Sum Received Qty: 16.0

Gen District: 402
Gen District Office Name: OTTAWA DISTRICT OFFICE 402
Gen Region Code: 04
Gen Region Office Name: EASTERN REGION
NAICS Code: 622111
NAICS Desc: GENERAL (EXCEPT PAEDIATRIC) HOSPITALS
Waste Code: 261
Waste Class: PHARMACEUTICALS

Waste Char: A
Waste Charac Desc: ACUTELY HAZARDOUS WASTE CHEM.
Count Manifests: 69
Sum Received Qty: 2599.22

Gen District: 403
Gen District Office Name: CORNWALL AREA OFFICE 403
Gen Region Code: 04
Gen Region Office Name: EASTERN REGION
NAICS Code: 622111
NAICS Desc: GENERAL (EXCEPT PAEDIATRIC) HOSPITALS
Waste Code: 312
Waste Class: PATHOLOGICAL WASTES
Waste Char: P
Waste Charac Desc: PATHOLOGICAL
Count Manifests: 18
Sum Received Qty: 2476.53

Gen District: 805
Gen District Office Name: QUEBEC
Gen Region Code: 04
Gen Region Office Name: EASTERN REGION
NAICS Code: 453999
NAICS Desc: ALL OTHER MISCELLANEOUS STORE RETAILERS (EXCEPT BEER AND WINE-MAKING SUPPLIES STORES)
Waste Code: 263
Waste Class: ORGANIC LABORATORY CHEMICALS
Waste Char: A
Waste Charac Desc: ACUTELY HAZARDOUS WASTE CHEM.
Count Manifests: 2
Sum Received Qty: 4.0

Gen District: 504
Gen District Office Name: NORTH BAY AREA OFFIC0 504
Gen Region Code: 06
Gen Region Office Name: NORTHERN REGION
NAICS Code: 453999
NAICS Desc: ALL OTHER MISCELLANEOUS STORE RETAILERS (EXCEPT BEER AND WINE-MAKING SUPPLIES STORES)
Waste Code: 145
Waste Class: PAINT/PIGMENT/COATING RESIDUES
Waste Char: L
Waste Charac Desc: LIQUID INDUSTRIAL WASTE
Count Manifests: 1
Sum Received Qty: 8.0

Gen District: 402
Gen District Office Name: OTTAWA DISTRICT OFFICE 402
Gen Region Code: 04
Gen Region Office Name: EASTERN REGION
NAICS Code: 622310
NAICS Desc: SPECIALTY (EXCEPT PSYCHIATRIC AND SUBSTANCE ABUSE) HOSPITALS
Waste Code: 312
Waste Class: PATHOLOGICAL WASTES
Waste Char: P
Waste Charac Desc: PATHOLOGICAL
Count Manifests: 14
Sum Received Qty: 654.5

Gen District: 101
Gen District Office Name: LONDON DISTRICT OFFICE 101
Gen Region Code: 01
Gen Region Office Name: SOUTHWESTERN REGION
NAICS Code: 913910
NAICS Desc:
Waste Code: 145
Waste Class: PAINT/PIGMENT/COATING RESIDUES
Waste Char: I

Waste Charac Desc: IGNITABLE
Count Manifests: 1
Sum Received Qty: 240.0

Gen District: 805
Gen District Office Name: QUEBEC
Gen Region Code: 04
Gen Region Office Name: EASTERN REGION
NAICS Code: 453999
NAICS Desc: ALL OTHER MISCELLANEOUS STORE RETAILERS (EXCEPT BEER AND WINE-MAKING SUPPLIES STORES)
Waste Code: 263
Waste Class: ORGANIC LABORATORY CHEMICALS
Waste Char: L
Waste Charac Desc: LIQUID INDUSTRIAL WASTE
Count Manifests: 3
Sum Received Qty: 117.0

Gen District: 805
Gen District Office Name: QUEBEC
Gen Region Code: 04
Gen Region Office Name: EASTERN REGION
NAICS Code: 453999
NAICS Desc: ALL OTHER MISCELLANEOUS STORE RETAILERS (EXCEPT BEER AND WINE-MAKING SUPPLIES STORES)
Waste Code: 331
Waste Class: WASTE COMPRESSED GASES
Waste Char: I
Waste Charac Desc: IGNITABLE
Count Manifests: 4
Sum Received Qty: 52.0

Gen District: 504
Gen District Office Name: NORTH BAY AREA OFFIC0 504
Gen Region Code: 06
Gen Region Office Name: NORTHERN REGION
NAICS Code: 453999
NAICS Desc: ALL OTHER MISCELLANEOUS STORE RETAILERS (EXCEPT BEER AND WINE-MAKING SUPPLIES STORES)
Waste Code: 331
Waste Class: WASTE COMPRESSED GASES
Waste Char: I
Waste Charac Desc: IGNITABLE
Count Manifests: 1
Sum Received Qty: 3.0

Gen District: 402
Gen District Office Name: OTTAWA DISTRICT OFFICE 402
Gen Region Code: 04
Gen Region Office Name: EASTERN REGION
NAICS Code: 611210
NAICS Desc:
Waste Code: 312
Waste Class: PATHOLOGICAL WASTES
Waste Char: P
Waste Charac Desc: PATHOLOGICAL
Count Manifests: 8
Sum Received Qty: 1058.79

Gen District: 401
Gen District Office Name: KINGSTON DISTRICT OFFICE 401
Gen Region Code: 04
Gen Region Office Name: EASTERN REGION
NAICS Code: 713210
NAICS Desc:
Waste Code: 312
Waste Class: PATHOLOGICAL WASTES
Waste Char: P
Waste Charac Desc: PATHOLOGICAL

Count Manifests: 1
Sum Received Qty: 15.2

Gen District: 402
Gen District Office Name: OTTAWA DISTRICT OFFICE 402
Gen Region Code: 04
Gen Region Office Name: EASTERN REGION
NAICS Code: 339110
NAICS Desc: MEDICAL EQUIPMENT AND SUPPLIES MANUFACTURING
Waste Code: 312
Waste Class: PATHOLOGICAL WASTES
Waste Char: P
Waste Charac Desc: PATHOLOGICAL
Count Manifests: 29
Sum Received Qty: 9420.3

Gen District: 403
Gen District Office Name: CORNWALL AREA OFFICE 403
Gen Region Code: 04
Gen Region Office Name: EASTERN REGION
NAICS Code: 611690
NAICS Desc: ALL OTHER SCHOOLS AND INSTRUCTION
Waste Code: 312
Waste Class: PATHOLOGICAL WASTES
Waste Char: P
Waste Charac Desc: PATHOLOGICAL
Count Manifests: 2
Sum Received Qty: 27.3

Gen District: 403
Gen District Office Name: CORNWALL AREA OFFICE 403
Gen Region Code: 04
Gen Region Office Name: EASTERN REGION
NAICS Code: 621494
NAICS Desc:
Waste Code: 312
Waste Class: PATHOLOGICAL WASTES
Waste Char: P
Waste Charac Desc: PATHOLOGICAL
Count Manifests: 65
Sum Received Qty: 15580.26

Gen District: 301
Gen District Office Name: TORONTO DISTRICT OFFICE 301
Gen Region Code: 03
Gen Region Office Name: CENTRAL REGION
NAICS Code: 325410
NAICS Desc: PHARMACEUTICAL AND MEDICINE MANUFACTURING
Waste Code: 312
Waste Class: PATHOLOGICAL WASTES
Waste Char: P
Waste Charac Desc: PATHOLOGICAL
Count Manifests: 1
Sum Received Qty: 1216.0

Gen District: 401
Gen District Office Name: KINGSTON DISTRICT OFFICE 401
Gen Region Code: 04
Gen Region Office Name: EASTERN REGION
NAICS Code: 444110
NAICS Desc: HOME CENTRES
Waste Code: 221
Waste Class: LIGHT FUELS
Waste Char: I
Waste Charac Desc: IGNITABLE
Count Manifests: 1

Sum Received Qty:	33.0
Gen District:	401
Gen District Office Name:	KINGSTON DISTRICT OFFICE 401
Gen Region Code:	04
Gen Region Office Name:	EASTERN REGION
NAICS Code:	444110
NAICS Desc:	HOME CENTRES
Waste Code:	242
Waste Class:	HALOGENATED PESTICIDES
Waste Char:	T
Waste Charac Desc:	LEACHATE TOXIC
Count Manifests:	3
Sum Received Qty:	16.0
Gen District:	401
Gen District Office Name:	KINGSTON DISTRICT OFFICE 401
Gen Region Code:	04
Gen Region Office Name:	EASTERN REGION
NAICS Code:	444110
NAICS Desc:	HOME CENTRES
Waste Code:	263
Waste Class:	ORGANIC LABORATORY CHEMICALS
Waste Char:	L
Waste Charac Desc:	LIQUID INDUSTRIAL WASTE
Count Manifests:	1
Sum Received Qty:	40.0
Gen District:	402
Gen District Office Name:	OTTAWA DISTRICT OFFICE 402
Gen Region Code:	04
Gen Region Office Name:	EASTERN REGION
NAICS Code:	444110
NAICS Desc:	HOME CENTRES
Waste Code:	212
Waste Class:	ALIPHATIC SOLVENTS
Waste Char:	L
Waste Charac Desc:	LIQUID INDUSTRIAL WASTE
Count Manifests:	1
Sum Received Qty:	363.0
Gen District:	403
Gen District Office Name:	CORNWALL AREA OFFICE 403
Gen Region Code:	04
Gen Region Office Name:	EASTERN REGION
NAICS Code:	562110
NAICS Desc:	WASTE COLLECTION
Waste Code:	261
Waste Class:	PHARMACEUTICALS
Waste Char:	A
Waste Charac Desc:	ACUTELY HAZARDOUS WASTE CHEM.
Count Manifests:	2
Sum Received Qty:	128.7
Gen District:	403
Gen District Office Name:	CORNWALL AREA OFFICE 403
Gen Region Code:	04
Gen Region Office Name:	EASTERN REGION
NAICS Code:	562110
NAICS Desc:	WASTE COLLECTION
Waste Code:	312
Waste Class:	PATHOLOGICAL WASTES
Waste Char:	P
Waste Charac Desc:	PATHOLOGICAL
Count Manifests:	1
Sum Received Qty:	10.5

Gen District: 402
Gen District Office Name: OTTAWA DISTRICT OFFICE 402
Gen Region Code: 04
Gen Region Office Name: EASTERN REGION
NAICS Code: 444110
NAICS Desc: HOME CENTRES
Waste Code: 331
Waste Class: WASTE COMPRESSED GASES
Waste Char: L
Waste Charac Desc: LIQUID INDUSTRIAL WASTE
Count Manifests: 26
Sum Received Qty: 496.0

Gen District: 403
Gen District Office Name: CORNWALL AREA OFFICE 403
Gen Region Code: 04
Gen Region Office Name: EASTERN REGION
NAICS Code: 444110
NAICS Desc: HOME CENTRES
Waste Code: 148
Waste Class: INORGANIC LABORATORY CHEMICALS
Waste Char: A
Waste Charac Desc: ACUTELY HAZARDOUS WASTE CHEM.
Count Manifests: 3
Sum Received Qty: 106.0

Gen District: 403
Gen District Office Name: CORNWALL AREA OFFICE 403
Gen Region Code: 04
Gen Region Office Name: EASTERN REGION
NAICS Code: 444110
NAICS Desc: HOME CENTRES
Waste Code: 263
Waste Class: ORGANIC LABORATORY CHEMICALS
Waste Char: L
Waste Charac Desc: LIQUID INDUSTRIAL WASTE
Count Manifests: 1
Sum Received Qty: 11.0

Gen District: 501
Gen District Office Name: SUDBURY DISTRICT OFFICE 501
Gen Region Code: 06
Gen Region Office Name: NORTHERN REGION
NAICS Code: 444110
NAICS Desc: HOME CENTRES
Waste Code: 263
Waste Class: ORGANIC LABORATORY CHEMICALS
Waste Char: A
Waste Charac Desc: ACUTELY HAZARDOUS WASTE CHEM.
Count Manifests: 1
Sum Received Qty: 33.0

Gen District: 501
Gen District Office Name: SUDBURY DISTRICT OFFICE 501
Gen Region Code: 06
Gen Region Office Name: NORTHERN REGION
NAICS Code: 444110
NAICS Desc: HOME CENTRES
Waste Code: 263
Waste Class: ORGANIC LABORATORY CHEMICALS
Waste Char: L
Waste Charac Desc: LIQUID INDUSTRIAL WASTE
Count Manifests: 1
Sum Received Qty: 11.0

Gen District:	304
Gen District Office Name:	PETERBOROUGH DISTRICT OFFICE 304
Gen Region Code:	04
Gen Region Office Name:	EASTERN REGION
NAICS Code:	444130
NAICS Desc:	HARDWARE STORES
Waste Code:	212
Waste Class:	ALIPHATIC SOLVENTS
Waste Char:	I
Waste Charac Desc:	IGNITABLE
Count Manifests:	2
Sum Received Qty:	120.0

Gen District:	401
Gen District Office Name:	KINGSTON DISTRICT OFFICE 401
Gen Region Code:	04
Gen Region Office Name:	EASTERN REGION
NAICS Code:	444130
NAICS Desc:	HARDWARE STORES
Waste Code:	331
Waste Class:	WASTE COMPRESSED GASES
Waste Char:	I
Waste Charac Desc:	IGNITABLE
Count Manifests:	1
Sum Received Qty:	2.0

Gen District:	402
Gen District Office Name:	OTTAWA DISTRICT OFFICE 402
Gen Region Code:	04
Gen Region Office Name:	EASTERN REGION
NAICS Code:	541940
NAICS Desc:	VETERINARY SERVICES
Waste Code:	264
Waste Class:	PHOTOPROCESSING WASTES
Waste Char:	T
Waste Charac Desc:	LEACHATE TOXIC
Count Manifests:	1
Sum Received Qty:	76.9

Gen District:	402
Gen District Office Name:	OTTAWA DISTRICT OFFICE 402
Gen Region Code:	04
Gen Region Office Name:	EASTERN REGION
NAICS Code:	562110
NAICS Desc:	WASTE COLLECTION
Waste Code:	312
Waste Class:	PATHOLOGICAL WASTES
Waste Char:	P
Waste Charac Desc:	PATHOLOGICAL
Count Manifests:	17
Sum Received Qty:	48253.94

Gen District:	402
Gen District Office Name:	OTTAWA DISTRICT OFFICE 402
Gen Region Code:	04
Gen Region Office Name:	EASTERN REGION
NAICS Code:	611510
NAICS Desc:	TECHNICAL AND TRADE SCHOOLS
Waste Code:	312
Waste Class:	PATHOLOGICAL WASTES
Waste Char:	P
Waste Charac Desc:	PATHOLOGICAL
Count Manifests:	2
Sum Received Qty:	10.7

Gen District:	401

Gen District Office Name:	KINGSTON DISTRICT OFFICE 401
Gen Region Code:	04
Gen Region Office Name:	EASTERN REGION
NAICS Code:	452910
NAICS Desc:	
Waste Code:	263
Waste Class:	ORGANIC LABORATORY CHEMICALS
Waste Char:	L
Waste Charac Desc:	LIQUID INDUSTRIAL WASTE
Count Manifests:	1
Sum Received Qty:	6.0
Gen District:	403
Gen District Office Name:	CORNWALL AREA OFFICE 403
Gen Region Code:	04
Gen Region Office Name:	EASTERN REGION
NAICS Code:	621620
NAICS Desc:	
Waste Code:	264
Waste Class:	PHOTOPROCESSING WASTES
Waste Char:	T
Waste Charac Desc:	LEACHATE TOXIC
Count Manifests:	1
Sum Received Qty:	22.0
Gen District:	201
Gen District Office Name:	HAMILTON DISTRICT OFFICE 201
Gen Region Code:	02
Gen Region Office Name:	WEST-CENTRAL REGION
NAICS Code:	621110
NAICS Desc:	OFFICES OF PHYSICIANS
Waste Code:	312
Waste Class:	PATHOLOGICAL WASTES
Waste Char:	P
Waste Charac Desc:	PATHOLOGICAL
Count Manifests:	1
Sum Received Qty:	25.8
Gen District:	402
Gen District Office Name:	OTTAWA DISTRICT OFFICE 402
Gen Region Code:	04
Gen Region Office Name:	EASTERN REGION
NAICS Code:	621110
NAICS Desc:	OFFICES OF PHYSICIANS
Waste Code:	312
Waste Class:	PATHOLOGICAL WASTES
Waste Char:	P
Waste Charac Desc:	PATHOLOGICAL
Count Manifests:	402
Sum Received Qty:	8113.36
Gen District:	304
Gen District Office Name:	PETERBOROUGH DISTRICT OFFICE 304
Gen Region Code:	04
Gen Region Office Name:	EASTERN REGION
NAICS Code:	446110
NAICS Desc:	
Waste Code:	312
Waste Class:	PATHOLOGICAL WASTES
Waste Char:	P
Waste Charac Desc:	PATHOLOGICAL
Count Manifests:	1
Sum Received Qty:	6.6
Gen District:	401
Gen District Office Name:	KINGSTON DISTRICT OFFICE 401

Gen Region Code: 04
Gen Region Office Name: EASTERN REGION
NAICS Code: 325410
NAICS Desc: PHARMACEUTICAL AND MEDICINE MANUFACTURING
Waste Code: 263
Waste Class: ORGANIC LABORATORY CHEMICALS
Waste Char: A
Waste Charac Desc: ACUTELY HAZARDOUS WASTE CHEM.
Count Manifests: 1
Sum Received Qty: 225.0

Gen District: 402
Gen District Office Name: OTTAWA DISTRICT OFFICE 402
Gen Region Code: 04
Gen Region Office Name: EASTERN REGION
NAICS Code: 325410
NAICS Desc: PHARMACEUTICAL AND MEDICINE MANUFACTURING
Waste Code: 212
Waste Class: ALIPHATIC SOLVENTS
Waste Char: B
Waste Charac Desc: HAZARDOUS WASTE CHEMICAL
Count Manifests: 1
Sum Received Qty: 13.0

Gen District: 402
Gen District Office Name: OTTAWA DISTRICT OFFICE 402
Gen Region Code: 04
Gen Region Office Name: EASTERN REGION
NAICS Code: 325410
NAICS Desc: PHARMACEUTICAL AND MEDICINE MANUFACTURING
Waste Code: 261
Waste Class: PHARMACEUTICALS
Waste Char: A
Waste Charac Desc: ACUTELY HAZARDOUS WASTE CHEM.
Count Manifests: 8
Sum Received Qty: 209.64

Gen District: 402
Gen District Office Name: OTTAWA DISTRICT OFFICE 402
Gen Region Code: 04
Gen Region Office Name: EASTERN REGION
NAICS Code: 325410
NAICS Desc: PHARMACEUTICAL AND MEDICINE MANUFACTURING
Waste Code: 312
Waste Class: PATHOLOGICAL WASTES
Waste Char: C
Waste Charac Desc: CORROSIVE
Count Manifests: 1
Sum Received Qty: 131.1

Gen District: 101
Gen District Office Name: LONDON DISTRICT OFFICE 101
Gen Region Code: 01
Gen Region Office Name: SOUTHWESTERN REGION
NAICS Code: 445110
NAICS Desc: SUPERMARKETS AND OTHER GROCERY (EXCEPT CONVENIENCE) STORES
Waste Code: 331
Waste Class: WASTE COMPRESSED GASES
Waste Char: I
Waste Charac Desc: IGNITABLE
Count Manifests: 1
Sum Received Qty: 4.0

Gen District: 403
Gen District Office Name: CORNWALL AREA OFFICE 403
Gen Region Code: 04

Gen Region Office Name:	EASTERN REGION
NAICS Code:	541990
NAICS Desc:	ALL OTHER PROFESSIONAL, SCIENTIFIC AND TECHNICAL SERVICES
Waste Code:	261
Waste Class:	PHARMACEUTICALS
Waste Char:	A
Waste Charac Desc:	ACUTELY HAZARDOUS WASTE CHEM.
Count Manifests:	7
Sum Received Qty:	210.56

Gen District:	403
Gen District Office Name:	CORNWALL AREA OFFICE 403
Gen Region Code:	04
Gen Region Office Name:	EASTERN REGION
NAICS Code:	446110
NAICS Desc:	
Waste Code:	312
Waste Class:	PATHOLOGICAL WASTES
Waste Char:	P
Waste Charac Desc:	PATHOLOGICAL
Count Manifests:	55
Sum Received Qty:	1267.31

Gen District:	402
Gen District Office Name:	OTTAWA DISTRICT OFFICE 402
Gen Region Code:	04
Gen Region Office Name:	EASTERN REGION
NAICS Code:	541720
NAICS Desc:	RESEARCH AND DEVELOPMENT IN THE SOCIAL SCIENCES AND HUMANITIES
Waste Code:	261
Waste Class:	PHARMACEUTICALS
Waste Char:	A
Waste Charac Desc:	ACUTELY HAZARDOUS WASTE CHEM.
Count Manifests:	3
Sum Received Qty:	7.8

Gen District:	402
Gen District Office Name:	OTTAWA DISTRICT OFFICE 402
Gen Region Code:	04
Gen Region Office Name:	EASTERN REGION
NAICS Code:	541720
NAICS Desc:	RESEARCH AND DEVELOPMENT IN THE SOCIAL SCIENCES AND HUMANITIES
Waste Code:	312
Waste Class:	PATHOLOGICAL WASTES
Waste Char:	P
Waste Charac Desc:	PATHOLOGICAL
Count Manifests:	6
Sum Received Qty:	66.4

Gen District:	401
Gen District Office Name:	KINGSTON DISTRICT OFFICE 401
Gen Region Code:	04
Gen Region Office Name:	EASTERN REGION
NAICS Code:	445110
NAICS Desc:	SUPERMARKETS AND OTHER GROCERY (EXCEPT CONVENIENCE) STORES
Waste Code:	263
Waste Class:	ORGANIC LABORATORY CHEMICALS
Waste Char:	L
Waste Charac Desc:	LIQUID INDUSTRIAL WASTE
Count Manifests:	13
Sum Received Qty:	516.0

Gen District:	403
Gen District Office Name:	CORNWALL AREA OFFICE 403
Gen Region Code:	04
Gen Region Office Name:	EASTERN REGION

NAICS Code:	445110
NAICS Desc:	SUPERMARKETS AND OTHER GROCERY (EXCEPT CONVENIENCE) STORES
Waste Code:	148
Waste Class:	INORGANIC LABORATORY CHEMICALS
Waste Char:	A
Waste Charac Desc:	ACUTELY HAZARDOUS WASTE CHEM.
Count Manifests:	3
Sum Received Qty:	33.0

Gen District:	805
Gen District Office Name:	QUEBEC
Gen Region Code:	04
Gen Region Office Name:	EASTERN REGION
NAICS Code:	445110
NAICS Desc:	SUPERMARKETS AND OTHER GROCERY (EXCEPT CONVENIENCE) STORES
Waste Code:	148
Waste Class:	INORGANIC LABORATORY CHEMICALS
Waste Char:	A
Waste Charac Desc:	ACUTELY HAZARDOUS WASTE CHEM.
Count Manifests:	16
Sum Received Qty:	148.0

Gen District:	805
Gen District Office Name:	QUEBEC
Gen Region Code:	04
Gen Region Office Name:	EASTERN REGION
NAICS Code:	445110
NAICS Desc:	SUPERMARKETS AND OTHER GROCERY (EXCEPT CONVENIENCE) STORES
Waste Code:	263
Waste Class:	ORGANIC LABORATORY CHEMICALS
Waste Char:	A
Waste Charac Desc:	ACUTELY HAZARDOUS WASTE CHEM.
Count Manifests:	20
Sum Received Qty:	2187.0

Gen District:	805
Gen District Office Name:	QUEBEC
Gen Region Code:	04
Gen Region Office Name:	EASTERN REGION
NAICS Code:	445110
NAICS Desc:	SUPERMARKETS AND OTHER GROCERY (EXCEPT CONVENIENCE) STORES
Waste Code:	331
Waste Class:	WASTE COMPRESSED GASES
Waste Char:	I
Waste Charac Desc:	IGNITABLE
Count Manifests:	23
Sum Received Qty:	398.0

Gen District:	501
Gen District Office Name:	SUDBURY DISTRICT OFFICE 501
Gen Region Code:	06
Gen Region Office Name:	NORTHERN REGION
NAICS Code:	445110
NAICS Desc:	SUPERMARKETS AND OTHER GROCERY (EXCEPT CONVENIENCE) STORES
Waste Code:	331
Waste Class:	WASTE COMPRESSED GASES
Waste Char:	I
Waste Charac Desc:	IGNITABLE
Count Manifests:	1
Sum Received Qty:	2.0

Gen District:	403
Gen District Office Name:	CORNWALL AREA OFFICE 403
Gen Region Code:	04
Gen Region Office Name:	EASTERN REGION
NAICS Code:	448140

NAICS Desc:	FAMILY CLOTHING STORES
Waste Code:	261
Waste Class:	PHARMACEUTICALS
Waste Char:	A
Waste Charac Desc:	ACUTELY HAZARDOUS WASTE CHEM.
Count Manifests:	3
Sum Received Qty:	4.0

Gen District:	401
Gen District Office Name:	KINGSTON DISTRICT OFFICE 401
Gen Region Code:	04
Gen Region Office Name:	EASTERN REGION
NAICS Code:	339110
NAICS Desc:	MEDICAL EQUIPMENT AND SUPPLIES MANUFACTURING
Waste Code:	312
Waste Class:	PATHOLOGICAL WASTES
Waste Char:	P
Waste Charac Desc:	PATHOLOGICAL
Count Manifests:	1
Sum Received Qty:	3.1

Gen District:	402
Gen District Office Name:	OTTAWA DISTRICT OFFICE 402
Gen Region Code:	04
Gen Region Office Name:	EASTERN REGION
NAICS Code:	325410
NAICS Desc:	PHARMACEUTICAL AND MEDICINE MANUFACTURING
Waste Code:	148
Waste Class:	INORGANIC LABORATORY CHEMICALS
Waste Char:	I
Waste Charac Desc:	IGNITABLE
Count Manifests:	1
Sum Received Qty:	4.0

Gen District:	402
Gen District Office Name:	OTTAWA DISTRICT OFFICE 402
Gen Region Code:	04
Gen Region Office Name:	EASTERN REGION
NAICS Code:	325410
NAICS Desc:	PHARMACEUTICAL AND MEDICINE MANUFACTURING
Waste Code:	263
Waste Class:	ORGANIC LABORATORY CHEMICALS
Waste Char:	I
Waste Charac Desc:	IGNITABLE
Count Manifests:	7
Sum Received Qty:	247.0

Gen District:	202
Gen District Office Name:	GUELPH DISTRICT OFFICE 202
Gen Region Code:	02
Gen Region Office Name:	WEST-CENTRAL REGION
NAICS Code:	541940
NAICS Desc:	VETERINARY SERVICES
Waste Code:	261
Waste Class:	PHARMACEUTICALS
Waste Char:	A
Waste Charac Desc:	ACUTELY HAZARDOUS WASTE CHEM.
Count Manifests:	1
Sum Received Qty:	5.5

Gen District:	401
Gen District Office Name:	KINGSTON DISTRICT OFFICE 401
Gen Region Code:	04
Gen Region Office Name:	EASTERN REGION
NAICS Code:	541940
NAICS Desc:	VETERINARY SERVICES

Waste Code:	261
Waste Class:	PHARMACEUTICALS
Waste Char:	A
Waste Charac Desc:	ACUTELY HAZARDOUS WASTE CHEM.
Count Manifests:	17
Sum Received Qty:	213.16

Gen District:	401
Gen District Office Name:	KINGSTON DISTRICT OFFICE 401
Gen Region Code:	04
Gen Region Office Name:	EASTERN REGION
NAICS Code:	541940
NAICS Desc:	VETERINARY SERVICES
Waste Code:	264
Waste Class:	PHOTOPROCESSING WASTES
Waste Char:	T
Waste Charac Desc:	LEACHATE TOXIC
Count Manifests:	1
Sum Received Qty:	16.8

Gen District:	402
Gen District Office Name:	OTTAWA DISTRICT OFFICE 402
Gen Region Code:	04
Gen Region Office Name:	EASTERN REGION
NAICS Code:	621210
NAICS Desc:	OFFICES OF DENTISTS
Waste Code:	264
Waste Class:	PHOTOPROCESSING WASTES
Waste Char:	L
Waste Charac Desc:	LIQUID INDUSTRIAL WASTE
Count Manifests:	6
Sum Received Qty:	126.86

Gen District:	403
Gen District Office Name:	CORNWALL AREA OFFICE 403
Gen Region Code:	04
Gen Region Office Name:	EASTERN REGION
NAICS Code:	621210
NAICS Desc:	OFFICES OF DENTISTS
Waste Code:	148
Waste Class:	INORGANIC LABORATORY CHEMICALS
Waste Char:	B
Waste Charac Desc:	HAZARDOUS WASTE CHEMICAL
Count Manifests:	1
Sum Received Qty:	8.5

Gen District:	403
Gen District Office Name:	CORNWALL AREA OFFICE 403
Gen Region Code:	04
Gen Region Office Name:	EASTERN REGION
NAICS Code:	621210
NAICS Desc:	OFFICES OF DENTISTS
Waste Code:	264
Waste Class:	PHOTOPROCESSING WASTES
Waste Char:	L
Waste Charac Desc:	LIQUID INDUSTRIAL WASTE
Count Manifests:	1
Sum Received Qty:	13.68

Gen District:	401
Gen District Office Name:	KINGSTON DISTRICT OFFICE 401
Gen Region Code:	04
Gen Region Office Name:	EASTERN REGION
NAICS Code:	414510
NAICS Desc:	PHARMACEUTICALS AND PHARMACY SUPPLIES WHOLESALER-DISTRIBUTORS
Waste Code:	261

Waste Class:	PHARMACEUTICALS
Waste Char:	A
Waste Charac Desc:	ACUTELY HAZARDOUS WASTE CHEM.
Count Manifests:	1
Sum Received Qty:	16.4

Gen District:	403
Gen District Office Name:	CORNWALL AREA OFFICE 403
Gen Region Code:	04
Gen Region Office Name:	EASTERN REGION
NAICS Code:	414510
NAICS Desc:	PHARMACEUTICALS AND PHARMACY SUPPLIES WHOLESALER-DISTRIBUTORS
Waste Code:	261
Waste Class:	PHARMACEUTICALS
Waste Char:	A
Waste Charac Desc:	ACUTELY HAZARDOUS WASTE CHEM.
Count Manifests:	1
Sum Received Qty:	20.5

Gen District:	403
Gen District Office Name:	CORNWALL AREA OFFICE 403
Gen Region Code:	04
Gen Region Office Name:	EASTERN REGION
NAICS Code:	414510
NAICS Desc:	PHARMACEUTICALS AND PHARMACY SUPPLIES WHOLESALER-DISTRIBUTORS
Waste Code:	312
Waste Class:	PATHOLOGICAL WASTES
Waste Char:	P
Waste Charac Desc:	PATHOLOGICAL
Count Manifests:	1
Sum Received Qty:	15.36

Gen District:	403
Gen District Office Name:	CORNWALL AREA OFFICE 403
Gen Region Code:	04
Gen Region Office Name:	EASTERN REGION
NAICS Code:	448140
NAICS Desc:	FAMILY CLOTHING STORES
Waste Code:	261
Waste Class:	PHARMACEUTICALS
Waste Char:	L
Waste Charac Desc:	LIQUID INDUSTRIAL WASTE
Count Manifests:	4
Sum Received Qty:	17.0

Gen District:	401
Gen District Office Name:	KINGSTON DISTRICT OFFICE 401
Gen Region Code:	04
Gen Region Office Name:	EASTERN REGION
NAICS Code:	448199
NAICS Desc:	ALL OTHER CLOTHING STORES
Waste Code:	146
Waste Class:	OTHER SPECIFIED INORGANICS
Waste Char:	A
Waste Charac Desc:	ACUTELY HAZARDOUS WASTE CHEM.
Count Manifests:	1
Sum Received Qty:	4.0

Gen District:	402
Gen District Office Name:	OTTAWA DISTRICT OFFICE 402
Gen Region Code:	04
Gen Region Office Name:	EASTERN REGION
NAICS Code:	448199
NAICS Desc:	ALL OTHER CLOTHING STORES
Waste Code:	148
Waste Class:	INORGANIC LABORATORY CHEMICALS

Waste Char: A
Waste Charac Desc: ACUTELY HAZARDOUS WASTE CHEM.
Count Manifests: 98
Sum Received Qty: 455.0

Gen District: 402
Gen District Office Name: OTTAWA DISTRICT OFFICE 402
Gen Region Code: 04
Gen Region Office Name: EASTERN REGION
NAICS Code: 448199
NAICS Desc: ALL OTHER CLOTHING STORES
Waste Code: 261
Waste Class: PHARMACEUTICALS
Waste Char: A
Waste Charac Desc: ACUTELY HAZARDOUS WASTE CHEM.
Count Manifests: 15
Sum Received Qty: 18.0

Gen District: 402
Gen District Office Name: OTTAWA DISTRICT OFFICE 402
Gen Region Code: 04
Gen Region Office Name: EASTERN REGION
NAICS Code: 448199
NAICS Desc: ALL OTHER CLOTHING STORES
Waste Code: 261
Waste Class: PHARMACEUTICALS
Waste Char: L
Waste Charac Desc: LIQUID INDUSTRIAL WASTE
Count Manifests: 28
Sum Received Qty: 140.0

Gen District: 402
Gen District Office Name: OTTAWA DISTRICT OFFICE 402
Gen Region Code: 04
Gen Region Office Name: EASTERN REGION
NAICS Code: 448199
NAICS Desc: ALL OTHER CLOTHING STORES
Waste Code: 263
Waste Class: ORGANIC LABORATORY CHEMICALS
Waste Char: L
Waste Charac Desc: LIQUID INDUSTRIAL WASTE
Count Manifests: 38
Sum Received Qty: 4926.0

Gen District: 501
Gen District Office Name: SUDBURY DISTRICT OFFICE 501
Gen Region Code: 06
Gen Region Office Name: NORTHERN REGION
NAICS Code: 448199
NAICS Desc: ALL OTHER CLOTHING STORES
Waste Code: 261
Waste Class: PHARMACEUTICALS
Waste Char: A
Waste Charac Desc: ACUTELY HAZARDOUS WASTE CHEM.
Count Manifests: 1
Sum Received Qty: 2.0

Gen District: 502
Gen District Office Name: TIMMINS DISTRICT OFFICE 502
Gen Region Code: 06
Gen Region Office Name: NORTHERN REGION
NAICS Code: 448199
NAICS Desc: ALL OTHER CLOTHING STORES
Waste Code: 331
Waste Class: WASTE COMPRESSED GASES
Waste Char: I

Waste Charac Desc: IGNITABLE
Count Manifests: 3
Sum Received Qty: 32.0

Gen District: 503
Gen District Office Name: SAULT STE. MARIE AREA OFFICE 503
Gen Region Code: 06
Gen Region Office Name: NORTHERN REGION
NAICS Code: 448199
NAICS Desc: ALL OTHER CLOTHING STORES
Waste Code: 148
Waste Class: INORGANIC LABORATORY CHEMICALS
Waste Char: A
Waste Charac Desc: ACUTELY HAZARDOUS WASTE CHEM.
Count Manifests: 2
Sum Received Qty: 10.0

Gen District: 504
Gen District Office Name: NORTH BAY AREA OFFIC0 504
Gen Region Code: 06
Gen Region Office Name: NORTHERN REGION
NAICS Code: 448199
NAICS Desc: ALL OTHER CLOTHING STORES
Waste Code: 261
Waste Class: PHARMACEUTICALS
Waste Char: A
Waste Charac Desc: ACUTELY HAZARDOUS WASTE CHEM.
Count Manifests: 2
Sum Received Qty: 2.0

Gen District: 402
Gen District Office Name: OTTAWA DISTRICT OFFICE 402
Gen Region Code: 04
Gen Region Office Name: EASTERN REGION
NAICS Code: 626210
NAICS Desc:
Waste Code: 264
Waste Class: PHOTOPROCESSING WASTES
Waste Char: L
Waste Charac Desc: LIQUID INDUSTRIAL WASTE
Count Manifests: 1
Sum Received Qty: 22.54

Gen District: 401
Gen District Office Name: KINGSTON DISTRICT OFFICE 401
Gen Region Code: 04
Gen Region Office Name: EASTERN REGION
NAICS Code: 452110
NAICS Desc: DEPARTMENT STORES
Waste Code: 261
Waste Class: PHARMACEUTICALS
Waste Char: L
Waste Charac Desc: LIQUID INDUSTRIAL WASTE
Count Manifests: 1
Sum Received Qty: 3.0

Gen District: 402
Gen District Office Name: OTTAWA DISTRICT OFFICE 402
Gen Region Code: 04
Gen Region Office Name: EASTERN REGION
NAICS Code: 452110
NAICS Desc: DEPARTMENT STORES
Waste Code: 148
Waste Class: INORGANIC LABORATORY CHEMICALS
Waste Char: C
Waste Charac Desc: CORROSIVE

Count Manifests: 5
Sum Received Qty: 11.0

Gen District: 502
Gen District Office Name: TIMMINS DISTRICT OFFICE 502
Gen Region Code: 06
Gen Region Office Name: NORTHERN REGION
NAICS Code: 541940
NAICS Desc: VETERINARY SERVICES
Waste Code: 261
Waste Class: PHARMACEUTICALS
Waste Char: A
Waste Charac Desc: ACUTELY HAZARDOUS WASTE CHEM.
Count Manifests: 1
Sum Received Qty: 10.5

Gen District: 402
Gen District Office Name: OTTAWA DISTRICT OFFICE 402
Gen Region Code: 04
Gen Region Office Name: EASTERN REGION
NAICS Code: 621390
NAICS Desc: OFFICES OF ALL OTHER HEALTH PRACTITIONERS
Waste Code: 312
Waste Class: PATHOLOGICAL WASTES
Waste Char: P
Waste Charac Desc: PATHOLOGICAL
Count Manifests: 139
Sum Received Qty: 5013.78

Gen District: 401
Gen District Office Name: KINGSTON DISTRICT OFFICE 401
Gen Region Code: 04
Gen Region Office Name: EASTERN REGION
NAICS Code: 621420
NAICS Desc: OUT-PATIENT MENTAL HEALTH AND SUBSTANCE ABUSE CENTRES
Waste Code: 312
Waste Class: PATHOLOGICAL WASTES
Waste Char: P
Waste Charac Desc: PATHOLOGICAL
Count Manifests: 8
Sum Received Qty: 90.04

Gen District: 504
Gen District Office Name: NORTH BAY AREA OFFIC0 504
Gen Region Code: 06
Gen Region Office Name: NORTHERN REGION
NAICS Code: 448199
NAICS Desc: ALL OTHER CLOTHING STORES
Waste Code: 263
Waste Class: ORGANIC LABORATORY CHEMICALS
Waste Char: L
Waste Charac Desc: LIQUID INDUSTRIAL WASTE
Count Manifests: 2
Sum Received Qty: 489.0

Gen District: 401
Gen District Office Name: KINGSTON DISTRICT OFFICE 401
Gen Region Code: 04
Gen Region Office Name: EASTERN REGION
NAICS Code: 325610
NAICS Desc: SOAP AND CLEANING COMPOUND MANUFACTURING
Waste Code: 331
Waste Class: WASTE COMPRESSED GASES
Waste Char: I
Waste Charac Desc: IGNITABLE
Count Manifests: 1

Sum Received Qty:	40.0
Gen District:	301
Gen District Office Name:	TORONTO DISTRICT OFFICE 301
Gen Region Code:	03
Gen Region Office Name:	CENTRAL REGION
NAICS Code:	621510
NAICS Desc:	MEDICAL AND DIAGNOSTIC LABORATORIES
Waste Code:	312
Waste Class:	PATHOLOGICAL WASTES
Waste Char:	P
Waste Charac Desc:	PATHOLOGICAL
Count Manifests:	3
Sum Received Qty:	457.5
Gen District:	401
Gen District Office Name:	KINGSTON DISTRICT OFFICE 401
Gen Region Code:	04
Gen Region Office Name:	EASTERN REGION
NAICS Code:	621510
NAICS Desc:	MEDICAL AND DIAGNOSTIC LABORATORIES
Waste Code:	263
Waste Class:	ORGANIC LABORATORY CHEMICALS
Waste Char:	I
Waste Charac Desc:	IGNITABLE
Count Manifests:	5
Sum Received Qty:	30.0
Gen District:	401
Gen District Office Name:	KINGSTON DISTRICT OFFICE 401
Gen Region Code:	04
Gen Region Office Name:	EASTERN REGION
NAICS Code:	451130
NAICS Desc:	SEWING, NEEDLEWORK AND PIECE GOODS STORES
Waste Code:	212
Waste Class:	ALIPHATIC SOLVENTS
Waste Char:	I
Waste Charac Desc:	IGNITABLE
Count Manifests:	3
Sum Received Qty:	16.0
Gen District:	402
Gen District Office Name:	OTTAWA DISTRICT OFFICE 402
Gen Region Code:	04
Gen Region Office Name:	EASTERN REGION
NAICS Code:	451130
NAICS Desc:	SEWING, NEEDLEWORK AND PIECE GOODS STORES
Waste Code:	122
Waste Class:	ALKALINE WASTES - OTHER METALS
Waste Char:	C
Waste Charac Desc:	CORROSIVE
Count Manifests:	3
Sum Received Qty:	6.0
Gen District:	503
Gen District Office Name:	SAULT STE. MARIE AREA OFFICE 503
Gen Region Code:	06
Gen Region Office Name:	NORTHERN REGION
NAICS Code:	451130
NAICS Desc:	SEWING, NEEDLEWORK AND PIECE GOODS STORES
Waste Code:	331
Waste Class:	WASTE COMPRESSED GASES
Waste Char:	I
Waste Charac Desc:	IGNITABLE
Count Manifests:	1
Sum Received Qty:	15.0

Gen District: 305
Gen District Office Name: HALTON-PEEL DISTRICT OFFICE 305
Gen Region Code: 03
Gen Region Office Name: CENTRAL REGION
NAICS Code: 621110
NAICS Desc: OFFICES OF PHYSICIANS
Waste Code: 312
Waste Class: PATHOLOGICAL WASTES
Waste Char: P
Waste Charac Desc: PATHOLOGICAL
Count Manifests: 1
Sum Received Qty: 10.5

Gen District: 401
Gen District Office Name: KINGSTON DISTRICT OFFICE 401
Gen Region Code: 04
Gen Region Office Name: EASTERN REGION
NAICS Code: 621110
NAICS Desc: OFFICES OF PHYSICIANS
Waste Code: 261
Waste Class: PHARMACEUTICALS
Waste Char: A
Waste Charac Desc: ACUTELY HAZARDOUS WASTE CHEM.
Count Manifests: 10
Sum Received Qty: 87.04

Gen District: 402
Gen District Office Name: OTTAWA DISTRICT OFFICE 402
Gen Region Code: 04
Gen Region Office Name: EASTERN REGION
NAICS Code: 621110
NAICS Desc: OFFICES OF PHYSICIANS
Waste Code: 261
Waste Class: PHARMACEUTICALS
Waste Char: A
Waste Charac Desc: ACUTELY HAZARDOUS WASTE CHEM.
Count Manifests: 58
Sum Received Qty: 1287.03

Gen District: 401
Gen District Office Name: KINGSTON DISTRICT OFFICE 401
Gen Region Code: 04
Gen Region Office Name: EASTERN REGION
NAICS Code: 444110
NAICS Desc: HOME CENTRES
Waste Code: 263
Waste Class: ORGANIC LABORATORY CHEMICALS
Waste Char: A
Waste Charac Desc: ACUTELY HAZARDOUS WASTE CHEM.
Count Manifests: 2
Sum Received Qty: 197.0

Gen District: 403
Gen District Office Name: CORNWALL AREA OFFICE 403
Gen Region Code: 04
Gen Region Office Name: EASTERN REGION
NAICS Code: 444110
NAICS Desc: HOME CENTRES
Waste Code: 331
Waste Class: WASTE COMPRESSED GASES
Waste Char: L
Waste Charac Desc: LIQUID INDUSTRIAL WASTE
Count Manifests: 2
Sum Received Qty: 45.0

Gen District: 401
Gen District Office Name: KINGSTON DISTRICT OFFICE 401
Gen Region Code: 04
Gen Region Office Name: EASTERN REGION
NAICS Code: 452991
NAICS Desc: HOME AND AUTO SUPPLIES STORES
Waste Code: 145
Waste Class: PAINT/PIGMENT/COATING RESIDUES
Waste Char: I
Waste Charac Desc: IGNITABLE
Count Manifests: 2
Sum Received Qty: 56.0

Gen District: 402
Gen District Office Name: OTTAWA DISTRICT OFFICE 402
Gen Region Code: 04
Gen Region Office Name: EASTERN REGION
NAICS Code: 621510
NAICS Desc: MEDICAL AND DIAGNOSTIC LABORATORIES
Waste Code: 312
Waste Class: PATHOLOGICAL WASTES
Waste Char: P
Waste Charac Desc: PATHOLOGICAL
Count Manifests: 565
Sum Received Qty: 85792.24

Gen District: 402
Gen District Office Name: OTTAWA DISTRICT OFFICE 402
Gen Region Code: 04
Gen Region Office Name: EASTERN REGION
NAICS Code: 911230
NAICS Desc:
Waste Code: 312
Waste Class: PATHOLOGICAL WASTES
Waste Char: P
Waste Charac Desc: PATHOLOGICAL
Count Manifests: 13
Sum Received Qty: 3310.3

Gen District: 402
Gen District Office Name: OTTAWA DISTRICT OFFICE 402
Gen Region Code: 04
Gen Region Office Name: EASTERN REGION
NAICS Code: 911240
NAICS Desc:
Waste Code: 312
Waste Class: PATHOLOGICAL WASTES
Waste Char: P
Waste Charac Desc: PATHOLOGICAL
Count Manifests: 1
Sum Received Qty: 7.3

Gen District: 401
Gen District Office Name: KINGSTON DISTRICT OFFICE 401
Gen Region Code: 04
Gen Region Office Name: EASTERN REGION
NAICS Code: 325610
NAICS Desc: SOAP AND CLEANING COMPOUND MANUFACTURING
Waste Code: 145
Waste Class: PAINT/PIGMENT/COATING RESIDUES
Waste Char: I
Waste Charac Desc: IGNITABLE
Count Manifests: 1
Sum Received Qty: 28.0

Gen District: 401

Gen District Office Name: KINGSTON DISTRICT OFFICE 401
Gen Region Code: 04
Gen Region Office Name: EASTERN REGION
NAICS Code: 325610
NAICS Desc: SOAP AND CLEANING COMPOUND MANUFACTURING
Waste Code: 252
Waste Class: WASTE OILS & LUBRICANTS
Waste Char: L
Waste Charac Desc: LIQUID INDUSTRIAL WASTE
Count Manifests: 1
Sum Received Qty: 215.0

Gen District: 402
Gen District Office Name: OTTAWA DISTRICT OFFICE 402
Gen Region Code: 04
Gen Region Office Name: EASTERN REGION
NAICS Code: 452110
NAICS Desc: DEPARTMENT STORES
Waste Code: 212
Waste Class: ALIPHATIC SOLVENTS
Waste Char: I
Waste Charac Desc: IGNITABLE
Count Manifests: 2
Sum Received Qty: 4.0

Gen District: 402
Gen District Office Name: OTTAWA DISTRICT OFFICE 402
Gen Region Code: 04
Gen Region Office Name: EASTERN REGION
NAICS Code: 452110
NAICS Desc: DEPARTMENT STORES
Waste Code: 331
Waste Class: WASTE COMPRESSED GASES
Waste Char: L
Waste Charac Desc: LIQUID INDUSTRIAL WASTE
Count Manifests: 1
Sum Received Qty: 6.0

Gen District: 403
Gen District Office Name: CORNWALL AREA OFFICE 403
Gen Region Code: 04
Gen Region Office Name: EASTERN REGION
NAICS Code: 621110
NAICS Desc: OFFICES OF PHYSICIANS
Waste Code: 312
Waste Class: PATHOLOGICAL WASTES
Waste Char: P
Waste Charac Desc: PATHOLOGICAL
Count Manifests: 36
Sum Received Qty: 515.1

Gen District: 402
Gen District Office Name: OTTAWA DISTRICT OFFICE 402
Gen Region Code: 04
Gen Region Office Name: EASTERN REGION
NAICS Code: 621210
NAICS Desc: OFFICES OF DENTISTS
Waste Code: 264
Waste Class: PHOTOPROCESSING WASTES
Waste Char: T
Waste Charac Desc: LEACHATE TOXIC
Count Manifests: 2
Sum Received Qty: 7.6

Gen District: 201
Gen District Office Name: HAMILTON DISTRICT OFFICE 201

Gen Region Code: 02
Gen Region Office Name: WEST-CENTRAL REGION
NAICS Code: 621610
NAICS Desc:
Waste Code: 261
Waste Class: PHARMACEUTICALS
Waste Char: A
Waste Charac Desc: ACUTELY HAZARDOUS WASTE CHEM.
Count Manifests: 1
Sum Received Qty: 16.0

Gen District: 402
Gen District Office Name: OTTAWA DISTRICT OFFICE 402
Gen Region Code: 04
Gen Region Office Name: EASTERN REGION
NAICS Code: 621610
NAICS Desc:
Waste Code: 312
Waste Class: PATHOLOGICAL WASTES
Waste Char: L
Waste Charac Desc: LIQUID INDUSTRIAL WASTE
Count Manifests: 1
Sum Received Qty: 7.5

Gen District: 402
Gen District Office Name: OTTAWA DISTRICT OFFICE 402
Gen Region Code: 04
Gen Region Office Name: EASTERN REGION
NAICS Code: 451130
NAICS Desc: SEWING, NEEDLEWORK AND PIECE GOODS STORES
Waste Code: 145
Waste Class: PAINT/PIGMENT/COATING RESIDUES
Waste Char: L
Waste Charac Desc: LIQUID INDUSTRIAL WASTE
Count Manifests: 12
Sum Received Qty: 117.0

Gen District: 402
Gen District Office Name: OTTAWA DISTRICT OFFICE 402
Gen Region Code: 04
Gen Region Office Name: EASTERN REGION
NAICS Code: 451130
NAICS Desc: SEWING, NEEDLEWORK AND PIECE GOODS STORES
Waste Code: 331
Waste Class: WASTE COMPRESSED GASES
Waste Char: I
Waste Charac Desc: IGNITABLE
Count Manifests: 13
Sum Received Qty: 113.0

Gen District: 403
Gen District Office Name: CORNWALL AREA OFFICE 403
Gen Region Code: 04
Gen Region Office Name: EASTERN REGION
NAICS Code: 451130
NAICS Desc: SEWING, NEEDLEWORK AND PIECE GOODS STORES
Waste Code: 331
Waste Class: WASTE COMPRESSED GASES
Waste Char: L
Waste Charac Desc: LIQUID INDUSTRIAL WASTE
Count Manifests: 1
Sum Received Qty: 3.0

Gen District: 805
Gen District Office Name: QUEBEC
Gen Region Code: 04

Gen Region Office Name: EASTERN REGION
NAICS Code: 451130
NAICS Desc: SEWING, NEEDLEWORK AND PIECE GOODS STORES
Waste Code: 331
Waste Class: WASTE COMPRESSED GASES
Waste Char: I
Waste Charac Desc: IGNITABLE
Count Manifests: 2
Sum Received Qty: 16.0

Gen District: 402
Gen District Office Name: OTTAWA DISTRICT OFFICE 402
Gen Region Code: 04
Gen Region Office Name: EASTERN REGION
NAICS Code: 514122
NAICS Desc: ARCHIVES
Waste Code: 312
Waste Class: PATHOLOGICAL WASTES
Waste Char: P
Waste Charac Desc: PATHOLOGICAL
Count Manifests: 99
Sum Received Qty: 39325.17

Gen District: 402
Gen District Office Name: OTTAWA DISTRICT OFFICE 402
Gen Region Code: 04
Gen Region Office Name: EASTERN REGION
NAICS Code: 621390
NAICS Desc: OFFICES OF ALL OTHER HEALTH PRACTITIONERS
Waste Code: 148
Waste Class: INORGANIC LABORATORY CHEMICALS
Waste Char: C
Waste Charac Desc: CORROSIVE
Count Manifests: 1
Sum Received Qty: 37.4

Gen District: 401
Gen District Office Name: KINGSTON DISTRICT OFFICE 401
Gen Region Code: 04
Gen Region Office Name: EASTERN REGION
NAICS Code: 445110
NAICS Desc: SUPERMARKETS AND OTHER GROCERY (EXCEPT CONVENIENCE) STORES
Waste Code: 331
Waste Class: WASTE COMPRESSED GASES
Waste Char: I
Waste Charac Desc: IGNITABLE
Count Manifests: 13
Sum Received Qty: 43.0

Gen District: 402
Gen District Office Name: OTTAWA DISTRICT OFFICE 402
Gen Region Code: 04
Gen Region Office Name: EASTERN REGION
NAICS Code: 445110
NAICS Desc: SUPERMARKETS AND OTHER GROCERY (EXCEPT CONVENIENCE) STORES
Waste Code: 261
Waste Class: PHARMACEUTICALS
Waste Char: L
Waste Charac Desc: LIQUID INDUSTRIAL WASTE
Count Manifests: 22
Sum Received Qty: 80.0

Gen District: 402
Gen District Office Name: OTTAWA DISTRICT OFFICE 402
Gen Region Code: 04
Gen Region Office Name: EASTERN REGION

NAICS Code:	445110
NAICS Desc:	SUPERMARKETS AND OTHER GROCERY (EXCEPT CONVENIENCE) STORES
Waste Code:	263
Waste Class:	ORGANIC LABORATORY CHEMICALS
Waste Char:	A
Waste Charac Desc:	ACUTELY HAZARDOUS WASTE CHEM.
Count Manifests:	16
Sum Received Qty:	105.0

Gen District:	402
Gen District Office Name:	OTTAWA DISTRICT OFFICE 402
Gen Region Code:	04
Gen Region Office Name:	EASTERN REGION
NAICS Code:	445110
NAICS Desc:	SUPERMARKETS AND OTHER GROCERY (EXCEPT CONVENIENCE) STORES
Waste Code:	312
Waste Class:	PATHOLOGICAL WASTES
Waste Char:	P
Waste Charac Desc:	PATHOLOGICAL
Count Manifests:	16
Sum Received Qty:	174.0

Gen District:	403
Gen District Office Name:	CORNWALL AREA OFFICE 403
Gen Region Code:	04
Gen Region Office Name:	EASTERN REGION
NAICS Code:	445110
NAICS Desc:	SUPERMARKETS AND OTHER GROCERY (EXCEPT CONVENIENCE) STORES
Waste Code:	263
Waste Class:	ORGANIC LABORATORY CHEMICALS
Waste Char:	A
Waste Charac Desc:	ACUTELY HAZARDOUS WASTE CHEM.
Count Manifests:	1
Sum Received Qty:	1.0

Gen District:	805
Gen District Office Name:	QUEBEC
Gen Region Code:	04
Gen Region Office Name:	EASTERN REGION
NAICS Code:	445110
NAICS Desc:	SUPERMARKETS AND OTHER GROCERY (EXCEPT CONVENIENCE) STORES
Waste Code:	331
Waste Class:	WASTE COMPRESSED GASES
Waste Char:	L
Waste Charac Desc:	LIQUID INDUSTRIAL WASTE
Count Manifests:	7
Sum Received Qty:	203.0

Gen District:	402
Gen District Office Name:	OTTAWA DISTRICT OFFICE 402
Gen Region Code:	04
Gen Region Office Name:	EASTERN REGION
NAICS Code:	453310
NAICS Desc:	USED MERCHANDISE STORES
Waste Code:	145
Waste Class:	PAINT/PIGMENT/COATING RESIDUES
Waste Char:	L
Waste Charac Desc:	LIQUID INDUSTRIAL WASTE
Count Manifests:	2
Sum Received Qty:	79.0

Gen District:	401
Gen District Office Name:	KINGSTON DISTRICT OFFICE 401
Gen Region Code:	04
Gen Region Office Name:	EASTERN REGION
NAICS Code:	444110

NAICS Desc: HOME CENTRES
Waste Code: 148
Waste Class: INORGANIC LABORATORY CHEMICALS
Waste Char: A
Waste Charac Desc: ACUTELY HAZARDOUS WASTE CHEM.
Count Manifests: 4
Sum Received Qty: 29.0

Gen District: 402
Gen District Office Name: OTTAWA DISTRICT OFFICE 402
Gen Region Code: 04
Gen Region Office Name: EASTERN REGION
NAICS Code: 611310
NAICS Desc: UNIVERSITIES
Waste Code: 261
Waste Class: PHARMACEUTICALS
Waste Char: A
Waste Charac Desc: ACUTELY HAZARDOUS WASTE CHEM.
Count Manifests: 4
Sum Received Qty: 36.06

Gen District: 401
Gen District Office Name: KINGSTON DISTRICT OFFICE 401
Gen Region Code: 04
Gen Region Office Name: EASTERN REGION
NAICS Code: 452991
NAICS Desc: HOME AND AUTO SUPPLIES STORES
Waste Code: 331
Waste Class: WASTE COMPRESSED GASES
Waste Char: L
Waste Charac Desc: LIQUID INDUSTRIAL WASTE
Count Manifests: 1
Sum Received Qty: 2.0

Gen District: 402
Gen District Office Name: OTTAWA DISTRICT OFFICE 402
Gen Region Code: 04
Gen Region Office Name: EASTERN REGION
NAICS Code: 621510
NAICS Desc: MEDICAL AND DIAGNOSTIC LABORATORIES
Waste Code: 146
Waste Class: OTHER SPECIFIED INORGANICS
Waste Char: T
Waste Charac Desc: LEACHATE TOXIC
Count Manifests: 1
Sum Received Qty: 18.0

Gen District: 402
Gen District Office Name: OTTAWA DISTRICT OFFICE 402
Gen Region Code: 04
Gen Region Office Name: EASTERN REGION
NAICS Code: 621510
NAICS Desc: MEDICAL AND DIAGNOSTIC LABORATORIES
Waste Code: 212
Waste Class: ALIPHATIC SOLVENTS
Waste Char: I
Waste Charac Desc: IGNITABLE
Count Manifests: 95
Sum Received Qty: 23456.0

Gen District: 202
Gen District Office Name: GUELPH DISTRICT OFFICE 202
Gen Region Code: 02
Gen Region Office Name: WEST-CENTRAL REGION
NAICS Code: 623999
NAICS Desc:

Waste Code:	312
Waste Class:	PATHOLOGICAL WASTES
Waste Char:	P
Waste Charac Desc:	PATHOLOGICAL
Count Manifests:	1
Sum Received Qty:	49.4
Gen District:	501
Gen District Office Name:	SUDBURY DISTRICT OFFICE 501
Gen Region Code:	06
Gen Region Office Name:	NORTHERN REGION
NAICS Code:	445110
NAICS Desc:	SUPERMARKETS AND OTHER GROCERY (EXCEPT CONVENIENCE) STORES
Waste Code:	263
Waste Class:	ORGANIC LABORATORY CHEMICALS
Waste Char:	L
Waste Charac Desc:	LIQUID INDUSTRIAL WASTE
Count Manifests:	3
Sum Received Qty:	58.0
Gen District:	403
Gen District Office Name:	CORNWALL AREA OFFICE 403
Gen Region Code:	04
Gen Region Office Name:	EASTERN REGION
NAICS Code:	448140
NAICS Desc:	FAMILY CLOTHING STORES
Waste Code:	331
Waste Class:	WASTE COMPRESSED GASES
Waste Char:	L
Waste Charac Desc:	LIQUID INDUSTRIAL WASTE
Count Manifests:	6
Sum Received Qty:	26.0
Gen District:	402
Gen District Office Name:	OTTAWA DISTRICT OFFICE 402
Gen Region Code:	04
Gen Region Office Name:	EASTERN REGION
NAICS Code:	541940
NAICS Desc:	VETERINARY SERVICES
Waste Code:	312
Waste Class:	PATHOLOGICAL WASTES
Waste Char:	P
Waste Charac Desc:	PATHOLOGICAL
Count Manifests:	131
Sum Received Qty:	3820.62
Gen District:	403
Gen District Office Name:	CORNWALL AREA OFFICE 403
Gen Region Code:	04
Gen Region Office Name:	EASTERN REGION
NAICS Code:	541940
NAICS Desc:	VETERINARY SERVICES
Waste Code:	261
Waste Class:	PHARMACEUTICALS
Waste Char:	A
Waste Charac Desc:	ACUTELY HAZARDOUS WASTE CHEM.
Count Manifests:	14
Sum Received Qty:	182.16
Gen District:	402
Gen District Office Name:	OTTAWA DISTRICT OFFICE 402
Gen Region Code:	04
Gen Region Office Name:	EASTERN REGION
NAICS Code:	444110
NAICS Desc:	HOME CENTRES
Waste Code:	263

Waste Class: ORGANIC LABORATORY CHEMICALS
Waste Char: L
Waste Charac Desc: LIQUID INDUSTRIAL WASTE
Count Manifests: 32
Sum Received Qty: 3110.0

Gen District: 403
Gen District Office Name: CORNWALL AREA OFFICE 403
Gen Region Code: 04
Gen Region Office Name: EASTERN REGION
NAICS Code: 444110
NAICS Desc: HOME CENTRES
Waste Code: 242
Waste Class: HALOGENATED PESTICIDES
Waste Char: T
Waste Charac Desc: LEACHATE TOXIC
Count Manifests: 3
Sum Received Qty: 34.0

Gen District: 304
Gen District Office Name: PETERBOROUGH DISTRICT OFFICE 304
Gen Region Code: 04
Gen Region Office Name: EASTERN REGION
NAICS Code: 444130
NAICS Desc: HARDWARE STORES
Waste Code: 263
Waste Class: ORGANIC LABORATORY CHEMICALS
Waste Char: L
Waste Charac Desc: LIQUID INDUSTRIAL WASTE
Count Manifests: 1
Sum Received Qty: 7.0

Gen District: 402
Gen District Office Name: OTTAWA DISTRICT OFFICE 402
Gen Region Code: 04
Gen Region Office Name: EASTERN REGION
NAICS Code: 452999
NAICS Desc: ALL OTHER MISCELLANEOUS GENERAL MERCHANDISE STORES
Waste Code: 212
Waste Class: ALIPHATIC SOLVENTS
Waste Char: I
Waste Charac Desc: IGNITABLE
Count Manifests: 8
Sum Received Qty: 183.0

Gen District: 402
Gen District Office Name: OTTAWA DISTRICT OFFICE 402
Gen Region Code: 04
Gen Region Office Name: EASTERN REGION
NAICS Code: 452999
NAICS Desc: ALL OTHER MISCELLANEOUS GENERAL MERCHANDISE STORES
Waste Code: 331
Waste Class: WASTE COMPRESSED GASES
Waste Char: L
Waste Charac Desc: LIQUID INDUSTRIAL WASTE
Count Manifests: 12
Sum Received Qty: 73.0

Gen District: 805
Gen District Office Name: QUEBEC
Gen Region Code: 04
Gen Region Office Name: EASTERN REGION
NAICS Code: 452999
NAICS Desc: ALL OTHER MISCELLANEOUS GENERAL MERCHANDISE STORES
Waste Code: 261
Waste Class: PHARMACEUTICALS

Waste Char: A
Waste Charac Desc: ACUTELY HAZARDOUS WASTE CHEM.
Count Manifests: 4
Sum Received Qty: 4.0

Gen District: 402
Gen District Office Name: OTTAWA DISTRICT OFFICE 402
Gen Region Code: 04
Gen Region Office Name: EASTERN REGION
NAICS Code: 453310
NAICS Desc: USED MERCHANDISE STORES
Waste Code: 212
Waste Class: ALIPHATIC SOLVENTS
Waste Char: I
Waste Charac Desc: IGNITABLE
Count Manifests: 7
Sum Received Qty: 135.0

Gen District: 402
Gen District Office Name: OTTAWA DISTRICT OFFICE 402
Gen Region Code: 04
Gen Region Office Name: EASTERN REGION
NAICS Code: 453310
NAICS Desc: USED MERCHANDISE STORES
Waste Code: 261
Waste Class: PHARMACEUTICALS
Waste Char: L
Waste Charac Desc: LIQUID INDUSTRIAL WASTE
Count Manifests: 2
Sum Received Qty: 4.0

Gen District: 402
Gen District Office Name: OTTAWA DISTRICT OFFICE 402
Gen Region Code: 04
Gen Region Office Name: EASTERN REGION
NAICS Code: 453310
NAICS Desc: USED MERCHANDISE STORES
Waste Code: 263
Waste Class: ORGANIC LABORATORY CHEMICALS
Waste Char: A
Waste Charac Desc: ACUTELY HAZARDOUS WASTE CHEM.
Count Manifests: 1
Sum Received Qty: 58.0

Gen District: 402
Gen District Office Name: OTTAWA DISTRICT OFFICE 402
Gen Region Code: 04
Gen Region Office Name: EASTERN REGION
NAICS Code: 453310
NAICS Desc: USED MERCHANDISE STORES
Waste Code: 331
Waste Class: WASTE COMPRESSED GASES
Waste Char: I
Waste Charac Desc: IGNITABLE
Count Manifests: 12
Sum Received Qty: 212.0

Gen District: 402
Gen District Office Name: OTTAWA DISTRICT OFFICE 402
Gen Region Code: 04
Gen Region Office Name: EASTERN REGION
NAICS Code: 484122
NAICS Desc:
Waste Code: 261
Waste Class: PHARMACEUTICALS
Waste Char: L

Waste Charac Desc: LIQUID INDUSTRIAL WASTE
Count Manifests: 1
Sum Received Qty: 12.0

Gen District: 401
Gen District Office Name: KINGSTON DISTRICT OFFICE 401
Gen Region Code: 04
Gen Region Office Name: EASTERN REGION
NAICS Code: 448199
NAICS Desc: ALL OTHER CLOTHING STORES
Waste Code: 145
Waste Class: PAINT/PIGMENT/COATING RESIDUES
Waste Char: L
Waste Charac Desc: LIQUID INDUSTRIAL WASTE
Count Manifests: 6
Sum Received Qty: 132.0

Gen District: 401
Gen District Office Name: KINGSTON DISTRICT OFFICE 401
Gen Region Code: 04
Gen Region Office Name: EASTERN REGION
NAICS Code: 448199
NAICS Desc: ALL OTHER CLOTHING STORES
Waste Code: 212
Waste Class: ALIPHATIC SOLVENTS
Waste Char: I
Waste Charac Desc: IGNITABLE
Count Manifests: 23
Sum Received Qty: 984.0

Gen District: 401
Gen District Office Name: KINGSTON DISTRICT OFFICE 401
Gen Region Code: 04
Gen Region Office Name: EASTERN REGION
NAICS Code: 448199
NAICS Desc: ALL OTHER CLOTHING STORES
Waste Code: 331
Waste Class: WASTE COMPRESSED GASES
Waste Char: L
Waste Charac Desc: LIQUID INDUSTRIAL WASTE
Count Manifests: 29
Sum Received Qty: 110.0

Gen District: 402
Gen District Office Name: OTTAWA DISTRICT OFFICE 402
Gen Region Code: 04
Gen Region Office Name: EASTERN REGION
NAICS Code: 448199
NAICS Desc: ALL OTHER CLOTHING STORES
Waste Code: 212
Waste Class: ALIPHATIC SOLVENTS
Waste Char: I
Waste Charac Desc: IGNITABLE
Count Manifests: 67
Sum Received Qty: 1826.0

Gen District: 402
Gen District Office Name: OTTAWA DISTRICT OFFICE 402
Gen Region Code: 04
Gen Region Office Name: EASTERN REGION
NAICS Code: 448199
NAICS Desc: ALL OTHER CLOTHING STORES
Waste Code: 331
Waste Class: WASTE COMPRESSED GASES
Waste Char: I
Waste Charac Desc: IGNITABLE

Count Manifests: 107
Sum Received Qty: 1321.0

Gen District: 502
Gen District Office Name: TIMMINS DISTRICT OFFICE 502
Gen Region Code: 06
Gen Region Office Name: NORTHERN REGION
NAICS Code: 448199
NAICS Desc: ALL OTHER CLOTHING STORES
Waste Code: 145
Waste Class: PAINT/PIGMENT/COATING RESIDUES
Waste Char: L
Waste Charac Desc: LIQUID INDUSTRIAL WASTE
Count Manifests: 1
Sum Received Qty: 18.0

Gen District: 502
Gen District Office Name: TIMMINS DISTRICT OFFICE 502
Gen Region Code: 06
Gen Region Office Name: NORTHERN REGION
NAICS Code: 448199
NAICS Desc: ALL OTHER CLOTHING STORES
Waste Code: 212
Waste Class: ALIPHATIC SOLVENTS
Waste Char: I
Waste Charac Desc: IGNITABLE
Count Manifests: 1
Sum Received Qty: 3.0

Gen District: 503
Gen District Office Name: SAULT STE. MARIE AREA OFFICE 503
Gen Region Code: 06
Gen Region Office Name: NORTHERN REGION
NAICS Code: 448199
NAICS Desc: ALL OTHER CLOTHING STORES
Waste Code: 331
Waste Class: WASTE COMPRESSED GASES
Waste Char: I
Waste Charac Desc: IGNITABLE
Count Manifests: 3
Sum Received Qty: 56.0

Gen District: 504
Gen District Office Name: NORTH BAY AREA OFFIC0 504
Gen Region Code: 06
Gen Region Office Name: NORTHERN REGION
NAICS Code: 448199
NAICS Desc: ALL OTHER CLOTHING STORES
Waste Code: 269
Waste Class: NON-HALOGENATED PESTICIDES
Waste Char: T
Waste Charac Desc: LEACHATE TOXIC
Count Manifests: 1
Sum Received Qty: 5.0

Gen District: 402
Gen District Office Name: OTTAWA DISTRICT OFFICE 402
Gen Region Code: 04
Gen Region Office Name: EASTERN REGION
NAICS Code: 453999
NAICS Desc: ALL OTHER MISCELLANEOUS STORE RETAILERS (EXCEPT BEER AND WINE-MAKING SUPPLIES STORES)
Waste Code: 261
Waste Class: PHARMACEUTICALS
Waste Char: A
Waste Charac Desc: ACUTELY HAZARDOUS WASTE CHEM.
Count Manifests: 7

Sum Received Qty:	142.37
Gen District:	805
Gen District Office Name:	QUEBEC
Gen Region Code:	04
Gen Region Office Name:	EASTERN REGION
NAICS Code:	453999
NAICS Desc:	ALL OTHER MISCELLANEOUS STORE RETAILERS (EXCEPT BEER AND WINE-MAKING SUPPLIES STORES)
Waste Code:	331
Waste Class:	WASTE COMPRESSED GASES
Waste Char:	L
Waste Charac Desc:	LIQUID INDUSTRIAL WASTE
Count Manifests:	4
Sum Received Qty:	49.0
Gen District:	402
Gen District Office Name:	OTTAWA DISTRICT OFFICE 402
Gen Region Code:	04
Gen Region Office Name:	EASTERN REGION
NAICS Code:	562110
NAICS Desc:	WASTE COLLECTION
Waste Code:	261
Waste Class:	PHARMACEUTICALS
Waste Char:	A
Waste Charac Desc:	ACUTELY HAZARDOUS WASTE CHEM.
Count Manifests:	11
Sum Received Qty:	4689.83
Gen District:	401
Gen District Office Name:	KINGSTON DISTRICT OFFICE 401
Gen Region Code:	04
Gen Region Office Name:	EASTERN REGION
NAICS Code:	445110
NAICS Desc:	SUPERMARKETS AND OTHER GROCERY (EXCEPT CONVENIENCE) STORES
Waste Code:	312
Waste Class:	PATHOLOGICAL WASTES
Waste Char:	P
Waste Charac Desc:	PATHOLOGICAL
Count Manifests:	6
Sum Received Qty:	94.3
Gen District:	402
Gen District Office Name:	OTTAWA DISTRICT OFFICE 402
Gen Region Code:	04
Gen Region Office Name:	EASTERN REGION
NAICS Code:	445110
NAICS Desc:	SUPERMARKETS AND OTHER GROCERY (EXCEPT CONVENIENCE) STORES
Waste Code:	269
Waste Class:	NON-HALOGENATED PESTICIDES
Waste Char:	T
Waste Charac Desc:	LEACHATE TOXIC
Count Manifests:	2
Sum Received Qty:	11.0
Gen District:	403
Gen District Office Name:	CORNWALL AREA OFFICE 403
Gen Region Code:	04
Gen Region Office Name:	EASTERN REGION
NAICS Code:	445110
NAICS Desc:	SUPERMARKETS AND OTHER GROCERY (EXCEPT CONVENIENCE) STORES
Waste Code:	212
Waste Class:	ALIPHATIC SOLVENTS
Waste Char:	I
Waste Charac Desc:	IGNITABLE
Count Manifests:	1
Sum Received Qty:	2.0

Gen District: 402
Gen District Office Name: OTTAWA DISTRICT OFFICE 402
Gen Region Code: 04
Gen Region Office Name: EASTERN REGION
NAICS Code: 418990
NAICS Desc: ALL OTHER WHOLESALER-DISTRIBUTORS
Waste Code: 331
Waste Class: WASTE COMPRESSED GASES
Waste Char: L
Waste Charac Desc: LIQUID INDUSTRIAL WASTE
Count Manifests: 19
Sum Received Qty: 293.0

Gen District: 401
Gen District Office Name: KINGSTON DISTRICT OFFICE 401
Gen Region Code: 04
Gen Region Office Name: EASTERN REGION
NAICS Code: 451130
NAICS Desc: SEWING, NEEDLEWORK AND PIECE GOODS STORES
Waste Code: 331
Waste Class: WASTE COMPRESSED GASES
Waste Char: I
Waste Charac Desc: IGNITABLE
Count Manifests: 6
Sum Received Qty: 43.0

Gen District: 402
Gen District Office Name: OTTAWA DISTRICT OFFICE 402
Gen Region Code: 04
Gen Region Office Name: EASTERN REGION
NAICS Code: 451130
NAICS Desc: SEWING, NEEDLEWORK AND PIECE GOODS STORES
Waste Code: 212
Waste Class: ALIPHATIC SOLVENTS
Waste Char: L
Waste Charac Desc: LIQUID INDUSTRIAL WASTE
Count Manifests: 1
Sum Received Qty: 2.0

Gen District: 501
Gen District Office Name: SUDBURY DISTRICT OFFICE 501
Gen Region Code: 06
Gen Region Office Name: NORTHERN REGION
NAICS Code: 451130
NAICS Desc: SEWING, NEEDLEWORK AND PIECE GOODS STORES
Waste Code: 331
Waste Class: WASTE COMPRESSED GASES
Waste Char: I
Waste Charac Desc: IGNITABLE
Count Manifests: 1
Sum Received Qty: 7.0

Gen District: 401
Gen District Office Name: KINGSTON DISTRICT OFFICE 401
Gen Region Code: 04
Gen Region Office Name: EASTERN REGION
NAICS Code: 541990
NAICS Desc: ALL OTHER PROFESSIONAL, SCIENTIFIC AND TECHNICAL SERVICES
Waste Code: 312
Waste Class: PATHOLOGICAL WASTES
Waste Char: P
Waste Charac Desc: PATHOLOGICAL
Count Manifests: 1
Sum Received Qty: 14.6

Gen District:	403
Gen District Office Name:	CORNWALL AREA OFFICE 403
Gen Region Code:	04
Gen Region Office Name:	EASTERN REGION
NAICS Code:	445110
NAICS Desc:	SUPERMARKETS AND OTHER GROCERY (EXCEPT CONVENIENCE) STORES
Waste Code:	263
Waste Class:	ORGANIC LABORATORY CHEMICALS
Waste Char:	L
Waste Charac Desc:	LIQUID INDUSTRIAL WASTE
Count Manifests:	1
Sum Received Qty:	19.0

Gen District:	805
Gen District Office Name:	QUEBEC
Gen Region Code:	04
Gen Region Office Name:	EASTERN REGION
NAICS Code:	445110
NAICS Desc:	SUPERMARKETS AND OTHER GROCERY (EXCEPT CONVENIENCE) STORES
Waste Code:	242
Waste Class:	HALOGENATED PESTICIDES
Waste Char:	T
Waste Charac Desc:	LEACHATE TOXIC
Count Manifests:	1
Sum Received Qty:	9.0

Gen District:	401
Gen District Office Name:	KINGSTON DISTRICT OFFICE 401
Gen Region Code:	04
Gen Region Office Name:	EASTERN REGION
NAICS Code:	446199
NAICS Desc:	ALL OTHER HEALTH AND PERSONAL CARE STORES
Waste Code:	312
Waste Class:	PATHOLOGICAL WASTES
Waste Char:	P
Waste Charac Desc:	PATHOLOGICAL
Count Manifests:	8
Sum Received Qty:	467.7

Gen District:	403
Gen District Office Name:	CORNWALL AREA OFFICE 403
Gen Region Code:	04
Gen Region Office Name:	EASTERN REGION
NAICS Code:	448140
NAICS Desc:	FAMILY CLOTHING STORES
Waste Code:	148
Waste Class:	INORGANIC LABORATORY CHEMICALS
Waste Char:	A
Waste Charac Desc:	ACUTELY HAZARDOUS WASTE CHEM.
Count Manifests:	12
Sum Received Qty:	46.0

Gen District:	401
Gen District Office Name:	KINGSTON DISTRICT OFFICE 401
Gen Region Code:	04
Gen Region Office Name:	EASTERN REGION
NAICS Code:	452991
NAICS Desc:	HOME AND AUTO SUPPLIES STORES
Waste Code:	148
Waste Class:	INORGANIC LABORATORY CHEMICALS
Waste Char:	A
Waste Charac Desc:	ACUTELY HAZARDOUS WASTE CHEM.
Count Manifests:	1
Sum Received Qty:	3.0

Gen District:	401

Gen District Office Name: KINGSTON DISTRICT OFFICE 401
Gen Region Code: 04
Gen Region Office Name: EASTERN REGION
NAICS Code: 452991
NAICS Desc: HOME AND AUTO SUPPLIES STORES
Waste Code: 212
Waste Class: ALIPHATIC SOLVENTS
Waste Char: I
Waste Charac Desc: IGNITABLE
Count Manifests: 2
Sum Received Qty: 32.0

Gen District: 401
Gen District Office Name: KINGSTON DISTRICT OFFICE 401
Gen Region Code: 04
Gen Region Office Name: EASTERN REGION
NAICS Code: 452991
NAICS Desc: HOME AND AUTO SUPPLIES STORES
Waste Code: 331
Waste Class: WASTE COMPRESSED GASES
Waste Char: I
Waste Charac Desc: IGNITABLE
Count Manifests: 6
Sum Received Qty: 17.0

Gen District: 402
Gen District Office Name: OTTAWA DISTRICT OFFICE 402
Gen Region Code: 04
Gen Region Office Name: EASTERN REGION
NAICS Code: 621911
NAICS Desc:
Waste Code: 312
Waste Class: PATHOLOGICAL WASTES
Waste Char: P
Waste Charac Desc: PATHOLOGICAL
Count Manifests: 79
Sum Received Qty: 3623.66

Gen District: 402
Gen District Office Name: OTTAWA DISTRICT OFFICE 402
Gen Region Code: 04
Gen Region Office Name: EASTERN REGION
NAICS Code: 325410
NAICS Desc: PHARMACEUTICAL AND MEDICINE MANUFACTURING
Waste Code: 331
Waste Class: WASTE COMPRESSED GASES
Waste Char: I
Waste Charac Desc: IGNITABLE
Count Manifests: 2
Sum Received Qty: 31.0

Gen District: 403
Gen District Office Name: CORNWALL AREA OFFICE 403
Gen Region Code: 04
Gen Region Office Name: EASTERN REGION
NAICS Code: 325410
NAICS Desc: PHARMACEUTICAL AND MEDICINE MANUFACTURING
Waste Code: 261
Waste Class: PHARMACEUTICALS
Waste Char: A
Waste Charac Desc: ACUTELY HAZARDOUS WASTE CHEM.
Count Manifests: 3
Sum Received Qty: 231.4

Gen District: 403
Gen District Office Name: CORNWALL AREA OFFICE 403

Gen Region Code:	04
Gen Region Office Name:	EASTERN REGION
NAICS Code:	325410
NAICS Desc:	PHARMACEUTICAL AND MEDICINE MANUFACTURING
Waste Code:	312
Waste Class:	PATHOLOGICAL WASTES
Waste Char:	P
Waste Charac Desc:	PATHOLOGICAL
Count Manifests:	9
Sum Received Qty:	207.54

Gen District:	305
Gen District Office Name:	HALTON-PEEL DISTRICT OFFICE 305
Gen Region Code:	03
Gen Region Office Name:	CENTRAL REGION
NAICS Code:	562110
NAICS Desc:	WASTE COLLECTION
Waste Code:	312
Waste Class:	PATHOLOGICAL WASTES
Waste Char:	P
Waste Charac Desc:	PATHOLOGICAL
Count Manifests:	84
Sum Received Qty:	151282.6

Gen District:	402
Gen District Office Name:	OTTAWA DISTRICT OFFICE 402
Gen Region Code:	04
Gen Region Office Name:	EASTERN REGION
NAICS Code:	562210
NAICS Desc:	WASTE TREATMENT AND DISPOSAL
Waste Code:	312
Waste Class:	PATHOLOGICAL WASTES
Waste Char:	P
Waste Charac Desc:	PATHOLOGICAL
Count Manifests:	3
Sum Received Qty:	21.7

Gen District:	401
Gen District Office Name:	KINGSTON DISTRICT OFFICE 401
Gen Region Code:	04
Gen Region Office Name:	EASTERN REGION
NAICS Code:	448199
NAICS Desc:	ALL OTHER CLOTHING STORES
Waste Code:	263
Waste Class:	ORGANIC LABORATORY CHEMICALS
Waste Char:	A
Waste Charac Desc:	ACUTELY HAZARDOUS WASTE CHEM.
Count Manifests:	3
Sum Received Qty:	282.0

Gen District:	402
Gen District Office Name:	OTTAWA DISTRICT OFFICE 402
Gen Region Code:	04
Gen Region Office Name:	EASTERN REGION
NAICS Code:	448199
NAICS Desc:	ALL OTHER CLOTHING STORES
Waste Code:	145
Waste Class:	PAINT/PIGMENT/COATING RESIDUES
Waste Char:	L
Waste Charac Desc:	LIQUID INDUSTRIAL WASTE
Count Manifests:	15
Sum Received Qty:	326.0

Gen District:	805
Gen District Office Name:	QUEBEC
Gen Region Code:	04

Gen Region Office Name:	EASTERN REGION
NAICS Code:	452999
NAICS Desc:	ALL OTHER MISCELLANEOUS GENERAL MERCHANDISE STORES
Waste Code:	331
Waste Class:	WASTE COMPRESSED GASES
Waste Char:	L
Waste Charac Desc:	LIQUID INDUSTRIAL WASTE
Count Manifests:	9
Sum Received Qty:	26.0

Gen District:	402
Gen District Office Name:	OTTAWA DISTRICT OFFICE 402
Gen Region Code:	04
Gen Region Office Name:	EASTERN REGION
NAICS Code:	453310
NAICS Desc:	USED MERCHANDISE STORES
Waste Code:	148
Waste Class:	INORGANIC LABORATORY CHEMICALS
Waste Char:	A
Waste Charac Desc:	ACUTELY HAZARDOUS WASTE CHEM.
Count Manifests:	10
Sum Received Qty:	31.0

Gen District:	402
Gen District Office Name:	OTTAWA DISTRICT OFFICE 402
Gen Region Code:	04
Gen Region Office Name:	EASTERN REGION
NAICS Code:	453310
NAICS Desc:	USED MERCHANDISE STORES
Waste Code:	263
Waste Class:	ORGANIC LABORATORY CHEMICALS
Waste Char:	L
Waste Charac Desc:	LIQUID INDUSTRIAL WASTE
Count Manifests:	4
Sum Received Qty:	193.0

Gen District:	401
Gen District Office Name:	KINGSTON DISTRICT OFFICE 401
Gen Region Code:	04
Gen Region Office Name:	EASTERN REGION
NAICS Code:	448199
NAICS Desc:	ALL OTHER CLOTHING STORES
Waste Code:	331
Waste Class:	WASTE COMPRESSED GASES
Waste Char:	I
Waste Charac Desc:	IGNITABLE
Count Manifests:	41
Sum Received Qty:	698.0

Gen District:	402
Gen District Office Name:	OTTAWA DISTRICT OFFICE 402
Gen Region Code:	04
Gen Region Office Name:	EASTERN REGION
NAICS Code:	448199
NAICS Desc:	ALL OTHER CLOTHING STORES
Waste Code:	263
Waste Class:	ORGANIC LABORATORY CHEMICALS
Waste Char:	A
Waste Charac Desc:	ACUTELY HAZARDOUS WASTE CHEM.
Count Manifests:	10
Sum Received Qty:	575.0

Gen District:	501
Gen District Office Name:	SUDBURY DISTRICT OFFICE 501
Gen Region Code:	06
Gen Region Office Name:	NORTHERN REGION

NAICS Code:	448199
NAICS Desc:	ALL OTHER CLOTHING STORES
Waste Code:	145
Waste Class:	PAINT/PIGMENT/COATING RESIDUES
Waste Char:	L
Waste Charac Desc:	LIQUID INDUSTRIAL WASTE
Count Manifests:	1
Sum Received Qty:	36.0

Gen District:	502
Gen District Office Name:	TIMMINS DISTRICT OFFICE 502
Gen Region Code:	06
Gen Region Office Name:	NORTHERN REGION
NAICS Code:	448199
NAICS Desc:	ALL OTHER CLOTHING STORES
Waste Code:	261
Waste Class:	PHARMACEUTICALS
Waste Char:	A
Waste Charac Desc:	ACUTELY HAZARDOUS WASTE CHEM.
Count Manifests:	1
Sum Received Qty:	1.0

Gen District:	503
Gen District Office Name:	SAULT STE. MARIE AREA OFFICE 503
Gen Region Code:	06
Gen Region Office Name:	NORTHERN REGION
NAICS Code:	448199
NAICS Desc:	ALL OTHER CLOTHING STORES
Waste Code:	145
Waste Class:	PAINT/PIGMENT/COATING RESIDUES
Waste Char:	L
Waste Charac Desc:	LIQUID INDUSTRIAL WASTE
Count Manifests:	1
Sum Received Qty:	27.0

Gen District:	503
Gen District Office Name:	SAULT STE. MARIE AREA OFFICE 503
Gen Region Code:	06
Gen Region Office Name:	NORTHERN REGION
NAICS Code:	448199
NAICS Desc:	ALL OTHER CLOTHING STORES
Waste Code:	269
Waste Class:	NON-HALOGENATED PESTICIDES
Waste Char:	T
Waste Charac Desc:	LEACHATE TOXIC
Count Manifests:	1
Sum Received Qty:	6.0

Gen District:	504
Gen District Office Name:	NORTH BAY AREA OFFIC0 504
Gen Region Code:	06
Gen Region Office Name:	NORTHERN REGION
NAICS Code:	448199
NAICS Desc:	ALL OTHER CLOTHING STORES
Waste Code:	145
Waste Class:	PAINT/PIGMENT/COATING RESIDUES
Waste Char:	L
Waste Charac Desc:	LIQUID INDUSTRIAL WASTE
Count Manifests:	1
Sum Received Qty:	38.0

Gen District:	402
Gen District Office Name:	OTTAWA DISTRICT OFFICE 402
Gen Region Code:	04
Gen Region Office Name:	EASTERN REGION
NAICS Code:	451130

NAICS Desc:	SEWING, NEEDLEWORK AND PIECE GOODS STORES
Waste Code:	148
Waste Class:	INORGANIC LABORATORY CHEMICALS
Waste Char:	A
Waste Charac Desc:	ACUTELY HAZARDOUS WASTE CHEM.
Count Manifests:	5
Sum Received Qty:	9.0
Gen District:	403
Gen District Office Name:	CORNWALL AREA OFFICE 403
Gen Region Code:	04
Gen Region Office Name:	EASTERN REGION
NAICS Code:	451130
NAICS Desc:	SEWING, NEEDLEWORK AND PIECE GOODS STORES
Waste Code:	331
Waste Class:	WASTE COMPRESSED GASES
Waste Char:	I
Waste Charac Desc:	IGNITABLE
Count Manifests:	2
Sum Received Qty:	12.0
Gen District:	805
Gen District Office Name:	QUEBEC
Gen Region Code:	04
Gen Region Office Name:	EASTERN REGION
NAICS Code:	451130
NAICS Desc:	SEWING, NEEDLEWORK AND PIECE GOODS STORES
Waste Code:	212
Waste Class:	ALIPHATIC SOLVENTS
Waste Char:	I
Waste Charac Desc:	IGNITABLE
Count Manifests:	2
Sum Received Qty:	4.0
Gen District:	502
Gen District Office Name:	TIMMINS DISTRICT OFFICE 502
Gen Region Code:	06
Gen Region Office Name:	NORTHERN REGION
NAICS Code:	451130
NAICS Desc:	SEWING, NEEDLEWORK AND PIECE GOODS STORES
Waste Code:	331
Waste Class:	WASTE COMPRESSED GASES
Waste Char:	I
Waste Charac Desc:	IGNITABLE
Count Manifests:	1
Sum Received Qty:	23.0
Gen District:	401
Gen District Office Name:	KINGSTON DISTRICT OFFICE 401
Gen Region Code:	04
Gen Region Office Name:	EASTERN REGION
NAICS Code:	452110
NAICS Desc:	DEPARTMENT STORES
Waste Code:	262
Waste Class:	DETERGENTS/SOAPS
Waste Char:	L
Waste Charac Desc:	LIQUID INDUSTRIAL WASTE
Count Manifests:	2
Sum Received Qty:	5.0
Gen District:	401
Gen District Office Name:	KINGSTON DISTRICT OFFICE 401
Gen Region Code:	04
Gen Region Office Name:	EASTERN REGION
NAICS Code:	452110
NAICS Desc:	DEPARTMENT STORES

Waste Code:	331
Waste Class:	WASTE COMPRESSED GASES
Waste Char:	I
Waste Charac Desc:	IGNITABLE
Count Manifests:	3
Sum Received Qty:	7.0
Gen District:	402
Gen District Office Name:	OTTAWA DISTRICT OFFICE 402
Gen Region Code:	04
Gen Region Office Name:	EASTERN REGION
NAICS Code:	452110
NAICS Desc:	DEPARTMENT STORES
Waste Code:	331
Waste Class:	WASTE COMPRESSED GASES
Waste Char:	I
Waste Charac Desc:	IGNITABLE
Count Manifests:	6
Sum Received Qty:	13.0
Gen District:	403
Gen District Office Name:	CORNWALL AREA OFFICE 403
Gen Region Code:	04
Gen Region Office Name:	EASTERN REGION
NAICS Code:	452110
NAICS Desc:	DEPARTMENT STORES
Waste Code:	312
Waste Class:	PATHOLOGICAL WASTES
Waste Char:	P
Waste Charac Desc:	PATHOLOGICAL
Count Manifests:	1
Sum Received Qty:	4.0
Gen District:	805
Gen District Office Name:	QUEBEC
Gen Region Code:	04
Gen Region Office Name:	EASTERN REGION
NAICS Code:	452999
NAICS Desc:	ALL OTHER MISCELLANEOUS GENERAL MERCHANDISE STORES
Waste Code:	212
Waste Class:	ALIPHATIC SOLVENTS
Waste Char:	I
Waste Charac Desc:	IGNITABLE
Count Manifests:	8
Sum Received Qty:	132.0
Gen District:	202
Gen District Office Name:	GUELPH DISTRICT OFFICE 202
Gen Region Code:	02
Gen Region Office Name:	WEST-CENTRAL REGION
NAICS Code:	812210
NAICS Desc:	
Waste Code:	312
Waste Class:	PATHOLOGICAL WASTES
Waste Char:	P
Waste Charac Desc:	PATHOLOGICAL
Count Manifests:	1
Sum Received Qty:	9.1
Gen District:	403
Gen District Office Name:	CORNWALL AREA OFFICE 403
Gen Region Code:	04
Gen Region Office Name:	EASTERN REGION
NAICS Code:	812210
NAICS Desc:	
Waste Code:	312

Waste Class: PATHOLOGICAL WASTES
Waste Char: P
Waste Charac Desc: PATHOLOGICAL
Count Manifests: 7
Sum Received Qty: 98.3

Gen District: 102
Gen District Office Name: SARNIA/WINDSOR AREA OFFICE 102
Gen Region Code: 01
Gen Region Office Name: SOUTHWESTERN REGION
NAICS Code: 446110
NAICS Desc:
Waste Code: 312
Waste Class: PATHOLOGICAL WASTES
Waste Char: P
Waste Charac Desc: PATHOLOGICAL
Count Manifests: 1
Sum Received Qty: 26.4

Gen District: 401
Gen District Office Name: KINGSTON DISTRICT OFFICE 401
Gen Region Code: 04
Gen Region Office Name: EASTERN REGION
NAICS Code: 623110
NAICS Desc:
Waste Code: 261
Waste Class: PHARMACEUTICALS
Waste Char: A
Waste Charac Desc: ACUTELY HAZARDOUS WASTE CHEM.
Count Manifests: 10
Sum Received Qty: 144.0

Gen District: 403
Gen District Office Name: CORNWALL AREA OFFICE 403
Gen Region Code: 04
Gen Region Office Name: EASTERN REGION
NAICS Code: 623110
NAICS Desc:
Waste Code: 261
Waste Class: PHARMACEUTICALS
Waste Char: A
Waste Charac Desc: ACUTELY HAZARDOUS WASTE CHEM.
Count Manifests: 35
Sum Received Qty: 284.13

Gen District: 402
Gen District Office Name: OTTAWA DISTRICT OFFICE 402
Gen Region Code: 04
Gen Region Office Name: EASTERN REGION
NAICS Code: 621610
NAICS Desc:
Waste Code: 261
Waste Class: PHARMACEUTICALS
Waste Char: A
Waste Charac Desc: ACUTELY HAZARDOUS WASTE CHEM.
Count Manifests: 62
Sum Received Qty: 1085.23

Gen District: 805
Gen District Office Name: QUEBEC
Gen Region Code: 04
Gen Region Office Name: EASTERN REGION
NAICS Code: 452999
NAICS Desc: ALL OTHER MISCELLANEOUS GENERAL MERCHANDISE STORES
Waste Code: 263
Waste Class: ORGANIC LABORATORY CHEMICALS

Waste Char: A
Waste Charac Desc: ACUTELY HAZARDOUS WASTE CHEM.
Count Manifests: 2
Sum Received Qty: 103.0

Gen District: 805
Gen District Office Name: QUEBEC
Gen Region Code: 04
Gen Region Office Name: EASTERN REGION
NAICS Code: 452999
NAICS Desc: ALL OTHER MISCELLANEOUS GENERAL MERCHANDISE STORES
Waste Code: 263
Waste Class: ORGANIC LABORATORY CHEMICALS
Waste Char: L
Waste Charac Desc: LIQUID INDUSTRIAL WASTE
Count Manifests: 5
Sum Received Qty: 752.0

Gen District: 202
Gen District Office Name: GUELPH DISTRICT OFFICE 202
Gen Region Code: 02
Gen Region Office Name: WEST-CENTRAL REGION
NAICS Code: 541940
NAICS Desc: VETERINARY SERVICES
Waste Code: 312
Waste Class: PATHOLOGICAL WASTES
Waste Char: P
Waste Charac Desc: PATHOLOGICAL
Count Manifests: 1
Sum Received Qty: 9.4

Gen District: 402
Gen District Office Name: OTTAWA DISTRICT OFFICE 402
Gen Region Code: 04
Gen Region Office Name: EASTERN REGION
NAICS Code: 811111
NAICS Desc: GENERAL AUTOMOTIVE REPAIR
Waste Code: 212
Waste Class: ALIPHATIC SOLVENTS
Waste Char: I
Waste Charac Desc: IGNITABLE
Count Manifests: 6
Sum Received Qty: 254.0

Gen District: 402
Gen District Office Name: OTTAWA DISTRICT OFFICE 402
Gen Region Code: 04
Gen Region Office Name: EASTERN REGION
NAICS Code: 811111
NAICS Desc: GENERAL AUTOMOTIVE REPAIR
Waste Code: 331
Waste Class: WASTE COMPRESSED GASES
Waste Char: I
Waste Charac Desc: IGNITABLE
Count Manifests: 26
Sum Received Qty: 110.0

Gen District: 402
Gen District Office Name: OTTAWA DISTRICT OFFICE 402
Gen Region Code: 04
Gen Region Office Name: EASTERN REGION
NAICS Code: 811111
NAICS Desc: GENERAL AUTOMOTIVE REPAIR
Waste Code: 331
Waste Class: WASTE COMPRESSED GASES
Waste Char: L

Waste Charac Desc: LIQUID INDUSTRIAL WASTE
Count Manifests: 3
Sum Received Qty: 5.0

Gen District: 402
Gen District Office Name: OTTAWA DISTRICT OFFICE 402
Gen Region Code: 04
Gen Region Office Name: EASTERN REGION
NAICS Code: 912120
NAICS Desc:
Waste Code: 312
Waste Class: PATHOLOGICAL WASTES
Waste Char: P
Waste Charac Desc: PATHOLOGICAL
Count Manifests: 3
Sum Received Qty: 164.5

Gen District: 403
Gen District Office Name: CORNWALL AREA OFFICE 403
Gen Region Code: 04
Gen Region Office Name: EASTERN REGION
NAICS Code: 621620
NAICS Desc:
Waste Code: 312
Waste Class: PATHOLOGICAL WASTES
Waste Char: P
Waste Charac Desc: PATHOLOGICAL
Count Manifests: 1
Sum Received Qty: 3.6

Gen District: 402
Gen District Office Name: OTTAWA DISTRICT OFFICE 402
Gen Region Code: 04
Gen Region Office Name: EASTERN REGION
NAICS Code: 621494
NAICS Desc:
Waste Code: 261
Waste Class: PHARMACEUTICALS
Waste Char: A
Waste Charac Desc: ACUTELY HAZARDOUS WASTE CHEM.
Count Manifests: 52
Sum Received Qty: 862.04

Gen District: 402
Gen District Office Name: OTTAWA DISTRICT OFFICE 402
Gen Region Code: 04
Gen Region Office Name: EASTERN REGION
NAICS Code: 913910
NAICS Desc:
Waste Code: 312
Waste Class: PATHOLOGICAL WASTES
Waste Char: P
Waste Charac Desc: PATHOLOGICAL
Count Manifests: 30
Sum Received Qty: 12207.28

Gen District: 401
Gen District Office Name: KINGSTON DISTRICT OFFICE 401
Gen Region Code: 04
Gen Region Office Name: EASTERN REGION
NAICS Code: 623110
NAICS Desc:
Waste Code: 312
Waste Class: PATHOLOGICAL WASTES
Waste Char: P
Waste Charac Desc: PATHOLOGICAL

Count Manifests:	10
Sum Received Qty:	364.54
Gen District:	201
Gen District Office Name:	HAMILTON DISTRICT OFFICE 201
Gen Region Code:	02
Gen Region Office Name:	WEST-CENTRAL REGION
NAICS Code:	621610
NAICS Desc:	
Waste Code:	312
Waste Class:	PATHOLOGICAL WASTES
Waste Char:	P
Waste Charac Desc:	PATHOLOGICAL
Count Manifests:	1
Sum Received Qty:	5.9
Gen District:	402
Gen District Office Name:	OTTAWA DISTRICT OFFICE 402
Gen Region Code:	04
Gen Region Office Name:	EASTERN REGION
NAICS Code:	811111
NAICS Desc:	GENERAL AUTOMOTIVE REPAIR
Waste Code:	148
Waste Class:	INORGANIC LABORATORY CHEMICALS
Waste Char:	A
Waste Charac Desc:	ACUTELY HAZARDOUS WASTE CHEM.
Count Manifests:	3
Sum Received Qty:	5.0
Gen District:	403
Gen District Office Name:	CORNWALL AREA OFFICE 403
Gen Region Code:	04
Gen Region Office Name:	EASTERN REGION
NAICS Code:	446110
NAICS Desc:	
Waste Code:	261
Waste Class:	PHARMACEUTICALS
Waste Char:	A
Waste Charac Desc:	ACUTELY HAZARDOUS WASTE CHEM.
Count Manifests:	53
Sum Received Qty:	925.04
Gen District:	402
Gen District Office Name:	OTTAWA DISTRICT OFFICE 402
Gen Region Code:	04
Gen Region Office Name:	EASTERN REGION
NAICS Code:	611210
NAICS Desc:	
Waste Code:	261
Waste Class:	PHARMACEUTICALS
Waste Char:	A
Waste Charac Desc:	ACUTELY HAZARDOUS WASTE CHEM.
Count Manifests:	2
Sum Received Qty:	54.12
Gen District:	401
Gen District Office Name:	KINGSTON DISTRICT OFFICE 401
Gen Region Code:	04
Gen Region Office Name:	EASTERN REGION
NAICS Code:	452991
NAICS Desc:	HOME AND AUTO SUPPLIES STORES
Waste Code:	252
Waste Class:	WASTE OILS & LUBRICANTS
Waste Char:	L
Waste Charac Desc:	LIQUID INDUSTRIAL WASTE
Count Manifests:	1

Sum Received Qty:	8.0
Gen District:	202
Gen District Office Name:	GUELPH DISTRICT OFFICE 202
Gen Region Code:	02
Gen Region Office Name:	WEST-CENTRAL REGION
NAICS Code:	493190
NAICS Desc:	OTHER WAREHOUSING AND STORAGE
Waste Code:	262
Waste Class:	DETERGENTS/SOAPS
Waste Char:	B
Waste Charac Desc:	HAZARDOUS WASTE CHEMICAL
Count Manifests:	1
Sum Received Qty:	221.0
Gen District:	401
Gen District Office Name:	KINGSTON DISTRICT OFFICE 401
Gen Region Code:	04
Gen Region Office Name:	EASTERN REGION
NAICS Code:	541940
NAICS Desc:	VETERINARY SERVICES
Waste Code:	312
Waste Class:	PATHOLOGICAL WASTES
Waste Char:	P
Waste Charac Desc:	PATHOLOGICAL
Count Manifests:	24
Sum Received Qty:	564.16
Gen District:	402
Gen District Office Name:	OTTAWA DISTRICT OFFICE 402
Gen Region Code:	04
Gen Region Office Name:	EASTERN REGION
NAICS Code:	623999
NAICS Desc:	
Waste Code:	312
Waste Class:	PATHOLOGICAL WASTES
Waste Char:	P
Waste Charac Desc:	PATHOLOGICAL
Count Manifests:	1
Sum Received Qty:	28.1
Gen District:	402
Gen District Office Name:	OTTAWA DISTRICT OFFICE 402
Gen Region Code:	04
Gen Region Office Name:	EASTERN REGION
NAICS Code:	452112
NAICS Desc:	
Waste Code:	145
Waste Class:	PAINT/PIGMENT/COATING RESIDUES
Waste Char:	L
Waste Charac Desc:	LIQUID INDUSTRIAL WASTE
Count Manifests:	1
Sum Received Qty:	32.0
Gen District:	402
Gen District Office Name:	OTTAWA DISTRICT OFFICE 402
Gen Region Code:	04
Gen Region Office Name:	EASTERN REGION
NAICS Code:	452112
NAICS Desc:	
Waste Code:	262
Waste Class:	DETERGENTS/SOAPS
Waste Char:	L
Waste Charac Desc:	LIQUID INDUSTRIAL WASTE
Count Manifests:	8
Sum Received Qty:	227.0

Gen District: 402
Gen District Office Name: OTTAWA DISTRICT OFFICE 402
Gen Region Code: 04
Gen Region Office Name: EASTERN REGION
NAICS Code: 452112
NAICS Desc:
Waste Code: 331
Waste Class: WASTE COMPRESSED GASES
Waste Char: I
Waste Charac Desc: IGNITABLE
Count Manifests: 10
Sum Received Qty: 23.0

Gen District: 805
Gen District Office Name: QUEBEC
Gen Region Code: 04
Gen Region Office Name: EASTERN REGION
NAICS Code: 453999
NAICS Desc: ALL OTHER MISCELLANEOUS STORE RETAILERS (EXCEPT BEER AND WINE-MAKING SUPPLIES STORES)
Waste Code: 269
Waste Class: NON-HALOGENATED PESTICIDES
Waste Char: T
Waste Charac Desc: LEACHATE TOXIC
Count Manifests: 1
Sum Received Qty: 11.0

Gen District: 402
Gen District Office Name: OTTAWA DISTRICT OFFICE 402
Gen Region Code: 04
Gen Region Office Name: EASTERN REGION
NAICS Code: 541990
NAICS Desc: ALL OTHER PROFESSIONAL, SCIENTIFIC AND TECHNICAL SERVICES
Waste Code: 261
Waste Class: PHARMACEUTICALS
Waste Char: A
Waste Charac Desc: ACUTELY HAZARDOUS WASTE CHEM.
Count Manifests: 10
Sum Received Qty: 133.98

Gen District: 403
Gen District Office Name: CORNWALL AREA OFFICE 403
Gen Region Code: 04
Gen Region Office Name: EASTERN REGION
NAICS Code: 541990
NAICS Desc: ALL OTHER PROFESSIONAL, SCIENTIFIC AND TECHNICAL SERVICES
Waste Code: 312
Waste Class: PATHOLOGICAL WASTES
Waste Char: P
Waste Charac Desc: PATHOLOGICAL
Count Manifests: 4
Sum Received Qty: 58.35

Gen District: 402
Gen District Office Name: OTTAWA DISTRICT OFFICE 402
Gen Region Code: 04
Gen Region Office Name: EASTERN REGION
NAICS Code: 621210
NAICS Desc: OFFICES OF DENTISTS
Waste Code: 148
Waste Class: INORGANIC LABORATORY CHEMICALS
Waste Char: B
Waste Charac Desc: HAZARDOUS WASTE CHEMICAL
Count Manifests: 2
Sum Received Qty: 37.54

Gen District:	401
Gen District Office Name:	KINGSTON DISTRICT OFFICE 401
Gen Region Code:	04
Gen Region Office Name:	EASTERN REGION
NAICS Code:	452910
NAICS Desc:	
Waste Code:	148
Waste Class:	INORGANIC LABORATORY CHEMICALS
Waste Char:	A
Waste Charac Desc:	ACUTELY HAZARDOUS WASTE CHEM.
Count Manifests:	2
Sum Received Qty:	15.0

Gen District:	401
Gen District Office Name:	KINGSTON DISTRICT OFFICE 401
Gen Region Code:	04
Gen Region Office Name:	EASTERN REGION
NAICS Code:	452910
NAICS Desc:	
Waste Code:	331
Waste Class:	WASTE COMPRESSED GASES
Waste Char:	I
Waste Charac Desc:	IGNITABLE
Count Manifests:	2
Sum Received Qty:	3.0

Gen District:	402
Gen District Office Name:	OTTAWA DISTRICT OFFICE 402
Gen Region Code:	04
Gen Region Office Name:	EASTERN REGION
NAICS Code:	626210
NAICS Desc:	
Waste Code:	312
Waste Class:	PATHOLOGICAL WASTES
Waste Char:	P
Waste Charac Desc:	PATHOLOGICAL
Count Manifests:	1
Sum Received Qty:	27.72

Gen District:	401
Gen District Office Name:	KINGSTON DISTRICT OFFICE 401
Gen Region Code:	04
Gen Region Office Name:	EASTERN REGION
NAICS Code:	624120
NAICS Desc:	
Waste Code:	312
Waste Class:	PATHOLOGICAL WASTES
Waste Char:	P
Waste Charac Desc:	PATHOLOGICAL
Count Manifests:	2
Sum Received Qty:	100.8

Gen District:	401
Gen District Office Name:	KINGSTON DISTRICT OFFICE 401
Gen Region Code:	04
Gen Region Office Name:	EASTERN REGION
NAICS Code:	911220
NAICS Desc:	
Waste Code:	312
Waste Class:	PATHOLOGICAL WASTES
Waste Char:	P
Waste Charac Desc:	PATHOLOGICAL
Count Manifests:	6
Sum Received Qty:	678.6

Gen District:	402

Gen District Office Name: OTTAWA DISTRICT OFFICE 402
Gen Region Code: 04
Gen Region Office Name: EASTERN REGION
NAICS Code: 325410
NAICS Desc: PHARMACEUTICAL AND MEDICINE MANUFACTURING
Waste Code: 212
Waste Class: ALIPHATIC SOLVENTS
Waste Char: L
Waste Charac Desc: LIQUID INDUSTRIAL WASTE
Count Manifests: 4
Sum Received Qty: 5397.0

Gen District: 401
Gen District Office Name: KINGSTON DISTRICT OFFICE 401
Gen Region Code: 04
Gen Region Office Name: EASTERN REGION
NAICS Code: 444110
NAICS Desc: HOME CENTRES
Waste Code: 331
Waste Class: WASTE COMPRESSED GASES
Waste Char: L
Waste Charac Desc: LIQUID INDUSTRIAL WASTE
Count Manifests: 1
Sum Received Qty: 70.0

Gen District: 402
Gen District Office Name: OTTAWA DISTRICT OFFICE 402
Gen Region Code: 04
Gen Region Office Name: EASTERN REGION
NAICS Code: 444110
NAICS Desc: HOME CENTRES
Waste Code: 146
Waste Class: OTHER SPECIFIED INORGANICS
Waste Char: T
Waste Charac Desc: LEACHATE TOXIC
Count Manifests: 1
Sum Received Qty: 3.0

Gen District: 402
Gen District Office Name: OTTAWA DISTRICT OFFICE 402
Gen Region Code: 04
Gen Region Office Name: EASTERN REGION
NAICS Code: 444110
NAICS Desc: HOME CENTRES
Waste Code: 212
Waste Class: ALIPHATIC SOLVENTS
Waste Char: I
Waste Charac Desc: IGNITABLE
Count Manifests: 24
Sum Received Qty: 4465.0

Gen District: 402
Gen District Office Name: OTTAWA DISTRICT OFFICE 402
Gen Region Code: 04
Gen Region Office Name: EASTERN REGION
NAICS Code: 444110
NAICS Desc: HOME CENTRES
Waste Code: 331
Waste Class: WASTE COMPRESSED GASES
Waste Char: I
Waste Charac Desc: IGNITABLE
Count Manifests: 52
Sum Received Qty: 920.0

Gen District: 403
Gen District Office Name: CORNWALL AREA OFFICE 403

Gen Region Code: 04
Gen Region Office Name: EASTERN REGION
NAICS Code: 444110
NAICS Desc: HOME CENTRES
Waste Code: 331
Waste Class: WASTE COMPRESSED GASES
Waste Char: I
Waste Charac Desc: IGNITABLE
Count Manifests: 4
Sum Received Qty: 90.0

Gen District: 402
Gen District Office Name: OTTAWA DISTRICT OFFICE 402
Gen Region Code: 04
Gen Region Office Name: EASTERN REGION
NAICS Code: 562990
NAICS Desc: ALL OTHER WASTE MANAGEMENT SERVICES
Waste Code: 312
Waste Class: PATHOLOGICAL WASTES
Waste Char: P
Waste Charac Desc: PATHOLOGICAL
Count Manifests: 2
Sum Received Qty: 22.4

Gen District: 402
Gen District Office Name: OTTAWA DISTRICT OFFICE 402
Gen Region Code: 04
Gen Region Office Name: EASTERN REGION
NAICS Code: 493190
NAICS Desc: OTHER WAREHOUSING AND STORAGE
Waste Code: 261
Waste Class: PHARMACEUTICALS
Waste Char: A
Waste Charac Desc: ACUTELY HAZARDOUS WASTE CHEM.
Count Manifests: 5
Sum Received Qty: 519.5

Gen District: 402
Gen District Office Name: OTTAWA DISTRICT OFFICE 402
Gen Region Code: 04
Gen Region Office Name: EASTERN REGION
NAICS Code: 493190
NAICS Desc: OTHER WAREHOUSING AND STORAGE
Waste Code: 312
Waste Class: PATHOLOGICAL WASTES
Waste Char: P
Waste Charac Desc: PATHOLOGICAL
Count Manifests: 11
Sum Received Qty: 11967.62

Gen District: 402
Gen District Office Name: OTTAWA DISTRICT OFFICE 402
Gen Region Code: 04
Gen Region Office Name: EASTERN REGION
NAICS Code: 621210
NAICS Desc: OFFICES OF DENTISTS
Waste Code: 312
Waste Class: PATHOLOGICAL WASTES
Waste Char: P
Waste Charac Desc: PATHOLOGICAL
Count Manifests: 141
Sum Received Qty: 1672.2

Gen District: 403
Gen District Office Name: CORNWALL AREA OFFICE 403
Gen Region Code: 04

Gen Region Office Name: EASTERN REGION
NAICS Code: 621390
NAICS Desc: OFFICES OF ALL OTHER HEALTH PRACTITIONERS
Waste Code: 312
Waste Class: PATHOLOGICAL WASTES
Waste Char: P
Waste Charac Desc: PATHOLOGICAL
Count Manifests: 3
Sum Received Qty: 199.9

Gen District: 402
Gen District Office Name: OTTAWA DISTRICT OFFICE 402
Gen Region Code: 04
Gen Region Office Name: EASTERN REGION
NAICS Code: 911110
NAICS Desc:
Waste Code: 261
Waste Class: PHARMACEUTICALS
Waste Char: I
Waste Charac Desc: IGNITABLE
Count Manifests: 1
Sum Received Qty: 271.0

Gen District: 805
Gen District Office Name: QUEBEC
Gen Region Code: 04
Gen Region Office Name: EASTERN REGION
NAICS Code: 444130
NAICS Desc: HARDWARE STORES
Waste Code: 263
Waste Class: ORGANIC LABORATORY CHEMICALS
Waste Char: A
Waste Charac Desc: ACUTELY HAZARDOUS WASTE CHEM.
Count Manifests: 12
Sum Received Qty: 1899.0

Gen District: 805
Gen District Office Name: QUEBEC
Gen Region Code: 04
Gen Region Office Name: EASTERN REGION
NAICS Code: 444130
NAICS Desc: HARDWARE STORES
Waste Code: 263
Waste Class: ORGANIC LABORATORY CHEMICALS
Waste Char: L
Waste Charac Desc: LIQUID INDUSTRIAL WASTE
Count Manifests: 7
Sum Received Qty: 259.0

Gen District: 402
Gen District Office Name: OTTAWA DISTRICT OFFICE 402
Gen Region Code: 04
Gen Region Office Name: EASTERN REGION
NAICS Code: 621210
NAICS Desc: OFFICES OF DENTISTS
Waste Code: 312
Waste Class: PATHOLOGICAL WASTES
Waste Char: C
Waste Charac Desc: CORROSIVE
Count Manifests: 1
Sum Received Qty: 31.3

Gen District: 403
Gen District Office Name: CORNWALL AREA OFFICE 403
Gen Region Code: 04
Gen Region Office Name: EASTERN REGION

NAICS Code:	621210
NAICS Desc:	OFFICES OF DENTISTS
Waste Code:	312
Waste Class:	PATHOLOGICAL WASTES
Waste Char:	P
Waste Charac Desc:	PATHOLOGICAL
Count Manifests:	19
Sum Received Qty:	259.96
Gen District:	402
Gen District Office Name:	OTTAWA DISTRICT OFFICE 402
Gen Region Code:	04
Gen Region Office Name:	EASTERN REGION
NAICS Code:	621390
NAICS Desc:	OFFICES OF ALL OTHER HEALTH PRACTITIONERS
Waste Code:	261
Waste Class:	PHARMACEUTICALS
Waste Char:	A
Waste Charac Desc:	ACUTELY HAZARDOUS WASTE CHEM.
Count Manifests:	4
Sum Received Qty:	189.26
Gen District:	102
Gen District Office Name:	SARNIA/WINDSOR AREA OFFICE 102
Gen Region Code:	01
Gen Region Office Name:	SOUTHWESTERN REGION
NAICS Code:	621420
NAICS Desc:	OUT-PATIENT MENTAL HEALTH AND SUBSTANCE ABUSE CENTRES
Waste Code:	312
Waste Class:	PATHOLOGICAL WASTES
Waste Char:	P
Waste Charac Desc:	PATHOLOGICAL
Count Manifests:	4
Sum Received Qty:	274.0
Gen District:	402
Gen District Office Name:	OTTAWA DISTRICT OFFICE 402
Gen Region Code:	04
Gen Region Office Name:	EASTERN REGION
NAICS Code:	561310
NAICS Desc:	EMPLOYMENT PLACEMENT AGENCIES
Waste Code:	312
Waste Class:	PATHOLOGICAL WASTES
Waste Char:	P
Waste Charac Desc:	PATHOLOGICAL
Count Manifests:	1
Sum Received Qty:	6.9
Gen District:	401
Gen District Office Name:	KINGSTON DISTRICT OFFICE 401
Gen Region Code:	04
Gen Region Office Name:	EASTERN REGION
NAICS Code:	445110
NAICS Desc:	SUPERMARKETS AND OTHER GROCERY (EXCEPT CONVENIENCE) STORES
Waste Code:	212
Waste Class:	ALIPHATIC SOLVENTS
Waste Char:	I
Waste Charac Desc:	IGNITABLE
Count Manifests:	7
Sum Received Qty:	32.0
Gen District:	401
Gen District Office Name:	KINGSTON DISTRICT OFFICE 401
Gen Region Code:	04
Gen Region Office Name:	EASTERN REGION
NAICS Code:	445110

NAICS Desc:	SUPERMARKETS AND OTHER GROCERY (EXCEPT CONVENIENCE) STORES
Waste Code:	261
Waste Class:	PHARMACEUTICALS
Waste Char:	L
Waste Charac Desc:	LIQUID INDUSTRIAL WASTE
Count Manifests:	3
Sum Received Qty:	5.0

Gen District:	402
Gen District Office Name:	OTTAWA DISTRICT OFFICE 402
Gen Region Code:	04
Gen Region Office Name:	EASTERN REGION
NAICS Code:	445110
NAICS Desc:	SUPERMARKETS AND OTHER GROCERY (EXCEPT CONVENIENCE) STORES
Waste Code:	212
Waste Class:	ALIPHATIC SOLVENTS
Waste Char:	I
Waste Charac Desc:	IGNITABLE
Count Manifests:	48
Sum Received Qty:	321.0

Gen District:	402
Gen District Office Name:	OTTAWA DISTRICT OFFICE 402
Gen Region Code:	04
Gen Region Office Name:	EASTERN REGION
NAICS Code:	445110
NAICS Desc:	SUPERMARKETS AND OTHER GROCERY (EXCEPT CONVENIENCE) STORES
Waste Code:	331
Waste Class:	WASTE COMPRESSED GASES
Waste Char:	I
Waste Charac Desc:	IGNITABLE
Count Manifests:	82
Sum Received Qty:	314.0

Gen District:	403
Gen District Office Name:	CORNWALL AREA OFFICE 403
Gen Region Code:	04
Gen Region Office Name:	EASTERN REGION
NAICS Code:	445110
NAICS Desc:	SUPERMARKETS AND OTHER GROCERY (EXCEPT CONVENIENCE) STORES
Waste Code:	312
Waste Class:	PATHOLOGICAL WASTES
Waste Char:	P
Waste Charac Desc:	PATHOLOGICAL
Count Manifests:	3
Sum Received Qty:	28.5

Gen District:	401
Gen District Office Name:	KINGSTON DISTRICT OFFICE 401
Gen Region Code:	04
Gen Region Office Name:	EASTERN REGION
NAICS Code:	446199
NAICS Desc:	ALL OTHER HEALTH AND PERSONAL CARE STORES
Waste Code:	261
Waste Class:	PHARMACEUTICALS
Waste Char:	A
Waste Charac Desc:	ACUTELY HAZARDOUS WASTE CHEM.
Count Manifests:	8
Sum Received Qty:	641.98

Gen District:	403
Gen District Office Name:	CORNWALL AREA OFFICE 403
Gen Region Code:	04
Gen Region Office Name:	EASTERN REGION
NAICS Code:	541940
NAICS Desc:	VETERINARY SERVICES

Waste Code: 261
Waste Class: PHARMACEUTICALS
Waste Char: B
Waste Charac Desc: HAZARDOUS WASTE CHEMICAL
Count Manifests: 2
Sum Received Qty: 51.0

Gen District: 403
Gen District Office Name: CORNWALL AREA OFFICE 403
Gen Region Code: 04
Gen Region Office Name: EASTERN REGION
NAICS Code: 541940
NAICS Desc: VETERINARY SERVICES
Waste Code: 312
Waste Class: PATHOLOGICAL WASTES
Waste Char: P
Waste Charac Desc: PATHOLOGICAL
Count Manifests: 19
Sum Received Qty: 283.94

Gen District: 502
Gen District Office Name: TIMMINS DISTRICT OFFICE 502
Gen Region Code: 06
Gen Region Office Name: NORTHERN REGION
NAICS Code: 541940
NAICS Desc: VETERINARY SERVICES
Waste Code: 312
Waste Class: PATHOLOGICAL WASTES
Waste Char: P
Waste Charac Desc: PATHOLOGICAL
Count Manifests: 1
Sum Received Qty: 20.8

Gen District: 401
Gen District Office Name: KINGSTON DISTRICT OFFICE 401
Gen Region Code: 04
Gen Region Office Name: EASTERN REGION
NAICS Code: 621420
NAICS Desc: OUT-PATIENT MENTAL HEALTH AND SUBSTANCE ABUSE CENTRES
Waste Code: 261
Waste Class: PHARMACEUTICALS
Waste Char: A
Waste Charac Desc: ACUTELY HAZARDOUS WASTE CHEM.
Count Manifests: 12
Sum Received Qty: 1826.7

Gen District: 402
Gen District Office Name: OTTAWA DISTRICT OFFICE 402
Gen Region Code: 04
Gen Region Office Name: EASTERN REGION
NAICS Code: 621499
NAICS Desc: ALL OTHER OUT-PATIENT CARE CENTRES
Waste Code: 261
Waste Class: PHARMACEUTICALS
Waste Char: A
Waste Charac Desc: ACUTELY HAZARDOUS WASTE CHEM.
Count Manifests: 22
Sum Received Qty: 296.67

Gen District: 501
Gen District Office Name: SUDBURY DISTRICT OFFICE 501
Gen Region Code: 06
Gen Region Office Name: NORTHERN REGION
NAICS Code: 444210
NAICS Desc:
Waste Code: 263

Waste Class: ORGANIC LABORATORY CHEMICALS
Waste Char: A
Waste Charac Desc: ACUTELY HAZARDOUS WASTE CHEM.
Count Manifests: 1
Sum Received Qty: 21.0

Gen District: 402
Gen District Office Name: OTTAWA DISTRICT OFFICE 402
Gen Region Code: 04
Gen Region Office Name: EASTERN REGION
NAICS Code: 621111
NAICS Desc:
Waste Code: 312
Waste Class: PATHOLOGICAL WASTES
Waste Char: P
Waste Charac Desc: PATHOLOGICAL
Count Manifests: 2
Sum Received Qty: 9.9

Gen District: 401
Gen District Office Name: KINGSTON DISTRICT OFFICE 401
Gen Region Code: 04
Gen Region Office Name: EASTERN REGION
NAICS Code: 911240
NAICS Desc:
Waste Code: 312
Waste Class: PATHOLOGICAL WASTES
Waste Char: P
Waste Charac Desc: PATHOLOGICAL
Count Manifests: 1
Sum Received Qty: 116.6

Gen District: 402
Gen District Office Name: OTTAWA DISTRICT OFFICE 402
Gen Region Code: 04
Gen Region Office Name: EASTERN REGION
NAICS Code: 445100
NAICS Desc:
Waste Code: 312
Waste Class: PATHOLOGICAL WASTES
Waste Char: P
Waste Charac Desc: PATHOLOGICAL
Count Manifests: 1
Sum Received Qty: 0.7

Gen District: 402
Gen District Office Name: OTTAWA DISTRICT OFFICE 402
Gen Region Code: 04
Gen Region Office Name: EASTERN REGION
NAICS Code: 325410
NAICS Desc: PHARMACEUTICAL AND MEDICINE MANUFACTURING
Waste Code: 122
Waste Class: ALKALINE WASTES - OTHER METALS
Waste Char: C
Waste Charac Desc: CORROSIVE
Count Manifests: 1
Sum Received Qty: 40.0

Gen District: 402
Gen District Office Name: OTTAWA DISTRICT OFFICE 402
Gen Region Code: 04
Gen Region Office Name: EASTERN REGION
NAICS Code: 621912
NAICS Desc:
Waste Code: 261
Waste Class: PHARMACEUTICALS

Waste Char: A
Waste Charac Desc: ACUTELY HAZARDOUS WASTE CHEM.
Count Manifests: 8
Sum Received Qty: 60.12

Gen District: 403
Gen District Office Name: CORNWALL AREA OFFICE 403
Gen Region Code: 04
Gen Region Office Name: EASTERN REGION
NAICS Code: 448140
NAICS Desc: FAMILY CLOTHING STORES
Waste Code: 145
Waste Class: PAINT/PIGMENT/COATING RESIDUES
Waste Char: L
Waste Charac Desc: LIQUID INDUSTRIAL WASTE
Count Manifests: 2
Sum Received Qty: 45.0

Gen District: 501
Gen District Office Name: SUDBURY DISTRICT OFFICE 501
Gen Region Code: 06
Gen Region Office Name: NORTHERN REGION
NAICS Code: 448199
NAICS Desc: ALL OTHER CLOTHING STORES
Waste Code: 261
Waste Class: PHARMACEUTICALS
Waste Char: L
Waste Charac Desc: LIQUID INDUSTRIAL WASTE
Count Manifests: 1
Sum Received Qty: 5.0

Gen District: 501
Gen District Office Name: SUDBURY DISTRICT OFFICE 501
Gen Region Code: 06
Gen Region Office Name: NORTHERN REGION
NAICS Code: 448199
NAICS Desc: ALL OTHER CLOTHING STORES
Waste Code: 331
Waste Class: WASTE COMPRESSED GASES
Waste Char: L
Waste Charac Desc: LIQUID INDUSTRIAL WASTE
Count Manifests: 3
Sum Received Qty: 25.0

Gen District: 305
Gen District Office Name: HALTON-PEEL DISTRICT OFFICE 305
Gen Region Code: 03
Gen Region Office Name: CENTRAL REGION
NAICS Code: 621510
NAICS Desc: MEDICAL AND DIAGNOSTIC LABORATORIES
Waste Code: 312
Waste Class: PATHOLOGICAL WASTES
Waste Char: P
Waste Charac Desc: PATHOLOGICAL
Count Manifests: 1
Sum Received Qty: 1192.6

Gen District: 306
Gen District Office Name: YORK DURHAM DISTRICT OFFICE 306
Gen Region Code: 03
Gen Region Office Name: CENTRAL REGION
NAICS Code: 621510
NAICS Desc: MEDICAL AND DIAGNOSTIC LABORATORIES
Waste Code: 312
Waste Class: PATHOLOGICAL WASTES
Waste Char: P

Waste Charac Desc: PATHOLOGICAL
Count Manifests: 1
Sum Received Qty: 3.4

Gen District: 401
Gen District Office Name: KINGSTON DISTRICT OFFICE 401
Gen Region Code: 04
Gen Region Office Name: EASTERN REGION
NAICS Code: 621510
NAICS Desc: MEDICAL AND DIAGNOSTIC LABORATORIES
Waste Code: 263
Waste Class: ORGANIC LABORATORY CHEMICALS
Waste Char: L
Waste Charac Desc: LIQUID INDUSTRIAL WASTE
Count Manifests: 1
Sum Received Qty: 2.0

Gen District: 403
Gen District Office Name: CORNWALL AREA OFFICE 403
Gen Region Code: 04
Gen Region Office Name: EASTERN REGION
NAICS Code: 621510
NAICS Desc: MEDICAL AND DIAGNOSTIC LABORATORIES
Waste Code: 312
Waste Class: PATHOLOGICAL WASTES
Waste Char: P
Waste Charac Desc: PATHOLOGICAL
Count Manifests: 2
Sum Received Qty: 50.0

Gen District: 401
Gen District Office Name: KINGSTON DISTRICT OFFICE 401
Gen Region Code: 04
Gen Region Office Name: EASTERN REGION
NAICS Code: 621911
NAICS Desc:
Waste Code: 312
Waste Class: PATHOLOGICAL WASTES
Waste Char: P
Waste Charac Desc: PATHOLOGICAL
Count Manifests: 5
Sum Received Qty: 68.5

Gen District: 401
Gen District Office Name: KINGSTON DISTRICT OFFICE 401
Gen Region Code: 04
Gen Region Office Name: EASTERN REGION
NAICS Code: 531320
NAICS Desc:
Waste Code: 312
Waste Class: PATHOLOGICAL WASTES
Waste Char: P
Waste Charac Desc: PATHOLOGICAL
Count Manifests: 2
Sum Received Qty: 10.7

Gen District: 101
Gen District Office Name: LONDON DISTRICT OFFICE 101
Gen Region Code: 01
Gen Region Office Name: SOUTHWESTERN REGION
NAICS Code: 913910
NAICS Desc:
Waste Code: 263
Waste Class: ORGANIC LABORATORY CHEMICALS
Waste Char: I
Waste Charac Desc: IGNITABLE

Count Manifests: 2
Sum Received Qty: 1135.0

Gen District: 402
Gen District Office Name: OTTAWA DISTRICT OFFICE 402
Gen Region Code: 04
Gen Region Office Name: EASTERN REGION
NAICS Code: 621510
NAICS Desc: MEDICAL AND DIAGNOSTIC LABORATORIES
Waste Code: 261
Waste Class: PHARMACEUTICALS
Waste Char: A
Waste Charac Desc: ACUTELY HAZARDOUS WASTE CHEM.
Count Manifests: 11
Sum Received Qty: 147.5

Gen District: 402
Gen District Office Name: OTTAWA DISTRICT OFFICE 402
Gen Region Code: 04
Gen Region Office Name: EASTERN REGION
NAICS Code: 621510
NAICS Desc: MEDICAL AND DIAGNOSTIC LABORATORIES
Waste Code: 263
Waste Class: ORGANIC LABORATORY CHEMICALS
Waste Char: L
Waste Charac Desc: LIQUID INDUSTRIAL WASTE
Count Manifests: 1
Sum Received Qty: 107.0

Gen District: 305
Gen District Office Name: HALTON-PEEL DISTRICT OFFICE 305
Gen Region Code: 03
Gen Region Office Name: CENTRAL REGION
NAICS Code: 621990
NAICS Desc: ALL OTHER AMBULATORY HEALTH CARE SERVICES
Waste Code: 312
Waste Class: PATHOLOGICAL WASTES
Waste Char: P
Waste Charac Desc: PATHOLOGICAL
Count Manifests: 1
Sum Received Qty: 22.5

Gen District: 401
Gen District Office Name: KINGSTON DISTRICT OFFICE 401
Gen Region Code: 04
Gen Region Office Name: EASTERN REGION
NAICS Code: 418990
NAICS Desc: ALL OTHER WHOLESALER-DISTRIBUTORS
Waste Code: 212
Waste Class: ALIPHATIC SOLVENTS
Waste Char: I
Waste Charac Desc: IGNITABLE
Count Manifests: 2
Sum Received Qty: 39.0

Gen District: 402
Gen District Office Name: OTTAWA DISTRICT OFFICE 402
Gen Region Code: 04
Gen Region Office Name: EASTERN REGION
NAICS Code: 418990
NAICS Desc: ALL OTHER WHOLESALER-DISTRIBUTORS
Waste Code: 261
Waste Class: PHARMACEUTICALS
Waste Char: A
Waste Charac Desc: ACUTELY HAZARDOUS WASTE CHEM.
Count Manifests: 1

Sum Received Qty:	47.5
Gen District:	402
Gen District Office Name:	OTTAWA DISTRICT OFFICE 402
Gen Region Code:	04
Gen Region Office Name:	EASTERN REGION
NAICS Code:	418990
NAICS Desc:	ALL OTHER WHOLESALER-DISTRIBUTORS
Waste Code:	263
Waste Class:	ORGANIC LABORATORY CHEMICALS
Waste Char:	L
Waste Charac Desc:	LIQUID INDUSTRIAL WASTE
Count Manifests:	14
Sum Received Qty:	1007.0
Gen District:	501
Gen District Office Name:	SUDBURY DISTRICT OFFICE 501
Gen Region Code:	06
Gen Region Office Name:	NORTHERN REGION
NAICS Code:	418990
NAICS Desc:	ALL OTHER WHOLESALER-DISTRIBUTORS
Waste Code:	148
Waste Class:	INORGANIC LABORATORY CHEMICALS
Waste Char:	A
Waste Charac Desc:	ACUTELY HAZARDOUS WASTE CHEM.
Count Manifests:	5
Sum Received Qty:	173.0
Gen District:	501
Gen District Office Name:	SUDBURY DISTRICT OFFICE 501
Gen Region Code:	06
Gen Region Office Name:	NORTHERN REGION
NAICS Code:	418990
NAICS Desc:	ALL OTHER WHOLESALER-DISTRIBUTORS
Waste Code:	263
Waste Class:	ORGANIC LABORATORY CHEMICALS
Waste Char:	L
Waste Charac Desc:	LIQUID INDUSTRIAL WASTE
Count Manifests:	3
Sum Received Qty:	91.0
Gen District:	401
Gen District Office Name:	KINGSTON DISTRICT OFFICE 401
Gen Region Code:	04
Gen Region Office Name:	EASTERN REGION
NAICS Code:	621990
NAICS Desc:	ALL OTHER AMBULATORY HEALTH CARE SERVICES
Waste Code:	312
Waste Class:	PATHOLOGICAL WASTES
Waste Char:	P
Waste Charac Desc:	PATHOLOGICAL
Count Manifests:	76
Sum Received Qty:	41114.54
Gen District:	403
Gen District Office Name:	CORNWALL AREA OFFICE 403
Gen Region Code:	04
Gen Region Office Name:	EASTERN REGION
NAICS Code:	311515
NAICS Desc:	BUTTER, CHEESE, AND DRY AND CONDENSED DAIRY PRODUCT MANUFACTURING, BUTTER, CHEESE, AND DRY AND CONDENSED DAIRY PRODUCTS MANUFACTURING
Waste Code:	312
Waste Class:	PATHOLOGICAL WASTES
Waste Char:	C
Waste Charac Desc:	CORROSIVE
Count Manifests:	1

Sum Received Qty: 9.0

Gen District: 503
Gen District Office Name: SAULT STE. MARIE AREA OFFICE 503
Gen Region Code: 06
Gen Region Office Name: NORTHERN REGION
NAICS Code: 448199
NAICS Desc: ALL OTHER CLOTHING STORES
Waste Code: 261
Waste Class: PHARMACEUTICALS
Waste Char: L
Waste Charac Desc: LIQUID INDUSTRIAL WASTE
Count Manifests: 1
Sum Received Qty: 2.0

Gen District: 503
Gen District Office Name: SAULT STE. MARIE AREA OFFICE 503
Gen Region Code: 06
Gen Region Office Name: NORTHERN REGION
NAICS Code: 448199
NAICS Desc: ALL OTHER CLOTHING STORES
Waste Code: 263
Waste Class: ORGANIC LABORATORY CHEMICALS
Waste Char: L
Waste Charac Desc: LIQUID INDUSTRIAL WASTE
Count Manifests: 1
Sum Received Qty: 174.0

Gen District: 503
Gen District Office Name: SAULT STE. MARIE AREA OFFICE 503
Gen Region Code: 06
Gen Region Office Name: NORTHERN REGION
NAICS Code: 448199
NAICS Desc: ALL OTHER CLOTHING STORES
Waste Code: 331
Waste Class: WASTE COMPRESSED GASES
Waste Char: L
Waste Charac Desc: LIQUID INDUSTRIAL WASTE
Count Manifests: 1
Sum Received Qty: 3.0

Gen District: 504
Gen District Office Name: NORTH BAY AREA OFFIC0 504
Gen Region Code: 06
Gen Region Office Name: NORTHERN REGION
NAICS Code: 448199
NAICS Desc: ALL OTHER CLOTHING STORES
Waste Code: 148
Waste Class: INORGANIC LABORATORY CHEMICALS
Waste Char: A
Waste Charac Desc: ACUTELY HAZARDOUS WASTE CHEM.
Count Manifests: 6
Sum Received Qty: 30.0

Gen District: 504
Gen District Office Name: NORTH BAY AREA OFFIC0 504
Gen Region Code: 06
Gen Region Office Name: NORTHERN REGION
NAICS Code: 448199
NAICS Desc: ALL OTHER CLOTHING STORES
Waste Code: 261
Waste Class: PHARMACEUTICALS
Waste Char: L
Waste Charac Desc: LIQUID INDUSTRIAL WASTE
Count Manifests: 2
Sum Received Qty: 9.0

Gen District: 504
Gen District Office Name: NORTH BAY AREA OFFIC0 504
Gen Region Code: 06
Gen Region Office Name: NORTHERN REGION
NAICS Code: 448199
NAICS Desc: ALL OTHER CLOTHING STORES
Waste Code: 263
Waste Class: ORGANIC LABORATORY CHEMICALS
Waste Char: A
Waste Charac Desc: ACUTELY HAZARDOUS WASTE CHEM.
Count Manifests: 1
Sum Received Qty: 82.0

Gen District: 504
Gen District Office Name: NORTH BAY AREA OFFIC0 504
Gen Region Code: 06
Gen Region Office Name: NORTHERN REGION
NAICS Code: 448199
NAICS Desc: ALL OTHER CLOTHING STORES
Waste Code: 331
Waste Class: WASTE COMPRESSED GASES
Waste Char: I
Waste Charac Desc: IGNITABLE
Count Manifests: 7
Sum Received Qty: 120.0

Gen District: 402
Gen District Office Name: OTTAWA DISTRICT OFFICE 402
Gen Region Code: 04
Gen Region Office Name: EASTERN REGION
NAICS Code: 451130
NAICS Desc: SEWING, NEEDLEWORK AND PIECE GOODS STORES
Waste Code: 331
Waste Class: WASTE COMPRESSED GASES
Waste Char: L
Waste Charac Desc: LIQUID INDUSTRIAL WASTE
Count Manifests: 5
Sum Received Qty: 33.0

Gen District: 402
Gen District Office Name: OTTAWA DISTRICT OFFICE 402
Gen Region Code: 04
Gen Region Office Name: EASTERN REGION
NAICS Code: 514122
NAICS Desc: ARCHIVES
Waste Code: 261
Waste Class: PHARMACEUTICALS
Waste Char: A
Waste Charac Desc: ACUTELY HAZARDOUS WASTE CHEM.
Count Manifests: 88
Sum Received Qty: 2812.03

Gen District: 305
Gen District Office Name: HALTON-PEEL DISTRICT OFFICE 305
Gen Region Code: 03
Gen Region Office Name: CENTRAL REGION
NAICS Code: 621990
NAICS Desc: ALL OTHER AMBULATORY HEALTH CARE SERVICES
Waste Code: 211
Waste Class: AROMATIC SOLVENTS
Waste Char: H
Waste Charac Desc: HAZARDOUS INDUSTRIAL WASTE
Count Manifests: 1
Sum Received Qty: 38.0

Gen District:	305
Gen District Office Name:	HALTON-PEEL DISTRICT OFFICE 305
Gen Region Code:	03
Gen Region Office Name:	CENTRAL REGION
NAICS Code:	621990
NAICS Desc:	ALL OTHER AMBULATORY HEALTH CARE SERVICES
Waste Code:	212
Waste Class:	ALIPHATIC SOLVENTS
Waste Char:	H
Waste Charac Desc:	HAZARDOUS INDUSTRIAL WASTE
Count Manifests:	1
Sum Received Qty:	40.0

Gen District:	401
Gen District Office Name:	KINGSTON DISTRICT OFFICE 401
Gen Region Code:	04
Gen Region Office Name:	EASTERN REGION
NAICS Code:	621990
NAICS Desc:	ALL OTHER AMBULATORY HEALTH CARE SERVICES
Waste Code:	261
Waste Class:	PHARMACEUTICALS
Waste Char:	A
Waste Charac Desc:	ACUTELY HAZARDOUS WASTE CHEM.
Count Manifests:	26
Sum Received Qty:	2004.24

Gen District:	402
Gen District Office Name:	OTTAWA DISTRICT OFFICE 402
Gen Region Code:	04
Gen Region Office Name:	EASTERN REGION
NAICS Code:	621990
NAICS Desc:	ALL OTHER AMBULATORY HEALTH CARE SERVICES
Waste Code:	261
Waste Class:	PHARMACEUTICALS
Waste Char:	B
Waste Charac Desc:	HAZARDOUS WASTE CHEMICAL
Count Manifests:	5
Sum Received Qty:	193.7

Gen District:	403
Gen District Office Name:	CORNWALL AREA OFFICE 403
Gen Region Code:	04
Gen Region Office Name:	EASTERN REGION
NAICS Code:	621990
NAICS Desc:	ALL OTHER AMBULATORY HEALTH CARE SERVICES
Waste Code:	261
Waste Class:	PHARMACEUTICALS
Waste Char:	B
Waste Charac Desc:	HAZARDOUS WASTE CHEMICAL
Count Manifests:	6
Sum Received Qty:	651.8

Gen District:	101
Gen District Office Name:	LONDON DISTRICT OFFICE 101
Gen Region Code:	01
Gen Region Office Name:	SOUTHWESTERN REGION
NAICS Code:	622111
NAICS Desc:	GENERAL (EXCEPT PAEDIATRIC) HOSPITALS
Waste Code:	312
Waste Class:	PATHOLOGICAL WASTES
Waste Char:	P
Waste Charac Desc:	PATHOLOGICAL
Count Manifests:	1
Sum Received Qty:	398.0

Gen District:	402

Gen District Office Name: OTTAWA DISTRICT OFFICE 402
Gen Region Code: 04
Gen Region Office Name: EASTERN REGION
NAICS Code: 446110
NAICS Desc:
Waste Code: 261
Waste Class: PHARMACEUTICALS
Waste Char: A
Waste Charac Desc: ACUTELY HAZARDOUS WASTE CHEM.
Count Manifests: 59
Sum Received Qty: 3662.5

Gen District: 401
Gen District Office Name: KINGSTON DISTRICT OFFICE 401
Gen Region Code: 04
Gen Region Office Name: EASTERN REGION
NAICS Code: 601101
NAICS Desc:
Waste Code: 312
Waste Class: PATHOLOGICAL WASTES
Waste Char: P
Waste Charac Desc: PATHOLOGICAL
Count Manifests: 1
Sum Received Qty: 8.8

Gen District: 402
Gen District Office Name: OTTAWA DISTRICT OFFICE 402
Gen Region Code: 04
Gen Region Office Name: EASTERN REGION
NAICS Code: 484122
NAICS Desc:
Waste Code: 145
Waste Class: PAINT/PIGMENT/COATING RESIDUES
Waste Char: I
Waste Charac Desc: IGNITABLE
Count Manifests: 2
Sum Received Qty: 50.0

Gen District: 402
Gen District Office Name: OTTAWA DISTRICT OFFICE 402
Gen Region Code: 04
Gen Region Office Name: EASTERN REGION
NAICS Code: 111111
NAICS Desc:
Waste Code: 312
Waste Class: PATHOLOGICAL WASTES
Waste Char: P
Waste Charac Desc: PATHOLOGICAL
Count Manifests: 1
Sum Received Qty: 10.8

Gen District: 403
Gen District Office Name: CORNWALL AREA OFFICE 403
Gen Region Code: 04
Gen Region Office Name: EASTERN REGION
NAICS Code: 623110
NAICS Desc:
Waste Code: 312
Waste Class: PATHOLOGICAL WASTES
Waste Char: P
Waste Charac Desc: PATHOLOGICAL
Count Manifests: 29
Sum Received Qty: 753.04

Gen District: 401
Gen District Office Name: KINGSTON DISTRICT OFFICE 401

Gen Region Code: 04
Gen Region Office Name: EASTERN REGION
NAICS Code: 325610
NAICS Desc: SOAP AND CLEANING COMPOUND MANUFACTURING
Waste Code: 263
Waste Class: ORGANIC LABORATORY CHEMICALS
Waste Char: I
Waste Charac Desc: IGNITABLE
Count Manifests: 2
Sum Received Qty: 312.0

Gen District: 201
Gen District Office Name: HAMILTON DISTRICT OFFICE 201
Gen Region Code: 02
Gen Region Office Name: WEST-CENTRAL REGION
NAICS Code: 622111
NAICS Desc: GENERAL (EXCEPT PAEDIATRIC) HOSPITALS
Waste Code: 312
Waste Class: PATHOLOGICAL WASTES
Waste Char: P
Waste Charac Desc: PATHOLOGICAL
Count Manifests: 1
Sum Received Qty: 108.72

Gen District: 402
Gen District Office Name: OTTAWA DISTRICT OFFICE 402
Gen Region Code: 04
Gen Region Office Name: EASTERN REGION
NAICS Code: 452110
NAICS Desc: DEPARTMENT STORES
Waste Code: 262
Waste Class: DETERGENTS/SOAPS
Waste Char: L
Waste Charac Desc: LIQUID INDUSTRIAL WASTE
Count Manifests: 8
Sum Received Qty: 52.0

Gen District: 402
Gen District Office Name: OTTAWA DISTRICT OFFICE 402
Gen Region Code: 04
Gen Region Office Name: EASTERN REGION
NAICS Code: 814110
NAICS Desc:
Waste Code: 312
Waste Class: PATHOLOGICAL WASTES
Waste Char: P
Waste Charac Desc: PATHOLOGICAL
Count Manifests: 2
Sum Received Qty: 60.6

Gen District: 305
Gen District Office Name: HALTON-PEEL DISTRICT OFFICE 305
Gen Region Code: 03
Gen Region Office Name: CENTRAL REGION
NAICS Code: 325410
NAICS Desc: PHARMACEUTICAL AND MEDICINE MANUFACTURING
Waste Code: 312
Waste Class: PATHOLOGICAL WASTES
Waste Char: P
Waste Charac Desc: PATHOLOGICAL
Count Manifests: 4
Sum Received Qty: 1226.5

Gen District: 402
Gen District Office Name: OTTAWA DISTRICT OFFICE 402
Gen Region Code: 04

Gen Region Office Name:	EASTERN REGION
NAICS Code:	339110
NAICS Desc:	MEDICAL EQUIPMENT AND SUPPLIES MANUFACTURING
Waste Code:	148
Waste Class:	INORGANIC LABORATORY CHEMICALS
Waste Char:	A
Waste Charac Desc:	ACUTELY HAZARDOUS WASTE CHEM.
Count Manifests:	1
Sum Received Qty:	2.0

Gen District:	402
Gen District Office Name:	OTTAWA DISTRICT OFFICE 402
Gen Region Code:	04
Gen Region Office Name:	EASTERN REGION
NAICS Code:	339110
NAICS Desc:	MEDICAL EQUIPMENT AND SUPPLIES MANUFACTURING
Waste Code:	263
Waste Class:	ORGANIC LABORATORY CHEMICALS
Waste Char:	L
Waste Charac Desc:	LIQUID INDUSTRIAL WASTE
Count Manifests:	1
Sum Received Qty:	5.0

Gen District:	402
Gen District Office Name:	OTTAWA DISTRICT OFFICE 402
Gen Region Code:	04
Gen Region Office Name:	EASTERN REGION
NAICS Code:	611310
NAICS Desc:	UNIVERSITIES
Waste Code:	312
Waste Class:	PATHOLOGICAL WASTES
Waste Char:	P
Waste Charac Desc:	PATHOLOGICAL
Count Manifests:	80
Sum Received Qty:	16777.14

Gen District:	401
Gen District Office Name:	KINGSTON DISTRICT OFFICE 401
Gen Region Code:	04
Gen Region Office Name:	EASTERN REGION
NAICS Code:	622111
NAICS Desc:	GENERAL (EXCEPT PAEDIATRIC) HOSPITALS
Waste Code:	261
Waste Class:	PHARMACEUTICALS
Waste Char:	B
Waste Charac Desc:	HAZARDOUS WASTE CHEMICAL
Count Manifests:	34
Sum Received Qty:	5110.72

Gen District:	401
Gen District Office Name:	KINGSTON DISTRICT OFFICE 401
Gen Region Code:	04
Gen Region Office Name:	EASTERN REGION
NAICS Code:	622111
NAICS Desc:	GENERAL (EXCEPT PAEDIATRIC) HOSPITALS
Waste Code:	312
Waste Class:	PATHOLOGICAL WASTES
Waste Char:	P
Waste Charac Desc:	PATHOLOGICAL
Count Manifests:	107
Sum Received Qty:	21825.38

Gen District:	402
Gen District Office Name:	OTTAWA DISTRICT OFFICE 402
Gen Region Code:	04
Gen Region Office Name:	EASTERN REGION

NAICS Code:	452112
NAICS Desc:	
Waste Code:	212
Waste Class:	ALIPHATIC SOLVENTS
Waste Char:	I
Waste Charac Desc:	IGNITABLE
Count Manifests:	8
Sum Received Qty:	104.0
Gen District:	402
Gen District Office Name:	OTTAWA DISTRICT OFFICE 402
Gen Region Code:	04
Gen Region Office Name:	EASTERN REGION
NAICS Code:	444110
NAICS Desc:	HOME CENTRES
Waste Code:	148
Waste Class:	INORGANIC LABORATORY CHEMICALS
Waste Char:	A
Waste Charac Desc:	ACUTELY HAZARDOUS WASTE CHEM.
Count Manifests:	74
Sum Received Qty:	1214.0
Gen District:	402
Gen District Office Name:	OTTAWA DISTRICT OFFICE 402
Gen Region Code:	04
Gen Region Office Name:	EASTERN REGION
NAICS Code:	444110
NAICS Desc:	HOME CENTRES
Waste Code:	263
Waste Class:	ORGANIC LABORATORY CHEMICALS
Waste Char:	A
Waste Charac Desc:	ACUTELY HAZARDOUS WASTE CHEM.
Count Manifests:	13
Sum Received Qty:	1563.0
Gen District:	403
Gen District Office Name:	CORNWALL AREA OFFICE 403
Gen Region Code:	04
Gen Region Office Name:	EASTERN REGION
NAICS Code:	444110
NAICS Desc:	HOME CENTRES
Waste Code:	212
Waste Class:	ALIPHATIC SOLVENTS
Waste Char:	I
Waste Charac Desc:	IGNITABLE
Count Manifests:	2
Sum Received Qty:	328.0
Gen District:	501
Gen District Office Name:	SUDBURY DISTRICT OFFICE 501
Gen Region Code:	06
Gen Region Office Name:	NORTHERN REGION
NAICS Code:	444110
NAICS Desc:	HOME CENTRES
Waste Code:	331
Waste Class:	WASTE COMPRESSED GASES
Waste Char:	I
Waste Charac Desc:	IGNITABLE
Count Manifests:	2
Sum Received Qty:	27.0
Gen District:	402
Gen District Office Name:	OTTAWA DISTRICT OFFICE 402
Gen Region Code:	04
Gen Region Office Name:	EASTERN REGION
NAICS Code:	325410

NAICS Desc: PHARMACEUTICAL AND MEDICINE MANUFACTURING
Waste Code: 148
Waste Class: INORGANIC LABORATORY CHEMICALS
Waste Char: C
Waste Charac Desc: CORROSIVE
Count Manifests: 8
Sum Received Qty: 252.8

Gen District: 402
Gen District Office Name: OTTAWA DISTRICT OFFICE 402
Gen Region Code: 04
Gen Region Office Name: EASTERN REGION
NAICS Code: 325410
NAICS Desc: PHARMACEUTICAL AND MEDICINE MANUFACTURING
Waste Code: 312
Waste Class: PATHOLOGICAL WASTES
Waste Char: P
Waste Charac Desc: PATHOLOGICAL
Count Manifests: 267
Sum Received Qty: 26777.01

Gen District: 403
Gen District Office Name: CORNWALL AREA OFFICE 403
Gen Region Code: 04
Gen Region Office Name: EASTERN REGION
NAICS Code: 621911
NAICS Desc:
Waste Code: 312
Waste Class: PATHOLOGICAL WASTES
Waste Char: P
Waste Charac Desc: PATHOLOGICAL
Count Manifests: 7
Sum Received Qty: 329.0

Gen District: 401
Gen District Office Name: KINGSTON DISTRICT OFFICE 401
Gen Region Code: 04
Gen Region Office Name: EASTERN REGION
NAICS Code: 444130
NAICS Desc: HARDWARE STORES
Waste Code: 331
Waste Class: WASTE COMPRESSED GASES
Waste Char: L
Waste Charac Desc: LIQUID INDUSTRIAL WASTE
Count Manifests: 1
Sum Received Qty: 20.0

Gen District: 805
Gen District Office Name: QUEBEC
Gen Region Code: 04
Gen Region Office Name: EASTERN REGION
NAICS Code: 444130
NAICS Desc: HARDWARE STORES
Waste Code: 146
Waste Class: OTHER SPECIFIED INORGANICS
Waste Char: T
Waste Charac Desc: LEACHATE TOXIC
Count Manifests: 4
Sum Received Qty: 23.0

Gen District: 401
Gen District Office Name: KINGSTON DISTRICT OFFICE 401
Gen Region Code: 04
Gen Region Office Name: EASTERN REGION
NAICS Code: 622210
NAICS Desc: PSYCHIATRIC AND SUBSTANCE ABUSE HOSPITALS

Waste Code:	312
Waste Class:	PATHOLOGICAL WASTES
Waste Char:	P
Waste Charac Desc:	PATHOLOGICAL
Count Manifests:	27
Sum Received Qty:	3608.96
Gen District:	401
Gen District Office Name:	KINGSTON DISTRICT OFFICE 401
Gen Region Code:	04
Gen Region Office Name:	EASTERN REGION
NAICS Code:	325190
NAICS Desc:	OTHER BASIC ORGANIC CHEMICAL MANUFACTURING
Waste Code:	312
Waste Class:	PATHOLOGICAL WASTES
Waste Char:	P
Waste Charac Desc:	PATHOLOGICAL
Count Manifests:	1
Sum Received Qty:	1.2
Gen District:	401
Gen District Office Name:	KINGSTON DISTRICT OFFICE 401
Gen Region Code:	04
Gen Region Office Name:	EASTERN REGION
NAICS Code:	418990
NAICS Desc:	ALL OTHER WHOLESALER-DISTRIBUTORS
Waste Code:	263
Waste Class:	ORGANIC LABORATORY CHEMICALS
Waste Char:	L
Waste Charac Desc:	LIQUID INDUSTRIAL WASTE
Count Manifests:	5
Sum Received Qty:	569.0
Gen District:	401
Gen District Office Name:	KINGSTON DISTRICT OFFICE 401
Gen Region Code:	04
Gen Region Office Name:	EASTERN REGION
NAICS Code:	418990
NAICS Desc:	ALL OTHER WHOLESALER-DISTRIBUTORS
Waste Code:	331
Waste Class:	WASTE COMPRESSED GASES
Waste Char:	I
Waste Charac Desc:	IGNITABLE
Count Manifests:	6
Sum Received Qty:	109.0
Gen District:	402
Gen District Office Name:	OTTAWA DISTRICT OFFICE 402
Gen Region Code:	04
Gen Region Office Name:	EASTERN REGION
NAICS Code:	452999
NAICS Desc:	ALL OTHER MISCELLANEOUS GENERAL MERCHANDISE STORES
Waste Code:	148
Waste Class:	INORGANIC LABORATORY CHEMICALS
Waste Char:	A
Waste Charac Desc:	ACUTELY HAZARDOUS WASTE CHEM.
Count Manifests:	11
Sum Received Qty:	45.0
Gen District:	402
Gen District Office Name:	OTTAWA DISTRICT OFFICE 402
Gen Region Code:	04
Gen Region Office Name:	EASTERN REGION
NAICS Code:	452999
NAICS Desc:	ALL OTHER MISCELLANEOUS GENERAL MERCHANDISE STORES
Waste Code:	261

Waste Class: PHARMACEUTICALS
Waste Char: L
Waste Charac Desc: LIQUID INDUSTRIAL WASTE
Count Manifests: 1
Sum Received Qty: 2.0

Gen District: 805
Gen District Office Name: QUEBEC
Gen Region Code: 04
Gen Region Office Name: EASTERN REGION
NAICS Code: 452999
NAICS Desc: ALL OTHER MISCELLANEOUS GENERAL MERCHANDISE STORES
Waste Code: 145
Waste Class: PAINT/PIGMENT/COATING RESIDUES
Waste Char: L
Waste Charac Desc: LIQUID INDUSTRIAL WASTE
Count Manifests: 2
Sum Received Qty: 16.0

Gen District: 805
Gen District Office Name: QUEBEC
Gen Region Code: 04
Gen Region Office Name: EASTERN REGION
NAICS Code: 452999
NAICS Desc: ALL OTHER MISCELLANEOUS GENERAL MERCHANDISE STORES
Waste Code: 331
Waste Class: WASTE COMPRESSED GASES
Waste Char: I
Waste Charac Desc: IGNITABLE
Count Manifests: 13
Sum Received Qty: 191.0

Gen District: 401
Gen District Office Name: KINGSTON DISTRICT OFFICE 401
Gen Region Code: 04
Gen Region Office Name: EASTERN REGION
NAICS Code: 812320
NAICS Desc: DRY CLEANING AND LAUNDRY SERVICES (EXCEPT COIN-OPERATED)
Waste Code: 312
Waste Class: PATHOLOGICAL WASTES
Waste Char: P
Waste Charac Desc: PATHOLOGICAL
Count Manifests: 1
Sum Received Qty: 8.0

Gen District: 403
Gen District Office Name: CORNWALL AREA OFFICE 403
Gen Region Code: 04
Gen Region Office Name: EASTERN REGION
NAICS Code: 914110
NAICS Desc:
Waste Code: 261
Waste Class: PHARMACEUTICALS
Waste Char: A
Waste Charac Desc: ACUTELY HAZARDOUS WASTE CHEM.
Count Manifests: 5
Sum Received Qty: 56.0

Gen District: 402
Gen District Office Name: OTTAWA DISTRICT OFFICE 402
Gen Region Code: 04
Gen Region Office Name: EASTERN REGION
NAICS Code: 562991
NAICS Desc:
Waste Code: 312
Waste Class: PATHOLOGICAL WASTES

Waste Char: P
Waste Charac Desc: PATHOLOGICAL
Count Manifests: 1
Sum Received Qty: 5.6

Gen District: 805
Gen District Office Name: QUEBEC
Gen Region Code: 04
Gen Region Office Name: EASTERN REGION
NAICS Code: 444130
NAICS Desc: HARDWARE STORES
Waste Code: 148
Waste Class: INORGANIC LABORATORY CHEMICALS
Waste Char: A
Waste Charac Desc: ACUTELY HAZARDOUS WASTE CHEM.
Count Manifests: 1
Sum Received Qty: 3.0

Gen District: 805
Gen District Office Name: QUEBEC
Gen Region Code: 04
Gen Region Office Name: EASTERN REGION
NAICS Code: 444130
NAICS Desc: HARDWARE STORES
Waste Code: 148
Waste Class: INORGANIC LABORATORY CHEMICALS
Waste Char: I
Waste Charac Desc: IGNITABLE
Count Manifests: 3
Sum Received Qty: 25.0

Gen District: 101
Gen District Office Name: LONDON DISTRICT OFFICE 101
Gen Region Code: 01
Gen Region Office Name: SOUTHWESTERN REGION
NAICS Code: 445110
NAICS Desc: SUPERMARKETS AND OTHER GROCERY (EXCEPT CONVENIENCE) STORES
Waste Code: 263
Waste Class: ORGANIC LABORATORY CHEMICALS
Waste Char: A
Waste Charac Desc: ACUTELY HAZARDOUS WASTE CHEM.
Count Manifests: 1
Sum Received Qty: 2.0

Gen District: 402
Gen District Office Name: OTTAWA DISTRICT OFFICE 402
Gen Region Code: 04
Gen Region Office Name: EASTERN REGION
NAICS Code: 812210
NAICS Desc:
Waste Code: 312
Waste Class: PATHOLOGICAL WASTES
Waste Char: P
Waste Charac Desc: PATHOLOGICAL
Count Manifests: 90
Sum Received Qty: 3458.0

Gen District: 403
Gen District Office Name: CORNWALL AREA OFFICE 403
Gen Region Code: 04
Gen Region Office Name: EASTERN REGION
NAICS Code: 621620
NAICS Desc:
Waste Code: 264
Waste Class: PHOTOPROCESSING WASTES
Waste Char: L

Waste Charac Desc:	LIQUID INDUSTRIAL WASTE
Count Manifests:	1
Sum Received Qty:	21.0
Gen District:	402
Gen District Office Name:	OTTAWA DISTRICT OFFICE 402
Gen Region Code:	04
Gen Region Office Name:	EASTERN REGION
NAICS Code:	445110
NAICS Desc:	SUPERMARKETS AND OTHER GROCERY (EXCEPT CONVENIENCE) STORES
Waste Code:	263
Waste Class:	ORGANIC LABORATORY CHEMICALS
Waste Char:	L
Waste Charac Desc:	LIQUID INDUSTRIAL WASTE
Count Manifests:	75
Sum Received Qty:	3980.0
Gen District:	403
Gen District Office Name:	CORNWALL AREA OFFICE 403
Gen Region Code:	04
Gen Region Office Name:	EASTERN REGION
NAICS Code:	445110
NAICS Desc:	SUPERMARKETS AND OTHER GROCERY (EXCEPT CONVENIENCE) STORES
Waste Code:	252
Waste Class:	WASTE OILS & LUBRICANTS
Waste Char:	L
Waste Charac Desc:	LIQUID INDUSTRIAL WASTE
Count Manifests:	1
Sum Received Qty:	2.0
Gen District:	805
Gen District Office Name:	QUEBEC
Gen Region Code:	04
Gen Region Office Name:	EASTERN REGION
NAICS Code:	445110
NAICS Desc:	SUPERMARKETS AND OTHER GROCERY (EXCEPT CONVENIENCE) STORES
Waste Code:	112
Waste Class:	ACID WASTE - HEAVY METALS
Waste Char:	C
Waste Charac Desc:	CORROSIVE
Count Manifests:	7
Sum Received Qty:	93.0
Gen District:	805
Gen District Office Name:	QUEBEC
Gen Region Code:	04
Gen Region Office Name:	EASTERN REGION
NAICS Code:	445110
NAICS Desc:	SUPERMARKETS AND OTHER GROCERY (EXCEPT CONVENIENCE) STORES
Waste Code:	263
Waste Class:	ORGANIC LABORATORY CHEMICALS
Waste Char:	B
Waste Charac Desc:	HAZARDOUS WASTE CHEMICAL
Count Manifests:	1
Sum Received Qty:	547.0
Gen District:	301
Gen District Office Name:	TORONTO DISTRICT OFFICE 301
Gen Region Code:	03
Gen Region Office Name:	CENTRAL REGION
NAICS Code:	446110
NAICS Desc:	
Waste Code:	312
Waste Class:	PATHOLOGICAL WASTES
Waste Char:	P
Waste Charac Desc:	PATHOLOGICAL

Count Manifests: 6
Sum Received Qty: 70.4

Gen District: 402
Gen District Office Name: OTTAWA DISTRICT OFFICE 402
Gen Region Code: 04
Gen Region Office Name: EASTERN REGION
NAICS Code: 325999
NAICS Desc: ALL OTHER MISCELLANEOUS CHEMICAL PRODUCT MANUFACTURING
Waste Code: 148
Waste Class: INORGANIC LABORATORY CHEMICALS
Waste Char: C
Waste Charac Desc: CORROSIVE
Count Manifests: 1
Sum Received Qty: 4.0

Gen District: 402
Gen District Office Name: OTTAWA DISTRICT OFFICE 402
Gen Region Code: 04
Gen Region Office Name: EASTERN REGION
NAICS Code: 453999
NAICS Desc: ALL OTHER MISCELLANEOUS STORE RETAILERS (EXCEPT BEER AND WINE-MAKING SUPPLIES STORES)
Waste Code: 312
Waste Class: PATHOLOGICAL WASTES
Waste Char: P
Waste Charac Desc: PATHOLOGICAL
Count Manifests: 4
Sum Received Qty: 38.08

Gen District: 302
Gen District Office Name: BARRIE DISTRICT OFFICE 302
Gen Region Code: 01
Gen Region Office Name: SOUTHWESTERN REGION
NAICS Code: 621110
NAICS Desc: OFFICES OF PHYSICIANS
Waste Code: 312
Waste Class: PATHOLOGICAL WASTES
Waste Char: P
Waste Charac Desc: PATHOLOGICAL
Count Manifests: 1
Sum Received Qty: 12.5

Gen District: 402
Gen District Office Name: OTTAWA DISTRICT OFFICE 402
Gen Region Code: 04
Gen Region Office Name: EASTERN REGION
NAICS Code: 621494
NAICS Desc:
Waste Code: 312
Waste Class: PATHOLOGICAL WASTES
Waste Char: P
Waste Charac Desc: PATHOLOGICAL
Count Manifests: 82
Sum Received Qty: 2622.62

Gen District: 401
Gen District Office Name: KINGSTON DISTRICT OFFICE 401
Gen Region Code: 04
Gen Region Office Name: EASTERN REGION
NAICS Code: 452910
NAICS Desc:
Waste Code: 331
Waste Class: WASTE COMPRESSED GASES
Waste Char: L
Waste Charac Desc: LIQUID INDUSTRIAL WASTE
Count Manifests: 1

Sum Received Qty:	2.0
Gen District:	402
Gen District Office Name:	OTTAWA DISTRICT OFFICE 402
Gen Region Code:	04
Gen Region Office Name:	EASTERN REGION
NAICS Code:	911910
NAICS Desc:	
Waste Code:	312
Waste Class:	PATHOLOGICAL WASTES
Waste Char:	P
Waste Charac Desc:	PATHOLOGICAL
Count Manifests:	3
Sum Received Qty:	95.24
Gen District:	402
Gen District Office Name:	OTTAWA DISTRICT OFFICE 402
Gen Region Code:	04
Gen Region Office Name:	EASTERN REGION
NAICS Code:	521110
NAICS Desc:	
Waste Code:	148
Waste Class:	INORGANIC LABORATORY CHEMICALS
Waste Char:	C
Waste Charac Desc:	CORROSIVE
Count Manifests:	2
Sum Received Qty:	11.4
Gen District:	403
Gen District Office Name:	CORNWALL AREA OFFICE 403
Gen Region Code:	04
Gen Region Office Name:	EASTERN REGION
NAICS Code:	448140
NAICS Desc:	FAMILY CLOTHING STORES
Waste Code:	331
Waste Class:	WASTE COMPRESSED GASES
Waste Char:	I
Waste Charac Desc:	IGNITABLE
Count Manifests:	11
Sum Received Qty:	177.0
Gen District:	402
Gen District Office Name:	OTTAWA DISTRICT OFFICE 402
Gen Region Code:	04
Gen Region Office Name:	EASTERN REGION
NAICS Code:	446110
NAICS Desc:	
Waste Code:	312
Waste Class:	PATHOLOGICAL WASTES
Waste Char:	P
Waste Charac Desc:	PATHOLOGICAL
Count Manifests:	70
Sum Received Qty:	1212.39
Gen District:	403
Gen District Office Name:	CORNWALL AREA OFFICE 403
Gen Region Code:	04
Gen Region Office Name:	EASTERN REGION
NAICS Code:	621110
NAICS Desc:	OFFICES OF PHYSICIANS
Waste Code:	261
Waste Class:	PHARMACEUTICALS
Waste Char:	A
Waste Charac Desc:	ACUTELY HAZARDOUS WASTE CHEM.
Count Manifests:	7
Sum Received Qty:	70.96

Gen District: 402
Gen District Office Name: OTTAWA DISTRICT OFFICE 402
Gen Region Code: 04
Gen Region Office Name: EASTERN REGION
NAICS Code: 562910
NAICS Desc: REMEDIATION SERVICES
Waste Code: 312
Waste Class: PATHOLOGICAL WASTES
Waste Char: P
Waste Charac Desc: PATHOLOGICAL
Count Manifests: 1
Sum Received Qty: 119.5

Gen District: 402
Gen District Office Name: OTTAWA DISTRICT OFFICE 402
Gen Region Code: 04
Gen Region Office Name: EASTERN REGION
NAICS Code: 414510
NAICS Desc: PHARMACEUTICALS AND PHARMACY SUPPLIES WHOLESALER-DISTRIBUTORS
Waste Code: 261
Waste Class: PHARMACEUTICALS
Waste Char: A
Waste Charac Desc: ACUTELY HAZARDOUS WASTE CHEM.
Count Manifests: 71
Sum Received Qty: 4449.72

Gen District: 401
Gen District Office Name: KINGSTON DISTRICT OFFICE 401
Gen Region Code: 04
Gen Region Office Name: EASTERN REGION
NAICS Code: 418990
NAICS Desc: ALL OTHER WHOLESALER-DISTRIBUTORS
Waste Code: 148
Waste Class: INORGANIC LABORATORY CHEMICALS
Waste Char: A
Waste Charac Desc: ACUTELY HAZARDOUS WASTE CHEM.
Count Manifests: 11
Sum Received Qty: 119.0

Gen District: 402
Gen District Office Name: OTTAWA DISTRICT OFFICE 402
Gen Region Code: 04
Gen Region Office Name: EASTERN REGION
NAICS Code: 418990
NAICS Desc: ALL OTHER WHOLESALER-DISTRIBUTORS
Waste Code: 263
Waste Class: ORGANIC LABORATORY CHEMICALS
Waste Char: A
Waste Charac Desc: ACUTELY HAZARDOUS WASTE CHEM.
Count Manifests: 5
Sum Received Qty: 32.0

Gen District: 501
Gen District Office Name: SUDBURY DISTRICT OFFICE 501
Gen Region Code: 06
Gen Region Office Name: NORTHERN REGION
NAICS Code: 418990
NAICS Desc: ALL OTHER WHOLESALER-DISTRIBUTORS
Waste Code: 331
Waste Class: WASTE COMPRESSED GASES
Waste Char: I
Waste Charac Desc: IGNITABLE
Count Manifests: 4
Sum Received Qty: 94.0

Gen District:	402
Gen District Office Name:	OTTAWA DISTRICT OFFICE 402
Gen Region Code:	04
Gen Region Office Name:	EASTERN REGION
NAICS Code:	541710
NAICS Desc:	RESEARCH AND DEVELOPMENT IN THE PHYSICAL, ENGINEERING AND LIFE SCIENCES
Waste Code:	312
Waste Class:	PATHOLOGICAL WASTES
Waste Char:	P
Waste Charac Desc:	PATHOLOGICAL
Count Manifests:	25
Sum Received Qty:	1004.6

Gen District:	402
Gen District Office Name:	OTTAWA DISTRICT OFFICE 402
Gen Region Code:	04
Gen Region Office Name:	EASTERN REGION
NAICS Code:	811111
NAICS Desc:	GENERAL AUTOMOTIVE REPAIR
Waste Code:	263
Waste Class:	ORGANIC LABORATORY CHEMICALS
Waste Char:	L
Waste Charac Desc:	LIQUID INDUSTRIAL WASTE
Count Manifests:	8
Sum Received Qty:	70.0

Gen District:	402
Gen District Office Name:	OTTAWA DISTRICT OFFICE 402
Gen Region Code:	04
Gen Region Office Name:	EASTERN REGION
NAICS Code:	892190
NAICS Desc:	
Waste Code:	312
Waste Class:	PATHOLOGICAL WASTES
Waste Char:	P
Waste Charac Desc:	PATHOLOGICAL
Count Manifests:	1
Sum Received Qty:	10.3

Gen District:	101
Gen District Office Name:	LONDON DISTRICT OFFICE 101
Gen Region Code:	01
Gen Region Office Name:	SOUTHWESTERN REGION
NAICS Code:	446110
NAICS Desc:	
Waste Code:	312
Waste Class:	PATHOLOGICAL WASTES
Waste Char:	P
Waste Charac Desc:	PATHOLOGICAL
Count Manifests:	2
Sum Received Qty:	14.84

Gen District:	401
Gen District Office Name:	KINGSTON DISTRICT OFFICE 401
Gen Region Code:	04
Gen Region Office Name:	EASTERN REGION
NAICS Code:	446110
NAICS Desc:	
Waste Code:	261
Waste Class:	PHARMACEUTICALS
Waste Char:	A
Waste Charac Desc:	ACUTELY HAZARDOUS WASTE CHEM.
Count Manifests:	35
Sum Received Qty:	1480.2

Gen District:	401

Gen District Office Name: KINGSTON DISTRICT OFFICE 401
Gen Region Code: 04
Gen Region Office Name: EASTERN REGION
NAICS Code: 446110
NAICS Desc:
Waste Code: 312
Waste Class: PATHOLOGICAL WASTES
Waste Char: P
Waste Charac Desc: PATHOLOGICAL
Count Manifests: 8
Sum Received Qty: 286.4

Gen District: 401
Gen District Office Name: KINGSTON DISTRICT OFFICE 401
Gen Region Code: 04
Gen Region Office Name: EASTERN REGION
NAICS Code: 621494
NAICS Desc:
Waste Code: 312
Waste Class: PATHOLOGICAL WASTES
Waste Char: P
Waste Charac Desc: PATHOLOGICAL
Count Manifests: 108
Sum Received Qty: 15516.73

Gen District: 805
Gen District Office Name: QUEBEC
Gen Region Code: 04
Gen Region Office Name: EASTERN REGION
NAICS Code: 453999
NAICS Desc: ALL OTHER MISCELLANEOUS STORE RETAILERS (EXCEPT BEER AND WINE-MAKING SUPPLIES STORES)
Waste Code: 148
Waste Class: INORGANIC LABORATORY CHEMICALS
Waste Char: A
Waste Charac Desc: ACUTELY HAZARDOUS WASTE CHEM.
Count Manifests: 4
Sum Received Qty: 13.0

Gen District: 504
Gen District Office Name: NORTH BAY AREA OFFIC0 504
Gen Region Code: 06
Gen Region Office Name: NORTHERN REGION
NAICS Code: 453999
NAICS Desc: ALL OTHER MISCELLANEOUS STORE RETAILERS (EXCEPT BEER AND WINE-MAKING SUPPLIES STORES)
Waste Code: 212
Waste Class: ALIPHATIC SOLVENTS
Waste Char: I
Waste Charac Desc: IGNITABLE
Count Manifests: 1
Sum Received Qty: 2.0

Gen District: 504
Gen District Office Name: NORTH BAY AREA OFFIC0 504
Gen Region Code: 06
Gen Region Office Name: NORTHERN REGION
NAICS Code: 453999
NAICS Desc: ALL OTHER MISCELLANEOUS STORE RETAILERS (EXCEPT BEER AND WINE-MAKING SUPPLIES STORES)
Waste Code: 331
Waste Class: WASTE COMPRESSED GASES
Waste Char: L
Waste Charac Desc: LIQUID INDUSTRIAL WASTE
Count Manifests: 1
Sum Received Qty: 3.0

Gen District: 401
Gen District Office Name: KINGSTON DISTRICT OFFICE 401

Gen Region Code:	04
Gen Region Office Name:	EASTERN REGION
NAICS Code:	541940
NAICS Desc:	VETERINARY SERVICES
Waste Code:	264
Waste Class:	PHOTOPROCESSING WASTES
Waste Char:	L
Waste Charac Desc:	LIQUID INDUSTRIAL WASTE
Count Manifests:	4
Sum Received Qty:	139.18

Gen District:	402
Gen District Office Name:	OTTAWA DISTRICT OFFICE 402
Gen Region Code:	04
Gen Region Office Name:	EASTERN REGION
NAICS Code:	621610
NAICS Desc:	
Waste Code:	312
Waste Class:	PATHOLOGICAL WASTES
Waste Char:	P
Waste Charac Desc:	PATHOLOGICAL
Count Manifests:	56
Sum Received Qty:	746.53

Gen District:	403
Gen District Office Name:	CORNWALL AREA OFFICE 403
Gen Region Code:	04
Gen Region Office Name:	EASTERN REGION
NAICS Code:	621610
NAICS Desc:	
Waste Code:	261
Waste Class:	PHARMACEUTICALS
Waste Char:	A
Waste Charac Desc:	ACUTELY HAZARDOUS WASTE CHEM.
Count Manifests:	11
Sum Received Qty:	118.52

Gen District:	401
Gen District Office Name:	KINGSTON DISTRICT OFFICE 401
Gen Region Code:	04
Gen Region Office Name:	EASTERN REGION
NAICS Code:	444110
NAICS Desc:	HOME CENTRES
Waste Code:	331
Waste Class:	WASTE COMPRESSED GASES
Waste Char:	I
Waste Charac Desc:	IGNITABLE
Count Manifests:	5
Sum Received Qty:	147.0

Gen District:	304
Gen District Office Name:	PETERBOROUGH DISTRICT OFFICE 304
Gen Region Code:	04
Gen Region Office Name:	EASTERN REGION
NAICS Code:	444130
NAICS Desc:	HARDWARE STORES
Waste Code:	331
Waste Class:	WASTE COMPRESSED GASES
Waste Char:	I
Waste Charac Desc:	IGNITABLE
Count Manifests:	4
Sum Received Qty:	29.0

Gen District:	805
Gen District Office Name:	QUEBEC
Gen Region Code:	04

Gen Region Office Name: EASTERN REGION
NAICS Code: 444130
NAICS Desc: HARDWARE STORES
Waste Code: 331
Waste Class: WASTE COMPRESSED GASES
Waste Char: I
Waste Charac Desc: IGNITABLE
Count Manifests: 13
Sum Received Qty: 130.0

Gen District: 501
Gen District Office Name: SUDBURY DISTRICT OFFICE 501
Gen Region Code: 06
Gen Region Office Name: NORTHERN REGION
NAICS Code: 444130
NAICS Desc: HARDWARE STORES
Waste Code: 212
Waste Class: ALIPHATIC SOLVENTS
Waste Char: I
Waste Charac Desc: IGNITABLE
Count Manifests: 1
Sum Received Qty: 1037.0

Gen District: 402
Gen District Office Name: OTTAWA DISTRICT OFFICE 402
Gen Region Code: 04
Gen Region Office Name: EASTERN REGION
NAICS Code: 561722
NAICS Desc: JANITORIAL SERVICES (EXCEPT WINDOW CLEANING)
Waste Code: 312
Waste Class: PATHOLOGICAL WASTES
Waste Char: P
Waste Charac Desc: PATHOLOGICAL
Count Manifests: 6
Sum Received Qty: 445.4

Gen District: 402
Gen District Office Name: OTTAWA DISTRICT OFFICE 402
Gen Region Code: 04
Gen Region Office Name: EASTERN REGION
NAICS Code: 621210
NAICS Desc: OFFICES OF DENTISTS
Waste Code: 261
Waste Class: PHARMACEUTICALS
Waste Char: A
Waste Charac Desc: ACUTELY HAZARDOUS WASTE CHEM.
Count Manifests: 4
Sum Received Qty: 34.62

Gen District: 401
Gen District Office Name: KINGSTON DISTRICT OFFICE 401
Gen Region Code: 04
Gen Region Office Name: EASTERN REGION
NAICS Code: 445110
NAICS Desc: SUPERMARKETS AND OTHER GROCERY (EXCEPT CONVENIENCE) STORES
Waste Code: 263
Waste Class: ORGANIC LABORATORY CHEMICALS
Waste Char: A
Waste Charac Desc: ACUTELY HAZARDOUS WASTE CHEM.
Count Manifests: 6
Sum Received Qty: 220.0

Gen District: 402
Gen District Office Name: OTTAWA DISTRICT OFFICE 402
Gen Region Code: 04
Gen Region Office Name: EASTERN REGION

NAICS Code:	445110
NAICS Desc:	SUPERMARKETS AND OTHER GROCERY (EXCEPT CONVENIENCE) STORES
Waste Code:	148
Waste Class:	INORGANIC LABORATORY CHEMICALS
Waste Char:	A
Waste Charac Desc:	ACUTELY HAZARDOUS WASTE CHEM.
Count Manifests:	124
Sum Received Qty:	906.0
Gen District:	402
Gen District Office Name:	OTTAWA DISTRICT OFFICE 402
Gen Region Code:	04
Gen Region Office Name:	EASTERN REGION
NAICS Code:	445110
NAICS Desc:	SUPERMARKETS AND OTHER GROCERY (EXCEPT CONVENIENCE) STORES
Waste Code:	148
Waste Class:	INORGANIC LABORATORY CHEMICALS
Waste Char:	C
Waste Charac Desc:	CORROSIVE
Count Manifests:	1
Sum Received Qty:	52.0
Gen District:	403
Gen District Office Name:	CORNWALL AREA OFFICE 403
Gen Region Code:	04
Gen Region Office Name:	EASTERN REGION
NAICS Code:	445110
NAICS Desc:	SUPERMARKETS AND OTHER GROCERY (EXCEPT CONVENIENCE) STORES
Waste Code:	331
Waste Class:	WASTE COMPRESSED GASES
Waste Char:	I
Waste Charac Desc:	IGNITABLE
Count Manifests:	1
Sum Received Qty:	2.0
Gen District:	805
Gen District Office Name:	QUEBEC
Gen Region Code:	04
Gen Region Office Name:	EASTERN REGION
NAICS Code:	445110
NAICS Desc:	SUPERMARKETS AND OTHER GROCERY (EXCEPT CONVENIENCE) STORES
Waste Code:	263
Waste Class:	ORGANIC LABORATORY CHEMICALS
Waste Char:	L
Waste Charac Desc:	LIQUID INDUSTRIAL WASTE
Count Manifests:	22
Sum Received Qty:	2297.0
Gen District:	501
Gen District Office Name:	SUDBURY DISTRICT OFFICE 501
Gen Region Code:	06
Gen Region Office Name:	NORTHERN REGION
NAICS Code:	445110
NAICS Desc:	SUPERMARKETS AND OTHER GROCERY (EXCEPT CONVENIENCE) STORES
Waste Code:	148
Waste Class:	INORGANIC LABORATORY CHEMICALS
Waste Char:	A
Waste Charac Desc:	ACUTELY HAZARDOUS WASTE CHEM.
Count Manifests:	5
Sum Received Qty:	42.0
Gen District:	402
Gen District Office Name:	OTTAWA DISTRICT OFFICE 402
Gen Region Code:	04
Gen Region Office Name:	EASTERN REGION
NAICS Code:	514122

NAICS Desc:	ARCHIVES
Waste Code:	264
Waste Class:	PHOTOPROCESSING WASTES
Waste Char:	L
Waste Charac Desc:	LIQUID INDUSTRIAL WASTE
Count Manifests:	3
Sum Received Qty:	91.2
Gen District:	102
Gen District Office Name:	SARNIA/WINDSOR AREA OFFICE 102
Gen Region Code:	01
Gen Region Office Name:	SOUTHWESTERN REGION
NAICS Code:	621420
NAICS Desc:	OUT-PATIENT MENTAL HEALTH AND SUBSTANCE ABUSE CENTRES
Waste Code:	261
Waste Class:	PHARMACEUTICALS
Waste Char:	A
Waste Charac Desc:	ACUTELY HAZARDOUS WASTE CHEM.
Count Manifests:	23
Sum Received Qty:	1898.6
Gen District:	501
Gen District Office Name:	SUDBURY DISTRICT OFFICE 501
Gen Region Code:	06
Gen Region Office Name:	NORTHERN REGION
NAICS Code:	444210
NAICS Desc:	
Waste Code:	331
Waste Class:	WASTE COMPRESSED GASES
Waste Char:	L
Waste Charac Desc:	LIQUID INDUSTRIAL WASTE
Count Manifests:	3
Sum Received Qty:	14.0
Gen District:	403
Gen District Office Name:	CORNWALL AREA OFFICE 403
Gen Region Code:	04
Gen Region Office Name:	EASTERN REGION
NAICS Code:	448140
NAICS Desc:	FAMILY CLOTHING STORES
Waste Code:	263
Waste Class:	ORGANIC LABORATORY CHEMICALS
Waste Char:	A
Waste Charac Desc:	ACUTELY HAZARDOUS WASTE CHEM.
Count Manifests:	2
Sum Received Qty:	170.0
Gen District:	403
Gen District Office Name:	CORNWALL AREA OFFICE 403
Gen Region Code:	04
Gen Region Office Name:	EASTERN REGION
NAICS Code:	448140
NAICS Desc:	FAMILY CLOTHING STORES
Waste Code:	263
Waste Class:	ORGANIC LABORATORY CHEMICALS
Waste Char:	L
Waste Charac Desc:	LIQUID INDUSTRIAL WASTE
Count Manifests:	4
Sum Received Qty:	788.0
Gen District:	401
Gen District Office Name:	KINGSTON DISTRICT OFFICE 401
Gen Region Code:	04
Gen Region Office Name:	EASTERN REGION
NAICS Code:	448199
NAICS Desc:	ALL OTHER CLOTHING STORES

Waste Code: 261
Waste Class: PHARMACEUTICALS
Waste Char: A
Waste Charac Desc: ACUTELY HAZARDOUS WASTE CHEM.
Count Manifests: 3
Sum Received Qty: 3.0

Gen District: 401
Gen District Office Name: KINGSTON DISTRICT OFFICE 401
Gen Region Code: 04
Gen Region Office Name: EASTERN REGION
NAICS Code: 448199
NAICS Desc: ALL OTHER CLOTHING STORES
Waste Code: 263
Waste Class: ORGANIC LABORATORY CHEMICALS
Waste Char: L
Waste Charac Desc: LIQUID INDUSTRIAL WASTE
Count Manifests: 13
Sum Received Qty: 3014.0

Gen District: 401
Gen District Office Name: KINGSTON DISTRICT OFFICE 401
Gen Region Code: 04
Gen Region Office Name: EASTERN REGION
NAICS Code: 448199
NAICS Desc: ALL OTHER CLOTHING STORES
Waste Code: 269
Waste Class: NON-HALOGENATED PESTICIDES
Waste Char: T
Waste Charac Desc: LEACHATE TOXIC
Count Manifests: 12
Sum Received Qty: 35.0

Gen District: 402
Gen District Office Name: OTTAWA DISTRICT OFFICE 402
Gen Region Code: 04
Gen Region Office Name: EASTERN REGION
NAICS Code: 448199
NAICS Desc: ALL OTHER CLOTHING STORES
Waste Code: 269
Waste Class: NON-HALOGENATED PESTICIDES
Waste Char: T
Waste Charac Desc: LEACHATE TOXIC
Count Manifests: 32
Sum Received Qty: 122.0

Gen District: 501
Gen District Office Name: SUDBURY DISTRICT OFFICE 501
Gen Region Code: 06
Gen Region Office Name: NORTHERN REGION
NAICS Code: 448199
NAICS Desc: ALL OTHER CLOTHING STORES
Waste Code: 148
Waste Class: INORGANIC LABORATORY CHEMICALS
Waste Char: A
Waste Charac Desc: ACUTELY HAZARDOUS WASTE CHEM.
Count Manifests: 3
Sum Received Qty: 39.0

Gen District: 401
Gen District Office Name: KINGSTON DISTRICT OFFICE 401
Gen Region Code: 04
Gen Region Office Name: EASTERN REGION
NAICS Code: 621510
NAICS Desc: MEDICAL AND DIAGNOSTIC LABORATORIES
Waste Code: 148

Waste Class: INORGANIC LABORATORY CHEMICALS
Waste Char: I
Waste Charac Desc: IGNITABLE
Count Manifests: 1
Sum Received Qty: 2.0

Gen District: 401
Gen District Office Name: KINGSTON DISTRICT OFFICE 401
Gen Region Code: 04
Gen Region Office Name: EASTERN REGION
NAICS Code: 621510
NAICS Desc: MEDICAL AND DIAGNOSTIC LABORATORIES
Waste Code: 212
Waste Class: ALIPHATIC SOLVENTS
Waste Char: B
Waste Charac Desc: HAZARDOUS WASTE CHEMICAL
Count Manifests: 36
Sum Received Qty: 3413.0

Gen District: 403
Gen District Office Name: CORNWALL AREA OFFICE 403
Gen Region Code: 04
Gen Region Office Name: EASTERN REGION
NAICS Code: 621150
NAICS Desc:
Waste Code: 312
Waste Class: PATHOLOGICAL WASTES
Waste Char: P
Waste Charac Desc: PATHOLOGICAL
Count Manifests: 50
Sum Received Qty: 9254.06

Gen District: 501
Gen District Office Name: SUDBURY DISTRICT OFFICE 501
Gen Region Code: 06
Gen Region Office Name: NORTHERN REGION
NAICS Code: 448199
NAICS Desc: ALL OTHER CLOTHING STORES
Waste Code: 212
Waste Class: ALIPHATIC SOLVENTS
Waste Char: I
Waste Charac Desc: IGNITABLE
Count Manifests: 2
Sum Received Qty: 130.0

Gen District: 501
Gen District Office Name: SUDBURY DISTRICT OFFICE 501
Gen Region Code: 06
Gen Region Office Name: NORTHERN REGION
NAICS Code: 448199
NAICS Desc: ALL OTHER CLOTHING STORES
Waste Code: 331
Waste Class: WASTE COMPRESSED GASES
Waste Char: I
Waste Charac Desc: IGNITABLE
Count Manifests: 3
Sum Received Qty: 63.0

Gen District: 502
Gen District Office Name: TIMMINS DISTRICT OFFICE 502
Gen Region Code: 06
Gen Region Office Name: NORTHERN REGION
NAICS Code: 448199
NAICS Desc: ALL OTHER CLOTHING STORES
Waste Code: 263
Waste Class: ORGANIC LABORATORY CHEMICALS

Waste Char: L
Waste Charac Desc: LIQUID INDUSTRIAL WASTE
Count Manifests: 1
Sum Received Qty: 166.0

Gen District: 504
Gen District Office Name: NORTH BAY AREA OFFIC0 504
Gen Region Code: 06
Gen Region Office Name: NORTHERN REGION
NAICS Code: 448199
NAICS Desc: ALL OTHER CLOTHING STORES
Waste Code: 331
Waste Class: WASTE COMPRESSED GASES
Waste Char: L
Waste Charac Desc: LIQUID INDUSTRIAL WASTE
Count Manifests: 5
Sum Received Qty: 28.0

Gen District: 402
Gen District Office Name: OTTAWA DISTRICT OFFICE 402
Gen Region Code: 04
Gen Region Office Name: EASTERN REGION
NAICS Code: 621510
NAICS Desc: MEDICAL AND DIAGNOSTIC LABORATORIES
Waste Code: 148
Waste Class: INORGANIC LABORATORY CHEMICALS
Waste Char: L
Waste Charac Desc: LIQUID INDUSTRIAL WASTE
Count Manifests: 78
Sum Received Qty: 6051.0

Gen District: 402
Gen District Office Name: OTTAWA DISTRICT OFFICE 402
Gen Region Code: 04
Gen Region Office Name: EASTERN REGION
NAICS Code: 621990
NAICS Desc: ALL OTHER AMBULATORY HEALTH CARE SERVICES
Waste Code: 261
Waste Class: PHARMACEUTICALS
Waste Char: A
Waste Charac Desc: ACUTELY HAZARDOUS WASTE CHEM.
Count Manifests: 9
Sum Received Qty: 78.94

Gen District: 402
Gen District Office Name: OTTAWA DISTRICT OFFICE 402
Gen Region Code: 04
Gen Region Office Name: EASTERN REGION
NAICS Code: 913910
NAICS Desc:
Waste Code: 261
Waste Class: PHARMACEUTICALS
Waste Char: A
Waste Charac Desc: ACUTELY HAZARDOUS WASTE CHEM.
Count Manifests: 16
Sum Received Qty: 266.7

Gen District: 402
Gen District Office Name: OTTAWA DISTRICT OFFICE 402
Gen Region Code: 04
Gen Region Office Name: EASTERN REGION
NAICS Code: 451130
NAICS Desc: SEWING, NEEDLEWORK AND PIECE GOODS STORES
Waste Code: 212
Waste Class: ALIPHATIC SOLVENTS
Waste Char: I

Waste Charac Desc: IGNITABLE
Count Manifests: 9
Sum Received Qty: 27.0

Gen District: 502
Gen District Office Name: TIMMINS DISTRICT OFFICE 502
Gen Region Code: 06
Gen Region Office Name: NORTHERN REGION
NAICS Code: 451130
NAICS Desc: SEWING, NEEDLEWORK AND PIECE GOODS STORES
Waste Code: 145
Waste Class: PAINT/PIGMENT/COATING RESIDUES
Waste Char: L
Waste Charac Desc: LIQUID INDUSTRIAL WASTE
Count Manifests: 1
Sum Received Qty: 6.0

Gen District: 503
Gen District Office Name: SAULT STE. MARIE AREA OFFICE 503
Gen Region Code: 06
Gen Region Office Name: NORTHERN REGION
NAICS Code: 451130
NAICS Desc: SEWING, NEEDLEWORK AND PIECE GOODS STORES
Waste Code: 145
Waste Class: PAINT/PIGMENT/COATING RESIDUES
Waste Char: L
Waste Charac Desc: LIQUID INDUSTRIAL WASTE
Count Manifests: 1
Sum Received Qty: 29.0

Gen District: 201
Gen District Office Name: HAMILTON DISTRICT OFFICE 201
Gen Region Code: 02
Gen Region Office Name: WEST-CENTRAL REGION
NAICS Code: 622111
NAICS Desc: GENERAL (EXCEPT PAEDIATRIC) HOSPITALS
Waste Code: 261
Waste Class: PHARMACEUTICALS
Waste Char: A
Waste Charac Desc: ACUTELY HAZARDOUS WASTE CHEM.
Count Manifests: 1
Sum Received Qty: 17.58

Gen District: 402
Gen District Office Name: OTTAWA DISTRICT OFFICE 402
Gen Region Code: 04
Gen Region Office Name: EASTERN REGION
NAICS Code: 623999
NAICS Desc:
Waste Code: 261
Waste Class: PHARMACEUTICALS
Waste Char: A
Waste Charac Desc: ACUTELY HAZARDOUS WASTE CHEM.
Count Manifests: 2
Sum Received Qty: 26.5

Gen District: 402
Gen District Office Name: OTTAWA DISTRICT OFFICE 402
Gen Region Code: 04
Gen Region Office Name: EASTERN REGION
NAICS Code: 452110
NAICS Desc: DEPARTMENT STORES
Waste Code: 261
Waste Class: PHARMACEUTICALS
Waste Char: L
Waste Charac Desc: LIQUID INDUSTRIAL WASTE

Count Manifests: 1
Sum Received Qty: 3.0

Gen District: 402
Gen District Office Name: OTTAWA DISTRICT OFFICE 402
Gen Region Code: 04
Gen Region Office Name: EASTERN REGION
NAICS Code: 488190
NAICS Desc: OTHER SUPPORT ACTIVITIES FOR AIR TRANSPORTATION
Waste Code: 148
Waste Class: INORGANIC LABORATORY CHEMICALS
Waste Char: C
Waste Charac Desc: CORROSIVE
Count Manifests: 2
Sum Received Qty: 103.7

Gen District: 401
Gen District Office Name: KINGSTON DISTRICT OFFICE 401
Gen Region Code: 04
Gen Region Office Name: EASTERN REGION
NAICS Code: 622111
NAICS Desc: GENERAL (EXCEPT PAEDIATRIC) HOSPITALS
Waste Code: 261
Waste Class: PHARMACEUTICALS
Waste Char: A
Waste Charac Desc: ACUTELY HAZARDOUS WASTE CHEM.
Count Manifests: 4
Sum Received Qty: 22.9

Gen District: 402
Gen District Office Name: OTTAWA DISTRICT OFFICE 402
Gen Region Code: 04
Gen Region Office Name: EASTERN REGION
NAICS Code: 622111
NAICS Desc: GENERAL (EXCEPT PAEDIATRIC) HOSPITALS
Waste Code: 312
Waste Class: PATHOLOGICAL WASTES
Waste Char: P
Waste Charac Desc: PATHOLOGICAL
Count Manifests: 1559
Sum Received Qty: 627762.29

Gen District: 401
Gen District Office Name: KINGSTON DISTRICT OFFICE 401
Gen Region Code: 04
Gen Region Office Name: EASTERN REGION
NAICS Code: 622210
NAICS Desc: PSYCHIATRIC AND SUBSTANCE ABUSE HOSPITALS
Waste Code: 261
Waste Class: PHARMACEUTICALS
Waste Char: A
Waste Charac Desc: ACUTELY HAZARDOUS WASTE CHEM.
Count Manifests: 2
Sum Received Qty: 220.74

Gen District: 402
Gen District Office Name: OTTAWA DISTRICT OFFICE 402
Gen Region Code: 04
Gen Region Office Name: EASTERN REGION
NAICS Code: 551114
NAICS Desc:
Waste Code: 312
Waste Class: PATHOLOGICAL WASTES
Waste Char: P
Waste Charac Desc: PATHOLOGICAL
Count Manifests: 139

Sum Received Qty:	3225.72
Gen District:	402
Gen District Office Name:	OTTAWA DISTRICT OFFICE 402
Gen Region Code:	04
Gen Region Office Name:	EASTERN REGION
NAICS Code:	621911
NAICS Desc:	
Waste Code:	148
Waste Class:	INORGANIC LABORATORY CHEMICALS
Waste Char:	B
Waste Charac Desc:	HAZARDOUS WASTE CHEMICAL
Count Manifests:	3
Sum Received Qty:	42.4
Gen District:	401
Gen District Office Name:	KINGSTON DISTRICT OFFICE 401
Gen Region Code:	04
Gen Region Office Name:	EASTERN REGION
NAICS Code:	452991
NAICS Desc:	HOME AND AUTO SUPPLIES STORES
Waste Code:	263
Waste Class:	ORGANIC LABORATORY CHEMICALS
Waste Char:	L
Waste Charac Desc:	LIQUID INDUSTRIAL WASTE
Count Manifests:	2
Sum Received Qty:	43.0
Gen District:	402
Gen District Office Name:	OTTAWA DISTRICT OFFICE 402
Gen Region Code:	04
Gen Region Office Name:	EASTERN REGION
NAICS Code:	913130
NAICS Desc:	
Waste Code:	312
Waste Class:	PATHOLOGICAL WASTES
Waste Char:	P
Waste Charac Desc:	PATHOLOGICAL
Count Manifests:	1
Sum Received Qty:	199.6
Gen District:	402
Gen District Office Name:	OTTAWA DISTRICT OFFICE 402
Gen Region Code:	04
Gen Region Office Name:	EASTERN REGION
NAICS Code:	452999
NAICS Desc:	ALL OTHER MISCELLANEOUS GENERAL MERCHANDISE STORES
Waste Code:	269
Waste Class:	NON-HALOGENATED PESTICIDES
Waste Char:	T
Waste Charac Desc:	LEACHATE TOXIC
Count Manifests:	4
Sum Received Qty:	17.0
Gen District:	805
Gen District Office Name:	QUEBEC
Gen Region Code:	04
Gen Region Office Name:	EASTERN REGION
NAICS Code:	452999
NAICS Desc:	ALL OTHER MISCELLANEOUS GENERAL MERCHANDISE STORES
Waste Code:	261
Waste Class:	PHARMACEUTICALS
Waste Char:	L
Waste Charac Desc:	LIQUID INDUSTRIAL WASTE
Count Manifests:	5
Sum Received Qty:	21.0

Gen District: 805
Gen District Office Name: QUEBEC
Gen Region Code: 04
Gen Region Office Name: EASTERN REGION
NAICS Code: 452999
NAICS Desc: ALL OTHER MISCELLANEOUS GENERAL MERCHANDISE STORES
Waste Code: 269
Waste Class: NON-HALOGENATED PESTICIDES
Waste Char: T
Waste Charac Desc: LEACHATE TOXIC
Count Manifests: 5
Sum Received Qty: 28.0

Gen District: 402
Gen District Office Name: OTTAWA DISTRICT OFFICE 402
Gen Region Code: 04
Gen Region Office Name: EASTERN REGION
NAICS Code: 453310
NAICS Desc: USED MERCHANDISE STORES
Waste Code: 331
Waste Class: WASTE COMPRESSED GASES
Waste Char: L
Waste Charac Desc: LIQUID INDUSTRIAL WASTE
Count Manifests: 6
Sum Received Qty: 32.0

Gen District: 402
Gen District Office Name: OTTAWA DISTRICT OFFICE 402
Gen Region Code: 04
Gen Region Office Name: EASTERN REGION
NAICS Code: 334512
NAICS Desc: MEASURING, MEDICAL AND CONTROLLING DEVICES MANUFACTURING
Waste Code: 312
Waste Class: PATHOLOGICAL WASTES
Waste Char: P
Waste Charac Desc: PATHOLOGICAL
Count Manifests: 8
Sum Received Qty: 1591.5

Gen District: 401
Gen District Office Name: KINGSTON DISTRICT OFFICE 401
Gen Region Code: 04
Gen Region Office Name: EASTERN REGION
NAICS Code: 448199
NAICS Desc: ALL OTHER CLOTHING STORES
Waste Code: 148
Waste Class: INORGANIC LABORATORY CHEMICALS
Waste Char: A
Waste Charac Desc: ACUTELY HAZARDOUS WASTE CHEM.
Count Manifests: 33
Sum Received Qty: 191.0

Gen District: 401
Gen District Office Name: KINGSTON DISTRICT OFFICE 401
Gen Region Code: 04
Gen Region Office Name: EASTERN REGION
NAICS Code: 448199
NAICS Desc: ALL OTHER CLOTHING STORES
Waste Code: 261
Waste Class: PHARMACEUTICALS
Waste Char: L
Waste Charac Desc: LIQUID INDUSTRIAL WASTE
Count Manifests: 11
Sum Received Qty: 30.0

Gen District:	402
Gen District Office Name:	OTTAWA DISTRICT OFFICE 402
Gen Region Code:	04
Gen Region Office Name:	EASTERN REGION
NAICS Code:	448199
NAICS Desc:	ALL OTHER CLOTHING STORES
Waste Code:	331
Waste Class:	WASTE COMPRESSED GASES
Waste Char:	L
Waste Charac Desc:	LIQUID INDUSTRIAL WASTE
Count Manifests:	64
Sum Received Qty:	258.0

Gen District:	501
Gen District Office Name:	SUDBURY DISTRICT OFFICE 501
Gen Region Code:	06
Gen Region Office Name:	NORTHERN REGION
NAICS Code:	448199
NAICS Desc:	ALL OTHER CLOTHING STORES
Waste Code:	269
Waste Class:	NON-HALOGENATED PESTICIDES
Waste Char:	T
Waste Charac Desc:	LEACHATE TOXIC
Count Manifests:	1
Sum Received Qty:	3.0

Gen District:	502
Gen District Office Name:	TIMMINS DISTRICT OFFICE 502
Gen Region Code:	06
Gen Region Office Name:	NORTHERN REGION
NAICS Code:	448199
NAICS Desc:	ALL OTHER CLOTHING STORES
Waste Code:	148
Waste Class:	INORGANIC LABORATORY CHEMICALS
Waste Char:	A
Waste Charac Desc:	ACUTELY HAZARDOUS WASTE CHEM.
Count Manifests:	3
Sum Received Qty:	35.0

Gen District:	502
Gen District Office Name:	TIMMINS DISTRICT OFFICE 502
Gen Region Code:	06
Gen Region Office Name:	NORTHERN REGION
NAICS Code:	448199
NAICS Desc:	ALL OTHER CLOTHING STORES
Waste Code:	261
Waste Class:	PHARMACEUTICALS
Waste Char:	L
Waste Charac Desc:	LIQUID INDUSTRIAL WASTE
Count Manifests:	1
Sum Received Qty:	3.0

Gen District:	502
Gen District Office Name:	TIMMINS DISTRICT OFFICE 502
Gen Region Code:	06
Gen Region Office Name:	NORTHERN REGION
NAICS Code:	448199
NAICS Desc:	ALL OTHER CLOTHING STORES
Waste Code:	269
Waste Class:	NON-HALOGENATED PESTICIDES
Waste Char:	T
Waste Charac Desc:	LEACHATE TOXIC
Count Manifests:	1
Sum Received Qty:	4.0

Gen District:	502

Gen District Office Name: TIMMINS DISTRICT OFFICE 502
Gen Region Code: 06
Gen Region Office Name: NORTHERN REGION
NAICS Code: 448199
NAICS Desc: ALL OTHER CLOTHING STORES
Waste Code: 331
Waste Class: WASTE COMPRESSED GASES
Waste Char: L
Waste Charac Desc: LIQUID INDUSTRIAL WASTE
Count Manifests: 1
Sum Received Qty: 2.0

Gen District: 504
Gen District Office Name: NORTH BAY AREA OFFIC0 504
Gen Region Code: 06
Gen Region Office Name: NORTHERN REGION
NAICS Code: 448199
NAICS Desc: ALL OTHER CLOTHING STORES
Waste Code: 212
Waste Class: ALIPHATIC SOLVENTS
Waste Char: I
Waste Charac Desc: IGNITABLE
Count Manifests: 3
Sum Received Qty: 152.0

Gen District: 403
Gen District Office Name: CORNWALL AREA OFFICE 403
Gen Region Code: 04
Gen Region Office Name: EASTERN REGION
NAICS Code: 451130
NAICS Desc: SEWING, NEEDLEWORK AND PIECE GOODS STORES
Waste Code: 145
Waste Class: PAINT/PIGMENT/COATING RESIDUES
Waste Char: L
Waste Charac Desc: LIQUID INDUSTRIAL WASTE
Count Manifests: 2
Sum Received Qty: 37.0

Gen District: 403
Gen District Office Name: CORNWALL AREA OFFICE 403
Gen Region Code: 04
Gen Region Office Name: EASTERN REGION
NAICS Code: 451130
NAICS Desc: SEWING, NEEDLEWORK AND PIECE GOODS STORES
Waste Code: 212
Waste Class: ALIPHATIC SOLVENTS
Waste Char: I
Waste Charac Desc: IGNITABLE
Count Manifests: 1
Sum Received Qty: 6.0

Gen District: 805
Gen District Office Name: QUEBEC
Gen Region Code: 04
Gen Region Office Name: EASTERN REGION
NAICS Code: 451130
NAICS Desc: SEWING, NEEDLEWORK AND PIECE GOODS STORES
Waste Code: 145
Waste Class: PAINT/PIGMENT/COATING RESIDUES
Waste Char: L
Waste Charac Desc: LIQUID INDUSTRIAL WASTE
Count Manifests: 2
Sum Received Qty: 52.0

Gen District: 501
Gen District Office Name: SUDBURY DISTRICT OFFICE 501

Gen Region Code: 06
Gen Region Office Name: NORTHERN REGION
NAICS Code: 451130
NAICS Desc: SEWING, NEEDLEWORK AND PIECE GOODS STORES
Waste Code: 145
Waste Class: PAINT/PIGMENT/COATING RESIDUES
Waste Char: L
Waste Charac Desc: LIQUID INDUSTRIAL WASTE
Count Manifests: 1
Sum Received Qty: 6.0

Gen District: 402
Gen District Office Name: OTTAWA DISTRICT OFFICE 402
Gen Region Code: 04
Gen Region Office Name: EASTERN REGION
NAICS Code: 452110
NAICS Desc: DEPARTMENT STORES
Waste Code: 312
Waste Class: PATHOLOGICAL WASTES
Waste Char: P
Waste Charac Desc: PATHOLOGICAL
Count Manifests: 3
Sum Received Qty: 34.0

Gen District: 402
Gen District Office Name: OTTAWA DISTRICT OFFICE 402
Gen Region Code: 04
Gen Region Office Name: EASTERN REGION
NAICS Code: 452999
NAICS Desc: ALL OTHER MISCELLANEOUS GENERAL MERCHANDISE STORES
Waste Code: 263
Waste Class: ORGANIC LABORATORY CHEMICALS
Waste Char: L
Waste Charac Desc: LIQUID INDUSTRIAL WASTE
Count Manifests: 4
Sum Received Qty: 205.0

Gen District: 402
Gen District Office Name: OTTAWA DISTRICT OFFICE 402
Gen Region Code: 04
Gen Region Office Name: EASTERN REGION
NAICS Code: 452999
NAICS Desc: ALL OTHER MISCELLANEOUS GENERAL MERCHANDISE STORES
Waste Code: 331
Waste Class: WASTE COMPRESSED GASES
Waste Char: I
Waste Charac Desc: IGNITABLE
Count Manifests: 12
Sum Received Qty: 249.0

Gen District: 805
Gen District Office Name: QUEBEC
Gen Region Code: 04
Gen Region Office Name: EASTERN REGION
NAICS Code: 452999
NAICS Desc: ALL OTHER MISCELLANEOUS GENERAL MERCHANDISE STORES
Waste Code: 148
Waste Class: INORGANIC LABORATORY CHEMICALS
Waste Char: A
Waste Charac Desc: ACUTELY HAZARDOUS WASTE CHEM.
Count Manifests: 13
Sum Received Qty: 55.0

Gen District: 301
Gen District Office Name: TORONTO DISTRICT OFFICE 301
Gen Region Code: 03

Gen Region Office Name:	CENTRAL REGION
NAICS Code:	446110
NAICS Desc:	
Waste Code:	261
Waste Class:	PHARMACEUTICALS
Waste Char:	A
Waste Charac Desc:	ACUTELY HAZARDOUS WASTE CHEM.
Count Manifests:	10
Sum Received Qty:	160.4

Gen District:	401
Gen District Office Name:	KINGSTON DISTRICT OFFICE 401
Gen Region Code:	04
Gen Region Office Name:	EASTERN REGION
NAICS Code:	452991
NAICS Desc:	HOME AND AUTO SUPPLIES STORES
Waste Code:	263
Waste Class:	ORGANIC LABORATORY CHEMICALS
Waste Char:	A
Waste Charac Desc:	ACUTELY HAZARDOUS WASTE CHEM.
Count Manifests:	1
Sum Received Qty:	18.0

Gen District:	402
Gen District Office Name:	OTTAWA DISTRICT OFFICE 402
Gen Region Code:	04
Gen Region Office Name:	EASTERN REGION
NAICS Code:	811111
NAICS Desc:	GENERAL AUTOMOTIVE REPAIR
Waste Code:	252
Waste Class:	WASTE OILS & LUBRICANTS
Waste Char:	L
Waste Charac Desc:	LIQUID INDUSTRIAL WASTE
Count Manifests:	6
Sum Received Qty:	137.0

Gen District:	402
Gen District Office Name:	OTTAWA DISTRICT OFFICE 402
Gen Region Code:	04
Gen Region Office Name:	EASTERN REGION
NAICS Code:	811111
NAICS Desc:	GENERAL AUTOMOTIVE REPAIR
Waste Code:	263
Waste Class:	ORGANIC LABORATORY CHEMICALS
Waste Char:	A
Waste Charac Desc:	ACUTELY HAZARDOUS WASTE CHEM.
Count Manifests:	7
Sum Received Qty:	290.0

Gen District:	401
Gen District Office Name:	KINGSTON DISTRICT OFFICE 401
Gen Region Code:	04
Gen Region Office Name:	EASTERN REGION
NAICS Code:	541380
NAICS Desc:	TESTING LABORATORIES
Waste Code:	312
Waste Class:	PATHOLOGICAL WASTES
Waste Char:	P
Waste Charac Desc:	PATHOLOGICAL
Count Manifests:	8
Sum Received Qty:	194.2

Gen District:	401
Gen District Office Name:	KINGSTON DISTRICT OFFICE 401
Gen Region Code:	04
Gen Region Office Name:	EASTERN REGION

NAICS Code:	452910
NAICS Desc:	
Waste Code:	212
Waste Class:	ALIPHATIC SOLVENTS
Waste Char:	I
Waste Charac Desc:	IGNITABLE
Count Manifests:	1
Sum Received Qty:	43.0
Gen District:	501
Gen District Office Name:	SUDBURY DISTRICT OFFICE 501
Gen Region Code:	06
Gen Region Office Name:	NORTHERN REGION
NAICS Code:	444210
NAICS Desc:	
Waste Code:	252
Waste Class:	WASTE OILS & LUBRICANTS
Waste Char:	L
Waste Charac Desc:	LIQUID INDUSTRIAL WASTE
Count Manifests:	2
Sum Received Qty:	32.0
Gen District:	501
Gen District Office Name:	SUDBURY DISTRICT OFFICE 501
Gen Region Code:	06
Gen Region Office Name:	NORTHERN REGION
NAICS Code:	444210
NAICS Desc:	
Waste Code:	331
Waste Class:	WASTE COMPRESSED GASES
Waste Char:	I
Waste Charac Desc:	IGNITABLE
Count Manifests:	5
Sum Received Qty:	17.0
Gen District:	402
Gen District Office Name:	OTTAWA DISTRICT OFFICE 402
Gen Region Code:	04
Gen Region Office Name:	EASTERN REGION
NAICS Code:	541380
NAICS Desc:	TESTING LABORATORIES
Waste Code:	312
Waste Class:	PATHOLOGICAL WASTES
Waste Char:	P
Waste Charac Desc:	PATHOLOGICAL
Count Manifests:	134
Sum Received Qty:	53738.37
Gen District:	402
Gen District Office Name:	OTTAWA DISTRICT OFFICE 402
Gen Region Code:	04
Gen Region Office Name:	EASTERN REGION
NAICS Code:	541990
NAICS Desc:	ALL OTHER PROFESSIONAL, SCIENTIFIC AND TECHNICAL SERVICES
Waste Code:	312
Waste Class:	PATHOLOGICAL WASTES
Waste Char:	P
Waste Charac Desc:	PATHOLOGICAL
Count Manifests:	190
Sum Received Qty:	12020.38
Gen District:	403
Gen District Office Name:	CORNWALL AREA OFFICE 403
Gen Region Code:	04
Gen Region Office Name:	EASTERN REGION
NAICS Code:	914110

NAICS Desc:	
Waste Code:	312
Waste Class:	PATHOLOGICAL WASTES
Waste Char:	P
Waste Charac Desc:	PATHOLOGICAL
Count Manifests:	5
Sum Received Qty:	115.4
Gen District:	401
Gen District Office Name:	KINGSTON DISTRICT OFFICE 401
Gen Region Code:	04
Gen Region Office Name:	EASTERN REGION
NAICS Code:	621210
NAICS Desc:	OFFICES OF DENTISTS
Waste Code:	312
Waste Class:	PATHOLOGICAL WASTES
Waste Char:	P
Waste Charac Desc:	PATHOLOGICAL
Count Manifests:	14
Sum Received Qty:	151.42
Gen District:	401
Gen District Office Name:	KINGSTON DISTRICT OFFICE 401
Gen Region Code:	04
Gen Region Office Name:	EASTERN REGION
NAICS Code:	325410
NAICS Desc:	PHARMACEUTICAL AND MEDICINE MANUFACTURING
Waste Code:	312
Waste Class:	PATHOLOGICAL WASTES
Waste Char:	P
Waste Charac Desc:	PATHOLOGICAL
Count Manifests:	3
Sum Received Qty:	138.48
Gen District:	101
Gen District Office Name:	LONDON DISTRICT OFFICE 101
Gen Region Code:	01
Gen Region Office Name:	SOUTHWESTERN REGION
NAICS Code:	445110
NAICS Desc:	SUPERMARKETS AND OTHER GROCERY (EXCEPT CONVENIENCE) STORES
Waste Code:	148
Waste Class:	INORGANIC LABORATORY CHEMICALS
Waste Char:	A
Waste Charac Desc:	ACUTELY HAZARDOUS WASTE CHEM.
Count Manifests:	2
Sum Received Qty:	21.0
Gen District:	101
Gen District Office Name:	LONDON DISTRICT OFFICE 101
Gen Region Code:	01
Gen Region Office Name:	SOUTHWESTERN REGION
NAICS Code:	445110
NAICS Desc:	SUPERMARKETS AND OTHER GROCERY (EXCEPT CONVENIENCE) STORES
Waste Code:	263
Waste Class:	ORGANIC LABORATORY CHEMICALS
Waste Char:	L
Waste Charac Desc:	LIQUID INDUSTRIAL WASTE
Count Manifests:	1
Sum Received Qty:	69.0
Gen District:	401
Gen District Office Name:	KINGSTON DISTRICT OFFICE 401
Gen Region Code:	04
Gen Region Office Name:	EASTERN REGION
NAICS Code:	621390
NAICS Desc:	OFFICES OF ALL OTHER HEALTH PRACTITIONERS

Waste Code:	312
Waste Class:	PATHOLOGICAL WASTES
Waste Char:	P
Waste Charac Desc:	PATHOLOGICAL
Count Manifests:	5
Sum Received Qty:	63.4
Gen District:	402
Gen District Office Name:	OTTAWA DISTRICT OFFICE 402
Gen Region Code:	04
Gen Region Office Name:	EASTERN REGION
NAICS Code:	621390
NAICS Desc:	OFFICES OF ALL OTHER HEALTH PRACTITIONERS
Waste Code:	264
Waste Class:	PHOTOPROCESSING WASTES
Waste Char:	L
Waste Charac Desc:	LIQUID INDUSTRIAL WASTE
Count Manifests:	1
Sum Received Qty:	10.0
Gen District:	401
Gen District Office Name:	KINGSTON DISTRICT OFFICE 401
Gen Region Code:	04
Gen Region Office Name:	EASTERN REGION
NAICS Code:	621420
NAICS Desc:	OUT-PATIENT MENTAL HEALTH AND SUBSTANCE ABUSE CENTRES
Waste Code:	261
Waste Class:	PHARMACEUTICALS
Waste Char:	P
Waste Charac Desc:	PATHOLOGICAL
Count Manifests:	1
Sum Received Qty:	87.0
Gen District:	401
Gen District Office Name:	KINGSTON DISTRICT OFFICE 401
Gen Region Code:	04
Gen Region Office Name:	EASTERN REGION
NAICS Code:	621499
NAICS Desc:	ALL OTHER OUT-PATIENT CARE CENTRES
Waste Code:	312
Waste Class:	PATHOLOGICAL WASTES
Waste Char:	P
Waste Charac Desc:	PATHOLOGICAL
Count Manifests:	2
Sum Received Qty:	2.22
Gen District:	402
Gen District Office Name:	OTTAWA DISTRICT OFFICE 402
Gen Region Code:	04
Gen Region Office Name:	EASTERN REGION
NAICS Code:	621499
NAICS Desc:	ALL OTHER OUT-PATIENT CARE CENTRES
Waste Code:	312
Waste Class:	PATHOLOGICAL WASTES
Waste Char:	P
Waste Charac Desc:	PATHOLOGICAL
Count Manifests:	25
Sum Received Qty:	404.15
Gen District:	401
Gen District Office Name:	KINGSTON DISTRICT OFFICE 401
Gen Region Code:	04
Gen Region Office Name:	EASTERN REGION
NAICS Code:	621494
NAICS Desc:	
Waste Code:	261

Waste Class: PHARMACEUTICALS
Waste Char: A
Waste Charac Desc: ACUTELY HAZARDOUS WASTE CHEM.
Count Manifests: 65
Sum Received Qty: 1526.0

Gen District: 402
Gen District Office Name: OTTAWA DISTRICT OFFICE 402
Gen Region Code: 04
Gen Region Office Name: EASTERN REGION
NAICS Code: 621494
NAICS Desc:
Waste Code: 261
Waste Class: PHARMACEUTICALS
Waste Char: P
Waste Charac Desc: PATHOLOGICAL
Count Manifests: 1
Sum Received Qty: 10.0

Gen District: 403
Gen District Office Name: CORNWALL AREA OFFICE 403
Gen Region Code: 04
Gen Region Office Name: EASTERN REGION
NAICS Code: 621494
NAICS Desc:
Waste Code: 261
Waste Class: PHARMACEUTICALS
Waste Char: A
Waste Charac Desc: ACUTELY HAZARDOUS WASTE CHEM.
Count Manifests: 60
Sum Received Qty: 2013.68

Gen District: 502
Gen District Office Name: TIMMINS DISTRICT OFFICE 502
Gen Region Code: 06
Gen Region Office Name: NORTHERN REGION
NAICS Code: 621494
NAICS Desc:
Waste Code: 312
Waste Class: PATHOLOGICAL WASTES
Waste Char: P
Waste Charac Desc: PATHOLOGICAL
Count Manifests: 1
Sum Received Qty: 75.5

Gen District: 402
Gen District Office Name: OTTAWA DISTRICT OFFICE 402
Gen Region Code: 04
Gen Region Office Name: EASTERN REGION
NAICS Code: 111999
NAICS Desc: ALL OTHER MISCELLANEOUS CROP FARMING
Waste Code: 312
Waste Class: PATHOLOGICAL WASTES
Waste Char: P
Waste Charac Desc: PATHOLOGICAL
Count Manifests: 9
Sum Received Qty: 540.9

Gen District: 402
Gen District Office Name: OTTAWA DISTRICT OFFICE 402
Gen Region Code: 04
Gen Region Office Name: EASTERN REGION
NAICS Code: 414510
NAICS Desc: PHARMACEUTICALS AND PHARMACY SUPPLIES WHOLESALER-DISTRIBUTORS
Waste Code: 312
Waste Class: PATHOLOGICAL WASTES

Waste Char: P
Waste Charac Desc: PATHOLOGICAL
Count Manifests: 86
Sum Received Qty: 3257.34

Gen District: 402
Gen District Office Name: OTTAWA DISTRICT OFFICE 402
Gen Region Code: 04
Gen Region Office Name: EASTERN REGION
NAICS Code: 445110
NAICS Desc: SUPERMARKETS AND OTHER GROCERY (EXCEPT CONVENIENCE) STORES
Waste Code: 263
Waste Class: ORGANIC LABORATORY CHEMICALS
Waste Char: I
Waste Charac Desc: IGNITABLE
Count Manifests: 4
Sum Received Qty: 16.0

Gen District: 101
Gen District Office Name: LONDON DISTRICT OFFICE 101
Gen Region Code: 01
Gen Region Office Name: SOUTHWESTERN REGION
NAICS Code: 621510
NAICS Desc: MEDICAL AND DIAGNOSTIC LABORATORIES
Waste Code: 312
Waste Class: PATHOLOGICAL WASTES
Waste Char: P
Waste Charac Desc: PATHOLOGICAL
Count Manifests: 1
Sum Received Qty: 710.7

Gen District: 201
Gen District Office Name: HAMILTON DISTRICT OFFICE 201
Gen Region Code: 02
Gen Region Office Name: WEST-CENTRAL REGION
NAICS Code: 621510
NAICS Desc: MEDICAL AND DIAGNOSTIC LABORATORIES
Waste Code: 312
Waste Class: PATHOLOGICAL WASTES
Waste Char: P
Waste Charac Desc: PATHOLOGICAL
Count Manifests: 1
Sum Received Qty: 36.3

Gen District: 402
Gen District Office Name: OTTAWA DISTRICT OFFICE 402
Gen Region Code: 04
Gen Region Office Name: EASTERN REGION
NAICS Code: 911910
NAICS Desc:
Waste Code: 261
Waste Class: PHARMACEUTICALS
Waste Char: A
Waste Charac Desc: ACUTELY HAZARDOUS WASTE CHEM.
Count Manifests: 1
Sum Received Qty: 3.5

Gen District: 402
Gen District Office Name: OTTAWA DISTRICT OFFICE 402
Gen Region Code: 04
Gen Region Office Name: EASTERN REGION
NAICS Code: 911310
NAICS Desc:
Waste Code: 312
Waste Class: PATHOLOGICAL WASTES
Waste Char: P

Waste Charac Desc: PATHOLOGICAL
Count Manifests: 1
Sum Received Qty: 36.0

Gen District: 402
Gen District Office Name: OTTAWA DISTRICT OFFICE 402
Gen Region Code: 04
Gen Region Office Name: EASTERN REGION
NAICS Code: 236220
NAICS Desc: COMMERCIAL AND INSTITUTIONAL BUILDING CONSTRUCTION
Waste Code: 312
Waste Class: PATHOLOGICAL WASTES
Waste Char: P
Waste Charac Desc: PATHOLOGICAL
Count Manifests: 5
Sum Received Qty: 295.6

Gen District: 403
Gen District Office Name: CORNWALL AREA OFFICE 403
Gen Region Code: 04
Gen Region Office Name: EASTERN REGION
NAICS Code: 448140
NAICS Desc: FAMILY CLOTHING STORES
Waste Code: 212
Waste Class: ALIPHATIC SOLVENTS
Waste Char: I
Waste Charac Desc: IGNITABLE
Count Manifests: 6
Sum Received Qty: 175.0

Gen District: 403
Gen District Office Name: CORNWALL AREA OFFICE 403
Gen Region Code: 04
Gen Region Office Name: EASTERN REGION
NAICS Code: 448140
NAICS Desc: FAMILY CLOTHING STORES
Waste Code: 269
Waste Class: NON-HALOGENATED PESTICIDES
Waste Char: T
Waste Charac Desc: LEACHATE TOXIC
Count Manifests: 4
Sum Received Qty: 15.0

Gen District: 402
Gen District Office Name: OTTAWA DISTRICT OFFICE 402
Gen Region Code: 04
Gen Region Office Name: EASTERN REGION
NAICS Code: 115210
NAICS Desc: SUPPORT ACTIVITIES FOR ANIMAL PRODUCTION
Waste Code: 312
Waste Class: PATHOLOGICAL WASTES
Waste Char: P
Waste Charac Desc: PATHOLOGICAL
Count Manifests: 2
Sum Received Qty: 8.5

Gen District: 401
Gen District Office Name: KINGSTON DISTRICT OFFICE 401
Gen Region Code: 04
Gen Region Office Name: EASTERN REGION
NAICS Code: 418990
NAICS Desc: ALL OTHER WHOLESALER-DISTRIBUTORS
Waste Code: 263
Waste Class: ORGANIC LABORATORY CHEMICALS
Waste Char: A
Waste Charac Desc: ACUTELY HAZARDOUS WASTE CHEM.

Count Manifests: 2
Sum Received Qty: 20.0

Gen District: 402
Gen District Office Name: OTTAWA DISTRICT OFFICE 402
Gen Region Code: 04
Gen Region Office Name: EASTERN REGION
NAICS Code: 418990
NAICS Desc: ALL OTHER WHOLESALER-DISTRIBUTORS
Waste Code: 331
Waste Class: WASTE COMPRESSED GASES
Waste Char: I
Waste Charac Desc: IGNITABLE
Count Manifests: 18
Sum Received Qty: 232.0

Gen District: 501
Gen District Office Name: SUDBURY DISTRICT OFFICE 501
Gen Region Code: 06
Gen Region Office Name: NORTHERN REGION
NAICS Code: 418990
NAICS Desc: ALL OTHER WHOLESALER-DISTRIBUTORS
Waste Code: 212
Waste Class: ALIPHATIC SOLVENTS
Waste Char: I
Waste Charac Desc: IGNITABLE
Count Manifests: 1
Sum Received Qty: 5.0

Gen District: 501
Gen District Office Name: SUDBURY DISTRICT OFFICE 501
Gen Region Code: 06
Gen Region Office Name: NORTHERN REGION
NAICS Code: 418990
NAICS Desc: ALL OTHER WHOLESALER-DISTRIBUTORS
Waste Code: 331
Waste Class: WASTE COMPRESSED GASES
Waste Char: L
Waste Charac Desc: LIQUID INDUSTRIAL WASTE
Count Manifests: 2
Sum Received Qty: 62.0

Gen District: 401
Gen District Office Name: KINGSTON DISTRICT OFFICE 401
Gen Region Code: 04
Gen Region Office Name: EASTERN REGION
NAICS Code: 621510
NAICS Desc: MEDICAL AND DIAGNOSTIC LABORATORIES
Waste Code: 312
Waste Class: PATHOLOGICAL WASTES
Waste Char: P
Waste Charac Desc: PATHOLOGICAL
Count Manifests: 58
Sum Received Qty: 4883.01

Gen District: 402
Gen District Office Name: OTTAWA DISTRICT OFFICE 402
Gen Region Code: 04
Gen Region Office Name: EASTERN REGION
NAICS Code: 621990
NAICS Desc: ALL OTHER AMBULATORY HEALTH CARE SERVICES
Waste Code: 312
Waste Class: PATHOLOGICAL WASTES
Waste Char: P
Waste Charac Desc: PATHOLOGICAL
Count Manifests: 203

Sum Received Qty:	18486.03
Gen District:	401
Gen District Office Name:	KINGSTON DISTRICT OFFICE 401
Gen Region Code:	04
Gen Region Office Name:	EASTERN REGION
NAICS Code:	911220
NAICS Desc:	
Waste Code:	261
Waste Class:	PHARMACEUTICALS
Waste Char:	A
Waste Charac Desc:	ACUTELY HAZARDOUS WASTE CHEM.
Count Manifests:	1
Sum Received Qty:	141.6
Gen District:	402
Gen District Office Name:	OTTAWA DISTRICT OFFICE 402
Gen Region Code:	04
Gen Region Office Name:	EASTERN REGION
NAICS Code:	448199
NAICS Desc:	ALL OTHER CLOTHING STORES
Waste Code:	146
Waste Class:	OTHER SPECIFIED INORGANICS
Waste Char:	T
Waste Charac Desc:	LEACHATE TOXIC
Count Manifests:	5
Sum Received Qty:	6.0
Gen District:	501
Gen District Office Name:	SUDBURY DISTRICT OFFICE 501
Gen Region Code:	06
Gen Region Office Name:	NORTHERN REGION
NAICS Code:	448199
NAICS Desc:	ALL OTHER CLOTHING STORES
Waste Code:	263
Waste Class:	ORGANIC LABORATORY CHEMICALS
Waste Char:	L
Waste Charac Desc:	LIQUID INDUSTRIAL WASTE
Count Manifests:	1
Sum Received Qty:	310.0
Gen District:	502
Gen District Office Name:	TIMMINS DISTRICT OFFICE 502
Gen Region Code:	06
Gen Region Office Name:	NORTHERN REGION
NAICS Code:	448199
NAICS Desc:	ALL OTHER CLOTHING STORES
Waste Code:	263
Waste Class:	ORGANIC LABORATORY CHEMICALS
Waste Char:	A
Waste Charac Desc:	ACUTELY HAZARDOUS WASTE CHEM.
Count Manifests:	1
Sum Received Qty:	55.0
Gen District:	503
Gen District Office Name:	SAULT STE. MARIE AREA OFFICE 503
Gen Region Code:	06
Gen Region Office Name:	NORTHERN REGION
NAICS Code:	448199
NAICS Desc:	ALL OTHER CLOTHING STORES
Waste Code:	263
Waste Class:	ORGANIC LABORATORY CHEMICALS
Waste Char:	A
Waste Charac Desc:	ACUTELY HAZARDOUS WASTE CHEM.
Count Manifests:	1
Sum Received Qty:	96.0

Gen District: 403
Gen District Office Name: CORNWALL AREA OFFICE 403
Gen Region Code: 04
Gen Region Office Name: EASTERN REGION
NAICS Code: 311515
NAICS Desc: BUTTER, CHEESE, AND DRY AND CONDENSED DAIRY PRODUCT MANUFACTURING, BUTTER, CHEESE, AND DRY AND CONDENSED DAIRY PRODUCTS MANUFACTURING
Waste Code: 312
Waste Class: PATHOLOGICAL WASTES
Waste Char: P
Waste Charac Desc: PATHOLOGICAL
Count Manifests: 6
Sum Received Qty: 67.9

Gen District: 401
Gen District Office Name: KINGSTON DISTRICT OFFICE 401
Gen Region Code: 04
Gen Region Office Name: EASTERN REGION
NAICS Code: 451130
NAICS Desc: SEWING, NEEDLEWORK AND PIECE GOODS STORES
Waste Code: 145
Waste Class: PAINT/PIGMENT/COATING RESIDUES
Waste Char: L
Waste Charac Desc: LIQUID INDUSTRIAL WASTE
Count Manifests: 6
Sum Received Qty: 72.0

Gen District: 401
Gen District Office Name: KINGSTON DISTRICT OFFICE 401
Gen Region Code: 04
Gen Region Office Name: EASTERN REGION
NAICS Code: 451130
NAICS Desc: SEWING, NEEDLEWORK AND PIECE GOODS STORES
Waste Code: 331
Waste Class: WASTE COMPRESSED GASES
Waste Char: L
Waste Charac Desc: LIQUID INDUSTRIAL WASTE
Count Manifests: 1
Sum Received Qty: 6.0

Gen District: 101
Gen District Office Name: LONDON DISTRICT OFFICE 101
Gen Region Code: 01
Gen Region Office Name: SOUTHWESTERN REGION
NAICS Code: 621110
NAICS Desc: OFFICES OF PHYSICIANS
Waste Code: 312
Waste Class: PATHOLOGICAL WASTES
Waste Char: P
Waste Charac Desc: PATHOLOGICAL
Count Manifests: 4
Sum Received Qty: 36.0

Gen District: 401
Gen District Office Name: KINGSTON DISTRICT OFFICE 401
Gen Region Code: 04
Gen Region Office Name: EASTERN REGION
NAICS Code: 621110
NAICS Desc: OFFICES OF PHYSICIANS
Waste Code: 312
Waste Class: PATHOLOGICAL WASTES
Waste Char: P
Waste Charac Desc: PATHOLOGICAL
Count Manifests: 39
Sum Received Qty: 618.88

Gen District: 402
Gen District Office Name: OTTAWA DISTRICT OFFICE 402
Gen Region Code: 04
Gen Region Office Name: EASTERN REGION
NAICS Code: 713940
NAICS Desc:
Waste Code: 312
Waste Class: PATHOLOGICAL WASTES
Waste Char: P
Waste Charac Desc: PATHOLOGICAL
Count Manifests: 2
Sum Received Qty: 7.0

Gen District: 402
Gen District Office Name: OTTAWA DISTRICT OFFICE 402
Gen Region Code: 04
Gen Region Office Name: EASTERN REGION
NAICS Code: 339110
NAICS Desc: MEDICAL EQUIPMENT AND SUPPLIES MANUFACTURING
Waste Code: 148
Waste Class: INORGANIC LABORATORY CHEMICALS
Waste Char: C
Waste Charac Desc: CORROSIVE
Count Manifests: 1
Sum Received Qty: 2.0

Gen District: 402
Gen District Office Name: OTTAWA DISTRICT OFFICE 402
Gen Region Code: 04
Gen Region Office Name: EASTERN REGION
NAICS Code: 339110
NAICS Desc: MEDICAL EQUIPMENT AND SUPPLIES MANUFACTURING
Waste Code: 212
Waste Class: ALIPHATIC SOLVENTS
Waste Char: I
Waste Charac Desc: IGNITABLE
Count Manifests: 2
Sum Received Qty: 16.0

Gen District: 402
Gen District Office Name: OTTAWA DISTRICT OFFICE 402
Gen Region Code: 04
Gen Region Office Name: EASTERN REGION
NAICS Code: 541940
NAICS Desc: VETERINARY SERVICES
Waste Code: 261
Waste Class: PHARMACEUTICALS
Waste Char: A
Waste Charac Desc: ACUTELY HAZARDOUS WASTE CHEM.
Count Manifests: 55
Sum Received Qty: 626.18

Gen District: 203
Gen District Office Name: NIAGARA DISTRICT OFFICE 203
Gen Region Code: 02
Gen Region Office Name: WEST-CENTRAL REGION
NAICS Code: 621210
NAICS Desc: OFFICES OF DENTISTS
Waste Code: 312
Waste Class: PATHOLOGICAL WASTES
Waste Char: P
Waste Charac Desc: PATHOLOGICAL
Count Manifests: 1
Sum Received Qty: 11.0

Gen District: 501
Gen District Office Name: SUDBURY DISTRICT OFFICE 501
Gen Region Code: 06
Gen Region Office Name: NORTHERN REGION
NAICS Code: 444210
NAICS Desc:
Waste Code: 212
Waste Class: ALIPHATIC SOLVENTS
Waste Char: I
Waste Charac Desc: IGNITABLE
Count Manifests: 1
Sum Received Qty: 39.0

Gen District: 402
Gen District Office Name: OTTAWA DISTRICT OFFICE 402
Gen Region Code: 04
Gen Region Office Name: EASTERN REGION
NAICS Code: 444110
NAICS Desc: HOME CENTRES
Waste Code: 221
Waste Class: LIGHT FUELS
Waste Char: I
Waste Charac Desc: IGNITABLE
Count Manifests: 3
Sum Received Qty: 127.0

Gen District: 401
Gen District Office Name: KINGSTON DISTRICT OFFICE 401
Gen Region Code: 04
Gen Region Office Name: EASTERN REGION
NAICS Code: 322220
NAICS Desc: PAPER BAG AND COATED AND TREATED PAPER MANUFACTURING
Waste Code: 312
Waste Class: PATHOLOGICAL WASTES
Waste Char: P
Waste Charac Desc: PATHOLOGICAL
Count Manifests: 2
Sum Received Qty: 8.4

Gen District: 401
Gen District Office Name: KINGSTON DISTRICT OFFICE 401
Gen Region Code: 04
Gen Region Office Name: EASTERN REGION
NAICS Code: 418990
NAICS Desc: ALL OTHER WHOLESALER-DISTRIBUTORS
Waste Code: 331
Waste Class: WASTE COMPRESSED GASES
Waste Char: L
Waste Charac Desc: LIQUID INDUSTRIAL WASTE
Count Manifests: 4
Sum Received Qty: 91.0

Gen District: 402
Gen District Office Name: OTTAWA DISTRICT OFFICE 402
Gen Region Code: 04
Gen Region Office Name: EASTERN REGION
NAICS Code: 418990
NAICS Desc: ALL OTHER WHOLESALER-DISTRIBUTORS
Waste Code: 148
Waste Class: INORGANIC LABORATORY CHEMICALS
Waste Char: A
Waste Charac Desc: ACUTELY HAZARDOUS WASTE CHEM.
Count Manifests: 21
Sum Received Qty: 494.0

Gen District: 402

Gen District Office Name: OTTAWA DISTRICT OFFICE 402
Gen Region Code: 04
Gen Region Office Name: EASTERN REGION
NAICS Code: 418990
NAICS Desc: ALL OTHER WHOLESALER-DISTRIBUTORS
Waste Code: 212
Waste Class: ALIPHATIC SOLVENTS
Waste Char: I
Waste Charac Desc: IGNITABLE
Count Manifests: 8
Sum Received Qty: 140.0

Gen District: 402
Gen District Office Name: OTTAWA DISTRICT OFFICE 402
Gen Region Code: 04
Gen Region Office Name: EASTERN REGION
NAICS Code: 418990
NAICS Desc: ALL OTHER WHOLESALER-DISTRIBUTORS
Waste Code: 269
Waste Class: NON-HALOGENATED PESTICIDES
Waste Char: T
Waste Charac Desc: LEACHATE TOXIC
Count Manifests: 9
Sum Received Qty: 1048.0

Gen District: 403
Gen District Office Name: CORNWALL AREA OFFICE 403
Gen Region Code: 04
Gen Region Office Name: EASTERN REGION
NAICS Code: 621210
NAICS Desc: OFFICES OF DENTISTS
Waste Code: 261
Waste Class: PHARMACEUTICALS
Waste Char: A
Waste Charac Desc: ACUTELY HAZARDOUS WASTE CHEM.
Count Manifests: 1
Sum Received Qty: 11.0

Gen District: 401
Gen District Office Name: KINGSTON DISTRICT OFFICE 401
Gen Region Code: 04
Gen Region Office Name: EASTERN REGION
NAICS Code: 912120
NAICS Desc:
Waste Code: 312
Waste Class: PATHOLOGICAL WASTES
Waste Char: P
Waste Charac Desc: PATHOLOGICAL
Count Manifests: 2
Sum Received Qty: 22.1

Gen District: 402
Gen District Office Name: OTTAWA DISTRICT OFFICE 402
Gen Region Code: 04
Gen Region Office Name: EASTERN REGION
NAICS Code: 912120
NAICS Desc:
Waste Code: 261
Waste Class: PHARMACEUTICALS
Waste Char: A
Waste Charac Desc: ACUTELY HAZARDOUS WASTE CHEM.
Count Manifests: 2
Sum Received Qty: 15.0

Gen District: 402
Gen District Office Name: OTTAWA DISTRICT OFFICE 402

Gen Region Code: 04
Gen Region Office Name: EASTERN REGION
NAICS Code: 444110
NAICS Desc: HOME CENTRES
Waste Code: 242
Waste Class: HALOGENATED PESTICIDES
Waste Char: T
Waste Charac Desc: LEACHATE TOXIC
Count Manifests: 27
Sum Received Qty: 532.0

Gen District: 403
Gen District Office Name: CORNWALL AREA OFFICE 403
Gen Region Code: 04
Gen Region Office Name: EASTERN REGION
NAICS Code: 444110
NAICS Desc: HOME CENTRES
Waste Code: 221
Waste Class: LIGHT FUELS
Waste Char: I
Waste Charac Desc: IGNITABLE
Count Manifests: 1
Sum Received Qty: 28.0

Gen District: 403
Gen District Office Name: CORNWALL AREA OFFICE 403
Gen Region Code: 04
Gen Region Office Name: EASTERN REGION
NAICS Code: 444110
NAICS Desc: HOME CENTRES
Waste Code: 263
Waste Class: ORGANIC LABORATORY CHEMICALS
Waste Char: A
Waste Charac Desc: ACUTELY HAZARDOUS WASTE CHEM.
Count Manifests: 3
Sum Received Qty: 170.0

Gen District: 501
Gen District Office Name: SUDBURY DISTRICT OFFICE 501
Gen Region Code: 06
Gen Region Office Name: NORTHERN REGION
NAICS Code: 444110
NAICS Desc: HOME CENTRES
Waste Code: 148
Waste Class: INORGANIC LABORATORY CHEMICALS
Waste Char: A
Waste Charac Desc: ACUTELY HAZARDOUS WASTE CHEM.
Count Manifests: 1
Sum Received Qty: 10.0

Gen District: 501
Gen District Office Name: SUDBURY DISTRICT OFFICE 501
Gen Region Code: 06
Gen Region Office Name: NORTHERN REGION
NAICS Code: 444110
NAICS Desc: HOME CENTRES
Waste Code: 331
Waste Class: WASTE COMPRESSED GASES
Waste Char: L
Waste Charac Desc: LIQUID INDUSTRIAL WASTE
Count Manifests: 1
Sum Received Qty: 18.0

Gen District: 403
Gen District Office Name: CORNWALL AREA OFFICE 403
Gen Region Code: 04

Gen Region Office Name:	EASTERN REGION
NAICS Code:	622111
NAICS Desc:	GENERAL (EXCEPT PAEDIATRIC) HOSPITALS
Waste Code:	261
Waste Class:	PHARMACEUTICALS
Waste Char:	A
Waste Charac Desc:	ACUTELY HAZARDOUS WASTE CHEM.
Count Manifests:	14
Sum Received Qty:	285.36
Gen District:	202
Gen District Office Name:	GUELPH DISTRICT OFFICE 202
Gen Region Code:	02
Gen Region Office Name:	WEST-CENTRAL REGION
NAICS Code:	493190
NAICS Desc:	OTHER WAREHOUSING AND STORAGE
Waste Code:	261
Waste Class:	PHARMACEUTICALS
Waste Char:	L
Waste Charac Desc:	LIQUID INDUSTRIAL WASTE
Count Manifests:	1
Sum Received Qty:	12001.0
Gen District:	202
Gen District Office Name:	GUELPH DISTRICT OFFICE 202
Gen Region Code:	02
Gen Region Office Name:	WEST-CENTRAL REGION
NAICS Code:	493190
NAICS Desc:	OTHER WAREHOUSING AND STORAGE
Waste Code:	263
Waste Class:	ORGANIC LABORATORY CHEMICALS
Waste Char:	A
Waste Charac Desc:	ACUTELY HAZARDOUS WASTE CHEM.
Count Manifests:	2
Sum Received Qty:	3861.0
Gen District:	203
Gen District Office Name:	NIAGARA DISTRICT OFFICE 203
Gen Region Code:	02
Gen Region Office Name:	WEST-CENTRAL REGION
NAICS Code:	621510
NAICS Desc:	MEDICAL AND DIAGNOSTIC LABORATORIES
Waste Code:	312
Waste Class:	PATHOLOGICAL WASTES
Waste Char:	P
Waste Charac Desc:	PATHOLOGICAL
Count Manifests:	1
Sum Received Qty:	40.1
Gen District:	101
Gen District Office Name:	LONDON DISTRICT OFFICE 101
Gen Region Code:	01
Gen Region Office Name:	SOUTHWESTERN REGION
NAICS Code:	446110
NAICS Desc:	
Waste Code:	261
Waste Class:	PHARMACEUTICALS
Waste Char:	A
Waste Charac Desc:	ACUTELY HAZARDOUS WASTE CHEM.
Count Manifests:	3
Sum Received Qty:	18.4
Gen District:	102
Gen District Office Name:	SARNIA/WINDSOR AREA OFFICE 102
Gen Region Code:	01
Gen Region Office Name:	SOUTHWESTERN REGION

NAICS Code: 446110
NAICS Desc:
Waste Code: 261
Waste Class: PHARMACEUTICALS
Waste Char: A
Waste Charac Desc: ACUTELY HAZARDOUS WASTE CHEM.
Count Manifests: 1
Sum Received Qty: 295.4

Gen District: 403
Gen District Office Name: CORNWALL AREA OFFICE 403
Gen Region Code: 04
Gen Region Office Name: EASTERN REGION
NAICS Code: 621150
NAICS Desc:
Waste Code: 261
Waste Class: PHARMACEUTICALS
Waste Char: A
Waste Charac Desc: ACUTELY HAZARDOUS WASTE CHEM.
Count Manifests: 50
Sum Received Qty: 1538.75

Gen District: 401
Gen District Office Name: KINGSTON DISTRICT OFFICE 401
Gen Region Code: 04
Gen Region Office Name: EASTERN REGION
NAICS Code: 444130
NAICS Desc: HARDWARE STORES
Waste Code: 212
Waste Class: ALIPHATIC SOLVENTS
Waste Char: I
Waste Charac Desc: IGNITABLE
Count Manifests: 1
Sum Received Qty: 42.0

Gen District: 401
Gen District Office Name: KINGSTON DISTRICT OFFICE 401
Gen Region Code: 04
Gen Region Office Name: EASTERN REGION
NAICS Code: 444130
NAICS Desc: HARDWARE STORES
Waste Code: 263
Waste Class: ORGANIC LABORATORY CHEMICALS
Waste Char: A
Waste Charac Desc: ACUTELY HAZARDOUS WASTE CHEM.
Count Manifests: 1
Sum Received Qty: 9.0

Gen District: 805
Gen District Office Name: QUEBEC
Gen Region Code: 04
Gen Region Office Name: EASTERN REGION
NAICS Code: 444130
NAICS Desc: HARDWARE STORES
Waste Code: 112
Waste Class: ACID WASTE - HEAVY METALS
Waste Char: C
Waste Charac Desc: CORROSIVE
Count Manifests: 8
Sum Received Qty: 106.0

Gen District: 401
Gen District Office Name: KINGSTON DISTRICT OFFICE 401
Gen Region Code: 04
Gen Region Office Name: EASTERN REGION
NAICS Code: 622210

NAICS Desc: PSYCHIATRIC AND SUBSTANCE ABUSE HOSPITALS
Waste Code: 261
Waste Class: PHARMACEUTICALS
Waste Char: B
Waste Charac Desc: HAZARDOUS WASTE CHEMICAL
Count Manifests: 2
Sum Received Qty: 92.56

Gen District: 401
Gen District Office Name: KINGSTON DISTRICT OFFICE 401
Gen Region Code: 04
Gen Region Office Name: EASTERN REGION
NAICS Code: 621510
NAICS Desc: MEDICAL AND DIAGNOSTIC LABORATORIES
Waste Code: 148
Waste Class: INORGANIC LABORATORY CHEMICALS
Waste Char: C
Waste Charac Desc: CORROSIVE
Count Manifests: 10
Sum Received Qty: 47.0

Gen District: 305
Gen District Office Name: HALTON-PEEL DISTRICT OFFICE 305
Gen Region Code: 03
Gen Region Office Name: CENTRAL REGION
NAICS Code: 621990
NAICS Desc: ALL OTHER AMBULATORY HEALTH CARE SERVICES
Waste Code: 263
Waste Class: ORGANIC LABORATORY CHEMICALS
Waste Char: B
Waste Charac Desc: HAZARDOUS WASTE CHEMICAL
Count Manifests: 2
Sum Received Qty: 173.0

Gen District: 403
Gen District Office Name: CORNWALL AREA OFFICE 403
Gen Region Code: 04
Gen Region Office Name: EASTERN REGION
NAICS Code: 621990
NAICS Desc: ALL OTHER AMBULATORY HEALTH CARE SERVICES
Waste Code: 261
Waste Class: PHARMACEUTICALS
Waste Char: A
Waste Charac Desc: ACUTELY HAZARDOUS WASTE CHEM.
Count Manifests: 6
Sum Received Qty: 179.92

Gen District: 403
Gen District Office Name: CORNWALL AREA OFFICE 403
Gen Region Code: 04
Gen Region Office Name: EASTERN REGION
NAICS Code: 621990
NAICS Desc: ALL OTHER AMBULATORY HEALTH CARE SERVICES
Waste Code: 312
Waste Class: PATHOLOGICAL WASTES
Waste Char: P
Waste Charac Desc: PATHOLOGICAL
Count Manifests: 136
Sum Received Qty: 19718.94

Gen District: 402
Gen District Office Name: OTTAWA DISTRICT OFFICE 402
Gen Region Code: 04
Gen Region Office Name: EASTERN REGION
NAICS Code: 452999
NAICS Desc: ALL OTHER MISCELLANEOUS GENERAL MERCHANDISE STORES

Waste Code:	145
Waste Class:	PAINT/PIGMENT/COATING RESIDUES
Waste Char:	L
Waste Charac Desc:	LIQUID INDUSTRIAL WASTE
Count Manifests:	1
Sum Received Qty:	16.0
Gen District:	402
Gen District Office Name:	OTTAWA DISTRICT OFFICE 402
Gen Region Code:	04
Gen Region Office Name:	EASTERN REGION
NAICS Code:	452999
NAICS Desc:	ALL OTHER MISCELLANEOUS GENERAL MERCHANDISE STORES
Waste Code:	146
Waste Class:	OTHER SPECIFIED INORGANICS
Waste Char:	T
Waste Charac Desc:	LEACHATE TOXIC
Count Manifests:	3
Sum Received Qty:	5.0
Gen District:	402
Gen District Office Name:	OTTAWA DISTRICT OFFICE 402
Gen Region Code:	04
Gen Region Office Name:	EASTERN REGION
NAICS Code:	453310
NAICS Desc:	USED MERCHANDISE STORES
Waste Code:	269
Waste Class:	NON-HALOGENATED PESTICIDES
Waste Char:	T
Waste Charac Desc:	LEACHATE TOXIC
Count Manifests:	2
Sum Received Qty:	16.0
Gen District:	402
Gen District Office Name:	OTTAWA DISTRICT OFFICE 402
Gen Region Code:	04
Gen Region Office Name:	EASTERN REGION
NAICS Code:	484122
NAICS Desc:	
Waste Code:	112
Waste Class:	ACID WASTE - HEAVY METALS
Waste Char:	C
Waste Charac Desc:	CORROSIVE
Count Manifests:	1
Sum Received Qty:	10.0
Gen District:	502
Gen District Office Name:	TIMMINS DISTRICT OFFICE 502
Gen Region Code:	06
Gen Region Office Name:	NORTHERN REGION
NAICS Code:	621494
NAICS Desc:	
Waste Code:	261
Waste Class:	PHARMACEUTICALS
Waste Char:	A
Waste Charac Desc:	ACUTELY HAZARDOUS WASTE CHEM.
Count Manifests:	1
Sum Received Qty:	14.0
Gen District:	401
Gen District Office Name:	KINGSTON DISTRICT OFFICE 401
Gen Region Code:	04
Gen Region Office Name:	EASTERN REGION
NAICS Code:	445110
NAICS Desc:	SUPERMARKETS AND OTHER GROCERY (EXCEPT CONVENIENCE) STORES
Waste Code:	148

Waste Class: INORGANIC LABORATORY CHEMICALS
Waste Char: A
Waste Charac Desc: ACUTELY HAZARDOUS WASTE CHEM.
Count Manifests: 19
Sum Received Qty: 113.0

Gen District: 402
Gen District Office Name: OTTAWA DISTRICT OFFICE 402
Gen Region Code: 04
Gen Region Office Name: EASTERN REGION
NAICS Code: 445110
NAICS Desc: SUPERMARKETS AND OTHER GROCERY (EXCEPT CONVENIENCE) STORES
Waste Code: 146
Waste Class: OTHER SPECIFIED INORGANICS
Waste Char: T
Waste Charac Desc: LEACHATE TOXIC
Count Manifests: 1
Sum Received Qty: 2.0

Gen District: 805
Gen District Office Name: QUEBEC
Gen Region Code: 04
Gen Region Office Name: EASTERN REGION
NAICS Code: 445110
NAICS Desc: SUPERMARKETS AND OTHER GROCERY (EXCEPT CONVENIENCE) STORES
Waste Code: 122
Waste Class: ALKALINE WASTES - OTHER METALS
Waste Char: C
Waste Charac Desc: CORROSIVE
Count Manifests: 8
Sum Received Qty: 275.0

Gen District: 805
Gen District Office Name: QUEBEC
Gen Region Code: 04
Gen Region Office Name: EASTERN REGION
NAICS Code: 445110
NAICS Desc: SUPERMARKETS AND OTHER GROCERY (EXCEPT CONVENIENCE) STORES
Waste Code: 146
Waste Class: OTHER SPECIFIED INORGANICS
Waste Char: T
Waste Charac Desc: LEACHATE TOXIC
Count Manifests: 8
Sum Received Qty: 31.0

Gen District: 805
Gen District Office Name: QUEBEC
Gen Region Code: 04
Gen Region Office Name: EASTERN REGION
NAICS Code: 445110
NAICS Desc: SUPERMARKETS AND OTHER GROCERY (EXCEPT CONVENIENCE) STORES
Waste Code: 148
Waste Class: INORGANIC LABORATORY CHEMICALS
Waste Char: I
Waste Charac Desc: IGNITABLE
Count Manifests: 4
Sum Received Qty: 104.0

Gen District: 501
Gen District Office Name: SUDBURY DISTRICT OFFICE 501
Gen Region Code: 06
Gen Region Office Name: NORTHERN REGION
NAICS Code: 445110
NAICS Desc: SUPERMARKETS AND OTHER GROCERY (EXCEPT CONVENIENCE) STORES
Waste Code: 212
Waste Class: ALIPHATIC SOLVENTS

Waste Char: I
Waste Charac Desc: IGNITABLE
Count Manifests: 1
Sum Received Qty: 25.0

Gen District: 501
Gen District Office Name: SUDBURY DISTRICT OFFICE 501
Gen Region Code: 06
Gen Region Office Name: NORTHERN REGION
NAICS Code: 445110
NAICS Desc: SUPERMARKETS AND OTHER GROCERY (EXCEPT CONVENIENCE) STORES
Waste Code: 263
Waste Class: ORGANIC LABORATORY CHEMICALS
Waste Char: A
Waste Charac Desc: ACUTELY HAZARDOUS WASTE CHEM.
Count Manifests: 1
Sum Received Qty: 6.0

Gen District: 401
Gen District Office Name: KINGSTON DISTRICT OFFICE 401
Gen Region Code: 04
Gen Region Office Name: EASTERN REGION
NAICS Code: 339990
NAICS Desc: ALL OTHER MISCELLANEOUS MANUFACTURING
Waste Code: 312
Waste Class: PATHOLOGICAL WASTES
Waste Char: P
Waste Charac Desc: PATHOLOGICAL
Count Manifests: 3
Sum Received Qty: 6.7

Gen District: 401
Gen District Office Name: KINGSTON DISTRICT OFFICE 401
Gen Region Code: 04
Gen Region Office Name: EASTERN REGION
NAICS Code: 444110
NAICS Desc: HOME CENTRES
Waste Code: 212
Waste Class: ALIPHATIC SOLVENTS
Waste Char: I
Waste Charac Desc: IGNITABLE
Count Manifests: 3
Sum Received Qty: 170.0

Gen District: 402
Gen District Office Name: OTTAWA DISTRICT OFFICE 402
Gen Region Code: 04
Gen Region Office Name: EASTERN REGION
NAICS Code: 444110
NAICS Desc: HOME CENTRES
Waste Code: 148
Waste Class: INORGANIC LABORATORY CHEMICALS
Waste Char: C
Waste Charac Desc: CORROSIVE
Count Manifests: 1
Sum Received Qty: 17.0

Gen District: 501
Gen District Office Name: SUDBURY DISTRICT OFFICE 501
Gen Region Code: 06
Gen Region Office Name: NORTHERN REGION
NAICS Code: 444110
NAICS Desc: HOME CENTRES
Waste Code: 221
Waste Class: LIGHT FUELS
Waste Char: I

Waste Charac Desc:	IGNITABLE
Count Manifests:	1
Sum Received Qty:	13.0
Gen District:	805
Gen District Office Name:	QUEBEC
Gen Region Code:	04
Gen Region Office Name:	EASTERN REGION
NAICS Code:	453999
NAICS Desc:	ALL OTHER MISCELLANEOUS STORE RETAILERS (EXCEPT BEER AND WINE-MAKING SUPPLIES STORES)
Waste Code:	212
Waste Class:	ALIPHATIC SOLVENTS
Waste Char:	I
Waste Charac Desc:	IGNITABLE
Count Manifests:	1
Sum Received Qty:	3.0
Gen District:	402
Gen District Office Name:	OTTAWA DISTRICT OFFICE 402
Gen Region Code:	04
Gen Region Office Name:	EASTERN REGION
NAICS Code:	621330
NAICS Desc:	
Waste Code:	312
Waste Class:	PATHOLOGICAL WASTES
Waste Char:	P
Waste Charac Desc:	PATHOLOGICAL
Count Manifests:	2
Sum Received Qty:	4.5
Gen District:	402
Gen District Office Name:	OTTAWA DISTRICT OFFICE 402
Gen Region Code:	04
Gen Region Office Name:	EASTERN REGION
NAICS Code:	623310
NAICS Desc:	
Waste Code:	312
Waste Class:	PATHOLOGICAL WASTES
Waste Char:	P
Waste Charac Desc:	PATHOLOGICAL
Count Manifests:	4
Sum Received Qty:	445.7
Gen District:	402
Gen District Office Name:	OTTAWA DISTRICT OFFICE 402
Gen Region Code:	04
Gen Region Office Name:	EASTERN REGION
NAICS Code:	623110
NAICS Desc:	
Waste Code:	261
Waste Class:	PHARMACEUTICALS
Waste Char:	A
Waste Charac Desc:	ACUTELY HAZARDOUS WASTE CHEM.
Count Manifests:	13
Sum Received Qty:	250.66
Gen District:	304
Gen District Office Name:	PETERBOROUGH DISTRICT OFFICE 304
Gen Region Code:	04
Gen Region Office Name:	EASTERN REGION
NAICS Code:	444130
NAICS Desc:	HARDWARE STORES
Waste Code:	148
Waste Class:	INORGANIC LABORATORY CHEMICALS
Waste Char:	A
Waste Charac Desc:	ACUTELY HAZARDOUS WASTE CHEM.

Count Manifests: 2
Sum Received Qty: 8.0

Gen District: 805
Gen District Office Name: QUEBEC
Gen Region Code: 04
Gen Region Office Name: EASTERN REGION
NAICS Code: 444130
NAICS Desc: HARDWARE STORES
Waste Code: 122
Waste Class: ALKALINE WASTES - OTHER METALS
Waste Char: C
Waste Charac Desc: CORROSIVE
Count Manifests: 7
Sum Received Qty: 176.0

Gen District: 805
Gen District Office Name: QUEBEC
Gen Region Code: 04
Gen Region Office Name: EASTERN REGION
NAICS Code: 444130
NAICS Desc: HARDWARE STORES
Waste Code: 145
Waste Class: PAINT/PIGMENT/COATING RESIDUES
Waste Char: I
Waste Charac Desc: IGNITABLE
Count Manifests: 1
Sum Received Qty: 86.0

Gen District: 805
Gen District Office Name: QUEBEC
Gen Region Code: 04
Gen Region Office Name: EASTERN REGION
NAICS Code: 444130
NAICS Desc: HARDWARE STORES
Waste Code: 331
Waste Class: WASTE COMPRESSED GASES
Waste Char: L
Waste Charac Desc: LIQUID INDUSTRIAL WASTE
Count Manifests: 1
Sum Received Qty: 2.0

Gen District: 301
Gen District Office Name: TORONTO DISTRICT OFFICE 301
Gen Region Code: 03
Gen Region Office Name: CENTRAL REGION
NAICS Code: 622111
NAICS Desc: GENERAL (EXCEPT PAEDIATRIC) HOSPITALS
Waste Code: 261
Waste Class: PHARMACEUTICALS
Waste Char: A
Waste Charac Desc: ACUTELY HAZARDOUS WASTE CHEM.
Count Manifests: 1
Sum Received Qty: 18.5

Gen District: 301
Gen District Office Name: TORONTO DISTRICT OFFICE 301
Gen Region Code: 03
Gen Region Office Name: CENTRAL REGION
NAICS Code: 622111
NAICS Desc: GENERAL (EXCEPT PAEDIATRIC) HOSPITALS
Waste Code: 312
Waste Class: PATHOLOGICAL WASTES
Waste Char: P
Waste Charac Desc: PATHOLOGICAL
Count Manifests: 3

Sum Received Qty:	1487.1
Gen District:	402
Gen District Office Name:	OTTAWA DISTRICT OFFICE 402
Gen Region Code:	04
Gen Region Office Name:	EASTERN REGION
NAICS Code:	622111
NAICS Desc:	GENERAL (EXCEPT PAEDIATRIC) HOSPITALS
Waste Code:	261
Waste Class:	PHARMACEUTICALS
Waste Char:	B
Waste Charac Desc:	HAZARDOUS WASTE CHEMICAL
Count Manifests:	1200
Sum Received Qty:	124538.57
Gen District:	402
Gen District Office Name:	OTTAWA DISTRICT OFFICE 402
Gen Region Code:	04
Gen Region Office Name:	EASTERN REGION
NAICS Code:	621911
NAICS Desc:	
Waste Code:	261
Waste Class:	PHARMACEUTICALS
Waste Char:	A
Waste Charac Desc:	ACUTELY HAZARDOUS WASTE CHEM.
Count Manifests:	38
Sum Received Qty:	842.39
Gen District:	402
Gen District Office Name:	OTTAWA DISTRICT OFFICE 402
Gen Region Code:	04
Gen Region Office Name:	EASTERN REGION
NAICS Code:	621912
NAICS Desc:	
Waste Code:	312
Waste Class:	PATHOLOGICAL WASTES
Waste Char:	P
Waste Charac Desc:	PATHOLOGICAL
Count Manifests:	11
Sum Received Qty:	114.7
Gen District:	403
Gen District Office Name:	CORNWALL AREA OFFICE 403
Gen Region Code:	04
Gen Region Office Name:	EASTERN REGION
NAICS Code:	621610
NAICS Desc:	
Waste Code:	312
Waste Class:	PATHOLOGICAL WASTES
Waste Char:	P
Waste Charac Desc:	PATHOLOGICAL
Count Manifests:	10
Sum Received Qty:	136.62

2019 Receiver Manifest Details

Gen District:	403
Gen District Office Name:	CORNWALL AREA OFFICE 403
Gen Region Code:	04
Gen Region Office Name:	EASTERN REGION
NAICS Code:	541380
NAICS Desc:	TESTING LABORATORIES
Waste Code:	312
Waste Class:	PATHOLOGICAL WASTES
Waste Char:	P

Waste Charac Desc: PATHOLOGICAL
Count Manifests: 1
Sum Received Qty: 18.0

2019 Receiver Manifest Details

Gen District: 301
Gen District Office Name: TORONTO DISTRICT OFFICE 301
Gen Region Code: 03
Gen Region Office Name: CENTRAL REGION
NAICS Code: 541619
NAICS Desc: OTHER MANAGEMENT CONSULTING SERVICES
Waste Code: 261
Waste Class: PHARMACEUTICALS
Waste Char: A
Waste Charac Desc: ACUTELY HAZARDOUS WASTE CHEM.
Count Manifests: 1
Sum Received Qty: 13.0

2019 Receiver Manifest Details

Gen District: 403
Gen District Office Name: CORNWALL AREA OFFICE 403
Gen Region Code: 04
Gen Region Office Name: EASTERN REGION
NAICS Code: 621210
NAICS Desc: OFFICES OF DENTISTS
Waste Code: 261
Waste Class: PHARMACEUTICALS
Waste Char: A
Waste Charac Desc: ACUTELY HAZARDOUS WASTE CHEM.
Count Manifests: 1
Sum Received Qty: 9.0

2019 Receiver Manifest Details

Gen District: 402
Gen District Office Name: OTTAWA DISTRICT OFFICE 402
Gen Region Code: 04
Gen Region Office Name: EASTERN REGION
NAICS Code: 621390
NAICS Desc: OFFICES OF ALL OTHER HEALTH PRACTITIONERS
Waste Code: 264
Waste Class: PHOTOPROCESSING WASTES
Waste Char: T
Waste Charac Desc: LEACHATE TOXIC
Count Manifests: 1
Sum Received Qty: 3.0

2019 Receiver Manifest Details

Gen District: 402
Gen District Office Name: OTTAWA DISTRICT OFFICE 402
Gen Region Code: 04
Gen Region Office Name: EASTERN REGION
NAICS Code: 621510
NAICS Desc: MEDICAL AND DIAGNOSTIC LABORATORIES
Waste Code: 148
Waste Class: INORGANIC LABORATORY CHEMICALS
Waste Char: L
Waste Charac Desc: LIQUID INDUSTRIAL WASTE
Count Manifests: 98

Sum Received Qty: 8247.0

2019 Receiver Manifest Details

Gen District: 501
Gen District Office Name: SUDBURY DISTRICT OFFICE 501
Gen Region Code: 06
Gen Region Office Name: NORTHERN REGION
NAICS Code: 621510
NAICS Desc: MEDICAL AND DIAGNOSTIC LABORATORIES
Waste Code: 263
Waste Class: ORGANIC LABORATORY CHEMICALS
Waste Char: B
Waste Charac Desc: HAZARDOUS WASTE CHEMICAL
Count Manifests: 1
Sum Received Qty: 164.0

2019 Receiver Manifest Details

Gen District: 402
Gen District Office Name: OTTAWA DISTRICT OFFICE 402
Gen Region Code: 04
Gen Region Office Name: EASTERN REGION
NAICS Code: 414510
NAICS Desc: PHARMACEUTICALS AND PHARMACY SUPPLIES WHOLESALER-DISTRIBUTORS
Waste Code: 261
Waste Class: PHARMACEUTICALS
Waste Char: P
Waste Charac Desc: PATHOLOGICAL
Count Manifests: 2
Sum Received Qty: 231.0

2019 Receiver Manifest Details

Gen District: 403
Gen District Office Name: CORNWALL AREA OFFICE 403
Gen Region Code: 04
Gen Region Office Name: EASTERN REGION
NAICS Code: 414510
NAICS Desc: PHARMACEUTICALS AND PHARMACY SUPPLIES WHOLESALER-DISTRIBUTORS
Waste Code: 261
Waste Class: PHARMACEUTICALS
Waste Char: A
Waste Charac Desc: ACUTELY HAZARDOUS WASTE CHEM.
Count Manifests: 2
Sum Received Qty: 8.0

2019 Receiver Manifest Details

Gen District: 401
Gen District Office Name: KINGSTON DISTRICT OFFICE 401
Gen Region Code: 04
Gen Region Office Name: EASTERN REGION
NAICS Code: 623110
NAICS Desc:
Waste Code: 261
Waste Class: PHARMACEUTICALS
Waste Char: A
Waste Charac Desc: ACUTELY HAZARDOUS WASTE CHEM.
Count Manifests: 9
Sum Received Qty: 144.0

2019 Receiver Manifest Details

Gen District:	402
Gen District Office Name:	OTTAWA DISTRICT OFFICE 402
Gen Region Code:	04
Gen Region Office Name:	EASTERN REGION
NAICS Code:	541940
NAICS Desc:	VETERINARY SERVICES
Waste Code:	264
Waste Class:	PHOTOPROCESSING WASTES
Waste Char:	L
Waste Charac Desc:	LIQUID INDUSTRIAL WASTE
Count Manifests:	1
Sum Received Qty:	3.0

2019 Receiver Manifest Details

Gen District:	401
Gen District Office Name:	KINGSTON DISTRICT OFFICE 401
Gen Region Code:	04
Gen Region Office Name:	EASTERN REGION
NAICS Code:	611110
NAICS Desc:	ELEMENTARY AND SECONDARY SCHOOLS
Waste Code:	148
Waste Class:	INORGANIC LABORATORY CHEMICALS
Waste Char:	C
Waste Charac Desc:	CORROSIVE
Count Manifests:	1
Sum Received Qty:	5.0

2019 Receiver Manifest Details

Gen District:	401
Gen District Office Name:	KINGSTON DISTRICT OFFICE 401
Gen Region Code:	04
Gen Region Office Name:	EASTERN REGION
NAICS Code:	622111
NAICS Desc:	GENERAL (EXCEPT PAEDIATRIC) HOSPITALS
Waste Code:	312
Waste Class:	PATHOLOGICAL WASTES
Waste Char:	P
Waste Charac Desc:	PATHOLOGICAL
Count Manifests:	114
Sum Received Qty:	23153.0

2019 Receiver Manifest Details

Gen District:	403
Gen District Office Name:	CORNWALL AREA OFFICE 403
Gen Region Code:	04
Gen Region Office Name:	EASTERN REGION
NAICS Code:	311515
NAICS Desc:	BUTTER, CHEESE, AND DRY AND CONDENSED DAIRY PRODUCT MANUFACTURING, BUTTER, CHEESE, AND DRY AND CONDENSED DAIRY PRODUCTS MANUFACTURING
Waste Code:	312
Waste Class:	PATHOLOGICAL WASTES
Waste Char:	P
Waste Charac Desc:	PATHOLOGICAL
Count Manifests:	4
Sum Received Qty:	66.0

2019 Receiver Manifest Details

Gen District: 402
Gen District Office Name: OTTAWA DISTRICT OFFICE 402
Gen Region Code: 04
Gen Region Office Name: EASTERN REGION
NAICS Code: 611510
NAICS Desc: TECHNICAL AND TRADE SCHOOLS
Waste Code: 312
Waste Class: PATHOLOGICAL WASTES
Waste Char: P
Waste Charac Desc: PATHOLOGICAL
Count Manifests: 1
Sum Received Qty: 9.0

2019 Receiver Manifest Details

Gen District: 402
Gen District Office Name: OTTAWA DISTRICT OFFICE 402
Gen Region Code: 04
Gen Region Office Name: EASTERN REGION
NAICS Code: 444110
NAICS Desc: HOME CENTRES
Waste Code: 331
Waste Class: WASTE COMPRESSED GASES
Waste Char: I
Waste Charac Desc: IGNITABLE
Count Manifests: 55
Sum Received Qty: 1203.0

2019 Receiver Manifest Details

Gen District: 501
Gen District Office Name: SUDBURY DISTRICT OFFICE 501
Gen Region Code: 06
Gen Region Office Name: NORTHERN REGION
NAICS Code: 444110
NAICS Desc: HOME CENTRES
Waste Code: 212
Waste Class: ALIPHATIC SOLVENTS
Waste Char: I
Waste Charac Desc: IGNITABLE
Count Manifests: 1
Sum Received Qty: 224.0

2019 Receiver Manifest Details

Gen District: 805
Gen District Office Name: QUEBEC
Gen Region Code: 04
Gen Region Office Name: EASTERN REGION
NAICS Code: 452999
NAICS Desc: ALL OTHER MISCELLANEOUS GENERAL MERCHANDISE STORES
Waste Code: 261
Waste Class: PHARMACEUTICALS
Waste Char: L
Waste Charac Desc: LIQUID INDUSTRIAL WASTE
Count Manifests: 3
Sum Received Qty: 17.0

2019 Receiver Manifest Details

Gen District: 402

Gen District Office Name: OTTAWA DISTRICT OFFICE 402
Gen Region Code: 04
Gen Region Office Name: EASTERN REGION
NAICS Code: 541710
NAICS Desc: RESEARCH AND DEVELOPMENT IN THE PHYSICAL, ENGINEERING AND LIFE SCIENCES
Waste Code: 312
Waste Class: PATHOLOGICAL WASTES
Waste Char: P
Waste Charac Desc: PATHOLOGICAL
Count Manifests: 24
Sum Received Qty: 984.0

2019 Receiver Manifest Details

Gen District: 402
Gen District Office Name: OTTAWA DISTRICT OFFICE 402
Gen Region Code: 04
Gen Region Office Name: EASTERN REGION
NAICS Code: 414510
NAICS Desc: PHARMACEUTICALS AND PHARMACY SUPPLIES WHOLESALER-DISTRIBUTORS
Waste Code: 312
Waste Class: PATHOLOGICAL WASTES
Waste Char: P
Waste Charac Desc: PATHOLOGICAL
Count Manifests: 71
Sum Received Qty: 4311.0

2019 Receiver Manifest Details

Gen District: 401
Gen District Office Name: KINGSTON DISTRICT OFFICE 401
Gen Region Code: 04
Gen Region Office Name: EASTERN REGION
NAICS Code: 444130
NAICS Desc: HARDWARE STORES
Waste Code: 212
Waste Class: ALIPHATIC SOLVENTS
Waste Char: I
Waste Charac Desc: IGNITABLE
Count Manifests: 3
Sum Received Qty: 43.0

2019 Receiver Manifest Details

Gen District: 805
Gen District Office Name: QUEBEC
Gen Region Code: 04
Gen Region Office Name: EASTERN REGION
NAICS Code: 444130
NAICS Desc: HARDWARE STORES
Waste Code: 263
Waste Class: ORGANIC LABORATORY CHEMICALS
Waste Char: L
Waste Charac Desc: LIQUID INDUSTRIAL WASTE
Count Manifests: 6
Sum Received Qty: 646.0

2019 Receiver Manifest Details

Gen District: 501
Gen District Office Name: SUDBURY DISTRICT OFFICE 501
Gen Region Code: 06

Gen Region Office Name: NORTHERN REGION
NAICS Code: 444130
NAICS Desc: HARDWARE STORES
Waste Code: 148
Waste Class: INORGANIC LABORATORY CHEMICALS
Waste Char: A
Waste Charac Desc: ACUTELY HAZARDOUS WASTE CHEM.
Count Manifests: 2
Sum Received Qty: 224.0

2019 Receiver Manifest Details

Gen District: 403
Gen District Office Name: CORNWALL AREA OFFICE 403
Gen Region Code: 04
Gen Region Office Name: EASTERN REGION
NAICS Code: 622111
NAICS Desc: GENERAL (EXCEPT PAEDIATRIC) HOSPITALS
Waste Code: 261
Waste Class: PHARMACEUTICALS
Waste Char: A
Waste Charac Desc: ACUTELY HAZARDOUS WASTE CHEM.
Count Manifests: 12
Sum Received Qty: 280.0

2019 Receiver Manifest Details

Gen District: 402
Gen District Office Name: OTTAWA DISTRICT OFFICE 402
Gen Region Code: 04
Gen Region Office Name: EASTERN REGION
NAICS Code: 621110
NAICS Desc: OFFICES OF PHYSICIANS
Waste Code: 312
Waste Class: PATHOLOGICAL WASTES
Waste Char: P
Waste Charac Desc: PATHOLOGICAL
Count Manifests: 419
Sum Received Qty: 8427.0

2019 Receiver Manifest Details

Gen District: 202
Gen District Office Name: GUELPH DISTRICT OFFICE 202
Gen Region Code: 02
Gen Region Office Name: WEST-CENTRAL REGION
NAICS Code: 623999
NAICS Desc:
Waste Code: 312
Waste Class: PATHOLOGICAL WASTES
Waste Char: P
Waste Charac Desc: PATHOLOGICAL
Count Manifests: 2
Sum Received Qty: 62.0

2019 Receiver Manifest Details

Gen District: 402
Gen District Office Name: OTTAWA DISTRICT OFFICE 402
Gen Region Code: 04
Gen Region Office Name: EASTERN REGION
NAICS Code: 561110

NAICS Desc: OFFICE ADMINISTRATIVE SERVICES
Waste Code: 312
Waste Class: PATHOLOGICAL WASTES
Waste Char: P
Waste Charac Desc: PATHOLOGICAL
Count Manifests: 1
Sum Received Qty: 27.0

2019 Receiver Manifest Details

Gen District: 402
Gen District Office Name: OTTAWA DISTRICT OFFICE 402
Gen Region Code: 04
Gen Region Office Name: EASTERN REGION
NAICS Code: 623310
NAICS Desc:
Waste Code: 312
Waste Class: PATHOLOGICAL WASTES
Waste Char: P
Waste Charac Desc: PATHOLOGICAL
Count Manifests: 4
Sum Received Qty: 482.0

2019 Receiver Manifest Details

Gen District: 401
Gen District Office Name: KINGSTON DISTRICT OFFICE 401
Gen Region Code: 04
Gen Region Office Name: EASTERN REGION
NAICS Code: 911220
NAICS Desc:
Waste Code: 312
Waste Class: PATHOLOGICAL WASTES
Waste Char: P
Waste Charac Desc: PATHOLOGICAL
Count Manifests: 14
Sum Received Qty: 675.0

2019 Receiver Manifest Details

Gen District: 402
Gen District Office Name: OTTAWA DISTRICT OFFICE 402
Gen Region Code: 04
Gen Region Office Name: EASTERN REGION
NAICS Code: 621210
NAICS Desc: OFFICES OF DENTISTS
Waste Code: 264
Waste Class: PHOTOPROCESSING WASTES
Waste Char: L
Waste Charac Desc: LIQUID INDUSTRIAL WASTE
Count Manifests: 8
Sum Received Qty: 185.0

2019 Receiver Manifest Details

Gen District: 402
Gen District Office Name: OTTAWA DISTRICT OFFICE 402
Gen Region Code: 04
Gen Region Office Name: EASTERN REGION
NAICS Code: 621390
NAICS Desc: OFFICES OF ALL OTHER HEALTH PRACTITIONERS
Waste Code: 261

Waste Class:	PHARMACEUTICALS
Waste Char:	A
Waste Charac Desc:	ACUTELY HAZARDOUS WASTE CHEM.
Count Manifests:	2
Sum Received Qty:	45.0

2019 Receiver Manifest Details

Gen District:	402
Gen District Office Name:	OTTAWA DISTRICT OFFICE 402
Gen Region Code:	04
Gen Region Office Name:	EASTERN REGION
NAICS Code:	551114
NAICS Desc:	
Waste Code:	312
Waste Class:	PATHOLOGICAL WASTES
Waste Char:	P
Waste Charac Desc:	PATHOLOGICAL
Count Manifests:	148
Sum Received Qty:	2785.0

2019 Receiver Manifest Details

Gen District:	402
Gen District Office Name:	OTTAWA DISTRICT OFFICE 402
Gen Region Code:	04
Gen Region Office Name:	EASTERN REGION
NAICS Code:	913130
NAICS Desc:	
Waste Code:	312
Waste Class:	PATHOLOGICAL WASTES
Waste Char:	P
Waste Charac Desc:	PATHOLOGICAL
Count Manifests:	3
Sum Received Qty:	649.0

2019 Receiver Manifest Details

Gen District:	402
Gen District Office Name:	OTTAWA DISTRICT OFFICE 402
Gen Region Code:	04
Gen Region Office Name:	EASTERN REGION
NAICS Code:	236220
NAICS Desc:	COMMERCIAL AND INSTITUTIONAL BUILDING CONSTRUCTION
Waste Code:	312
Waste Class:	PATHOLOGICAL WASTES
Waste Char:	P
Waste Charac Desc:	PATHOLOGICAL
Count Manifests:	4
Sum Received Qty:	115.0

2019 Receiver Manifest Details

Gen District:	301
Gen District Office Name:	TORONTO DISTRICT OFFICE 301
Gen Region Code:	03
Gen Region Office Name:	CENTRAL REGION
NAICS Code:	446110
NAICS Desc:	
Waste Code:	261
Waste Class:	PHARMACEUTICALS
Waste Char:	A

Waste Charac Desc: ACUTELY HAZARDOUS WASTE CHEM.
Count Manifests: 13
Sum Received Qty: 219.0

2019 Receiver Manifest Details

Gen District: 401
Gen District Office Name: KINGSTON DISTRICT OFFICE 401
Gen Region Code: 04
Gen Region Office Name: EASTERN REGION
NAICS Code: 601101
NAICS Desc:
Waste Code: 261
Waste Class: PHARMACEUTICALS
Waste Char: A
Waste Charac Desc: ACUTELY HAZARDOUS WASTE CHEM.
Count Manifests: 2
Sum Received Qty: 20.0

2019 Receiver Manifest Details

Gen District: 401
Gen District Office Name: KINGSTON DISTRICT OFFICE 401
Gen Region Code: 04
Gen Region Office Name: EASTERN REGION
NAICS Code: 621494
NAICS Desc:
Waste Code: 312
Waste Class: PATHOLOGICAL WASTES
Waste Char: P
Waste Charac Desc: PATHOLOGICAL
Count Manifests: 112
Sum Received Qty: 13789.0

2019 Receiver Manifest Details

Gen District: 402
Gen District Office Name: OTTAWA DISTRICT OFFICE 402
Gen Region Code: 04
Gen Region Office Name: EASTERN REGION
NAICS Code: 911910
NAICS Desc:
Waste Code: 263
Waste Class: ORGANIC LABORATORY CHEMICALS
Waste Char: A
Waste Charac Desc: ACUTELY HAZARDOUS WASTE CHEM.
Count Manifests: 1
Sum Received Qty: 96.0

2019 Receiver Manifest Details

Gen District: 402
Gen District Office Name: OTTAWA DISTRICT OFFICE 402
Gen Region Code: 04
Gen Region Office Name: EASTERN REGION
NAICS Code: 621911
NAICS Desc:
Waste Code: 261
Waste Class: PHARMACEUTICALS
Waste Char: A
Waste Charac Desc: ACUTELY HAZARDOUS WASTE CHEM.
Count Manifests: 55

Sum Received Qty: 931.0

2019 Receiver Manifest Details

Gen District: 306
Gen District Office Name: YORK DURHAM DISTRICT OFFICE 306
Gen Region Code: 03
Gen Region Office Name: CENTRAL REGION
NAICS Code: 325189
NAICS Desc: ALL OTHER BASIC INORGANIC CHEMICAL MANUFACTURING
Waste Code: 312
Waste Class: PATHOLOGICAL WASTES
Waste Char: P
Waste Charac Desc: PATHOLOGICAL
Count Manifests: 1
Sum Received Qty: 45.0

2019 Receiver Manifest Details

Gen District: 402
Gen District Office Name: OTTAWA DISTRICT OFFICE 402
Gen Region Code: 04
Gen Region Office Name: EASTERN REGION
NAICS Code: 626210
NAICS Desc:
Waste Code: 312
Waste Class: PATHOLOGICAL WASTES
Waste Char: P
Waste Charac Desc: PATHOLOGICAL
Count Manifests: 3
Sum Received Qty: 32.0

2019 Receiver Manifest Details

Gen District: 402
Gen District Office Name: OTTAWA DISTRICT OFFICE 402
Gen Region Code: 04
Gen Region Office Name: EASTERN REGION
NAICS Code: 238310
NAICS Desc: DRYWALL AND INSULATION CONTRACTORS
Waste Code: 232
Waste Class: POLYMERIC RESINS
Waste Char: L
Waste Charac Desc: LIQUID INDUSTRIAL WASTE
Count Manifests: 1
Sum Received Qty: 305.0

2019 Receiver Manifest Details

Gen District: 402
Gen District Office Name: OTTAWA DISTRICT OFFICE 402
Gen Region Code: 04
Gen Region Office Name: EASTERN REGION
NAICS Code: 314990
NAICS Desc: ALL OTHER TEXTILE PRODUCT MILLS
Waste Code: 312
Waste Class: PATHOLOGICAL WASTES
Waste Char: P
Waste Charac Desc: PATHOLOGICAL
Count Manifests: 1
Sum Received Qty: 11.0

2019 Receiver Manifest Details

Gen District:	401
Gen District Office Name:	KINGSTON DISTRICT OFFICE 401
Gen Region Code:	04
Gen Region Office Name:	EASTERN REGION
NAICS Code:	448199
NAICS Desc:	ALL OTHER CLOTHING STORES
Waste Code:	148
Waste Class:	INORGANIC LABORATORY CHEMICALS
Waste Char:	A
Waste Charac Desc:	ACUTELY HAZARDOUS WASTE CHEM.
Count Manifests:	28
Sum Received Qty:	103.0

2019 Receiver Manifest Details

Gen District:	401
Gen District Office Name:	KINGSTON DISTRICT OFFICE 401
Gen Region Code:	04
Gen Region Office Name:	EASTERN REGION
NAICS Code:	448199
NAICS Desc:	ALL OTHER CLOTHING STORES
Waste Code:	148
Waste Class:	INORGANIC LABORATORY CHEMICALS
Waste Char:	I
Waste Charac Desc:	IGNITABLE
Count Manifests:	6
Sum Received Qty:	24.0

2019 Receiver Manifest Details

Gen District:	501
Gen District Office Name:	SUDBURY DISTRICT OFFICE 501
Gen Region Code:	06
Gen Region Office Name:	NORTHERN REGION
NAICS Code:	418990
NAICS Desc:	ALL OTHER WHOLESALER-DISTRIBUTORS
Waste Code:	331
Waste Class:	WASTE COMPRESSED GASES
Waste Char:	L
Waste Charac Desc:	LIQUID INDUSTRIAL WASTE
Count Manifests:	3
Sum Received Qty:	16.0

2019 Receiver Manifest Details

Gen District:	401
Gen District Office Name:	KINGSTON DISTRICT OFFICE 401
Gen Region Code:	04
Gen Region Office Name:	EASTERN REGION
NAICS Code:	451130
NAICS Desc:	SEWING, NEEDLEWORK AND PIECE GOODS STORES
Waste Code:	331
Waste Class:	WASTE COMPRESSED GASES
Waste Char:	L
Waste Charac Desc:	LIQUID INDUSTRIAL WASTE
Count Manifests:	1
Sum Received Qty:	2.0

2019 Receiver Manifest Details

Gen District:	403
Gen District Office Name:	CORNWALL AREA OFFICE 403
Gen Region Code:	04
Gen Region Office Name:	EASTERN REGION
NAICS Code:	451130
NAICS Desc:	SEWING, NEEDLEWORK AND PIECE GOODS STORES
Waste Code:	331
Waste Class:	WASTE COMPRESSED GASES
Waste Char:	I
Waste Charac Desc:	IGNITABLE
Count Manifests:	2
Sum Received Qty:	8.0

2019 Receiver Manifest Details

Gen District:	805
Gen District Office Name:	QUEBEC
Gen Region Code:	04
Gen Region Office Name:	EASTERN REGION
NAICS Code:	451130
NAICS Desc:	SEWING, NEEDLEWORK AND PIECE GOODS STORES
Waste Code:	331
Waste Class:	WASTE COMPRESSED GASES
Waste Char:	I
Waste Charac Desc:	IGNITABLE
Count Manifests:	1
Sum Received Qty:	10.0

2019 Receiver Manifest Details

Gen District:	402
Gen District Office Name:	OTTAWA DISTRICT OFFICE 402
Gen Region Code:	04
Gen Region Office Name:	EASTERN REGION
NAICS Code:	811111
NAICS Desc:	GENERAL AUTOMOTIVE REPAIR
Waste Code:	252
Waste Class:	WASTE OILS & LUBRICANTS
Waste Char:	L
Waste Charac Desc:	LIQUID INDUSTRIAL WASTE
Count Manifests:	2
Sum Received Qty:	19.0

2019 Receiver Manifest Details

Gen District:	402
Gen District Office Name:	OTTAWA DISTRICT OFFICE 402
Gen Region Code:	04
Gen Region Office Name:	EASTERN REGION
NAICS Code:	484122
NAICS Desc:	
Waste Code:	263
Waste Class:	ORGANIC LABORATORY CHEMICALS
Waste Char:	L
Waste Charac Desc:	LIQUID INDUSTRIAL WASTE
Count Manifests:	2
Sum Received Qty:	261.0

2019 Receiver Manifest Details

Gen District:	403
Gen District Office Name:	CORNWALL AREA OFFICE 403

Gen Region Code:	04
Gen Region Office Name:	EASTERN REGION
NAICS Code:	562110
NAICS Desc:	WASTE COLLECTION
Waste Code:	261
Waste Class:	PHARMACEUTICALS
Waste Char:	A
Waste Charac Desc:	ACUTELY HAZARDOUS WASTE CHEM.
Count Manifests:	3
Sum Received Qty:	134.0

2019 Receiver Manifest Details

Gen District:	402
Gen District Office Name:	OTTAWA DISTRICT OFFICE 402
Gen Region Code:	04
Gen Region Office Name:	EASTERN REGION
NAICS Code:	611310
NAICS Desc:	UNIVERSITIES
Waste Code:	312
Waste Class:	PATHOLOGICAL WASTES
Waste Char:	P
Waste Charac Desc:	PATHOLOGICAL
Count Manifests:	89
Sum Received Qty:	18671.0

2019 Receiver Manifest Details

Gen District:	402
Gen District Office Name:	OTTAWA DISTRICT OFFICE 402
Gen Region Code:	04
Gen Region Office Name:	EASTERN REGION
NAICS Code:	333314
NAICS Desc:	
Waste Code:	312
Waste Class:	PATHOLOGICAL WASTES
Waste Char:	P
Waste Charac Desc:	PATHOLOGICAL
Count Manifests:	1
Sum Received Qty:	16.0

2019 Receiver Manifest Details

Gen District:	402
Gen District Office Name:	OTTAWA DISTRICT OFFICE 402
Gen Region Code:	04
Gen Region Office Name:	EASTERN REGION
NAICS Code:	721310
NAICS Desc:	
Waste Code:	312
Waste Class:	PATHOLOGICAL WASTES
Waste Char:	P
Waste Charac Desc:	PATHOLOGICAL
Count Manifests:	7
Sum Received Qty:	210.0

2019 Receiver Manifest Details

Gen District:	401
Gen District Office Name:	KINGSTON DISTRICT OFFICE 401
Gen Region Code:	04
Gen Region Office Name:	EASTERN REGION

NAICS Code: 221112
NAICS Desc:
Waste Code: 251
Waste Class: OIL SKIMMINGS & SLUDGES
Waste Char: L
Waste Charac Desc: LIQUID INDUSTRIAL WASTE
Count Manifests: 1
Sum Received Qty: 21340.0

2019 Receiver Manifest Details

Gen District: 402
Gen District Office Name: OTTAWA DISTRICT OFFICE 402
Gen Region Code: 04
Gen Region Office Name: EASTERN REGION
NAICS Code: 621494
NAICS Desc:
Waste Code: 261
Waste Class: PHARMACEUTICALS
Waste Char: A
Waste Charac Desc: ACUTELY HAZARDOUS WASTE CHEM.
Count Manifests: 43
Sum Received Qty: 551.0

2019 Receiver Manifest Details

Gen District: 402
Gen District Office Name: OTTAWA DISTRICT OFFICE 402
Gen Region Code: 04
Gen Region Office Name: EASTERN REGION
NAICS Code: 418990
NAICS Desc: ALL OTHER WHOLESALER-DISTRIBUTORS
Waste Code: 312
Waste Class: PATHOLOGICAL WASTES
Waste Char: P
Waste Charac Desc: PATHOLOGICAL
Count Manifests: 2
Sum Received Qty: 15.0

2019 Receiver Manifest Details

Gen District: 501
Gen District Office Name: SUDBURY DISTRICT OFFICE 501
Gen Region Code: 06
Gen Region Office Name: NORTHERN REGION
NAICS Code: 418990
NAICS Desc: ALL OTHER WHOLESALER-DISTRIBUTORS
Waste Code: 263
Waste Class: ORGANIC LABORATORY CHEMICALS
Waste Char: L
Waste Charac Desc: LIQUID INDUSTRIAL WASTE
Count Manifests: 2
Sum Received Qty: 318.0

2019 Receiver Manifest Details

Gen District: 401
Gen District Office Name: KINGSTON DISTRICT OFFICE 401
Gen Region Code: 04
Gen Region Office Name: EASTERN REGION
NAICS Code: 621210
NAICS Desc: OFFICES OF DENTISTS

Waste Code: 312
Waste Class: PATHOLOGICAL WASTES
Waste Char: P
Waste Charac Desc: PATHOLOGICAL
Count Manifests: 16
Sum Received Qty: 162.0

2019 Receiver Manifest Details

Gen District: 402
Gen District Office Name: OTTAWA DISTRICT OFFICE 402
Gen Region Code: 04
Gen Region Office Name: EASTERN REGION
NAICS Code: 621210
NAICS Desc: OFFICES OF DENTISTS
Waste Code: 146
Waste Class: OTHER SPECIFIED INORGANICS
Waste Char: T
Waste Charac Desc: LEACHATE TOXIC
Count Manifests: 1
Sum Received Qty: 78.0

2019 Receiver Manifest Details

Gen District: 402
Gen District Office Name: OTTAWA DISTRICT OFFICE 402
Gen Region Code: 04
Gen Region Office Name: EASTERN REGION
NAICS Code: 621210
NAICS Desc: OFFICES OF DENTISTS
Waste Code: 264
Waste Class: PHOTOPROCESSING WASTES
Waste Char: T
Waste Charac Desc: LEACHATE TOXIC
Count Manifests: 6
Sum Received Qty: 142.0

2019 Receiver Manifest Details

Gen District: 403
Gen District Office Name: CORNWALL AREA OFFICE 403
Gen Region Code: 04
Gen Region Office Name: EASTERN REGION
NAICS Code: 444110
NAICS Desc: HOME CENTRES
Waste Code: 263
Waste Class: ORGANIC LABORATORY CHEMICALS
Waste Char: L
Waste Charac Desc: LIQUID INDUSTRIAL WASTE
Count Manifests: 3
Sum Received Qty: 153.0

2019 Receiver Manifest Details

Gen District: 501
Gen District Office Name: SUDBURY DISTRICT OFFICE 501
Gen Region Code: 06
Gen Region Office Name: NORTHERN REGION
NAICS Code: 444110
NAICS Desc: HOME CENTRES
Waste Code: 263
Waste Class: ORGANIC LABORATORY CHEMICALS

Waste Char: L
Waste Charac Desc: LIQUID INDUSTRIAL WASTE
Count Manifests: 1
Sum Received Qty: 12.0

2019 Receiver Manifest Details

Gen District: 805
Gen District Office Name: QUEBEC
Gen Region Code: 04
Gen Region Office Name: EASTERN REGION
NAICS Code: 444130
NAICS Desc: HARDWARE STORES
Waste Code: 112
Waste Class: ACID WASTE - HEAVY METALS
Waste Char: C
Waste Charac Desc: CORROSIVE
Count Manifests: 5
Sum Received Qty: 82.0

2019 Receiver Manifest Details

Gen District: 401
Gen District Office Name: KINGSTON DISTRICT OFFICE 401
Gen Region Code: 04
Gen Region Office Name: EASTERN REGION
NAICS Code: 621510
NAICS Desc: MEDICAL AND DIAGNOSTIC LABORATORIES
Waste Code: 148
Waste Class: INORGANIC LABORATORY CHEMICALS
Waste Char: I
Waste Charac Desc: IGNITABLE
Count Manifests: 1
Sum Received Qty: 2.0

2019 Receiver Manifest Details

Gen District: 402
Gen District Office Name: OTTAWA DISTRICT OFFICE 402
Gen Region Code: 04
Gen Region Office Name: EASTERN REGION
NAICS Code: 621510
NAICS Desc: MEDICAL AND DIAGNOSTIC LABORATORIES
Waste Code: 261
Waste Class: PHARMACEUTICALS
Waste Char: P
Waste Charac Desc: PATHOLOGICAL
Count Manifests: 1
Sum Received Qty: 9.0

2019 Receiver Manifest Details

Gen District: 501
Gen District Office Name: SUDBURY DISTRICT OFFICE 501
Gen Region Code: 06
Gen Region Office Name: NORTHERN REGION
NAICS Code: 621510
NAICS Desc: MEDICAL AND DIAGNOSTIC LABORATORIES
Waste Code: 263
Waste Class: ORGANIC LABORATORY CHEMICALS
Waste Char: A
Waste Charac Desc: ACUTELY HAZARDOUS WASTE CHEM.

Count Manifests: 1
Sum Received Qty: 2.0

2019 Receiver Manifest Details

Gen District: 401
Gen District Office Name: KINGSTON DISTRICT OFFICE 401
Gen Region Code: 04
Gen Region Office Name: EASTERN REGION
NAICS Code: 445110
NAICS Desc: SUPERMARKETS AND OTHER GROCERY (EXCEPT CONVENIENCE) STORES
Waste Code: 252
Waste Class: WASTE OILS & LUBRICANTS
Waste Char: L
Waste Charac Desc: LIQUID INDUSTRIAL WASTE
Count Manifests: 1
Sum Received Qty: 2.0

2019 Receiver Manifest Details

Gen District: 402
Gen District Office Name: OTTAWA DISTRICT OFFICE 402
Gen Region Code: 04
Gen Region Office Name: EASTERN REGION
NAICS Code: 445110
NAICS Desc: SUPERMARKETS AND OTHER GROCERY (EXCEPT CONVENIENCE) STORES
Waste Code: 261
Waste Class: PHARMACEUTICALS
Waste Char: S
Waste Charac Desc: SEVERELY TOXIC
Count Manifests: 1
Sum Received Qty: 12.0

2019 Receiver Manifest Details

Gen District: 805
Gen District Office Name: QUEBEC
Gen Region Code: 04
Gen Region Office Name: EASTERN REGION
NAICS Code: 445110
NAICS Desc: SUPERMARKETS AND OTHER GROCERY (EXCEPT CONVENIENCE) STORES
Waste Code: 112
Waste Class: ACID WASTE - HEAVY METALS
Waste Char: C
Waste Charac Desc: CORROSIVE
Count Manifests: 3
Sum Received Qty: 38.0

2019 Receiver Manifest Details

Gen District: 403
Gen District Office Name: CORNWALL AREA OFFICE 403
Gen Region Code: 04
Gen Region Office Name: EASTERN REGION
NAICS Code: 448140
NAICS Desc: FAMILY CLOTHING STORES
Waste Code: 261
Waste Class: PHARMACEUTICALS
Waste Char: L
Waste Charac Desc: LIQUID INDUSTRIAL WASTE
Count Manifests: 4
Sum Received Qty: 20.0

2019 Receiver Manifest Details

Gen District:	402
Gen District Office Name:	OTTAWA DISTRICT OFFICE 402
Gen Region Code:	04
Gen Region Office Name:	EASTERN REGION
NAICS Code:	541940
NAICS Desc:	VETERINARY SERVICES
Waste Code:	261
Waste Class:	PHARMACEUTICALS
Waste Char:	A
Waste Charac Desc:	ACUTELY HAZARDOUS WASTE CHEM.
Count Manifests:	47
Sum Received Qty:	560.0

2019 Receiver Manifest Details

Gen District:	305
Gen District Office Name:	HALTON-PEEL DISTRICT OFFICE 305
Gen Region Code:	03
Gen Region Office Name:	CENTRAL REGION
NAICS Code:	621990
NAICS Desc:	ALL OTHER AMBULATORY HEALTH CARE SERVICES
Waste Code:	312
Waste Class:	PATHOLOGICAL WASTES
Waste Char:	P
Waste Charac Desc:	PATHOLOGICAL
Count Manifests:	1
Sum Received Qty:	832.0

2019 Receiver Manifest Details

Gen District:	402
Gen District Office Name:	OTTAWA DISTRICT OFFICE 402
Gen Region Code:	04
Gen Region Office Name:	EASTERN REGION
NAICS Code:	621990
NAICS Desc:	ALL OTHER AMBULATORY HEALTH CARE SERVICES
Waste Code:	261
Waste Class:	PHARMACEUTICALS
Waste Char:	A
Waste Charac Desc:	ACUTELY HAZARDOUS WASTE CHEM.
Count Manifests:	2
Sum Received Qty:	11.0

2019 Receiver Manifest Details

Gen District:	401
Gen District Office Name:	KINGSTON DISTRICT OFFICE 401
Gen Region Code:	04
Gen Region Office Name:	EASTERN REGION
NAICS Code:	448199
NAICS Desc:	ALL OTHER CLOTHING STORES
Waste Code:	148
Waste Class:	INORGANIC LABORATORY CHEMICALS
Waste Char:	T
Waste Charac Desc:	LEACHATE TOXIC
Count Manifests:	1
Sum Received Qty:	3.0

2019 Receiver Manifest Details

Gen District: 401
Gen District Office Name: KINGSTON DISTRICT OFFICE 401
Gen Region Code: 04
Gen Region Office Name: EASTERN REGION
NAICS Code: 448199
NAICS Desc: ALL OTHER CLOTHING STORES
Waste Code: 331
Waste Class: WASTE COMPRESSED GASES
Waste Char: L
Waste Charac Desc: LIQUID INDUSTRIAL WASTE
Count Manifests: 24
Sum Received Qty: 122.0

2019 Receiver Manifest Details

Gen District: 402
Gen District Office Name: OTTAWA DISTRICT OFFICE 402
Gen Region Code: 04
Gen Region Office Name: EASTERN REGION
NAICS Code: 448199
NAICS Desc: ALL OTHER CLOTHING STORES
Waste Code: 212
Waste Class: ALIPHATIC SOLVENTS
Waste Char: I
Waste Charac Desc: IGNITABLE
Count Manifests: 71
Sum Received Qty: 1798.0

2019 Receiver Manifest Details

Gen District: 305
Gen District Office Name: HALTON-PEEL DISTRICT OFFICE 305
Gen Region Code: 03
Gen Region Office Name: CENTRAL REGION
NAICS Code: 493190
NAICS Desc: OTHER WAREHOUSING AND STORAGE
Waste Code: 261
Waste Class: PHARMACEUTICALS
Waste Char: T
Waste Charac Desc: LEACHATE TOXIC
Count Manifests: 1
Sum Received Qty: 19.0

2019 Receiver Manifest Details

Gen District: 401
Gen District Office Name: KINGSTON DISTRICT OFFICE 401
Gen Region Code: 04
Gen Region Office Name: EASTERN REGION
NAICS Code: 452110
NAICS Desc: DEPARTMENT STORES
Waste Code: 262
Waste Class: DETERGENTS/SOAPS
Waste Char: L
Waste Charac Desc: LIQUID INDUSTRIAL WASTE
Count Manifests: 1
Sum Received Qty: 5.0

2019 Receiver Manifest Details

Gen District: 402

Gen District Office Name:	OTTAWA DISTRICT OFFICE 402
Gen Region Code:	04
Gen Region Office Name:	EASTERN REGION
NAICS Code:	452110
NAICS Desc:	DEPARTMENT STORES
Waste Code:	331
Waste Class:	WASTE COMPRESSED GASES
Waste Char:	L
Waste Charac Desc:	LIQUID INDUSTRIAL WASTE
Count Manifests:	1
Sum Received Qty:	1.0

2019 Receiver Manifest Details

Gen District:	402
Gen District Office Name:	OTTAWA DISTRICT OFFICE 402
Gen Region Code:	04
Gen Region Office Name:	EASTERN REGION
NAICS Code:	452112
NAICS Desc:	
Waste Code:	212
Waste Class:	ALIPHATIC SOLVENTS
Waste Char:	I
Waste Charac Desc:	IGNITABLE
Count Manifests:	8
Sum Received Qty:	125.0

2019 Receiver Manifest Details

Gen District:	401
Gen District Office Name:	KINGSTON DISTRICT OFFICE 401
Gen Region Code:	04
Gen Region Office Name:	EASTERN REGION
NAICS Code:	452991
NAICS Desc:	HOME AND AUTO SUPPLIES STORES
Waste Code:	212
Waste Class:	ALIPHATIC SOLVENTS
Waste Char:	I
Waste Charac Desc:	IGNITABLE
Count Manifests:	2
Sum Received Qty:	104.0

2019 Receiver Manifest Details

Gen District:	402
Gen District Office Name:	OTTAWA DISTRICT OFFICE 402
Gen Region Code:	04
Gen Region Office Name:	EASTERN REGION
NAICS Code:	452999
NAICS Desc:	ALL OTHER MISCELLANEOUS GENERAL MERCHANDISE STORES
Waste Code:	148
Waste Class:	INORGANIC LABORATORY CHEMICALS
Waste Char:	C
Waste Charac Desc:	CORROSIVE
Count Manifests:	1
Sum Received Qty:	2.0

2019 Receiver Manifest Details

Gen District:	402
Gen District Office Name:	OTTAWA DISTRICT OFFICE 402
Gen Region Code:	04

Gen Region Office Name: EASTERN REGION
NAICS Code: 452999
NAICS Desc: ALL OTHER MISCELLANEOUS GENERAL MERCHANDISE STORES
Waste Code: 148
Waste Class: INORGANIC LABORATORY CHEMICALS
Waste Char: I
Waste Charac Desc: IGNITABLE
Count Manifests: 2
Sum Received Qty: 4.0

2019 Receiver Manifest Details

Gen District: 402
Gen District Office Name: OTTAWA DISTRICT OFFICE 402
Gen Region Code: 04
Gen Region Office Name: EASTERN REGION
NAICS Code: 453310
NAICS Desc: USED MERCHANDISE STORES
Waste Code: 146
Waste Class: OTHER SPECIFIED INORGANICS
Waste Char: T
Waste Charac Desc: LEACHATE TOXIC
Count Manifests: 1
Sum Received Qty: 1.0

2019 Receiver Manifest Details

Gen District: 402
Gen District Office Name: OTTAWA DISTRICT OFFICE 402
Gen Region Code: 04
Gen Region Office Name: EASTERN REGION
NAICS Code: 453310
NAICS Desc: USED MERCHANDISE STORES
Waste Code: 148
Waste Class: INORGANIC LABORATORY CHEMICALS
Waste Char: A
Waste Charac Desc: ACUTELY HAZARDOUS WASTE CHEM.
Count Manifests: 8
Sum Received Qty: 21.0

2019 Receiver Manifest Details

Gen District: 402
Gen District Office Name: OTTAWA DISTRICT OFFICE 402
Gen Region Code: 04
Gen Region Office Name: EASTERN REGION
NAICS Code: 453310
NAICS Desc: USED MERCHANDISE STORES
Waste Code: 263
Waste Class: ORGANIC LABORATORY CHEMICALS
Waste Char: L
Waste Charac Desc: LIQUID INDUSTRIAL WASTE
Count Manifests: 4
Sum Received Qty: 60.0

2019 Receiver Manifest Details

Gen District: 501
Gen District Office Name: SUDBURY DISTRICT OFFICE 501
Gen Region Code: 06
Gen Region Office Name: NORTHERN REGION
NAICS Code: 444210

NAICS Desc:
Waste Code: 331
Waste Class: WASTE COMPRESSED GASES
Waste Char: I
Waste Charac Desc: IGNITABLE
Count Manifests: 4
Sum Received Qty: 21.0

2019 Receiver Manifest Details

Gen District: 805
Gen District Office Name: QUEBEC
Gen Region Code: 04
Gen Region Office Name: EASTERN REGION
NAICS Code: 453999
NAICS Desc: ALL OTHER MISCELLANEOUS STORE RETAILERS (EXCEPT BEER AND WINE-MAKING SUPPLIES STORES)
Waste Code: 331
Waste Class: WASTE COMPRESSED GASES
Waste Char: L
Waste Charac Desc: LIQUID INDUSTRIAL WASTE
Count Manifests: 4
Sum Received Qty: 16.0

2019 Receiver Manifest Details

Gen District: 402
Gen District Office Name: OTTAWA DISTRICT OFFICE 402
Gen Region Code: 04
Gen Region Office Name: EASTERN REGION
NAICS Code: 621610
NAICS Desc:
Waste Code: 312
Waste Class: PATHOLOGICAL WASTES
Waste Char: P
Waste Charac Desc: PATHOLOGICAL
Count Manifests: 94
Sum Received Qty: 715.0

2019 Receiver Manifest Details

Gen District: 101
Gen District Office Name: LONDON DISTRICT OFFICE 101
Gen Region Code: 01
Gen Region Office Name: SOUTHWESTERN REGION
NAICS Code: 339110
NAICS Desc: MEDICAL EQUIPMENT AND SUPPLIES MANUFACTURING
Waste Code: 312
Waste Class: PATHOLOGICAL WASTES
Waste Char: P
Waste Charac Desc: PATHOLOGICAL
Count Manifests: 2
Sum Received Qty: 355.0

2019 Receiver Manifest Details

Gen District: 304
Gen District Office Name: PETERBOROUGH DISTRICT OFFICE 304
Gen Region Code: 04
Gen Region Office Name: EASTERN REGION
NAICS Code: 541940
NAICS Desc: VETERINARY SERVICES
Waste Code: 312

Waste Class: PATHOLOGICAL WASTES
Waste Char: P
Waste Charac Desc: PATHOLOGICAL
Count Manifests: 1
Sum Received Qty: 18.0

2019 Receiver Manifest Details

Gen District: 401
Gen District Office Name: KINGSTON DISTRICT OFFICE 401
Gen Region Code: 04
Gen Region Office Name: EASTERN REGION
NAICS Code: 541940
NAICS Desc: VETERINARY SERVICES
Waste Code: 261
Waste Class: PHARMACEUTICALS
Waste Char: A
Waste Charac Desc: ACUTELY HAZARDOUS WASTE CHEM.
Count Manifests: 17
Sum Received Qty: 167.0

2019 Receiver Manifest Details

Gen District: 402
Gen District Office Name: OTTAWA DISTRICT OFFICE 402
Gen Region Code: 04
Gen Region Office Name: EASTERN REGION
NAICS Code: 488119
NAICS Desc:
Waste Code: 148
Waste Class: INORGANIC LABORATORY CHEMICALS
Waste Char: C
Waste Charac Desc: CORROSIVE
Count Manifests: 1
Sum Received Qty: 13.0

2019 Receiver Manifest Details

Gen District: 402
Gen District Office Name: OTTAWA DISTRICT OFFICE 402
Gen Region Code: 04
Gen Region Office Name: EASTERN REGION
NAICS Code: 621990
NAICS Desc: ALL OTHER AMBULATORY HEALTH CARE SERVICES
Waste Code: 312
Waste Class: PATHOLOGICAL WASTES
Waste Char: P
Waste Charac Desc: PATHOLOGICAL
Count Manifests: 128
Sum Received Qty: 11764.0

2019 Receiver Manifest Details

Gen District: 403
Gen District Office Name: CORNWALL AREA OFFICE 403
Gen Region Code: 04
Gen Region Office Name: EASTERN REGION
NAICS Code: 621990
NAICS Desc: ALL OTHER AMBULATORY HEALTH CARE SERVICES
Waste Code: 312
Waste Class: PATHOLOGICAL WASTES
Waste Char: P

Waste Charac Desc: PATHOLOGICAL
Count Manifests: 116
Sum Received Qty: 19601.0

2019 Receiver Manifest Details

Gen District: 402
Gen District Office Name: OTTAWA DISTRICT OFFICE 402
Gen Region Code: 04
Gen Region Office Name: EASTERN REGION
NAICS Code: 621510
NAICS Desc: MEDICAL AND DIAGNOSTIC LABORATORIES
Waste Code: 212
Waste Class: ALIPHATIC SOLVENTS
Waste Char: I
Waste Charac Desc: IGNITABLE
Count Manifests: 99
Sum Received Qty: 29663.0

2019 Receiver Manifest Details

Gen District: 403
Gen District Office Name: CORNWALL AREA OFFICE 403
Gen Region Code: 04
Gen Region Office Name: EASTERN REGION
NAICS Code: 621990
NAICS Desc: ALL OTHER AMBULATORY HEALTH CARE SERVICES
Waste Code: 261
Waste Class: PHARMACEUTICALS
Waste Char: A
Waste Charac Desc: ACUTELY HAZARDOUS WASTE CHEM.
Count Manifests: 5
Sum Received Qty: 46.0

2019 Receiver Manifest Details

Gen District: 402
Gen District Office Name: OTTAWA DISTRICT OFFICE 402
Gen Region Code: 04
Gen Region Office Name: EASTERN REGION
NAICS Code: 812210
NAICS Desc:
Waste Code: 312
Waste Class: PATHOLOGICAL WASTES
Waste Char: P
Waste Charac Desc: PATHOLOGICAL
Count Manifests: 96
Sum Received Qty: 2933.0

2019 Receiver Manifest Details

Gen District: 401
Gen District Office Name: KINGSTON DISTRICT OFFICE 401
Gen Region Code: 04
Gen Region Office Name: EASTERN REGION
NAICS Code: 911910
NAICS Desc:
Waste Code: 312
Waste Class: PATHOLOGICAL WASTES
Waste Char: P
Waste Charac Desc: PATHOLOGICAL
Count Manifests: 1

Sum Received Qty: 11.0

2019 Receiver Manifest Details

Gen District: 402
Gen District Office Name: OTTAWA DISTRICT OFFICE 402
Gen Region Code: 04
Gen Region Office Name: EASTERN REGION
NAICS Code: 446199
NAICS Desc: ALL OTHER HEALTH AND PERSONAL CARE STORES
Waste Code: 312
Waste Class: PATHOLOGICAL WASTES
Waste Char: P
Waste Charac Desc: PATHOLOGICAL
Count Manifests: 3
Sum Received Qty: 52.0

2019 Receiver Manifest Details

Gen District: 402
Gen District Office Name: OTTAWA DISTRICT OFFICE 402
Gen Region Code: 04
Gen Region Office Name: EASTERN REGION
NAICS Code: 448310
NAICS Desc: JEWELLERY STORES
Waste Code: 112
Waste Class: ACID WASTE - HEAVY METALS
Waste Char: B
Waste Charac Desc: HAZARDOUS WASTE CHEMICAL
Count Manifests: 2
Sum Received Qty: 17.0

2019 Receiver Manifest Details

Gen District: 501
Gen District Office Name: SUDBURY DISTRICT OFFICE 501
Gen Region Code: 06
Gen Region Office Name: NORTHERN REGION
NAICS Code: 444210
NAICS Desc:
Waste Code: 252
Waste Class: WASTE OILS & LUBRICANTS
Waste Char: L
Waste Charac Desc: LIQUID INDUSTRIAL WASTE
Count Manifests: 1
Sum Received Qty: 6.0

2019 Receiver Manifest Details

Gen District: 401
Gen District Office Name: KINGSTON DISTRICT OFFICE 401
Gen Region Code: 04
Gen Region Office Name: EASTERN REGION
NAICS Code: 713210
NAICS Desc:
Waste Code: 312
Waste Class: PATHOLOGICAL WASTES
Waste Char: P
Waste Charac Desc: PATHOLOGICAL
Count Manifests: 1
Sum Received Qty: 6.0

2019 Receiver Manifest Details

Gen District:	402
Gen District Office Name:	OTTAWA DISTRICT OFFICE 402
Gen Region Code:	04
Gen Region Office Name:	EASTERN REGION
NAICS Code:	446110
NAICS Desc:	
Waste Code:	261
Waste Class:	PHARMACEUTICALS
Waste Char:	A
Waste Charac Desc:	ACUTELY HAZARDOUS WASTE CHEM.
Count Manifests:	87
Sum Received Qty:	1749.0

2019 Receiver Manifest Details

Gen District:	401
Gen District Office Name:	KINGSTON DISTRICT OFFICE 401
Gen Region Code:	04
Gen Region Office Name:	EASTERN REGION
NAICS Code:	601101
NAICS Desc:	
Waste Code:	312
Waste Class:	PATHOLOGICAL WASTES
Waste Char:	P
Waste Charac Desc:	PATHOLOGICAL
Count Manifests:	2
Sum Received Qty:	30.0

2019 Receiver Manifest Details

Gen District:	403
Gen District Office Name:	CORNWALL AREA OFFICE 403
Gen Region Code:	04
Gen Region Office Name:	EASTERN REGION
NAICS Code:	451130
NAICS Desc:	SEWING, NEEDLEWORK AND PIECE GOODS STORES
Waste Code:	331
Waste Class:	WASTE COMPRESSED GASES
Waste Char:	L
Waste Charac Desc:	LIQUID INDUSTRIAL WASTE
Count Manifests:	1
Sum Received Qty:	6.0

2019 Receiver Manifest Details

Gen District:	403
Gen District Office Name:	CORNWALL AREA OFFICE 403
Gen Region Code:	04
Gen Region Office Name:	EASTERN REGION
NAICS Code:	452110
NAICS Desc:	DEPARTMENT STORES
Waste Code:	261
Waste Class:	PHARMACEUTICALS
Waste Char:	A
Waste Charac Desc:	ACUTELY HAZARDOUS WASTE CHEM.
Count Manifests:	1
Sum Received Qty:	17.0

2019 Receiver Manifest Details

Gen District: 304
Gen District Office Name: PETERBOROUGH DISTRICT OFFICE 304
Gen Region Code: 04
Gen Region Office Name: EASTERN REGION
NAICS Code: 622111
NAICS Desc: GENERAL (EXCEPT PAEDIATRIC) HOSPITALS
Waste Code: 312
Waste Class: PATHOLOGICAL WASTES
Waste Char: P
Waste Charac Desc: PATHOLOGICAL
Count Manifests: 1
Sum Received Qty: 564.0

2019 Receiver Manifest Details

Gen District: 402
Gen District Office Name: OTTAWA DISTRICT OFFICE 402
Gen Region Code: 04
Gen Region Office Name: EASTERN REGION
NAICS Code: 484122
NAICS Desc:
Waste Code: 145
Waste Class: PAINT/PIGMENT/COATING RESIDUES
Waste Char: I
Waste Charac Desc: IGNITABLE
Count Manifests: 1
Sum Received Qty: 66.0

2019 Receiver Manifest Details

Gen District: 401
Gen District Office Name: KINGSTON DISTRICT OFFICE 401
Gen Region Code: 04
Gen Region Office Name: EASTERN REGION
NAICS Code: 418990
NAICS Desc: ALL OTHER WHOLESALER-DISTRIBUTORS
Waste Code: 331
Waste Class: WASTE COMPRESSED GASES
Waste Char: I
Waste Charac Desc: IGNITABLE
Count Manifests: 6
Sum Received Qty: 67.0

2019 Receiver Manifest Details

Gen District: 402
Gen District Office Name: OTTAWA DISTRICT OFFICE 402
Gen Region Code: 04
Gen Region Office Name: EASTERN REGION
NAICS Code: 418990
NAICS Desc: ALL OTHER WHOLESALER-DISTRIBUTORS
Waste Code: 145
Waste Class: PAINT/PIGMENT/COATING RESIDUES
Waste Char: L
Waste Charac Desc: LIQUID INDUSTRIAL WASTE
Count Manifests: 1
Sum Received Qty: 13.0

2019 Receiver Manifest Details

Gen District: 403
Gen District Office Name: CORNWALL AREA OFFICE 403

Gen Region Code:	04
Gen Region Office Name:	EASTERN REGION
NAICS Code:	541940
NAICS Desc:	VETERINARY SERVICES
Waste Code:	261
Waste Class:	PHARMACEUTICALS
Waste Char:	B
Waste Charac Desc:	HAZARDOUS WASTE CHEMICAL
Count Manifests:	1
Sum Received Qty:	3.0

2019 Receiver Manifest Details

Gen District:	403
Gen District Office Name:	CORNWALL AREA OFFICE 403
Gen Region Code:	04
Gen Region Office Name:	EASTERN REGION
NAICS Code:	541940
NAICS Desc:	VETERINARY SERVICES
Waste Code:	312
Waste Class:	PATHOLOGICAL WASTES
Waste Char:	P
Waste Charac Desc:	PATHOLOGICAL
Count Manifests:	24
Sum Received Qty:	421.0

2019 Receiver Manifest Details

Gen District:	401
Gen District Office Name:	KINGSTON DISTRICT OFFICE 401
Gen Region Code:	04
Gen Region Office Name:	EASTERN REGION
NAICS Code:	339110
NAICS Desc:	MEDICAL EQUIPMENT AND SUPPLIES MANUFACTURING
Waste Code:	312
Waste Class:	PATHOLOGICAL WASTES
Waste Char:	P
Waste Charac Desc:	PATHOLOGICAL
Count Manifests:	2
Sum Received Qty:	6.0

2019 Receiver Manifest Details

Gen District:	402
Gen District Office Name:	OTTAWA DISTRICT OFFICE 402
Gen Region Code:	04
Gen Region Office Name:	EASTERN REGION
NAICS Code:	339110
NAICS Desc:	MEDICAL EQUIPMENT AND SUPPLIES MANUFACTURING
Waste Code:	312
Waste Class:	PATHOLOGICAL WASTES
Waste Char:	P
Waste Charac Desc:	PATHOLOGICAL
Count Manifests:	28
Sum Received Qty:	10133.0

2019 Receiver Manifest Details

Gen District:	401
Gen District Office Name:	KINGSTON DISTRICT OFFICE 401
Gen Region Code:	04
Gen Region Office Name:	EASTERN REGION

NAICS Code:	444110
NAICS Desc:	HOME CENTRES
Waste Code:	148
Waste Class:	INORGANIC LABORATORY CHEMICALS
Waste Char:	A
Waste Charac Desc:	ACUTELY HAZARDOUS WASTE CHEM.
Count Manifests:	4
Sum Received Qty:	42.0

2019 Receiver Manifest Details

Gen District:	401
Gen District Office Name:	KINGSTON DISTRICT OFFICE 401
Gen Region Code:	04
Gen Region Office Name:	EASTERN REGION
NAICS Code:	444110
NAICS Desc:	HOME CENTRES
Waste Code:	212
Waste Class:	ALIPHATIC SOLVENTS
Waste Char:	I
Waste Charac Desc:	IGNITABLE
Count Manifests:	3
Sum Received Qty:	250.0

2019 Receiver Manifest Details

Gen District:	402
Gen District Office Name:	OTTAWA DISTRICT OFFICE 402
Gen Region Code:	04
Gen Region Office Name:	EASTERN REGION
NAICS Code:	444110
NAICS Desc:	HOME CENTRES
Waste Code:	331
Waste Class:	WASTE COMPRESSED GASES
Waste Char:	L
Waste Charac Desc:	LIQUID INDUSTRIAL WASTE
Count Manifests:	27
Sum Received Qty:	778.0

2019 Receiver Manifest Details

Gen District:	402
Gen District Office Name:	OTTAWA DISTRICT OFFICE 402
Gen Region Code:	04
Gen Region Office Name:	EASTERN REGION
NAICS Code:	541380
NAICS Desc:	TESTING LABORATORIES
Waste Code:	261
Waste Class:	PHARMACEUTICALS
Waste Char:	A
Waste Charac Desc:	ACUTELY HAZARDOUS WASTE CHEM.
Count Manifests:	2
Sum Received Qty:	11.0

2019 Receiver Manifest Details

Gen District:	402
Gen District Office Name:	OTTAWA DISTRICT OFFICE 402
Gen Region Code:	04
Gen Region Office Name:	EASTERN REGION
NAICS Code:	325410
NAICS Desc:	PHARMACEUTICAL AND MEDICINE MANUFACTURING

Waste Code:	331
Waste Class:	WASTE COMPRESSED GASES
Waste Char:	I
Waste Charac Desc:	IGNITABLE
Count Manifests:	4
Sum Received Qty:	32.0

2019 Receiver Manifest Details

Gen District:	403
Gen District Office Name:	CORNWALL AREA OFFICE 403
Gen Region Code:	04
Gen Region Office Name:	EASTERN REGION
NAICS Code:	325410
NAICS Desc:	PHARMACEUTICAL AND MEDICINE MANUFACTURING
Waste Code:	312
Waste Class:	PATHOLOGICAL WASTES
Waste Char:	P
Waste Charac Desc:	PATHOLOGICAL
Count Manifests:	13
Sum Received Qty:	396.0

2019 Receiver Manifest Details

Gen District:	401
Gen District Office Name:	KINGSTON DISTRICT OFFICE 401
Gen Region Code:	04
Gen Region Office Name:	EASTERN REGION
NAICS Code:	452991
NAICS Desc:	HOME AND AUTO SUPPLIES STORES
Waste Code:	331
Waste Class:	WASTE COMPRESSED GASES
Waste Char:	L
Waste Charac Desc:	LIQUID INDUSTRIAL WASTE
Count Manifests:	1
Sum Received Qty:	2.0

2019 Receiver Manifest Details

Gen District:	401
Gen District Office Name:	KINGSTON DISTRICT OFFICE 401
Gen Region Code:	04
Gen Region Office Name:	EASTERN REGION
NAICS Code:	911240
NAICS Desc:	
Waste Code:	312
Waste Class:	PATHOLOGICAL WASTES
Waste Char:	P
Waste Charac Desc:	PATHOLOGICAL
Count Manifests:	1
Sum Received Qty:	137.0

2019 Receiver Manifest Details

Gen District:	304
Gen District Office Name:	PETERBOROUGH DISTRICT OFFICE 304
Gen Region Code:	04
Gen Region Office Name:	EASTERN REGION
NAICS Code:	444130
NAICS Desc:	HARDWARE STORES
Waste Code:	331
Waste Class:	WASTE COMPRESSED GASES

Waste Char: I
Waste Charac Desc: IGNITABLE
Count Manifests: 3
Sum Received Qty: 44.0

2019 Receiver Manifest Details

Gen District: 805
Gen District Office Name: QUEBEC
Gen Region Code: 04
Gen Region Office Name: EASTERN REGION
NAICS Code: 444130
NAICS Desc: HARDWARE STORES
Waste Code: 122
Waste Class: ALKALINE WASTES - OTHER METALS
Waste Char: C
Waste Charac Desc: CORROSIVE
Count Manifests: 6
Sum Received Qty: 99.0

2019 Receiver Manifest Details

Gen District: 401
Gen District Office Name: KINGSTON DISTRICT OFFICE 401
Gen Region Code: 04
Gen Region Office Name: EASTERN REGION
NAICS Code: 445110
NAICS Desc: SUPERMARKETS AND OTHER GROCERY (EXCEPT CONVENIENCE) STORES
Waste Code: 312
Waste Class: PATHOLOGICAL WASTES
Waste Char: P
Waste Charac Desc: PATHOLOGICAL
Count Manifests: 2
Sum Received Qty: 14.0

2019 Receiver Manifest Details

Gen District: 402
Gen District Office Name: OTTAWA DISTRICT OFFICE 402
Gen Region Code: 04
Gen Region Office Name: EASTERN REGION
NAICS Code: 621390
NAICS Desc: OFFICES OF ALL OTHER HEALTH PRACTITIONERS
Waste Code: 264
Waste Class: PHOTOPROCESSING WASTES
Waste Char: L
Waste Charac Desc: LIQUID INDUSTRIAL WASTE
Count Manifests: 2
Sum Received Qty: 39.0

2019 Receiver Manifest Details

Gen District: 805
Gen District Office Name: QUEBEC
Gen Region Code: 04
Gen Region Office Name: EASTERN REGION
NAICS Code: 452999
NAICS Desc: ALL OTHER MISCELLANEOUS GENERAL MERCHANDISE STORES
Waste Code: 331
Waste Class: WASTE COMPRESSED GASES
Waste Char: I
Waste Charac Desc: IGNITABLE

Count Manifests: 10
Sum Received Qty: 180.0

2019 Receiver Manifest Details

Gen District: 402
Gen District Office Name: OTTAWA DISTRICT OFFICE 402
Gen Region Code: 04
Gen Region Office Name: EASTERN REGION
NAICS Code: 445110
NAICS Desc: SUPERMARKETS AND OTHER GROCERY (EXCEPT CONVENIENCE) STORES
Waste Code: 146
Waste Class: OTHER SPECIFIED INORGANICS
Waste Char: T
Waste Charac Desc: LEACHATE TOXIC
Count Manifests: 1
Sum Received Qty: 2.0

2019 Receiver Manifest Details

Gen District: 402
Gen District Office Name: OTTAWA DISTRICT OFFICE 402
Gen Region Code: 04
Gen Region Office Name: EASTERN REGION
NAICS Code: 445110
NAICS Desc: SUPERMARKETS AND OTHER GROCERY (EXCEPT CONVENIENCE) STORES
Waste Code: 312
Waste Class: PATHOLOGICAL WASTES
Waste Char: P
Waste Charac Desc: PATHOLOGICAL
Count Manifests: 15
Sum Received Qty: 218.0

2019 Receiver Manifest Details

Gen District: 402
Gen District Office Name: OTTAWA DISTRICT OFFICE 402
Gen Region Code: 04
Gen Region Office Name: EASTERN REGION
NAICS Code: 448199
NAICS Desc: ALL OTHER CLOTHING STORES
Waste Code: 148
Waste Class: INORGANIC LABORATORY CHEMICALS
Waste Char: I
Waste Charac Desc: IGNITABLE
Count Manifests: 16
Sum Received Qty: 51.0

2019 Receiver Manifest Details

Gen District: 402
Gen District Office Name: OTTAWA DISTRICT OFFICE 402
Gen Region Code: 04
Gen Region Office Name: EASTERN REGION
NAICS Code: 448199
NAICS Desc: ALL OTHER CLOTHING STORES
Waste Code: 269
Waste Class: NON-HALOGENATED PESTICIDES
Waste Char: T
Waste Charac Desc: LEACHATE TOXIC
Count Manifests: 26
Sum Received Qty: 94.0

2019 Receiver Manifest Details

Gen District:	401
Gen District Office Name:	KINGSTON DISTRICT OFFICE 401
Gen Region Code:	04
Gen Region Office Name:	EASTERN REGION
NAICS Code:	611110
NAICS Desc:	ELEMENTARY AND SECONDARY SCHOOLS
Waste Code:	263
Waste Class:	ORGANIC LABORATORY CHEMICALS
Waste Char:	A
Waste Charac Desc:	ACUTELY HAZARDOUS WASTE CHEM.
Count Manifests:	1
Sum Received Qty:	0.0

2019 Receiver Manifest Details

Gen District:	402
Gen District Office Name:	OTTAWA DISTRICT OFFICE 402
Gen Region Code:	04
Gen Region Office Name:	EASTERN REGION
NAICS Code:	811111
NAICS Desc:	GENERAL AUTOMOTIVE REPAIR
Waste Code:	331
Waste Class:	WASTE COMPRESSED GASES
Waste Char:	I
Waste Charac Desc:	IGNITABLE
Count Manifests:	30
Sum Received Qty:	158.0

2019 Receiver Manifest Details

Gen District:	402
Gen District Office Name:	OTTAWA DISTRICT OFFICE 402
Gen Region Code:	04
Gen Region Office Name:	EASTERN REGION
NAICS Code:	453999
NAICS Desc:	ALL OTHER MISCELLANEOUS STORE RETAILERS (EXCEPT BEER AND WINE-MAKING SUPPLIES STORES)
Waste Code:	261
Waste Class:	PHARMACEUTICALS
Waste Char:	A
Waste Charac Desc:	ACUTELY HAZARDOUS WASTE CHEM.
Count Manifests:	4
Sum Received Qty:	95.0

2019 Receiver Manifest Details

Gen District:	805
Gen District Office Name:	QUEBEC
Gen Region Code:	04
Gen Region Office Name:	EASTERN REGION
NAICS Code:	453999
NAICS Desc:	ALL OTHER MISCELLANEOUS STORE RETAILERS (EXCEPT BEER AND WINE-MAKING SUPPLIES STORES)
Waste Code:	212
Waste Class:	ALIPHATIC SOLVENTS
Waste Char:	I
Waste Charac Desc:	IGNITABLE
Count Manifests:	1
Sum Received Qty:	19.0

2019 Receiver Manifest Details

Gen District: 305
Gen District Office Name: HALTON-PEEL DISTRICT OFFICE 305
Gen Region Code: 03
Gen Region Office Name: CENTRAL REGION
NAICS Code: 562110
NAICS Desc: WASTE COLLECTION
Waste Code: 263
Waste Class: ORGANIC LABORATORY CHEMICALS
Waste Char: I
Waste Charac Desc: IGNITABLE
Count Manifests: 3
Sum Received Qty: 895.0

2019 Receiver Manifest Details

Gen District: 402
Gen District Office Name: OTTAWA DISTRICT OFFICE 402
Gen Region Code: 04
Gen Region Office Name: EASTERN REGION
NAICS Code: 444110
NAICS Desc: HOME CENTRES
Waste Code: 212
Waste Class: ALIPHATIC SOLVENTS
Waste Char: I
Waste Charac Desc: IGNITABLE
Count Manifests: 41
Sum Received Qty: 7121.0

2019 Receiver Manifest Details

Gen District: 402
Gen District Office Name: OTTAWA DISTRICT OFFICE 402
Gen Region Code: 04
Gen Region Office Name: EASTERN REGION
NAICS Code: 444110
NAICS Desc: HOME CENTRES
Waste Code: 263
Waste Class: ORGANIC LABORATORY CHEMICALS
Waste Char: L
Waste Charac Desc: LIQUID INDUSTRIAL WASTE
Count Manifests: 40
Sum Received Qty: 5518.0

2019 Receiver Manifest Details

Gen District: 805
Gen District Office Name: QUEBEC
Gen Region Code: 04
Gen Region Office Name: EASTERN REGION
NAICS Code: 444130
NAICS Desc: HARDWARE STORES
Waste Code: 331
Waste Class: WASTE COMPRESSED GASES
Waste Char: L
Waste Charac Desc: LIQUID INDUSTRIAL WASTE
Count Manifests: 3
Sum Received Qty: 71.0

2019 Receiver Manifest Details

Gen District: 402

Gen District Office Name: OTTAWA DISTRICT OFFICE 402
Gen Region Code: 04
Gen Region Office Name: EASTERN REGION
NAICS Code: 621110
NAICS Desc: OFFICES OF PHYSICIANS
Waste Code: 261
Waste Class: PHARMACEUTICALS
Waste Char: A
Waste Charac Desc: ACUTELY HAZARDOUS WASTE CHEM.
Count Manifests: 58
Sum Received Qty: 1260.0

2019 Receiver Manifest Details

Gen District: 402
Gen District Office Name: OTTAWA DISTRICT OFFICE 402
Gen Region Code: 04
Gen Region Office Name: EASTERN REGION
NAICS Code: 541720
NAICS Desc: RESEARCH AND DEVELOPMENT IN THE SOCIAL SCIENCES AND HUMANITIES
Waste Code: 261
Waste Class: PHARMACEUTICALS
Waste Char: A
Waste Charac Desc: ACUTELY HAZARDOUS WASTE CHEM.
Count Manifests: 7
Sum Received Qty: 29.0

2019 Receiver Manifest Details

Gen District: 401
Gen District Office Name: KINGSTON DISTRICT OFFICE 401
Gen Region Code: 04
Gen Region Office Name: EASTERN REGION
NAICS Code: 621990
NAICS Desc: ALL OTHER AMBULATORY HEALTH CARE SERVICES
Waste Code: 312
Waste Class: PATHOLOGICAL WASTES
Waste Char: P
Waste Charac Desc: PATHOLOGICAL
Count Manifests: 60
Sum Received Qty: 7619.0

2019 Receiver Manifest Details

Gen District: 101
Gen District Office Name: LONDON DISTRICT OFFICE 101
Gen Region Code: 01
Gen Region Office Name: SOUTHWESTERN REGION
NAICS Code: 622111
NAICS Desc: GENERAL (EXCEPT PAEDIATRIC) HOSPITALS
Waste Code: 312
Waste Class: PATHOLOGICAL WASTES
Waste Char: P
Waste Charac Desc: PATHOLOGICAL
Count Manifests: 1
Sum Received Qty: 611.0

2019 Receiver Manifest Details

Gen District: 402
Gen District Office Name: OTTAWA DISTRICT OFFICE 402
Gen Region Code: 04

Gen Region Office Name: EASTERN REGION
NAICS Code: 912120
NAICS Desc:
Waste Code: 312
Waste Class: PATHOLOGICAL WASTES
Waste Char: P
Waste Charac Desc: PATHOLOGICAL
Count Manifests: 2
Sum Received Qty: 202.0

2019 Receiver Manifest Details

Gen District: 402
Gen District Office Name: OTTAWA DISTRICT OFFICE 402
Gen Region Code: 04
Gen Region Office Name: EASTERN REGION
NAICS Code: 418990
NAICS Desc: ALL OTHER WHOLESALER-DISTRIBUTORS
Waste Code: 148
Waste Class: INORGANIC LABORATORY CHEMICALS
Waste Char: A
Waste Charac Desc: ACUTELY HAZARDOUS WASTE CHEM.
Count Manifests: 18
Sum Received Qty: 217.0

2019 Receiver Manifest Details

Gen District: 402
Gen District Office Name: OTTAWA DISTRICT OFFICE 402
Gen Region Code: 04
Gen Region Office Name: EASTERN REGION
NAICS Code: 418990
NAICS Desc: ALL OTHER WHOLESALER-DISTRIBUTORS
Waste Code: 263
Waste Class: ORGANIC LABORATORY CHEMICALS
Waste Char: L
Waste Charac Desc: LIQUID INDUSTRIAL WASTE
Count Manifests: 18
Sum Received Qty: 1187.0

2019 Receiver Manifest Details

Gen District: 101
Gen District Office Name: LONDON DISTRICT OFFICE 101
Gen Region Code: 01
Gen Region Office Name: SOUTHWESTERN REGION
NAICS Code: 445110
NAICS Desc: SUPERMARKETS AND OTHER GROCERY (EXCEPT CONVENIENCE) STORES
Waste Code: 148
Waste Class: INORGANIC LABORATORY CHEMICALS
Waste Char: A
Waste Charac Desc: ACUTELY HAZARDOUS WASTE CHEM.
Count Manifests: 2
Sum Received Qty: 28.0

2019 Receiver Manifest Details

Gen District: 401
Gen District Office Name: KINGSTON DISTRICT OFFICE 401
Gen Region Code: 04
Gen Region Office Name: EASTERN REGION
NAICS Code: 445110

NAICS Desc: SUPERMARKETS AND OTHER GROCERY (EXCEPT CONVENIENCE) STORES
Waste Code: 331
Waste Class: WASTE COMPRESSED GASES
Waste Char: I
Waste Charac Desc: IGNITABLE
Count Manifests: 7
Sum Received Qty: 18.0

2019 Receiver Manifest Details

Gen District: 402
Gen District Office Name: OTTAWA DISTRICT OFFICE 402
Gen Region Code: 04
Gen Region Office Name: EASTERN REGION
NAICS Code: 445110
NAICS Desc: SUPERMARKETS AND OTHER GROCERY (EXCEPT CONVENIENCE) STORES
Waste Code: 331
Waste Class: WASTE COMPRESSED GASES
Waste Char: L
Waste Charac Desc: LIQUID INDUSTRIAL WASTE
Count Manifests: 1
Sum Received Qty: 3.0

2019 Receiver Manifest Details

Gen District: 805
Gen District Office Name: QUEBEC
Gen Region Code: 04
Gen Region Office Name: EASTERN REGION
NAICS Code: 445110
NAICS Desc: SUPERMARKETS AND OTHER GROCERY (EXCEPT CONVENIENCE) STORES
Waste Code: 148
Waste Class: INORGANIC LABORATORY CHEMICALS
Waste Char: A
Waste Charac Desc: ACUTELY HAZARDOUS WASTE CHEM.
Count Manifests: 20
Sum Received Qty: 181.0

2019 Receiver Manifest Details

Gen District: 501
Gen District Office Name: SUDBURY DISTRICT OFFICE 501
Gen Region Code: 06
Gen Region Office Name: NORTHERN REGION
NAICS Code: 445110
NAICS Desc: SUPERMARKETS AND OTHER GROCERY (EXCEPT CONVENIENCE) STORES
Waste Code: 263
Waste Class: ORGANIC LABORATORY CHEMICALS
Waste Char: L
Waste Charac Desc: LIQUID INDUSTRIAL WASTE
Count Manifests: 1
Sum Received Qty: 61.0

2019 Receiver Manifest Details

Gen District: 402
Gen District Office Name: OTTAWA DISTRICT OFFICE 402
Gen Region Code: 04
Gen Region Office Name: EASTERN REGION
NAICS Code: 621210
NAICS Desc: OFFICES OF DENTISTS
Waste Code: 261

Waste Class: PHARMACEUTICALS
Waste Char: A
Waste Charac Desc: ACUTELY HAZARDOUS WASTE CHEM.
Count Manifests: 2
Sum Received Qty: 11.0

2019 Receiver Manifest Details

Gen District: 402
Gen District Office Name: OTTAWA DISTRICT OFFICE 402
Gen Region Code: 04
Gen Region Office Name: EASTERN REGION
NAICS Code: 621210
NAICS Desc: OFFICES OF DENTISTS
Waste Code: 312
Waste Class: PATHOLOGICAL WASTES
Waste Char: P
Waste Charac Desc: PATHOLOGICAL
Count Manifests: 159
Sum Received Qty: 3836.0

2019 Receiver Manifest Details

Gen District: 402
Gen District Office Name: OTTAWA DISTRICT OFFICE 402
Gen Region Code: 04
Gen Region Office Name: EASTERN REGION
NAICS Code: 621911
NAICS Desc:
Waste Code: 312
Waste Class: PATHOLOGICAL WASTES
Waste Char: P
Waste Charac Desc: PATHOLOGICAL
Count Manifests: 99
Sum Received Qty: 4805.0

2019 Receiver Manifest Details

Gen District: 402
Gen District Office Name: OTTAWA DISTRICT OFFICE 402
Gen Region Code: 04
Gen Region Office Name: EASTERN REGION
NAICS Code: 541380
NAICS Desc: TESTING LABORATORIES
Waste Code: 312
Waste Class: PATHOLOGICAL WASTES
Waste Char: P
Waste Charac Desc: PATHOLOGICAL
Count Manifests: 134
Sum Received Qty: 55499.0

2019 Receiver Manifest Details

Gen District: 401
Gen District Office Name: KINGSTON DISTRICT OFFICE 401
Gen Region Code: 04
Gen Region Office Name: EASTERN REGION
NAICS Code: 446120
NAICS Desc: COSMETICS, BEAUTY SUPPLIES AND PERFUME STORES
Waste Code: 331
Waste Class: WASTE COMPRESSED GASES
Waste Char: I

Waste Charac Desc: IGNITABLE
Count Manifests: 4
Sum Received Qty: 8.0

2019 Receiver Manifest Details

Gen District: 403
Gen District Office Name: CORNWALL AREA OFFICE 403
Gen Region Code: 04
Gen Region Office Name: EASTERN REGION
NAICS Code: 448140
NAICS Desc: FAMILY CLOTHING STORES
Waste Code: 331
Waste Class: WASTE COMPRESSED GASES
Waste Char: L
Waste Charac Desc: LIQUID INDUSTRIAL WASTE
Count Manifests: 8
Sum Received Qty: 29.0

2019 Receiver Manifest Details

Gen District: 102
Gen District Office Name: SARNIA/WINDSOR AREA OFFICE 102
Gen Region Code: 01
Gen Region Office Name: SOUTHWESTERN REGION
NAICS Code: 621420
NAICS Desc: OUT-PATIENT MENTAL HEALTH AND SUBSTANCE ABUSE CENTRES
Waste Code: 261
Waste Class: PHARMACEUTICALS
Waste Char: P
Waste Charac Desc: PATHOLOGICAL
Count Manifests: 2
Sum Received Qty: 140.0

2019 Receiver Manifest Details

Gen District: 402
Gen District Office Name: OTTAWA DISTRICT OFFICE 402
Gen Region Code: 04
Gen Region Office Name: EASTERN REGION
NAICS Code: 621330
NAICS Desc:
Waste Code: 312
Waste Class: PATHOLOGICAL WASTES
Waste Char: P
Waste Charac Desc: PATHOLOGICAL
Count Manifests: 1
Sum Received Qty: 3.0

2019 Receiver Manifest Details

Gen District: 402
Gen District Office Name: OTTAWA DISTRICT OFFICE 402
Gen Region Code: 04
Gen Region Office Name: EASTERN REGION
NAICS Code: 621494
NAICS Desc:
Waste Code: 212
Waste Class: ALIPHATIC SOLVENTS
Waste Char: B
Waste Charac Desc: HAZARDOUS WASTE CHEMICAL
Count Manifests: 1

Sum Received Qty: 208.0

2019 Receiver Manifest Details

Gen District: 402
Gen District Office Name: OTTAWA DISTRICT OFFICE 402
Gen Region Code: 04
Gen Region Office Name: EASTERN REGION
NAICS Code: 115210
NAICS Desc: SUPPORT ACTIVITIES FOR ANIMAL PRODUCTION
Waste Code: 264
Waste Class: PHOTOPROCESSING WASTES
Waste Char: L
Waste Charac Desc: LIQUID INDUSTRIAL WASTE
Count Manifests: 2
Sum Received Qty: 42.0

2019 Receiver Manifest Details

Gen District: 401
Gen District Office Name: KINGSTON DISTRICT OFFICE 401
Gen Region Code: 04
Gen Region Office Name: EASTERN REGION
NAICS Code: 418990
NAICS Desc: ALL OTHER WHOLESALER-DISTRIBUTORS
Waste Code: 212
Waste Class: ALIPHATIC SOLVENTS
Waste Char: I
Waste Charac Desc: IGNITABLE
Count Manifests: 4
Sum Received Qty: 143.0

2019 Receiver Manifest Details

Gen District: 402
Gen District Office Name: OTTAWA DISTRICT OFFICE 402
Gen Region Code: 04
Gen Region Office Name: EASTERN REGION
NAICS Code: 325410
NAICS Desc: PHARMACEUTICAL AND MEDICINE MANUFACTURING
Waste Code: 261
Waste Class: PHARMACEUTICALS
Waste Char: A
Waste Charac Desc: ACUTELY HAZARDOUS WASTE CHEM.
Count Manifests: 12
Sum Received Qty: 359.0

2019 Receiver Manifest Details

Gen District: 305
Gen District Office Name: HALTON-PEEL DISTRICT OFFICE 305
Gen Region Code: 03
Gen Region Office Name: CENTRAL REGION
NAICS Code: 414510
NAICS Desc: PHARMACEUTICALS AND PHARMACY SUPPLIES WHOLESALER-DISTRIBUTORS
Waste Code: 312
Waste Class: PATHOLOGICAL WASTES
Waste Char: P
Waste Charac Desc: PATHOLOGICAL
Count Manifests: 1
Sum Received Qty: 498.0

2019 Receiver Manifest Details

Gen District: 401
Gen District Office Name: KINGSTON DISTRICT OFFICE 401
Gen Region Code: 04
Gen Region Office Name: EASTERN REGION
NAICS Code: 448199
NAICS Desc: ALL OTHER CLOTHING STORES
Waste Code: 146
Waste Class: OTHER SPECIFIED INORGANICS
Waste Char: T
Waste Charac Desc: LEACHATE TOXIC
Count Manifests: 2
Sum Received Qty: 3.0

2019 Receiver Manifest Details

Gen District: 402
Gen District Office Name: OTTAWA DISTRICT OFFICE 402
Gen Region Code: 04
Gen Region Office Name: EASTERN REGION
NAICS Code: 448199
NAICS Desc: ALL OTHER CLOTHING STORES
Waste Code: 263
Waste Class: ORGANIC LABORATORY CHEMICALS
Waste Char: L
Waste Charac Desc: LIQUID INDUSTRIAL WASTE
Count Manifests: 37
Sum Received Qty: 3299.0

2019 Receiver Manifest Details

Gen District: 402
Gen District Office Name: OTTAWA DISTRICT OFFICE 402
Gen Region Code: 04
Gen Region Office Name: EASTERN REGION
NAICS Code: 611210
NAICS Desc:
Waste Code: 312
Waste Class: PATHOLOGICAL WASTES
Waste Char: P
Waste Charac Desc: PATHOLOGICAL
Count Manifests: 7
Sum Received Qty: 619.0

2019 Receiver Manifest Details

Gen District: 402
Gen District Office Name: OTTAWA DISTRICT OFFICE 402
Gen Region Code: 04
Gen Region Office Name: EASTERN REGION
NAICS Code: 531310
NAICS Desc: REAL ESTATE PROPERTY MANAGERS
Waste Code: 312
Waste Class: PATHOLOGICAL WASTES
Waste Char: P
Waste Charac Desc: PATHOLOGICAL
Count Manifests: 3
Sum Received Qty: 176.0

2019 Receiver Manifest Details

Gen District:	402
Gen District Office Name:	OTTAWA DISTRICT OFFICE 402
Gen Region Code:	04
Gen Region Office Name:	EASTERN REGION
NAICS Code:	621610
NAICS Desc:	
Waste Code:	261
Waste Class:	PHARMACEUTICALS
Waste Char:	P
Waste Charac Desc:	PATHOLOGICAL
Count Manifests:	1
Sum Received Qty:	9.0

2019 Receiver Manifest Details

Gen District:	402
Gen District Office Name:	OTTAWA DISTRICT OFFICE 402
Gen Region Code:	04
Gen Region Office Name:	EASTERN REGION
NAICS Code:	111999
NAICS Desc:	ALL OTHER MISCELLANEOUS CROP FARMING
Waste Code:	312
Waste Class:	PATHOLOGICAL WASTES
Waste Char:	P
Waste Charac Desc:	PATHOLOGICAL
Count Manifests:	11
Sum Received Qty:	691.0

2019 Receiver Manifest Details

Gen District:	401
Gen District Office Name:	KINGSTON DISTRICT OFFICE 401
Gen Region Code:	04
Gen Region Office Name:	EASTERN REGION
NAICS Code:	444110
NAICS Desc:	HOME CENTRES
Waste Code:	331
Waste Class:	WASTE COMPRESSED GASES
Waste Char:	L
Waste Charac Desc:	LIQUID INDUSTRIAL WASTE
Count Manifests:	3
Sum Received Qty:	23.0

2019 Receiver Manifest Details

Gen District:	501
Gen District Office Name:	SUDBURY DISTRICT OFFICE 501
Gen Region Code:	06
Gen Region Office Name:	NORTHERN REGION
NAICS Code:	444110
NAICS Desc:	HOME CENTRES
Waste Code:	331
Waste Class:	WASTE COMPRESSED GASES
Waste Char:	L
Waste Charac Desc:	LIQUID INDUSTRIAL WASTE
Count Manifests:	2
Sum Received Qty:	87.0

2019 Receiver Manifest Details

Gen District:	101
Gen District Office Name:	LONDON DISTRICT OFFICE 101

Gen Region Code:	01
Gen Region Office Name:	SOUTHWESTERN REGION
NAICS Code:	445110
NAICS Desc:	SUPERMARKETS AND OTHER GROCERY (EXCEPT CONVENIENCE) STORES
Waste Code:	263
Waste Class:	ORGANIC LABORATORY CHEMICALS
Waste Char:	A
Waste Charac Desc:	ACUTELY HAZARDOUS WASTE CHEM.
Count Manifests:	1
Sum Received Qty:	2.0

2019 Receiver Manifest Details

Gen District:	401
Gen District Office Name:	KINGSTON DISTRICT OFFICE 401
Gen Region Code:	04
Gen Region Office Name:	EASTERN REGION
NAICS Code:	445110
NAICS Desc:	SUPERMARKETS AND OTHER GROCERY (EXCEPT CONVENIENCE) STORES
Waste Code:	269
Waste Class:	NON-HALOGENATED PESTICIDES
Waste Char:	T
Waste Charac Desc:	LEACHATE TOXIC
Count Manifests:	2
Sum Received Qty:	6.0

2019 Receiver Manifest Details

Gen District:	402
Gen District Office Name:	OTTAWA DISTRICT OFFICE 402
Gen Region Code:	04
Gen Region Office Name:	EASTERN REGION
NAICS Code:	445110
NAICS Desc:	SUPERMARKETS AND OTHER GROCERY (EXCEPT CONVENIENCE) STORES
Waste Code:	261
Waste Class:	PHARMACEUTICALS
Waste Char:	A
Waste Charac Desc:	ACUTELY HAZARDOUS WASTE CHEM.
Count Manifests:	3
Sum Received Qty:	24.0

2019 Receiver Manifest Details

Gen District:	403
Gen District Office Name:	CORNWALL AREA OFFICE 403
Gen Region Code:	04
Gen Region Office Name:	EASTERN REGION
NAICS Code:	445110
NAICS Desc:	SUPERMARKETS AND OTHER GROCERY (EXCEPT CONVENIENCE) STORES
Waste Code:	312
Waste Class:	PATHOLOGICAL WASTES
Waste Char:	P
Waste Charac Desc:	PATHOLOGICAL
Count Manifests:	1
Sum Received Qty:	19.0

2019 Receiver Manifest Details

Gen District:	805
Gen District Office Name:	QUEBEC
Gen Region Code:	04
Gen Region Office Name:	EASTERN REGION

NAICS Code:	445110
NAICS Desc:	SUPERMARKETS AND OTHER GROCERY (EXCEPT CONVENIENCE) STORES
Waste Code:	146
Waste Class:	OTHER SPECIFIED INORGANICS
Waste Char:	T
Waste Charac Desc:	LEACHATE TOXIC
Count Manifests:	4
Sum Received Qty:	50.0

2019 Receiver Manifest Details

Gen District:	501
Gen District Office Name:	SUDBURY DISTRICT OFFICE 501
Gen Region Code:	06
Gen Region Office Name:	NORTHERN REGION
NAICS Code:	448199
NAICS Desc:	ALL OTHER CLOTHING STORES
Waste Code:	269
Waste Class:	NON-HALOGENATED PESTICIDES
Waste Char:	T
Waste Charac Desc:	LEACHATE TOXIC
Count Manifests:	1
Sum Received Qty:	4.0

2019 Receiver Manifest Details

Gen District:	402
Gen District Office Name:	OTTAWA DISTRICT OFFICE 402
Gen Region Code:	04
Gen Region Office Name:	EASTERN REGION
NAICS Code:	451130
NAICS Desc:	SEWING, NEEDLEWORK AND PIECE GOODS STORES
Waste Code:	331
Waste Class:	WASTE COMPRESSED GASES
Waste Char:	L
Waste Charac Desc:	LIQUID INDUSTRIAL WASTE
Count Manifests:	6
Sum Received Qty:	18.0

2019 Receiver Manifest Details

Gen District:	403
Gen District Office Name:	CORNWALL AREA OFFICE 403
Gen Region Code:	04
Gen Region Office Name:	EASTERN REGION
NAICS Code:	451130
NAICS Desc:	SEWING, NEEDLEWORK AND PIECE GOODS STORES
Waste Code:	145
Waste Class:	PAINT/PIGMENT/COATING RESIDUES
Waste Char:	L
Waste Charac Desc:	LIQUID INDUSTRIAL WASTE
Count Manifests:	1
Sum Received Qty:	3.0

2019 Receiver Manifest Details

Gen District:	403
Gen District Office Name:	CORNWALL AREA OFFICE 403
Gen Region Code:	04
Gen Region Office Name:	EASTERN REGION
NAICS Code:	611690
NAICS Desc:	ALL OTHER SCHOOLS AND INSTRUCTION

Waste Code: 312
Waste Class: PATHOLOGICAL WASTES
Waste Char: P
Waste Charac Desc: PATHOLOGICAL
Count Manifests: 3
Sum Received Qty: 27.0

2019 Receiver Manifest Details

Gen District: 401
Gen District Office Name: KINGSTON DISTRICT OFFICE 401
Gen Region Code: 04
Gen Region Office Name: EASTERN REGION
NAICS Code: 446199
NAICS Desc: ALL OTHER HEALTH AND PERSONAL CARE STORES
Waste Code: 261
Waste Class: PHARMACEUTICALS
Waste Char: A
Waste Charac Desc: ACUTELY HAZARDOUS WASTE CHEM.
Count Manifests: 5
Sum Received Qty: 605.0

2019 Receiver Manifest Details

Gen District: 403
Gen District Office Name: CORNWALL AREA OFFICE 403
Gen Region Code: 04
Gen Region Office Name: EASTERN REGION
NAICS Code: 448140
NAICS Desc: FAMILY CLOTHING STORES
Waste Code: 146
Waste Class: OTHER SPECIFIED INORGANICS
Waste Char: T
Waste Charac Desc: LEACHATE TOXIC
Count Manifests: 1
Sum Received Qty: 2.0

2019 Receiver Manifest Details

Gen District: 401
Gen District Office Name: KINGSTON DISTRICT OFFICE 401
Gen Region Code: 04
Gen Region Office Name: EASTERN REGION
NAICS Code: 448199
NAICS Desc: ALL OTHER CLOTHING STORES
Waste Code: 269
Waste Class: NON-HALOGENATED PESTICIDES
Waste Char: T
Waste Charac Desc: LEACHATE TOXIC
Count Manifests: 11
Sum Received Qty: 30.0

2019 Receiver Manifest Details

Gen District: 501
Gen District Office Name: SUDBURY DISTRICT OFFICE 501
Gen Region Code: 06
Gen Region Office Name: NORTHERN REGION
NAICS Code: 448199
NAICS Desc: ALL OTHER CLOTHING STORES
Waste Code: 331
Waste Class: WASTE COMPRESSED GASES

Waste Char: I
Waste Charac Desc: IGNITABLE
Count Manifests: 4
Sum Received Qty: 87.0

2019 Receiver Manifest Details

Gen District: 403
Gen District Office Name: CORNWALL AREA OFFICE 403
Gen Region Code: 04
Gen Region Office Name: EASTERN REGION
NAICS Code: 914110
NAICS Desc:
Waste Code: 312
Waste Class: PATHOLOGICAL WASTES
Waste Char: P
Waste Charac Desc: PATHOLOGICAL
Count Manifests: 4
Sum Received Qty: 88.0

2019 Receiver Manifest Details

Gen District: 402
Gen District Office Name: OTTAWA DISTRICT OFFICE 402
Gen Region Code: 04
Gen Region Office Name: EASTERN REGION
NAICS Code: 334512
NAICS Desc: MEASURING, MEDICAL AND CONTROLLING DEVICES MANUFACTURING
Waste Code: 312
Waste Class: PATHOLOGICAL WASTES
Waste Char: P
Waste Charac Desc: PATHOLOGICAL
Count Manifests: 8
Sum Received Qty: 1861.0

2019 Receiver Manifest Details

Gen District: 402
Gen District Office Name: OTTAWA DISTRICT OFFICE 402
Gen Region Code: 04
Gen Region Office Name: EASTERN REGION
NAICS Code: 452110
NAICS Desc: DEPARTMENT STORES
Waste Code: 262
Waste Class: DETERGENTS/SOAPS
Waste Char: L
Waste Charac Desc: LIQUID INDUSTRIAL WASTE
Count Manifests: 10
Sum Received Qty: 52.0

2019 Receiver Manifest Details

Gen District: 402
Gen District Office Name: OTTAWA DISTRICT OFFICE 402
Gen Region Code: 04
Gen Region Office Name: EASTERN REGION
NAICS Code: 493190
NAICS Desc: OTHER WAREHOUSING AND STORAGE
Waste Code: 312
Waste Class: PATHOLOGICAL WASTES
Waste Char: P
Waste Charac Desc: PATHOLOGICAL

Count Manifests: 9
Sum Received Qty: 2241.0

2019 Receiver Manifest Details

Gen District: 403
Gen District Office Name: CORNWALL AREA OFFICE 403
Gen Region Code: 04
Gen Region Office Name: EASTERN REGION
NAICS Code: 621110
NAICS Desc: OFFICES OF PHYSICIANS
Waste Code: 312
Waste Class: PATHOLOGICAL WASTES
Waste Char: P
Waste Charac Desc: PATHOLOGICAL
Count Manifests: 34
Sum Received Qty: 592.0

2019 Receiver Manifest Details

Gen District: 403
Gen District Office Name: CORNWALL AREA OFFICE 403
Gen Region Code: 04
Gen Region Office Name: EASTERN REGION
NAICS Code: 446110
NAICS Desc:
Waste Code: 312
Waste Class: PATHOLOGICAL WASTES
Waste Char: P
Waste Charac Desc: PATHOLOGICAL
Count Manifests: 61
Sum Received Qty: 1162.0

2019 Receiver Manifest Details

Gen District: 805
Gen District Office Name: QUEBEC
Gen Region Code: 04
Gen Region Office Name: EASTERN REGION
NAICS Code: 452999
NAICS Desc: ALL OTHER MISCELLANEOUS GENERAL MERCHANDISE STORES
Waste Code: 263
Waste Class: ORGANIC LABORATORY CHEMICALS
Waste Char: L
Waste Charac Desc: LIQUID INDUSTRIAL WASTE
Count Manifests: 3
Sum Received Qty: 704.0

2019 Receiver Manifest Details

Gen District: 402
Gen District Office Name: OTTAWA DISTRICT OFFICE 402
Gen Region Code: 04
Gen Region Office Name: EASTERN REGION
NAICS Code: 453310
NAICS Desc: USED MERCHANDISE STORES
Waste Code: 331
Waste Class: WASTE COMPRESSED GASES
Waste Char: I
Waste Charac Desc: IGNITABLE
Count Manifests: 12
Sum Received Qty: 227.0

2019 Receiver Manifest Details

Gen District:	402
Gen District Office Name:	OTTAWA DISTRICT OFFICE 402
Gen Region Code:	04
Gen Region Office Name:	EASTERN REGION
NAICS Code:	621494
NAICS Desc:	
Waste Code:	261
Waste Class:	PHARMACEUTICALS
Waste Char:	P
Waste Charac Desc:	PATHOLOGICAL
Count Manifests:	2
Sum Received Qty:	26.0

2019 Receiver Manifest Details

Gen District:	403
Gen District Office Name:	CORNWALL AREA OFFICE 403
Gen Region Code:	04
Gen Region Office Name:	EASTERN REGION
NAICS Code:	621494
NAICS Desc:	
Waste Code:	261
Waste Class:	PHARMACEUTICALS
Waste Char:	A
Waste Charac Desc:	ACUTELY HAZARDOUS WASTE CHEM.
Count Manifests:	62
Sum Received Qty:	1992.0

2019 Receiver Manifest Details

Gen District:	402
Gen District Office Name:	OTTAWA DISTRICT OFFICE 402
Gen Region Code:	04
Gen Region Office Name:	EASTERN REGION
NAICS Code:	418990
NAICS Desc:	ALL OTHER WHOLESALER-DISTRIBUTORS
Waste Code:	269
Waste Class:	NON-HALOGENATED PESTICIDES
Waste Char:	T
Waste Charac Desc:	LEACHATE TOXIC
Count Manifests:	6
Sum Received Qty:	153.0

2019 Receiver Manifest Details

Gen District:	501
Gen District Office Name:	SUDBURY DISTRICT OFFICE 501
Gen Region Code:	06
Gen Region Office Name:	NORTHERN REGION
NAICS Code:	418990
NAICS Desc:	ALL OTHER WHOLESALER-DISTRIBUTORS
Waste Code:	331
Waste Class:	WASTE COMPRESSED GASES
Waste Char:	I
Waste Charac Desc:	IGNITABLE
Count Manifests:	2
Sum Received Qty:	293.0

2019 Receiver Manifest Details

Gen District: 805
Gen District Office Name: QUEBEC
Gen Region Code: 04
Gen Region Office Name: EASTERN REGION
NAICS Code: 452999
NAICS Desc: ALL OTHER MISCELLANEOUS GENERAL MERCHANDISE STORES
Waste Code: 269
Waste Class: NON-HALOGENATED PESTICIDES
Waste Char: T
Waste Charac Desc: LEACHATE TOXIC
Count Manifests: 3
Sum Received Qty: 18.0

2019 Receiver Manifest Details

Gen District: 402
Gen District Office Name: OTTAWA DISTRICT OFFICE 402
Gen Region Code: 04
Gen Region Office Name: EASTERN REGION
NAICS Code: 514122
NAICS Desc: ARCHIVES
Waste Code: 261
Waste Class: PHARMACEUTICALS
Waste Char: L
Waste Charac Desc: LIQUID INDUSTRIAL WASTE
Count Manifests: 1
Sum Received Qty: 43.0

2019 Receiver Manifest Details

Gen District: 402
Gen District Office Name: OTTAWA DISTRICT OFFICE 402
Gen Region Code: 04
Gen Region Office Name: EASTERN REGION
NAICS Code: 514122
NAICS Desc: ARCHIVES
Waste Code: 312
Waste Class: PATHOLOGICAL WASTES
Waste Char: P
Waste Charac Desc: PATHOLOGICAL
Count Manifests: 103
Sum Received Qty: 37891.0

2019 Receiver Manifest Details

Gen District: 403
Gen District Office Name: CORNWALL AREA OFFICE 403
Gen Region Code: 04
Gen Region Office Name: EASTERN REGION
NAICS Code: 541990
NAICS Desc: ALL OTHER PROFESSIONAL, SCIENTIFIC AND TECHNICAL SERVICES
Waste Code: 312
Waste Class: PATHOLOGICAL WASTES
Waste Char: P
Waste Charac Desc: PATHOLOGICAL
Count Manifests: 7
Sum Received Qty: 89.0

2019 Receiver Manifest Details

Gen District: 305

Gen District Office Name: HALTON-PEEL DISTRICT OFFICE 305
Gen Region Code: 03
Gen Region Office Name: CENTRAL REGION
NAICS Code: 562110
NAICS Desc: WASTE COLLECTION
Waste Code: 251
Waste Class: OIL SKIMMINGS & SLUDGES
Waste Char: L
Waste Charac Desc: LIQUID INDUSTRIAL WASTE
Count Manifests: 2
Sum Received Qty: 2700.0

2019 Receiver Manifest Details

Gen District: 402
Gen District Office Name: OTTAWA DISTRICT OFFICE 402
Gen Region Code: 04
Gen Region Office Name: EASTERN REGION
NAICS Code: 621912
NAICS Desc:
Waste Code: 261
Waste Class: PHARMACEUTICALS
Waste Char: A
Waste Charac Desc: ACUTELY HAZARDOUS WASTE CHEM.
Count Manifests: 7
Sum Received Qty: 51.0

2019 Receiver Manifest Details

Gen District: 401
Gen District Office Name: KINGSTON DISTRICT OFFICE 401
Gen Region Code: 04
Gen Region Office Name: EASTERN REGION
NAICS Code: 621911
NAICS Desc:
Waste Code: 312
Waste Class: PATHOLOGICAL WASTES
Waste Char: P
Waste Charac Desc: PATHOLOGICAL
Count Manifests: 4
Sum Received Qty: 83.0

2019 Receiver Manifest Details

Gen District: 402
Gen District Office Name: OTTAWA DISTRICT OFFICE 402
Gen Region Code: 04
Gen Region Office Name: EASTERN REGION
NAICS Code: 623110
NAICS Desc:
Waste Code: 261
Waste Class: PHARMACEUTICALS
Waste Char: A
Waste Charac Desc: ACUTELY HAZARDOUS WASTE CHEM.
Count Manifests: 12
Sum Received Qty: 308.0

2019 Receiver Manifest Details

Gen District: 403
Gen District Office Name: CORNWALL AREA OFFICE 403
Gen Region Code: 04

Gen Region Office Name:	EASTERN REGION
NAICS Code:	448140
NAICS Desc:	FAMILY CLOTHING STORES
Waste Code:	252
Waste Class:	WASTE OILS & LUBRICANTS
Waste Char:	I
Waste Charac Desc:	IGNITABLE
Count Manifests:	1
Sum Received Qty:	2.0

2019 Receiver Manifest Details

Gen District:	401
Gen District Office Name:	KINGSTON DISTRICT OFFICE 401
Gen Region Code:	04
Gen Region Office Name:	EASTERN REGION
NAICS Code:	451130
NAICS Desc:	SEWING, NEEDLEWORK AND PIECE GOODS STORES
Waste Code:	212
Waste Class:	ALIPHATIC SOLVENTS
Waste Char:	I
Waste Charac Desc:	IGNITABLE
Count Manifests:	3
Sum Received Qty:	11.0

2019 Receiver Manifest Details

Gen District:	501
Gen District Office Name:	SUDBURY DISTRICT OFFICE 501
Gen Region Code:	06
Gen Region Office Name:	NORTHERN REGION
NAICS Code:	451130
NAICS Desc:	SEWING, NEEDLEWORK AND PIECE GOODS STORES
Waste Code:	145
Waste Class:	PAINT/PIGMENT/COATING RESIDUES
Waste Char:	L
Waste Charac Desc:	LIQUID INDUSTRIAL WASTE
Count Manifests:	1
Sum Received Qty:	4.0

2019 Receiver Manifest Details

Gen District:	501
Gen District Office Name:	SUDBURY DISTRICT OFFICE 501
Gen Region Code:	06
Gen Region Office Name:	NORTHERN REGION
NAICS Code:	444130
NAICS Desc:	HARDWARE STORES
Waste Code:	331
Waste Class:	WASTE COMPRESSED GASES
Waste Char:	I
Waste Charac Desc:	IGNITABLE
Count Manifests:	1
Sum Received Qty:	4.0

2019 Receiver Manifest Details

Gen District:	401
Gen District Office Name:	KINGSTON DISTRICT OFFICE 401
Gen Region Code:	04
Gen Region Office Name:	EASTERN REGION
NAICS Code:	448199

NAICS Desc: ALL OTHER CLOTHING STORES
Waste Code: 331
Waste Class: WASTE COMPRESSED GASES
Waste Char: I
Waste Charac Desc: IGNITABLE
Count Manifests: 35
Sum Received Qty: 636.0

2019 Receiver Manifest Details

Gen District: 402
Gen District Office Name: OTTAWA DISTRICT OFFICE 402
Gen Region Code: 04
Gen Region Office Name: EASTERN REGION
NAICS Code: 452999
NAICS Desc: ALL OTHER MISCELLANEOUS GENERAL MERCHANDISE STORES
Waste Code: 261
Waste Class: PHARMACEUTICALS
Waste Char: L
Waste Charac Desc: LIQUID INDUSTRIAL WASTE
Count Manifests: 1
Sum Received Qty: 1.0

2019 Receiver Manifest Details

Gen District: 402
Gen District Office Name: OTTAWA DISTRICT OFFICE 402
Gen Region Code: 04
Gen Region Office Name: EASTERN REGION
NAICS Code: 452110
NAICS Desc: DEPARTMENT STORES
Waste Code: 212
Waste Class: ALIPHATIC SOLVENTS
Waste Char: I
Waste Charac Desc: IGNITABLE
Count Manifests: 2
Sum Received Qty: 4.0

2019 Receiver Manifest Details

Gen District: 402
Gen District Office Name: OTTAWA DISTRICT OFFICE 402
Gen Region Code: 04
Gen Region Office Name: EASTERN REGION
NAICS Code: 115210
NAICS Desc: SUPPORT ACTIVITIES FOR ANIMAL PRODUCTION
Waste Code: 264
Waste Class: PHOTOPROCESSING WASTES
Waste Char: T
Waste Charac Desc: LEACHATE TOXIC
Count Manifests: 2
Sum Received Qty: 28.0

2019 Receiver Manifest Details

Gen District: 401
Gen District Office Name: KINGSTON DISTRICT OFFICE 401
Gen Region Code: 04
Gen Region Office Name: EASTERN REGION
NAICS Code: 418990
NAICS Desc: ALL OTHER WHOLESALER-DISTRIBUTORS
Waste Code: 263

Waste Class: ORGANIC LABORATORY CHEMICALS
Waste Char: L
Waste Charac Desc: LIQUID INDUSTRIAL WASTE
Count Manifests: 4
Sum Received Qty: 871.0

2019 Receiver Manifest Details

Gen District: 402
Gen District Office Name: OTTAWA DISTRICT OFFICE 402
Gen Region Code: 04
Gen Region Office Name: EASTERN REGION
NAICS Code: 444110
NAICS Desc: HOME CENTRES
Waste Code: 148
Waste Class: INORGANIC LABORATORY CHEMICALS
Waste Char: A
Waste Charac Desc: ACUTELY HAZARDOUS WASTE CHEM.
Count Manifests: 73
Sum Received Qty: 1954.0

2019 Receiver Manifest Details

Gen District: 401
Gen District Office Name: KINGSTON DISTRICT OFFICE 401
Gen Region Code: 04
Gen Region Office Name: EASTERN REGION
NAICS Code: 445110
NAICS Desc: SUPERMARKETS AND OTHER GROCERY (EXCEPT CONVENIENCE) STORES
Waste Code: 263
Waste Class: ORGANIC LABORATORY CHEMICALS
Waste Char: L
Waste Charac Desc: LIQUID INDUSTRIAL WASTE
Count Manifests: 10
Sum Received Qty: 286.0

2019 Receiver Manifest Details

Gen District: 402
Gen District Office Name: OTTAWA DISTRICT OFFICE 402
Gen Region Code: 04
Gen Region Office Name: EASTERN REGION
NAICS Code: 445110
NAICS Desc: SUPERMARKETS AND OTHER GROCERY (EXCEPT CONVENIENCE) STORES
Waste Code: 148
Waste Class: INORGANIC LABORATORY CHEMICALS
Waste Char: A
Waste Charac Desc: ACUTELY HAZARDOUS WASTE CHEM.
Count Manifests: 94
Sum Received Qty: 536.0

2019 Receiver Manifest Details

Gen District: 403
Gen District Office Name: CORNWALL AREA OFFICE 403
Gen Region Code: 04
Gen Region Office Name: EASTERN REGION
NAICS Code: 445110
NAICS Desc: SUPERMARKETS AND OTHER GROCERY (EXCEPT CONVENIENCE) STORES
Waste Code: 148
Waste Class: INORGANIC LABORATORY CHEMICALS
Waste Char: A

Waste Charac Desc: ACUTELY HAZARDOUS WASTE CHEM.
Count Manifests: 3
Sum Received Qty: 27.0

2019 Receiver Manifest Details

Gen District: 805
Gen District Office Name: QUEBEC
Gen Region Code: 04
Gen Region Office Name: EASTERN REGION
NAICS Code: 445110
NAICS Desc: SUPERMARKETS AND OTHER GROCERY (EXCEPT CONVENIENCE) STORES
Waste Code: 122
Waste Class: ALKALINE WASTES - OTHER METALS
Waste Char: C
Waste Charac Desc: CORROSIVE
Count Manifests: 4
Sum Received Qty: 129.0

2019 Receiver Manifest Details

Gen District: 402
Gen District Office Name: OTTAWA DISTRICT OFFICE 402
Gen Region Code: 04
Gen Region Office Name: EASTERN REGION
NAICS Code: 453999
NAICS Desc: ALL OTHER MISCELLANEOUS STORE RETAILERS (EXCEPT BEER AND WINE-MAKING SUPPLIES STORES)
Waste Code: 312
Waste Class: PATHOLOGICAL WASTES
Waste Char: P
Waste Charac Desc: PATHOLOGICAL
Count Manifests: 2
Sum Received Qty: 40.0

2019 Receiver Manifest Details

Gen District: 805
Gen District Office Name: QUEBEC
Gen Region Code: 04
Gen Region Office Name: EASTERN REGION
NAICS Code: 453999
NAICS Desc: ALL OTHER MISCELLANEOUS STORE RETAILERS (EXCEPT BEER AND WINE-MAKING SUPPLIES STORES)
Waste Code: 331
Waste Class: WASTE COMPRESSED GASES
Waste Char: C
Waste Charac Desc: CORROSIVE
Count Manifests: 1
Sum Received Qty: 3.0

2019 Receiver Manifest Details

Gen District: 501
Gen District Office Name: SUDBURY DISTRICT OFFICE 501
Gen Region Code: 06
Gen Region Office Name: NORTHERN REGION
NAICS Code: 453999
NAICS Desc: ALL OTHER MISCELLANEOUS STORE RETAILERS (EXCEPT BEER AND WINE-MAKING SUPPLIES STORES)
Waste Code: 261
Waste Class: PHARMACEUTICALS
Waste Char: L
Waste Charac Desc: LIQUID INDUSTRIAL WASTE
Count Manifests: 1

Sum Received Qty: 102.0

2019 Receiver Manifest Details

Gen District: 403
Gen District Office Name: CORNWALL AREA OFFICE 403
Gen Region Code: 04
Gen Region Office Name: EASTERN REGION
NAICS Code: 444110
NAICS Desc: HOME CENTRES
Waste Code: 212
Waste Class: ALIPHATIC SOLVENTS
Waste Char: I
Waste Charac Desc: IGNITABLE
Count Manifests: 4
Sum Received Qty: 249.0

2019 Receiver Manifest Details

Gen District: 403
Gen District Office Name: CORNWALL AREA OFFICE 403
Gen Region Code: 04
Gen Region Office Name: EASTERN REGION
NAICS Code: 446110
NAICS Desc:
Waste Code: 261
Waste Class: PHARMACEUTICALS
Waste Char: P
Waste Charac Desc: PATHOLOGICAL
Count Manifests: 1
Sum Received Qty: 28.0

2019 Receiver Manifest Details

Gen District: 402
Gen District Office Name: OTTAWA DISTRICT OFFICE 402
Gen Region Code: 04
Gen Region Office Name: EASTERN REGION
NAICS Code: 325410
NAICS Desc: PHARMACEUTICAL AND MEDICINE MANUFACTURING
Waste Code: 263
Waste Class: ORGANIC LABORATORY CHEMICALS
Waste Char: I
Waste Charac Desc: IGNITABLE
Count Manifests: 5
Sum Received Qty: 127.0

2019 Receiver Manifest Details

Gen District: 402
Gen District Office Name: OTTAWA DISTRICT OFFICE 402
Gen Region Code: 04
Gen Region Office Name: EASTERN REGION
NAICS Code: 621499
NAICS Desc: ALL OTHER OUT-PATIENT CARE CENTRES
Waste Code: 261
Waste Class: PHARMACEUTICALS
Waste Char: A
Waste Charac Desc: ACUTELY HAZARDOUS WASTE CHEM.
Count Manifests: 23
Sum Received Qty: 212.0

2019 Receiver Manifest Details

Gen District: 402
Gen District Office Name: OTTAWA DISTRICT OFFICE 402
Gen Region Code: 04
Gen Region Office Name: EASTERN REGION
NAICS Code: 621911
NAICS Desc:
Waste Code: 112
Waste Class: ACID WASTE - HEAVY METALS
Waste Char: C
Waste Charac Desc: CORROSIVE
Count Manifests: 1
Sum Received Qty: 27.0

2019 Receiver Manifest Details

Gen District: 401
Gen District Office Name: KINGSTON DISTRICT OFFICE 401
Gen Region Code: 04
Gen Region Office Name: EASTERN REGION
NAICS Code: 452910
NAICS Desc:
Waste Code: 331
Waste Class: WASTE COMPRESSED GASES
Waste Char: L
Waste Charac Desc: LIQUID INDUSTRIAL WASTE
Count Manifests: 3
Sum Received Qty: 13.0

2019 Receiver Manifest Details

Gen District: 401
Gen District Office Name: KINGSTON DISTRICT OFFICE 401
Gen Region Code: 04
Gen Region Office Name: EASTERN REGION
NAICS Code: 418990
NAICS Desc: ALL OTHER WHOLESALER-DISTRIBUTORS
Waste Code: 331
Waste Class: WASTE COMPRESSED GASES
Waste Char: L
Waste Charac Desc: LIQUID INDUSTRIAL WASTE
Count Manifests: 7
Sum Received Qty: 43.0

2019 Receiver Manifest Details

Gen District: 501
Gen District Office Name: SUDBURY DISTRICT OFFICE 501
Gen Region Code: 06
Gen Region Office Name: NORTHERN REGION
NAICS Code: 418990
NAICS Desc: ALL OTHER WHOLESALER-DISTRIBUTORS
Waste Code: 148
Waste Class: INORGANIC LABORATORY CHEMICALS
Waste Char: A
Waste Charac Desc: ACUTELY HAZARDOUS WASTE CHEM.
Count Manifests: 6
Sum Received Qty: 170.0

2019 Receiver Manifest Details

Gen District: 402
Gen District Office Name: OTTAWA DISTRICT OFFICE 402
Gen Region Code: 04
Gen Region Office Name: EASTERN REGION
NAICS Code: 325410
NAICS Desc: PHARMACEUTICAL AND MEDICINE MANUFACTURING
Waste Code: 148
Waste Class: INORGANIC LABORATORY CHEMICALS
Waste Char: C
Waste Charac Desc: CORROSIVE
Count Manifests: 10
Sum Received Qty: 431.0

2019 Receiver Manifest Details

Gen District: 501
Gen District Office Name: SUDBURY DISTRICT OFFICE 501
Gen Region Code: 06
Gen Region Office Name: NORTHERN REGION
NAICS Code: 444110
NAICS Desc: HOME CENTRES
Waste Code: 242
Waste Class: HALOGENATED PESTICIDES
Waste Char: T
Waste Charac Desc: LEACHATE TOXIC
Count Manifests: 1
Sum Received Qty: 4.0

2019 Receiver Manifest Details

Gen District: 402
Gen District Office Name: OTTAWA DISTRICT OFFICE 402
Gen Region Code: 04
Gen Region Office Name: EASTERN REGION
NAICS Code: 448199
NAICS Desc: ALL OTHER CLOTHING STORES
Waste Code: 331
Waste Class: WASTE COMPRESSED GASES
Waste Char: L
Waste Charac Desc: LIQUID INDUSTRIAL WASTE
Count Manifests: 56
Sum Received Qty: 199.0

2019 Receiver Manifest Details

Gen District: 501
Gen District Office Name: SUDBURY DISTRICT OFFICE 501
Gen Region Code: 06
Gen Region Office Name: NORTHERN REGION
NAICS Code: 448199
NAICS Desc: ALL OTHER CLOTHING STORES
Waste Code: 148
Waste Class: INORGANIC LABORATORY CHEMICALS
Waste Char: I
Waste Charac Desc: IGNITABLE
Count Manifests: 1
Sum Received Qty: 2.0

2019 Receiver Manifest Details

Gen District: 501
Gen District Office Name: SUDBURY DISTRICT OFFICE 501

Gen Region Code:	06
Gen Region Office Name:	NORTHERN REGION
NAICS Code:	448199
NAICS Desc:	ALL OTHER CLOTHING STORES
Waste Code:	212
Waste Class:	ALIPHATIC SOLVENTS
Waste Char:	I
Waste Charac Desc:	IGNITABLE
Count Manifests:	2
Sum Received Qty:	141.0

2019 Receiver Manifest Details

Gen District:	402
Gen District Office Name:	OTTAWA DISTRICT OFFICE 402
Gen Region Code:	04
Gen Region Office Name:	EASTERN REGION
NAICS Code:	452999
NAICS Desc:	ALL OTHER MISCELLANEOUS GENERAL MERCHANDISE STORES
Waste Code:	269
Waste Class:	NON-HALOGENATED PESTICIDES
Waste Char:	T
Waste Charac Desc:	LEACHATE TOXIC
Count Manifests:	3
Sum Received Qty:	17.0

2019 Receiver Manifest Details

Gen District:	501
Gen District Office Name:	SUDBURY DISTRICT OFFICE 501
Gen Region Code:	06
Gen Region Office Name:	NORTHERN REGION
NAICS Code:	452999
NAICS Desc:	ALL OTHER MISCELLANEOUS GENERAL MERCHANDISE STORES
Waste Code:	331
Waste Class:	WASTE COMPRESSED GASES
Waste Char:	L
Waste Charac Desc:	LIQUID INDUSTRIAL WASTE
Count Manifests:	1
Sum Received Qty:	8.0

2019 Receiver Manifest Details

Gen District:	401
Gen District Office Name:	KINGSTON DISTRICT OFFICE 401
Gen Region Code:	04
Gen Region Office Name:	EASTERN REGION
NAICS Code:	912120
NAICS Desc:	
Waste Code:	312
Waste Class:	PATHOLOGICAL WASTES
Waste Char:	P
Waste Charac Desc:	PATHOLOGICAL
Count Manifests:	1
Sum Received Qty:	2.0

2019 Receiver Manifest Details

Gen District:	402
Gen District Office Name:	OTTAWA DISTRICT OFFICE 402
Gen Region Code:	04
Gen Region Office Name:	EASTERN REGION

NAICS Code: 453310
NAICS Desc: USED MERCHANDISE STORES
Waste Code: 261
Waste Class: PHARMACEUTICALS
Waste Char: L
Waste Charac Desc: LIQUID INDUSTRIAL WASTE
Count Manifests: 3
Sum Received Qty: 4.0

2019 Receiver Manifest Details

Gen District: 305
Gen District Office Name: HALTON-PEEL DISTRICT OFFICE 305
Gen Region Code: 03
Gen Region Office Name: CENTRAL REGION
NAICS Code: 621990
NAICS Desc: ALL OTHER AMBULATORY HEALTH CARE SERVICES
Waste Code: 146
Waste Class: OTHER SPECIFIED INORGANICS
Waste Char: T
Waste Charac Desc: LEACHATE TOXIC
Count Manifests: 1
Sum Received Qty: 19.0

2019 Receiver Manifest Details

Gen District: 305
Gen District Office Name: HALTON-PEEL DISTRICT OFFICE 305
Gen Region Code: 03
Gen Region Office Name: CENTRAL REGION
NAICS Code: 621990
NAICS Desc: ALL OTHER AMBULATORY HEALTH CARE SERVICES
Waste Code: 261
Waste Class: PHARMACEUTICALS
Waste Char: A
Waste Charac Desc: ACUTELY HAZARDOUS WASTE CHEM.
Count Manifests: 1
Sum Received Qty: 18.0

2019 Receiver Manifest Details

Gen District: 402
Gen District Office Name: OTTAWA DISTRICT OFFICE 402
Gen Region Code: 04
Gen Region Office Name: EASTERN REGION
NAICS Code: 488190
NAICS Desc: OTHER SUPPORT ACTIVITIES FOR AIR TRANSPORTATION
Waste Code: 312
Waste Class: PATHOLOGICAL WASTES
Waste Char: P
Waste Charac Desc: PATHOLOGICAL
Count Manifests: 2
Sum Received Qty: 40.0

2019 Receiver Manifest Details

Gen District: 401
Gen District Office Name: KINGSTON DISTRICT OFFICE 401
Gen Region Code: 04
Gen Region Office Name: EASTERN REGION
NAICS Code: 547940
NAICS Desc:

Waste Code:	312
Waste Class:	PATHOLOGICAL WASTES
Waste Char:	P
Waste Charac Desc:	PATHOLOGICAL
Count Manifests:	5
Sum Received Qty:	56.0

2019 Receiver Manifest Details

Gen District:	402
Gen District Office Name:	OTTAWA DISTRICT OFFICE 402
Gen Region Code:	04
Gen Region Office Name:	EASTERN REGION
NAICS Code:	811111
NAICS Desc:	GENERAL AUTOMOTIVE REPAIR
Waste Code:	263
Waste Class:	ORGANIC LABORATORY CHEMICALS
Waste Char:	A
Waste Charac Desc:	ACUTELY HAZARDOUS WASTE CHEM.
Count Manifests:	4
Sum Received Qty:	195.0

2019 Receiver Manifest Details

Gen District:	402
Gen District Office Name:	OTTAWA DISTRICT OFFICE 402
Gen Region Code:	04
Gen Region Office Name:	EASTERN REGION
NAICS Code:	561310
NAICS Desc:	EMPLOYMENT PLACEMENT AGENCIES
Waste Code:	312
Waste Class:	PATHOLOGICAL WASTES
Waste Char:	P
Waste Charac Desc:	PATHOLOGICAL
Count Manifests:	1
Sum Received Qty:	7.0

2019 Receiver Manifest Details

Gen District:	301
Gen District Office Name:	TORONTO DISTRICT OFFICE 301
Gen Region Code:	03
Gen Region Office Name:	CENTRAL REGION
NAICS Code:	621110
NAICS Desc:	OFFICES OF PHYSICIANS
Waste Code:	312
Waste Class:	PATHOLOGICAL WASTES
Waste Char:	P
Waste Charac Desc:	PATHOLOGICAL
Count Manifests:	1
Sum Received Qty:	47.0

2019 Receiver Manifest Details

Gen District:	306
Gen District Office Name:	YORK DURHAM DISTRICT OFFICE 306
Gen Region Code:	03
Gen Region Office Name:	CENTRAL REGION
NAICS Code:	621110
NAICS Desc:	OFFICES OF PHYSICIANS
Waste Code:	312
Waste Class:	PATHOLOGICAL WASTES

Waste Char: P
Waste Charac Desc: PATHOLOGICAL
Count Manifests: 1
Sum Received Qty: 21.0

2019 Receiver Manifest Details

Gen District: 403
Gen District Office Name: CORNWALL AREA OFFICE 403
Gen Region Code: 04
Gen Region Office Name: EASTERN REGION
NAICS Code: 445110
NAICS Desc: SUPERMARKETS AND OTHER GROCERY (EXCEPT CONVENIENCE) STORES
Waste Code: 263
Waste Class: ORGANIC LABORATORY CHEMICALS
Waste Char: L
Waste Charac Desc: LIQUID INDUSTRIAL WASTE
Count Manifests: 2
Sum Received Qty: 12.0

2019 Receiver Manifest Details

Gen District: 501
Gen District Office Name: SUDBURY DISTRICT OFFICE 501
Gen Region Code: 06
Gen Region Office Name: NORTHERN REGION
NAICS Code: 445110
NAICS Desc: SUPERMARKETS AND OTHER GROCERY (EXCEPT CONVENIENCE) STORES
Waste Code: 148
Waste Class: INORGANIC LABORATORY CHEMICALS
Waste Char: A
Waste Charac Desc: ACUTELY HAZARDOUS WASTE CHEM.
Count Manifests: 1
Sum Received Qty: 7.0

2019 Receiver Manifest Details

Gen District: 403
Gen District Office Name: CORNWALL AREA OFFICE 403
Gen Region Code: 04
Gen Region Office Name: EASTERN REGION
NAICS Code: 623110
NAICS Desc:
Waste Code: 261
Waste Class: PHARMACEUTICALS
Waste Char: A
Waste Charac Desc: ACUTELY HAZARDOUS WASTE CHEM.
Count Manifests: 29
Sum Received Qty: 260.0

2019 Receiver Manifest Details

Gen District: 403
Gen District Office Name: CORNWALL AREA OFFICE 403
Gen Region Code: 04
Gen Region Office Name: EASTERN REGION
NAICS Code: 448140
NAICS Desc: FAMILY CLOTHING STORES
Waste Code: 331
Waste Class: WASTE COMPRESSED GASES
Waste Char: I
Waste Charac Desc: IGNITABLE

Count Manifests: 12
Sum Received Qty: 245.0

2019 Receiver Manifest Details

Gen District: 401
Gen District Office Name: KINGSTON DISTRICT OFFICE 401
Gen Region Code: 04
Gen Region Office Name: EASTERN REGION
NAICS Code: 622111
NAICS Desc: GENERAL (EXCEPT PAEDIATRIC) HOSPITALS
Waste Code: 261
Waste Class: PHARMACEUTICALS
Waste Char: B
Waste Charac Desc: HAZARDOUS WASTE CHEMICAL
Count Manifests: 40
Sum Received Qty: 4056.0

2019 Receiver Manifest Details

Gen District: 805
Gen District Office Name: QUEBEC
Gen Region Code: 04
Gen Region Office Name: EASTERN REGION
NAICS Code: 444130
NAICS Desc: HARDWARE STORES
Waste Code: 263
Waste Class: ORGANIC LABORATORY CHEMICALS
Waste Char: C
Waste Charac Desc: CORROSIVE
Count Manifests: 1
Sum Received Qty: 14.0

2019 Receiver Manifest Details

Gen District: 402
Gen District Office Name: OTTAWA DISTRICT OFFICE 402
Gen Region Code: 04
Gen Region Office Name: EASTERN REGION
NAICS Code: 452110
NAICS Desc: DEPARTMENT STORES
Waste Code: 312
Waste Class: PATHOLOGICAL WASTES
Waste Char: P
Waste Charac Desc: PATHOLOGICAL
Count Manifests: 4
Sum Received Qty: 32.0

2019 Receiver Manifest Details

Gen District: 402
Gen District Office Name: OTTAWA DISTRICT OFFICE 402
Gen Region Code: 04
Gen Region Office Name: EASTERN REGION
NAICS Code: 562990
NAICS Desc: ALL OTHER WASTE MANAGEMENT SERVICES
Waste Code: 312
Waste Class: PATHOLOGICAL WASTES
Waste Char: P
Waste Charac Desc: PATHOLOGICAL
Count Manifests: 3
Sum Received Qty: 52.0

2019 Receiver Manifest Details

Gen District:	402
Gen District Office Name:	OTTAWA DISTRICT OFFICE 402
Gen Region Code:	04
Gen Region Office Name:	EASTERN REGION
NAICS Code:	448199
NAICS Desc:	ALL OTHER CLOTHING STORES
Waste Code:	261
Waste Class:	PHARMACEUTICALS
Waste Char:	L
Waste Charac Desc:	LIQUID INDUSTRIAL WASTE
Count Manifests:	25
Sum Received Qty:	109.0

2019 Receiver Manifest Details

Gen District:	402
Gen District Office Name:	OTTAWA DISTRICT OFFICE 402
Gen Region Code:	04
Gen Region Office Name:	EASTERN REGION
NAICS Code:	514122
NAICS Desc:	ARCHIVES
Waste Code:	264
Waste Class:	PHOTOPROCESSING WASTES
Waste Char:	L
Waste Charac Desc:	LIQUID INDUSTRIAL WASTE
Count Manifests:	4
Sum Received Qty:	123.0

2019 Receiver Manifest Details

Gen District:	401
Gen District Office Name:	KINGSTON DISTRICT OFFICE 401
Gen Region Code:	04
Gen Region Office Name:	EASTERN REGION
NAICS Code:	322220
NAICS Desc:	PAPER BAG AND COATED AND TREATED PAPER MANUFACTURING
Waste Code:	312
Waste Class:	PATHOLOGICAL WASTES
Waste Char:	P
Waste Charac Desc:	PATHOLOGICAL
Count Manifests:	2
Sum Received Qty:	8.0

2019 Receiver Manifest Details

Gen District:	301
Gen District Office Name:	TORONTO DISTRICT OFFICE 301
Gen Region Code:	03
Gen Region Office Name:	CENTRAL REGION
NAICS Code:	622111
NAICS Desc:	GENERAL (EXCEPT PAEDIATRIC) HOSPITALS
Waste Code:	312
Waste Class:	PATHOLOGICAL WASTES
Waste Char:	P
Waste Charac Desc:	PATHOLOGICAL
Count Manifests:	5
Sum Received Qty:	1027.0

2019 Receiver Manifest Details

Gen District: 402
Gen District Office Name: OTTAWA DISTRICT OFFICE 402
Gen Region Code: 04
Gen Region Office Name: EASTERN REGION
NAICS Code: 325410
NAICS Desc: PHARMACEUTICAL AND MEDICINE MANUFACTURING
Waste Code: 261
Waste Class: PHARMACEUTICALS
Waste Char: P
Waste Charac Desc: PATHOLOGICAL
Count Manifests: 1
Sum Received Qty: 45.0

2019 Receiver Manifest Details

Gen District: 402
Gen District Office Name: OTTAWA DISTRICT OFFICE 402
Gen Region Code: 04
Gen Region Office Name: EASTERN REGION
NAICS Code: 418990
NAICS Desc: ALL OTHER WHOLESALER-DISTRIBUTORS
Waste Code: 261
Waste Class: PHARMACEUTICALS
Waste Char: A
Waste Charac Desc: ACUTELY HAZARDOUS WASTE CHEM.
Count Manifests: 2
Sum Received Qty: 63.0

2019 Receiver Manifest Details

Gen District: 402
Gen District Office Name: OTTAWA DISTRICT OFFICE 402
Gen Region Code: 04
Gen Region Office Name: EASTERN REGION
NAICS Code: 418990
NAICS Desc: ALL OTHER WHOLESALER-DISTRIBUTORS
Waste Code: 331
Waste Class: WASTE COMPRESSED GASES
Waste Char: I
Waste Charac Desc: IGNITABLE
Count Manifests: 20
Sum Received Qty: 125.0

2019 Receiver Manifest Details

Gen District: 305
Gen District Office Name: HALTON-PEEL DISTRICT OFFICE 305
Gen Region Code: 03
Gen Region Office Name: CENTRAL REGION
NAICS Code: 622111
NAICS Desc: GENERAL (EXCEPT PAEDIATRIC) HOSPITALS
Waste Code: 312
Waste Class: PATHOLOGICAL WASTES
Waste Char: P
Waste Charac Desc: PATHOLOGICAL
Count Manifests: 1
Sum Received Qty: 168.0

2019 Receiver Manifest Details

Gen District: 401

Gen District Office Name:	KINGSTON DISTRICT OFFICE 401
Gen Region Code:	04
Gen Region Office Name:	EASTERN REGION
NAICS Code:	445110
NAICS Desc:	SUPERMARKETS AND OTHER GROCERY (EXCEPT CONVENIENCE) STORES
Waste Code:	148
Waste Class:	INORGANIC LABORATORY CHEMICALS
Waste Char:	A
Waste Charac Desc:	ACUTELY HAZARDOUS WASTE CHEM.
Count Manifests:	14
Sum Received Qty:	58.0

2019 Receiver Manifest Details

Gen District:	501
Gen District Office Name:	SUDBURY DISTRICT OFFICE 501
Gen Region Code:	06
Gen Region Office Name:	NORTHERN REGION
NAICS Code:	448199
NAICS Desc:	ALL OTHER CLOTHING STORES
Waste Code:	331
Waste Class:	WASTE COMPRESSED GASES
Waste Char:	L
Waste Charac Desc:	LIQUID INDUSTRIAL WASTE
Count Manifests:	3
Sum Received Qty:	24.0

2019 Receiver Manifest Details

Gen District:	402
Gen District Office Name:	OTTAWA DISTRICT OFFICE 402
Gen Region Code:	04
Gen Region Office Name:	EASTERN REGION
NAICS Code:	452999
NAICS Desc:	ALL OTHER MISCELLANEOUS GENERAL MERCHANDISE STORES
Waste Code:	212
Waste Class:	ALIPHATIC SOLVENTS
Waste Char:	I
Waste Charac Desc:	IGNITABLE
Count Manifests:	12
Sum Received Qty:	213.0

2019 Receiver Manifest Details

Gen District:	402
Gen District Office Name:	OTTAWA DISTRICT OFFICE 402
Gen Region Code:	04
Gen Region Office Name:	EASTERN REGION
NAICS Code:	452999
NAICS Desc:	ALL OTHER MISCELLANEOUS GENERAL MERCHANDISE STORES
Waste Code:	263
Waste Class:	ORGANIC LABORATORY CHEMICALS
Waste Char:	L
Waste Charac Desc:	LIQUID INDUSTRIAL WASTE
Count Manifests:	8
Sum Received Qty:	367.0

2019 Receiver Manifest Details

Gen District:	805
Gen District Office Name:	QUEBEC
Gen Region Code:	04

Gen Region Office Name: EASTERN REGION
NAICS Code: 452999
NAICS Desc: ALL OTHER MISCELLANEOUS GENERAL MERCHANDISE STORES
Waste Code: 331
Waste Class: WASTE COMPRESSED GASES
Waste Char: L
Waste Charac Desc: LIQUID INDUSTRIAL WASTE
Count Manifests: 3
Sum Received Qty: 14.0

2019 Receiver Manifest Details

Gen District: 501
Gen District Office Name: SUDBURY DISTRICT OFFICE 501
Gen Region Code: 06
Gen Region Office Name: NORTHERN REGION
NAICS Code: 452999
NAICS Desc: ALL OTHER MISCELLANEOUS GENERAL MERCHANDISE STORES
Waste Code: 212
Waste Class: ALIPHATIC SOLVENTS
Waste Char: I
Waste Charac Desc: IGNITABLE
Count Manifests: 1
Sum Received Qty: 6.0

2019 Receiver Manifest Details

Gen District: 304
Gen District Office Name: PETERBOROUGH DISTRICT OFFICE 304
Gen Region Code: 04
Gen Region Office Name: EASTERN REGION
NAICS Code: 622111
NAICS Desc: GENERAL (EXCEPT PAEDIATRIC) HOSPITALS
Waste Code: 261
Waste Class: PHARMACEUTICALS
Waste Char: A
Waste Charac Desc: ACUTELY HAZARDOUS WASTE CHEM.
Count Manifests: 1
Sum Received Qty: 195.0

2019 Receiver Manifest Details

Gen District: 402
Gen District Office Name: OTTAWA DISTRICT OFFICE 402
Gen Region Code: 04
Gen Region Office Name: EASTERN REGION
NAICS Code: 453310
NAICS Desc: USED MERCHANDISE STORES
Waste Code: 269
Waste Class: NON-HALOGENATED PESTICIDES
Waste Char: T
Waste Charac Desc: LEACHATE TOXIC
Count Manifests: 3
Sum Received Qty: 7.0

2019 Receiver Manifest Details

Gen District: 402
Gen District Office Name: OTTAWA DISTRICT OFFICE 402
Gen Region Code: 04
Gen Region Office Name: EASTERN REGION
NAICS Code: 621210

NAICS Desc: OFFICES OF DENTISTS
Waste Code: 148
Waste Class: INORGANIC LABORATORY CHEMICALS
Waste Char: C
Waste Charac Desc: CORROSIVE
Count Manifests: 5
Sum Received Qty: 39.0

2019 Receiver Manifest Details

Gen District: 301
Gen District Office Name: TORONTO DISTRICT OFFICE 301
Gen Region Code: 03
Gen Region Office Name: CENTRAL REGION
NAICS Code: 621494
NAICS Desc:
Waste Code: 312
Waste Class: PATHOLOGICAL WASTES
Waste Char: P
Waste Charac Desc: PATHOLOGICAL
Count Manifests: 1
Sum Received Qty: 13.0

2019 Receiver Manifest Details

Gen District: 402
Gen District Office Name: OTTAWA DISTRICT OFFICE 402
Gen Region Code: 04
Gen Region Office Name: EASTERN REGION
NAICS Code: 332999
NAICS Desc: ALL OTHER MISCELLANEOUS FABRICATED METAL PRODUCT MANUFACTURING
Waste Code: 312
Waste Class: PATHOLOGICAL WASTES
Waste Char: P
Waste Charac Desc: PATHOLOGICAL
Count Manifests: 1
Sum Received Qty: 6.0

2019 Receiver Manifest Details

Gen District: 401
Gen District Office Name: KINGSTON DISTRICT OFFICE 401
Gen Region Code: 04
Gen Region Office Name: EASTERN REGION
NAICS Code: 339990
NAICS Desc: ALL OTHER MISCELLANEOUS MANUFACTURING
Waste Code: 312
Waste Class: PATHOLOGICAL WASTES
Waste Char: P
Waste Charac Desc: PATHOLOGICAL
Count Manifests: 1
Sum Received Qty: 1.0

2019 Receiver Manifest Details

Gen District: 402
Gen District Office Name: OTTAWA DISTRICT OFFICE 402
Gen Region Code: 04
Gen Region Office Name: EASTERN REGION
NAICS Code: 414510
NAICS Desc: PHARMACEUTICALS AND PHARMACY SUPPLIES WHOLESALER-DISTRIBUTORS
Waste Code: 261

Waste Class:	PHARMACEUTICALS
Waste Char:	A
Waste Charac Desc:	ACUTELY HAZARDOUS WASTE CHEM.
Count Manifests:	67
Sum Received Qty:	4147.0

2019 Receiver Manifest Details

Gen District:	402
Gen District Office Name:	OTTAWA DISTRICT OFFICE 402
Gen Region Code:	04
Gen Region Office Name:	EASTERN REGION
NAICS Code:	811111
NAICS Desc:	GENERAL AUTOMOTIVE REPAIR
Waste Code:	269
Waste Class:	NON-HALOGENATED PESTICIDES
Waste Char:	T
Waste Charac Desc:	LEACHATE TOXIC
Count Manifests:	1
Sum Received Qty:	30.0

2019 Receiver Manifest Details

Gen District:	401
Gen District Office Name:	KINGSTON DISTRICT OFFICE 401
Gen Region Code:	04
Gen Region Office Name:	EASTERN REGION
NAICS Code:	452910
NAICS Desc:	
Waste Code:	212
Waste Class:	ALIPHATIC SOLVENTS
Waste Char:	I
Waste Charac Desc:	IGNITABLE
Count Manifests:	4
Sum Received Qty:	209.0

2019 Receiver Manifest Details

Gen District:	401
Gen District Office Name:	KINGSTON DISTRICT OFFICE 401
Gen Region Code:	04
Gen Region Office Name:	EASTERN REGION
NAICS Code:	621494
NAICS Desc:	
Waste Code:	261
Waste Class:	PHARMACEUTICALS
Waste Char:	A
Waste Charac Desc:	ACUTELY HAZARDOUS WASTE CHEM.
Count Manifests:	75
Sum Received Qty:	2100.0

2019 Receiver Manifest Details

Gen District:	402
Gen District Office Name:	OTTAWA DISTRICT OFFICE 402
Gen Region Code:	04
Gen Region Office Name:	EASTERN REGION
NAICS Code:	621494
NAICS Desc:	
Waste Code:	312
Waste Class:	PATHOLOGICAL WASTES
Waste Char:	P

Waste Charac Desc: PATHOLOGICAL
Count Manifests: 113
Sum Received Qty: 5000.0

2019 Receiver Manifest Details

Gen District: 305
Gen District Office Name: HALTON-PEEL DISTRICT OFFICE 305
Gen Region Code: 03
Gen Region Office Name: CENTRAL REGION
NAICS Code: 493190
NAICS Desc: OTHER WAREHOUSING AND STORAGE
Waste Code: 331
Waste Class: WASTE COMPRESSED GASES
Waste Char: L
Waste Charac Desc: LIQUID INDUSTRIAL WASTE
Count Manifests: 1
Sum Received Qty: 32.0

2019 Receiver Manifest Details

Gen District: 102
Gen District Office Name: SARNIA/WINDSOR AREA OFFICE 102
Gen Region Code: 01
Gen Region Office Name: SOUTHWESTERN REGION
NAICS Code: 621420
NAICS Desc: OUT-PATIENT MENTAL HEALTH AND SUBSTANCE ABUSE CENTRES
Waste Code: 261
Waste Class: PHARMACEUTICALS
Waste Char: A
Waste Charac Desc: ACUTELY HAZARDOUS WASTE CHEM.
Count Manifests: 20
Sum Received Qty: 1759.0

2019 Receiver Manifest Details

Gen District: 401
Gen District Office Name: KINGSTON DISTRICT OFFICE 401
Gen Region Code: 04
Gen Region Office Name: EASTERN REGION
NAICS Code: 621420
NAICS Desc: OUT-PATIENT MENTAL HEALTH AND SUBSTANCE ABUSE CENTRES
Waste Code: 261
Waste Class: PHARMACEUTICALS
Waste Char: A
Waste Charac Desc: ACUTELY HAZARDOUS WASTE CHEM.
Count Manifests: 6
Sum Received Qty: 252.0

2019 Receiver Manifest Details

Gen District: 302
Gen District Office Name: BARRIE DISTRICT OFFICE 302
Gen Region Code: 01
Gen Region Office Name: SOUTHWESTERN REGION
NAICS Code: 621110
NAICS Desc: OFFICES OF PHYSICIANS
Waste Code: 312
Waste Class: PATHOLOGICAL WASTES
Waste Char: P
Waste Charac Desc: PATHOLOGICAL
Count Manifests: 1

Sum Received Qty: 72.0

2019 Receiver Manifest Details

Gen District: 402
Gen District Office Name: OTTAWA DISTRICT OFFICE 402
Gen Region Code: 04
Gen Region Office Name: EASTERN REGION
NAICS Code: 622111
NAICS Desc: GENERAL (EXCEPT PAEDIATRIC) HOSPITALS
Waste Code: 312
Waste Class: PATHOLOGICAL WASTES
Waste Char: P
Waste Charac Desc: PATHOLOGICAL
Count Manifests: 1610
Sum Received Qty: 690118.0

2019 Receiver Manifest Details

Gen District: 401
Gen District Office Name: KINGSTON DISTRICT OFFICE 401
Gen Region Code: 04
Gen Region Office Name: EASTERN REGION
NAICS Code: 621510
NAICS Desc: MEDICAL AND DIAGNOSTIC LABORATORIES
Waste Code: 148
Waste Class: INORGANIC LABORATORY CHEMICALS
Waste Char: C
Waste Charac Desc: CORROSIVE
Count Manifests: 8
Sum Received Qty: 43.0

2019 Receiver Manifest Details

Gen District: 402
Gen District Office Name: OTTAWA DISTRICT OFFICE 402
Gen Region Code: 04
Gen Region Office Name: EASTERN REGION
NAICS Code: 621510
NAICS Desc: MEDICAL AND DIAGNOSTIC LABORATORIES
Waste Code: 261
Waste Class: PHARMACEUTICALS
Waste Char: A
Waste Charac Desc: ACUTELY HAZARDOUS WASTE CHEM.
Count Manifests: 9
Sum Received Qty: 130.0

2019 Receiver Manifest Details

Gen District: 403
Gen District Office Name: CORNWALL AREA OFFICE 403
Gen Region Code: 04
Gen Region Office Name: EASTERN REGION
NAICS Code: 444110
NAICS Desc: HOME CENTRES
Waste Code: 148
Waste Class: INORGANIC LABORATORY CHEMICALS
Waste Char: A
Waste Charac Desc: ACUTELY HAZARDOUS WASTE CHEM.
Count Manifests: 4
Sum Received Qty: 152.0

2019 Receiver Manifest Details

Gen District:	403
Gen District Office Name:	CORNWALL AREA OFFICE 403
Gen Region Code:	04
Gen Region Office Name:	EASTERN REGION
NAICS Code:	444110
NAICS Desc:	HOME CENTRES
Waste Code:	331
Waste Class:	WASTE COMPRESSED GASES
Waste Char:	I
Waste Charac Desc:	IGNITABLE
Count Manifests:	3
Sum Received Qty:	56.0

2019 Receiver Manifest Details

Gen District:	402
Gen District Office Name:	OTTAWA DISTRICT OFFICE 402
Gen Region Code:	04
Gen Region Office Name:	EASTERN REGION
NAICS Code:	445110
NAICS Desc:	SUPERMARKETS AND OTHER GROCERY (EXCEPT CONVENIENCE) STORES
Waste Code:	263
Waste Class:	ORGANIC LABORATORY CHEMICALS
Waste Char:	I
Waste Charac Desc:	IGNITABLE
Count Manifests:	2
Sum Received Qty:	4.0

2019 Receiver Manifest Details

Gen District:	805
Gen District Office Name:	QUEBEC
Gen Region Code:	04
Gen Region Office Name:	EASTERN REGION
NAICS Code:	445110
NAICS Desc:	SUPERMARKETS AND OTHER GROCERY (EXCEPT CONVENIENCE) STORES
Waste Code:	263
Waste Class:	ORGANIC LABORATORY CHEMICALS
Waste Char:	A
Waste Charac Desc:	ACUTELY HAZARDOUS WASTE CHEM.
Count Manifests:	19
Sum Received Qty:	1673.0

2019 Receiver Manifest Details

Gen District:	402
Gen District Office Name:	OTTAWA DISTRICT OFFICE 402
Gen Region Code:	04
Gen Region Office Name:	EASTERN REGION
NAICS Code:	621990
NAICS Desc:	ALL OTHER AMBULATORY HEALTH CARE SERVICES
Waste Code:	261
Waste Class:	PHARMACEUTICALS
Waste Char:	B
Waste Charac Desc:	HAZARDOUS WASTE CHEMICAL
Count Manifests:	8
Sum Received Qty:	317.0

2019 Receiver Manifest Details

Gen District:	402
Gen District Office Name:	OTTAWA DISTRICT OFFICE 402
Gen Region Code:	04
Gen Region Office Name:	EASTERN REGION
NAICS Code:	622310
NAICS Desc:	SPECIALTY (EXCEPT PSYCHIATRIC AND SUBSTANCE ABUSE) HOSPITALS
Waste Code:	261
Waste Class:	PHARMACEUTICALS
Waste Char:	A
Waste Charac Desc:	ACUTELY HAZARDOUS WASTE CHEM.
Count Manifests:	1
Sum Received Qty:	10.0

2019 Receiver Manifest Details

Gen District:	401
Gen District Office Name:	KINGSTON DISTRICT OFFICE 401
Gen Region Code:	04
Gen Region Office Name:	EASTERN REGION
NAICS Code:	444130
NAICS Desc:	HARDWARE STORES
Waste Code:	331
Waste Class:	WASTE COMPRESSED GASES
Waste Char:	I
Waste Charac Desc:	IGNITABLE
Count Manifests:	2
Sum Received Qty:	4.0

2019 Receiver Manifest Details

Gen District:	401
Gen District Office Name:	KINGSTON DISTRICT OFFICE 401
Gen Region Code:	04
Gen Region Office Name:	EASTERN REGION
NAICS Code:	446199
NAICS Desc:	ALL OTHER HEALTH AND PERSONAL CARE STORES
Waste Code:	312
Waste Class:	PATHOLOGICAL WASTES
Waste Char:	P
Waste Charac Desc:	PATHOLOGICAL
Count Manifests:	5
Sum Received Qty:	243.0

2019 Receiver Manifest Details

Gen District:	403
Gen District Office Name:	CORNWALL AREA OFFICE 403
Gen Region Code:	04
Gen Region Office Name:	EASTERN REGION
NAICS Code:	448140
NAICS Desc:	FAMILY CLOTHING STORES
Waste Code:	148
Waste Class:	INORGANIC LABORATORY CHEMICALS
Waste Char:	I
Waste Charac Desc:	IGNITABLE
Count Manifests:	2
Sum Received Qty:	7.0

2019 Receiver Manifest Details

Gen District:	402
Gen District Office Name:	OTTAWA DISTRICT OFFICE 402

Gen Region Code: 04
Gen Region Office Name: EASTERN REGION
NAICS Code: 493190
NAICS Desc: OTHER WAREHOUSING AND STORAGE
Waste Code: 261
Waste Class: PHARMACEUTICALS
Waste Char: A
Waste Charac Desc: ACUTELY HAZARDOUS WASTE CHEM.
Count Manifests: 6
Sum Received Qty: 615.0

2019 Receiver Manifest Details

Gen District: 101
Gen District Office Name: LONDON DISTRICT OFFICE 101
Gen Region Code: 01
Gen Region Office Name: SOUTHWESTERN REGION
NAICS Code: 622111
NAICS Desc: GENERAL (EXCEPT PAEDIATRIC) HOSPITALS
Waste Code: 261
Waste Class: PHARMACEUTICALS
Waste Char: A
Waste Charac Desc: ACUTELY HAZARDOUS WASTE CHEM.
Count Manifests: 1
Sum Received Qty: 162.0

2019 Receiver Manifest Details

Gen District: 402
Gen District Office Name: OTTAWA DISTRICT OFFICE 402
Gen Region Code: 04
Gen Region Office Name: EASTERN REGION
NAICS Code: 541940
NAICS Desc: VETERINARY SERVICES
Waste Code: 312
Waste Class: PATHOLOGICAL WASTES
Waste Char: P
Waste Charac Desc: PATHOLOGICAL
Count Manifests: 127
Sum Received Qty: 3774.0

2019 Receiver Manifest Details

Gen District: 403
Gen District Office Name: CORNWALL AREA OFFICE 403
Gen Region Code: 04
Gen Region Office Name: EASTERN REGION
NAICS Code: 623110
NAICS Desc:
Waste Code: 312
Waste Class: PATHOLOGICAL WASTES
Waste Char: P
Waste Charac Desc: PATHOLOGICAL
Count Manifests: 28
Sum Received Qty: 179.0

2019 Receiver Manifest Details

Gen District: 101
Gen District Office Name: LONDON DISTRICT OFFICE 101
Gen Region Code: 01
Gen Region Office Name: SOUTHWESTERN REGION

NAICS Code: 445110
NAICS Desc: SUPERMARKETS AND OTHER GROCERY (EXCEPT CONVENIENCE) STORES
Waste Code: 331
Waste Class: WASTE COMPRESSED GASES
Waste Char: I
Waste Charac Desc: IGNITABLE
Count Manifests: 1
Sum Received Qty: 4.0

2019 Receiver Manifest Details

Gen District: 501
Gen District Office Name: SUDBURY DISTRICT OFFICE 501
Gen Region Code: 06
Gen Region Office Name: NORTHERN REGION
NAICS Code: 448199
NAICS Desc: ALL OTHER CLOTHING STORES
Waste Code: 263
Waste Class: ORGANIC LABORATORY CHEMICALS
Waste Char: L
Waste Charac Desc: LIQUID INDUSTRIAL WASTE
Count Manifests: 1
Sum Received Qty: 409.0

2019 Receiver Manifest Details

Gen District: 301
Gen District Office Name: TORONTO DISTRICT OFFICE 301
Gen Region Code: 03
Gen Region Office Name: CENTRAL REGION
NAICS Code: 623110
NAICS Desc:
Waste Code: 312
Waste Class: PATHOLOGICAL WASTES
Waste Char: P
Waste Charac Desc: PATHOLOGICAL
Count Manifests: 1
Sum Received Qty: 81.0

2019 Receiver Manifest Details

Gen District: 401
Gen District Office Name: KINGSTON DISTRICT OFFICE 401
Gen Region Code: 04
Gen Region Office Name: EASTERN REGION
NAICS Code: 446120
NAICS Desc: COSMETICS, BEAUTY SUPPLIES AND PERFUME STORES
Waste Code: 212
Waste Class: ALIPHATIC SOLVENTS
Waste Char: I
Waste Charac Desc: IGNITABLE
Count Manifests: 4
Sum Received Qty: 8.0

2019 Receiver Manifest Details

Gen District: 401
Gen District Office Name: KINGSTON DISTRICT OFFICE 401
Gen Region Code: 04
Gen Region Office Name: EASTERN REGION
NAICS Code: 446110
NAICS Desc:

Waste Code:	261
Waste Class:	PHARMACEUTICALS
Waste Char:	P
Waste Charac Desc:	PATHOLOGICAL
Count Manifests:	2
Sum Received Qty:	117.0

2019 Receiver Manifest Details

Gen District:	402
Gen District Office Name:	OTTAWA DISTRICT OFFICE 402
Gen Region Code:	04
Gen Region Office Name:	EASTERN REGION
NAICS Code:	541720
NAICS Desc:	RESEARCH AND DEVELOPMENT IN THE SOCIAL SCIENCES AND HUMANITIES
Waste Code:	312
Waste Class:	PATHOLOGICAL WASTES
Waste Char:	P
Waste Charac Desc:	PATHOLOGICAL
Count Manifests:	12
Sum Received Qty:	200.0

2019 Receiver Manifest Details

Gen District:	402
Gen District Office Name:	OTTAWA DISTRICT OFFICE 402
Gen Region Code:	04
Gen Region Office Name:	EASTERN REGION
NAICS Code:	452112
NAICS Desc:	
Waste Code:	331
Waste Class:	WASTE COMPRESSED GASES
Waste Char:	I
Waste Charac Desc:	IGNITABLE
Count Manifests:	10
Sum Received Qty:	20.0

2019 Receiver Manifest Details

Gen District:	402
Gen District Office Name:	OTTAWA DISTRICT OFFICE 402
Gen Region Code:	04
Gen Region Office Name:	EASTERN REGION
NAICS Code:	414510
NAICS Desc:	PHARMACEUTICALS AND PHARMACY SUPPLIES WHOLESALER-DISTRIBUTORS
Waste Code:	261
Waste Class:	PHARMACEUTICALS
Waste Char:	B
Waste Charac Desc:	HAZARDOUS WASTE CHEMICAL
Count Manifests:	1
Sum Received Qty:	21.0

2019 Receiver Manifest Details

Gen District:	401
Gen District Office Name:	KINGSTON DISTRICT OFFICE 401
Gen Region Code:	04
Gen Region Office Name:	EASTERN REGION
NAICS Code:	418990
NAICS Desc:	ALL OTHER WHOLESALER-DISTRIBUTORS
Waste Code:	148
Waste Class:	INORGANIC LABORATORY CHEMICALS

Waste Char: A
Waste Charac Desc: ACUTELY HAZARDOUS WASTE CHEM.
Count Manifests: 11
Sum Received Qty: 150.0

2019 Receiver Manifest Details

Gen District: 402
Gen District Office Name: OTTAWA DISTRICT OFFICE 402
Gen Region Code: 04
Gen Region Office Name: EASTERN REGION
NAICS Code: 418990
NAICS Desc: ALL OTHER WHOLESALER-DISTRIBUTORS
Waste Code: 145
Waste Class: PAINT/PIGMENT/COATING RESIDUES
Waste Char: I
Waste Charac Desc: IGNITABLE
Count Manifests: 2
Sum Received Qty: 64.0

2019 Receiver Manifest Details

Gen District: 402
Gen District Office Name: OTTAWA DISTRICT OFFICE 402
Gen Region Code: 04
Gen Region Office Name: EASTERN REGION
NAICS Code: 418990
NAICS Desc: ALL OTHER WHOLESALER-DISTRIBUTORS
Waste Code: 212
Waste Class: ALIPHATIC SOLVENTS
Waste Char: I
Waste Charac Desc: IGNITABLE
Count Manifests: 14
Sum Received Qty: 163.0

2019 Receiver Manifest Details

Gen District: 402
Gen District Office Name: OTTAWA DISTRICT OFFICE 402
Gen Region Code: 04
Gen Region Office Name: EASTERN REGION
NAICS Code: 453310
NAICS Desc: USED MERCHANDISE STORES
Waste Code: 212
Waste Class: ALIPHATIC SOLVENTS
Waste Char: I
Waste Charac Desc: IGNITABLE
Count Manifests: 8
Sum Received Qty: 133.0

2019 Receiver Manifest Details

Gen District: 402
Gen District Office Name: OTTAWA DISTRICT OFFICE 402
Gen Region Code: 04
Gen Region Office Name: EASTERN REGION
NAICS Code: 541990
NAICS Desc: ALL OTHER PROFESSIONAL, SCIENTIFIC AND TECHNICAL SERVICES
Waste Code: 312
Waste Class: PATHOLOGICAL WASTES
Waste Char: P
Waste Charac Desc: PATHOLOGICAL

Count Manifests: 198
Sum Received Qty: 13725.0

2019 Receiver Manifest Details

Gen District: 805
Gen District Office Name: QUEBEC
Gen Region Code: 04
Gen Region Office Name: EASTERN REGION
NAICS Code: 444130
NAICS Desc: HARDWARE STORES
Waste Code: 148
Waste Class: INORGANIC LABORATORY CHEMICALS
Waste Char: I
Waste Charac Desc: IGNITABLE
Count Manifests: 4
Sum Received Qty: 36.0

2019 Receiver Manifest Details

Gen District: 101
Gen District Office Name: LONDON DISTRICT OFFICE 101
Gen Region Code: 01
Gen Region Office Name: SOUTHWESTERN REGION
NAICS Code: 445110
NAICS Desc: SUPERMARKETS AND OTHER GROCERY (EXCEPT CONVENIENCE) STORES
Waste Code: 263
Waste Class: ORGANIC LABORATORY CHEMICALS
Waste Char: L
Waste Charac Desc: LIQUID INDUSTRIAL WASTE
Count Manifests: 1
Sum Received Qty: 61.0

2019 Receiver Manifest Details

Gen District: 402
Gen District Office Name: OTTAWA DISTRICT OFFICE 402
Gen Region Code: 04
Gen Region Office Name: EASTERN REGION
NAICS Code: 448199
NAICS Desc: ALL OTHER CLOTHING STORES
Waste Code: 148
Waste Class: INORGANIC LABORATORY CHEMICALS
Waste Char: A
Waste Charac Desc: ACUTELY HAZARDOUS WASTE CHEM.
Count Manifests: 58
Sum Received Qty: 218.0

2019 Receiver Manifest Details

Gen District: 501
Gen District Office Name: SUDBURY DISTRICT OFFICE 501
Gen Region Code: 06
Gen Region Office Name: NORTHERN REGION
NAICS Code: 448199
NAICS Desc: ALL OTHER CLOTHING STORES
Waste Code: 148
Waste Class: INORGANIC LABORATORY CHEMICALS
Waste Char: A
Waste Charac Desc: ACUTELY HAZARDOUS WASTE CHEM.
Count Manifests: 2
Sum Received Qty: 9.0

2019 Receiver Manifest Details

Gen District:	403
Gen District Office Name:	CORNWALL AREA OFFICE 403
Gen Region Code:	04
Gen Region Office Name:	EASTERN REGION
NAICS Code:	451130
NAICS Desc:	SEWING, NEEDLEWORK AND PIECE GOODS STORES
Waste Code:	212
Waste Class:	ALIPHATIC SOLVENTS
Waste Char:	I
Waste Charac Desc:	IGNITABLE
Count Manifests:	1
Sum Received Qty:	3.0

2019 Receiver Manifest Details

Gen District:	402
Gen District Office Name:	OTTAWA DISTRICT OFFICE 402
Gen Region Code:	04
Gen Region Office Name:	EASTERN REGION
NAICS Code:	611210
NAICS Desc:	
Waste Code:	261
Waste Class:	PHARMACEUTICALS
Waste Char:	A
Waste Charac Desc:	ACUTELY HAZARDOUS WASTE CHEM.
Count Manifests:	2
Sum Received Qty:	12.0

2019 Receiver Manifest Details

Gen District:	805
Gen District Office Name:	QUEBEC
Gen Region Code:	04
Gen Region Office Name:	EASTERN REGION
NAICS Code:	453999
NAICS Desc:	ALL OTHER MISCELLANEOUS STORE RETAILERS (EXCEPT BEER AND WINE-MAKING SUPPLIES STORES)
Waste Code:	331
Waste Class:	WASTE COMPRESSED GASES
Waste Char:	I
Waste Charac Desc:	IGNITABLE
Count Manifests:	5
Sum Received Qty:	10.0

2019 Receiver Manifest Details

Gen District:	305
Gen District Office Name:	HALTON-PEEL DISTRICT OFFICE 305
Gen Region Code:	03
Gen Region Office Name:	CENTRAL REGION
NAICS Code:	621990
NAICS Desc:	ALL OTHER AMBULATORY HEALTH CARE SERVICES
Waste Code:	263
Waste Class:	ORGANIC LABORATORY CHEMICALS
Waste Char:	B
Waste Charac Desc:	HAZARDOUS WASTE CHEMICAL
Count Manifests:	1
Sum Received Qty:	22.0

2019 Receiver Manifest Details

Gen District: 402
Gen District Office Name: OTTAWA DISTRICT OFFICE 402
Gen Region Code: 04
Gen Region Office Name: EASTERN REGION
NAICS Code: 622111
NAICS Desc: GENERAL (EXCEPT PAEDIATRIC) HOSPITALS
Waste Code: 261
Waste Class: PHARMACEUTICALS
Waste Char: B
Waste Charac Desc: HAZARDOUS WASTE CHEMICAL
Count Manifests: 1207
Sum Received Qty: 157679.0

2019 Receiver Manifest Details

Gen District: 402
Gen District Office Name: OTTAWA DISTRICT OFFICE 402
Gen Region Code: 04
Gen Region Office Name: EASTERN REGION
NAICS Code: 621499
NAICS Desc: ALL OTHER OUT-PATIENT CARE CENTRES
Waste Code: 312
Waste Class: PATHOLOGICAL WASTES
Waste Char: P
Waste Charac Desc: PATHOLOGICAL
Count Manifests: 22
Sum Received Qty: 239.0

2019 Receiver Manifest Details

Gen District: 305
Gen District Office Name: HALTON-PEEL DISTRICT OFFICE 305
Gen Region Code: 03
Gen Region Office Name: CENTRAL REGION
NAICS Code: 311111
NAICS Desc: DOG AND CAT FOOD MANUFACTURING
Waste Code: 312
Waste Class: PATHOLOGICAL WASTES
Waste Char: P
Waste Charac Desc: PATHOLOGICAL
Count Manifests: 1
Sum Received Qty: 8.0

2019 Receiver Manifest Details

Gen District: 402
Gen District Office Name: OTTAWA DISTRICT OFFICE 402
Gen Region Code: 04
Gen Region Office Name: EASTERN REGION
NAICS Code: 452112
NAICS Desc:
Waste Code: 262
Waste Class: DETERGENTS/SOAPS
Waste Char: L
Waste Charac Desc: LIQUID INDUSTRIAL WASTE
Count Manifests: 7
Sum Received Qty: 118.0

2019 Receiver Manifest Details

Gen District: 403

Gen District Office Name: CORNWALL AREA OFFICE 403
Gen Region Code: 04
Gen Region Office Name: EASTERN REGION
NAICS Code: 914110
NAICS Desc:
Waste Code: 261
Waste Class: PHARMACEUTICALS
Waste Char: A
Waste Charac Desc: ACUTELY HAZARDOUS WASTE CHEM.
Count Manifests: 3
Sum Received Qty: 65.0

2019 Receiver Manifest Details

Gen District: 402
Gen District Office Name: OTTAWA DISTRICT OFFICE 402
Gen Region Code: 04
Gen Region Office Name: EASTERN REGION
NAICS Code: 488190
NAICS Desc: OTHER SUPPORT ACTIVITIES FOR AIR TRANSPORTATION
Waste Code: 148
Waste Class: INORGANIC LABORATORY CHEMICALS
Waste Char: C
Waste Charac Desc: CORROSIVE
Count Manifests: 2
Sum Received Qty: 42.0

2019 Receiver Manifest Details

Gen District: 401
Gen District Office Name: KINGSTON DISTRICT OFFICE 401
Gen Region Code: 04
Gen Region Office Name: EASTERN REGION
NAICS Code: 541940
NAICS Desc: VETERINARY SERVICES
Waste Code: 264
Waste Class: PHOTOPROCESSING WASTES
Waste Char: L
Waste Charac Desc: LIQUID INDUSTRIAL WASTE
Count Manifests: 6
Sum Received Qty: 138.0

2019 Receiver Manifest Details

Gen District: 401
Gen District Office Name: KINGSTON DISTRICT OFFICE 401
Gen Region Code: 04
Gen Region Office Name: EASTERN REGION
NAICS Code: 541940
NAICS Desc: VETERINARY SERVICES
Waste Code: 264
Waste Class: PHOTOPROCESSING WASTES
Waste Char: T
Waste Charac Desc: LEACHATE TOXIC
Count Manifests: 3
Sum Received Qty: 93.0

2019 Receiver Manifest Details

Gen District: 403
Gen District Office Name: CORNWALL AREA OFFICE 403
Gen Region Code: 04

Gen Region Office Name: EASTERN REGION
NAICS Code: 541940
NAICS Desc: VETERINARY SERVICES
Waste Code: 261
Waste Class: PHARMACEUTICALS
Waste Char: A
Waste Charac Desc: ACUTELY HAZARDOUS WASTE CHEM.
Count Manifests: 15
Sum Received Qty: 134.0

2019 Receiver Manifest Details

Gen District: 402
Gen District Office Name: OTTAWA DISTRICT OFFICE 402
Gen Region Code: 04
Gen Region Office Name: EASTERN REGION
NAICS Code: 561722
NAICS Desc: JANITORIAL SERVICES (EXCEPT WINDOW CLEANING)
Waste Code: 312
Waste Class: PATHOLOGICAL WASTES
Waste Char: P
Waste Charac Desc: PATHOLOGICAL
Count Manifests: 5
Sum Received Qty: 195.0

2019 Receiver Manifest Details

Gen District: 402
Gen District Office Name: OTTAWA DISTRICT OFFICE 402
Gen Region Code: 04
Gen Region Office Name: EASTERN REGION
NAICS Code: 562110
NAICS Desc: WASTE COLLECTION
Waste Code: 261
Waste Class: PHARMACEUTICALS
Waste Char: A
Waste Charac Desc: ACUTELY HAZARDOUS WASTE CHEM.
Count Manifests: 6
Sum Received Qty: 906.0

2019 Receiver Manifest Details

Gen District: 402
Gen District Office Name: OTTAWA DISTRICT OFFICE 402
Gen Region Code: 04
Gen Region Office Name: EASTERN REGION
NAICS Code: 911420
NAICS Desc:
Waste Code: 312
Waste Class: PATHOLOGICAL WASTES
Waste Char: P
Waste Charac Desc: PATHOLOGICAL
Count Manifests: 1
Sum Received Qty: 6.0

2019 Receiver Manifest Details

Gen District: 402
Gen District Office Name: OTTAWA DISTRICT OFFICE 402
Gen Region Code: 04
Gen Region Office Name: EASTERN REGION
NAICS Code: 541990

NAICS Desc:	ALL OTHER PROFESSIONAL, SCIENTIFIC AND TECHNICAL SERVICES
Waste Code:	261
Waste Class:	PHARMACEUTICALS
Waste Char:	A
Waste Charac Desc:	ACUTELY HAZARDOUS WASTE CHEM.
Count Manifests:	13
Sum Received Qty:	124.0

2019 Receiver Manifest Details

Gen District:	201
Gen District Office Name:	HAMILTON DISTRICT OFFICE 201
Gen Region Code:	02
Gen Region Office Name:	WEST-CENTRAL REGION
NAICS Code:	621510
NAICS Desc:	MEDICAL AND DIAGNOSTIC LABORATORIES
Waste Code:	312
Waste Class:	PATHOLOGICAL WASTES
Waste Char:	P
Waste Charac Desc:	PATHOLOGICAL
Count Manifests:	1
Sum Received Qty:	34.0

2019 Receiver Manifest Details

Gen District:	401
Gen District Office Name:	KINGSTON DISTRICT OFFICE 401
Gen Region Code:	04
Gen Region Office Name:	EASTERN REGION
NAICS Code:	448199
NAICS Desc:	ALL OTHER CLOTHING STORES
Waste Code:	263
Waste Class:	ORGANIC LABORATORY CHEMICALS
Waste Char:	L
Waste Charac Desc:	LIQUID INDUSTRIAL WASTE
Count Manifests:	13
Sum Received Qty:	2521.0

2019 Receiver Manifest Details

Gen District:	402
Gen District Office Name:	OTTAWA DISTRICT OFFICE 402
Gen Region Code:	04
Gen Region Office Name:	EASTERN REGION
NAICS Code:	448199
NAICS Desc:	ALL OTHER CLOTHING STORES
Waste Code:	146
Waste Class:	OTHER SPECIFIED INORGANICS
Waste Char:	T
Waste Charac Desc:	LEACHATE TOXIC
Count Manifests:	4
Sum Received Qty:	5.0

2019 Receiver Manifest Details

Gen District:	402
Gen District Office Name:	OTTAWA DISTRICT OFFICE 402
Gen Region Code:	04
Gen Region Office Name:	EASTERN REGION
NAICS Code:	448199
NAICS Desc:	ALL OTHER CLOTHING STORES
Waste Code:	331

Waste Class:	WASTE COMPRESSED GASES
Waste Char:	I
Waste Charac Desc:	IGNITABLE
Count Manifests:	96
Sum Received Qty:	1459.0

2019 Receiver Manifest Details

Gen District:	401
Gen District Office Name:	KINGSTON DISTRICT OFFICE 401
Gen Region Code:	04
Gen Region Office Name:	EASTERN REGION
NAICS Code:	325410
NAICS Desc:	PHARMACEUTICAL AND MEDICINE MANUFACTURING
Waste Code:	312
Waste Class:	PATHOLOGICAL WASTES
Waste Char:	P
Waste Charac Desc:	PATHOLOGICAL
Count Manifests:	4
Sum Received Qty:	146.0

2019 Receiver Manifest Details

Gen District:	805
Gen District Office Name:	QUEBEC
Gen Region Code:	04
Gen Region Office Name:	EASTERN REGION
NAICS Code:	444130
NAICS Desc:	HARDWARE STORES
Waste Code:	145
Waste Class:	PAINT/PIGMENT/COATING RESIDUES
Waste Char:	I
Waste Charac Desc:	IGNITABLE
Count Manifests:	1
Sum Received Qty:	904.0

2019 Receiver Manifest Details

Gen District:	402
Gen District Office Name:	OTTAWA DISTRICT OFFICE 402
Gen Region Code:	04
Gen Region Office Name:	EASTERN REGION
NAICS Code:	445110
NAICS Desc:	SUPERMARKETS AND OTHER GROCERY (EXCEPT CONVENIENCE) STORES
Waste Code:	331
Waste Class:	WASTE COMPRESSED GASES
Waste Char:	I
Waste Charac Desc:	IGNITABLE
Count Manifests:	69
Sum Received Qty:	240.0

2019 Receiver Manifest Details

Gen District:	402
Gen District Office Name:	OTTAWA DISTRICT OFFICE 402
Gen Region Code:	04
Gen Region Office Name:	EASTERN REGION
NAICS Code:	325410
NAICS Desc:	PHARMACEUTICAL AND MEDICINE MANUFACTURING
Waste Code:	312
Waste Class:	PATHOLOGICAL WASTES
Waste Char:	P

Waste Charac Desc:	PATHOLOGICAL
Count Manifests:	337
Sum Received Qty:	32792.0

2019 Receiver Manifest Details

Gen District:	402
Gen District Office Name:	OTTAWA DISTRICT OFFICE 402
Gen Region Code:	04
Gen Region Office Name:	EASTERN REGION
NAICS Code:	444110
NAICS Desc:	HOME CENTRES
Waste Code:	242
Waste Class:	HALOGENATED PESTICIDES
Waste Char:	T
Waste Charac Desc:	LEACHATE TOXIC
Count Manifests:	28
Sum Received Qty:	665.0

2019 Receiver Manifest Details

Gen District:	401
Gen District Office Name:	KINGSTON DISTRICT OFFICE 401
Gen Region Code:	04
Gen Region Office Name:	EASTERN REGION
NAICS Code:	446120
NAICS Desc:	COSMETICS, BEAUTY SUPPLIES AND PERFUME STORES
Waste Code:	263
Waste Class:	ORGANIC LABORATORY CHEMICALS
Waste Char:	L
Waste Charac Desc:	LIQUID INDUSTRIAL WASTE
Count Manifests:	4
Sum Received Qty:	36.0

2019 Receiver Manifest Details

Gen District:	401
Gen District Office Name:	KINGSTON DISTRICT OFFICE 401
Gen Region Code:	04
Gen Region Office Name:	EASTERN REGION
NAICS Code:	451130
NAICS Desc:	SEWING, NEEDLEWORK AND PIECE GOODS STORES
Waste Code:	145
Waste Class:	PAINT/PIGMENT/COATING RESIDUES
Waste Char:	L
Waste Charac Desc:	LIQUID INDUSTRIAL WASTE
Count Manifests:	1
Sum Received Qty:	2.0

2019 Receiver Manifest Details

Gen District:	805
Gen District Office Name:	QUEBEC
Gen Region Code:	04
Gen Region Office Name:	EASTERN REGION
NAICS Code:	452999
NAICS Desc:	ALL OTHER MISCELLANEOUS GENERAL MERCHANDISE STORES
Waste Code:	148
Waste Class:	INORGANIC LABORATORY CHEMICALS
Waste Char:	A
Waste Charac Desc:	ACUTELY HAZARDOUS WASTE CHEM.
Count Manifests:	8

Sum Received Qty: 36.0

2019 Receiver Manifest Details

Gen District: 403
Gen District Office Name: CORNWALL AREA OFFICE 403
Gen Region Code: 04
Gen Region Office Name: EASTERN REGION
NAICS Code: 448140
NAICS Desc: FAMILY CLOTHING STORES
Waste Code: 263
Waste Class: ORGANIC LABORATORY CHEMICALS
Waste Char: L
Waste Charac Desc: LIQUID INDUSTRIAL WASTE
Count Manifests: 4
Sum Received Qty: 1167.0

2019 Receiver Manifest Details

Gen District: 402
Gen District Office Name: OTTAWA DISTRICT OFFICE 402
Gen Region Code: 04
Gen Region Office Name: EASTERN REGION
NAICS Code: 451130
NAICS Desc: SEWING, NEEDLEWORK AND PIECE GOODS STORES
Waste Code: 145
Waste Class: PAINT/PIGMENT/COATING RESIDUES
Waste Char: L
Waste Charac Desc: LIQUID INDUSTRIAL WASTE
Count Manifests: 9
Sum Received Qty: 82.0

2019 Receiver Manifest Details

Gen District: 402
Gen District Office Name: OTTAWA DISTRICT OFFICE 402
Gen Region Code: 04
Gen Region Office Name: EASTERN REGION
NAICS Code: 451130
NAICS Desc: SEWING, NEEDLEWORK AND PIECE GOODS STORES
Waste Code: 148
Waste Class: INORGANIC LABORATORY CHEMICALS
Waste Char: L
Waste Charac Desc: LIQUID INDUSTRIAL WASTE
Count Manifests: 1
Sum Received Qty: 13.0

2019 Receiver Manifest Details

Gen District: 402
Gen District Office Name: OTTAWA DISTRICT OFFICE 402
Gen Region Code: 04
Gen Region Office Name: EASTERN REGION
NAICS Code: 451130
NAICS Desc: SEWING, NEEDLEWORK AND PIECE GOODS STORES
Waste Code: 331
Waste Class: WASTE COMPRESSED GASES
Waste Char: I
Waste Charac Desc: IGNITABLE
Count Manifests: 12
Sum Received Qty: 79.0

2019 Receiver Manifest Details

Gen District:	805
Gen District Office Name:	QUEBEC
Gen Region Code:	04
Gen Region Office Name:	EASTERN REGION
NAICS Code:	451130
NAICS Desc:	SEWING, NEEDLEWORK AND PIECE GOODS STORES
Waste Code:	145
Waste Class:	PAINT/PIGMENT/COATING RESIDUES
Waste Char:	L
Waste Charac Desc:	LIQUID INDUSTRIAL WASTE
Count Manifests:	1
Sum Received Qty:	5.0

2019 Receiver Manifest Details

Gen District:	501
Gen District Office Name:	SUDBURY DISTRICT OFFICE 501
Gen Region Code:	06
Gen Region Office Name:	NORTHERN REGION
NAICS Code:	452999
NAICS Desc:	ALL OTHER MISCELLANEOUS GENERAL MERCHANDISE STORES
Waste Code:	263
Waste Class:	ORGANIC LABORATORY CHEMICALS
Waste Char:	L
Waste Charac Desc:	LIQUID INDUSTRIAL WASTE
Count Manifests:	1
Sum Received Qty:	74.0

2019 Receiver Manifest Details

Gen District:	501
Gen District Office Name:	SUDBURY DISTRICT OFFICE 501
Gen Region Code:	06
Gen Region Office Name:	NORTHERN REGION
NAICS Code:	452999
NAICS Desc:	ALL OTHER MISCELLANEOUS GENERAL MERCHANDISE STORES
Waste Code:	331
Waste Class:	WASTE COMPRESSED GASES
Waste Char:	I
Waste Charac Desc:	IGNITABLE
Count Manifests:	1
Sum Received Qty:	12.0

2019 Receiver Manifest Details

Gen District:	401
Gen District Office Name:	KINGSTON DISTRICT OFFICE 401
Gen Region Code:	04
Gen Region Office Name:	EASTERN REGION
NAICS Code:	452910
NAICS Desc:	
Waste Code:	148
Waste Class:	INORGANIC LABORATORY CHEMICALS
Waste Char:	A
Waste Charac Desc:	ACUTELY HAZARDOUS WASTE CHEM.
Count Manifests:	6
Sum Received Qty:	30.0

2019 Receiver Manifest Details

Gen District:	401
Gen District Office Name:	KINGSTON DISTRICT OFFICE 401
Gen Region Code:	04
Gen Region Office Name:	EASTERN REGION
NAICS Code:	452910
NAICS Desc:	
Waste Code:	331
Waste Class:	WASTE COMPRESSED GASES
Waste Char:	I
Waste Charac Desc:	IGNITABLE
Count Manifests:	4
Sum Received Qty:	8.0

2019 Receiver Manifest Details

Gen District:	402
Gen District Office Name:	OTTAWA DISTRICT OFFICE 402
Gen Region Code:	04
Gen Region Office Name:	EASTERN REGION
NAICS Code:	514122
NAICS Desc:	ARCHIVES
Waste Code:	261
Waste Class:	PHARMACEUTICALS
Waste Char:	A
Waste Charac Desc:	ACUTELY HAZARDOUS WASTE CHEM.
Count Manifests:	79
Sum Received Qty:	3024.0

2019 Receiver Manifest Details

Gen District:	402
Gen District Office Name:	OTTAWA DISTRICT OFFICE 402
Gen Region Code:	04
Gen Region Office Name:	EASTERN REGION
NAICS Code:	541380
NAICS Desc:	TESTING LABORATORIES
Waste Code:	331
Waste Class:	WASTE COMPRESSED GASES
Waste Char:	P
Waste Charac Desc:	PATHOLOGICAL
Count Manifests:	1
Sum Received Qty:	596.0

2019 Receiver Manifest Details

Gen District:	402
Gen District Office Name:	OTTAWA DISTRICT OFFICE 402
Gen Region Code:	04
Gen Region Office Name:	EASTERN REGION
NAICS Code:	621610
NAICS Desc:	
Waste Code:	261
Waste Class:	PHARMACEUTICALS
Waste Char:	A
Waste Charac Desc:	ACUTELY HAZARDOUS WASTE CHEM.
Count Manifests:	83
Sum Received Qty:	933.0

2019 Receiver Manifest Details

Gen District:	403
Gen District Office Name:	CORNWALL AREA OFFICE 403

Gen Region Code:	04
Gen Region Office Name:	EASTERN REGION
NAICS Code:	621610
NAICS Desc:	
Waste Code:	312
Waste Class:	PATHOLOGICAL WASTES
Waste Char:	P
Waste Charac Desc:	PATHOLOGICAL
Count Manifests:	8
Sum Received Qty:	75.0

2019 Receiver Manifest Details

Gen District:	504
Gen District Office Name:	NORTH BAY AREA OFFIC0 504
Gen Region Code:	06
Gen Region Office Name:	NORTHERN REGION
NAICS Code:	453999
NAICS Desc:	ALL OTHER MISCELLANEOUS STORE RETAILERS (EXCEPT BEER AND WINE-MAKING SUPPLIES STORES)
Waste Code:	145
Waste Class:	PAINT/PIGMENT/COATING RESIDUES
Waste Char:	L
Waste Charac Desc:	LIQUID INDUSTRIAL WASTE
Count Manifests:	1
Sum Received Qty:	8.0

2019 Receiver Manifest Details

Gen District:	402
Gen District Office Name:	OTTAWA DISTRICT OFFICE 402
Gen Region Code:	04
Gen Region Office Name:	EASTERN REGION
NAICS Code:	111111
NAICS Desc:	
Waste Code:	312
Waste Class:	PATHOLOGICAL WASTES
Waste Char:	P
Waste Charac Desc:	PATHOLOGICAL
Count Manifests:	2
Sum Received Qty:	14.0

2019 Receiver Manifest Details

Gen District:	401
Gen District Office Name:	KINGSTON DISTRICT OFFICE 401
Gen Region Code:	04
Gen Region Office Name:	EASTERN REGION
NAICS Code:	621110
NAICS Desc:	OFFICES OF PHYSICIANS
Waste Code:	312
Waste Class:	PATHOLOGICAL WASTES
Waste Char:	P
Waste Charac Desc:	PATHOLOGICAL
Count Manifests:	58
Sum Received Qty:	1285.0

2019 Receiver Manifest Details

Gen District:	403
Gen District Office Name:	CORNWALL AREA OFFICE 403
Gen Region Code:	04
Gen Region Office Name:	EASTERN REGION

NAICS Code:	621110
NAICS Desc:	OFFICES OF PHYSICIANS
Waste Code:	261
Waste Class:	PHARMACEUTICALS
Waste Char:	A
Waste Charac Desc:	ACUTELY HAZARDOUS WASTE CHEM.
Count Manifests:	12
Sum Received Qty:	90.0

2019 Receiver Manifest Details

Gen District:	301
Gen District Office Name:	TORONTO DISTRICT OFFICE 301
Gen Region Code:	03
Gen Region Office Name:	CENTRAL REGION
NAICS Code:	621510
NAICS Desc:	MEDICAL AND DIAGNOSTIC LABORATORIES
Waste Code:	312
Waste Class:	PATHOLOGICAL WASTES
Waste Char:	P
Waste Charac Desc:	PATHOLOGICAL
Count Manifests:	4
Sum Received Qty:	393.0

2019 Receiver Manifest Details

Gen District:	401
Gen District Office Name:	KINGSTON DISTRICT OFFICE 401
Gen Region Code:	04
Gen Region Office Name:	EASTERN REGION
NAICS Code:	621510
NAICS Desc:	MEDICAL AND DIAGNOSTIC LABORATORIES
Waste Code:	212
Waste Class:	ALIPHATIC SOLVENTS
Waste Char:	B
Waste Charac Desc:	HAZARDOUS WASTE CHEMICAL
Count Manifests:	32
Sum Received Qty:	1791.0

2019 Receiver Manifest Details

Gen District:	402
Gen District Office Name:	OTTAWA DISTRICT OFFICE 402
Gen Region Code:	04
Gen Region Office Name:	EASTERN REGION
NAICS Code:	418990
NAICS Desc:	ALL OTHER WHOLESALER-DISTRIBUTORS
Waste Code:	331
Waste Class:	WASTE COMPRESSED GASES
Waste Char:	L
Waste Charac Desc:	LIQUID INDUSTRIAL WASTE
Count Manifests:	13
Sum Received Qty:	102.0

2019 Receiver Manifest Details

Gen District:	401
Gen District Office Name:	KINGSTON DISTRICT OFFICE 401
Gen Region Code:	04
Gen Region Office Name:	EASTERN REGION
NAICS Code:	621510
NAICS Desc:	MEDICAL AND DIAGNOSTIC LABORATORIES

Waste Code: 312
Waste Class: PATHOLOGICAL WASTES
Waste Char: P
Waste Charac Desc: PATHOLOGICAL
Count Manifests: 57
Sum Received Qty: 4236.0

2019 Receiver Manifest Details

Gen District: 403
Gen District Office Name: CORNWALL AREA OFFICE 403
Gen Region Code: 04
Gen Region Office Name: EASTERN REGION
NAICS Code: 446110
NAICS Desc:
Waste Code: 261
Waste Class: PHARMACEUTICALS
Waste Char: A
Waste Charac Desc: ACUTELY HAZARDOUS WASTE CHEM.
Count Manifests: 60
Sum Received Qty: 1311.0

2019 Receiver Manifest Details

Gen District: 402
Gen District Office Name: OTTAWA DISTRICT OFFICE 402
Gen Region Code: 04
Gen Region Office Name: EASTERN REGION
NAICS Code: 912120
NAICS Desc:
Waste Code: 261
Waste Class: PHARMACEUTICALS
Waste Char: A
Waste Charac Desc: ACUTELY HAZARDOUS WASTE CHEM.
Count Manifests: 1
Sum Received Qty: 5.0

2019 Receiver Manifest Details

Gen District: 401
Gen District Office Name: KINGSTON DISTRICT OFFICE 401
Gen Region Code: 04
Gen Region Office Name: EASTERN REGION
NAICS Code: 621990
NAICS Desc: ALL OTHER AMBULATORY HEALTH CARE SERVICES
Waste Code: 261
Waste Class: PHARMACEUTICALS
Waste Char: A
Waste Charac Desc: ACUTELY HAZARDOUS WASTE CHEM.
Count Manifests: 41
Sum Received Qty: 4783.0

2019 Receiver Manifest Details

Gen District: 402
Gen District Office Name: OTTAWA DISTRICT OFFICE 402
Gen Region Code: 04
Gen Region Office Name: EASTERN REGION
NAICS Code: 622310
NAICS Desc: SPECIALTY (EXCEPT PSYCHIATRIC AND SUBSTANCE ABUSE) HOSPITALS
Waste Code: 312
Waste Class: PATHOLOGICAL WASTES

Waste Char: P
Waste Charac Desc: PATHOLOGICAL
Count Manifests: 10
Sum Received Qty: 310.0

2019 Receiver Manifest Details

Gen District: 402
Gen District Office Name: OTTAWA DISTRICT OFFICE 402
Gen Region Code: 04
Gen Region Office Name: EASTERN REGION
NAICS Code: 911910
NAICS Desc:
Waste Code: 261
Waste Class: PHARMACEUTICALS
Waste Char: L
Waste Charac Desc: LIQUID INDUSTRIAL WASTE
Count Manifests: 1
Sum Received Qty: 2307.0

2019 Receiver Manifest Details

Gen District: 401
Gen District Office Name: KINGSTON DISTRICT OFFICE 401
Gen Region Code: 04
Gen Region Office Name: EASTERN REGION
NAICS Code: 623110
NAICS Desc:
Waste Code: 312
Waste Class: PATHOLOGICAL WASTES
Waste Char: P
Waste Charac Desc: PATHOLOGICAL
Count Manifests: 9
Sum Received Qty: 384.0

2019 Receiver Manifest Details

Gen District: 402
Gen District Office Name: OTTAWA DISTRICT OFFICE 402
Gen Region Code: 04
Gen Region Office Name: EASTERN REGION
NAICS Code: 892190
NAICS Desc:
Waste Code: 261
Waste Class: PHARMACEUTICALS
Waste Char: A
Waste Charac Desc: ACUTELY HAZARDOUS WASTE CHEM.
Count Manifests: 2
Sum Received Qty: 20.0

2019 Receiver Manifest Details

Gen District: 402
Gen District Office Name: OTTAWA DISTRICT OFFICE 402
Gen Region Code: 04
Gen Region Office Name: EASTERN REGION
NAICS Code: 621912
NAICS Desc:
Waste Code: 312
Waste Class: PATHOLOGICAL WASTES
Waste Char: P
Waste Charac Desc: PATHOLOGICAL

Count Manifests: 9
Sum Received Qty: 81.0

2019 Receiver Manifest Details

Gen District: 403
Gen District Office Name: CORNWALL AREA OFFICE 403
Gen Region Code: 04
Gen Region Office Name: EASTERN REGION
NAICS Code: 812210
NAICS Desc:
Waste Code: 312
Waste Class: PATHOLOGICAL WASTES
Waste Char: P
Waste Charac Desc: PATHOLOGICAL
Count Manifests: 6
Sum Received Qty: 84.0

2019 Receiver Manifest Details

Gen District: 401
Gen District Office Name: KINGSTON DISTRICT OFFICE 401
Gen Region Code: 04
Gen Region Office Name: EASTERN REGION
NAICS Code: 621110
NAICS Desc: OFFICES OF PHYSICIANS
Waste Code: 261
Waste Class: PHARMACEUTICALS
Waste Char: A
Waste Charac Desc: ACUTELY HAZARDOUS WASTE CHEM.
Count Manifests: 16
Sum Received Qty: 126.0

2019 Receiver Manifest Details

Gen District: 501
Gen District Office Name: SUDBURY DISTRICT OFFICE 501
Gen Region Code: 06
Gen Region Office Name: NORTHERN REGION
NAICS Code: 448199
NAICS Desc: ALL OTHER CLOTHING STORES
Waste Code: 261
Waste Class: PHARMACEUTICALS
Waste Char: L
Waste Charac Desc: LIQUID INDUSTRIAL WASTE
Count Manifests: 1
Sum Received Qty: 15.0

2019 Receiver Manifest Details

Gen District: 403
Gen District Office Name: CORNWALL AREA OFFICE 403
Gen Region Code: 04
Gen Region Office Name: EASTERN REGION
NAICS Code: 621210
NAICS Desc: OFFICES OF DENTISTS
Waste Code: 312
Waste Class: PATHOLOGICAL WASTES
Waste Char: P
Waste Charac Desc: PATHOLOGICAL
Count Manifests: 21
Sum Received Qty: 277.0

2019 Receiver Manifest Details

Gen District:	402
Gen District Office Name:	OTTAWA DISTRICT OFFICE 402
Gen Region Code:	04
Gen Region Office Name:	EASTERN REGION
NAICS Code:	621390
NAICS Desc:	OFFICES OF ALL OTHER HEALTH PRACTITIONERS
Waste Code:	312
Waste Class:	PATHOLOGICAL WASTES
Waste Char:	P
Waste Charac Desc:	PATHOLOGICAL
Count Manifests:	156
Sum Received Qty:	5501.0

2019 Receiver Manifest Details

Gen District:	401
Gen District Office Name:	KINGSTON DISTRICT OFFICE 401
Gen Region Code:	04
Gen Region Office Name:	EASTERN REGION
NAICS Code:	621990
NAICS Desc:	ALL OTHER AMBULATORY HEALTH CARE SERVICES
Waste Code:	261
Waste Class:	PHARMACEUTICALS
Waste Char:	P
Waste Charac Desc:	PATHOLOGICAL
Count Manifests:	2
Sum Received Qty:	155.0

2019 Receiver Manifest Details

Gen District:	401
Gen District Office Name:	KINGSTON DISTRICT OFFICE 401
Gen Region Code:	04
Gen Region Office Name:	EASTERN REGION
NAICS Code:	622210
NAICS Desc:	PSYCHIATRIC AND SUBSTANCE ABUSE HOSPITALS
Waste Code:	261
Waste Class:	PHARMACEUTICALS
Waste Char:	B
Waste Charac Desc:	HAZARDOUS WASTE CHEMICAL
Count Manifests:	3
Sum Received Qty:	289.0

2019 Receiver Manifest Details

Gen District:	402
Gen District Office Name:	OTTAWA DISTRICT OFFICE 402
Gen Region Code:	04
Gen Region Office Name:	EASTERN REGION
NAICS Code:	811111
NAICS Desc:	GENERAL AUTOMOTIVE REPAIR
Waste Code:	212
Waste Class:	ALIPHATIC SOLVENTS
Waste Char:	I
Waste Charac Desc:	IGNITABLE
Count Manifests:	9
Sum Received Qty:	264.0

2019 Receiver Manifest Details

Gen District: 403
Gen District Office Name: CORNWALL AREA OFFICE 403
Gen Region Code: 04
Gen Region Office Name: EASTERN REGION
NAICS Code: 621911
NAICS Desc:
Waste Code: 261
Waste Class: PHARMACEUTICALS
Waste Char: A
Waste Charac Desc: ACUTELY HAZARDOUS WASTE CHEM.
Count Manifests: 5
Sum Received Qty: 55.0

2019 Receiver Manifest Details

Gen District: 401
Gen District Office Name: KINGSTON DISTRICT OFFICE 401
Gen Region Code: 04
Gen Region Office Name: EASTERN REGION
NAICS Code: 452910
NAICS Desc:
Waste Code: 263
Waste Class: ORGANIC LABORATORY CHEMICALS
Waste Char: L
Waste Charac Desc: LIQUID INDUSTRIAL WASTE
Count Manifests: 1
Sum Received Qty: 400.0

2019 Receiver Manifest Details

Gen District: 805
Gen District Office Name: QUEBEC
Gen Region Code: 04
Gen Region Office Name: EASTERN REGION
NAICS Code: 451130
NAICS Desc: SEWING, NEEDLEWORK AND PIECE GOODS STORES
Waste Code: 212
Waste Class: ALIPHATIC SOLVENTS
Waste Char: I
Waste Charac Desc: IGNITABLE
Count Manifests: 1
Sum Received Qty: 2.0

2019 Receiver Manifest Details

Gen District: 401
Gen District Office Name: KINGSTON DISTRICT OFFICE 401
Gen Region Code: 04
Gen Region Office Name: EASTERN REGION
NAICS Code: 452110
NAICS Desc: DEPARTMENT STORES
Waste Code: 331
Waste Class: WASTE COMPRESSED GASES
Waste Char: I
Waste Charac Desc: IGNITABLE
Count Manifests: 1
Sum Received Qty: 7.0

2019 Receiver Manifest Details

Gen District: 402

Gen District Office Name:	OTTAWA DISTRICT OFFICE 402
Gen Region Code:	04
Gen Region Office Name:	EASTERN REGION
NAICS Code:	452110
NAICS Desc:	DEPARTMENT STORES
Waste Code:	261
Waste Class:	PHARMACEUTICALS
Waste Char:	L
Waste Charac Desc:	LIQUID INDUSTRIAL WASTE
Count Manifests:	1
Sum Received Qty:	3.0

2019 Receiver Manifest Details

Gen District:	402
Gen District Office Name:	OTTAWA DISTRICT OFFICE 402
Gen Region Code:	04
Gen Region Office Name:	EASTERN REGION
NAICS Code:	452110
NAICS Desc:	DEPARTMENT STORES
Waste Code:	331
Waste Class:	WASTE COMPRESSED GASES
Waste Char:	I
Waste Charac Desc:	IGNITABLE
Count Manifests:	6
Sum Received Qty:	12.0

2019 Receiver Manifest Details

Gen District:	402
Gen District Office Name:	OTTAWA DISTRICT OFFICE 402
Gen Region Code:	04
Gen Region Office Name:	EASTERN REGION
NAICS Code:	621510
NAICS Desc:	MEDICAL AND DIAGNOSTIC LABORATORIES
Waste Code:	312
Waste Class:	PATHOLOGICAL WASTES
Waste Char:	P
Waste Charac Desc:	PATHOLOGICAL
Count Manifests:	577
Sum Received Qty:	72083.0

2019 Receiver Manifest Details

Gen District:	401
Gen District Office Name:	KINGSTON DISTRICT OFFICE 401
Gen Region Code:	04
Gen Region Office Name:	EASTERN REGION
NAICS Code:	442110
NAICS Desc:	FURNITURE STORES
Waste Code:	262
Waste Class:	DETERGENTS/SOAPS
Waste Char:	L
Waste Charac Desc:	LIQUID INDUSTRIAL WASTE
Count Manifests:	2
Sum Received Qty:	10.0

2019 Receiver Manifest Details

Gen District:	401
Gen District Office Name:	KINGSTON DISTRICT OFFICE 401
Gen Region Code:	04

Gen Region Office Name:	EASTERN REGION
NAICS Code:	442110
NAICS Desc:	FURNITURE STORES
Waste Code:	331
Waste Class:	WASTE COMPRESSED GASES
Waste Char:	I
Waste Charac Desc:	IGNITABLE
Count Manifests:	2
Sum Received Qty:	4.0

2019 Receiver Manifest Details

Gen District:	403
Gen District Office Name:	CORNWALL AREA OFFICE 403
Gen Region Code:	04
Gen Region Office Name:	EASTERN REGION
NAICS Code:	444110
NAICS Desc:	HOME CENTRES
Waste Code:	252
Waste Class:	WASTE OILS & LUBRICANTS
Waste Char:	T
Waste Charac Desc:	LEACHATE TOXIC
Count Manifests:	1
Sum Received Qty:	20.0

2019 Receiver Manifest Details

Gen District:	403
Gen District Office Name:	CORNWALL AREA OFFICE 403
Gen Region Code:	04
Gen Region Office Name:	EASTERN REGION
NAICS Code:	444110
NAICS Desc:	HOME CENTRES
Waste Code:	331
Waste Class:	WASTE COMPRESSED GASES
Waste Char:	L
Waste Charac Desc:	LIQUID INDUSTRIAL WASTE
Count Manifests:	2
Sum Received Qty:	82.0

2019 Receiver Manifest Details

Gen District:	501
Gen District Office Name:	SUDBURY DISTRICT OFFICE 501
Gen Region Code:	06
Gen Region Office Name:	NORTHERN REGION
NAICS Code:	444110
NAICS Desc:	HOME CENTRES
Waste Code:	331
Waste Class:	WASTE COMPRESSED GASES
Waste Char:	I
Waste Charac Desc:	IGNITABLE
Count Manifests:	2
Sum Received Qty:	10.0

2019 Receiver Manifest Details

Gen District:	401
Gen District Office Name:	KINGSTON DISTRICT OFFICE 401
Gen Region Code:	04
Gen Region Office Name:	EASTERN REGION
NAICS Code:	448199

NAICS Desc: ALL OTHER CLOTHING STORES
Waste Code: 212
Waste Class: ALIPHATIC SOLVENTS
Waste Char: I
Waste Charac Desc: IGNITABLE
Count Manifests: 27
Sum Received Qty: 1136.0

2019 Receiver Manifest Details

Gen District: 402
Gen District Office Name: OTTAWA DISTRICT OFFICE 402
Gen Region Code: 04
Gen Region Office Name: EASTERN REGION
NAICS Code: 448199
NAICS Desc: ALL OTHER CLOTHING STORES
Waste Code: 148
Waste Class: INORGANIC LABORATORY CHEMICALS
Waste Char: C
Waste Charac Desc: CORROSIVE
Count Manifests: 2
Sum Received Qty: 10.0

2019 Receiver Manifest Details

Gen District: 401
Gen District Office Name: KINGSTON DISTRICT OFFICE 401
Gen Region Code: 04
Gen Region Office Name: EASTERN REGION
NAICS Code: 452991
NAICS Desc: HOME AND AUTO SUPPLIES STORES
Waste Code: 331
Waste Class: WASTE COMPRESSED GASES
Waste Char: P
Waste Charac Desc: PATHOLOGICAL
Count Manifests: 1
Sum Received Qty: 2.0

2019 Receiver Manifest Details

Gen District: 401
Gen District Office Name: KINGSTON DISTRICT OFFICE 401
Gen Region Code: 04
Gen Region Office Name: EASTERN REGION
NAICS Code: 621390
NAICS Desc: OFFICES OF ALL OTHER HEALTH PRACTITIONERS
Waste Code: 312
Waste Class: PATHOLOGICAL WASTES
Waste Char: P
Waste Charac Desc: PATHOLOGICAL
Count Manifests: 4
Sum Received Qty: 53.0

2019 Receiver Manifest Details

Gen District: 402
Gen District Office Name: OTTAWA DISTRICT OFFICE 402
Gen Region Code: 04
Gen Region Office Name: EASTERN REGION
NAICS Code: 911230
NAICS Desc:
Waste Code: 148

Waste Class:	INORGANIC LABORATORY CHEMICALS
Waste Char:	C
Waste Charac Desc:	CORROSIVE
Count Manifests:	1
Sum Received Qty:	284.0

2019 Receiver Manifest Details

Gen District:	305
Gen District Office Name:	HALTON-PEEL DISTRICT OFFICE 305
Gen Region Code:	03
Gen Region Office Name:	CENTRAL REGION
NAICS Code:	562110
NAICS Desc:	WASTE COLLECTION
Waste Code:	261
Waste Class:	PHARMACEUTICALS
Waste Char:	A
Waste Charac Desc:	ACUTELY HAZARDOUS WASTE CHEM.
Count Manifests:	5
Sum Received Qty:	10825.0

2019 Receiver Manifest Details

Gen District:	402
Gen District Office Name:	OTTAWA DISTRICT OFFICE 402
Gen Region Code:	04
Gen Region Office Name:	EASTERN REGION
NAICS Code:	623999
NAICS Desc:	
Waste Code:	312
Waste Class:	PATHOLOGICAL WASTES
Waste Char:	P
Waste Charac Desc:	PATHOLOGICAL
Count Manifests:	2
Sum Received Qty:	15.0

2019 Receiver Manifest Details

Gen District:	501
Gen District Office Name:	SUDBURY DISTRICT OFFICE 501
Gen Region Code:	06
Gen Region Office Name:	NORTHERN REGION
NAICS Code:	451130
NAICS Desc:	SEWING, NEEDLEWORK AND PIECE GOODS STORES
Waste Code:	331
Waste Class:	WASTE COMPRESSED GASES
Waste Char:	I
Waste Charac Desc:	IGNITABLE
Count Manifests:	1
Sum Received Qty:	12.0

2019 Receiver Manifest Details

Gen District:	501
Gen District Office Name:	SUDBURY DISTRICT OFFICE 501
Gen Region Code:	06
Gen Region Office Name:	NORTHERN REGION
NAICS Code:	621510
NAICS Desc:	MEDICAL AND DIAGNOSTIC LABORATORIES
Waste Code:	148
Waste Class:	INORGANIC LABORATORY CHEMICALS
Waste Char:	A

Waste Charac Desc: ACUTELY HAZARDOUS WASTE CHEM.
Count Manifests: 3
Sum Received Qty: 8.0

2019 Receiver Manifest Details

Gen District: 402
Gen District Office Name: OTTAWA DISTRICT OFFICE 402
Gen Region Code: 04
Gen Region Office Name: EASTERN REGION
NAICS Code: 621111
NAICS Desc:
Waste Code: 312
Waste Class: PATHOLOGICAL WASTES
Waste Char: P
Waste Charac Desc: PATHOLOGICAL
Count Manifests: 1
Sum Received Qty: 4.0

2019 Receiver Manifest Details

Gen District: 403
Gen District Office Name: CORNWALL AREA OFFICE 403
Gen Region Code: 04
Gen Region Office Name: EASTERN REGION
NAICS Code: 621150
NAICS Desc:
Waste Code: 261
Waste Class: PHARMACEUTICALS
Waste Char: A
Waste Charac Desc: ACUTELY HAZARDOUS WASTE CHEM.
Count Manifests: 50
Sum Received Qty: 1838.0

2019 Receiver Manifest Details

Gen District: 401
Gen District Office Name: KINGSTON DISTRICT OFFICE 401
Gen Region Code: 04
Gen Region Office Name: EASTERN REGION
NAICS Code: 541940
NAICS Desc: VETERINARY SERVICES
Waste Code: 312
Waste Class: PATHOLOGICAL WASTES
Waste Char: P
Waste Charac Desc: PATHOLOGICAL
Count Manifests: 29
Sum Received Qty: 736.0

2019 Receiver Manifest Details

Gen District: 402
Gen District Office Name: OTTAWA DISTRICT OFFICE 402
Gen Region Code: 04
Gen Region Office Name: EASTERN REGION
NAICS Code: 913910
NAICS Desc:
Waste Code: 261
Waste Class: PHARMACEUTICALS
Waste Char: A
Waste Charac Desc: ACUTELY HAZARDOUS WASTE CHEM.
Count Manifests: 22

Sum Received Qty: 348.0

2019 Receiver Manifest Details

Gen District: 401
Gen District Office Name: KINGSTON DISTRICT OFFICE 401
Gen Region Code: 04
Gen Region Office Name: EASTERN REGION
NAICS Code: 418990
NAICS Desc: ALL OTHER WHOLESALER-DISTRIBUTORS
Waste Code: 269
Waste Class: NON-HALOGENATED PESTICIDES
Waste Char: T
Waste Charac Desc: LEACHATE TOXIC
Count Manifests: 3
Sum Received Qty: 40.0

2019 Receiver Manifest Details

Gen District: 501
Gen District Office Name: SUDBURY DISTRICT OFFICE 501
Gen Region Code: 06
Gen Region Office Name: NORTHERN REGION
NAICS Code: 418990
NAICS Desc: ALL OTHER WHOLESALER-DISTRIBUTORS
Waste Code: 269
Waste Class: NON-HALOGENATED PESTICIDES
Waste Char: T
Waste Charac Desc: LEACHATE TOXIC
Count Manifests: 2
Sum Received Qty: 737.0

2019 Receiver Manifest Details

Gen District: 402
Gen District Office Name: OTTAWA DISTRICT OFFICE 402
Gen Region Code: 04
Gen Region Office Name: EASTERN REGION
NAICS Code: 913910
NAICS Desc:
Waste Code: 312
Waste Class: PATHOLOGICAL WASTES
Waste Char: P
Waste Charac Desc: PATHOLOGICAL
Count Manifests: 63
Sum Received Qty: 16148.0

2019 Receiver Manifest Details

Gen District: 402
Gen District Office Name: OTTAWA DISTRICT OFFICE 402
Gen Region Code: 04
Gen Region Office Name: EASTERN REGION
NAICS Code: 611310
NAICS Desc: UNIVERSITIES
Waste Code: 261
Waste Class: PHARMACEUTICALS
Waste Char: A
Waste Charac Desc: ACUTELY HAZARDOUS WASTE CHEM.
Count Manifests: 1
Sum Received Qty: 2.0

2019 Receiver Manifest Details

Gen District:	301
Gen District Office Name:	TORONTO DISTRICT OFFICE 301
Gen Region Code:	03
Gen Region Office Name:	CENTRAL REGION
NAICS Code:	446110
NAICS Desc:	
Waste Code:	312
Waste Class:	PATHOLOGICAL WASTES
Waste Char:	P
Waste Charac Desc:	PATHOLOGICAL
Count Manifests:	12
Sum Received Qty:	195.0

2019 Receiver Manifest Details

Gen District:	402
Gen District Office Name:	OTTAWA DISTRICT OFFICE 402
Gen Region Code:	04
Gen Region Office Name:	EASTERN REGION
NAICS Code:	446110
NAICS Desc:	
Waste Code:	261
Waste Class:	PHARMACEUTICALS
Waste Char:	B
Waste Charac Desc:	HAZARDOUS WASTE CHEMICAL
Count Manifests:	1
Sum Received Qty:	13.0

2019 Receiver Manifest Details

Gen District:	402
Gen District Office Name:	OTTAWA DISTRICT OFFICE 402
Gen Region Code:	04
Gen Region Office Name:	EASTERN REGION
NAICS Code:	446110
NAICS Desc:	
Waste Code:	261
Waste Class:	PHARMACEUTICALS
Waste Char:	P
Waste Charac Desc:	PATHOLOGICAL
Count Manifests:	1
Sum Received Qty:	116.0

2019 Receiver Manifest Details

Gen District:	402
Gen District Office Name:	OTTAWA DISTRICT OFFICE 402
Gen Region Code:	04
Gen Region Office Name:	EASTERN REGION
NAICS Code:	238310
NAICS Desc:	DRYWALL AND INSULATION CONTRACTORS
Waste Code:	212
Waste Class:	ALIPHATIC SOLVENTS
Waste Char:	L
Waste Charac Desc:	LIQUID INDUSTRIAL WASTE
Count Manifests:	1
Sum Received Qty:	104.0

2019 Receiver Manifest Details

Gen District:	401
Gen District Office Name:	KINGSTON DISTRICT OFFICE 401
Gen Region Code:	04
Gen Region Office Name:	EASTERN REGION
NAICS Code:	812320
NAICS Desc:	DRY CLEANING AND LAUNDRY SERVICES (EXCEPT COIN-OPERATED)
Waste Code:	312
Waste Class:	PATHOLOGICAL WASTES
Waste Char:	P
Waste Charac Desc:	PATHOLOGICAL
Count Manifests:	2
Sum Received Qty:	87.0

2019 Receiver Manifest Details

Gen District:	403
Gen District Office Name:	CORNWALL AREA OFFICE 403
Gen Region Code:	04
Gen Region Office Name:	EASTERN REGION
NAICS Code:	444110
NAICS Desc:	HOME CENTRES
Waste Code:	242
Waste Class:	HALOGENATED PESTICIDES
Waste Char:	T
Waste Charac Desc:	LEACHATE TOXIC
Count Manifests:	2
Sum Received Qty:	12.0

2019 Receiver Manifest Details

Gen District:	403
Gen District Office Name:	CORNWALL AREA OFFICE 403
Gen Region Code:	04
Gen Region Office Name:	EASTERN REGION
NAICS Code:	622111
NAICS Desc:	GENERAL (EXCEPT PAEDIATRIC) HOSPITALS
Waste Code:	312
Waste Class:	PATHOLOGICAL WASTES
Waste Char:	P
Waste Charac Desc:	PATHOLOGICAL
Count Manifests:	18
Sum Received Qty:	2447.0

2019 Receiver Manifest Details

Gen District:	401
Gen District Office Name:	KINGSTON DISTRICT OFFICE 401
Gen Region Code:	04
Gen Region Office Name:	EASTERN REGION
NAICS Code:	622210
NAICS Desc:	PSYCHIATRIC AND SUBSTANCE ABUSE HOSPITALS
Waste Code:	312
Waste Class:	PATHOLOGICAL WASTES
Waste Char:	P
Waste Charac Desc:	PATHOLOGICAL
Count Manifests:	32
Sum Received Qty:	3189.0

2019 Receiver Manifest Details

Gen District:	104
Gen District Office Name:	OWEN SOUND AREA OFFICE 104

Gen Region Code:	01
Gen Region Office Name:	SOUTHWESTERN REGION
NAICS Code:	911910
NAICS Desc:	
Waste Code:	312
Waste Class:	PATHOLOGICAL WASTES
Waste Char:	P
Waste Charac Desc:	PATHOLOGICAL
Count Manifests:	1
Sum Received Qty:	22.0

2019 Receiver Manifest Details

Gen District:	304
Gen District Office Name:	PETERBOROUGH DISTRICT OFFICE 304
Gen Region Code:	04
Gen Region Office Name:	EASTERN REGION
NAICS Code:	444130
NAICS Desc:	HARDWARE STORES
Waste Code:	263
Waste Class:	ORGANIC LABORATORY CHEMICALS
Waste Char:	L
Waste Charac Desc:	LIQUID INDUSTRIAL WASTE
Count Manifests:	1
Sum Received Qty:	7.0

2019 Receiver Manifest Details

Gen District:	805
Gen District Office Name:	QUEBEC
Gen Region Code:	04
Gen Region Office Name:	EASTERN REGION
NAICS Code:	444130
NAICS Desc:	HARDWARE STORES
Waste Code:	331
Waste Class:	WASTE COMPRESSED GASES
Waste Char:	I
Waste Charac Desc:	IGNITABLE
Count Manifests:	10
Sum Received Qty:	255.0

2019 Receiver Manifest Details

Gen District:	501
Gen District Office Name:	SUDBURY DISTRICT OFFICE 501
Gen Region Code:	06
Gen Region Office Name:	NORTHERN REGION
NAICS Code:	444130
NAICS Desc:	HARDWARE STORES
Waste Code:	212
Waste Class:	ALIPHATIC SOLVENTS
Waste Char:	I
Waste Charac Desc:	IGNITABLE
Count Manifests:	1
Sum Received Qty:	158.0

2019 Receiver Manifest Details

Gen District:	402
Gen District Office Name:	OTTAWA DISTRICT OFFICE 402
Gen Region Code:	04
Gen Region Office Name:	EASTERN REGION

NAICS Code:	541940
NAICS Desc:	VETERINARY SERVICES
Waste Code:	261
Waste Class:	PHARMACEUTICALS
Waste Char:	P
Waste Charac Desc:	PATHOLOGICAL
Count Manifests:	1
Sum Received Qty:	5.0

2019 Receiver Manifest Details

Gen District:	402
Gen District Office Name:	OTTAWA DISTRICT OFFICE 402
Gen Region Code:	04
Gen Region Office Name:	EASTERN REGION
NAICS Code:	562910
NAICS Desc:	REMEDIATION SERVICES
Waste Code:	312
Waste Class:	PATHOLOGICAL WASTES
Waste Char:	P
Waste Charac Desc:	PATHOLOGICAL
Count Manifests:	6
Sum Received Qty:	495.0

2019 Receiver Manifest Details

Gen District:	401
Gen District Office Name:	KINGSTON DISTRICT OFFICE 401
Gen Region Code:	04
Gen Region Office Name:	EASTERN REGION
NAICS Code:	452910
NAICS Desc:	
Waste Code:	242
Waste Class:	HALOGENATED PESTICIDES
Waste Char:	T
Waste Charac Desc:	LEACHATE TOXIC
Count Manifests:	2
Sum Received Qty:	7.0

2019 Receiver Manifest Details

Gen District:	402
Gen District Office Name:	OTTAWA DISTRICT OFFICE 402
Gen Region Code:	04
Gen Region Office Name:	EASTERN REGION
NAICS Code:	562210
NAICS Desc:	WASTE TREATMENT AND DISPOSAL
Waste Code:	312
Waste Class:	PATHOLOGICAL WASTES
Waste Char:	P
Waste Charac Desc:	PATHOLOGICAL
Count Manifests:	3
Sum Received Qty:	25.0

2019 Receiver Manifest Details

Gen District:	401
Gen District Office Name:	KINGSTON DISTRICT OFFICE 401
Gen Region Code:	04
Gen Region Office Name:	EASTERN REGION
NAICS Code:	445110
NAICS Desc:	SUPERMARKETS AND OTHER GROCERY (EXCEPT CONVENIENCE) STORES

Waste Code: 212
Waste Class: ALIPHATIC SOLVENTS
Waste Char: I
Waste Charac Desc: IGNITABLE
Count Manifests: 7
Sum Received Qty: 52.0

2019 Receiver Manifest Details

Gen District: 805
Gen District Office Name: QUEBEC
Gen Region Code: 04
Gen Region Office Name: EASTERN REGION
NAICS Code: 445110
NAICS Desc: SUPERMARKETS AND OTHER GROCERY (EXCEPT CONVENIENCE) STORES
Waste Code: 148
Waste Class: INORGANIC LABORATORY CHEMICALS
Waste Char: I
Waste Charac Desc: IGNITABLE
Count Manifests: 2
Sum Received Qty: 50.0

2019 Receiver Manifest Details

Gen District: 401
Gen District Office Name: KINGSTON DISTRICT OFFICE 401
Gen Region Code: 04
Gen Region Office Name: EASTERN REGION
NAICS Code: 448199
NAICS Desc: ALL OTHER CLOTHING STORES
Waste Code: 112
Waste Class: ACID WASTE - HEAVY METALS
Waste Char: C
Waste Charac Desc: CORROSIVE
Count Manifests: 2
Sum Received Qty: 10.0

2019 Receiver Manifest Details

Gen District: 401
Gen District Office Name: KINGSTON DISTRICT OFFICE 401
Gen Region Code: 04
Gen Region Office Name: EASTERN REGION
NAICS Code: 448199
NAICS Desc: ALL OTHER CLOTHING STORES
Waste Code: 261
Waste Class: PHARMACEUTICALS
Waste Char: L
Waste Charac Desc: LIQUID INDUSTRIAL WASTE
Count Manifests: 10
Sum Received Qty: 44.0

2019 Receiver Manifest Details

Gen District: 402
Gen District Office Name: OTTAWA DISTRICT OFFICE 402
Gen Region Code: 04
Gen Region Office Name: EASTERN REGION
NAICS Code: 811111
NAICS Desc: GENERAL AUTOMOTIVE REPAIR
Waste Code: 263
Waste Class: ORGANIC LABORATORY CHEMICALS

Waste Char: L
Waste Charac Desc: LIQUID INDUSTRIAL WASTE
Count Manifests: 11
Sum Received Qty: 155.0

2019 Receiver Manifest Details

Gen District: 402
Gen District Office Name: OTTAWA DISTRICT OFFICE 402
Gen Region Code: 04
Gen Region Office Name: EASTERN REGION
NAICS Code: 521110
NAICS Desc:
Waste Code: 312
Waste Class: PATHOLOGICAL WASTES
Waste Char: P
Waste Charac Desc: PATHOLOGICAL
Count Manifests: 1
Sum Received Qty: 14.0

2019 Receiver Manifest Details

Gen District: 305
Gen District Office Name: HALTON-PEEL DISTRICT OFFICE 305
Gen Region Code: 03
Gen Region Office Name: CENTRAL REGION
NAICS Code: 325410
NAICS Desc: PHARMACEUTICAL AND MEDICINE MANUFACTURING
Waste Code: 312
Waste Class: PATHOLOGICAL WASTES
Waste Char: P
Waste Charac Desc: PATHOLOGICAL
Count Manifests: 3
Sum Received Qty: 928.0

2019 Receiver Manifest Details

Gen District: 402
Gen District Office Name: OTTAWA DISTRICT OFFICE 402
Gen Region Code: 04
Gen Region Office Name: EASTERN REGION
NAICS Code: 325410
NAICS Desc: PHARMACEUTICAL AND MEDICINE MANUFACTURING
Waste Code: 252
Waste Class: WASTE OILS & LUBRICANTS
Waste Char: L
Waste Charac Desc: LIQUID INDUSTRIAL WASTE
Count Manifests: 1
Sum Received Qty: 14.0

2019 Receiver Manifest Details

Gen District: 401
Gen District Office Name: KINGSTON DISTRICT OFFICE 401
Gen Region Code: 04
Gen Region Office Name: EASTERN REGION
NAICS Code: 335920
NAICS Desc: COMMUNICATION AND ENERGY WIRE AND CABLE MANUFACTURING
Waste Code: 312
Waste Class: PATHOLOGICAL WASTES
Waste Char: P
Waste Charac Desc: PATHOLOGICAL

Count Manifests: 1
Sum Received Qty: 2.0

2019 Receiver Manifest Details

Gen District: 401
Gen District Office Name: KINGSTON DISTRICT OFFICE 401
Gen Region Code: 04
Gen Region Office Name: EASTERN REGION
NAICS Code: 451130
NAICS Desc: SEWING, NEEDLEWORK AND PIECE GOODS STORES
Waste Code: 331
Waste Class: WASTE COMPRESSED GASES
Waste Char: I
Waste Charac Desc: IGNITABLE
Count Manifests: 4
Sum Received Qty: 18.0

2019 Receiver Manifest Details

Gen District: 402
Gen District Office Name: OTTAWA DISTRICT OFFICE 402
Gen Region Code: 04
Gen Region Office Name: EASTERN REGION
NAICS Code: 451130
NAICS Desc: SEWING, NEEDLEWORK AND PIECE GOODS STORES
Waste Code: 212
Waste Class: ALIPHATIC SOLVENTS
Waste Char: I
Waste Charac Desc: IGNITABLE
Count Manifests: 10
Sum Received Qty: 49.0

2019 Receiver Manifest Details

Gen District: 401
Gen District Office Name: KINGSTON DISTRICT OFFICE 401
Gen Region Code: 04
Gen Region Office Name: EASTERN REGION
NAICS Code: 444130
NAICS Desc: HARDWARE STORES
Waste Code: 331
Waste Class: WASTE COMPRESSED GASES
Waste Char: L
Waste Charac Desc: LIQUID INDUSTRIAL WASTE
Count Manifests: 3
Sum Received Qty: 22.0

2019 Receiver Manifest Details

Gen District: 402
Gen District Office Name: OTTAWA DISTRICT OFFICE 402
Gen Region Code: 04
Gen Region Office Name: EASTERN REGION
NAICS Code: 445110
NAICS Desc: SUPERMARKETS AND OTHER GROCERY (EXCEPT CONVENIENCE) STORES
Waste Code: 212
Waste Class: ALIPHATIC SOLVENTS
Waste Char: I
Waste Charac Desc: IGNITABLE
Count Manifests: 57
Sum Received Qty: 359.0

2019 Receiver Manifest Details

Gen District:	501
Gen District Office Name:	SUDBURY DISTRICT OFFICE 501
Gen Region Code:	06
Gen Region Office Name:	NORTHERN REGION
NAICS Code:	445110
NAICS Desc:	SUPERMARKETS AND OTHER GROCERY (EXCEPT CONVENIENCE) STORES
Waste Code:	269
Waste Class:	NON-HALOGENATED PESTICIDES
Waste Char:	T
Waste Charac Desc:	LEACHATE TOXIC
Count Manifests:	1
Sum Received Qty:	2.0

2019 Receiver Manifest Details

Gen District:	402
Gen District Office Name:	OTTAWA DISTRICT OFFICE 402
Gen Region Code:	04
Gen Region Office Name:	EASTERN REGION
NAICS Code:	452999
NAICS Desc:	ALL OTHER MISCELLANEOUS GENERAL MERCHANDISE STORES
Waste Code:	331
Waste Class:	WASTE COMPRESSED GASES
Waste Char:	I
Waste Charac Desc:	IGNITABLE
Count Manifests:	17
Sum Received Qty:	339.0

2019 Receiver Manifest Details

Gen District:	402
Gen District Office Name:	OTTAWA DISTRICT OFFICE 402
Gen Region Code:	04
Gen Region Office Name:	EASTERN REGION
NAICS Code:	623110
NAICS Desc:	
Waste Code:	312
Waste Class:	PATHOLOGICAL WASTES
Waste Char:	P
Waste Charac Desc:	PATHOLOGICAL
Count Manifests:	12
Sum Received Qty:	807.0

2019 Receiver Manifest Details

Gen District:	403
Gen District Office Name:	CORNWALL AREA OFFICE 403
Gen Region Code:	04
Gen Region Office Name:	EASTERN REGION
NAICS Code:	621610
NAICS Desc:	
Waste Code:	261
Waste Class:	PHARMACEUTICALS
Waste Char:	A
Waste Charac Desc:	ACUTELY HAZARDOUS WASTE CHEM.
Count Manifests:	12
Sum Received Qty:	189.0

2019 Receiver Manifest Details

Gen District: 401
Gen District Office Name: KINGSTON DISTRICT OFFICE 401
Gen Region Code: 04
Gen Region Office Name: EASTERN REGION
NAICS Code: 452991
NAICS Desc: HOME AND AUTO SUPPLIES STORES
Waste Code: 331
Waste Class: WASTE COMPRESSED GASES
Waste Char: I
Waste Charac Desc: IGNITABLE
Count Manifests: 3
Sum Received Qty: 43.0

2019 Receiver Manifest Details

Gen District: 403
Gen District Office Name: CORNWALL AREA OFFICE 403
Gen Region Code: 04
Gen Region Office Name: EASTERN REGION
NAICS Code: 414510
NAICS Desc: PHARMACEUTICALS AND PHARMACY SUPPLIES WHOLESALER-DISTRIBUTORS
Waste Code: 312
Waste Class: PATHOLOGICAL WASTES
Waste Char: P
Waste Charac Desc: PATHOLOGICAL
Count Manifests: 1
Sum Received Qty: 18.0

2019 Receiver Manifest Details

Gen District: 401
Gen District Office Name: KINGSTON DISTRICT OFFICE 401
Gen Region Code: 04
Gen Region Office Name: EASTERN REGION
NAICS Code: 452991
NAICS Desc: HOME AND AUTO SUPPLIES STORES
Waste Code: 263
Waste Class: ORGANIC LABORATORY CHEMICALS
Waste Char: L
Waste Charac Desc: LIQUID INDUSTRIAL WASTE
Count Manifests: 1
Sum Received Qty: 46.0

2019 Receiver Manifest Details

Gen District: 402
Gen District Office Name: OTTAWA DISTRICT OFFICE 402
Gen Region Code: 04
Gen Region Office Name: EASTERN REGION
NAICS Code: 115210
NAICS Desc: SUPPORT ACTIVITIES FOR ANIMAL PRODUCTION
Waste Code: 261
Waste Class: PHARMACEUTICALS
Waste Char: A
Waste Charac Desc: ACUTELY HAZARDOUS WASTE CHEM.
Count Manifests: 1
Sum Received Qty: 22.0

2019 Receiver Manifest Details

Gen District: 402

Gen District Office Name: OTTAWA DISTRICT OFFICE 402
Gen Region Code: 04
Gen Region Office Name: EASTERN REGION
NAICS Code: 115210
NAICS Desc: SUPPORT ACTIVITIES FOR ANIMAL PRODUCTION
Waste Code: 312
Waste Class: PATHOLOGICAL WASTES
Waste Char: P
Waste Charac Desc: PATHOLOGICAL
Count Manifests: 1
Sum Received Qty: 6.0

2019 Receiver Manifest Details

Gen District: 402
Gen District Office Name: OTTAWA DISTRICT OFFICE 402
Gen Region Code: 04
Gen Region Office Name: EASTERN REGION
NAICS Code: 453310
NAICS Desc: USED MERCHANDISE STORES
Waste Code: 148
Waste Class: INORGANIC LABORATORY CHEMICALS
Waste Char: I
Waste Charac Desc: IGNITABLE
Count Manifests: 1
Sum Received Qty: 11.0

2019 Receiver Manifest Details

Gen District: 402
Gen District Office Name: OTTAWA DISTRICT OFFICE 402
Gen Region Code: 04
Gen Region Office Name: EASTERN REGION
NAICS Code: 453310
NAICS Desc: USED MERCHANDISE STORES
Waste Code: 331
Waste Class: WASTE COMPRESSED GASES
Waste Char: L
Waste Charac Desc: LIQUID INDUSTRIAL WASTE
Count Manifests: 8
Sum Received Qty: 41.0

2019 Receiver Manifest Details

Gen District: 501
Gen District Office Name: SUDBURY DISTRICT OFFICE 501
Gen Region Code: 06
Gen Region Office Name: NORTHERN REGION
NAICS Code: 418990
NAICS Desc: ALL OTHER WHOLESALER-DISTRIBUTORS
Waste Code: 212
Waste Class: ALIPHATIC SOLVENTS
Waste Char: I
Waste Charac Desc: IGNITABLE
Count Manifests: 3
Sum Received Qty: 55.0

2019 Receiver Manifest Details

Gen District: 402
Gen District Office Name: OTTAWA DISTRICT OFFICE 402
Gen Region Code: 04

Gen Region Office Name:	EASTERN REGION
NAICS Code:	444110
NAICS Desc:	HOME CENTRES
Waste Code:	148
Waste Class:	INORGANIC LABORATORY CHEMICALS
Waste Char:	L
Waste Charac Desc:	LIQUID INDUSTRIAL WASTE
Count Manifests:	1
Sum Received Qty:	4.0

2019 Receiver Manifest Details

Gen District:	304
Gen District Office Name:	PETERBOROUGH DISTRICT OFFICE 304
Gen Region Code:	04
Gen Region Office Name:	EASTERN REGION
NAICS Code:	444130
NAICS Desc:	HARDWARE STORES
Waste Code:	212
Waste Class:	ALIPHATIC SOLVENTS
Waste Char:	I
Waste Charac Desc:	IGNITABLE
Count Manifests:	1
Sum Received Qty:	95.0

2019 Receiver Manifest Details

Gen District:	805
Gen District Office Name:	QUEBEC
Gen Region Code:	04
Gen Region Office Name:	EASTERN REGION
NAICS Code:	444130
NAICS Desc:	HARDWARE STORES
Waste Code:	146
Waste Class:	OTHER SPECIFIED INORGANICS
Waste Char:	T
Waste Charac Desc:	LEACHATE TOXIC
Count Manifests:	4
Sum Received Qty:	36.0

2019 Receiver Manifest Details

Gen District:	402
Gen District Office Name:	OTTAWA DISTRICT OFFICE 402
Gen Region Code:	04
Gen Region Office Name:	EASTERN REGION
NAICS Code:	452999
NAICS Desc:	ALL OTHER MISCELLANEOUS GENERAL MERCHANDISE STORES
Waste Code:	148
Waste Class:	INORGANIC LABORATORY CHEMICALS
Waste Char:	A
Waste Charac Desc:	ACUTELY HAZARDOUS WASTE CHEM.
Count Manifests:	11
Sum Received Qty:	66.0

2019 Receiver Manifest Details

Gen District:	402
Gen District Office Name:	OTTAWA DISTRICT OFFICE 402
Gen Region Code:	04
Gen Region Office Name:	EASTERN REGION
NAICS Code:	452999

NAICS Desc: ALL OTHER MISCELLANEOUS GENERAL MERCHANDISE STORES
Waste Code: 331
Waste Class: WASTE COMPRESSED GASES
Waste Char: L
Waste Charac Desc: LIQUID INDUSTRIAL WASTE
Count Manifests: 12
Sum Received Qty: 67.0

2019 Receiver Manifest Details

Gen District: 402
Gen District Office Name: OTTAWA DISTRICT OFFICE 402
Gen Region Code: 04
Gen Region Office Name: EASTERN REGION
NAICS Code: 622111
NAICS Desc: GENERAL (EXCEPT PAEDIATRIC) HOSPITALS
Waste Code: 261
Waste Class: PHARMACEUTICALS
Waste Char: A
Waste Charac Desc: ACUTELY HAZARDOUS WASTE CHEM.
Count Manifests: 76
Sum Received Qty: 2472.0

2019 Receiver Manifest Details

Gen District: 805
Gen District Office Name: QUEBEC
Gen Region Code: 04
Gen Region Office Name: EASTERN REGION
NAICS Code: 453999
NAICS Desc: ALL OTHER MISCELLANEOUS STORE RETAILERS (EXCEPT BEER AND WINE-MAKING SUPPLIES STORES)
Waste Code: 263
Waste Class: ORGANIC LABORATORY CHEMICALS
Waste Char: L
Waste Charac Desc: LIQUID INDUSTRIAL WASTE
Count Manifests: 5
Sum Received Qty: 223.0

2019 Receiver Manifest Details

Gen District: 403
Gen District Office Name: CORNWALL AREA OFFICE 403
Gen Region Code: 04
Gen Region Office Name: EASTERN REGION
NAICS Code: 562110
NAICS Desc: WASTE COLLECTION
Waste Code: 261
Waste Class: PHARMACEUTICALS
Waste Char: P
Waste Charac Desc: PATHOLOGICAL
Count Manifests: 1
Sum Received Qty: 23.0

2019 Receiver Manifest Details

Gen District: 403
Gen District Office Name: CORNWALL AREA OFFICE 403
Gen Region Code: 04
Gen Region Office Name: EASTERN REGION
NAICS Code: 445110
NAICS Desc: SUPERMARKETS AND OTHER GROCERY (EXCEPT CONVENIENCE) STORES
Waste Code: 261

Waste Class:	PHARMACEUTICALS
Waste Char:	A
Waste Charac Desc:	ACUTELY HAZARDOUS WASTE CHEM.
Count Manifests:	1
Sum Received Qty:	11.0

2019 Receiver Manifest Details

Gen District:	805
Gen District Office Name:	QUEBEC
Gen Region Code:	04
Gen Region Office Name:	EASTERN REGION
NAICS Code:	445110
NAICS Desc:	SUPERMARKETS AND OTHER GROCERY (EXCEPT CONVENIENCE) STORES
Waste Code:	331
Waste Class:	WASTE COMPRESSED GASES
Waste Char:	L
Waste Charac Desc:	LIQUID INDUSTRIAL WASTE
Count Manifests:	4
Sum Received Qty:	72.0

2019 Receiver Manifest Details

Gen District:	501
Gen District Office Name:	SUDBURY DISTRICT OFFICE 501
Gen Region Code:	06
Gen Region Office Name:	NORTHERN REGION
NAICS Code:	445110
NAICS Desc:	SUPERMARKETS AND OTHER GROCERY (EXCEPT CONVENIENCE) STORES
Waste Code:	212
Waste Class:	ALIPHATIC SOLVENTS
Waste Char:	I
Waste Charac Desc:	IGNITABLE
Count Manifests:	1
Sum Received Qty:	8.0

2019 Receiver Manifest Details

Gen District:	403
Gen District Office Name:	CORNWALL AREA OFFICE 403
Gen Region Code:	04
Gen Region Office Name:	EASTERN REGION
NAICS Code:	448140
NAICS Desc:	FAMILY CLOTHING STORES
Waste Code:	212
Waste Class:	ALIPHATIC SOLVENTS
Waste Char:	I
Waste Charac Desc:	IGNITABLE
Count Manifests:	7
Sum Received Qty:	430.0

2019 Receiver Manifest Details

Gen District:	402
Gen District Office Name:	OTTAWA DISTRICT OFFICE 402
Gen Region Code:	04
Gen Region Office Name:	EASTERN REGION
NAICS Code:	453999
NAICS Desc:	ALL OTHER MISCELLANEOUS STORE RETAILERS (EXCEPT BEER AND WINE-MAKING SUPPLIES STORES)
Waste Code:	261
Waste Class:	PHARMACEUTICALS
Waste Char:	P

Waste Charac Desc:	PATHOLOGICAL
Count Manifests:	1
Sum Received Qty:	22.0

2019 Receiver Manifest Details

Gen District:	805
Gen District Office Name:	QUEBEC
Gen Region Code:	04
Gen Region Office Name:	EASTERN REGION
NAICS Code:	453999
NAICS Desc:	ALL OTHER MISCELLANEOUS STORE RETAILERS (EXCEPT BEER AND WINE-MAKING SUPPLIES STORES)
Waste Code:	148
Waste Class:	INORGANIC LABORATORY CHEMICALS
Waste Char:	A
Waste Charac Desc:	ACUTELY HAZARDOUS WASTE CHEM.
Count Manifests:	5
Sum Received Qty:	13.0

2019 Receiver Manifest Details

Gen District:	805
Gen District Office Name:	QUEBEC
Gen Region Code:	04
Gen Region Office Name:	EASTERN REGION
NAICS Code:	453999
NAICS Desc:	ALL OTHER MISCELLANEOUS STORE RETAILERS (EXCEPT BEER AND WINE-MAKING SUPPLIES STORES)
Waste Code:	269
Waste Class:	NON-HALOGENATED PESTICIDES
Waste Char:	T
Waste Charac Desc:	LEACHATE TOXIC
Count Manifests:	1
Sum Received Qty:	2.0

2019 Receiver Manifest Details

Gen District:	504
Gen District Office Name:	NORTH BAY AREA OFFIC0 504
Gen Region Code:	06
Gen Region Office Name:	NORTHERN REGION
NAICS Code:	453999
NAICS Desc:	ALL OTHER MISCELLANEOUS STORE RETAILERS (EXCEPT BEER AND WINE-MAKING SUPPLIES STORES)
Waste Code:	331
Waste Class:	WASTE COMPRESSED GASES
Waste Char:	I
Waste Charac Desc:	IGNITABLE
Count Manifests:	1
Sum Received Qty:	2.0

2019 Receiver Manifest Details

Gen District:	305
Gen District Office Name:	HALTON-PEEL DISTRICT OFFICE 305
Gen Region Code:	03
Gen Region Office Name:	CENTRAL REGION
NAICS Code:	493190
NAICS Desc:	OTHER WAREHOUSING AND STORAGE
Waste Code:	261
Waste Class:	PHARMACEUTICALS
Waste Char:	L
Waste Charac Desc:	LIQUID INDUSTRIAL WASTE
Count Manifests:	1

Sum Received Qty: 600.0

2019 Receiver Manifest Details

Gen District: 101
Gen District Office Name: LONDON DISTRICT OFFICE 101
Gen Region Code: 01
Gen Region Office Name: SOUTHWESTERN REGION
NAICS Code: 446110
NAICS Desc:
Waste Code: 312
Waste Class: PATHOLOGICAL WASTES
Waste Char: P
Waste Charac Desc: PATHOLOGICAL
Count Manifests: 1
Sum Received Qty: 6.0

2019 Receiver Manifest Details

Gen District: 402
Gen District Office Name: OTTAWA DISTRICT OFFICE 402
Gen Region Code: 04
Gen Region Office Name: EASTERN REGION
NAICS Code: 488119
NAICS Desc:
Waste Code: 312
Waste Class: PATHOLOGICAL WASTES
Waste Char: P
Waste Charac Desc: PATHOLOGICAL
Count Manifests: 1
Sum Received Qty: 25.0

2019 Receiver Manifest Details

Gen District: 203
Gen District Office Name: NIAGARA DISTRICT OFFICE 203
Gen Region Code: 02
Gen Region Office Name: WEST-CENTRAL REGION
NAICS Code: 621911
NAICS Desc:
Waste Code: 312
Waste Class: PATHOLOGICAL WASTES
Waste Char: P
Waste Charac Desc: PATHOLOGICAL
Count Manifests: 1
Sum Received Qty: 2.0

2019 Receiver Manifest Details

Gen District: 403
Gen District Office Name: CORNWALL AREA OFFICE 403
Gen Region Code: 04
Gen Region Office Name: EASTERN REGION
NAICS Code: 621911
NAICS Desc:
Waste Code: 312
Waste Class: PATHOLOGICAL WASTES
Waste Char: P
Waste Charac Desc: PATHOLOGICAL
Count Manifests: 9
Sum Received Qty: 230.0

2019 Receiver Manifest Details

Gen District: 402
Gen District Office Name: OTTAWA DISTRICT OFFICE 402
Gen Region Code: 04
Gen Region Office Name: EASTERN REGION
NAICS Code: 325410
NAICS Desc: PHARMACEUTICAL AND MEDICINE MANUFACTURING
Waste Code: 148
Waste Class: INORGANIC LABORATORY CHEMICALS
Waste Char: I
Waste Charac Desc: IGNITABLE
Count Manifests: 4
Sum Received Qty: 49.0

2019 Receiver Manifest Details

Gen District: 301
Gen District Office Name: TORONTO DISTRICT OFFICE 301
Gen Region Code: 03
Gen Region Office Name: CENTRAL REGION
NAICS Code: 541619
NAICS Desc: OTHER MANAGEMENT CONSULTING SERVICES
Waste Code: 312
Waste Class: PATHOLOGICAL WASTES
Waste Char: P
Waste Charac Desc: PATHOLOGICAL
Count Manifests: 1
Sum Received Qty: 45.0

2019 Receiver Manifest Details

Gen District: 402
Gen District Office Name: OTTAWA DISTRICT OFFICE 402
Gen Region Code: 04
Gen Region Office Name: EASTERN REGION
NAICS Code: 892190
NAICS Desc:
Waste Code: 312
Waste Class: PATHOLOGICAL WASTES
Waste Char: P
Waste Charac Desc: PATHOLOGICAL
Count Manifests: 1
Sum Received Qty: 4.0

2019 Receiver Manifest Details

Gen District: 401
Gen District Office Name: KINGSTON DISTRICT OFFICE 401
Gen Region Code: 04
Gen Region Office Name: EASTERN REGION
NAICS Code: 446110
NAICS Desc:
Waste Code: 312
Waste Class: PATHOLOGICAL WASTES
Waste Char: P
Waste Charac Desc: PATHOLOGICAL
Count Manifests: 7
Sum Received Qty: 160.0

2019 Receiver Manifest Details

Gen District: 402
Gen District Office Name: OTTAWA DISTRICT OFFICE 402
Gen Region Code: 04
Gen Region Office Name: EASTERN REGION
NAICS Code: 446110
NAICS Desc:
Waste Code: 312
Waste Class: PATHOLOGICAL WASTES
Waste Char: P
Waste Charac Desc: PATHOLOGICAL
Count Manifests: 103
Sum Received Qty: 2269.0

2019 Receiver Manifest Details

Gen District: 402
Gen District Office Name: OTTAWA DISTRICT OFFICE 402
Gen Region Code: 04
Gen Region Office Name: EASTERN REGION
NAICS Code: 325410
NAICS Desc: PHARMACEUTICAL AND MEDICINE MANUFACTURING
Waste Code: 212
Waste Class: ALIPHATIC SOLVENTS
Waste Char: B
Waste Charac Desc: HAZARDOUS WASTE CHEMICAL
Count Manifests: 3
Sum Received Qty: 367.0

2019 Receiver Manifest Details

Gen District: 402
Gen District Office Name: OTTAWA DISTRICT OFFICE 402
Gen Region Code: 04
Gen Region Office Name: EASTERN REGION
NAICS Code: 325410
NAICS Desc: PHARMACEUTICAL AND MEDICINE MANUFACTURING
Waste Code: 212
Waste Class: ALIPHATIC SOLVENTS
Waste Char: L
Waste Charac Desc: LIQUID INDUSTRIAL WASTE
Count Manifests: 4
Sum Received Qty: 7909.0

2019 Receiver Manifest Details

Gen District: 403
Gen District Office Name: CORNWALL AREA OFFICE 403
Gen Region Code: 04
Gen Region Office Name: EASTERN REGION
NAICS Code: 325410
NAICS Desc: PHARMACEUTICAL AND MEDICINE MANUFACTURING
Waste Code: 261
Waste Class: PHARMACEUTICALS
Waste Char: A
Waste Charac Desc: ACUTELY HAZARDOUS WASTE CHEM.
Count Manifests: 6
Sum Received Qty: 246.0

2019 Receiver Manifest Details

Gen District: 403
Gen District Office Name: CORNWALL AREA OFFICE 403

Gen Region Code:	04
Gen Region Office Name:	EASTERN REGION
NAICS Code:	448140
NAICS Desc:	FAMILY CLOTHING STORES
Waste Code:	148
Waste Class:	INORGANIC LABORATORY CHEMICALS
Waste Char:	A
Waste Charac Desc:	ACUTELY HAZARDOUS WASTE CHEM.
Count Manifests:	10
Sum Received Qty:	57.0

2019 Receiver Manifest Details

Gen District:	401
Gen District Office Name:	KINGSTON DISTRICT OFFICE 401
Gen Region Code:	04
Gen Region Office Name:	EASTERN REGION
NAICS Code:	621499
NAICS Desc:	ALL OTHER OUT-PATIENT CARE CENTRES
Waste Code:	312
Waste Class:	PATHOLOGICAL WASTES
Waste Char:	P
Waste Charac Desc:	PATHOLOGICAL
Count Manifests:	2
Sum Received Qty:	1.0

2019 Receiver Manifest Details

Gen District:	301
Gen District Office Name:	TORONTO DISTRICT OFFICE 301
Gen Region Code:	03
Gen Region Office Name:	CENTRAL REGION
NAICS Code:	622111
NAICS Desc:	GENERAL (EXCEPT PAEDIATRIC) HOSPITALS
Waste Code:	261
Waste Class:	PHARMACEUTICALS
Waste Char:	A
Waste Charac Desc:	ACUTELY HAZARDOUS WASTE CHEM.
Count Manifests:	1
Sum Received Qty:	75.0

2019 Receiver Manifest Details

Gen District:	401
Gen District Office Name:	KINGSTON DISTRICT OFFICE 401
Gen Region Code:	04
Gen Region Office Name:	EASTERN REGION
NAICS Code:	611110
NAICS Desc:	ELEMENTARY AND SECONDARY SCHOOLS
Waste Code:	148
Waste Class:	INORGANIC LABORATORY CHEMICALS
Waste Char:	I
Waste Charac Desc:	IGNITABLE
Count Manifests:	1
Sum Received Qty:	0.0

2019 Receiver Manifest Details

Gen District:	402
Gen District Office Name:	OTTAWA DISTRICT OFFICE 402
Gen Region Code:	04
Gen Region Office Name:	EASTERN REGION

NAICS Code:	621210
NAICS Desc:	OFFICES OF DENTISTS
Waste Code:	148
Waste Class:	INORGANIC LABORATORY CHEMICALS
Waste Char:	B
Waste Charac Desc:	HAZARDOUS WASTE CHEMICAL
Count Manifests:	2
Sum Received Qty:	24.0

2019 Receiver Manifest Details

Gen District:	306
Gen District Office Name:	YORK DURHAM DISTRICT OFFICE 306
Gen Region Code:	03
Gen Region Office Name:	CENTRAL REGION
NAICS Code:	621510
NAICS Desc:	MEDICAL AND DIAGNOSTIC LABORATORIES
Waste Code:	312
Waste Class:	PATHOLOGICAL WASTES
Waste Char:	P
Waste Charac Desc:	PATHOLOGICAL
Count Manifests:	2
Sum Received Qty:	18.0

2019 Receiver Manifest Details

Gen District:	104
Gen District Office Name:	OWEN SOUND AREA OFFICE 104
Gen Region Code:	01
Gen Region Office Name:	SOUTHWESTERN REGION
NAICS Code:	622111
NAICS Desc:	GENERAL (EXCEPT PAEDIATRIC) HOSPITALS
Waste Code:	261
Waste Class:	PHARMACEUTICALS
Waste Char:	A
Waste Charac Desc:	ACUTELY HAZARDOUS WASTE CHEM.
Count Manifests:	1
Sum Received Qty:	40.0

2019 Receiver Manifest Details

Gen District:	401
Gen District Office Name:	KINGSTON DISTRICT OFFICE 401
Gen Region Code:	04
Gen Region Office Name:	EASTERN REGION
NAICS Code:	621420
NAICS Desc:	OUT-PATIENT MENTAL HEALTH AND SUBSTANCE ABUSE CENTRES
Waste Code:	312
Waste Class:	PATHOLOGICAL WASTES
Waste Char:	P
Waste Charac Desc:	PATHOLOGICAL
Count Manifests:	6
Sum Received Qty:	243.0

2019 Receiver Manifest Details

Gen District:	401
Gen District Office Name:	KINGSTON DISTRICT OFFICE 401
Gen Region Code:	04
Gen Region Office Name:	EASTERN REGION
NAICS Code:	621510
NAICS Desc:	MEDICAL AND DIAGNOSTIC LABORATORIES

Waste Code: 263
Waste Class: ORGANIC LABORATORY CHEMICALS
Waste Char: I
Waste Charac Desc: IGNITABLE
Count Manifests: 4
Sum Received Qty: 103.0

2019 Receiver Manifest Details

Gen District: 402
Gen District Office Name: OTTAWA DISTRICT OFFICE 402
Gen Region Code: 04
Gen Region Office Name: EASTERN REGION
NAICS Code: 811111
NAICS Desc: GENERAL AUTOMOTIVE REPAIR
Waste Code: 148
Waste Class: INORGANIC LABORATORY CHEMICALS
Waste Char: A
Waste Charac Desc: ACUTELY HAZARDOUS WASTE CHEM.
Count Manifests: 1
Sum Received Qty: 2.0

2019 Receiver Manifest Details

Gen District: 403
Gen District Office Name: CORNWALL AREA OFFICE 403
Gen Region Code: 04
Gen Region Office Name: EASTERN REGION
NAICS Code: 448140
NAICS Desc: FAMILY CLOTHING STORES
Waste Code: 261
Waste Class: PHARMACEUTICALS
Waste Char: A
Waste Charac Desc: ACUTELY HAZARDOUS WASTE CHEM.
Count Manifests: 1
Sum Received Qty: 2.0

2019 Receiver Manifest Details

Gen District: 304
Gen District Office Name: PETERBOROUGH DISTRICT OFFICE 304
Gen Region Code: 04
Gen Region Office Name: EASTERN REGION
NAICS Code: 446110
NAICS Desc:
Waste Code: 312
Waste Class: PATHOLOGICAL WASTES
Waste Char: P
Waste Charac Desc: PATHOLOGICAL
Count Manifests: 2
Sum Received Qty: 38.0

2019 Receiver Manifest Details

Gen District: 401
Gen District Office Name: KINGSTON DISTRICT OFFICE 401
Gen Region Code: 04
Gen Region Office Name: EASTERN REGION
NAICS Code: 446110
NAICS Desc:
Waste Code: 261
Waste Class: PHARMACEUTICALS

Waste Char:	A
Waste Charac Desc:	ACUTELY HAZARDOUS WASTE CHEM.
Count Manifests:	24
Sum Received Qty:	927.0

2019 Receiver Manifest Details

Gen District:	202
Gen District Office Name:	GUELPH DISTRICT OFFICE 202
Gen Region Code:	02
Gen Region Office Name:	WEST-CENTRAL REGION
NAICS Code:	311111
NAICS Desc:	DOG AND CAT FOOD MANUFACTURING
Waste Code:	112
Waste Class:	ACID WASTE - HEAVY METALS
Waste Char:	C
Waste Charac Desc:	CORROSIVE
Count Manifests:	1
Sum Received Qty:	4.0

2019 Receiver Manifest Details

Gen District:	403
Gen District Office Name:	CORNWALL AREA OFFICE 403
Gen Region Code:	04
Gen Region Office Name:	EASTERN REGION
NAICS Code:	448140
NAICS Desc:	FAMILY CLOTHING STORES
Waste Code:	269
Waste Class:	NON-HALOGENATED PESTICIDES
Waste Char:	T
Waste Charac Desc:	LEACHATE TOXIC
Count Manifests:	4
Sum Received Qty:	22.0

2019 Receiver Manifest Details

Gen District:	306
Gen District Office Name:	YORK DURHAM DISTRICT OFFICE 306
Gen Region Code:	03
Gen Region Office Name:	CENTRAL REGION
NAICS Code:	334512
NAICS Desc:	MEASURING, MEDICAL AND CONTROLLING DEVICES MANUFACTURING
Waste Code:	312
Waste Class:	PATHOLOGICAL WASTES
Waste Char:	P
Waste Charac Desc:	PATHOLOGICAL
Count Manifests:	1
Sum Received Qty:	2.0

2019 Receiver Manifest Details

Gen District:	402
Gen District Office Name:	OTTAWA DISTRICT OFFICE 402
Gen Region Code:	04
Gen Region Office Name:	EASTERN REGION
NAICS Code:	418990
NAICS Desc:	ALL OTHER WHOLESALER-DISTRIBUTORS
Waste Code:	252
Waste Class:	WASTE OILS & LUBRICANTS
Waste Char:	L
Waste Charac Desc:	LIQUID INDUSTRIAL WASTE

Count Manifests: 2
Sum Received Qty: 6.0

2019 Receiver Manifest Details

Gen District: 401
Gen District Office Name: KINGSTON DISTRICT OFFICE 401
Gen Region Code: 04
Gen Region Office Name: EASTERN REGION
NAICS Code: 444110
NAICS Desc: HOME CENTRES
Waste Code: 242
Waste Class: HALOGENATED PESTICIDES
Waste Char: T
Waste Charac Desc: LEACHATE TOXIC
Count Manifests: 2
Sum Received Qty: 15.0

2019 Receiver Manifest Details

Gen District: 401
Gen District Office Name: KINGSTON DISTRICT OFFICE 401
Gen Region Code: 04
Gen Region Office Name: EASTERN REGION
NAICS Code: 444110
NAICS Desc: HOME CENTRES
Waste Code: 263
Waste Class: ORGANIC LABORATORY CHEMICALS
Waste Char: L
Waste Charac Desc: LIQUID INDUSTRIAL WASTE
Count Manifests: 2
Sum Received Qty: 42.0

2019 Receiver Manifest Details

Gen District: 401
Gen District Office Name: KINGSTON DISTRICT OFFICE 401
Gen Region Code: 04
Gen Region Office Name: EASTERN REGION
NAICS Code: 444110
NAICS Desc: HOME CENTRES
Waste Code: 331
Waste Class: WASTE COMPRESSED GASES
Waste Char: I
Waste Charac Desc: IGNITABLE
Count Manifests: 4
Sum Received Qty: 18.0

2019 Receiver Manifest Details

Gen District: 305
Gen District Office Name: HALTON-PEEL DISTRICT OFFICE 305
Gen Region Code: 03
Gen Region Office Name: CENTRAL REGION
NAICS Code: 493110
NAICS Desc: GENERAL WAREHOUSING AND STORAGE
Waste Code: 262
Waste Class: DETERGENTS/SOAPS
Waste Char: L
Waste Charac Desc: LIQUID INDUSTRIAL WASTE
Count Manifests: 1
Sum Received Qty: 10323.0

2019 Receiver Manifest Details

Gen District:	402
Gen District Office Name:	OTTAWA DISTRICT OFFICE 402
Gen Region Code:	04
Gen Region Office Name:	EASTERN REGION
NAICS Code:	623999
NAICS Desc:	
Waste Code:	261
Waste Class:	PHARMACEUTICALS
Waste Char:	A
Waste Charac Desc:	ACUTELY HAZARDOUS WASTE CHEM.
Count Manifests:	3
Sum Received Qty:	41.0

2019 Receiver Manifest Details

Gen District:	305
Gen District Office Name:	HALTON-PEEL DISTRICT OFFICE 305
Gen Region Code:	03
Gen Region Office Name:	CENTRAL REGION
NAICS Code:	562110
NAICS Desc:	WASTE COLLECTION
Waste Code:	312
Waste Class:	PATHOLOGICAL WASTES
Waste Char:	P
Waste Charac Desc:	PATHOLOGICAL
Count Manifests:	51
Sum Received Qty:	78800.0

2019 Receiver Manifest Details

Gen District:	403
Gen District Office Name:	CORNWALL AREA OFFICE 403
Gen Region Code:	04
Gen Region Office Name:	EASTERN REGION
NAICS Code:	621150
NAICS Desc:	
Waste Code:	312
Waste Class:	PATHOLOGICAL WASTES
Waste Char:	A
Waste Charac Desc:	ACUTELY HAZARDOUS WASTE CHEM.
Count Manifests:	1
Sum Received Qty:	192.0

2019 Receiver Manifest Details

Gen District:	403
Gen District Office Name:	CORNWALL AREA OFFICE 403
Gen Region Code:	04
Gen Region Office Name:	EASTERN REGION
NAICS Code:	621150
NAICS Desc:	
Waste Code:	312
Waste Class:	PATHOLOGICAL WASTES
Waste Char:	P
Waste Charac Desc:	PATHOLOGICAL
Count Manifests:	49
Sum Received Qty:	8400.0

2019 Receiver Manifest Details

Gen District: 805
Gen District Office Name: QUEBEC
Gen Region Code: 04
Gen Region Office Name: EASTERN REGION
NAICS Code: 444130
NAICS Desc: HARDWARE STORES
Waste Code: 263
Waste Class: ORGANIC LABORATORY CHEMICALS
Waste Char: A
Waste Charac Desc: ACUTELY HAZARDOUS WASTE CHEM.
Count Manifests: 8
Sum Received Qty: 1180.0

2019 Receiver Manifest Details

Gen District: 403
Gen District Office Name: CORNWALL AREA OFFICE 403
Gen Region Code: 04
Gen Region Office Name: EASTERN REGION
NAICS Code: 621390
NAICS Desc: OFFICES OF ALL OTHER HEALTH PRACTITIONERS
Waste Code: 312
Waste Class: PATHOLOGICAL WASTES
Waste Char: P
Waste Charac Desc: PATHOLOGICAL
Count Manifests: 2
Sum Received Qty: 19.0

2019 Receiver Manifest Details

Gen District: 102
Gen District Office Name: SARNIA/WINDSOR AREA OFFICE 102
Gen Region Code: 01
Gen Region Office Name: SOUTHWESTERN REGION
NAICS Code: 621420
NAICS Desc: OUT-PATIENT MENTAL HEALTH AND SUBSTANCE ABUSE CENTRES
Waste Code: 312
Waste Class: PATHOLOGICAL WASTES
Waste Char: P
Waste Charac Desc: PATHOLOGICAL
Count Manifests: 1
Sum Received Qty: 77.0

2019 Receiver Manifest Details

Gen District: 403
Gen District Office Name: CORNWALL AREA OFFICE 403
Gen Region Code: 04
Gen Region Office Name: EASTERN REGION
NAICS Code: 621494
NAICS Desc:
Waste Code: 312
Waste Class: PATHOLOGICAL WASTES
Waste Char: P
Waste Charac Desc: PATHOLOGICAL
Count Manifests: 71
Sum Received Qty: 18947.0

2019 Receiver Manifest Details

Gen District: 101

Gen District Office Name:	LONDON DISTRICT OFFICE 101
Gen Region Code:	01
Gen Region Office Name:	SOUTHWESTERN REGION
NAICS Code:	621110
NAICS Desc:	OFFICES OF PHYSICIANS
Waste Code:	312
Waste Class:	PATHOLOGICAL WASTES
Waste Char:	P
Waste Charac Desc:	PATHOLOGICAL
Count Manifests:	4
Sum Received Qty:	177.0

2019 Receiver Manifest Details

Gen District:	402
Gen District Office Name:	OTTAWA DISTRICT OFFICE 402
Gen Region Code:	04
Gen Region Office Name:	EASTERN REGION
NAICS Code:	445110
NAICS Desc:	SUPERMARKETS AND OTHER GROCERY (EXCEPT CONVENIENCE) STORES
Waste Code:	261
Waste Class:	PHARMACEUTICALS
Waste Char:	L
Waste Charac Desc:	LIQUID INDUSTRIAL WASTE
Count Manifests:	13
Sum Received Qty:	30.0

2019 Receiver Manifest Details

Gen District:	402
Gen District Office Name:	OTTAWA DISTRICT OFFICE 402
Gen Region Code:	04
Gen Region Office Name:	EASTERN REGION
NAICS Code:	445110
NAICS Desc:	SUPERMARKETS AND OTHER GROCERY (EXCEPT CONVENIENCE) STORES
Waste Code:	263
Waste Class:	ORGANIC LABORATORY CHEMICALS
Waste Char:	L
Waste Charac Desc:	LIQUID INDUSTRIAL WASTE
Count Manifests:	78
Sum Received Qty:	3701.0

2019 Receiver Manifest Details

Gen District:	202
Gen District Office Name:	GUELPH DISTRICT OFFICE 202
Gen Region Code:	02
Gen Region Office Name:	WEST-CENTRAL REGION
NAICS Code:	621110
NAICS Desc:	OFFICES OF PHYSICIANS
Waste Code:	312
Waste Class:	PATHOLOGICAL WASTES
Waste Char:	P
Waste Charac Desc:	PATHOLOGICAL
Count Manifests:	1
Sum Received Qty:	22.0

2019 Receiver Manifest Details

Gen District:	402
Gen District Office Name:	OTTAWA DISTRICT OFFICE 402
Gen Region Code:	04

Gen Region Office Name:	EASTERN REGION
NAICS Code:	911230
NAICS Desc:	
Waste Code:	312
Waste Class:	PATHOLOGICAL WASTES
Waste Char:	P
Waste Charac Desc:	PATHOLOGICAL
Count Manifests:	12
Sum Received Qty:	3016.0

2019 Receiver Manifest Details

Gen District:	805
Gen District Office Name:	QUEBEC
Gen Region Code:	04
Gen Region Office Name:	EASTERN REGION
NAICS Code:	445110
NAICS Desc:	SUPERMARKETS AND OTHER GROCERY (EXCEPT CONVENIENCE) STORES
Waste Code:	263
Waste Class:	ORGANIC LABORATORY CHEMICALS
Waste Char:	L
Waste Charac Desc:	LIQUID INDUSTRIAL WASTE
Count Manifests:	23
Sum Received Qty:	1874.0

2019 Receiver Manifest Details

Gen District:	805
Gen District Office Name:	QUEBEC
Gen Region Code:	04
Gen Region Office Name:	EASTERN REGION
NAICS Code:	445110
NAICS Desc:	SUPERMARKETS AND OTHER GROCERY (EXCEPT CONVENIENCE) STORES
Waste Code:	331
Waste Class:	WASTE COMPRESSED GASES
Waste Char:	I
Waste Charac Desc:	IGNITABLE
Count Manifests:	15
Sum Received Qty:	193.0

2019 Receiver Manifest Details

Gen District:	501
Gen District Office Name:	SUDBURY DISTRICT OFFICE 501
Gen Region Code:	06
Gen Region Office Name:	NORTHERN REGION
NAICS Code:	445110
NAICS Desc:	SUPERMARKETS AND OTHER GROCERY (EXCEPT CONVENIENCE) STORES
Waste Code:	331
Waste Class:	WASTE COMPRESSED GASES
Waste Char:	I
Waste Charac Desc:	IGNITABLE
Count Manifests:	1
Sum Received Qty:	7.0

2019 Receiver Manifest Details

Gen District:	401
Gen District Office Name:	KINGSTON DISTRICT OFFICE 401
Gen Region Code:	04
Gen Region Office Name:	EASTERN REGION
NAICS Code:	611110

NAICS Desc: ELEMENTARY AND SECONDARY SCHOOLS
Waste Code: 148
Waste Class: INORGANIC LABORATORY CHEMICALS
Waste Char: B
Waste Charac Desc: HAZARDOUS WASTE CHEMICAL
Count Manifests: 1
Sum Received Qty: 1.0

2019 Receiver Manifest Details

Gen District: 402
Gen District Office Name: OTTAWA DISTRICT OFFICE 402
Gen Region Code: 04
Gen Region Office Name: EASTERN REGION
NAICS Code: 811111
NAICS Desc: GENERAL AUTOMOTIVE REPAIR
Waste Code: 331
Waste Class: WASTE COMPRESSED GASES
Waste Char: L
Waste Charac Desc: LIQUID INDUSTRIAL WASTE
Count Manifests: 4
Sum Received Qty: 6.0

2019 Receiver Manifest Details

Gen District: 402
Gen District Office Name: OTTAWA DISTRICT OFFICE 402
Gen Region Code: 04
Gen Region Office Name: EASTERN REGION
NAICS Code: 911240
NAICS Desc:
Waste Code: 312
Waste Class: PATHOLOGICAL WASTES
Waste Char: P
Waste Charac Desc: PATHOLOGICAL
Count Manifests: 1
Sum Received Qty: 8.0

2019 Receiver Manifest Details

Gen District: 403
Gen District Office Name: CORNWALL AREA OFFICE 403
Gen Region Code: 04
Gen Region Office Name: EASTERN REGION
NAICS Code: 621210
NAICS Desc: OFFICES OF DENTISTS
Waste Code: 264
Waste Class: PHOTOPROCESSING WASTES
Waste Char: L
Waste Charac Desc: LIQUID INDUSTRIAL WASTE
Count Manifests: 2
Sum Received Qty: 116.0

2019 Receiver Manifest Details

Gen District: 403
Gen District Office Name: CORNWALL AREA OFFICE 403
Gen Region Code: 04
Gen Region Office Name: EASTERN REGION
NAICS Code: 621210
NAICS Desc: OFFICES OF DENTISTS
Waste Code: 264

Waste Class: PHOTOPROCESSING WASTES
Waste Char: T
Waste Charac Desc: LEACHATE TOXIC
Count Manifests: 1
Sum Received Qty: 23.0

2019 Receiver Manifest Details

Gen District: 305
Gen District Office Name: HALTON-PEEL DISTRICT OFFICE 305
Gen Region Code: 03
Gen Region Office Name: CENTRAL REGION
NAICS Code: 541990
NAICS Desc: ALL OTHER PROFESSIONAL, SCIENTIFIC AND TECHNICAL SERVICES
Waste Code: 312
Waste Class: PATHOLOGICAL WASTES
Waste Char: P
Waste Charac Desc: PATHOLOGICAL
Count Manifests: 1
Sum Received Qty: 302.0

2019 Receiver Manifest Details

Gen District: 805
Gen District Office Name: QUEBEC
Gen Region Code: 04
Gen Region Office Name: EASTERN REGION
NAICS Code: 452999
NAICS Desc: ALL OTHER MISCELLANEOUS GENERAL MERCHANDISE STORES
Waste Code: 212
Waste Class: ALIPHATIC SOLVENTS
Waste Char: I
Waste Charac Desc: IGNITABLE
Count Manifests: 5
Sum Received Qty: 183.0

2019 Receiver Manifest Details

Gen District: 401
Gen District Office Name: KINGSTON DISTRICT OFFICE 401
Gen Region Code: 04
Gen Region Office Name: EASTERN REGION
NAICS Code: 541990
NAICS Desc: ALL OTHER PROFESSIONAL, SCIENTIFIC AND TECHNICAL SERVICES
Waste Code: 312
Waste Class: PATHOLOGICAL WASTES
Waste Char: P
Waste Charac Desc: PATHOLOGICAL
Count Manifests: 1
Sum Received Qty: 12.0

2019 Receiver Manifest Details

Gen District: 402
Gen District Office Name: OTTAWA DISTRICT OFFICE 402
Gen Region Code: 04
Gen Region Office Name: EASTERN REGION
NAICS Code: 562110
NAICS Desc: WASTE COLLECTION
Waste Code: 312
Waste Class: PATHOLOGICAL WASTES
Waste Char: P

Waste Charac Desc: PATHOLOGICAL
Count Manifests: 12
Sum Received Qty: 46543.0

2019 Receiver Manifest Details

Gen District: 402
Gen District Office Name: OTTAWA DISTRICT OFFICE 402
Gen Region Code: 04
Gen Region Office Name: EASTERN REGION
NAICS Code: 453310
NAICS Desc: USED MERCHANDISE STORES
Waste Code: 261
Waste Class: PHARMACEUTICALS
Waste Char: I
Waste Charac Desc: IGNITABLE
Count Manifests: 1
Sum Received Qty: 1.0

2019 Receiver Manifest Details

Gen District: 305
Gen District Office Name: HALTON-PEEL DISTRICT OFFICE 305
Gen Region Code: 03
Gen Region Office Name: CENTRAL REGION
NAICS Code: 493190
NAICS Desc: OTHER WAREHOUSING AND STORAGE
Waste Code: 261
Waste Class: PHARMACEUTICALS
Waste Char: I
Waste Charac Desc: IGNITABLE
Count Manifests: 1
Sum Received Qty: 22.0

2019 Receiver Manifest Details

Gen District: 403
Gen District Office Name: CORNWALL AREA OFFICE 403
Gen Region Code: 04
Gen Region Office Name: EASTERN REGION
NAICS Code: 541990
NAICS Desc: ALL OTHER PROFESSIONAL, SCIENTIFIC AND TECHNICAL SERVICES
Waste Code: 261
Waste Class: PHARMACEUTICALS
Waste Char: A
Waste Charac Desc: ACUTELY HAZARDOUS WASTE CHEM.
Count Manifests: 6
Sum Received Qty: 113.0

2019 Receiver Manifest Details

Gen District: 305
Gen District Office Name: HALTON-PEEL DISTRICT OFFICE 305
Gen Region Code: 03
Gen Region Office Name: CENTRAL REGION
NAICS Code: 562110
NAICS Desc: WASTE COLLECTION
Waste Code: 261
Waste Class: PHARMACEUTICALS
Waste Char: L
Waste Charac Desc: LIQUID INDUSTRIAL WASTE
Count Manifests: 100

Sum Received Qty: 141221.0

2019 Receiver Manifest Details

Gen District: 104
Gen District Office Name: OWEN SOUND AREA OFFICE 104
Gen Region Code: 01
Gen Region Office Name: SOUTHWESTERN REGION
NAICS Code: 622111
NAICS Desc: GENERAL (EXCEPT PAEDIATRIC) HOSPITALS
Waste Code: 312
Waste Class: PATHOLOGICAL WASTES
Waste Char: P
Waste Charac Desc: PATHOLOGICAL
Count Manifests: 1
Sum Received Qty: 876.0

2019 Receiver Waste Information Details

Rec No: 6146-AF4HNW
Waste Code: 221
Waste Class Name: LIGHT FUELS

2019 Receiver Waste Information Details

Rec No: 6146-AF4HNW
Waste Code: 331
Waste Class Name: WASTE COMPRESSED GASES

2019 Receiver Waste Information Details

Rec No: 6146-AF4HNW
Waste Code: 112
Waste Class Name: ACID WASTE - HEAVY METALS

2019 Receiver Waste Information Details

Rec No: 6146-AF4HNW
Waste Code: 113
Waste Class Name: ACID WASTE - OTHER METALS

2019 Receiver Waste Information Details

Rec No: 6146-AF4HNW
Waste Code: 232
Waste Class Name: POLYMERIC RESINS

2019 Receiver Waste Information Details

Rec No: 6146-AF4HNW
Waste Code: 114
Waste Class Name: OTHER INORGANIC ACID WASTES

2019 Receiver Waste Information Details

Rec No: 6146-AF4HNW
Waste Code: 231
Waste Class Name: LATEX WASTES

2019 Receiver Waste Information Details

Rec No: 6146-AF4HNW
Waste Code: 121
Waste Class Name: ALKALINE WASTES - HEAVY METALS

2019 Receiver Waste Information Details

Rec No: 6146-AF4HNW
Waste Code: 233
Waste Class Name: OTHER POLYMERIC WASTES

2019 Receiver Waste Information Details

Rec No: 6146-AF4HNW
Waste Code: 122
Waste Class Name: ALKALINE WASTES - OTHER METALS

2019 Receiver Waste Information Details

Rec No: 6146-AF4HNW
Waste Code: 241
Waste Class Name: HALOGENATED SOLVENTS

2019 Receiver Waste Information Details

Rec No: 6146-AF4HNW
Waste Code: 242
Waste Class Name: HALOGENATED PESTICIDES

2019 Receiver Waste Information Details

Rec No: 6146-AF4HNW
Waste Code: 251
Waste Class Name: OIL SKIMMINGS & SLUDGES

2019 Receiver Waste Information Details

Rec No: 6146-AF4HNW
Waste Code: 252
Waste Class Name: WASTE OILS & LUBRICANTS

2019 Receiver Waste Information Details

Rec No: 6146-AF4HNW
Waste Code: 253
Waste Class Name: EMULSIFIED OILS

2019 Receiver Waste Information Details

Rec No: 6146-AF4HNW
Waste Code: 261
Waste Class Name: PHARMACEUTICALS

2019 Receiver Waste Information Details

Rec No: 6146-AF4HNW
Waste Code: 262
Waste Class Name: DETERGENTS/SOAPS

2019 Receiver Waste Information Details

Rec No: 6146-AF4HNW
Waste Code: 145
Waste Class Name: PAINT/PIGMENT/COATING RESIDUES

2019 Receiver Waste Information Details

Rec No: 6146-AF4HNW
Waste Code: 146
Waste Class Name: OTHER SPECIFIED INORGANICS

2019 Receiver Waste Information Details

Rec No: 6146-AF4HNW
Waste Code: 263
Waste Class Name: ORGANIC LABORATORY CHEMICALS

2019 Receiver Waste Information Details

Rec No: 6146-AF4HNW
Waste Code: 264
Waste Class Name: PHOTOPROCESSING WASTES

2019 Receiver Waste Information Details

Rec No: 6146-AF4HNW
Waste Code: 148
Waste Class Name: INORGANIC LABORATORY CHEMICALS

2019 Receiver Waste Information Details

Rec No: 6146-AF4HNW
Waste Code: 269
Waste Class Name: NON-HALOGENATED PESTICIDES

2019 Receiver Waste Information Details

Rec No: 6146-AF4HNW
Waste Code: 211
Waste Class Name: AROMATIC SOLVENTS

2019 Receiver Waste Information Details

Rec No: 6146-AF4HNW
Waste Code: 213
Waste Class Name: PETROLEUM DISTILLATES

2019 Receiver Waste Information Details

Rec No: 6146-AF4HNW
Waste Code: 312
Waste Class Name: PATHOLOGICAL WASTES

2019 Receiver Waste Information Details

Rec No: 6146-AF4HNW
Waste Code: 212
Waste Class Name: ALIPHATIC SOLVENTS

---

53 | ***1 of 1*** | ***S/130.9*** | ***69.7 / 2.73*** | ***2750 Lancaster Road Ottawa ON K1B 4S4*** | ***EHS***

Order No: 20121213049
Status: C
Report Type: Site Report
Report Date: 14-DEC-12
Date Received: 13-DEC-12
Previous Site Name:
Lot/Building Size: 3197
Additional Info Ordered:

Nearest Intersection:
Municipality: Ottawa
Client Prov/State: ON
Search Radius (km): .25
X: -75.606453
Y: 45.396277

---

54 | ***1 of 1*** | ***NE/131.6*** | ***64.8 / -2.12*** | ***2750 SLEFFIELD OTTAWA ON*** | ***WWIS***

Well ID: 7302238
Construction Date:
Use 1st: Test Hole
Use 2nd: Monitoring
Final Well Status: Observation Wells
Water Type:
Casing Material:
Audit No: Z258427
Tag: A182604
Constructn Method:
Elevation (m):
Elevatn Reliabilty:
Depth to Bedrock:
Well Depth:
Overburden/Bedrock:
Pump Rate:

Flowing (Y/N):
Flow Rate:
Data Entry Status:
Data Src:
Date Received: 22-Dec-2017 00:00:00
Selected Flag: TRUE
Abandonment Rec:
Contractor: 7241
Form Version: 7
Owner:
County: OTTAWA-CARLETON
Lot:
Concession:
Concession Name:
Easting NAD83:
Northing NAD83:

Static Water Level: ***Zone:***
Clear/Cloudy: ***UTM Reliability:***
Municipality: OTTAWA CITY
Site Info:

PDF URL (Map):

Additional Detail(s) (Map)

Well Completed Date: 2017/11/21
Year Completed: 2017
Depth (m): 4.57
Latitude: 45.3997743054042
Longitude: -75.6053003771835
Path:

Bore Hole Information

Bore Hole ID: 1006927834 ***Elevation:***
DP2BR: ***Elevrc:***
Spatial Status: ***Zone:*** 18
Code OB: ***East83:*** 452626.00
Code OB Desc: ***North83:*** 5027540.00
Open Hole: ***Org CS:*** UTM83
Cluster Kind: ***UTMRC:*** 4
Date Completed: 21-Nov-2017 00:00:00 ***UTMRC Desc:*** margin of error : 30 m - 100 m
Remarks: ***Location Method:*** wwr
Loc Method Desc: on Water Well Record
Elevrc Desc:
Location Source Date:
Improvement Location Source:
Improvement Location Method:
Source Revision Comment:
Supplier Comment:

Overburden and Bedrock Materials Interval

Formation ID: 1007101878
Layer: 1
Color: 2
General Color: GREY
Mat1: 11
Most Common Material: GRAVEL
Mat2:
Mat2 Desc:
Mat3: 77
Mat3 Desc: LOOSE
Formation Top Depth: 0.0
Formation End Depth: 0.6100000143051147
Formation End Depth UOM: m

Overburden and Bedrock Materials Interval

Formation ID: 1007101880
Layer: 3
Color: 2
General Color: GREY
Mat1: 05
Most Common Material: CLAY
Mat2: 06

Mat2 Desc: SILT
Mat3: 85
Mat3 Desc: SOFT
Formation Top Depth: 2.130000114440918
Formation End Depth: 4.570000171661377
Formation End Depth UOM: m

Overburden and Bedrock Materials Interval

Formation ID: 1007101879
Layer: 2
Color: 6
General Color: BROWN
Mat1: 05
Most Common Material: CLAY
Mat2: 28
Mat2 Desc: SAND
Mat3: 85
Mat3 Desc: SOFT
Formation Top Depth: 0.6100000143051147
Formation End Depth: 2.130000114440918
Formation End Depth UOM: m

Annular Space/Abandonment Sealing Record

Plug ID: 1007101888
Layer: 1
Plug From: 0.0
Plug To: 0.3100000023841858
Plug Depth UOM: m

Annular Space/Abandonment Sealing Record

Plug ID: 1007101889
Layer: 2
Plug From: 0.3100000023841858
Plug To: 1.2200000286102295
Plug Depth UOM: m

Annular Space/Abandonment Sealing Record

Plug ID: 1007101890
Layer: 3
Plug From: 1.2200000286102295
Plug To: 4.570000171661377
Plug Depth UOM: m

Method of Construction & Well Use

Method Construction ID: 1007101887
Method Construction Code: D
Method Construction: Direct Push
Other Method Construction:

Pipe Information

Pipe ID: 1007101877
Casing No: 0
Comment:
Alt Name:

Construction Record - Casing

Casing ID: 1007101883
Layer: 1
Material: 5
Open Hole or Material: PLASTIC
Depth From: 0.0
Depth To: 1.5
Casing Diameter: 4.03000020980835
Casing Diameter UOM: cm
Casing Depth UOM: m

Construction Record - Screen

Screen ID: 1007101884
Layer: 1
Slot: 10
Screen Top Depth: 1.5
Screen End Depth: 4.570000171661377
Screen Material: 5
Screen Depth UOM: m
Screen Diameter UOM: cm
Screen Diameter: 4.820000171661377

Water Details

Water ID: 1007101882
Layer:
Kind Code:
Kind:
Water Found Depth:
Water Found Depth UOM: m

Hole Diameter

Hole ID: 1007101881
Diameter: 8.25
Depth From: 0.0
Depth To: 4.570000171661377
Hole Depth UOM: m
Hole Diameter UOM: cm

Links

Bore Hole ID: 1006927834
Depth M: 4.57
Year Completed: 2017
Well Completed Dt: 2017/11/21
Audit No: Z258427
Tag No: A182604
Contractor: 7241
Path: 730\7302238.pdf
Latitude: 45.3997743054042
Longitude: -75.6053003771835

55	1 of 1	W/132.6	68.2 / 1.23	2664 Lancaster Rd Ottawa ON K1B 4T7	EHS

Order No: 20041221007
Status: C
Report Type: Site Report
Nearest Intersection:
Municipality:
Client Prov/State: NJ

Map Key	Number of Records	Direction/ Distance (m)	Elev/Diff (m)	Site	DB

Report Date:	12/22/04	**Search Radius (km):**	0.25
Date Received:	12/21/04	**X:**	-75.609525
Previous Site Name:		**Y:**	45.398103
Lot/Building Size:			
Additional Info Ordered:			

---

56 | **1 of 1** | **NE/133.0** | **64.9 / -2.07** | **2750 Sheffield Rd**
Ottawa ON K1B3V9 | **EHS**

Order No:	20171012011	**Nearest Intersection:**	
Status:	C	**Municipality:**	
Report Type:	Standard Report	**Client Prov/State:**	ON
Report Date:	17-OCT-17	**Search Radius (km):**	.25
Date Received:	12-OCT-17	**X:**	-75.604959
Previous Site Name:		**Y:**	45.39958
Lot/Building Size:			
Additional Info Ordered:	Fire Insur. Maps and/or Site Plans		

---

57 | **1 of 4** | **SSE/133.1** | **67.8 / 0.88** | **UPPER CANADA AUTO SUPPLY INC**
2759 LANCASTER RD
OTTAWA ON K1B 4V8 | **AUWR**

Headcode:	96400
Headcode Desc:	Automobile Parts & Supplies-Used & Rebuilt
Phone:	6137319661
List Name:	
Description:	

---

57 | **2 of 4** | **SSE/133.1** | **67.8 / 0.88** | **Ottawa Metro Towing**
2759 Lancaster rd
Ottawa ON K1B4V8 | **GEN**

Generator No:	ON3648267
SIC Code:	
SIC Description:	
Approval Years:	As of Jul 2020
PO Box No:	
Country:	Canada
Status:	Registered
Co Admin:	
Choice of Contact:	
Phone No Admin:	
Contaminated Facility:	
MHSW Facility:	

Detail(s)

Waste Class:	252 H
Waste Class Name:	Waste crankcase oils and lubricants
Waste Class:	252 L
Waste Class Name:	Waste crankcase oils and lubricants

---

57 | **3 of 4** | **SSE/133.1** | **67.8 / 0.88** | **Ottawa Metro Towing**
2759 Lancaster rd
Ottawa ON K1B4V8 | **GEN**

Generator No:	ON3648267
SIC Code:	

Map Key	Number of Records	Direction/ Distance (m)	Elev/Diff (m)	Site	DB

SIC Description:
Approval Years: As of Nov 2021
PO Box No:
Country: Canada
Status: Registered
Co Admin:
Choice of Contact:
Phone No Admin:
Contaminated Facility:
MHSW Facility:

Detail(s)

Waste Class: 252 L
Waste Class Name: Waste crankcase oils and lubricants

Waste Class: 252 H
Waste Class Name: Waste crankcase oils and lubricants

---

57 | ***4 of 4*** | ***SSE/133.1*** | ***67.8 / 0.88*** | ***Ottawa Metro Towing, 2759 Lancaster rd, Ottawa ON K1B4V8*** | ***GEN***

Generator No: ON3648267
SIC Code:
SIC Description:
Approval Years: As of Oct 2022
PO Box No:
Country: Canada
Status: Registered
Co Admin:
Choice of Contact:
Phone No Admin:
Contaminated Facility:
MHSW Facility:

Detail(s)

Waste Class: 252 L
Waste Class Name: WASTE OILS & LUBRICANTS

Waste Class: 252 H
Waste Class Name: WASTE OILS & LUBRICANTS

---

58 | ***1 of 1*** | ***ENE/133.2*** | ***64.9 / -2.07*** | ***2750 Sheffield rd, Ottawa ON*** | ***WWIS***

Well ID:	7365291	**Flowing (Y/N):**	
Construction Date:		**Flow Rate:**	
Use 1st:	Monitoring and Test Hole	**Data Entry Status:**	
Use 2nd:		**Data Src:**	
Final Well Status:	Monitoring and Test Hole	**Date Received:**	14-Aug-2020 00:00:00
Water Type:		**Selected Flag:**	TRUE
Casing Material:		**Abandonment Rec:**	
Audit No:	Z338424	**Contractor:**	7241
Tag:	A287654	**Form Version:**	7
Constructn Method:		**Owner:**	
Elevation (m):		**County:**	OTTAWA-CARLETON
Elevatn Reliabilty:		**Lot:**	
Depth to Bedrock:		**Concession:**	
Well Depth:		**Concession Name:**	
Overburden/Bedrock:		**Easting NAD83:**	
Pump Rate:		**Northing NAD83:**	

Static Water Level: ***Zone:***
Clear/Cloudy: ***UTM Reliability:***
Municipality: GLOUCESTER TOWNSHIP
Site Info:

Bore Hole Information

Bore Hole ID: 1008444093 ***Elevation:***
DP2BR: ***Elevrc:***
Spatial Status: ***Zone:*** 18
Code OB: ***East83:*** 452671.00
Code OB Desc: ***North83:*** 5027502.00
Open Hole: ***Org CS:*** UTM83
Cluster Kind: ***UTMRC:*** 4
Date Completed: 05-Jun-2020 00:00:00 ***UTMRC Desc:*** margin of error : 30 m - 100 m
Remarks: ***Location Method:*** wwr
Loc Method Desc: on Water Well Record
Elevrc Desc:
Location Source Date:
Improvement Location Source:
Improvement Location Method:
Source Revision Comment:
Supplier Comment:

Overburden and Bedrock Materials Interval

Formation ID: 1008746718
Layer: 2
Color: 2
General Color: GREY
Mat1: 05
Most Common Material: CLAY
Mat2: 06
Mat2 Desc: SILT
Mat3: 85
Mat3 Desc: SOFT
Formation Top Depth: 1.0
Formation End Depth: 5.0
Formation End Depth UOM: ft

Overburden and Bedrock Materials Interval

Formation ID: 1008746717
Layer: 1
Color: 2
General Color: GREY
Mat1: 11
Most Common Material: GRAVEL
Mat2: 10
Mat2 Desc: COARSE SAND
Mat3: 85
Mat3 Desc: SOFT
Formation Top Depth: 0.0
Formation End Depth: 1.0
Formation End Depth UOM: ft

Overburden and Bedrock Materials Interval

Formation ID: 1008746719

Layer: 3
Color: 2
General Color: GREY
Mat1: 05
Most Common Material: CLAY
Mat2: 06
Mat2 Desc: SILT
Mat3: 91
Mat3 Desc: WATER-BEARING
Formation Top Depth: 5.0
Formation End Depth: 15.0
Formation End Depth UOM: ft

Annular Space/Abandonment Sealing Record

Plug ID: 1008746844
Layer: 2
Plug From: 1.0
Plug To: 4.5
Plug Depth UOM: ft

Annular Space/Abandonment Sealing Record

Plug ID: 1008746843
Layer: 1
Plug From: 0.0
Plug To: 1.0
Plug Depth UOM: ft

Annular Space/Abandonment Sealing Record

Plug ID: 1008746845
Layer: 3
Plug From: 4.5
Plug To: 15.0
Plug Depth UOM: ft

Method of Construction & Well Use

Method Construction ID: 1008746938
Method Construction Code: B
Method Construction: Other Method
Other Method Construction: direct push

Pipe Information

Pipe ID: 1008746533
Casing No: 0
Comment:
Alt Name:

Construction Record - Casing

Casing ID: 1008746988
Layer: 1
Material: 5
Open Hole or Material: PLASTIC

Depth From:	0.0
Depth To:	5.0
Casing Diameter:	1.5800000429153442
Casing Diameter UOM:	Inch
Casing Depth UOM:	ft

Construction Record - Screen

Screen ID:	1008747038
Layer:	1
Slot:	10
Screen Top Depth:	5.0
Screen End Depth:	15.0
Screen Material:	5
Screen Depth UOM:	ft
Screen Diameter UOM:	Inch
Screen Diameter:	1.899999976158142

Results of Well Yield Testing

Pumping Test Method Desc:	
Pump Test ID:	1008747088
Pump Set At:	
Static Level:	
Final Level After Pumping:	
Recommended Pump Depth:	
Pumping Rate:	
Flowing Rate:	
Recommended Pump Rate:	
Levels UOM:	ft
Rate UOM:	GPM
Water State After Test Code:	
Water State After Test:	
Pumping Test Method:	0
Pumping Duration HR:	
Pumping Duration MIN:	
Flowing:	

Hole Diameter

Hole ID:	1008746897
Diameter:	3.25
Depth From:	0.0
Depth To:	15.0
Hole Depth UOM:	ft
Hole Diameter UOM:	Inch

Links

Bore Hole ID:	1008444093	**Tag No:**	A287654
Depth M:	4.572	**Contractor:**	7241
Year Completed:	2020	**Path:**	
Well Completed Dt:	2020/06/05	**Latitude:**	45.3994353207019
Audit No:	Z338424	**Longitude:**	-75.6047217931165

59 | ***1 of 1*** | ***WSW/138.5*** | ***67.9 / 0.93*** | ***Waste Management Inc.***
2676 LANCASTER RD.<UNOFFICIAL>
Ottawa ON K1B 4T7 | ***SPL***

Ref No:	5785-62WNG2	**Discharger Report:**	
Site No:		**Material Group:**	Oil
Incident Dt:	7/15/2004	**Health/Env Conseq:**	

Year:		**Client Type:**	
Incident Cause:	Pipe Or Hose Leak	**Sector Type:**	Transport Truck
Incident Event:		**Agency Involved:**	
Contaminant Code:	15	**Nearest Watercourse:**	
Contaminant Name:	HYDRAULIC OIL	**Site Address:**	
Contaminant Limit 1:		**Site District Office:**	Ottawa
Contam Limit Freq 1:		**Site Postal Code:**	
Contaminant UN No 1:		**Site Region:**	Eastern
Environment Impact:	Not Anticipated	**Site Municipality:**	Ottawa
Nature of Impact:	Soil Contamination	**Site Lot:**	
Receiving Medium:	Land	**Site Conc:**	
Receiving Env:		**Northing:**	
MOE Response:		**Easting:**	
Dt MOE Arvl on Scn:		**Site Geo Ref Accu:**	
MOE Reported Dt:	7/15/2004	**Site Map Datum:**	
Dt Document Closed:		**SAC Action Class:**	Spill to Land
Incident Reason:	Equipment Failure	**Source Type:**	

Site Name: 2676 LANCASTER RD.<UNOFFICIAL>
Site County/District:
Site Geo Ref Meth:
Incident Summary: Waste Mgnt,35 L hydraulic oil to parking lot,clng
Contaminant Qty: 35 L

---

60 | ***1 of 1*** | ***ENE/141.5*** | ***64.9 / -2.07*** | ***2750 SHEFFIELD RD Ottawa ON*** | ***WWIS***

Well ID:	7307311	**Flowing (Y/N):**	
Construction Date:		**Flow Rate:**	
Use 1st:	Test Hole	**Data Entry Status:**	
Use 2nd:	Monitoring	**Data Src:**	
Final Well Status:	Monitoring and Test Hole	**Date Received:**	12-Mar-2018 00:00:00
Water Type:		**Selected Flag:**	TRUE
Casing Material:		**Abandonment Rec:**	
Audit No:	Z277448	**Contractor:**	7241
Tag:	A189786	**Form Version:**	7
Constructn Method:		**Owner:**	
Elevation (m):		**County:**	OTTAWA-CARLETON
Elevatn Reliabilty:		**Lot:**	
Depth to Bedrock:		**Concession:**	
Well Depth:		**Concession Name:**	
Overburden/Bedrock:		**Easting NAD83:**	
Pump Rate:		**Northing NAD83:**	
Static Water Level:		**Zone:**	
Clear/Cloudy:		**UTM Reliability:**	

Municipality: OTTAWA CITY
Site Info:

PDF URL (Map):

Additional Detail(s) (Map)

Well Completed Date: 2018/02/02
Year Completed: 2018
Depth (m): 6.096
Latitude: 45.3995432625693
Longitude: -75.6047357216058
Path:

Bore Hole Information

Bore Hole ID:	1006999990	**Elevation:**	
DP2BR:		**Elevrc:**	

Spatial Status:		***Zone:***	18
Code OB:		***East83:***	452670.00
Code OB Desc:		***North83:***	5027514.00
Open Hole:		***Org CS:***	UTM83
Cluster Kind:		***UTMRC:***	4
Date Completed:	02-Feb-2018 00:00:00	***UTMRC Desc:***	margin of error : 30 m - 100 m
Remarks:		***Location Method:***	wwr
Loc Method Desc:	on Water Well Record		
Elevrc Desc:			
Location Source Date:			
Improvement Location Source:			
Improvement Location Method:			
Source Revision Comment:			
Supplier Comment:			

Overburden and Bedrock Materials Interval

Formation ID:	1007222160
Layer:	4
Color:	2
General Color:	GREY
Mat1:	05
Most Common Material:	CLAY
Mat2:	06
Mat2 Desc:	SILT
Mat3:	85
Mat3 Desc:	SOFT
Formation Top Depth:	8.0
Formation End Depth:	20.0
Formation End Depth UOM:	ft

Overburden and Bedrock Materials Interval

Formation ID:	1007222157
Layer:	1
Color:	2
General Color:	GREY
Mat1:	11
Most Common Material:	GRAVEL
Mat2:	
Mat2 Desc:	
Mat3:	73
Mat3 Desc:	HARD
Formation Top Depth:	0.0
Formation End Depth:	1.0
Formation End Depth UOM:	ft

Overburden and Bedrock Materials Interval

Formation ID:	1007222158
Layer:	2
Color:	6
General Color:	BROWN
Mat1:	28
Most Common Material:	SAND
Mat2:	
Mat2 Desc:	
Mat3:	85
Mat3 Desc:	SOFT
Formation Top Depth:	1.0

Formation End Depth:	4.0
Formation End Depth UOM:	ft

Overburden and Bedrock Materials Interval

Formation ID:	1007222159
Layer:	3
Color:	6
General Color:	BROWN
Mat1:	05
Most Common Material:	CLAY
Mat2:	06
Mat2 Desc:	SILT
Mat3:	73
Mat3 Desc:	HARD
Formation Top Depth:	4.0
Formation End Depth:	8.0
Formation End Depth UOM:	ft

Annular Space/Abandonment Sealing Record

Plug ID:	1007222168
Layer:	1
Plug From:	0.0
Plug To:	1.0
Plug Depth UOM:	ft

Annular Space/Abandonment Sealing Record

Plug ID:	1007222169
Layer:	2
Plug From:	1.0
Plug To:	9.0
Plug Depth UOM:	ft

Annular Space/Abandonment Sealing Record

Plug ID:	1007222170
Layer:	3
Plug From:	9.0
Plug To:	20.0
Plug Depth UOM:	ft

Method of Construction & Well Use

Method Construction ID:	1007222167
Method Construction Code:	B
Method Construction:	Other Method
Other Method Construction:	DIRECT PUSH

Pipe Information

Pipe ID:	1007222156
Casing No:	0
Comment:	
Alt Name:	

Construction Record - Casing

Casing ID:	1007222163
Layer:	1
Material:	5
Open Hole or Material:	PLASTIC
Depth From:	0.0
Depth To:	10.0
Casing Diameter:	1.3799999952316284
Casing Diameter UOM:	inch
Casing Depth UOM:	ft

Construction Record - Screen

Screen ID:	1007222164
Layer:	1
Slot:	10
Screen Top Depth:	10.0
Screen End Depth:	20.0
Screen Material:	1
Screen Depth UOM:	ft
Screen Diameter UOM:	inch
Screen Diameter:	1.659999966621399

Water Details

Water ID:	1007222162
Layer:	
Kind Code:	
Kind:	
Water Found Depth:	
Water Found Depth UOM:	ft

Hole Diameter

Hole ID:	1007222161
Diameter:	2.375
Depth From:	0.0
Depth To:	20.0
Hole Depth UOM:	ft
Hole Diameter UOM:	inch

Links

Bore Hole ID:	1006999990	***Tag No:***	A189786
Depth M:	6.096	***Contractor:***	7241
Year Completed:	2018	***Path:***	730\7307311.pdf
Well Completed Dt:	2018/02/02	***Latitude:***	45.3995432625693
Audit No:	Z277448	***Longitude:***	-75.6047357216058

61 ***1 of 1*** ***ENE/144.4*** ***64.9 / -2.07*** ***2750 SHEFFIELD RD Ottawa ON*** ***WWIS***

Well ID:	7307319	***Flowing (Y/N):***	
Construction Date:		***Flow Rate:***	
Use 1st:	Test Hole	***Data Entry Status:***	
Use 2nd:	Monitoring	***Data Src:***	
Final Well Status:	0	***Date Received:***	12-Mar-2018 00:00:00
Water Type:		***Selected Flag:***	TRUE
Casing Material:		***Abandonment Rec:***	

Audit No:	Z212327	**Contractor:**	7241
Tag:	A215915	**Form Version:**	7
Constructn Method:		**Owner:**	
Elevation (m):		**County:**	OTTAWA-CARLETON
Elevatn Reliabilty:		**Lot:**	
Depth to Bedrock:		**Concession:**	
Well Depth:		**Concession Name:**	
Overburden/Bedrock:		**Easting NAD83:**	
Pump Rate:		**Northing NAD83:**	
Static Water Level:		**Zone:**	
Clear/Cloudy:		**UTM Reliability:**	
Municipality:	OTTAWA CITY		
Site Info:			

PDF URL (Map):

Additional Detail(s) (Map)

Well Completed Date:	2018/02/01
Year Completed:	2018
Depth (m):	4.57
Latitude:	45.3994900018156
Longitude:	-75.6045946064257
Path:	

Bore Hole Information

Bore Hole ID:	1007000014	**Elevation:**	
DP2BR:		**Elevrc:**	
Spatial Status:		**Zone:**	18
Code OB:		**East83:**	452681.00
Code OB Desc:		**North83:**	5027508.00
Open Hole:		**Org CS:**	UTM83
Cluster Kind:		**UTMRC:**	4
Date Completed:	01-Feb-2018 00:00:00	**UTMRC Desc:**	margin of error : 30 m - 100 m
Remarks:		**Location Method:**	wwr
Loc Method Desc:	on Water Well Record		
Elevrc Desc:			
Location Source Date:			
Improvement Location Source:			
Improvement Location Method:			
Source Revision Comment:			
Supplier Comment:			

Overburden and Bedrock Materials Interval

Formation ID:	1007222276
Layer:	3
Color:	2
General Color:	GREY
Mat1:	05
Most Common Material:	CLAY
Mat2:	
Mat2 Desc:	
Mat3:	85
Mat3 Desc:	SOFT
Formation Top Depth:	3.0999999046325684
Formation End Depth:	4.570000171661377
Formation End Depth UOM:	m

Overburden and Bedrock

Materials Interval

Formation ID:	1007222275
Layer:	2
Color:	6
General Color:	BROWN
Mat1:	05
Most Common Material:	CLAY
Mat2:	28
Mat2 Desc:	SAND
Mat3:	85
Mat3 Desc:	SOFT
Formation Top Depth:	0.6100000143051147
Formation End Depth:	3.0999999046325684
Formation End Depth UOM:	m

Overburden and Bedrock Materials Interval

Formation ID:	1007222274
Layer:	1
Color:	6
General Color:	BROWN
Mat1:	11
Most Common Material:	GRAVEL
Mat2:	
Mat2 Desc:	
Mat3:	77
Mat3 Desc:	LOOSE
Formation Top Depth:	0.0
Formation End Depth:	0.6100000143051147
Formation End Depth UOM:	m

Annular Space/Abandonment Sealing Record

Plug ID:	1007222286
Layer:	3
Plug From:	1.2200000286102295
Plug To:	4.570000171661377
Plug Depth UOM:	m

Annular Space/Abandonment Sealing Record

Plug ID:	1007222284
Layer:	1
Plug From:	0.0
Plug To:	0.3100000023841858
Plug Depth UOM:	m

Annular Space/Abandonment Sealing Record

Plug ID:	1007222285
Layer:	2
Plug From:	0.3100000023841858
Plug To:	1.2200000286102295
Plug Depth UOM:	m

Method of Construction & Well Use

Method Construction ID: 1007222283
Method Construction Code: B
Method Construction: Other Method
Other Method Construction: DIRECT PUSH

Pipe Information

Pipe ID: 1007222273
Casing No: 0
Comment:
Alt Name:

Construction Record - Casing

Casing ID: 1007222279
Layer: 1
Material: 5
Open Hole or Material: PLASTIC
Depth From: 0.0
Depth To: 1.5
Casing Diameter: 4.03000020980835
Casing Diameter UOM: cm
Casing Depth UOM: m

Construction Record - Screen

Screen ID: 1007222280
Layer: 1
Slot: 10
Screen Top Depth: 1.5
Screen End Depth: 4.570000171661377
Screen Material: 5
Screen Depth UOM: m
Screen Diameter UOM: cm
Screen Diameter: 4.820000171661377

Water Details

Water ID: 1007222278
Layer:
Kind Code:
Kind:
Water Found Depth:
Water Found Depth UOM: m

Hole Diameter

Hole ID: 1007222277
Diameter: 8.25
Depth From: 0.0
Depth To: 4.570000171661377
Hole Depth UOM: m
Hole Diameter UOM: cm

Links

Bore Hole ID: 1007000014
Depth M: 4.57
Year Completed: 2018
Well Completed Dt: 2018/02/01
Tag No: A215915
Contractor: 7241
Path: 730\7307319.pdf
Latitude: 45.3994900018156

Audit No:	Z212327			**Longitude:**	-75.6045946064257

62	1 of 1	ENE/147.9	64.9 / -2.07	2750 Sheffield rd Ottawa ON	WWIS

Well ID:	7365290	**Flowing (Y/N):**	
Construction Date:		**Flow Rate:**	
Use 1st:	Monitoring and Test Hole	**Data Entry Status:**	
Use 2nd:		**Data Src:**	
Final Well Status:	Monitoring and Test Hole	**Date Received:**	14-Aug-2020 00:00:00
Water Type:		**Selected Flag:**	TRUE
Casing Material:		**Abandonment Rec:**	
Audit No:	Z338421	**Contractor:**	7241
Tag:	A287653	**Form Version:**	7
Constructn Method:		**Owner:**	
Elevation (m):		**County:**	OTTAWA-CARLETON
Elevatn Reliabilty:		**Lot:**	
Depth to Bedrock:		**Concession:**	
Well Depth:		**Concession Name:**	
Overburden/Bedrock:		**Easting NAD83:**	
Pump Rate:		**Northing NAD83:**	
Static Water Level:		**Zone:**	
Clear/Cloudy:		**UTM Reliability:**	
Municipality:	GLOUCESTER TOWNSHIP		
Site Info:			

Bore Hole Information

Bore Hole ID:	1008444087	**Elevation:**	
DP2BR:		**Elevrc:**	
Spatial Status:		**Zone:**	18
Code OB:		**East83:**	452692.00
Code OB Desc:		**North83:**	5027512.00
Open Hole:		**Org CS:**	UTM83
Cluster Kind:		**UTMRC:**	4
Date Completed:	05-Jun-2020 00:00:00	**UTMRC Desc:**	margin of error : 30 m - 100 m
Remarks:		**Location Method:**	wwr
Loc Method Desc:	on Water Well Record		
Elevrc Desc:			
Location Source Date:			
Improvement Location Source:			
Improvement Location Method:			
Source Revision Comment:			
Supplier Comment:			

Overburden and Bedrock Materials Interval

Formation ID:	1008746716
Layer:	2
Color:	2
General Color:	GREY
Mat1:	05
Most Common Material:	CLAY
Mat2:	06
Mat2 Desc:	SILT
Mat3:	85
Mat3 Desc:	SOFT
Formation Top Depth:	2.0
Formation End Depth:	10.0
Formation End Depth UOM:	ft

Overburden and Bedrock Materials Interval

Formation ID:	1008746715
Layer:	1
Color:	2
General Color:	GREY
Mat1:	11
Most Common Material:	GRAVEL
Mat2:	10
Mat2 Desc:	COARSE SAND
Mat3:	85
Mat3 Desc:	SOFT
Formation Top Depth:	0.0
Formation End Depth:	2.0
Formation End Depth UOM:	ft

Annular Space/Abandonment Sealing Record

Plug ID:	1008746841
Layer:	2
Plug From:	1.0
Plug To:	2.0
Plug Depth UOM:	ft

Annular Space/Abandonment Sealing Record

Plug ID:	1008746840
Layer:	1
Plug From:	0.0
Plug To:	1.0
Plug Depth UOM:	ft

Annular Space/Abandonment Sealing Record

Plug ID:	1008746842
Layer:	3
Plug From:	2.0
Plug To:	10.0
Plug Depth UOM:	ft

Method of Construction & Well Use

Method Construction ID:	1008746937
Method Construction Code:	B
Method Construction:	Other Method
Other Method Construction:	direct push

Pipe Information

Pipe ID:	1008746532
Casing No:	0
Comment:	
Alt Name:	

Construction Record - Casing

Casing ID:	1008746987
Layer:	1
Material:	5
Open Hole or Material:	PLASTIC
Depth From:	0.0
Depth To:	2.0
Casing Diameter:	1.5800000429153442
Casing Diameter UOM:	Inch
Casing Depth UOM:	ft

Construction Record - Screen

Screen ID:	1008747037
Layer:	1
Slot:	10
Screen Top Depth:	2.0
Screen End Depth:	10.0
Screen Material:	5
Screen Depth UOM:	ft
Screen Diameter UOM:	Inch
Screen Diameter:	1.899999976158142

Results of Well Yield Testing

Pumping Test Method Desc:	
Pump Test ID:	1008747087
Pump Set At:	
Static Level:	
Final Level After Pumping:	
Recommended Pump Depth:	
Pumping Rate:	
Flowing Rate:	
Recommended Pump Rate:	
Levels UOM:	ft
Rate UOM:	GPM
Water State After Test Code:	
Water State After Test:	
Pumping Test Method:	0
Pumping Duration HR:	
Pumping Duration MIN:	
Flowing:	

Hole Diameter

Hole ID:	1008746896
Diameter:	3.25
Depth From:	0.0
Depth To:	10.0
Hole Depth UOM:	ft
Hole Diameter UOM:	Inch

Links

Bore Hole ID:	1008444087	**Tag No:**	A287653
Depth M:	3.048	**Contractor:**	7241
Year Completed:	2020	**Path:**	
Well Completed Dt:	2020/06/05	**Latitude:**	45.3995267488162
Audit No:	Z338421	**Longitude:**	-75.6044544512485

63	***1 of 1***	***ENE/148.9***	***64.9 / -2.07***	***2750 SHEFFIELD OTTAWA ON***	***WWIS***

Well ID:	7302240	***Flowing (Y/N):***	
Construction Date:		***Flow Rate:***	
Use 1st:	Test Hole	***Data Entry Status:***	
Use 2nd:	Monitoring	***Data Src:***	
Final Well Status:	Observation Wells	***Date Received:***	22-Dec-2017 00:00:00
Water Type:		***Selected Flag:***	TRUE
Casing Material:		***Abandonment Rec:***	
Audit No:	Z258449	***Contractor:***	7241
Tag:	A182606	***Form Version:***	7
Constructn Method:		***Owner:***	
Elevation (m):		***County:***	OTTAWA-CARLETON
Elevatn Reliabilty:		***Lot:***	
Depth to Bedrock:		***Concession:***	
Well Depth:		***Concession Name:***	
Overburden/Bedrock:		***Easting NAD83:***	
Pump Rate:		***Northing NAD83:***	
Static Water Level:		***Zone:***	
Clear/Cloudy:		***UTM Reliability:***	
Municipality:	OTTAWA CITY		
Site Info:			

PDF URL (Map):

Additional Detail(s) (Map)

Well Completed Date:	2017/11/21
Year Completed:	2017
Depth (m):	4.27
Latitude:	45.3995364932661
Longitude:	-75.6043140080322
Path:	

Bore Hole Information

Bore Hole ID:	1006927871	***Elevation:***	
DP2BR:		***Elevrc:***	
Spatial Status:		***Zone:***	18
Code OB:		***East83:***	452703.00
Code OB Desc:		***North83:***	5027513.00
Open Hole:		***Org CS:***	UTM83
Cluster Kind:		***UTMRC:***	4
Date Completed:	21-Nov-2017 00:00:00	***UTMRC Desc:***	margin of error : 30 m - 100 m
Remarks:		***Location Method:***	wwr
Loc Method Desc:	on Water Well Record		
Elevrc Desc:			
Location Source Date:			
Improvement Location Source:			
Improvement Location Method:			
Source Revision Comment:			
Supplier Comment:			

Overburden and Bedrock Materials Interval

Formation ID:	1007101907
Layer:	1
Color:	2
General Color:	GREY
Mat1:	11
Most Common Material:	GRAVEL
Mat2:	
Mat2 Desc:	
Mat3:	77

Mat3 Desc:	LOOSE
Formation Top Depth:	0.0
Formation End Depth:	0.6100000143051147
Formation End Depth UOM:	m

Overburden and Bedrock Materials Interval

Formation ID:	1007101908
Layer:	2
Color:	6
General Color:	BROWN
Mat1:	28
Most Common Material:	SAND
Mat2:	05
Mat2 Desc:	CLAY
Mat3:	85
Mat3 Desc:	SOFT
Formation Top Depth:	0.6100000143051147
Formation End Depth:	1.8300000429153442
Formation End Depth UOM:	m

Overburden and Bedrock Materials Interval

Formation ID:	1007101909
Layer:	3
Color:	2
General Color:	GREY
Mat1:	05
Most Common Material:	CLAY
Mat2:	06
Mat2 Desc:	SILT
Mat3:	85
Mat3 Desc:	SOFT
Formation Top Depth:	1.8300000429153442
Formation End Depth:	4.269999980926514
Formation End Depth UOM:	m

Annular Space/Abandonment Sealing Record

Plug ID:	1007101918
Layer:	2
Plug From:	0.3100000023841858
Plug To:	0.9100000262260437
Plug Depth UOM:	m

Annular Space/Abandonment Sealing Record

Plug ID:	1007101919
Layer:	3
Plug From:	0.9100000262260437
Plug To:	4.269999980926514
Plug Depth UOM:	m

Annular Space/Abandonment Sealing Record

Plug ID:	1007101917
Layer:	1

Plug From: 0.0
Plug To: 0.3100000023841858
Plug Depth UOM: m

Method of Construction & Well Use

Method Construction ID: 1007101916
Method Construction Code: D
Method Construction: Direct Push
Other Method Construction:

Pipe Information

Pipe ID: 1007101906
Casing No: 0
Comment:
Alt Name:

Construction Record - Casing

Casing ID: 1007101912
Layer: 1
Material: 5
Open Hole or Material: PLASTIC
Depth From: 0.0
Depth To: 1.2200000286102295
Casing Diameter: 4.03000020980835
Casing Diameter UOM: cm
Casing Depth UOM: m

Construction Record - Screen

Screen ID: 1007101913
Layer: 1
Slot: 10
Screen Top Depth: 1.2200000286102295
Screen End Depth: 4.269999980926514
Screen Material: 5
Screen Depth UOM: m
Screen Diameter UOM: cm
Screen Diameter: 4.820000171661377

Water Details

Water ID: 1007101911
Layer:
Kind Code:
Kind:
Water Found Depth:
Water Found Depth UOM: m

Hole Diameter

Hole ID: 1007101910
Diameter: 8.25
Depth From: 0.0
Depth To: 4.269999980926514
Hole Depth UOM: m
Hole Diameter UOM: cm

Map Key	Number of Records	Direction/ Distance (m)	Elev/Diff (m)	Site	DB

Links

Bore Hole ID:	1006927871	***Tag No:***	A182606
Depth M:	4.27	***Contractor:***	7241
Year Completed:	2017	***Path:***	730\7302240.pdf
Well Completed Dt:	2017/11/21	***Latitude:***	45.3995364932661
Audit No:	Z258449	***Longitude:***	-75.6043140080322

64	*1 of 2*	*W/149.7*	*68.3 / 1.36*	***MCCUTCHEON GRAPHICS INC.*** ***OTTAWA BRANCH 2668 LANCASTER ROAD*** ***OTTAWA ON K1B 4T7***	***GEN***

Generator No:	ON0525801
SIC Code:	5951
SIC Description:	PHOTO. EQUIP./SUP.
Approval Years:	86,87,88,89
PO Box No:	
Country:	
Status:	
Co Admin:	
Choice of Contact:	
Phone No Admin:	
Contaminated Facility:	
MHSW Facility:	

Detail(s)

Waste Class:	264
Waste Class Name:	PHOTOPROCESSING WASTES
Waste Class:	213
Waste Class Name:	PETROLEUM DISTILLATES

64	*2 of 2*	*W/149.7*	*68.3 / 1.36*	***MCCUTCHEON GRAPHICS INC. 25-162*** ***OTTAWA BRANCH 2668 LANCASTER ROAD*** ***OTTAWA ON K1B 4T7***	***GEN***

Generator No:	ON0525801
SIC Code:	5951
SIC Description:	PHOTO. EQUIP./SUP.
Approval Years:	92,93,94,95,96,97,98
PO Box No:	
Country:	
Status:	
Co Admin:	
Choice of Contact:	
Phone No Admin:	
Contaminated Facility:	
MHSW Facility:	

Detail(s)

Waste Class:	213
Waste Class Name:	PETROLEUM DISTILLATES
Waste Class:	264
Waste Class Name:	PHOTOPROCESSING WASTES

65	*1 of 1*	*ENE/151.9*	*64.9 / -2.07*	***2750 SHEFFIELD RD*** ***Ottawa ON***	***WWIS***

Well ID:	7307312	***Flowing (Y/N):***	
Construction Date:		***Flow Rate:***	
Use 1st:	Test Hole	***Data Entry Status:***	
Use 2nd:	Monitoring	***Data Src:***	
Final Well Status:	Monitoring and Test Hole	***Date Received:***	12-Mar-2018 00:00:00
Water Type:		***Selected Flag:***	TRUE
Casing Material:		***Abandonment Rec:***	
Audit No:	Z277447	***Contractor:***	7241
Tag:	A189787	***Form Version:***	7
Constructn Method:		***Owner:***	
Elevation (m):		***County:***	OTTAWA-CARLETON
Elevatn Reliabilty:		***Lot:***	
Depth to Bedrock:		***Concession:***	
Well Depth:		***Concession Name:***	
Overburden/Bedrock:		***Easting NAD83:***	
Pump Rate:		***Northing NAD83:***	
Static Water Level:		***Zone:***	
Clear/Cloudy:		***UTM Reliability:***	
Municipality:	OTTAWA CITY		
Site Info:			

PDF URL (Map):

Additional Detail(s) (Map)

Well Completed Date:	2018/02/22
Year Completed:	2018
Depth (m):	4.7244
Latitude:	45.3995628196004
Longitude:	-75.6044420588494
Path:	

Bore Hole Information

Bore Hole ID:	1006999993	***Elevation:***	
DP2BR:		***Elevrc:***	
Spatial Status:		***Zone:***	18
Code OB:		***East83:***	452693.00
Code OB Desc:		***North83:***	5027516.00
Open Hole:		***Org CS:***	UTM83
Cluster Kind:		***UTMRC:***	4
Date Completed:	22-Feb-2018 00:00:00	***UTMRC Desc:***	margin of error : 30 m - 100 m
Remarks:		***Location Method:***	wwr
Loc Method Desc:	on Water Well Record		
Elevrc Desc:			
Location Source Date:			
Improvement Location Source:			
Improvement Location Method:			
Source Revision Comment:			
Supplier Comment:			

Overburden and Bedrock Materials Interval

Formation ID:	1007222174
Layer:	3
Color:	6
General Color:	BROWN
Mat1:	05
Most Common Material:	CLAY
Mat2:	28
Mat2 Desc:	SAND
Mat3:	73

Mat3 Desc: HARD
Formation Top Depth: 4.0
Formation End Depth: 8.0
Formation End Depth UOM: ft

Overburden and Bedrock Materials Interval

Formation ID: 1007222172
Layer: 1
Color: 2
General Color: GREY
Mat1: 11
Most Common Material: GRAVEL
Mat2:
Mat2 Desc:
Mat3: 73
Mat3 Desc: HARD
Formation Top Depth: 0.0
Formation End Depth: 1.0
Formation End Depth UOM: ft

Overburden and Bedrock Materials Interval

Formation ID: 1007222173
Layer: 2
Color: 6
General Color: BROWN
Mat1: 28
Most Common Material: SAND
Mat2:
Mat2 Desc:
Mat3: 85
Mat3 Desc: SOFT
Formation Top Depth: 1.0
Formation End Depth: 4.0
Formation End Depth UOM: ft

Overburden and Bedrock Materials Interval

Formation ID: 1007222175
Layer: 4
Color: 2
General Color: GREY
Mat1: 05
Most Common Material: CLAY
Mat2: 28
Mat2 Desc: SAND
Mat3: 85
Mat3 Desc: SOFT
Formation Top Depth: 8.0
Formation End Depth: 15.5
Formation End Depth UOM: ft

Annular Space/Abandonment Sealing Record

Plug ID: 1007222183
Layer: 1
Plug From: 0.0

Plug To: 1.0
Plug Depth UOM: ft

Annular Space/Abandonment Sealing Record

Plug ID: 1007222184
Layer: 2
Plug From: 1.0
Plug To: 4.5
Plug Depth UOM: ft

Annular Space/Abandonment Sealing Record

Plug ID: 1007222185
Layer: 3
Plug From: 4.5
Plug To: 15.5
Plug Depth UOM: ft

Method of Construction & Well Use

Method Construction ID: 1007222182
Method Construction Code: B
Method Construction: Other Method
Other Method Construction: DIRECT PUSH

Pipe Information

Pipe ID: 1007222171
Casing No: 0
Comment:
Alt Name:

Construction Record - Casing

Casing ID: 1007222178
Layer: 1
Material: 5
Open Hole or Material: PLASTIC
Depth From: 0.0
Depth To: 5.5
Casing Diameter: 1.3799999952316284
Casing Diameter UOM: inch
Casing Depth UOM: ft

Construction Record - Screen

Screen ID: 1007222179
Layer: 1
Slot: 10
Screen Top Depth: 5.5
Screen End Depth: 15.5
Screen Material: 5
Screen Depth UOM: ft
Screen Diameter UOM: inch
Screen Diameter: 1.5499999523162842

Map Key	Number of Records	Direction/ Distance (m)	Elev/Diff (m)	Site	DB

Water Details

Water ID:	1007222177
Layer:	
Kind Code:	
Kind:	
Water Found Depth:	
Water Found Depth UOM:	ft

Hole Diameter

Hole ID:	1007222176
Diameter:	2.375
Depth From:	0.0
Depth To:	15.5
Hole Depth UOM:	ft
Hole Diameter UOM:	inch

Links

Bore Hole ID:	1006999993	***Tag No:***	A189787
Depth M:	4.7244	***Contractor:***	7241
Year Completed:	2018	***Path:***	730\7307312.pdf
Well Completed Dt:	2018/02/22	***Latitude:***	45.3995628196004
Audit No:	Z277447	***Longitude:***	-75.6044420588494

---

66 ***1 of 4*** ***WSW/152.3*** ***69.0 / 2.01*** ***Enbridge Gas Distribution Inc.*** ***SPL***
2678 Lancaster rd
Ottawa ON K1B 4T7

Ref No:	2581-7L4S3B	***Discharger Report:***	
Site No:		***Material Group:***	
Incident Dt:		***Health/Env Conseq:***	
Year:		***Client Type:***	
Incident Cause:	Other Discharges	***Sector Type:***	Pipeline
Incident Event:		***Agency Involved:***	
Contaminant Code:	35	***Nearest Watercourse:***	
Contaminant Name:	NATURAL GAS (METHANE)	***Site Address:***	
Contaminant Limit 1:		***Site District Office:***	Ottawa
Contam Limit Freq 1:		***Site Postal Code:***	
Contaminant UN No 1:		***Site Region:***	
Environment Impact:	Not Anticipated	***Site Municipality:***	Ottawa
Nature of Impact:	Air Pollution	***Site Lot:***	
Receiving Medium:		***Site Conc:***	
Receiving Env:		***Northing:***	
MOE Response:	No Field Response	***Easting:***	
Dt MOE Arvl on Scn:		***Site Geo Ref Accu:***	
MOE Reported Dt:	11/5/2008	***Site Map Datum:***	
Dt Document Closed:	11/13/2008	***SAC Action Class:***	Air Spills - Gases and Vapours
Incident Reason:	Unknown - Reason not determined	***Source Type:***	
Site Name:	Eillen<UNOFFICIAL>		
Site County/District:			
Site Geo Ref Meth:			
Incident Summary:	Enbridge, Supply line strike Evacuation, safe		
Contaminant Qty:	other - see incident description		

---

66 ***2 of 4*** ***WSW/152.3*** ***69.0 / 2.01*** ***2678 LANCASTER ROAD*** ***HINC***
OTTAWA ON K1B 4T7

External File Num:	FS INC 0811-06754
Fuel Occurrence Type:	Vapour Release
Date of Occurrence:	11/5/2008

Fuel Type Involved:	Natural Gas
Status Desc:	Completed - Causal Analysis(End)
Job Type Desc:	Incident/Near-Miss Occurrence (FS)
Oper. Type Involved:	Commercial (e.g. restaurant, business unit, etc)
Service Interruptions:	Yes
Property Damage:	Yes
Fuel Life Cycle Stage:	Utilization
Root Cause:	Root Cause: Equipment/Material/Component:No Procedures:Yes Maintenance:No Design:Yes Training: Yes Management:No Human Factors:No
Reported Details:	Facility type is not specified.
Fuel Category:	Gaseous Fuel
Occurrence Type:	Incident
Affiliation:	Industry Stakeholder (Licensee/Registration/Certificate Holder, Facility Owner, etc.)
County Name:	Ottawa
Approx. Quant. Rel:	
Nearby body of water:	
Enter Drainage Syst.:	
Approx. Quant. Unit:	
Environmental Impact:	

66 **3 of 4** **WSW/152.3** **69.0 / 2.01** **Enbridge Gas Distribution Inc.** **SPL**
2678 Lancaster Rd
Ottawa ON

Ref No:	6118-9ACQSZ	**Discharger Report:**	
Site No:		**Material Group:**	
Incident Dt:	2013/08/07	**Health/Env Conseq:**	
Year:		**Client Type:**	
Incident Cause:	Unknown / N/A	**Sector Type:**	Pipeline/Components
Incident Event:		**Agency Involved:**	
Contaminant Code:	35	**Nearest Watercourse:**	
Contaminant Name:	NATURAL GAS (METHANE)	**Site Address:**	2678 Lancaster Rd
Contaminant Limit 1:		**Site District Office:**	
Contam Limit Freq 1:		**Site Postal Code:**	
Contaminant UN No 1:		**Site Region:**	
Environment Impact:	Not Anticipated	**Site Municipality:**	Ottawa
Nature of Impact:	Air Pollution	**Site Lot:**	
Receiving Medium:		**Site Conc:**	
Receiving Env:		**Northing:**	
MOE Response:	Referral to others	**Easting:**	
Dt MOE Arvl on Scn:		**Site Geo Ref Accu:**	
MOE Reported Dt:	2013/08/07	**Site Map Datum:**	
Dt Document Closed:	2013/08/24	**SAC Action Class:**	Air Spills - Gases and Vapours
Incident Reason:	Unknown / N/A	**Source Type:**	
Site Name:	Commercial Plaza<UNOFFICIAL>		
Site County/District:			
Site Geo Ref Meth:			
Incident Summary:	Enbridge, Riser still blowing/Evac 12		
Contaminant Qty:	0 other - see incident description		

66 **4 of 4** **WSW/152.3** **69.0 / 2.01** **PENSIONFUND REALTY LIMITED** **EASR**
2678 LANCASTER RD
OTTAWA ON K1B 4T7

Approval No:	R-003-2614671196	**MOE District:**	Ottawa
Status:	REGISTERED	**Municipality:**	OTTAWA
Date:	2016-07-22	**Latitude:**	45.39805556
Record Type:	EASR	**Longitude:**	-75.60916667
Link Source:	MOFA	**Geometry X:**	
Project Type:	Heating System	**Geometry Y:**	
Full Address:			
Approval Type:	EASR-Heating System		

SWP Area Name: Rideau Valley
PDF URL:
PDF Site Location:

---

67 **1 of 1** **ENE/154.2** **64.9 / -2.07** **2750 SHEFFIELD Ottawa ON** **WWIS**

Well ID:	7307318	**Flowing (Y/N):**	
Construction Date:		**Flow Rate:**	
Use 1st:	Test Hole	**Data Entry Status:**	
Use 2nd:	Monitoring	**Data Src:**	
Final Well Status:	Monitoring and Test Hole	**Date Received:**	12-Mar-2018 00:00:00
Water Type:		**Selected Flag:**	TRUE
Casing Material:		**Abandonment Rec:**	
Audit No:	Z212330	**Contractor:**	7241
Tag:	A215914	**Form Version:**	7
Constructn Method:		**Owner:**	
Elevation (m):		**County:**	OTTAWA-CARLETON
Elevatn Reliabilty:		**Lot:**	
Depth to Bedrock:		**Concession:**	
Well Depth:		**Concession Name:**	
Overburden/Bedrock:		**Easting NAD83:**	
Pump Rate:		**Northing NAD83:**	
Static Water Level:		**Zone:**	
Clear/Cloudy:		**UTM Reliability:**	
Municipality:	OTTAWA CITY		
Site Info:			

PDF URL (Map):

Additional Detail(s) (Map)

Well Completed Date:	2018/02/01
Year Completed:	2018
Depth (m):	4.5
Latitude:	45.3995818352011
Longitude:	-75.6042506062893
Path:	

Bore Hole Information

Bore Hole ID:	1007000011	**Elevation:**	
DP2BR:		**Elevrc:**	
Spatial Status:		**Zone:**	18
Code OB:		**East83:**	452708.00
Code OB Desc:		**North83:**	5027518.00
Open Hole:		**Org CS:**	UTM83
Cluster Kind:		**UTMRC:**	4
Date Completed:	01-Feb-2018 00:00:00	**UTMRC Desc:**	margin of error : 30 m - 100 m
Remarks:		**Location Method:**	wwr
Loc Method Desc:	on Water Well Record		
Elevrc Desc:			
Location Source Date:			
Improvement Location Source:			
Improvement Location Method:			
Source Revision Comment:			
Supplier Comment:			

Overburden and Bedrock Materials Interval

Formation ID: 1007222262
Layer: 3
Color: 2
General Color: GREY
Mat1: 05
Most Common Material: CLAY
Mat2:
Mat2 Desc:
Mat3: 85
Mat3 Desc: SOFT
Formation Top Depth: 3.0999999046325684
Formation End Depth: 4.5
Formation End Depth UOM: m

Overburden and Bedrock Materials Interval

Formation ID: 1007222260
Layer: 1
Color: 6
General Color: BROWN
Mat1: 11
Most Common Material: GRAVEL
Mat2:
Mat2 Desc:
Mat3: 77
Mat3 Desc: LOOSE
Formation Top Depth: 0.0
Formation End Depth: 0.6100000143051147
Formation End Depth UOM: m

Overburden and Bedrock Materials Interval

Formation ID: 1007222261
Layer: 2
Color: 6
General Color: BROWN
Mat1: 05
Most Common Material: CLAY
Mat2: 28
Mat2 Desc: SAND
Mat3: 85
Mat3 Desc: SOFT
Formation Top Depth: 0.6100000143051147
Formation End Depth: 3.0999999046325684
Formation End Depth UOM: m

Annular Space/Abandonment Sealing Record

Plug ID: 1007222270
Layer: 1
Plug From: 0.0
Plug To: 0.3100000023841858
Plug Depth UOM: m

Annular Space/Abandonment Sealing Record

Plug ID: 1007222271
Layer: 2

Plug From: 0.3100000023841858
Plug To: 1.2200000286102295
Plug Depth UOM: m

Annular Space/Abandonment Sealing Record

Plug ID: 1007222272
Layer: 3
Plug From: 1.2200000286102295
Plug To: 4.5
Plug Depth UOM: m

Method of Construction & Well Use

Method Construction ID: 1007222269
Method Construction Code: B
Method Construction: Other Method
Other Method Construction: DIRECT PUSH

Pipe Information

Pipe ID: 1007222259
Casing No: 0
Comment:
Alt Name:

Construction Record - Casing

Casing ID: 1007222265
Layer: 1
Material: 5
Open Hole or Material: PLASTIC
Depth From: 0.0
Depth To: 1.5
Casing Diameter: 4.03000020980835
Casing Diameter UOM: cm
Casing Depth UOM: m

Construction Record - Screen

Screen ID: 1007222266
Layer: 1
Slot: 70
Screen Top Depth: 1.5
Screen End Depth: 4.5
Screen Material: 5
Screen Depth UOM: m
Screen Diameter UOM: cm
Screen Diameter: 4.820000171661377

Water Details

Water ID: 1007222264
Layer:
Kind Code:
Kind:
Water Found Depth:
Water Found Depth UOM: m

Hole Diameter

Hole ID:	1007222263
Diameter:	8.25
Depth From:	0.0
Depth To:	4.5
Hole Depth UOM:	m
Hole Diameter UOM:	cm

Links

Bore Hole ID:	1007000011	***Tag No:***	A215914
Depth M:	4.5	***Contractor:***	7241
Year Completed:	2018	***Path:***	730\7307318.pdf
Well Completed Dt:	2018/02/01	***Latitude:***	45.3995818352011
Audit No:	Z212330	***Longitude:***	-75.6042506062893

68 ***1 of 1*** ***ENE/154.8*** ***64.9 / -2.07*** ***2760 SHEFFIELD ROAD Ottawa ON*** ***WWIS***

Well ID:	7163827	***Flowing (Y/N):***	
Construction Date:		***Flow Rate:***	
Use 1st:	Monitoring and Test Hole	***Data Entry Status:***	
Use 2nd:	0	***Data Src:***	
Final Well Status:	Monitoring and Test Hole	***Date Received:***	02-Jun-2011 00:00:00
Water Type:		***Selected Flag:***	TRUE
Casing Material:		***Abandonment Rec:***	
Audit No:	Z123958	***Contractor:***	7241
Tag:	A113445	***Form Version:***	7
Constructn Method:		***Owner:***	
Elevation (m):		***County:***	OTTAWA-CARLETON
Elevatn Reliabilty:		***Lot:***	
Depth to Bedrock:		***Concession:***	
Well Depth:		***Concession Name:***	
Overburden/Bedrock:		***Easting NAD83:***	
Pump Rate:		***Northing NAD83:***	
Static Water Level:		***Zone:***	
Clear/Cloudy:		***UTM Reliability:***	
Municipality:	OTTAWA CITY		
Site Info:			

PDF URL (Map): https://d2khazk8e83rdv.cloudfront.net/moe_mapping/downloads/2Water/Wells_pdfs/716\7163827.pdf

Additional Detail(s) (Map)

Well Completed Date:	2011/05/13
Year Completed:	2011
Depth (m):	6.1
Latitude:	45.399687410534
Longitude:	-75.6047117052664
Path:	716\7163827.pdf

Bore Hole Information

Bore Hole ID:	1003516690	***Elevation:***	
DP2BR:		***Elevrc:***	
Spatial Status:		***Zone:***	18
Code OB:		***East83:***	452672.00
Code OB Desc:		***North83:***	5027530.00
Open Hole:		***Org CS:***	UTM83
Cluster Kind:		***UTMRC:***	3
Date Completed:	13-May-2011 00:00:00	***UTMRC Desc:***	margin of error : 10 - 30 m

Remarks: ***Location Method:*** wwr
Loc Method Desc: on Water Well Record
Elevrc Desc:
Location Source Date:
Improvement Location Source:
Improvement Location Method:
Source Revision Comment:
Supplier Comment:

Overburden and Bedrock Materials Interval

Formation ID: 1003802617
Layer: 2
Color: 2
General Color: GREY
Mat1: 05
Most Common Material: CLAY
Mat2: 06
Mat2 Desc: SILT
Mat3: 85
Mat3 Desc: SOFT
Formation Top Depth: 1.2200000286102295
Formation End Depth: 2.740000009536743
Formation End Depth UOM: m

Overburden and Bedrock Materials Interval

Formation ID: 1003802618
Layer: 3
Color: 2
General Color: GREY
Mat1: 05
Most Common Material: CLAY
Mat2: 06
Mat2 Desc: SILT
Mat3: 85
Mat3 Desc: SOFT
Formation Top Depth: 2.740000009536743
Formation End Depth: 6.099999904632568
Formation End Depth UOM: m

Overburden and Bedrock Materials Interval

Formation ID: 1003802616
Layer: 1
Color: 2
General Color: GREY
Mat1: 11
Most Common Material: GRAVEL
Mat2:
Mat2 Desc:
Mat3: 73
Mat3 Desc: HARD
Formation Top Depth: 0.0
Formation End Depth: 1.2200000286102295
Formation End Depth UOM: m

Annular Space/Abandonment Sealing Record

Plug ID: 1003802628
Layer: 2
Plug From: 0.3100000023841858
Plug To: 1.2200000286102295
Plug Depth UOM: m

Annular Space/Abandonment Sealing Record

Plug ID: 1003802629
Layer: 3
Plug From: 1.2200000286102295
Plug To: 6.099999904632568
Plug Depth UOM: m

Annular Space/Abandonment Sealing Record

Plug ID: 1003802627
Layer: 1
Plug From: 0.0
Plug To: 0.3100000023841858
Plug Depth UOM: m

Method of Construction & Well Use

Method Construction ID: 1003802625
Method Construction Code: B
Method Construction: Other Method
Other Method Construction: DIRECT PUSH

Pipe Information

Pipe ID: 1003802615
Casing No: 0
Comment:
Alt Name:

Construction Record - Casing

Casing ID: 1003802621
Layer: 1
Material: 5
Open Hole or Material: PLASTIC
Depth From: 0.0
Depth To: 1.5
Casing Diameter: 4.03000020980835
Casing Diameter UOM: cm
Casing Depth UOM: m

Construction Record - Screen

Screen ID: 1003802622
Layer: 1
Slot: 10
Screen Top Depth: 1.5
Screen End Depth: 6.099999904632568
Screen Material: 5
Screen Depth UOM: m

Screen Diameter UOM: cm
Screen Diameter: 4.820000171661377

Water Details

Water ID: 1003802620
Layer:
Kind Code:
Kind:
Water Found Depth:
Water Found Depth UOM: m

Hole Diameter

Hole ID: 1003802619
Diameter: 8.25
Depth From: 0.0
Depth To: 6.099999904632568
Hole Depth UOM: m
Hole Diameter UOM: cm

Links

Bore Hole ID: 1003516690
Depth M: 6.1
Year Completed: 2011
Well Completed Dt: 2011/05/13
Audit No: Z123958
Tag No: A113445
Contractor: 7241
Path: 716\7163827.pdf
Latitude: 45.399687410534
Longitude: -75.6047117052664

---

69 | **1 of 1** | **E/156.4** | **64.9 / -2.07** | **2810 Sheffield Road Ottawa ON K1B 3V9** | **EHS**

Order No: 20130430022
Status: C
Report Type: Standard Report
Report Date: 09-MAY-13
Date Received: 30-APR-13
Previous Site Name:
Lot/Building Size:
Additional Info Ordered: Aerial Photos
Nearest Intersection:
Municipality:
Client Prov/State: QC
Search Radius (km): .25
X: -75.602269
Y: 45.39813

---

70 | **1 of 1** | **SW/156.7** | **68.9 / 1.93** | **2700 Lancaster Rd Ottawa ON K1B4T7** | **EHS**

Order No: 20160519037
Status: C
Report Type: Standard Report
Report Date: 26-MAY-16
Date Received: 19-MAY-16
Previous Site Name:
Lot/Building Size:
Additional Info Ordered: Aerial Photos
Nearest Intersection:
Municipality:
Client Prov/State: ON
Search Radius (km): .25
X: -75.60847
Y: 45.397061

---

71 | **1 of 2** | **SW/157.5** | **68.9 / 1.93** | **2700 Lancaster Rd Ottawa ON K1B 4T7** | **EHS**

Order No: 20302200066
Status: C
Report Type: Standard Report
Nearest Intersection:
Municipality:
Client Prov/State: ON

Map Key	Number of Records	Direction/ Distance (m)	Elev/Diff (m)	Site	DB

Report Date:	27-OCT-20	**Search Radius (km):**	.25
Date Received:	22-OCT-20	**X:**	-75.6085172
Previous Site Name:		**Y:**	45.3970814
Lot/Building Size:			
Additional Info Ordered:	Fire Insur. Maps and/or Site Plans		

---

71 **2 of 2** **SW/157.5** **68.9 / 1.93** **2700 Lancaster Rd**
Ottawa ON K1B 4T7 **EHS**

Order No:	20302200066	**Nearest Intersection:**	
Status:	C	**Municipality:**	
Report Type:	Standard Report	**Client Prov/State:**	ON
Report Date:	27-OCT-20	**Search Radius (km):**	.25
Date Received:	22-OCT-20	**X:**	-75.6085172
Previous Site Name:		**Y:**	45.3970814
Lot/Building Size:			
Additional Info Ordered:	Fire Insur. Maps and/or Site Plans		

---

72 **1 of 1** **WSW/158.6** **68.9 / 1.93** **2660 - 2772 Lancaster Road**
Ottawa ON **EHS**

Order No:	20180413091	**Nearest Intersection:**	
Status:	C	**Municipality:**	
Report Type:	Custom Report	**Client Prov/State:**	ON
Report Date:	23-APR-18	**Search Radius (km):**	.4
Date Received:	13-APR-18	**X:**	-75.60955
Previous Site Name:		**Y:**	45.39772
Lot/Building Size:			
Additional Info Ordered:	Fire Insur. Maps and/or Site Plans		

---

73 **1 of 2** **WSW/158.8** **68.9 / 1.93** **COMMERCIAL PRINTERS LTD.**
2660 LANCASTER ROAD
OTTAWA ON K1B 4T7 **GEN**

Generator No:	ON0575100
SIC Code:	2819
SIC Description:	OTHER COMM. PRINTING
Approval Years:	86,87,88,89,90
PO Box No:	
Country:	
Status:	
Co Admin:	
Choice of Contact:	
Phone No Admin:	
Contaminated Facility:	
MHSW Facility:	

Detail(s)

Waste Class:	264
Waste Class Name:	PHOTOPROCESSING WASTES

---

73 **2 of 2** **WSW/158.8** **68.9 / 1.93** **COMMERCIAL (OUT OF BUSINESS) 10-152**
2660 LANCASTER ROAD
OTTAWA ON K1B 4T7 **GEN**

Generator No:	ON0575100
SIC Code:	2819
SIC Description:	OTHER COMM. PRINTING

Approval Years: 92,93,94,95,96,97,98
PO Box No:
Country:
Status:
Co Admin:
Choice of Contact:
Phone No Admin:
Contaminated Facility:
MHSW Facility:

---

74 **1 of 11** **WSW/158.9** **68.9 / 1.93** **AUDOR COMMUNICATIONS INC** **SCT**
2700 LANCASTER RD UNIT 120
OTTAWA ON K1B 4T7

Established: 1979
Plant Size (ft²): 0
Employment: 20

--Details--
Description: COMMUNICATIONS EQUIPMENT, NOT ELSEWHERE CLASSIFIED
SIC/NAICS Code: 3669

Description: SEARCH, DETECTION, NAVIGATION, GUIDANCE, AERONAUTICAL, AND NAUTICAL SYSTEMS AND INSTRUMENTS
SIC/NAICS Code: 3812

---

74 **2 of 11** **WSW/158.9** **68.9 / 1.93** **ACI AUDOR COMMUNICATIONS INC.** **SCT**
2700 Lancaster Rd Suite 118
Ottawa ON K1B 4T7

Established: 1979
Plant Size (ft²): 0
Employment: 2

--Details--
Description: Radio and Television Broadcasting and Wireless Communications Equipment Manufacturing
SIC/NAICS Code: 334220

Description: Navigational and Guidance Instruments Manufacturing
SIC/NAICS Code: 334511

---

74 **3 of 11** **WSW/158.9** **68.9 / 1.93** **DV Systems Inc.** **GEN**
2700 Lancaster Rd. Unit 112
Ottawa ON

Generator No: ON6200624
SIC Code: 811310, 417230
SIC Description: COMMERCIAL AND INDUSTRIAL MACHINERY AND EQUIPMENT (EXCEPT AUTOMOTIVE AND ELECTRONIC) REPAIR AND MAINTENANCE, INDUSTRIAL MACHINERY, EQUIPMENT AND SUPPLIES WHOLESALER-DISTRIBUTORS
Approval Years: 2013
PO Box No:
Country:
Status:
Co Admin:
Choice of Contact:
Phone No Admin:
Contaminated Facility:
MHSW Facility:

Map Key	Number of Records	Direction/ Distance (m)	Elev/Diff (m)	Site	DB

Detail(s)

Waste Class: 252
Waste Class Name: WASTE OILS & LUBRICANTS

---

74 **4 of 11** **WSW/158.9** **68.9 / 1.93** **PENSIONFUND REALTY LIMITED** **EASR**
2700 LANCASTER RD
OTTAWA ON K1B 4T7

Approval No: R-003-1614218662
Status: REGISTERED
Date: 2016-07-22
Record Type: EASR
Link Source: MOFA
Project Type: Heating System
Full Address:
Approval Type: EASR-Heating System
SWP Area Name: Rideau Valley
PDF URL:
PDF Site Location:

MOE District: Ottawa
Municipality: OTTAWA
Latitude: 45.3975
Longitude: -75.60833333
Geometry X:
Geometry Y:

---

74 **5 of 11** **WSW/158.9** **68.9 / 1.93** **DV Systems Inc.** **GEN**
2700 Lancaster Rd. Unit 112
Ottawa ON K1B 4T7

Generator No: ON6200624
SIC Code: 811310, 417230
SIC Description: COMMERCIAL AND INDUSTRIAL MACHINERY AND EQUIPMENT (EXCEPT AUTOMOTIVE AND ELECTRONIC) REPAIR AND MAINTENANCE, INDUSTRIAL MACHINERY, EQUIPMENT AND SUPPLIES WHOLESALER-DISTRIBUTORS
Approval Years: 2016
PO Box No:
Country: Canada
Status:
Co Admin: Charles Dumond
Choice of Contact: CO_OFFICIAL
Phone No Admin: 613-695-3344 Ext.
Contaminated Facility: No
MHSW Facility: No

Detail(s)

Waste Class: 252
Waste Class Name: WASTE OILS & LUBRICANTS

---

74 **6 of 11** **WSW/158.9** **68.9 / 1.93** **DV Systems Inc.** **GEN**
2700 Lancaster Rd. Unit 112
Ottawa ON K1B 4T7

Generator No: ON6200624
SIC Code: 811310, 417230
SIC Description: COMMERCIAL AND INDUSTRIAL MACHINERY AND EQUIPMENT (EXCEPT AUTOMOTIVE AND ELECTRONIC) REPAIR AND MAINTENANCE, INDUSTRIAL MACHINERY, EQUIPMENT AND SUPPLIES WHOLESALER-DISTRIBUTORS
Approval Years: 2015
PO Box No:
Country: Canada
Status:
Co Admin: Charles Dumond
Choice of Contact: CO_OFFICIAL
Phone No Admin: 613-695-3344 Ext.

Contaminated Facility: No
MHSW Facility: No

Detail(s)

Waste Class: 252
Waste Class Name: WASTE OILS & LUBRICANTS

---

74 | **7 of 11** | **WSW/158.9** | **68.9 / 1.93** | **DV Systems Inc.**
2700 Lancaster Rd. Unit 112
Ottawa ON K1B 4T7 | **GEN**

Generator No: ON6200624
SIC Code: 811310, 417230
SIC Description: COMMERCIAL AND INDUSTRIAL MACHINERY AND EQUIPMENT (EXCEPT AUTOMOTIVE AND ELECTRONIC) REPAIR AND MAINTENANCE, INDUSTRIAL MACHINERY, EQUIPMENT AND SUPPLIES WHOLESALER-DISTRIBUTORS
Approval Years: 2014
PO Box No:
Country: Canada
Status:
Co Admin: Charles Dumond
Choice of Contact: CO_OFFICIAL
Phone No Admin: 613-695-3344 Ext.
Contaminated Facility: No
MHSW Facility: No

Detail(s)

Waste Class: 252
Waste Class Name: WASTE OILS & LUBRICANTS

---

74 | **8 of 11** | **WSW/158.9** | **68.9 / 1.93** | **DV Systems Inc.**
2700 Lancaster Rd. Unit 112
Ottawa ON K1B 4T7 | **GEN**

Generator No: ON6200624
SIC Code:
SIC Description:
Approval Years: As of Dec 2018
PO Box No:
Country: Canada
Status: Registered
Co Admin:
Choice of Contact:
Phone No Admin:
Contaminated Facility:
MHSW Facility:

Detail(s)

Waste Class: 252 L
Waste Class Name: Waste crankcase oils and lubricants

---

74 | **9 of 11** | **WSW/158.9** | **68.9 / 1.93** | **2700 Lancaster Road**
Ottawa ON K1B 4T7 | **EHS**

Order No: 20180802154
Status: C
Report Type: Custom Report
Report Date: 15-AUG-18
Nearest Intersection:
Municipality:
Client Prov/State: ON
Search Radius (km): .25

Date Received:	02-AUG-18	**X:**	-75.60878
Previous Site Name:		**Y:**	45.397233
Lot/Building Size:			
Additional Info Ordered:	Fire Insur. Maps and/or Site Plans		

---

74 **10 of 11** **WSW/158.9** **68.9 / 1.93** **DV Systems Inc.**
2700 Lancaster Rd. Unit 112
Ottawa ON K1B 4T7
GEN

Generator No:	ON6200624
SIC Code:	
SIC Description:	
Approval Years:	As of Oct 2019
PO Box No:	
Country:	Canada
Status:	Registered
Co Admin:	
Choice of Contact:	
Phone No Admin:	
Contaminated Facility:	
MHSW Facility:	

Detail(s)

Waste Class:	252 L
Waste Class Name:	Waste crankcase oils and lubricants

---

74 **11 of 11** **WSW/158.9** **68.9 / 1.93** **Fastenal**
2700 Lancaster Rd. Unit # 108
Ottawa ON K1B 4T7
GEN

Generator No:	ON6742398
SIC Code:	
SIC Description:	
Approval Years:	As of Jan 2021
PO Box No:	
Country:	Canada
Status:	Registered
Co Admin:	
Choice of Contact:	
Phone No Admin:	
Contaminated Facility:	
MHSW Facility:	

Detail(s)

Waste Class:	263 L
Waste Class Name:	Misc. waste organic chemicals

---

75 **1 of 1** **S/159.4** **69.9 / 2.93** **2750-2772 Lancaster Rd**
Ottawa ON K1B 4S4
EHS

Order No:	22080900288	**Nearest Intersection:**	
Status:	C	**Municipality:**	
Report Type:	Standard Report	**Client Prov/State:**	ON
Report Date:	12-AUG-22	**Search Radius (km):**	.25
Date Received:	09-AUG-22	**X:**	-75.60651893
Previous Site Name:		**Y:**	45.39592216
Lot/Building Size:			
Additional Info Ordered:	Fire Insur. Maps and/or Site Plans		

Map Key	Number of Records	Direction/ Distance (m)	Elev/Diff (m)	Site	DB
76	1 of 1	WSW/159.5	68.9 / 1.93	2660-2678 Lancaster Rd Ottawa ON K1B 4T7	EHS

Order No:	22080900285	**Nearest Intersection:**	
Status:	C	**Municipality:**	
Report Type:	Standard Report	**Client Prov/State:**	ON
Report Date:	12-AUG-22	**Search Radius (km):**	.25
Date Received:	09-AUG-22	**X:**	-75.60958062
Previous Site Name:		**Y:**	45.39772937
Lot/Building Size:			
Additional Info Ordered:	Fire Insur. Maps and/or Site Plans		

Map Key	Number of Records	Direction/ Distance (m)	Elev/Diff (m)	Site	DB
77	1 of 1	NE/168.9	64.9 / -2.07	2750 Sheffield rd Ottawa ON	WWIS

Well ID:	7365294	**Flowing (Y/N):**	
Construction Date:		**Flow Rate:**	
Use 1st:	Monitoring and Test Hole	**Data Entry Status:**	
Use 2nd:		**Data Src:**	
Final Well Status:	Monitoring and Test Hole	**Date Received:**	14-Aug-2020 00:00:00
Water Type:		**Selected Flag:**	TRUE
Casing Material:		**Abandonment Rec:**	
Audit No:	Z338426	**Contractor:**	7241
Tag:	A287657	**Form Version:**	7
Constructn Method:		**Owner:**	
Elevation (m):		**County:**	OTTAWA-CARLETON
Elevatn Reliabilty:		**Lot:**	
Depth to Bedrock:		**Concession:**	
Well Depth:		**Concession Name:**	
Overburden/Bedrock:		**Easting NAD83:**	
Pump Rate:		**Northing NAD83:**	
Static Water Level:		**Zone:**	
Clear/Cloudy:		**UTM Reliability:**	
Municipality:	OTTAWA CITY		
Site Info:			

Bore Hole Information

Bore Hole ID:	1008444210	**Elevation:**	
DP2BR:		**Elevrc:**	
Spatial Status:		**Zone:**	18
Code OB:		**East83:**	452672.00
Code OB Desc:		**North83:**	5027549.00
Open Hole:		**Org CS:**	UTM83
Cluster Kind:		**UTMRC:**	4
Date Completed:	05-Jun-2020 00:00:00	**UTMRC Desc:**	margin of error : 30 m - 100 m
Remarks:		**Location Method:**	wwr
Loc Method Desc:	on Water Well Record		
Elevrc Desc:			
Location Source Date:			
Improvement Location Source:			
Improvement Location Method:			
Source Revision Comment:			
Supplier Comment:			

Overburden and Bedrock Materials Interval

Formation ID:	1008747135
Layer:	1
Color:	8

General Color:	BLACK
Mat1:	11
Most Common Material:	GRAVEL
Mat2:	73
Mat2 Desc:	HARD
Mat3:	79
Mat3 Desc:	PACKED
Formation Top Depth:	0.0
Formation End Depth:	0.5
Formation End Depth UOM:	ft

Overburden and Bedrock Materials Interval

Formation ID:	1008747138
Layer:	4
Color:	2
General Color:	GREY
Mat1:	05
Most Common Material:	CLAY
Mat2:	06
Mat2 Desc:	SILT
Mat3:	85
Mat3 Desc:	SOFT
Formation Top Depth:	5.0
Formation End Depth:	15.0
Formation End Depth UOM:	ft

Overburden and Bedrock Materials Interval

Formation ID:	1008747136
Layer:	2
Color:	2
General Color:	GREY
Mat1:	11
Most Common Material:	GRAVEL
Mat2:	10
Mat2 Desc:	COARSE SAND
Mat3:	73
Mat3 Desc:	HARD
Formation Top Depth:	0.5
Formation End Depth:	2.0
Formation End Depth UOM:	ft

Overburden and Bedrock Materials Interval

Formation ID:	1008747137
Layer:	3
Color:	2
General Color:	GREY
Mat1:	05
Most Common Material:	CLAY
Mat2:	06
Mat2 Desc:	SILT
Mat3:	85
Mat3 Desc:	SOFT
Formation Top Depth:	2.0
Formation End Depth:	5.0
Formation End Depth UOM:	ft

Annular Space/Abandonment Sealing Record

Plug ID:	1008747190
Layer:	2
Plug From:	1.0
Plug To:	4.5
Plug Depth UOM:	ft

Annular Space/Abandonment Sealing Record

Plug ID:	1008747191
Layer:	3
Plug From:	4.5
Plug To:	15.0
Plug Depth UOM:	ft

Annular Space/Abandonment Sealing Record

Plug ID:	1008747189
Layer:	1
Plug From:	0.0
Plug To:	1.0
Plug Depth UOM:	ft

Method of Construction & Well Use

Method Construction ID:	1008747263
Method Construction Code:	B
Method Construction:	Other Method
Other Method Construction:	direct push

Pipe Information

Pipe ID:	1008747091
Casing No:	0
Comment:	
Alt Name:	

Construction Record - Casing

Casing ID:	1008747283
Layer:	1
Material:	5
Open Hole or Material:	PLASTIC
Depth From:	0.0
Depth To:	5.0
Casing Diameter:	1.5800000429153442
Casing Diameter UOM:	Inch
Casing Depth UOM:	ft

Construction Record - Screen

Screen ID:	1008747304
Layer:	1
Slot:	10
Screen Top Depth:	5.0
Screen End Depth:	15.0

Screen Material: 5
Screen Depth UOM: ft
Screen Diameter UOM: Inch
Screen Diameter: 1.899999976158142

Results of Well Yield Testing

Pumping Test Method Desc:
Pump Test ID: 1008747324
Pump Set At:
Static Level:
Final Level After Pumping:
Recommended Pump Depth:
Pumping Rate:
Flowing Rate:
Recommended Pump Rate:
Levels UOM: ft
Rate UOM: GPM
Water State After Test Code:
Water State After Test:
Pumping Test Method: 0
Pumping Duration HR:
Pumping Duration MIN:
Flowing:

Hole Diameter

Hole ID: 1008747243
Diameter: 3.25
Depth From: 0.0
Depth To: 15.0
Hole Depth UOM: ft
Hole Diameter UOM: Inch

Links

Bore Hole ID: 1008444210
Depth M: 4.572
Year Completed: 2020
Well Completed Dt: 2020/06/05
Audit No: Z338426
Tag No: A287657
Contractor: 7241
Path:
Latitude: 45.3998584255851
Longitude: -75.6047135295693

---

78 **1 of 2** **SW/175.3** **68.9 / 2.00** **MUP 8 - BLackstone to Lancaster Ottawa ON K1B** **EHS**

Order No: 21100500355
Status: C
Report Type: Custom Report
Report Date: 14-OCT-21
Date Received: 05-OCT-21
Previous Site Name:
Lot/Building Size:
Additional Info Ordered: Aerial Photos
Nearest Intersection:
Municipality:
Client Prov/State: ON
Search Radius (km): .25
X: -75.60795496
Y: 45.39651015

---

78 **2 of 2** **SW/175.3** **68.9 / 2.00** **MUP 8 - BLackstone to Lancaster Ottawa ON K1B** **EHS**

Order No: 21100500355
Status: C
Report Type: Custom Report
Report Date: 14-OCT-21
Nearest Intersection:
Municipality:
Client Prov/State: ON
Search Radius (km): .25

Date Received: 05-OCT-21
Previous Site Name:
Lot/Building Size:
Additional Info Ordered: Aerial Photos
X: -75.60795496
Y: 45.39651015

---

79 **1 of 18** **NE/176.7** **64.9 / -2.07**

CABANO TRANSPORT INC
2740 SHEFFIELD RD
OTTAWA ON K1B 3V9

PRT

Location ID: 11091
Type: private
Expiry Date:
Capacity (L): 25000.00
Licence #: 0001005044

---

79 **2 of 18** **NE/176.7** **64.9 / -2.07**

BRAZEAU TRANSPORT INC.
2740 SHEFFIELD RD.
OTTAWA ON K1B 3V9

GEN

Generator No: ON0702906
SIC Code: 4561
SIC Description: GEN. FREIGHT TRUCK.
Approval Years: 86,87
PO Box No:
Country:
Status:
Co Admin:
Choice of Contact:
Phone No Admin:
Contaminated Facility:
MHSW Facility:

Detail(s)

Waste Class: 252
Waste Class Name: WASTE OILS & LUBRICANTS

---

79 **3 of 18** **NE/176.7** **64.9 / -2.07**

TRANSPORT CABANO INC.
2740 SHEFFIELD ROAD, OTTAWA C/O 1151
MARTIN GROVE RD.
REXDALE ON K1B 3V9

GEN

Generator No: ON0702906
SIC Code: 4561
SIC Description: GEN. FREIGHT TRUCK.
Approval Years: 88,89,90
PO Box No:
Country:
Status:
Co Admin:
Choice of Contact:
Phone No Admin:
Contaminated Facility:
MHSW Facility:

Detail(s)

Waste Class: 213
Waste Class Name: PETROLEUM DISTILLATES

Map Key	Number of Records	Direction/ Distance (m)	Elev/Diff (m)	Site	DB
Waste Class:		252			
Waste Class Name:		WASTE OILS & LUBRICANTS			
79	4 of 18	NE/176.7	64.9 / -2.07	TRANSPORT CABANO INC. 06-204 2740 SHEFFIELD ROAD, OTTAWA C/O 1151 MARTIN GROVE RD. REXDALE ON K1B 3V9	GEN
Generator No:		ON0702906			
SIC Code:		4561			
SIC Description:		GEN. FREIGHT TRUCK.			
Approval Years:		92,93,94,95,96,97,98			
PO Box No:					
Country:					
Status:					
Co Admin:					
Choice of Contact:					
Phone No Admin:					
Contaminated Facility:					
MHSW Facility:					
Detail(s)					
Waste Class:		213			
Waste Class Name:		PETROLEUM DISTILLATES			
Waste Class:		252			
Waste Class Name:		WASTE OILS & LUBRICANTS			
79	5 of 18	NE/176.7	64.9 / -2.07	PAULS TRANSFER AND DELIVERY LTD. 2740 SHEFFIELD ROAD OTTAWA ON K1B 3V9	GEN
Generator No:		ON1501901			
SIC Code:		4599			
SIC Description:		OTHER TRANS. SERV.			
Approval Years:		92,93,97,98			
PO Box No:					
Country:					
Status:					
Co Admin:					
Choice of Contact:					
Phone No Admin:					
Contaminated Facility:					
MHSW Facility:					
Detail(s)					
Waste Class:		213			
Waste Class Name:		PETROLEUM DISTILLATES			
Waste Class:		252			
Waste Class Name:		WASTE OILS & LUBRICANTS			
79	6 of 18	NE/176.7	64.9 / -2.07	PAULS TRANSFER AND DELIVERY LTD. 31-648 2740 SHEFFIELD ROAD OTTAWA ON K1B 3V9	GEN
Generator No:		ON1501901			
SIC Code:		4599			
SIC Description:		OTHER TRANS. SERV.			
Approval Years:		94,95,96			

Map Key	Number of Records	Direction/ Distance (m)	Elev/Diff (m)	Site	DB

PO Box No:
Country:
Status:
Co Admin:
Choice of Contact:
Phone No Admin:
Contaminated Facility:
MHSW Facility:

Detail(s)

Waste Class: 213
Waste Class Name: PETROLEUM DISTILLATES

Waste Class: 252
Waste Class Name: WASTE OILS & LUBRICANTS

---

79 | ***7 of 18*** | ***NE/176.7*** | ***64.9 / -2.07*** | ***GRANT P MCDONALD HOLDINGS INC***
2740 SHEFFIELD ROAD
OTTAWA ON K1B 3V9 | ***GEN***

Generator No: ON7040064
SIC Code: 484121
SIC Description: General Freight Trucking Long Distance Truck-Load
Approval Years: 04,05,06
PO Box No:
Country:
Status:
Co Admin:
Choice of Contact:
Phone No Admin:
Contaminated Facility:
MHSW Facility:

Detail(s)

Waste Class: 212
Waste Class Name: ALIPHATIC SOLVENTS

Waste Class: 213
Waste Class Name: PETROLEUM DISTILLATES

Waste Class: 221
Waste Class Name: LIGHT FUELS

Waste Class: 251
Waste Class Name: OIL SKIMMINGS & SLUDGES

Waste Class: 252
Waste Class Name: WASTE OILS & LUBRICANTS

---

79 | ***8 of 18*** | ***NE/176.7*** | ***64.9 / -2.07*** | ***Day & Ross Inc.***
2740 Sheffield Rd
Ottawa ON K1B 3V9 | ***SPL***

Ref No: 3706-84WPSN
Site No:
Incident Dt:
Year:
Incident Cause: Unknown
Incident Event:
Contaminant Code: 15
Contaminant Name: MOTOR OIL
Discharger Report:
Material Group:
Health/Env Conseq:
Client Type:
Sector Type: Unknown
Agency Involved:
Nearest Watercourse:
Site Address:

Map Key	Number of Records	Direction/ Distance (m)	Elev/Diff (m)	Site	DB

Contaminant Limit 1:		**Site District Office:**	
Contam Limit Freq 1:		**Site Postal Code:**	
Contaminant UN No 1:		**Site Region:**	
Environment Impact:	Not Anticipated	**Site Municipality:**	
Nature of Impact:		**Site Lot:**	
Receiving Medium:		**Site Conc:**	
Receiving Env:		**Northing:**	NA
MOE Response:	No Field Response	**Easting:**	NA
Dt MOE Arvl on Scn:		**Site Geo Ref Accu:**	
MOE Reported Dt:	4/27/2010	**Site Map Datum:**	
Dt Document Closed:	4/29/2010	**SAC Action Class:**	Land Spills
Incident Reason:	Unknown - Reason not determined	**Source Type:**	
Site Name:	2740 Sheffield Rd		
Site County/District:			
Site Geo Ref Meth:			
Incident Summary:	Day & Ross, waste oil to soil, historic, clnd		
Contaminant Qty:	0 other - see incident description		

79	***9 of 18***	***NE/176.7***	***64.9 / -2.07***	***CABANO TRANSPORT INC*** ***2740 SHEFFIELD RD*** ***OTTAWA ON***	***DTNK***

Delisted Expired Fuel Safety Facilities

Instance No:	9224157	**Expired Date:**	
Status:	EXPIRED	**Max Hazard Rank:**	
Instance ID:	379437	**Facility Location:**	
Instance Type:	FS Facility	**Facility Type:**	
Instance Creation Dt:		**Fuel Type 2:**	
Instance Install Dt:		**Fuel Type 3:**	
Item Description:		**Panam Related:**	
Manufacturer:		**Panam Venue Nm:**	
Model:		**External Identifier:**	
Serial No:		**Item:**	
ULC Standard:		**Piping Steel:**	
Quantity:		**Piping Galvanized:**	
Unit of Measure:		**Tank Single Wall St:**	
Overfill Prot Type:		**Piping Underground:**	
Creation Date:		**Tank Underground:**	
Next Periodic Str DT:		**Source:**	
TSSA Base Sched Cycle 2:			
TSSAMax Hazard Rank 1:			
TSSA Risk Based Periodic Yn:			
TSSA Volume of Directives:			
TSSA Periodic Exempt:			
TSSA Statutory Interval:			
TSSA Recd Insp Interva:			
TSSA Recd Tolerance:			
TSSA Program Area:			
TSSA Program Area 2:			
Description:	Fuels Safety Private Fuel Outlet - Self Serve		
Original Source:	EXP		
Record Date:	Up to Mar 2012		

79	***10 of 18***	***NE/176.7***	***64.9 / -2.07***	***CABANO TRANSPORT INC*** ***2740 SHEFFIELD RD*** ***OTTAWA ON***	***DTNK***

Delisted Expired Fuel Safety

Map Key	Number of Records	Direction/ Distance (m)	Elev/Diff (m)	Site	DB

Facilities

Instance No:	10906812	***Expired Date:***	
Status:	EXPIRED	***Max Hazard Rank:***	
Instance ID:	51561	***Facility Location:***	
Instance Type:	FS Piping	***Facility Type:***	
Instance Creation Dt:		***Fuel Type 2:***	
Instance Install Dt:		***Fuel Type 3:***	
Item Description:		***Panam Related:***	
Manufacturer:		***Panam Venue Nm:***	
Model:		***External Identifier:***	
Serial No:		***Item:***	
ULC Standard:		***Piping Steel:***	
Quantity:		***Piping Galvanized:***	
Unit of Measure:		***Tank Single Wall St:***	
Overfill Prot Type:		***Piping Underground:***	
Creation Date:		***Tank Underground:***	
Next Periodic Str DT:		***Source:***	
TSSA Base Sched Cycle 2:			
TSSAMax Hazard Rank 1:			
TSSA Risk Based Periodic Yn:			
TSSA Volume of Directives:			
TSSA Periodic Exempt:			
TSSA Statutory Interval:			
TSSA Recd Insp Interva:			
TSSA Recd Tolerance:			
TSSA Program Area:			
TSSA Program Area 2:			
Description:	FS Piping		
Original Source:	EXP		
Record Date:	Up to Mar 2012		

79	***11 of 18***	***NE/176.7***	***64.9 / -2.07***	***Day and Ross Transportation Group*** ***2740 Sheffield Road*** ***Ottawa ON K1B 3V9***	***GEN***

Generator No:	ON6809623
SIC Code:	484121
SIC Description:	General Freight Trucking Long Distance Truck-Load
Approval Years:	2009
PO Box No:	
Country:	
Status:	
Co Admin:	
Choice of Contact:	
Phone No Admin:	
Contaminated Facility:	
MHSW Facility:	

Detail(s)

Waste Class:	113
Waste Class Name:	ACID WASTE - OTHER METALS

79	***12 of 18***	***NE/176.7***	***64.9 / -2.07***	***Day and Ross Transportation Group*** ***2740 Sheffield Road*** ***Ottawa ON K1B 3V9***	***GEN***

Generator No:	ON6809623
SIC Code:	484121
SIC Description:	General Freight Trucking Long Distance Truck-Load
Approval Years:	2010
PO Box No:	

Map Key	Number of Records	Direction/ Distance (m)	Elev/Diff (m)	Site	DB

Country:
Status:
Co Admin:
Choice of Contact:
Phone No Admin:
Contaminated Facility:
MHSW Facility:

Detail(s)

Waste Class: 252
Waste Class Name: WASTE OILS & LUBRICANTS

Waste Class: 113
Waste Class Name: ACID WASTE - OTHER METALS

---

79 | ***13 of 18*** | ***NE/176.7*** | ***64.9 / -2.07*** | ***Day and Ross Transportation Group***
2740 Sheffield Road
Ottawa ON K1B 3V9 | ***GEN***

Generator No: ON6809623
SIC Code: 484121
SIC Description: General Freight Trucking Long Distance Truck-Load
Approval Years: 2011
PO Box No:
Country:
Status:
Co Admin:
Choice of Contact:
Phone No Admin:
Contaminated Facility:
MHSW Facility:

Detail(s)

Waste Class: 113
Waste Class Name: ACID WASTE - OTHER METALS

Waste Class: 252
Waste Class Name: WASTE OILS & LUBRICANTS

---

79 | ***14 of 18*** | ***NE/176.7*** | ***64.9 / -2.07*** | ***CABANO TRANSPORT INC***
2740 SHEFFIELD RD OTTAWA K1B 3V9 ON CA
ON | ***DTNK***

Delisted Expired Fuel Safety Facilities

Instance No: 10906803
Status: EXPIRED
Instance ID:
Instance Type:
Instance Creation Dt: 1/3/1990
Instance Install Dt: 1/3/1990
Item Description: FS Liquid Fuel Tank
Manufacturer: NULL
Model: NULL
Serial No: NULL
ULC Standard: NULL
Quantity: 1

Expired Date:
Max Hazard Rank: NULL
Facility Location: 2740 SHEFFIELD RD OTTAWA K1B 3V9 ON CA
Facility Type: FS LIQUID FUEL TANK
Fuel Type 2: NULL
Fuel Type 3: NULL
Panam Related: NULL
Panam Venue Nm: NULL
External Identifier: NULL
Item:
Piping Steel:
Piping Galvanized:

Map Key	Number of Records	Direction/ Distance (m)	Elev/Diff (m)	Site	DB

Unit of Measure:	EA	**Tank Single Wall St:**	
Overfill Prot Type:	NULL	**Piping Underground:**	
Creation Date:	7/5/2009 1:22:07 AM	**Tank Underground:**	
Next Periodic Str DT:	NULL	**Source:**	FS Liquid Fuel Tank
TSSA Base Sched Cycle 2:	NULL		
TSSAMax Hazard Rank 1:	NULL		
TSSA Risk Based Periodic Yn:	NULL		
TSSA Volume of Directives:	NULL		
TSSA Periodic Exempt:	NULL		
TSSA Statutory Interval:	NULL		
TSSA Recd Insp Interva:	NULL		
TSSA Recd Tolerance:	NULL		
TSSA Program Area:	NULL		
TSSA Program Area 2:	NULL		
Description:	UNDERGROUND TANK		
Original Source:	EXP		
Record Date:	31-JUL-2020		

79	15 of 18	NE/176.7	64.9 / -2.07	2740 Sheffield Road Ottawa ON K1B 3V8	EHS

Order No:	20181009155	**Nearest Intersection:**	
Status:	C	**Municipality:**	Gloucester
Report Type:	Standard Report	**Client Prov/State:**	ON
Report Date:	16-OCT-18	**Search Radius (km):**	.25
Date Received:	09-OCT-18	**X:**	-75.604363
Previous Site Name:		**Y:**	45.400501
Lot/Building Size:			
Additional Info Ordered:			

79	16 of 18	NE/176.7	64.9 / -2.07	CABANO TRANSPORT INC 2740 SHEFFIELD RD OTTAWA K1B 3V9 ON CA ON	FST

Instance No:	10906803	**Manufacturer:**	
Status:		**Serial No:**	
Cont Name:		**Ulc Standard:**	
Instance Type:		**Quantity:**	
Item:		**Unit of Measure:**	
Item Description:	FS Liquid Fuel Tank	**Fuel Type:**	Diesel
Tank Type:	Liquid Fuel Single Wall UST	**Fuel Type2:**	NULL
Install Date:	1/3/1990	**Fuel Type3:**	NULL
Install Year:	1984	**Piping Steel:**	
Years in Service:		**Piping Galvanized:**	
Model:	NULL	**Tanks Single Wall St:**	
Description:		**Piping Underground:**	
Capacity:	25000	**No Underground:**	
Tank Material:	Steel	**Panam Related:**	
Corrosion Protect:	Coating	**Panam Venue:**	
Overfill Protect:			
Facility Type:	FS Liquid Fuel Tank		
Parent Facility Type:			
Facility Location:			
Device Installed Location:	2740 SHEFFIELD RD OTTAWA K1B 3V9 ON CA		

Liquid Fuel Tank Details

Overfill Protection:	
Owner Account Name:	CABANO TRANSPORT INC
Item:	FS LIQUID FUEL TANK

Map Key	Number of Records	Direction/ Distance (m)	Elev/Diff (m)	Site	DB
79	17 of 18	NE/176.7	64.9 / -2.07	Rush Truck Centres of Canada 2740 Sheffield Rd Ottawa ON K1B 3V9	GEN

Generator No: ON6042271
SIC Code:
SIC Description:
Approval Years: As of Jan 2021
PO Box No:
Country: Canada
Status: Registered
Co Admin:
Choice of Contact:
Phone No Admin:
Contaminated Facility:
MHSW Facility:

Detail(s)

Waste Class: 146 L
Waste Class Name: Other specified inorganic sludges, slurries or solids

Map Key	Number of Records	Direction/ Distance (m)	Elev/Diff (m)	Site	DB
79	18 of 18	NE/176.7	64.9 / -2.07	Day and Ross 2740 Sheffield Road Ottawa ON K1B 3V9	GEN

Generator No: ON4836722
SIC Code:
SIC Description:
Approval Years: As of Oct 2022
PO Box No:
Country: Canada
Status: Registered
Co Admin:
Choice of Contact:
Phone No Admin:
Contaminated Facility:
MHSW Facility:

Detail(s)

Waste Class: 145 L
Waste Class Name: PAINT/PIGMENT/COATING RESIDUES

Waste Class: 212 B
Waste Class Name: ALIPHATIC SOLVENTS

Map Key	Number of Records	Direction/ Distance (m)	Elev/Diff (m)	Site	DB
80	1 of 18	W/177.6	68.9 / 1.93	KIMOTO TECHNOLOGIES INC. 2640 LANCASTER RD OTTAWA ON K1B 4Z4	SCT

Established: 1996
Plant Size (ft²): 0
Employment: 1

--Details--
Description: Industrial Machinery, Equipment and Supplies Wholesaler-Distributors
SIC/NAICS Code: 417230

Map Key	Number of Records	Direction/ Distance (m)	Elev/Diff (m)	Site	DB
80	2 of 18	W/177.6	68.9 / 1.93	Sun Chemical Limited 2640 Lancaster Rd Unit C Ottawa ON K1B 4Z4	SCT

Established: 1931
Plant Size (ft²): 2500
Employment: 2

--Details--
Description: Printing Ink Manufacturing
SIC/NAICS Code: 325910

Map Key	Number of Records	Direction/ Distance (m)	Elev/Diff (m)	Site	DB
80	3 of 18	W/177.6	68.9 / 1.93	FLINT INK CORPORATION CANADA 2640 LANCASTER RD OTTAWA ON K1B 4Z4	SCT

Established: 1920
Plant Size (ft²): 3000
Employment: 3

--Details--
Description: PRINTING INK
SIC/NAICS Code: 2893

Description: INDUSTRIAL SUPPLIES
SIC/NAICS Code: 5085

Map Key	Number of Records	Direction/ Distance (m)	Elev/Diff (m)	Site	DB
80	4 of 18	W/177.6	68.9 / 1.93	SUNCHEMICAL LTD. 2640 LANCASTER ROAD, UNIT C OTTAWA ON K1B 4Z4	GEN

Generator No: ON2483400
SIC Code: 3791
SIC Description: PRINTING INK IND.
Approval Years: 99,00,01,02
PO Box No:
Country:
Status:
Co Admin:
Choice of Contact:
Phone No Admin:
Contaminated Facility:
MHSW Facility:

Detail(s)

Waste Class: 145
Waste Class Name: PAINT/PIGMENT/COATING RESIDUES

Map Key	Number of Records	Direction/ Distance (m)	Elev/Diff (m)	Site	DB
80	5 of 18	W/177.6	68.9 / 1.93	SUNCHEMICAL Limited 2640 LANCASTER ROAD, UNIT C OTTAWA ON	GEN

Generator No: ON2483400
SIC Code: 325910
SIC Description: Printing Ink Mfg.
Approval Years: 03,04,05,06
PO Box No:
Country:

Map Key	Number of Records	Direction/ Distance (m)	Elev/Diff (m)	Site	DB

Status:
Co Admin:
Choice of Contact:
Phone No Admin:
Contaminated Facility:
MHSW Facility:

Detail(s)

Waste Class: 145
Waste Class Name: PAINT/PIGMENT/COATING RESIDUES

---

80 ***6 of 18*** ***W/177.6*** ***68.9 / 1.93*** ***Department of National Defence*** ***GEN***
2640-2650 Lancaster Road
Ottawa ON K1B 4Z4

Generator No: ON5258640
SIC Code: 911110
SIC Description: Defence Services
Approval Years: 04,05,06
PO Box No:
Country:
Status:
Co Admin:
Choice of Contact:
Phone No Admin:
Contaminated Facility:
MHSW Facility:

Detail(s)

Waste Class: 145
Waste Class Name: PAINT/PIGMENT/COATING RESIDUES

Waste Class: 112
Waste Class Name: ACID WASTE - HEAVY METALS

Waste Class: 121
Waste Class Name: ALKALINE WASTES - HEAVY METALS

Waste Class: 146
Waste Class Name: OTHER SPECIFIED INORGANICS

Waste Class: 252
Waste Class Name: WASTE OILS & LUBRICANTS

---

80 ***7 of 18*** ***W/177.6*** ***68.9 / 1.93*** ***Sun Chemical Limited*** ***SCT***
2640 Lancaster Rd
Ottawa ON K1B 4Z4

Established: 01-AUG-95
Plant Size (ft²):
Employment:

--Details--
Description: Printing Ink Manufacturing
SIC/NAICS Code: 325910

---

80 ***8 of 18*** ***W/177.6*** ***68.9 / 1.93*** ***EURO AUTO PAINT INC*** ***GEN***
2640 LANCASTER RD UNIT D

OTTAWA ON K1B 4Z4

Generator No: ON9620596
SIC Code: 419190
SIC Description: Other Wholesale Agents and Brokers
Approval Years: 06,07,08
PO Box No:
Country:
Status:
Co Admin:
Choice of Contact:
Phone No Admin:
Contaminated Facility:
MHSW Facility:

Detail(s)

Waste Class: 145
Waste Class Name: PAINT/PIGMENT/COATING RESIDUES

---

80 | ***9 of 18*** | ***W/177.6*** | ***68.9 / 1.93*** | ***Sun Chemical Limited*** ***2640 Lancaster Road*** ***Ottawa ON K1B 4Z4*** | ***GEN***

Generator No: ON9628833
SIC Code: 323119
SIC Description: Other Printing
Approval Years: 07,08
PO Box No:
Country:
Status:
Co Admin:
Choice of Contact:
Phone No Admin:
Contaminated Facility:
MHSW Facility:

Detail(s)

Waste Class: 145
Waste Class Name: PAINT/PIGMENT/COATING RESIDUES

---

80 | ***10 of 18*** | ***W/177.6*** | ***68.9 / 1.93*** | ***EURO AUTO PAINT INC*** ***2640 LANCASTER RD UNIT D*** ***OTTAWA ON*** | ***GEN***

Generator No: ON9620596
SIC Code: 419190
SIC Description: Other Wholesale Agents and Brokers
Approval Years: 2009
PO Box No:
Country:
Status:
Co Admin:
Choice of Contact:
Phone No Admin:
Contaminated Facility:
MHSW Facility:

Detail(s)

Map Key	Number of Records	Direction/ Distance (m)	Elev/Diff (m)	Site	DB
Waste Class:		145			
Waste Class Name:		PAINT/PIGMENT/COATING RESIDUES			

80	11 of 18	W/177.6	68.9 / 1.93	**Sun Chemical Limited** **2640 Lancaster Road** **Ottawa ON**	GEN

Generator No: ON9628833
SIC Code: 323119
SIC Description: Other Printing
Approval Years: 2009
PO Box No:
Country:
Status:
Co Admin:
Choice of Contact:
Phone No Admin:
Contaminated Facility:
MHSW Facility:

Detail(s)

Waste Class: 145
Waste Class Name: PAINT/PIGMENT/COATING RESIDUES

80	12 of 18	W/177.6	68.9 / 1.93	**EURO AUTO PAINT INC** **2640 LANCASTER RD UNIT D** **OTTAWA ON**	GEN

Generator No: ON9620596
SIC Code: 419190
SIC Description: Other Wholesale Agents and Brokers
Approval Years: 2010
PO Box No:
Country:
Status:
Co Admin:
Choice of Contact:
Phone No Admin:
Contaminated Facility:
MHSW Facility:

Detail(s)

Waste Class: 145
Waste Class Name: PAINT/PIGMENT/COATING RESIDUES

80	13 of 18	W/177.6	68.9 / 1.93	**Sun Chemical Limited** **2640 Lancaster Road** **Ottawa ON**	GEN

Generator No: ON9628833
SIC Code: 323119
SIC Description: Other Printing
Approval Years: 2010
PO Box No:
Country:
Status:
Co Admin:
Choice of Contact:
Phone No Admin:
Contaminated Facility:

Map Key	Number of Records	Direction/ Distance (m)	Elev/Diff (m)	Site	DB

MHSW Facility:

Detail(s)

Waste Class: 145
Waste Class Name: PAINT/PIGMENT/COATING RESIDUES

---

80 | ***14 of 18*** | ***W/177.6*** | ***68.9 / 1.93*** | ***Sun Chemical Limited***
2640 Lancaster Road
Ottawa ON | ***GEN***

Generator No: ON9628833
SIC Code: 323119
SIC Description: Other Printing
Approval Years: 2011
PO Box No:
Country:
Status:
Co Admin:
Choice of Contact:
Phone No Admin:
Contaminated Facility:
MHSW Facility:

Detail(s)

Waste Class: 145
Waste Class Name: PAINT/PIGMENT/COATING RESIDUES

---

80 | ***15 of 18*** | ***W/177.6*** | ***68.9 / 1.93*** | ***House of Fine Print Inc.***
2640 Lancaster Road Unit B
Ottawa ON K1G 4Z4 | ***GEN***

Generator No: ON7145384
SIC Code:
SIC Description:
Approval Years: As of Dec 2018
PO Box No:
Country: Canada
Status: Registered
Co Admin:
Choice of Contact:
Phone No Admin:
Contaminated Facility:
MHSW Facility:

Detail(s)

Waste Class: 145 L
Waste Class Name: Wastes from the use of pigments, coatings and paints

---

80 | ***16 of 18*** | ***W/177.6*** | ***68.9 / 1.93*** | ***House of Fine Print Inc.***
2640 Lancaster Road Unit B
Ottawa ON K1G 4Z4 | ***GEN***

Generator No: ON7145384
SIC Code:
SIC Description:
Approval Years: As of Jul 2020
PO Box No:
Country: Canada

Map Key	Number of Records	Direction/ Distance (m)	Elev/Diff (m)	Site	DB

Status: Registered
Co Admin:
Choice of Contact:
Phone No Admin:
Contaminated Facility:
MHSW Facility:

Detail(s)

Waste Class: 145 L
Waste Class Name: Wastes from the use of pigments, coatings and paints

---

80 | ***17 of 18*** | ***W/177.6*** | ***68.9 / 1.93*** | ***House of Fine Print Inc.***
2640 Lancaster Road Unit B
Ottawa ON K1G 4Z4 | ***GEN***

Generator No: ON7145384
SIC Code:
SIC Description:
Approval Years: As of Nov 2021
PO Box No:
Country: Canada
Status: Registered
Co Admin:
Choice of Contact:
Phone No Admin:
Contaminated Facility:
MHSW Facility:

Detail(s)

Waste Class: 145 L
Waste Class Name: Wastes from the use of pigments, coatings and paints

---

80 | ***18 of 18*** | ***W/177.6*** | ***68.9 / 1.93*** | ***House of Fine Print Inc.***
2640 Lancaster Road Unit B
Ottawa ON K1G 4Z4 | ***GEN***

Generator No: ON7145384
SIC Code:
SIC Description:
Approval Years: As of Oct 2022
PO Box No:
Country: Canada
Status: Registered
Co Admin:
Choice of Contact:
Phone No Admin:
Contaminated Facility:
MHSW Facility:

Detail(s)

Waste Class: 145 L
Waste Class Name: PAINT/PIGMENT/COATING RESIDUES

---

81 | ***1 of 1*** | ***W/178.8*** | ***68.9 / 1.93*** | ***2630 Lancaster Rd***
Ottawa ON K1B5L8 | ***EHS***

Order No: 20151202040 ***Nearest Intersection:***
Status: C ***Municipality:***

Map Key	Number of Records	Direction/ Distance (m)	Elev/Diff (m)	Site	DB

Report Type: Custom Report
Report Date: 07-DEC-15
Date Received: 02-DEC-15
Previous Site Name:
Lot/Building Size:
Additional Info Ordered:
Client Prov/State: ON
Search Radius (km): .25
X: -75.611051
Y: 45.398503

---

82 **1 of 6** **ESE/181.6** **66.2 / -0.77**
Emerald Tile & Marble Ltd.
2878 Sheffield Road
Ottawa ON K1B 3V9
CA

Certificate #: 2148-67QRE2
Application Year: 2004
Issue Date: 12/20/2004
Approval Type: Municipal and Private Sewage Works
Status: Approved
Application Type:
Client Name:
Client Address:
Client City:
Client Postal Code:
Project Description:
Contaminants:
Emission Control:

---

82 **2 of 6** **ESE/181.6** **66.2 / -0.77**
Emerald Tile & Marble Ltd.
2878 Sheffield Road
Ottawa ON K1B 3V9
CA

Certificate #: 9533-63RR7C
Application Year: 2004
Issue Date: 8/13/2004
Approval Type: Industrial Sewage Works
Status: Approved
Application Type:
Client Name:
Client Address:
Client City:
Client Postal Code:
Project Description:
Contaminants:
Emission Control:

---

82 **3 of 6** **ESE/181.6** **66.2 / -0.77**
2878 Sheffield Road
Ottawa ON K1B 3V9
EHS

Order No: 20111130011
Status: C
Report Type: Custom Report
Report Date: 12/6/2011
Date Received: 11/30/2011 12:15:24 PM
Previous Site Name:
Lot/Building Size:
Additional Info Ordered:
Nearest Intersection:
Municipality: Ottawa
Client Prov/State: ON
Search Radius (km): 0.25
X: -75.602043
Y: 45.396911

---

82 **4 of 6** **ESE/181.6** **66.2 / -0.77**
Emerald Tile & Marble Ltd.
2878 Sheffield Rd
Ottawa ON K1G 3V4
ECA

Map Key	Number of Records	Direction/ Distance (m)	Elev/Diff (m)	Site	DB

Approval No: 2148-67QRE2
Approval Date: 2004-12-20
Status: Approved
Record Type: ECA
Link Source: IDS
SWP Area Name: Rideau Valley
MOE District: Ottawa
City:
Longitude: -75.6063
Latitude: 45.4042
Geometry X:
Geometry Y:
Approval Type: ECA-MUNICIPAL AND PRIVATE SEWAGE WORKS
Project Type: MUNICIPAL AND PRIVATE SEWAGE WORKS
Business Name: Emerald Tile & Marble Ltd.
Address: 2878 Sheffield Rd
Full Address:
Full PDF Link: https://www.accessenvironment.ene.gov.on.ca/instruments/1024-67PTVQ-14.pdf
PDF Site Location:

---

82 | 5 of 6 | ESE/181.6 | 66.2 / -0.77 | **Emerald Tile & Marble Ltd.**
2878 Sheffield Rd
Ottawa ON K1G 3V4 | ECA

Approval No: 9533-63RR7C
Approval Date: 2004-08-13
Status: Approved
Record Type: ECA
Link Source: IDS
SWP Area Name: Rideau Valley
MOE District: Ottawa
City:
Longitude: -75.6063
Latitude: 45.4042
Geometry X:
Geometry Y:
Approval Type: ECA-INDUSTRIAL SEWAGE WORKS
Project Type: INDUSTRIAL SEWAGE WORKS
Business Name: Emerald Tile & Marble Ltd.
Address: 2878 Sheffield Rd
Full Address:
Full PDF Link: https://www.accessenvironment.ene.gov.on.ca/instruments/1999-62DLSK-14.pdf
PDF Site Location:

---

82 | 6 of 6 | ESE/181.6 | 66.2 / -0.77 | **Stone Design Concepts Inc.**
2878 Sheffield Road
Ottawa ON K1B 1A4 | GEN

Generator No: ON6498208
SIC Code:
SIC Description:
Approval Years: As of Oct 2022
PO Box No:
Country: Canada
Status: Registered
Co Admin:
Choice of Contact:
Phone No Admin:
Contaminated Facility:
MHSW Facility:

Detail(s)

Waste Class: 146 L
Waste Class Name: OTHER SPECIFIED INORGANICS

---

83 | 1 of 1 | NE/181.9 | 64.9 / -2.07 | **2750 SHEFFIELD ROAD**
Ottawa ON | WWIS

Well ID: 7307314
Construction Date:
Use 1st: Test Hole
Use 2nd: Monitoring
Flowing (Y/N):
Flow Rate:
Data Entry Status:
Data Src:

Final Well Status:	0	***Date Received:***	12-Mar-2018 00:00:00
Water Type:		***Selected Flag:***	TRUE
Casing Material:		***Abandonment Rec:***	
Audit No:	Z212328	***Contractor:***	7241
Tag:	A215910	***Form Version:***	7
Constructn Method:		***Owner:***	
Elevation (m):		***County:***	OTTAWA-CARLETON
Elevatn Reliabilty:		***Lot:***	
Depth to Bedrock:		***Concession:***	
Well Depth:		***Concession Name:***	
Overburden/Bedrock:		***Easting NAD83:***	
Pump Rate:		***Northing NAD83:***	
Static Water Level:		***Zone:***	
Clear/Cloudy:		***UTM Reliability:***	
Municipality:	OTTAWA CITY		
Site Info:			

PDF URL (Map):

Additional Detail(s) (Map)

Well Completed Date:	2018/02/01
Year Completed:	2018
Depth (m):	4.57
Latitude:	45.4000471716318
Longitude:	-75.6047666515407
Path:	

Bore Hole Information

Bore Hole ID:	1006999999	***Elevation:***	
DP2BR:		***Elevrc:***	
Spatial Status:		***Zone:***	18
Code OB:		***East83:***	452668.00
Code OB Desc:		***North83:***	5027570.00
Open Hole:		***Org CS:***	UTM83
Cluster Kind:		***UTMRC:***	4
Date Completed:	01-Feb-2018 00:00:00	***UTMRC Desc:***	margin of error : 30 m - 100 m
Remarks:		***Location Method:***	wwr
Loc Method Desc:	on Water Well Record		
Elevrc Desc:			
Location Source Date:			
Improvement Location Source:			
Improvement Location Method:			
Source Revision Comment:			
Supplier Comment:			

Overburden and Bedrock Materials Interval

Formation ID:	1007222202
Layer:	2
Color:	6
General Color:	BROWN
Mat1:	28
Most Common Material:	SAND
Mat2:	05
Mat2 Desc:	CLAY
Mat3:	85
Mat3 Desc:	SOFT
Formation Top Depth:	1.2200000286102295
Formation End Depth:	3.0999999046325684
Formation End Depth UOM:	m

Overburden and Bedrock Materials Interval

Formation ID:	1007222201
Layer:	1
Color:	6
General Color:	BROWN
Mat1:	28
Most Common Material:	SAND
Mat2:	11
Mat2 Desc:	GRAVEL
Mat3:	79
Mat3 Desc:	PACKED
Formation Top Depth:	0.0
Formation End Depth:	1.2200000286102295
Formation End Depth UOM:	m

Overburden and Bedrock Materials Interval

Formation ID:	1007222203
Layer:	3
Color:	2
General Color:	GREY
Mat1:	05
Most Common Material:	CLAY
Mat2:	28
Mat2 Desc:	SAND
Mat3:	85
Mat3 Desc:	SOFT
Formation Top Depth:	3.0999999046325684
Formation End Depth:	4.570000171661377
Formation End Depth UOM:	m

Annular Space/Abandonment Sealing Record

Plug ID:	1007222213
Layer:	3
Plug From:	1.2200000286102295
Plug To:	4.570000171661377
Plug Depth UOM:	m

Annular Space/Abandonment Sealing Record

Plug ID:	1007222211
Layer:	1
Plug From:	0.0
Plug To:	0.3100000023841858
Plug Depth UOM:	m

Annular Space/Abandonment Sealing Record

Plug ID:	1007222212
Layer:	2
Plug From:	0.3100000023841858
Plug To:	1.2200000286102295
Plug Depth UOM:	m

Method of Construction & Well Use

Method Construction ID:	1007222210
Method Construction Code:	B
Method Construction:	Other Method
Other Method Construction:	DIRECT PATH

Pipe Information

Pipe ID:	1007222200
Casing No:	0
Comment:	
Alt Name:	

Construction Record - Casing

Casing ID:	1007222206
Layer:	1
Material:	5
Open Hole or Material:	PLASTIC
Depth From:	0.0
Depth To:	1.5
Casing Diameter:	4.03000020980835
Casing Diameter UOM:	cm
Casing Depth UOM:	m

Construction Record - Screen

Screen ID:	1007222207
Layer:	1
Slot:	10
Screen Top Depth:	1.5
Screen End Depth:	4.570000171661377
Screen Material:	5
Screen Depth UOM:	m
Screen Diameter UOM:	cm
Screen Diameter:	4.820000171661377

Water Details

Water ID:	1007222205
Layer:	
Kind Code:	
Kind:	
Water Found Depth:	
Water Found Depth UOM:	m

Hole Diameter

Hole ID:	1007222204
Diameter:	
Depth From:	
Depth To:	
Hole Depth UOM:	m
Hole Diameter UOM:	cm

Links

Bore Hole ID:	1006999999	***Tag No:***	A215910

Depth M:	4.57	**Contractor:**	7241
Year Completed:	2018	**Path:**	730\7307314.pdf
Well Completed Dt:	2018/02/01	**Latitude:**	45.4000471716318
Audit No:	Z212328	**Longitude:**	-75.6047666515407

84 **1 of 8** **SE/182.8** **68.7 / 1.77** **Delta Printing Ltd.** **SCT**
2773 Lancaster Rd
Ottawa ON K1B 4V8

Established: 01-AUG-85
Plant Size (ft²):
Employment:

--Details--
Description: Support Activities for Printing
SIC/NAICS Code: 323120

Description: Other Printing
SIC/NAICS Code: 323119

Description: Other Printing
SIC/NAICS Code: 323119

---

84 **2 of 8** **SE/182.8** **68.7 / 1.77** **GRAPHIC PAPERS** **GEN**
2773 LANCASTER RD.
OTTAWA ON K1B 4V8

Generator No: ON0090001
SIC Code: 2849
SIC Description: OTHER PRINTING IND.
Approval Years: 89
PO Box No:
Country:
Status:
Co Admin:
Choice of Contact:
Phone No Admin:
Contaminated Facility:
MHSW Facility:

Detail(s)

Waste Class: 212
Waste Class Name: ALIPHATIC SOLVENTS

---

84 **3 of 8** **SE/182.8** **68.7 / 1.77** **GRAPHIC PAPERS 18-341** **GEN**
2773 LANCASTER RD.
OTTAWA ON K1B 4V8

Generator No: ON0090001
SIC Code: 2849
SIC Description: OTHER PRINTING IND.
Approval Years: 92,93,94,95,96,97
PO Box No:
Country:
Status:
Co Admin:
Choice of Contact:
Phone No Admin:
Contaminated Facility:
MHSW Facility:

Map Key	Number of Records	Direction/ Distance (m)	Elev/Diff (m)	Site	DB

Detail(s)

Waste Class: 212
Waste Class Name: ALIPHATIC SOLVENTS

---

84 | ***4 of 8*** | ***SE/182.8*** | ***68.7 / 1.77*** | ***GRAPHIC PAPERS***
2773 LANCASTER ROAD
OTTAWA ON K1B 4V8 | ***GEN***

Generator No: ON0090001
SIC Code: 2849
SIC Description: OTHER PRINTING IND.
Approval Years: 98
PO Box No:
Country:
Status:
Co Admin:
Choice of Contact:
Phone No Admin:
Contaminated Facility:
MHSW Facility:

Detail(s)

Waste Class: 212
Waste Class Name: ALIPHATIC SOLVENTS

---

84 | ***5 of 8*** | ***SE/182.8*** | ***68.7 / 1.77*** | ***DELTA PRINTING LTD.***
2773 LANCASTER ROAD
OTTAWA ON K1B 4V8 | ***GEN***

Generator No: ON1285801
SIC Code: 2819
SIC Description: OTHER COMM. PRINTING
Approval Years: 97,98,99,00,01,02,03,04,05,06,07,08
PO Box No:
Country:
Status:
Co Admin:
Choice of Contact:
Phone No Admin:
Contaminated Facility:
MHSW Facility:

Detail(s)

Waste Class: 212
Waste Class Name: ALIPHATIC SOLVENTS

Waste Class: 212
Waste Class Name: ALIPHATIC SOLVENTS

Waste Class: 252
Waste Class Name: WASTE OILS & LUBRICANTS

Waste Class: 264
Waste Class Name: PHOTOPROCESSING WASTES

Waste Class: 122
Waste Class Name: ALKALINE WASTES - OTHER METALS

Waste Class: 123
Waste Class Name: ALKALINE PHOSPHATES

Waste Class: 145
Waste Class Name: PAINT/PIGMENT/COATING RESIDUES

Waste Class: 213
Waste Class Name: PETROLEUM DISTILLATES

---

84 | **6 of 8** | **SE/182.8** | **68.7 / 1.77** | **DELTA PRINTING LTD.**
2773 LANCASTER ROAD
OTTAWA ON K1B 4V8 | **GEN**

Generator No: ON1285801
SIC Code: 323113
SIC Description: Commercial Screen Printing
Approval Years: 2009
PO Box No:
Country:
Status:
Co Admin:
Choice of Contact:
Phone No Admin:
Contaminated Facility:
MHSW Facility:

Detail(s)

Waste Class: 122
Waste Class Name: ALKALINE WASTES - OTHER METALS

Waste Class: 123
Waste Class Name: ALKALINE PHOSPHATES

Waste Class: 145
Waste Class Name: PAINT/PIGMENT/COATING RESIDUES

Waste Class: 212
Waste Class Name: ALIPHATIC SOLVENTS

Waste Class: 213
Waste Class Name: PETROLEUM DISTILLATES

Waste Class: 252
Waste Class Name: WASTE OILS & LUBRICANTS

Waste Class: 264
Waste Class Name: PHOTOPROCESSING WASTES

---

84 | **7 of 8** | **SE/182.8** | **68.7 / 1.77** | **DELTA PRINTING LTD.**
2773 LANCASTER ROAD
OTTAWA ON K1B 4V8 | **GEN**

Generator No: ON1285801
SIC Code: 323113
SIC Description: Commercial Screen Printing
Approval Years: 2010
PO Box No:
Country:
Status:
Co Admin:
Choice of Contact:
Phone No Admin:

Contaminated Facility:
MHSW Facility:

Detail(s)

Waste Class: 122
Waste Class Name: ALKALINE WASTES - OTHER METALS

Waste Class: 123
Waste Class Name: ALKALINE PHOSPHATES

Waste Class: 252
Waste Class Name: WASTE OILS & LUBRICANTS

Waste Class: 264
Waste Class Name: PHOTOPROCESSING WASTES

Waste Class: 212
Waste Class Name: ALIPHATIC SOLVENTS

Waste Class: 213
Waste Class Name: PETROLEUM DISTILLATES

Waste Class: 145
Waste Class Name: PAINT/PIGMENT/COATING RESIDUES

Map Key	Number of Records	Direction/ Distance (m)	Elev/Diff (m)	Site	DB
84	8 of 8	SE/182.8	68.7 / 1.77	DELTA PRINTING LTD. 2773 LANCASTER ROAD OTTAWA ON K1B 4V8	GEN

Generator No: ON1285801
SIC Code: 323113
SIC Description: Commercial Screen Printing
Approval Years: 2011
PO Box No:
Country:
Status:
Co Admin:
Choice of Contact:
Phone No Admin:
Contaminated Facility:
MHSW Facility:

Detail(s)

Waste Class: 123
Waste Class Name: ALKALINE PHOSPHATES

Waste Class: 213
Waste Class Name: PETROLEUM DISTILLATES

Waste Class: 212
Waste Class Name: ALIPHATIC SOLVENTS

Waste Class: 264
Waste Class Name: PHOTOPROCESSING WASTES

Waste Class: 122
Waste Class Name: ALKALINE WASTES - OTHER METALS

Waste Class: 145
Waste Class Name: PAINT/PIGMENT/COATING RESIDUES

Map Key	Number of Records	Direction/ Distance (m)	Elev/Diff (m)	Site	DB
Waste Class:		252			
Waste Class Name:		WASTE OILS & LUBRICANTS			
85	1 of 6	S/185.3	69.9 / 2.96	**CUDDLE DOWN PRODUCTS LTD.** **2762 Lancaster Rd** **Ottawa ON K1B 4S4**	SCT
Established:		1982			
Plant Size (ft²):		10000			
Employment:		21			
--Details--					
Description:		Linen, Drapery and Other Textile Furnishings Wholesaler-Distributors			
SIC/NAICS Code:		414330			
Description:		Curtain and Linen Mills			
SIC/NAICS Code:		314120			
85	2 of 6	S/185.3	69.9 / 2.96	**Eastop Counters Inc.** **2750 Lancaster Rd** **Ottawa ON K1B 4S4**	SCT
Established:		01-AUG-93			
Plant Size (ft²):					
Employment:					
--Details--					
Description:		Wood Kitchen Cabinet and Counter Top Manufacturing			
SIC/NAICS Code:		337110			
Description:		All Other Plastic Product Manufacturing			
SIC/NAICS Code:		326198			
85	3 of 6	S/185.3	69.9 / 2.96	**Direct Energy Business Services** **2756 Lancaster Road** **Ottawa ON K1B 4S4**	GEN
Generator No:		ON7693745			
SIC Code:		238220			
SIC Description:		Plumbing Heating and Air-Conditioning Contractors			
Approval Years:		05,06			
PO Box No:					
Country:					
Status:					
Co Admin:					
Choice of Contact:					
Phone No Admin:					
Contaminated Facility:					
MHSW Facility:					
Detail(s)					
Waste Class:		252			
Waste Class Name:		WASTE OILS & LUBRICANTS			
85	4 of 6	S/185.3	69.9 / 2.96	**Lennox Canada Inc** **2756 Lancaster Road** **Ottawa ON K1B 4S4**	GEN

Generator No: ON9658174
SIC Code: 238220
SIC Description: Plumbing Heating and Air-Conditioning Contractors
Approval Years: 07,08
PO Box No:
Country:
Status:
Co Admin:
Choice of Contact:
Phone No Admin:
Contaminated Facility:
MHSW Facility:

Detail(s)

Waste Class: 252
Waste Class Name: WASTE OILS & LUBRICANTS

Map Key	Number of Records	Direction/ Distance (m)	Elev/Diff (m)	Site	DB
85	5 of 6	S/185.3	69.9 / 2.96	Côté Poultry Inc. 2770 Lancaster Rd Ottawa ON K1B 4S4	SCT

Established: 01-SEP-71
Plant Size (ft²): 2000
Employment:

--Details--
Description: General-Line Food Wholesaler-Distributors
SIC/NAICS Code: 413110

Map Key	Number of Records	Direction/ Distance (m)	Elev/Diff (m)	Site	DB
85	6 of 6	S/185.3	69.9 / 2.96	Service Experts Canada 2756 Lancaster Road Ottawa ON	GEN

Generator No: ON4535961
SIC Code: 238220
SIC Description: PLUMBING, HEATING AND AIR-CONDITIONING CONTRACTORS
Approval Years: 2013
PO Box No:
Country:
Status:
Co Admin:
Choice of Contact:
Phone No Admin:
Contaminated Facility:
MHSW Facility:

Detail(s)

Waste Class: 252
Waste Class Name: WASTE OILS & LUBRICANTS

Map Key	Number of Records	Direction/ Distance (m)	Elev/Diff (m)	Site	DB
86	1 of 1	NE/185.8	64.9 / -2.07	2750 SHEFFIELD RD Ottawa ON	WWIS

Well ID: 7307315
Construction Date:
Use 1st: Test Hole
Use 2nd: Monitoring
Flowing (Y/N):
Flow Rate:
Data Entry Status:
Data Src:

Final Well Status:	0	***Date Received:***	12-Mar-2018 00:00:00
Water Type:		***Selected Flag:***	TRUE
Casing Material:		***Abandonment Rec:***	
Audit No:	Z277527	***Contractor:***	7241
Tag:	A215911	***Form Version:***	7
Constructn Method:		***Owner:***	
Elevation (m):		***County:***	OTTAWA-CARLETON
Elevatn Reliabilty:		***Lot:***	
Depth to Bedrock:		***Concession:***	
Well Depth:		***Concession Name:***	
Overburden/Bedrock:		***Easting NAD83:***	
Pump Rate:		***Northing NAD83:***	
Static Water Level:		***Zone:***	
Clear/Cloudy:		***UTM Reliability:***	
Municipality:	OTTAWA CITY		
Site Info:			

PDF URL (Map):

Additional Detail(s) (Map)

Well Completed Date:	2018/02/01
Year Completed:	2018
Depth (m):	4.57
Latitude:	45.3999583135296
Longitude:	-75.6045484927535
Path:	

Bore Hole Information

Bore Hole ID:	1007000002	***Elevation:***	
DP2BR:		***Elevrc:***	
Spatial Status:		***Zone:***	18
Code OB:		***East83:***	452685.00
Code OB Desc:		***North83:***	5027560.00
Open Hole:		***Org CS:***	UTM83
Cluster Kind:		***UTMRC:***	4
Date Completed:	01-Feb-2018 00:00:00	***UTMRC Desc:***	margin of error : 30 m - 100 m
Remarks:		***Location Method:***	wwr
Loc Method Desc:	on Water Well Record		
Elevrc Desc:			
Location Source Date:			
Improvement Location Source:			
Improvement Location Method:			
Source Revision Comment:			
Supplier Comment:			

Overburden and Bedrock Materials Interval

Formation ID:	1007222218
Layer:	1
Color:	6
General Color:	BROWN
Mat1:	28
Most Common Material:	SAND
Mat2:	11
Mat2 Desc:	GRAVEL
Mat3:	79
Mat3 Desc:	PACKED
Formation Top Depth:	0.0
Formation End Depth:	1.2200000286102295
Formation End Depth UOM:	m

Overburden and Bedrock Materials Interval

Formation ID:	1007222220
Layer:	3
Color:	2
General Color:	GREY
Mat1:	05
Most Common Material:	CLAY
Mat2:	28
Mat2 Desc:	SAND
Mat3:	85
Mat3 Desc:	SOFT
Formation Top Depth:	3.0999999046325684
Formation End Depth:	4.570000171661377
Formation End Depth UOM:	m

Overburden and Bedrock Materials Interval

Formation ID:	1007222219
Layer:	2
Color:	6
General Color:	BROWN
Mat1:	28
Most Common Material:	SAND
Mat2:	05
Mat2 Desc:	CLAY
Mat3:	85
Mat3 Desc:	SOFT
Formation Top Depth:	1.2200000286102295
Formation End Depth:	3.0999999046325684
Formation End Depth UOM:	m

Annular Space/Abandonment Sealing Record

Plug ID:	1007222228
Layer:	1
Plug From:	0.0
Plug To:	0.3100000023841858
Plug Depth UOM:	m

Annular Space/Abandonment Sealing Record

Plug ID:	1007222229
Layer:	2
Plug From:	0.3100000023841858
Plug To:	1.2200000286102295
Plug Depth UOM:	m

Annular Space/Abandonment Sealing Record

Plug ID:	1007222230
Layer:	3
Plug From:	1.2200000286102295
Plug To:	4.570000171661377
Plug Depth UOM:	m

Method of Construction & Well Use

Method Construction ID:	1007222227
Method Construction Code:	B
Method Construction:	Other Method
Other Method Construction:	

Pipe Information

Pipe ID:	1007222217
Casing No:	0
Comment:	
Alt Name:	

Construction Record - Casing

Casing ID:	1007222223
Layer:	1
Material:	5
Open Hole or Material:	PLASTIC
Depth From:	0.0
Depth To:	1.5
Casing Diameter:	4.03000020980835
Casing Diameter UOM:	cm
Casing Depth UOM:	m

Construction Record - Screen

Screen ID:	1007222224
Layer:	1
Slot:	10
Screen Top Depth:	1.5
Screen End Depth:	4.570000171661377
Screen Material:	5
Screen Depth UOM:	m
Screen Diameter UOM:	cm
Screen Diameter:	4.820000171661377

Water Details

Water ID:	1007222222
Layer:	
Kind Code:	
Kind:	
Water Found Depth:	
Water Found Depth UOM:	m

Hole Diameter

Hole ID:	1007222221
Diameter:	8.25
Depth From:	0.0
Depth To:	4.570000171661377
Hole Depth UOM:	m
Hole Diameter UOM:	cm

Links

Bore Hole ID:	1007000002	***Tag No:***	A215911

Depth M:	4.57	**Contractor:**	7241
Year Completed:	2018	**Path:**	730\7307315.pdf
Well Completed Dt:	2018/02/01	**Latitude:**	45.3999583135296
Audit No:	Z277527	**Longitude:**	-75.6045484927535

87 **1 of 1** **NE/186.5** **64.9 / -2.07** **2570 SHEFFIELD OTTAWA ON** **WWIS**

Well ID:	7302239	**Flowing (Y/N):**	
Construction Date:		**Flow Rate:**	
Use 1st:	Test Hole	**Data Entry Status:**	
Use 2nd:	Monitoring	**Data Src:**	
Final Well Status:	Observation Wells	**Date Received:**	22-Dec-2017 00:00:00
Water Type:		**Selected Flag:**	TRUE
Casing Material:		**Abandonment Rec:**	
Audit No:	Z258424	**Contractor:**	7241
Tag:	A182605	**Form Version:**	7
Constructn Method:		**Owner:**	
Elevation (m):		**County:**	OTTAWA-CARLETON
Elevatn Reliabilty:		**Lot:**	
Depth to Bedrock:		**Concession:**	
Well Depth:		**Concession Name:**	
Overburden/Bedrock:		**Easting NAD83:**	
Pump Rate:		**Northing NAD83:**	
Static Water Level:		**Zone:**	
Clear/Cloudy:		**UTM Reliability:**	
Municipality:	OTTAWA CITY		
Site Info:			

PDF URL (Map):

Additional Detail(s) (Map)

Well Completed Date:	2017/11/21
Year Completed:	2017
Depth (m):	4.57
Latitude:	45.4000387119825
Longitude:	-75.6046643442955
Path:	

Bore Hole Information

Bore Hole ID:	1006927837	**Elevation:**	
DP2BR:		**Elevrc:**	
Spatial Status:		**Zone:**	18
Code OB:		**East83:**	452676.00
Code OB Desc:		**North83:**	5027569.00
Open Hole:		**Org CS:**	UTM83
Cluster Kind:		**UTMRC:**	4
Date Completed:	21-Nov-2017 00:00:00	**UTMRC Desc:**	margin of error : 30 m - 100 m
Remarks:		**Location Method:**	wwr
Loc Method Desc:	on Water Well Record		
Elevrc Desc:			
Location Source Date:			
Improvement Location Source:			
Improvement Location Method:			
Source Revision Comment:			
Supplier Comment:			

Overburden and Bedrock Materials Interval

Formation ID:	1007101893
Layer:	2
Color:	6
General Color:	BROWN
Mat1:	05
Most Common Material:	CLAY
Mat2:	28
Mat2 Desc:	SAND
Mat3:	85
Mat3 Desc:	SOFT
Formation Top Depth:	0.6100000143051147
Formation End Depth:	2.130000114440918
Formation End Depth UOM:	m

Overburden and Bedrock Materials Interval

Formation ID:	1007101892
Layer:	1
Color:	2
General Color:	GREY
Mat1:	11
Most Common Material:	GRAVEL
Mat2:	
Mat2 Desc:	
Mat3:	77
Mat3 Desc:	LOOSE
Formation Top Depth:	0.0
Formation End Depth:	0.6100000143051147
Formation End Depth UOM:	m

Overburden and Bedrock Materials Interval

Formation ID:	1007101894
Layer:	3
Color:	2
General Color:	GREY
Mat1:	05
Most Common Material:	CLAY
Mat2:	06
Mat2 Desc:	SILT
Mat3:	85
Mat3 Desc:	SOFT
Formation Top Depth:	2.130000114440918
Formation End Depth:	4.570000171661377
Formation End Depth UOM:	m

Annular Space/Abandonment Sealing Record

Plug ID:	1007101905
Layer:	4
Plug From:	
Plug To:	
Plug Depth UOM:	m

Annular Space/Abandonment Sealing Record

Plug ID:	1007101904
Layer:	3

Plug From: 1.2200000286102295
Plug To: 4.570000171661377
Plug Depth UOM: m

Annular Space/Abandonment Sealing Record

Plug ID: 1007101903
Layer: 2
Plug From: 0.3100000023841858
Plug To: 1.2200000286102295
Plug Depth UOM: m

Annular Space/Abandonment Sealing Record

Plug ID: 1007101902
Layer: 1
Plug From: 0.0
Plug To: 0.3100000023841858
Plug Depth UOM: m

Method of Construction & Well Use

Method Construction ID: 1007101901
Method Construction Code: D
Method Construction: Direct Push
Other Method Construction:

Pipe Information

Pipe ID: 1007101891
Casing No: 0
Comment:
Alt Name:

Construction Record - Casing

Casing ID: 1007101897
Layer: 1
Material: 5
Open Hole or Material: PLASTIC
Depth From:
Depth To:
Casing Diameter: 4.03000020980835
Casing Diameter UOM: cm
Casing Depth UOM: m

Construction Record - Screen

Screen ID: 1007101898
Layer: 1
Slot: 10
Screen Top Depth:
Screen End Depth:
Screen Material: 5
Screen Depth UOM: m
Screen Diameter UOM: cm
Screen Diameter: 4.820000171661377

Water Details

Water ID:	1007101896
Layer:	
Kind Code:	
Kind:	
Water Found Depth:	
Water Found Depth UOM:	m

Hole Diameter

Hole ID:	1007101895
Diameter:	8.25
Depth From:	0.0
Depth To:	4.570000171661377
Hole Depth UOM:	m
Hole Diameter UOM:	cm

Links

Bore Hole ID:	1006927837	***Tag No:***	A182605
Depth M:	4.57	***Contractor:***	7241
Year Completed:	2017	***Path:***	730\7302239.pdf
Well Completed Dt:	2017/11/21	***Latitude:***	45.4000387119825
Audit No:	Z258424	***Longitude:***	-75.6046643442955

---

88 ***1 of 6*** ***W/187.7*** ***68.6 / 1.62*** ***CLIC INSTRUMENTS LTD***
2630A LANCASTER RD
OTTAWA ON K1B 5L8 ***SCT***

Established:	1985
Plant Size (ft²):	1000
Employment:	5

--Details--

Description:	SEARCH, DETECTION, NAVIGATION, GUIDANCE, AERONAUTICAL, AND NAUTICAL SYSTEMS AND INSTRUMENTS
SIC/NAICS Code:	3812
Description:	ELECTRICAL APPARATUS AND EQUIPMENT, WIRING SUPPLIES, AND CONSTRUCTION MATERIALS
SIC/NAICS Code:	5063

---

88 ***2 of 6*** ***W/187.7*** ***68.6 / 1.62*** ***CLIC INSTRUMENTS LTD***
2630 A LANCASTER RD
OTTAWA ON K1B 5L8 ***SCT***

Established:	1985
Plant Size (ft²):	1000
Employment:	5

--Details--

Description:	SEARCH, NAVIGATION AERONAUTICAL & NAUTICAL SYSTEMS
SIC/NAICS Code:	3812
Description:	ELECTRICAL APPARATUS & CONSTRUCTION MATERIALS
SIC/NAICS Code:	5063

Map Key	Number of Records	Direction/ Distance (m)	Elev/Diff (m)	Site	DB
88	3 of 6	W/187.7	68.6 / 1.62	CLIC INSTRUMENTS LTD. 2630A Lancaster Rd Ottawa ON K1B 5L8	SCT

Established: 1985
Plant Size (ft²): 1000
Employment: 6

--Details--
Description: Navigational and Guidance Instruments Manufacturing
SIC/NAICS Code: 334511

Map Key	Number of Records	Direction/ Distance (m)	Elev/Diff (m)	Site	DB
88	4 of 6	W/187.7	68.6 / 1.62	Chubb Security Systems Inc. 2630 Lancaster Rd Unit J Ottawa ON K1B 5L8	SCT

Established:
Plant Size (ft²):
Employment:

--Details--
Description: Electronic Components, Navigational and Communications Equipment and Supplies Wholesaler-Distributors
SIC/NAICS Code: 417320

Description: Electrical Wiring and Construction Supplies Wholesaler-Distributors
SIC/NAICS Code: 416110

Description: Electronic Components, Navigational and Communications Equipment and Supplies Wholesaler-Distributors
SIC/NAICS Code: 417320

Map Key	Number of Records	Direction/ Distance (m)	Elev/Diff (m)	Site	DB
88	5 of 6	W/187.7	68.6 / 1.62	Clic Instruments Ltd. 2630A Lancaster Rd Ottawa ON K1B 5L8	SCT

Established:
Plant Size (ft²):
Employment:

--Details--
Description: Radio and Television Broadcasting and Wireless Communications Equipment Manufacturing
SIC/NAICS Code: 334220

Description: Communication and Energy Wire and Cable Manufacturing
SIC/NAICS Code: 335920

Map Key	Number of Records	Direction/ Distance (m)	Elev/Diff (m)	Site	DB
88	6 of 6	W/187.7	68.6 / 1.62	Tuyaux HiTech Ltée 2630 Lancaster Rd Unit G Ottawa ON K1B 5L8	PAP

Company ID: 4522118036
Status: Inactive
Type:
Operation:
Status Desc:
Effluent Pollution Control:
Company Name:
Division:
Company Mailing Address:
Year: 2009
Description:
Website:

Mailing Address: 2630 Lancaster Rd, Unit G, Ottawa ON K1B 5L8
Mill Mailing Address:
Mill Notes:
History:
Company History:

---

89 | **1 of 1** | **NW/188.0** | **65.9 / -1.07** | **1250-1280 Leeds Ave Ottawa ON** | **WWIS**

Well ID: 7334804
Construction Date:
Use 1st: Monitoring and Test Hole
Use 2nd:
Final Well Status: Observation Wells
Water Type:
Casing Material:
Audit No: Z302818
Tag: A257409
Constructn Method:
Elevation (m):
Elevatn Reliabilty:
Depth to Bedrock:
Well Depth:
Overburden/Bedrock:
Pump Rate:
Static Water Level:
Clear/Cloudy:
Municipality: OTTAWA CITY
Site Info:

Flowing (Y/N):
Flow Rate:
Data Entry Status:
Data Src:
Date Received: 08-Mar-2019 00:00:00
Selected Flag: TRUE
Abandonment Rec:
Contractor: 7241
Form Version: 7
Owner:
County: OTTAWA-CARLETON
Lot:
Concession:
Concession Name:
Easting NAD83:
Northing NAD83:
Zone:
UTM Reliability:

PDF URL (Map): https://d2khazk8e83rdv.cloudfront.net/moe_mapping/downloads/2Water/Wells_pdfs/733\7334804.pdf

Additional Detail(s) (Map)

Well Completed Date: 2018/10/17
Year Completed: 2018
Depth (m): 4.52
Latitude: 45.4013929570298
Longitude: -75.608984783927
Path: 733\7334804.pdf

Bore Hole Information

Bore Hole ID: 1007461888
DP2BR:
Spatial Status:
Code OB:
Code OB Desc:
Open Hole:
Cluster Kind:
Date Completed: 17-Oct-2018 00:00:00
Remarks:
Loc Method Desc: on Water Well Record
Elevrc Desc:
Location Source Date:
Improvement Location Source:
Improvement Location Method:
Source Revision Comment:
Supplier Comment:

Elevation:
Elevrc:
Zone: 18
East83: 452339.00
North83: 5027722.00
Org CS: UTM83
UTMRC: 4
UTMRC Desc: margin of error : 30 m - 100 m
Location Method: wwr

Overburden and Bedrock

Materials Interval

Formation ID:	1007824589
Layer:	1
Color:	6
General Color:	BROWN
Mat1:	01
Most Common Material:	FILL
Mat2:	
Mat2 Desc:	
Mat3:	85
Mat3 Desc:	SOFT
Formation Top Depth:	0.0
Formation End Depth:	0.9100000262260437
Formation End Depth UOM:	m

Overburden and Bedrock Materials Interval

Formation ID:	1007824590
Layer:	2
Color:	2
General Color:	GREY
Mat1:	06
Most Common Material:	SILT
Mat2:	05
Mat2 Desc:	CLAY
Mat3:	85
Mat3 Desc:	SOFT
Formation Top Depth:	0.9100000262260437
Formation End Depth:	4.519999980926514
Formation End Depth UOM:	m

Annular Space/Abandonment Sealing Record

Plug ID:	1007826131
Layer:	1
Plug From:	0.0
Plug To:	0.3100000023841858
Plug Depth UOM:	m

Annular Space/Abandonment Sealing Record

Plug ID:	1007826133
Layer:	3
Plug From:	1.2100000381469727
Plug To:	4.519999980926514
Plug Depth UOM:	m

Annular Space/Abandonment Sealing Record

Plug ID:	1007826132
Layer:	2
Plug From:	0.3100000023841858
Plug To:	1.2100000381469727
Plug Depth UOM:	m

Method of Construction & Well Use

Method Construction ID: 1007827659
Method Construction Code: B
Method Construction: Other Method
Other Method Construction: Direct Push

Pipe Information

Pipe ID: 1007822362
Casing No: 0
Comment:
Alt Name:

Construction Record - Casing

Casing ID: 1007828350
Layer: 1
Material: 5
Open Hole or Material: PLASTIC
Depth From: 0.0
Depth To: 1.5199999809265137
Casing Diameter: 4.03000020980835
Casing Diameter UOM: cm
Casing Depth UOM: m

Construction Record - Screen

Screen ID: 1007829039
Layer: 1
Slot: 10
Screen Top Depth: 1.5199999809265137
Screen End Depth: 4.519999980926514
Screen Material: 5
Screen Depth UOM: m
Screen Diameter UOM: cm
Screen Diameter: 4.820000171661377

Results of Well Yield Testing

Pumping Test Method Desc:
Pump Test ID: 1007829902
Pump Set At:
Static Level:
Final Level After Pumping:
Recommended Pump Depth:
Pumping Rate:
Flowing Rate:
Recommended Pump Rate:
Levels UOM: m
Rate UOM: LPM
Water State After Test Code:
Water State After Test:
Pumping Test Method: 0
Pumping Duration HR:
Pumping Duration MIN:
Flowing:

Hole Diameter

Hole ID: 1007827305
Diameter: 8.300000190734863
Depth From: 0.0

Depth To: 4.519999980926514
Hole Depth UOM: m
Hole Diameter UOM: cm

Links

Bore Hole ID: 1007461888
Depth M: 4.52
Year Completed: 2018
Well Completed Dt: 2018/10/17
Audit No: Z302818
Tag No: A257409
Contractor: 7241
Path: 733\7334804.pdf
Latitude: 45.4013929570298
Longitude: -75.608984783927

---

90 | **1 of 1** | **ENE/188.1** | **64.7 / -2.23** | **2750 Sheffield rd Ottawa ON** | **WWIS**

Well ID: 7365289
Construction Date:
Use 1st: Monitoring and Test Hole
Use 2nd:
Final Well Status: Monitoring and Test Hole
Water Type:
Casing Material:
Audit No: Z338422
Tag: A287652
Constructn Method:
Elevation (m):
Elevatn Reliabilty:
Depth to Bedrock:
Well Depth:
Overburden/Bedrock:
Pump Rate:
Static Water Level:
Clear/Cloudy:
Municipality: GLOUCESTER TOWNSHIP
Site Info:
Flowing (Y/N):
Flow Rate:
Data Entry Status:
Data Src:
Date Received: 14-Aug-2020 00:00:00
Selected Flag: TRUE
Abandonment Rec:
Contractor: 7241
Form Version: 7
Owner:
County: OTTAWA-CARLETON
Lot:
Concession:
Concession Name:
Easting NAD83:
Northing NAD83:
Zone:
UTM Reliability:

Bore Hole Information

Bore Hole ID: 1008444084
DP2BR:
Spatial Status:
Code OB:
Code OB Desc:
Open Hole:
Cluster Kind:
Date Completed: 05-Jun-2020 00:00:00
Remarks:
Loc Method Desc: on Water Well Record
Elevrc Desc:
Location Source Date:
Improvement Location Source:
Improvement Location Method:
Source Revision Comment:
Supplier Comment:
Elevation:
Elevrc:
Zone: 18
East83: 452737.00
North83: 5027548.00
Org CS: UTM83
UTMRC: 4
UTMRC Desc: margin of error : 30 m - 100 m
Location Method: wwr

Overburden and Bedrock Materials Interval

Formation ID: 1008746713
Layer: 2
Color: 6
General Color: BROWN

Mat1: 10
Most Common Material: COARSE SAND
Mat2: 11
Mat2 Desc: GRAVEL
Mat3: 85
Mat3 Desc: SOFT
Formation Top Depth: 1.0
Formation End Depth: 5.0
Formation End Depth UOM: ft

Overburden and Bedrock Materials Interval

Formation ID: 1008746712
Layer: 1
Color: 6
General Color: BROWN
Mat1: 02
Most Common Material: TOPSOIL
Mat2: 85
Mat2 Desc: SOFT
Mat3: 77
Mat3 Desc: LOOSE
Formation Top Depth: 0.0
Formation End Depth: 1.0
Formation End Depth UOM: ft

Overburden and Bedrock Materials Interval

Formation ID: 1008746714
Layer: 3
Color: 2
General Color: GREY
Mat1: 05
Most Common Material: CLAY
Mat2: 06
Mat2 Desc: SILT
Mat3: 85
Mat3 Desc: SOFT
Formation Top Depth: 5.0
Formation End Depth: 15.0
Formation End Depth UOM: ft

Annular Space/Abandonment Sealing Record

Plug ID: 1008746838
Layer: 2
Plug From: 1.0
Plug To: 4.5
Plug Depth UOM: ft

Annular Space/Abandonment Sealing Record

Plug ID: 1008746837
Layer: 1
Plug From: 0.0
Plug To: 1.0
Plug Depth UOM: ft

Annular Space/Abandonment Sealing Record

Plug ID:	1008746839
Layer:	3
Plug From:	4.5
Plug To:	15.0
Plug Depth UOM:	ft

Method of Construction & Well Use

Method Construction ID:	1008746936
Method Construction Code:	B
Method Construction:	Other Method
Other Method Construction:	direct push

Pipe Information

Pipe ID:	1008746531
Casing No:	0
Comment:	
Alt Name:	

Construction Record - Casing

Casing ID:	1008746986
Layer:	1
Material:	5
Open Hole or Material:	PLASTIC
Depth From:	0.0
Depth To:	5.0
Casing Diameter:	1.5299999713897705
Casing Diameter UOM:	Inch
Casing Depth UOM:	ft

Construction Record - Screen

Screen ID:	1008747036
Layer:	1
Slot:	10
Screen Top Depth:	5.0
Screen End Depth:	15.0
Screen Material:	5
Screen Depth UOM:	ft
Screen Diameter UOM:	Inch
Screen Diameter:	1.899999976158142

Results of Well Yield Testing

Pumping Test Method Desc:	
Pump Test ID:	1008747086
Pump Set At:	
Static Level:	
Final Level After Pumping:	
Recommended Pump Depth:	
Pumping Rate:	
Flowing Rate:	
Recommended Pump Rate:	
Levels UOM:	ft
Rate UOM:	GPM
Water State After Test Code:	

Water State After Test:
Pumping Test Method: 0
Pumping Duration HR:
Pumping Duration MIN:
Flowing:

Hole Diameter

Hole ID: 1008746895
Diameter: 3.25
Depth From: 0.0
Depth To: 15.0
Hole Depth UOM: ft
Hole Diameter UOM: Inch

Links

Bore Hole ID: 1008444084
Depth M: 4.572
Year Completed: 2020
Well Completed Dt: 2020/06/05
Audit No: Z338422
Tag No: A287652
Contractor: 7241
Path:
Latitude: 45.3998538185269
Longitude: -75.6038829700654

---

91 ***1 of 1*** ***NNW/191.2*** ***65.9 / -1.07*** ***1250-1280 Leeds Ave Ottawa ON*** ***WWIS***

Well ID: 7334806
Construction Date:
Use 1st:
Use 2nd:
Final Well Status: Abandoned-Other
Water Type:
Casing Material:
Audit No: Z302819
Tag:
Constructn Method:
Elevation (m):
Elevatn Reliabilty:
Depth to Bedrock:
Well Depth:
Overburden/Bedrock:
Pump Rate:
Static Water Level:
Clear/Cloudy:
Municipality: GLOUCESTER TOWNSHIP
Site Info:
Flowing (Y/N):
Flow Rate:
Data Entry Status:
Data Src:
Date Received: 08-Mar-2019 00:00:00
Selected Flag: TRUE
Abandonment Rec: Yes
Contractor: 7241
Form Version: 7
Owner:
County: OTTAWA-CARLETON
Lot:
Concession:
Concession Name:
Easting NAD83:
Northing NAD83:
Zone:
UTM Reliability:

PDF URL (Map): https://d2khazk8e83rdv.cloudfront.net/moe_mapping/downloads/2Water/Wells_pdfs/733\7334806.pdf

Additional Detail(s) (Map)

Well Completed Date: 2018/10/19
Year Completed: 2018
Depth (m):
Latitude: 45.4014488685812
Longitude: -75.608627616233
Path: 733\7334806.pdf

Bore Hole Information

Bore Hole ID: 1007461894
DP2BR:
Elevation:
Elevrc:

Spatial Status:		**Zone:**	18
Code OB:		**East83:**	452367.00
Code OB Desc:		**North83:**	5027728.00
Open Hole:		**Org CS:**	UTM83
Cluster Kind:		**UTMRC:**	4
Date Completed:	19-Oct-2018 00:00:00	**UTMRC Desc:**	margin of error : 30 m - 100 m
Remarks:		**Location Method:**	wwr
Loc Method Desc:	on Water Well Record		
Elevrc Desc:			
Location Source Date:			
Improvement Location Source:			
Improvement Location Method:			
Source Revision Comment:			
Supplier Comment:			

Annular Space/Abandonment Sealing Record

Plug ID:	1007826138
Layer:	2
Plug From:	0.3100000023841858
Plug To:	1.2100000381469727
Plug Depth UOM:	m

Annular Space/Abandonment Sealing Record

Plug ID:	1007826139
Layer:	3
Plug From:	1.2100000381469727
Plug To:	4.519999980926514
Plug Depth UOM:	m

Annular Space/Abandonment Sealing Record

Plug ID:	1007826137
Layer:	1
Plug From:	0.0
Plug To:	0.3100000023841858
Plug Depth UOM:	m

Pipe Information

Pipe ID:	1007822364
Casing No:	0
Comment:	
Alt Name:	

Construction Record - Casing

Casing ID:	1007828352
Layer:	1
Material:	5
Open Hole or Material:	PLASTIC
Depth From:	0.0
Depth To:	1.5199999809265137
Casing Diameter:	4.03000020980835
Casing Diameter UOM:	cm
Casing Depth UOM:	m

Construction Record - Screen

Screen ID:	1007829041
Layer:	1
Slot:	10
Screen Top Depth:	1.5199999809265137
Screen End Depth:	4.519999980926514
Screen Material:	5
Screen Depth UOM:	m
Screen Diameter UOM:	cm
Screen Diameter:	4.820000171661377

Results of Well Yield Testing

Pumping Test Method Desc:	
Pump Test ID:	1007829904
Pump Set At:	
Static Level:	
Final Level After Pumping:	
Recommended Pump Depth:	
Pumping Rate:	
Flowing Rate:	
Recommended Pump Rate:	
Levels UOM:	m
Rate UOM:	LPM
Water State After Test Code:	
Water State After Test:	
Pumping Test Method:	0
Pumping Duration HR:	
Pumping Duration MIN:	
Flowing:	

Hole Diameter

Hole ID:	1007827307
Diameter:	8.300000190734863
Depth From:	0.0
Depth To:	4.519999980926514
Hole Depth UOM:	m
Hole Diameter UOM:	cm

Links

Bore Hole ID:	1007461894	***Tag No:***	
Depth M:		***Contractor:***	7241
Year Completed:	2018	***Path:***	733\7334806.pdf
Well Completed Dt:	2018/10/19	***Latitude:***	45.4014488685812
Audit No:	Z302819	***Longitude:***	-75.608627616233

92 ***1 of 1*** ***W/192.4*** ***68.9 / 1.93*** ***2620 - 2650 Lancaster Road Ottawa ON K1B 4Z4*** ***EHS***

Order No:	20180822204	***Nearest Intersection:***	
Status:	C	***Municipality:***	
Report Type:	Custom Report	***Client Prov/State:***	ON
Report Date:	30-AUG-18	***Search Radius (km):***	.25
Date Received:	22-AUG-18	***X:***	-75.611307
Previous Site Name:		***Y:***	45.398569
Lot/Building Size:			
Additional Info Ordered:	Fire Insur. Maps and/or Site Plans; Topographic Maps; City Directory; Aerial Photos		

Map Key	Number of Records	Direction/ Distance (m)	Elev/Diff (m)	Site	DB
93	1 of 1	NE/194.2	64.9 / -2.07	2750 SHEFFIELD RD Ottawa ON	WWIS

Well ID: 7307316
Construction Date:
Use 1st: Test Hole
Use 2nd: Monitoring
Final Well Status: 0
Water Type:
Casing Material:
Audit No: Z212329
Tag: A215913
Constructn Method:
Elevation (m):
Elevatn Reliabilty:
Depth to Bedrock:
Well Depth:
Overburden/Bedrock:
Pump Rate:
Static Water Level:
Clear/Cloudy:
Municipality: OTTAWA CITY
Site Info:

Flowing (Y/N):
Flow Rate:
Data Entry Status:
Data Src:
Date Received: 12-Mar-2018 00:00:00
Selected Flag: TRUE
Abandonment Rec:
Contractor: 7241
Form Version: 7
Owner:
County: OTTAWA-CARLETON
Lot:
Concession:
Concession Name:
Easting NAD83:
Northing NAD83:
Zone:
UTM Reliability:

PDF URL (Map):

Additional Detail(s) (Map)

Well Completed Date: 2018/02/01
Year Completed: 2018
Depth (m): 4.57
Latitude: 45.400003790824
Longitude: -75.6044595379409
Path:

Bore Hole Information

Bore Hole ID: 1007000005
DP2BR:
Spatial Status:
Code OB:
Code OB Desc:
Open Hole:
Cluster Kind:
Date Completed: 01-Feb-2018 00:00:00
Remarks:
Loc Method Desc: on Water Well Record
Elevrc Desc:
Location Source Date:
Improvement Location Source:
Improvement Location Method:
Source Revision Comment:
Supplier Comment:

Elevation:
Elevrc:
Zone: 18
East83: 452692.00
North83: 5027565.00
Org CS: UTM83
UTMRC: 4
UTMRC Desc: margin of error : 30 m - 100 m
Location Method: wwr

Overburden and Bedrock Materials Interval

Formation ID: 1007222233
Layer: 2
Color: 6
General Color: BROWN
Mat1: 28
Most Common Material: SAND

Mat2: 05
Mat2 Desc: CLAY
Mat3: 85
Mat3 Desc: SOFT
Formation Top Depth: 1.2200000286102295
Formation End Depth: 3.0999999046325684
Formation End Depth UOM: m

Overburden and Bedrock Materials Interval

Formation ID: 1007222234
Layer: 3
Color: 2
General Color: GREY
Mat1: 05
Most Common Material: CLAY
Mat2: 28
Mat2 Desc: SAND
Mat3: 85
Mat3 Desc: SOFT
Formation Top Depth: 3.0999999046325684
Formation End Depth: 4.570000171661377
Formation End Depth UOM: m

Overburden and Bedrock Materials Interval

Formation ID: 1007222232
Layer: 1
Color: 6
General Color: BROWN
Mat1: 28
Most Common Material: SAND
Mat2: 11
Mat2 Desc: GRAVEL
Mat3: 79
Mat3 Desc: PACKED
Formation Top Depth: 0.0
Formation End Depth: 1.2200000286102295
Formation End Depth UOM: m

Annular Space/Abandonment Sealing Record

Plug ID: 1007222244
Layer: 3
Plug From: 1.2200000286102295
Plug To: 4.570000171661377
Plug Depth UOM: m

Annular Space/Abandonment Sealing Record

Plug ID: 1007222243
Layer: 2
Plug From: 0.3100000023841858
Plug To: 1.2200000286102295
Plug Depth UOM: m

Annular Space/Abandonment Sealing Record

Plug ID: 1007222242
Layer: 1
Plug From: 0.0
Plug To: 0.3100000023841858
Plug Depth UOM: m

Method of Construction & Well Use

Method Construction ID: 1007222241
Method Construction Code: B
Method Construction: Other Method
Other Method Construction: DIRECT PUSH

Pipe Information

Pipe ID: 1007222231
Casing No: 0
Comment:
Alt Name:

Construction Record - Casing

Casing ID: 1007222237
Layer: 1
Material: 5
Open Hole or Material: PLASTIC
Depth From: 0.0
Depth To: 1.5
Casing Diameter: 4.03000020980835
Casing Diameter UOM: cm
Casing Depth UOM: m

Construction Record - Screen

Screen ID: 1007222238
Layer: 1
Slot: 10
Screen Top Depth: 1.5
Screen End Depth: 4.570000171661377
Screen Material: 5
Screen Depth UOM: m
Screen Diameter UOM: cm
Screen Diameter: 4.820000171661377

Water Details

Water ID: 1007222236
Layer:
Kind Code:
Kind:
Water Found Depth:
Water Found Depth UOM: m

Hole Diameter

Hole ID: 1007222235
Diameter: 8.25
Depth From: 0.0
Depth To: 4.570000171661377

Hole Depth UOM: m
Hole Diameter UOM: cm

Links

Bore Hole ID: 1007000005
Depth M: 4.57
Year Completed: 2018
Well Completed Dt: 2018/02/01
Audit No: Z212329
Tag No: A215913
Contractor: 7241
Path: 730\7307316.pdf
Latitude: 45.400003790824
Longitude: -75.6044595379409

---

94 | **1 of 1** | **NE/196.2** | **65.0 / -1.99** | **2750 Sheffield rd Ottawa ON** | **WWIS**

Well ID: 7365293
Construction Date:
Use 1st: Monitoring and Test Hole
Use 2nd:
Final Well Status: Monitoring and Test Hole
Water Type:
Casing Material:
Audit No: Z338425
Tag: A287656
Constructn Method:
Elevation (m):
Elevatn Reliabilty:
Depth to Bedrock:
Well Depth:
Overburden/Bedrock:
Pump Rate:
Static Water Level:
Clear/Cloudy:
Municipality: GLOUCESTER TOWNSHIP
Site Info:
Flowing (Y/N):
Flow Rate:
Data Entry Status:
Data Src:
Date Received: 14-Aug-2020 00:00:00
Selected Flag: TRUE
Abandonment Rec:
Contractor: 7241
Form Version: 7
Owner:
County: OTTAWA-CARLETON
Lot:
Concession:
Concession Name:
Easting NAD83:
Northing NAD83:
Zone:
UTM Reliability:

Bore Hole Information

Bore Hole ID: 1008444099
DP2BR:
Spatial Status:
Code OB:
Code OB Desc:
Open Hole:
Cluster Kind:
Date Completed: 05-Jun-2020 00:00:00
Remarks:
Loc Method Desc: on Water Well Record
Elevrc Desc:
Location Source Date:
Improvement Location Source:
Improvement Location Method:
Source Revision Comment:
Supplier Comment:
Elevation:
Elevrc:
Zone: 18
East83: 452695.00
North83: 5027565.00
Org CS: UTM83
UTMRC: 4
UTMRC Desc: margin of error : 30 m - 100 m
Location Method: wwr

Overburden and Bedrock Materials Interval

Formation ID: 1008747132
Layer: 2
Color: 2
General Color: GREY
Mat1: 11

Most Common Material:	GRAVEL
Mat2:	10
Mat2 Desc:	COARSE SAND
Mat3:	73
Mat3 Desc:	HARD
Formation Top Depth:	0.5
Formation End Depth:	2.0
Formation End Depth UOM:	ft

Overburden and Bedrock Materials Interval

Formation ID:	1008747131
Layer:	1
Color:	8
General Color:	BLACK
Mat1:	11
Most Common Material:	GRAVEL
Mat2:	73
Mat2 Desc:	HARD
Mat3:	79
Mat3 Desc:	PACKED
Formation Top Depth:	0.0
Formation End Depth:	0.5
Formation End Depth UOM:	ft

Overburden and Bedrock Materials Interval

Formation ID:	1008747133
Layer:	3
Color:	2
General Color:	GREY
Mat1:	05
Most Common Material:	CLAY
Mat2:	06
Mat2 Desc:	SILT
Mat3:	85
Mat3 Desc:	SOFT
Formation Top Depth:	2.0
Formation End Depth:	5.0
Formation End Depth UOM:	ft

Overburden and Bedrock Materials Interval

Formation ID:	1008747134
Layer:	4
Color:	2
General Color:	GREY
Mat1:	05
Most Common Material:	CLAY
Mat2:	06
Mat2 Desc:	SILT
Mat3:	85
Mat3 Desc:	SOFT
Formation Top Depth:	5.0
Formation End Depth:	15.0
Formation End Depth UOM:	ft

Annular Space/Abandonment Sealing Record

Plug ID: 1008747188
Layer: 3
Plug From: 4.5
Plug To: 15.0
Plug Depth UOM: ft

Annular Space/Abandonment Sealing Record

Plug ID: 1008747186
Layer: 1
Plug From: 0.0
Plug To: 1.0
Plug Depth UOM: ft

Annular Space/Abandonment Sealing Record

Plug ID: 1008747187
Layer: 2
Plug From: 1.0
Plug To: 4.5
Plug Depth UOM: ft

Method of Construction & Well Use

Method Construction ID: 1008747262
Method Construction Code: B
Method Construction: Other Method
Other Method Construction: direct push

Pipe Information

Pipe ID: 1008747090
Casing No: 0
Comment:
Alt Name:

Construction Record - Casing

Casing ID: 1008747282
Layer: 1
Material: 5
Open Hole or Material: PLASTIC
Depth From: 0.0
Depth To: 5.0
Casing Diameter: 1.5800000429153442
Casing Diameter UOM: Inch
Casing Depth UOM: ft

Construction Record - Screen

Screen ID: 1008747303
Layer: 1
Slot: 10
Screen Top Depth: 5.0
Screen End Depth: 15.0
Screen Material: 5
Screen Depth UOM: ft

Screen Diameter UOM: Inch
Screen Diameter: 1.899999976158142

Results of Well Yield Testing

Pumping Test Method Desc:
Pump Test ID: 1008747323
Pump Set At:
Static Level:
Final Level After Pumping:
Recommended Pump Depth:
Pumping Rate:
Flowing Rate:
Recommended Pump Rate:
Levels UOM: ft
Rate UOM: GPM
Water State After Test Code:
Water State After Test:
Pumping Test Method: 0
Pumping Duration HR:
Pumping Duration MIN:
Flowing:

Hole Diameter

Hole ID: 1008747242
Diameter: 3.25
Depth From: 0.0
Depth To: 15.0
Hole Depth UOM: ft
Hole Diameter UOM: Inch

Links

Bore Hole ID: 1008444099
Depth M: 4.572
Year Completed: 2020
Well Completed Dt: 2020/06/05
Audit No: Z338425
Tag No: A287656
Contractor: 7241
Path:
Latitude: 45.40000399366
Longitude: -75.6044212087549

---

95 ***1 of 2*** ***NNW/196.7*** ***65.7 / -1.21*** ***1280 Humber Avenue Units 7 Ottawa ON K1B 3W3*** ***EHS***

Order No: 22051701820
Status: C
Report Type: Standard Express Report
Report Date: 18-MAY-22
Date Received: 17-MAY-22
Previous Site Name:
Lot/Building Size:
Additional Info Ordered:
Nearest Intersection:
Municipality:
Client Prov/State: PA
Search Radius (km): .25
X: -75.607982
Y: 45.401454

---

95 ***2 of 2*** ***NNW/196.7*** ***65.7 / -1.21*** ***1280 Humber Avenue Units 8 Ottawa ON K1B 3W3*** ***EHS***

Order No: 22051701821
Status: C
Report Type: Standard Express Report
Report Date: 18-MAY-22
Date Received: 17-MAY-22
Previous Site Name:
Nearest Intersection:
Municipality:
Client Prov/State: PA
Search Radius (km): .25
X: -75.607982
Y: 45.401454

Map Key	Number of Records	Direction/ Distance (m)	Elev/Diff (m)	Site	DB

Lot/Building Size:
Additional Info Ordered:

---

96 | ***1 of 6*** | ***NNW/196.8*** | ***65.7 / -1.21*** | ***1280 Leeds Ave., Unit 7 Ottawa ON K1B 3W3*** | ***EHS***

Order No:	20200519259	***Nearest Intersection:***	
Status:	C	***Municipality:***	
Report Type:	Standard Express Report	***Client Prov/State:***	PA
Report Date:	19-MAY-20	***Search Radius (km):***	.25
Date Received:	19-MAY-20	***X:***	-75.6079815
Previous Site Name:		***Y:***	45.4014543
Lot/Building Size:			
Additional Info Ordered:			

---

96 | ***2 of 6*** | ***NNW/196.8*** | ***65.7 / -1.21*** | ***Stericycle, ULC 1280 Humber Place Units 7 - 8 Ottawa City ON K1B 3W3*** | ***GEN***

Generator No:	ON4839367
SIC Code:	
SIC Description:	
Approval Years:	As of Nov 2021
PO Box No:	
Country:	Canada
Status:	Registered
Co Admin:	
Choice of Contact:	
Phone No Admin:	
Contaminated Facility:	
MHSW Facility:	

Detail(s)

Waste Class:	212 H
Waste Class Name:	Aliphatic solvents and residues
Waste Class:	148 I
Waste Class Name:	Misc. wastes and inorganic chemicals
Waste Class:	212 I
Waste Class Name:	Aliphatic solvents and residues
Waste Class:	232 T
Waste Class Name:	Polymeric resins
Waste Class:	261 C
Waste Class Name:	Pharmaceuticals
Waste Class:	261 A
Waste Class Name:	Pharmaceuticals
Waste Class:	211 B
Waste Class Name:	Aromatic solvents and residues
Waste Class:	262 L
Waste Class Name:	Detergents and soaps
Waste Class:	264 L
Waste Class Name:	Photoprocessing wastes

Waste Class: 146 T
Waste Class Name: Other specified inorganic sludges, slurries or solids

Waste Class: 233 L
Waste Class Name: Other polymeric wastes

Waste Class: 150 L
Waste Class Name: Inert organic wastes

Waste Class: 212 B
Waste Class Name: Aliphatic solvents and residues

Waste Class: 233 I
Waste Class Name: Other polymeric wastes

Waste Class: 242 B
Waste Class Name: Halogenated pesticides and herbicides

Waste Class: 112 B
Waste Class Name: Acid solutions - containing heavy metals

Waste Class: 131 L
Waste Class Name: Neutralized solutions - containing heavy metals

Waste Class: 145 H
Waste Class Name: Wastes from the use of pigments, coatings and paints

Waste Class: 148 R
Waste Class Name: Misc. wastes and inorganic chemicals

Waste Class: 114 L
Waste Class Name: Other inorganic acid wastes

Waste Class: 241 I
Waste Class Name: Halogenated solvents and residues

Waste Class: 213 I
Waste Class Name: Petroleum distillates

Waste Class: 252 I
Waste Class Name: Waste crankcase oils and lubricants

Waste Class: 269 L
Waste Class Name: Organic non-halogenated pesticide and herbicide wastes

Waste Class: 261 L
Waste Class Name: Pharmaceuticals

Waste Class: 232 L
Waste Class Name: Polymeric resins

Waste Class: 233 R
Waste Class Name: Other polymeric wastes

Waste Class: 211 L
Waste Class Name: Aromatic solvents and residues

Waste Class: 252 L
Waste Class Name: Waste crankcase oils and lubricants

Waste Class: 112 C
Waste Class Name: Acid solutions - containing heavy metals

Waste Class: 233 B
Waste Class Name: Other polymeric wastes

Waste Class:	269 A
Waste Class Name:	Organic non-halogenated pesticide and herbicide wastes
Waste Class:	331 I
Waste Class Name:	Waste compressed gases including cylinders
Waste Class:	145 I
Waste Class Name:	Wastes from the use of pigments, coatings and paints
Waste Class:	232 I
Waste Class Name:	Polymeric resins
Waste Class:	263 L
Waste Class Name:	Misc. waste organic chemicals
Waste Class:	312 P
Waste Class Name:	Pathological wastes
Waste Class:	211 I
Waste Class Name:	Aromatic solvents and residues
Waste Class:	261 H
Waste Class Name:	Pharmaceuticals
Waste Class:	263 A
Waste Class Name:	Misc. waste organic chemicals
Waste Class:	114 C
Waste Class Name:	Other inorganic acid wastes
Waste Class:	122 L
Waste Class Name:	Alkaline slutions - containing other metals and non-metals (not cyanide)
Waste Class:	146 I
Waste Class Name:	Other specified inorganic sludges, slurries or solids
Waste Class:	263 H
Waste Class Name:	Misc. waste organic chemicals
Waste Class:	145 C
Waste Class Name:	Wastes from the use of pigments, coatings and paints
Waste Class:	242 L
Waste Class Name:	Halogenated pesticides and herbicides
Waste Class:	262 I
Waste Class Name:	Detergents and soaps
Waste Class:	241 T
Waste Class Name:	Halogenated solvents and residues
Waste Class:	145 T
Waste Class Name:	Wastes from the use of pigments, coatings and paints
Waste Class:	112 L
Waste Class Name:	Acid solutions - containing heavy metals
Waste Class:	113 C
Waste Class Name:	Acid solutions - containing other metals and non-metals
Waste Class:	232 B
Waste Class Name:	Polymeric resins
Waste Class:	231 L
Waste Class Name:	Latex wastes

Waste Class: 261 R
Waste Class Name: Pharmaceuticals

Waste Class: 261 B
Waste Class Name: Pharmaceuticals

Waste Class: 262 C
Waste Class Name: Detergents and soaps

Waste Class: 146 L
Waste Class Name: Other specified inorganic sludges, slurries or solids

Waste Class: 122 C
Waste Class Name: Alkaline slutions - containing other metals and non-metals (not cyanide)

Waste Class: 121 C
Waste Class Name: Alkaline slutions - containing heavy metals

Waste Class: 263 I
Waste Class Name: Misc. waste organic chemicals

Waste Class: 252 T
Waste Class Name: Waste crankcase oils and lubricants

Waste Class: 145 L
Waste Class Name: Wastes from the use of pigments, coatings and paints

Waste Class: 263 B
Waste Class Name: Misc. waste organic chemicals

Waste Class: 269 B
Waste Class Name: Organic non-halogenated pesticide and herbicide wastes

Waste Class: 242 A
Waste Class Name: Halogenated pesticides and herbicides

Waste Class: 148 C
Waste Class Name: Misc. wastes and inorganic chemicals

Waste Class: 261 I
Waste Class Name: Pharmaceuticals

Waste Class: 212 L
Waste Class Name: Aliphatic solvents and residues

Waste Class: 221 I
Waste Class Name: Light fuels

Waste Class: 251 L
Waste Class Name: Waste oils/sludges (petroleum based)

Waste Class: 267 C
Waste Class Name: Organic acids

Waste Class: 263 C
Waste Class Name: Misc. waste organic chemicals

Waste Class: 148 L
Waste Class Name: Misc. wastes and inorganic chemicals

Waste Class: 253 L
Waste Class Name: Emulsified oils

Waste Class: 148 A
Waste Class Name: Misc. wastes and inorganic chemicals

Waste Class: 264 T
Waste Class Name: Photoprocessing wastes

Waste Class: 148 B
Waste Class Name: Misc. wastes and inorganic chemicals

Waste Class: 211 H
Waste Class Name: Aromatic solvents and residues

Waste Class: 132 L
Waste Class Name: Neutralized solutions - containing other metals

Waste Class: 241 H
Waste Class Name: Halogenated solvents and residues

96	3 of 6	NNW/196.8	65.7 / -1.21	The salvation Army Eastern Ontario Recycling Cent 1280 Humber Place. Unit # 6 Ottawa ON K1B3W3	GEN

Generator No: ON9882294
SIC Code:
SIC Description:
Approval Years: As of Nov 2021
PO Box No:
Country: Canada
Status: Registered
Co Admin:
Choice of Contact:
Phone No Admin:
Contaminated Facility:
MHSW Facility:

Detail(s)

Waste Class: 114 C
Waste Class Name: Other inorganic acid wastes

Waste Class: 268 T
Waste Class Name: Amines

Waste Class: 145 I
Waste Class Name: Wastes from the use of pigments, coatings and paints

Waste Class: 145 L
Waste Class Name: Wastes from the use of pigments, coatings and paints

Waste Class: 148 C
Waste Class Name: Misc. wastes and inorganic chemicals

Waste Class: 252 L
Waste Class Name: Waste crankcase oils and lubricants

Waste Class: 112 C
Waste Class Name: Acid solutions - containing heavy metals

Waste Class: 148 I
Waste Class Name: Misc. wastes and inorganic chemicals

Waste Class: 263 R
Waste Class Name: Misc. waste organic chemicals

Waste Class: 212 L
Waste Class Name: Aliphatic solvents and residues

Waste Class: 269 A
Waste Class Name: Organic non-halogenated pesticide and herbicide wastes

Waste Class: 331 I
Waste Class Name: Waste compressed gases including cylinders

Waste Class: 122 C
Waste Class Name: Alkaline slutions - containing other metals and non-metals (not cyanide)

Waste Class: 146 T
Waste Class Name: Other specified inorganic sludges, slurries or solids

Waste Class: 213 I
Waste Class Name: Petroleum distillates

Waste Class: 263 I
Waste Class Name: Misc. waste organic chemicals

Waste Class: 148 R
Waste Class Name: Misc. wastes and inorganic chemicals

---

96 | 4 of 6 | NNW/196.8 | 65.7 / -1.21 | **Stericycle, ULC**
1280 Humber Place Units 7 - 8
Ottawa City ON K1B 3W3 | GEN

Generator No: ON4839367
SIC Code:
SIC Description:
Approval Years: As of Oct 2022
PO Box No:
Country: Canada
Status: Registered
Co Admin:
Choice of Contact:
Phone No Admin:
Contaminated Facility:
MHSW Facility:

Detail(s)

Waste Class: 242 B
Waste Class Name: HALOGENATED PESTICIDES

Waste Class: 262 I
Waste Class Name: DETERGENTS/SOAPS

Waste Class: 211 L
Waste Class Name: AROMATIC SOLVENTS

Waste Class: 145 I
Waste Class Name: PAINT/PIGMENT/COATING RESIDUES

Waste Class: 261 B
Waste Class Name: PHARMACEUTICALS

Waste Class: 146 T
Waste Class Name: OTHER SPECIFIED INORGANICS

Waste Class: 211 I
Waste Class Name: AROMATIC SOLVENTS

Waste Class: 262 L
Waste Class Name: DETERGENTS/SOAPS

Waste Class: 269 B
Waste Class Name: NON-HALOGENATED PESTICIDES

Waste Class: 145 C
Waste Class Name: PAINT/PIGMENT/COATING RESIDUES

Waste Class: 242 A
Waste Class Name: HALOGENATED PESTICIDES

Waste Class: 145 H
Waste Class Name: PAINT/PIGMENT/COATING RESIDUES

Waste Class: 263 A
Waste Class Name: ORGANIC LABORATORY CHEMICALS

Waste Class: 232 B
Waste Class Name: POLYMERIC RESINS

Waste Class: 233 R
Waste Class Name: OTHER POLYMERIC WASTES

Waste Class: 145 L
Waste Class Name: PAINT/PIGMENT/COATING RESIDUES

Waste Class: 114 L
Waste Class Name: OTHER INORGANIC ACID WASTES

Waste Class: 251 L
Waste Class Name: OIL SKIMMINGS & SLUDGES

Waste Class: 261 R
Waste Class Name: PHARMACEUTICALS

Waste Class: 264 L
Waste Class Name: PHOTOPROCESSING WASTES

Waste Class: 241 T
Waste Class Name: HALOGENATED SOLVENTS

Waste Class: 148 R
Waste Class Name: INORGANIC LABORATORY CHEMICALS

Waste Class: 131 L
Waste Class Name: NEUTRALIZED WASTES - HEAVY METALS

Waste Class: 261 C
Waste Class Name: PHARMACEUTICALS

Waste Class: 241 H
Waste Class Name: HALOGENATED SOLVENTS

Waste Class: 252 T
Waste Class Name: WASTE OILS & LUBRICANTS

Waste Class: 263 C
Waste Class Name: ORGANIC LABORATORY CHEMICALS

Waste Class: 132 L
Waste Class Name: NEUTRALIZED WASTES - OTHER METALS

Waste Class: 146 L
Waste Class Name: OTHER SPECIFIED INORGANICS

Waste Class: 232 T
Waste Class Name: POLYMERIC RESINS

Waste Class: 212 B
Waste Class Name: ALIPHATIC SOLVENTS

Waste Class: 261 H
Waste Class Name: PHARMACEUTICALS

Waste Class: 112 C
Waste Class Name: ACID WASTE - HEAVY METALS

Waste Class: 148 I
Waste Class Name: INORGANIC LABORATORY CHEMICALS

Waste Class: 148 L
Waste Class Name: INORGANIC LABORATORY CHEMICALS

Waste Class: 122 L
Waste Class Name: ALKALINE WASTES - OTHER METALS

Waste Class: 148 A
Waste Class Name: INORGANIC LABORATORY CHEMICALS

Waste Class: 148 C
Waste Class Name: INORGANIC LABORATORY CHEMICALS

Waste Class: 232 I
Waste Class Name: POLYMERIC RESINS

Waste Class: 231 L
Waste Class Name: LATEX WASTES

Waste Class: 331 I
Waste Class Name: WASTE COMPRESSED GASES

Waste Class: 261 L
Waste Class Name: PHARMACEUTICALS

Waste Class: 122 C
Waste Class Name: ALKALINE WASTES - OTHER METALS

Waste Class: 233 I
Waste Class Name: OTHER POLYMERIC WASTES

Waste Class: 312 P
Waste Class Name: PATHOLOGICAL WASTES

Waste Class: 112 L
Waste Class Name: ACID WASTE - HEAVY METALS

Waste Class: 261 A
Waste Class Name: PHARMACEUTICALS

Waste Class: 212 H
Waste Class Name: ALIPHATIC SOLVENTS

Waste Class: 241 I
Waste Class Name: HALOGENATED SOLVENTS

Waste Class: 148 B
Waste Class Name: INORGANIC LABORATORY CHEMICALS

Waste Class: 114 C
Waste Class Name: OTHER INORGANIC ACID WASTES

Waste Class: 211 B
Waste Class Name: AROMATIC SOLVENTS

Waste Class: 253 L
Waste Class Name: EMULSIFIED OILS

Waste Class: 233 B
Waste Class Name: OTHER POLYMERIC WASTES

Waste Class: 211 H
Waste Class Name: AROMATIC SOLVENTS

Waste Class: 121 C
Waste Class Name: ALKALINE WASTES - HEAVY METALS

Waste Class: 150 L
Waste Class Name: INERT INORGANIC WASTES

Waste Class: 262 C
Waste Class Name: DETERGENTS/SOAPS

Waste Class: 145 T
Waste Class Name: PAINT/PIGMENT/COATING RESIDUES

Waste Class: 263 H
Waste Class Name: ORGANIC LABORATORY CHEMICALS

Waste Class: 112 B
Waste Class Name: ACID WASTE - HEAVY METALS

Waste Class: 252 L
Waste Class Name: WASTE OILS & LUBRICANTS

Waste Class: 212 I
Waste Class Name: ALIPHATIC SOLVENTS

Waste Class: 113 C
Waste Class Name: ACID WASTE - OTHER METALS

Waste Class: 269 A
Waste Class Name: NON-HALOGENATED PESTICIDES

Waste Class: 213 I
Waste Class Name: PETROLEUM DISTILLATES

Waste Class: 263 B
Waste Class Name: ORGANIC LABORATORY CHEMICALS

Waste Class: 263 L
Waste Class Name: ORGANIC LABORATORY CHEMICALS

Waste Class: 232 L
Waste Class Name: POLYMERIC RESINS

Waste Class: 146 I
Waste Class Name: OTHER SPECIFIED INORGANICS

Waste Class: 269 L
Waste Class Name: NON-HALOGENATED PESTICIDES

Waste Class: 233 L
Waste Class Name: OTHER POLYMERIC WASTES

Waste Class: 252 I
Waste Class Name: WASTE OILS & LUBRICANTS

Waste Class: 264 T
Waste Class Name: PHOTOPROCESSING WASTES

Waste Class: 221 I
Waste Class Name: LIGHT FUELS

Waste Class: 261 I
Waste Class Name: PHARMACEUTICALS

Waste Class: 212 L
Waste Class Name: ALIPHATIC SOLVENTS

Waste Class: 267 C
Waste Class Name: ORGANIC ACIDS

Waste Class: 263 I
Waste Class Name: ORGANIC LABORATORY CHEMICALS

Waste Class: 242 L
Waste Class Name: HALOGENATED PESTICIDES

Map Key	Number of Records	Direction/ Distance (m)	Elev/Diff (m)	Site	DB
96	5 of 6	NNW/196.8	65.7 / -1.21	The salvation Army Eastern Ontario Recycling Cent 1280 Humber Place. Unit # 6 Ottawa ON K1B3W3	GEN

Generator No: ON9882294
SIC Code:
SIC Description:
Approval Years: As of Oct 2022
PO Box No:
Country: Canada
Status: Registered
Co Admin:
Choice of Contact:
Phone No Admin:
Contaminated Facility:
MHSW Facility:

Detail(s)

Waste Class: 212 L
Waste Class Name: ALIPHATIC SOLVENTS

Waste Class: 114 C
Waste Class Name: OTHER INORGANIC ACID WASTES

Waste Class: 263 I
Waste Class Name: ORGANIC LABORATORY CHEMICALS

Waste Class: 148 I
Waste Class Name: INORGANIC LABORATORY CHEMICALS

Waste Class: 145 L
Waste Class Name: PAINT/PIGMENT/COATING RESIDUES

Waste Class: 252 L
Waste Class Name: WASTE OILS & LUBRICANTS

Waste Class: 145 I
Waste Class Name: PAINT/PIGMENT/COATING RESIDUES

Waste Class: 112 C
Waste Class Name: ACID WASTE - HEAVY METALS

Waste Class: 122 C

Waste Class Name:	ALKALINE WASTES - OTHER METALS
Waste Class:	263 R
Waste Class Name:	ORGANIC LABORATORY CHEMICALS
Waste Class:	146 T
Waste Class Name:	OTHER SPECIFIED INORGANICS
Waste Class:	148 R
Waste Class Name:	INORGANIC LABORATORY CHEMICALS
Waste Class:	213 I
Waste Class Name:	PETROLEUM DISTILLATES
Waste Class:	148 C
Waste Class Name:	INORGANIC LABORATORY CHEMICALS
Waste Class:	269 A
Waste Class Name:	NON-HALOGENATED PESTICIDES
Waste Class:	268 T
Waste Class Name:	AMINES
Waste Class:	331 I
Waste Class Name:	WASTE COMPRESSED GASES

96 | ***6 of 6*** | ***NNW/196.8*** | ***65.7 / -1.21*** | ***1280 Leeds Ave., Unit 7 Ottawa ON K1B 3W3*** | ***EHS***

Order No:	20200519259	**Nearest Intersection:**	
Status:	C	**Municipality:**	
Report Type:	Standard Express Report	**Client Prov/State:**	PA
Report Date:	19-MAY-20	**Search Radius (km):**	.25
Date Received:	19-MAY-20	**X:**	-75.6079815
Previous Site Name:		**Y:**	45.4014543
Lot/Building Size:			
Additional Info Ordered:			

97 | ***1 of 1*** | ***NE/199.4*** | ***64.9 / -2.07*** | ***Ottawa ON*** | ***WWIS***

Well ID:	7307317	**Flowing (Y/N):**	
Construction Date:		**Flow Rate:**	
Use 1st:	Test Hole	**Data Entry Status:**	
Use 2nd:	Monitoring	**Data Src:**	
Final Well Status:	0	**Date Received:**	12-Mar-2018 00:00:00
Water Type:		**Selected Flag:**	TRUE
Casing Material:		**Abandonment Rec:**	
Audit No:	Z277526	**Contractor:**	7241
Tag:	A215912	**Form Version:**	7
Constructn Method:		**Owner:**	
Elevation (m):		**County:**	OTTAWA-CARLETON
Elevatn Reliabilty:		**Lot:**	
Depth to Bedrock:		**Concession:**	
Well Depth:		**Concession Name:**	
Overburden/Bedrock:		**Easting NAD83:**	
Pump Rate:		**Northing NAD83:**	
Static Water Level:		**Zone:**	
Clear/Cloudy:		**UTM Reliability:**	
Municipality:	OTTAWA CITY		
Site Info:			

PDF URL (Map):

Additional Detail(s) (Map)

Well Completed Date: 2018/02/01
Year Completed: 2018
Depth (m): 4.57
Latitude: 45.4000667963692
Longitude: -75.6044602097777
Path:

Bore Hole Information

Bore Hole ID: 1007000008
DP2BR:
Spatial Status:
Code OB:
Code OB Desc:
Open Hole:
Cluster Kind:
Date Completed: 01-Feb-2018 00:00:00
Remarks:
Loc Method Desc: on Water Well Record
Elevrc Desc:
Location Source Date:
Improvement Location Source:
Improvement Location Method:
Source Revision Comment:
Supplier Comment:

Elevation:
Elevrc:
Zone: 18
East83: 452692.00
North83: 5027572.00
Org CS: UTM83
UTMRC: 4
UTMRC Desc: margin of error : 30 m - 100 m
Location Method: wwr

Overburden and Bedrock Materials Interval

Formation ID: 1007222246
Layer: 1
Color: 6
General Color: BROWN
Mat1: 28
Most Common Material: SAND
Mat2: 11
Mat2 Desc: GRAVEL
Mat3: 79
Mat3 Desc: PACKED
Formation Top Depth: 0.0
Formation End Depth: 1.2200000286102295
Formation End Depth UOM: m

Overburden and Bedrock Materials Interval

Formation ID: 1007222247
Layer: 2
Color: 6
General Color: BROWN
Mat1: 28
Most Common Material: SAND
Mat2: 05
Mat2 Desc: CLAY
Mat3: 85
Mat3 Desc: SOFT
Formation Top Depth: 1.2200000286102295
Formation End Depth: 3.0999999046325684
Formation End Depth UOM: m

Overburden and Bedrock Materials Interval

Formation ID: 1007222248
Layer: 3
Color: 2
General Color: GREY
Mat1: 05
Most Common Material: CLAY
Mat2: 28
Mat2 Desc: SAND
Mat3: 85
Mat3 Desc: SOFT
Formation Top Depth: 3.0999999046325684
Formation End Depth: 4.570000171661377
Formation End Depth UOM: m

Annular Space/Abandonment Sealing Record

Plug ID: 1007222256
Layer: 1
Plug From: 0.0
Plug To: 0.3100000023841858
Plug Depth UOM: m

Annular Space/Abandonment Sealing Record

Plug ID: 1007222258
Layer: 3
Plug From: 1.2200000286102295
Plug To: 4.570000171661377
Plug Depth UOM: m

Annular Space/Abandonment Sealing Record

Plug ID: 1007222257
Layer: 2
Plug From: 0.3100000023841858
Plug To: 1.2200000286102295
Plug Depth UOM: m

Method of Construction & Well Use

Method Construction ID: 1007222255
Method Construction Code: B
Method Construction: Other Method
Other Method Construction:

Pipe Information

Pipe ID: 1007222245
Casing No: 0
Comment:
Alt Name:

Construction Record - Casing

Casing ID:	1007222251
Layer:	1
Material:	5
Open Hole or Material:	PLASTIC
Depth From:	0.0
Depth To:	1.5
Casing Diameter:	4.03000020980835
Casing Diameter UOM:	cm
Casing Depth UOM:	m

Construction Record - Screen

Screen ID:	1007222252
Layer:	1
Slot:	10
Screen Top Depth:	1.5
Screen End Depth:	4.570000171661377
Screen Material:	5
Screen Depth UOM:	m
Screen Diameter UOM:	cm
Screen Diameter:	4.820000171661377

Water Details

Water ID:	1007222250
Layer:	
Kind Code:	
Kind:	
Water Found Depth:	
Water Found Depth UOM:	m

Hole Diameter

Hole ID:	1007222249
Diameter:	8.25
Depth From:	0.0
Depth To:	4.570000171661377
Hole Depth UOM:	m
Hole Diameter UOM:	cm

Links

Bore Hole ID:	1007000008	***Tag No:***	A215912
Depth M:	4.57	***Contractor:***	7241
Year Completed:	2018	***Path:***	730\7307317.pdf
Well Completed Dt:	2018/02/01	***Latitude:***	45.4000667963692
Audit No:	Z277526	***Longitude:***	-75.6044602097777

98 ***1 of 1*** ***NNW/200.2*** ***65.9 / -1.07*** ***1250-1280 Leeds Ave Ottawa ON*** ***WWIS***

Well ID:	7334803	***Flowing (Y/N):***	
Construction Date:		***Flow Rate:***	
Use 1st:	Monitoring and Test Hole	***Data Entry Status:***	
Use 2nd:		***Data Src:***	
Final Well Status:	Observation Wells	***Date Received:***	08-Mar-2019 00:00:00
Water Type:		***Selected Flag:***	TRUE
Casing Material:		***Abandonment Rec:***	
Audit No:	Z302815	***Contractor:***	7241
Tag:	A257408	***Form Version:***	7

Constructn Method:		**Owner:**	
Elevation (m):		**County:**	OTTAWA-CARLETON
Elevatn Reliabilty:		**Lot:**	
Depth to Bedrock:		**Concession:**	
Well Depth:		**Concession Name:**	
Overburden/Bedrock:		**Easting NAD83:**	
Pump Rate:		**Northing NAD83:**	
Static Water Level:		**Zone:**	
Clear/Cloudy:		**UTM Reliability:**	
Municipality:	OTTAWA CITY		
Site Info:			

PDF URL (Map): https://d2khazk8e83rdv.cloudfront.net/moe_mapping/downloads/2Water/Wells_pdfs/733\7334803.pdf

Additional Detail(s) (Map)

Well Completed Date:	2018/10/17
Year Completed:	2018
Depth (m):	4.52
Latitude:	45.4015226444985
Longitude:	-75.6082961944538
Path:	733\7334803.pdf

Bore Hole Information

Bore Hole ID:	1007461885	**Elevation:**	
DP2BR:		**Elevrc:**	
Spatial Status:		**Zone:**	18
Code OB:		**East83:**	452393.00
Code OB Desc:		**North83:**	5027736.00
Open Hole:		**Org CS:**	UTM83
Cluster Kind:		**UTMRC:**	4
Date Completed:	17-Oct-2018 00:00:00	**UTMRC Desc:**	margin of error : 30 m - 100 m
Remarks:		**Location Method:**	wwr
Loc Method Desc:	on Water Well Record		
Elevrc Desc:			
Location Source Date:			
Improvement Location Source:			
Improvement Location Method:			
Source Revision Comment:			
Supplier Comment:			

Overburden and Bedrock Materials Interval

Formation ID:	1007824587
Layer:	1
Color:	6
General Color:	BROWN
Mat1:	01
Most Common Material:	FILL
Mat2:	
Mat2 Desc:	
Mat3:	85
Mat3 Desc:	SOFT
Formation Top Depth:	0.0
Formation End Depth:	0.9100000262260437
Formation End Depth UOM:	m

Overburden and Bedrock Materials Interval

Formation ID:	1007824588
Layer:	2
Color:	2
General Color:	GREY
Mat1:	06
Most Common Material:	SILT
Mat2:	05
Mat2 Desc:	CLAY
Mat3:	85
Mat3 Desc:	SOFT
Formation Top Depth:	0.9100000262260437
Formation End Depth:	4.519999980926514
Formation End Depth UOM:	m

Annular Space/Abandonment Sealing Record

Plug ID:	1007826129
Layer:	2
Plug From:	0.3100000023841858
Plug To:	1.2100000381469727
Plug Depth UOM:	m

Annular Space/Abandonment Sealing Record

Plug ID:	1007826130
Layer:	3
Plug From:	1.2100000381469727
Plug To:	4.519999980926514
Plug Depth UOM:	m

Annular Space/Abandonment Sealing Record

Plug ID:	1007826128
Layer:	1
Plug From:	0.0
Plug To:	0.3100000023841858
Plug Depth UOM:	m

Method of Construction & Well Use

Method Construction ID:	1007827656
Method Construction Code:	B
Method Construction:	Other Method
Other Method Construction:	Direct Push

Pipe Information

Pipe ID:	1007822361
Casing No:	0
Comment:	
Alt Name:	

Construction Record - Casing

Casing ID:	1007828347
Layer:	1
Material:	5

Open Hole or Material:	PLASTIC
Depth From:	0.0
Depth To:	1.5199999809265137
Casing Diameter:	4.03000020980835
Casing Diameter UOM:	cm
Casing Depth UOM:	m

Construction Record - Screen

Screen ID:	1007829036
Layer:	1
Slot:	10
Screen Top Depth:	1.5199999809265137
Screen End Depth:	4.519999980926514
Screen Material:	5
Screen Depth UOM:	m
Screen Diameter UOM:	cm
Screen Diameter:	4.820000171661377

Results of Well Yield Testing

Pumping Test Method Desc:	
Pump Test ID:	1007829899
Pump Set At:	
Static Level:	
Final Level After Pumping:	
Recommended Pump Depth:	
Pumping Rate:	
Flowing Rate:	
Recommended Pump Rate:	
Levels UOM:	m
Rate UOM:	LPM
Water State After Test Code:	
Water State After Test:	
Pumping Test Method:	0
Pumping Duration HR:	
Pumping Duration MIN:	
Flowing:	

Hole Diameter

Hole ID:	1007827304
Diameter:	8.300000190734863
Depth From:	0.0
Depth To:	4.519999980926514
Hole Depth UOM:	m
Hole Diameter UOM:	cm

Links

Bore Hole ID:	1007461885	**Tag No:**	A257408
Depth M:	4.52	**Contractor:**	7241
Year Completed:	2018	**Path:**	733\7334803.pdf
Well Completed Dt:	2018/10/17	**Latitude:**	45.4015226444985
Audit No:	Z302815	**Longitude:**	-75.6082961944538

99	*1 of 1*	*NW/203.7*	*66.9 / -0.04*	***1255 Leeds Ave Ottawa ON K1B3W2***	***EHS***

Order No:	20171012013	**Nearest Intersection:**	
Status:	C	**Municipality:**	
Report Type:	Standard Report	**Client Prov/State:**	ON

Report Date:	17-OCT-17	**Search Radius (km):**	.25
Date Received:	12-OCT-17	**X:**	-75.610123
Previous Site Name:		**Y:**	45.402119
Lot/Building Size:			
Additional Info Ordered:	Fire Insur. Maps and/or Site Plans		

100 **1 of 1** **NNW/210.0** **65.7 / -1.21** **1250-1280 Leeds Ave Ottawa ON** **WWIS**

Well ID:	7334805	**Flowing (Y/N):**	
Construction Date:		**Flow Rate:**	
Use 1st:	Monitoring and Test Hole	**Data Entry Status:**	
Use 2nd:		**Data Src:**	
Final Well Status:	Observation Wells	**Date Received:**	08-Mar-2019 00:00:00
Water Type:		**Selected Flag:**	TRUE
Casing Material:		**Abandonment Rec:**	
Audit No:	Z302816	**Contractor:**	7241
Tag:	A257410	**Form Version:**	7
Constructn Method:		**Owner:**	
Elevation (m):		**County:**	OTTAWA-CARLETON
Elevatn Reliabilty:		**Lot:**	
Depth to Bedrock:		**Concession:**	
Well Depth:		**Concession Name:**	
Overburden/Bedrock:		**Easting NAD83:**	
Pump Rate:		**Northing NAD83:**	
Static Water Level:		**Zone:**	
Clear/Cloudy:		**UTM Reliability:**	
Municipality:	OTTAWA CITY		
Site Info:			

PDF URL (Map): https://d2khazk8e83rdv.cloudfront.net/moe_mapping/downloads/2Water/Wells_pdfs/733\7334805.pdf

Additional Detail(s) (Map)

Well Completed Date:	2018/10/17
Year Completed:	2018
Depth (m):	4.26
Latitude:	45.4015695531192
Longitude:	-75.607938928708
Path:	733\7334805.pdf

Bore Hole Information

Bore Hole ID:	1007461891	**Elevation:**	
DP2BR:		**Elevrc:**	
Spatial Status:		**Zone:**	18
Code OB:		**East83:**	452421.00
Code OB Desc:		**North83:**	5027741.00
Open Hole:		**Org CS:**	UTM83
Cluster Kind:		**UTMRC:**	4
Date Completed:	17-Oct-2018 00:00:00	**UTMRC Desc:**	margin of error : 30 m - 100 m
Remarks:		**Location Method:**	wwr
Loc Method Desc:	on Water Well Record		
Elevrc Desc:			
Location Source Date:			
Improvement Location Source:			
Improvement Location Method:			
Source Revision Comment:			
Supplier Comment:			

Overburden and Bedrock

Materials Interval

Formation ID:	1007824592
Layer:	2
Color:	2
General Color:	GREY
Mat1:	06
Most Common Material:	SILT
Mat2:	05
Mat2 Desc:	CLAY
Mat3:	91
Mat3 Desc:	WATER-BEARING
Formation Top Depth:	0.9100000262260437
Formation End Depth:	4.260000228881836
Formation End Depth UOM:	m

Overburden and Bedrock Materials Interval

Formation ID:	1007824591
Layer:	1
Color:	6
General Color:	BROWN
Mat1:	01
Most Common Material:	FILL
Mat2:	
Mat2 Desc:	
Mat3:	85
Mat3 Desc:	SOFT
Formation Top Depth:	0.0
Formation End Depth:	0.9100000262260437
Formation End Depth UOM:	m

Annular Space/Abandonment Sealing Record

Plug ID:	1007826135
Layer:	2
Plug From:	0.3100000023841858
Plug To:	0.9100000262260437
Plug Depth UOM:	m

Annular Space/Abandonment Sealing Record

Plug ID:	1007826136
Layer:	3
Plug From:	0.9100000262260437
Plug To:	4.260000228881836
Plug Depth UOM:	m

Annular Space/Abandonment Sealing Record

Plug ID:	1007826134
Layer:	1
Plug From:	0.0
Plug To:	0.3100000023841858
Plug Depth UOM:	m

Method of Construction & Well Use

Method Construction ID: 1007827660
Method Construction Code: B
Method Construction: Other Method
Other Method Construction: Direct Push

Pipe Information

Pipe ID: 1007822363
Casing No: 0
Comment:
Alt Name:

Construction Record - Casing

Casing ID: 1007828351
Layer: 1
Material: 5
Open Hole or Material: PLASTIC
Depth From: 0.0
Depth To: 0.9100000262260437
Casing Diameter: 4.03000020980835
Casing Diameter UOM: cm
Casing Depth UOM: m

Construction Record - Screen

Screen ID: 1007829040
Layer: 1
Slot: 10
Screen Top Depth: 7.210000038146973
Screen End Depth: 4.260000228881836
Screen Material: 5
Screen Depth UOM: m
Screen Diameter UOM: cm
Screen Diameter: 4.820000171661377

Results of Well Yield Testing

Pumping Test Method Desc:
Pump Test ID: 1007829903
Pump Set At:
Static Level:
Final Level After Pumping:
Recommended Pump Depth:
Pumping Rate:
Flowing Rate:
Recommended Pump Rate:
Levels UOM: m
Rate UOM: LPM
Water State After Test Code:
Water State After Test:
Pumping Test Method: 0
Pumping Duration HR:
Pumping Duration MIN:
Flowing:

Hole Diameter

Hole ID: 1007827306
Diameter: 8.300000190734863
Depth From: 0.0

Depth To: 4.260000228881836
Hole Depth UOM: m
Hole Diameter UOM: cm

Links

Bore Hole ID: 1007461891
Depth M: 4.26
Year Completed: 2018
Well Completed Dt: 2018/10/17
Audit No: Z302816
Tag No: A257410
Contractor: 7241
Path: 733\7334805.pdf
Latitude: 45.4015695531192
Longitude: -75.607938928708

---

101 | **1 of 1** | **ENE/213.1** | **63.9 / -3.07** | **2750 Sheffield rd Ottawa ON** | **WWIS**

Well ID: 7365292
Construction Date:
Use 1st: Monitoring and Test Hole
Use 2nd:
Final Well Status: Monitoring and Test Hole
Water Type:
Casing Material:
Audit No: Z338423
Tag: A287655
Constructn Method:
Elevation (m):
Elevatn Reliabilty:
Depth to Bedrock:
Well Depth:
Overburden/Bedrock:
Pump Rate:
Static Water Level:
Clear/Cloudy:
Municipality: GLOUCESTER TOWNSHIP
Site Info:
Flowing (Y/N):
Flow Rate:
Data Entry Status:
Data Src:
Date Received: 14-Aug-2020 00:00:00
Selected Flag: TRUE
Abandonment Rec:
Contractor: 7241
Form Version: 7
Owner:
County: OTTAWA-CARLETON
Lot:
Concession:
Concession Name:
Easting NAD83:
Northing NAD83:
Zone:
UTM Reliability:

Bore Hole Information

Bore Hole ID: 1008444096
DP2BR:
Spatial Status:
Code OB:
Code OB Desc:
Open Hole:
Cluster Kind:
Date Completed: 05-Jun-2020 00:00:00
Remarks:
Loc Method Desc: on Water Well Record
Elevrc Desc:
Location Source Date:
Improvement Location Source:
Improvement Location Method:
Source Revision Comment:
Supplier Comment:
Elevation:
Elevrc:
Zone: 18
East83: 452728.00
North83: 5027575.00
Org CS: UTM83
UTMRC: 4
UTMRC Desc: margin of error : 30 m - 100 m
Location Method: wwr

Overburden and Bedrock Materials Interval

Formation ID: 1008746723
Layer: 4
Color: 2
General Color: GREY

Mat1: 05
Most Common Material: CLAY
Mat2: 06
Mat2 Desc: SILT
Mat3: 85
Mat3 Desc: SOFT
Formation Top Depth: 5.0
Formation End Depth: 15.0
Formation End Depth UOM: ft

Overburden and Bedrock Materials Interval

Formation ID: 1008746720
Layer: 1
Color: 8
General Color: BLACK
Mat1: 11
Most Common Material: GRAVEL
Mat2: 73
Mat2 Desc: HARD
Mat3: 79
Mat3 Desc: PACKED
Formation Top Depth: 0.0
Formation End Depth: 0.5
Formation End Depth UOM: ft

Overburden and Bedrock Materials Interval

Formation ID: 1008746721
Layer: 2
Color: 2
General Color: GREY
Mat1: 11
Most Common Material: GRAVEL
Mat2: 10
Mat2 Desc: COARSE SAND
Mat3: 73
Mat3 Desc: HARD
Formation Top Depth: 0.5
Formation End Depth: 2.0
Formation End Depth UOM: ft

Overburden and Bedrock Materials Interval

Formation ID: 1008746722
Layer: 3
Color: 2
General Color: GREY
Mat1: 05
Most Common Material: CLAY
Mat2: 06
Mat2 Desc: SILT
Mat3: 91
Mat3 Desc: WATER-BEARING
Formation Top Depth: 2.0
Formation End Depth: 5.0
Formation End Depth UOM: ft

Annular Space/Abandonment

Sealing Record

Plug ID:	1008746848
Layer:	3
Plug From:	4.5
Plug To:	15.0
Plug Depth UOM:	ft

Annular Space/Abandonment Sealing Record

Plug ID:	1008746847
Layer:	2
Plug From:	1.0
Plug To:	4.5
Plug Depth UOM:	ft

Annular Space/Abandonment Sealing Record

Plug ID:	1008746846
Layer:	1
Plug From:	0.0
Plug To:	1.0
Plug Depth UOM:	ft

Method of Construction & Well Use

Method Construction ID:	1008746939
Method Construction Code:	B
Method Construction:	Other Method
Other Method Construction:	direct push

Pipe Information

Pipe ID:	1008746534
Casing No:	0
Comment:	
Alt Name:	

Construction Record - Casing

Casing ID:	1008746989
Layer:	1
Material:	5
Open Hole or Material:	PLASTIC
Depth From:	0.0
Depth To:	5.0
Casing Diameter:	1.5800000429153442
Casing Diameter UOM:	Inch
Casing Depth UOM:	ft

Construction Record - Screen

Screen ID:	1008747039
Layer:	1
Slot:	10
Screen Top Depth:	5.0
Screen End Depth:	15.0
Screen Material:	5

Screen Depth UOM: ft
Screen Diameter UOM: Inch
Screen Diameter: 1.899999976158142

Results of Well Yield Testing

Pumping Test Method Desc:
Pump Test ID: 1008747089
Pump Set At:
Static Level:
Final Level After Pumping:
Recommended Pump Depth:
Pumping Rate:
Flowing Rate:
Recommended Pump Rate:
Levels UOM: ft
Rate UOM: GPM
Water State After Test Code:
Water State After Test:
Pumping Test Method: 0
Pumping Duration HR:
Pumping Duration MIN:
Flowing:

Hole Diameter

Hole ID: 1008746898
Diameter: 3.25
Depth From: 0.0
Depth To: 15.0
Hole Depth UOM: ft
Hole Diameter UOM: Inch

Links

Bore Hole ID: 1008444096
Depth M: 4.572
Year Completed: 2020
Well Completed Dt: 2020/06/05
Audit No: Z338423
Tag No: A287655
Contractor: 7241
Path:
Latitude: 45.4000962319356
Longitude: -75.6040005467194

---

102 | ***1 of 5*** | ***NNE/213.1*** | ***64.9 / -2.07*** | ***KEMPTVILLE TRUCK CENTRE LIMITED***
2716 SHEFFIELD ROAD
OTTAWA CITY ON K1B 3V9 | ***CA***

Certificate #: 8-4115-94-
Application Year: 94
Issue Date: 8/18/1994
Approval Type: Industrial air
Status: Approved
Application Type:
Client Name:
Client Address:
Client City:
Client Postal Code:
Project Description: WASTE OIL FURNACE MODEL GV-2000X
Contaminants:
Emission Control:

---

102 | ***2 of 5*** | ***NNE/213.1*** | ***64.9 / -2.07*** | ***Loblaws Inc.***
2726 Sheffield Rd | ***SPL***

Map Key	Number of Records	Direction/ Distance (m)	Elev/Diff (m)	Site	DB
				Ottawa ON K1B 3V9	

Ref No:	0137-7TKHGY	**Discharger Report:**	
Site No:		**Material Group:**	
Incident Dt:		**Health/Env Conseq:**	
Year:		**Client Type:**	
Incident Cause:	Cooling System Leak	**Sector Type:**	Other
Incident Event:		**Agency Involved:**	
Contaminant Code:		**Nearest Watercourse:**	
Contaminant Name:	REFRIGERANT GAS, R22	**Site Address:**	
Contaminant Limit 1:		**Site District Office:**	
Contam Limit Freq 1:		**Site Postal Code:**	
Contaminant UN No 1:		**Site Region:**	
Environment Impact:	Confirmed	**Site Municipality:**	Ottawa
Nature of Impact:	Air Pollution	**Site Lot:**	
Receiving Medium:		**Site Conc:**	
Receiving Env:		**Northing:**	5028039
MOE Response:	No Field Response	**Easting:**	452564
Dt MOE Arvl on Scn:		**Site Geo Ref Accu:**	
MOE Reported Dt:	7/2/2009	**Site Map Datum:**	
Dt Document Closed:		**SAC Action Class:**	Air Spills - Gases and Vapours
Incident Reason:	Gasket/Joint Failure - Any point of connection (Except Weld/Seam)	**Source Type:**	
Site Name:	Loblaw Companies Limited		
Site County/District:			
Site Geo Ref Meth:			
Incident Summary:	Loblaws: 317.5 kg of R22 to atmosphere		
Contaminant Qty:			

102	3 of 5	NNE/213.1	64.9 / -2.07	**Loblaw Companies Limited** **2726 Sheffield Rd** **Ottawa ON K1B 3V9**	SPL

Ref No:	3360-7NJQB6	**Discharger Report:**	
Site No:		**Material Group:**	
Incident Dt:		**Health/Env Conseq:**	
Year:		**Client Type:**	
Incident Cause:	Cooling System Leak	**Sector Type:**	Other
Incident Event:		**Agency Involved:**	
Contaminant Code:		**Nearest Watercourse:**	
Contaminant Name:	REFRIGERANT GAS, N.O.S.	**Site Address:**	
Contaminant Limit 1:		**Site District Office:**	
Contam Limit Freq 1:		**Site Postal Code:**	
Contaminant UN No 1:		**Site Region:**	
Environment Impact:	Not Anticipated	**Site Municipality:**	Ottawa
Nature of Impact:		**Site Lot:**	
Receiving Medium:		**Site Conc:**	
Receiving Env:		**Northing:**	5028039
MOE Response:	Planned Field Response	**Easting:**	452564
Dt MOE Arvl on Scn:		**Site Geo Ref Accu:**	
MOE Reported Dt:	1/22/2009	**Site Map Datum:**	
Dt Document Closed:		**SAC Action Class:**	Air Spills - Gases and Vapours
Incident Reason:	Ice/Frost - Freezing	**Source Type:**	
Site Name:	Loblaw Companies Limited		
Site County/District:			
Site Geo Ref Meth:			
Incident Summary:	Loblaws, R507 225 kg to Atm		
Contaminant Qty:	225 kg		

102	4 of 5	NNE/213.1	64.9 / -2.07	**Waste Management of Canada Corporation** **2716 Sheffield Rd**	SPL

Map Key	Number of Records	Direction/ Distance (m)	Elev/Diff (m)	Site	DB
				Ottawa ON K1B 3V9	

Ref No:	7440-8P9K25	**Discharger Report:**	
Site No:		**Material Group:**	
Incident Dt:	12/4/2011	**Health/Env Conseq:**	
Year:		**Client Type:**	
Incident Cause:	Other Discharges	**Sector Type:**	Motor Vehicle
Incident Event:		**Agency Involved:**	
Contaminant Code:	15	**Nearest Watercourse:**	
Contaminant Name:	HYDRAULIC OIL	**Site Address:**	2716 Sheffield Rd
Contaminant Limit 1:		**Site District Office:**	
Contam Limit Freq 1:		**Site Postal Code:**	
Contaminant UN No 1:		**Site Region:**	
Environment Impact:	Not Anticipated	**Site Municipality:**	Ottawa
Nature of Impact:		**Site Lot:**	
Receiving Medium:	Sewage - Municipal/Private and Commercial	**Site Conc:**	
Receiving Env:		**Northing:**	
MOE Response:	No Field Response	**Easting:**	
Dt MOE Arvl on Scn:		**Site Geo Ref Accu:**	
MOE Reported Dt:	12/5/2011	**Site Map Datum:**	
Dt Document Closed:		**SAC Action Class:**	Land Spills
Incident Reason:	Fire/Explosion - Resulting from fires/explosions (Not occurrences which cause a fire or explosion)	**Source Type:**	
Site Name:	Ottawa Truck Centre<UNOFFICIAL>		
Site County/District:			
Site Geo Ref Meth:			
Incident Summary:	Waste Management: 2 truck fires, minr spl. Ottawa		
Contaminant Qty:	0 other - see incident description		

Map Key	Number of Records	Direction/ Distance (m)	Elev/Diff (m)	Site	DB
102	5 of 5	NNE/213.1	64.9 / -2.07	2716 Sheffield Road Ottawa ON K1B 3V8	EHS

Order No:	20190125334	**Nearest Intersection:**	
Status:	C	**Municipality:**	Gloucester
Report Type:	Standard Report	**Client Prov/State:**	ON
Report Date:	29-JAN-19	**Search Radius (km):**	.25
Date Received:	25-JAN-19	**X:**	-75.60502
Previous Site Name:		**Y:**	45.401319
Lot/Building Size:	3.65 acres		
Additional Info Ordered:			

Map Key	Number of Records	Direction/ Distance (m)	Elev/Diff (m)	Site	DB
103	1 of 1	SSE/215.0	68.9 / 1.94	PENSIONFUND REALTY LIMITED 2772 LANCASTER RD OTTAWA ON K1B 4S4	EASR

Approval No:	R-003-5614566346	**MOE District:**	Ottawa
Status:	REGISTERED	**Municipality:**	OTTAWA
Date:	2016-07-22	**Latitude:**	45.39416667
Record Type:	EASR	**Longitude:**	-75.60472222
Link Source:	MOFA	**Geometry X:**	
Project Type:	Heating System	**Geometry Y:**	
Full Address:			
Approval Type:	EASR-Heating System		
SWP Area Name:	Rideau Valley		
PDF URL:			
PDF Site Location:			

Map Key	Number of Records	Direction/ Distance (m)	Elev/Diff (m)	Site	DB
104	1 of 1	NW/218.9	66.9 / -0.07	1235 Leeds Avenue Ottawa ON	EHS

Map Key	Number of Records	Direction/ Distance (m)	Elev/Diff (m)	Site	DB

Order No: 20120418018
Status: C
Report Type: Standard Select Report
Report Date: 4/27/2012 2:39:14 PM
Date Received: 4/18/2012 2:38:43 PM
Previous Site Name:
Lot/Building Size:
Additional Info Ordered: Fire Insur. Maps and/or Site Plans; Title Searches; Aerial Photos; City Directory; Topographic Maps

Nearest Intersection:
Municipality:
Client Prov/State: ON
Search Radius (km): 0.25
X: -75.610318
Y: 45.401414

---

105 | *1 of 2* | *SSE/222.0* | *69.8 / 2.90* | *2790 Lancaster Road Ottawa ON K1B 4S4* | *EHS*

Order No: 20200107158
Status: C
Report Type: Standard Report
Report Date: 10-JAN-20
Date Received: 07-JAN-20
Previous Site Name:
Lot/Building Size:
Additional Info Ordered:

Nearest Intersection:
Municipality:
Client Prov/State: ON
Search Radius (km): .25
X: -75.6058459
Y: 45.3952644

---

105 | *2 of 2* | *SSE/222.0* | *69.8 / 2.90* | *2790 Lancaster Road Ottawa ON K1B 4S4* | *EHS*

Order No: 20200107158
Status: C
Report Type: Standard Report
Report Date: 10-JAN-20
Date Received: 07-JAN-20
Previous Site Name:
Lot/Building Size:
Additional Info Ordered:

Nearest Intersection:
Municipality:
Client Prov/State: ON
Search Radius (km): .25
X: -75.6058459
Y: 45.3952644

---

106 | *1 of 12* | *ESE/223.1* | *66.7 / -0.21* | *GREEN PLAN ENVIRONMENTAL CORP. 3-2880 SHEFFIELD RD.,PORT.UNIT OTTAWA CITY ON K1B 1A4* | *CA*

Certificate #: 8-4153-94-
Application Year: 94
Issue Date: 12/7/1994
Approval Type: Industrial air
Status: Approved
Application Type:
Client Name:
Client Address:
Client City:
Client Postal Code:
Project Description: LOW TEMP. THERMAL DESORPTION UNIT
Contaminants: Nitrogen Oxides, Suspended Particulate Matter
Emission Control: Thermal Incineration, Baghouse (Incl Vent Fil.),

---

106 | *2 of 12* | *ESE/223.1* | *66.7 / -0.21* | *GREEN PLAN ENVIRONMENTAL CORP. 2880 SHEFFIELD RD./MOBILE UNIT OTTAWA CITY ON K1B 1A4* | *CA*

Certificate #: 8-4036-93-
Application Year: 93
Issue Date: 6/3/1993

Map Key	Number of Records	Direction/ Distance (m)	Elev/Diff (m)	Site	DB

Approval Type: Industrial air
Status: Revised
Application Type:
Client Name:
Client Address:
Client City:
Client Postal Code:
Project Description: GEM-1000 MOBILE THERMAL TREATMENT UNIT
Contaminants: Nitrogen Oxides, Suspended Particulate Matter, Sulphur Dioxide, Methane (Incl. Hydrocarbons Expr. As Ch4
Emission Control: Catalytic Incineration, Baghouse (Incl Vent Fil.),

---

106	3 of 12	ESE/223.1	66.7 / -0.21	R.E. DE CHAMPLAIN-DE CHAMPLAIN PROJ PRIV 2880 SHEFFIELD ROAD OTTAWA CITY ON K1B 1A4	CA

Certificate #: 3-0526-90-
Application Year: 90
Issue Date: 5/18/1990
Approval Type: Municipal sewage
Status: Approved
Application Type:
Client Name:
Client Address:
Client City:
Client Postal Code:
Project Description:
Contaminants:
Emission Control:

106	4 of 12	ESE/223.1	66.7 / -0.21	R.E. DE CHAMPLAIN-DE CHAMPLAIN PROJ PRIV 2880 SHEFFIELD ROAD OTTAWA CITY ON K1B 1A4	CA

Certificate #: 7-0434-90-
Application Year: 90
Issue Date: 4/12/1990
Approval Type: Municipal water
Status: Approved
Application Type:
Client Name:
Client Address:
Client City:
Client Postal Code:
Project Description:
Contaminants:
Emission Control:

106	5 of 12	ESE/223.1	66.7 / -0.21	6834973 Canada Inc. 3 - 2880 Sheffield Road Ottawa ON	GEN

Generator No: ON8591972
SIC Code: 562910
SIC Description: REMEDIATION SERVICES
Approval Years: 2013
PO Box No:
Country:
Status:

Co Admin:
Choice of Contact:
Phone No Admin:
Contaminated Facility:
MHSW Facility:

Detail(s)

Waste Class: 221
Waste Class Name: LIGHT FUELS

---

106 | ***6 of 12*** | ***ESE/223.1*** | ***66.7 / -0.21*** | ***6834973 Canada Inc.***
2880 Sheffield Road Unit 3 Ottawa K1B 1A4 CITY OF OTTAWA
ON | ***EBR***

EBR Registry No: 012-3862
Ministry Ref No: 3114-9PWPJY
Notice Type: Instrument Decision
Notice Stage:
Notice Date: May 16, 2016
Proposal Date: April 01, 2015
Year: 2015
Instrument Type: (EPA Part II.1-sewage) - Environmental Compliance Approval (project type: sewage)
Off Instrument Name:
Posted By:
Company Name: 6834973 Canada Inc.
Site Address:
Location Other:
Proponent Name:
Proponent Address: 2880 Sheffield Road , 3, Ottawa Ontario, Canada K1B 1A4
Comment Period:
URL:
Decision Posted:
Exception Posted:
Section:
Act 1:
Act 2:
Site Location Map:

Site Location Details:

2880 Sheffield Road Unit 3 Ottawa K1B 1A4 CITY OF OTTAWA

---

106 | ***7 of 12*** | ***ESE/223.1*** | ***66.7 / -0.21*** | ***6834973 Canada Inc.***
2880 Sheffield Rd
Ottawa ON K1B 1A4 | ***ECA***

Approval No: 3061-9V5HUT
Approval Date: 2015-06-22
Status: Approved
Record Type: ECA
Link Source: IDS
SWP Area Name:
Approval Type: ECA-INDUSTRIAL SEWAGE WORKS
Project Type: INDUSTRIAL SEWAGE WORKS
Business Name: 6834973 Canada Inc.
Address: 2880 Sheffield Rd
Full Address:
Full PDF Link: https://www.accessenvironment.ene.gov.on.ca/instruments/3114-9PWPJY-14.pdf
PDF Site Location:
MOE District:
City:
Longitude:
Latitude:
Geometry X:
Geometry Y:

---

106 | ***8 of 12*** | ***ESE/223.1*** | ***66.7 / -0.21*** | ***6834973 Canada Inc.***
3 - 2880 Sheffield Road
Ottawa ON K1B1A4 | ***GEN***

Map Key	Number of Records	Direction/ Distance (m)	Elev/Diff (m)	Site	DB

Generator No: ON8591972
SIC Code: 562910
SIC Description: REMEDIATION SERVICES
Approval Years: 2016
PO Box No:
Country: Canada
Status:
Co Admin:
Choice of Contact: CO_OFFICIAL
Phone No Admin:
Contaminated Facility: No
MHSW Facility: No

Detail(s)

Waste Class: 221
Waste Class Name: LIGHT FUELS

Waste Class: 251
Waste Class Name: OIL SKIMMINGS & SLUDGES

106	9 of 12	ESE/223.1	66.7 / -0.21	6834973 Canada Inc. 3 - 2880 Sheffield Road Ottawa ON K1B1A4	GEN

Generator No: ON8591972
SIC Code: 562910
SIC Description: REMEDIATION SERVICES
Approval Years: 2015
PO Box No:
Country: Canada
Status:
Co Admin:
Choice of Contact: CO_OFFICIAL
Phone No Admin:
Contaminated Facility: No
MHSW Facility: No

Detail(s)

Waste Class: 251
Waste Class Name: OIL SKIMMINGS & SLUDGES

Waste Class: 221
Waste Class Name: LIGHT FUELS

106	10 of 12	ESE/223.1	66.7 / -0.21	6834973 Canada Inc. 3 - 2880 Sheffield Road Ottawa ON K1B1A4	GEN

Generator No: ON8591972
SIC Code: 562910
SIC Description: REMEDIATION SERVICES
Approval Years: 2014
PO Box No:
Country: Canada
Status:
Co Admin:
Choice of Contact: CO_OFFICIAL
Phone No Admin:
Contaminated Facility: No
MHSW Facility: No

Map Key	Number of Records	Direction/ Distance (m)	Elev/Diff (m)	Site	DB

Detail(s)

Waste Class: 221
Waste Class Name: LIGHT FUELS

Waste Class: 251
Waste Class Name: OIL SKIMMINGS & SLUDGES

Map Key	Number of Records	Direction/ Distance (m)	Elev/Diff (m)	Site	DB
106	11 of 12	ESE/223.1	66.7 / -0.21	6834973 Canada Inc. 3 - 2880 Sheffield Road Ottawa ON K1B1A4	GEN

Generator No: ON8591972
SIC Code:
SIC Description:
Approval Years: As of Dec 2018
PO Box No:
Country: Canada
Status: Registered
Co Admin:
Choice of Contact:
Phone No Admin:
Contaminated Facility:
MHSW Facility:

Detail(s)

Waste Class: 148 T
Waste Class Name: Misc. wastes and inorganic chemicals

Waste Class: 221 T
Waste Class Name: Light fuels

Waste Class: 251 L
Waste Class Name: Waste oils/sludges (petroleum based)

Map Key	Number of Records	Direction/ Distance (m)	Elev/Diff (m)	Site	DB
106	12 of 12	ESE/223.1	66.7 / -0.21	6834973 Canada Inc. 3 - 2880 Sheffield Road Ottawa ON K1B1A4	GEN

Generator No: ON8591972
SIC Code:
SIC Description:
Approval Years: As of Jul 2020
PO Box No:
Country: Canada
Status: Registered
Co Admin:
Choice of Contact:
Phone No Admin:
Contaminated Facility:
MHSW Facility:

Detail(s)

Waste Class: 148 T
Waste Class Name: Misc. wastes and inorganic chemicals

Waste Class: 251 L
Waste Class Name: Waste oils/sludges (petroleum based)

Waste Class: 221 T

Waste Class Name: Light fuels

---

107 *1 of 1* *WNW/223.4* *67.9 / 0.93* *lot 25 con 3 ON* **WWIS**

Well ID:	7389359	**Flowing (Y/N):**	
Construction Date:		**Flow Rate:**	
Use 1st:		**Data Entry Status:**	Yes
Use 2nd:		**Data Src:**	
Final Well Status:		**Date Received:**	16-Jun-2021 00:00:00
Water Type:		**Selected Flag:**	TRUE
Casing Material:		**Abandonment Rec:**	
Audit No:	Z357988	**Contractor:**	7085
Tag:	A269396	**Form Version:**	7
Constructn Method:		**Owner:**	
Elevation (m):		**County:**	OTTAWA-CARLETON
Elevatn Reliabilty:		**Lot:**	025
Depth to Bedrock:		**Concession:**	03
Well Depth:		**Concession Name:**	OF
Overburden/Bedrock:		**Easting NAD83:**	
Pump Rate:		**Northing NAD83:**	
Static Water Level:		**Zone:**	
Clear/Cloudy:		**UTM Reliability:**	
Municipality:	GLOUCESTER TOWNSHIP		
Site Info:			

Bore Hole Information

Bore Hole ID:	1008682443	**Elevation:**	
DP2BR:		**Elevrc:**	
Spatial Status:		**Zone:**	18
Code OB:		**East83:**	452106.00
Code OB Desc:		**North83:**	5027536.00
Open Hole:		**Org CS:**	UTM83
Cluster Kind:		**UTMRC:**	4
Date Completed:	26-Apr-2021 00:00:00	**UTMRC Desc:**	margin of error : 30 m - 100 m
Remarks:		**Location Method:**	wwr
Loc Method Desc:	on Water Well Record		
Elevrc Desc:			
Location Source Date:			
Improvement Location Source:			
Improvement Location Method:			
Source Revision Comment:			
Supplier Comment:			

Links

Bore Hole ID:	1008682443	**Tag No:**	A269396
Depth M:		**Contractor:**	7085
Year Completed:	2021	**Path:**	738\7389359.pdf
Well Completed Dt:	2021/04/26	**Latitude:**	45.3997029009669
Audit No:	Z357988	**Longitude:**	-75.6119436799771

---

108 *1 of 5* *W/227.4* *68.7 / 1.79* *NTI INCORPORATED 2620 LANCASTER ROAD, OTTAWA, ON K1B 4Z4* **GEN**

Generator No:	ON0977100
SIC Code:	0000
SIC Description:	*** NOT DEFINED ***
Approval Years:	86,87,88,89,90
PO Box No:	
Country:	

Map Key	Number of Records	Direction/ Distance (m)	Elev/Diff (m)	Site	DB

Status:
Co Admin:
Choice of Contact:
Phone No Admin:
Contaminated Facility:
MHSW Facility:

Detail(s)

Waste Class: 213
Waste Class Name: PETROLEUM DISTILLATES

---

108 **2 of 5** **W/227.4** **68.7 / 1.79** **NTI INCORPORATED(OUT OF BUS) 28-455**
2620 LANCASTER ROAD,
OTTAWA, ON K1B 4Z4 **GEN**

Generator No: ON0977100
SIC Code: 6599
SIC Description: OTHER RETAIL STORES
Approval Years: 92,93,94,95,96,97,98
PO Box No:
Country:
Status:
Co Admin:
Choice of Contact:
Phone No Admin:
Contaminated Facility:
MHSW Facility:

---

108 **3 of 5** **W/227.4** **68.7 / 1.79** **2620 Lancaster Rd**
Ottawa ON K1B 4Z4 **EHS**

Order No: 20130312027
Status: C
Report Type: Custom Report
Report Date: 19-MAR-13
Date Received: 12-MAR-13
Previous Site Name:
Lot/Building Size:
Additional Info Ordered:
Nearest Intersection:
Municipality:
Client Prov/State: ON
Search Radius (km): .25
X: -75.611336
Y: 45.398616

---

108 **4 of 5** **W/227.4** **68.7 / 1.79** **2620 Lancaster Road**
Ottawa ON **EHS**

Order No: 20140728046
Status: C
Report Type: Standard Report
Report Date: 01-AUG-14
Date Received: 28-JUL-14
Previous Site Name:
Lot/Building Size: 2.9 acres
Additional Info Ordered: Fire Insur. Maps and/or Site Plans; Topographic Maps; City Directory
Nearest Intersection:
Municipality:
Client Prov/State: ON
Search Radius (km): .25
X: -75.61139
Y: 45.398535

---

108 **5 of 5** **W/227.4** **68.7 / 1.79** **J & M DESA EXPERT**
2620 LANCASTER RD
OTTAWA ON K1B4Z4 **AUWR**

Headcode: 00096400
Headcode Desc: AUTOMOBILE PARTS & SUPPLIES USED & REBUILT
Phone: 6137492489

Map Key	Number of Records	Direction/ Distance (m)	Elev/Diff (m)	Site	DB

List Name: INFO-DIRECT(TM) BUSINESS FILE
Description:

---

109 | **1 of 1** | **ENE/230.3** | **63.9 / -3.07** | **BELL CANADA**
2767 SHEFFIELD ROAD RADIO RELAY STATION; COUNTY ROAD 22
OTTAWA ON K1B 3B6 | **NPCB**

Company Code: O3100
Industry: Telephone/Telecommunication
Site Status:
Transaction Date: 7/7/1993
Inspection Date: 2/10/1992

---

110 | **1 of 1** | **WSW/231.8** | **68.9 / 1.93** | **CHEMLAWN**
2585 SOUTHVALE CRESCENT TANK TRUCK (CARGO)
OTTAWA CITY ON K1B 4H9 | **SPL**

Ref No: 20227
Site No:
Incident Dt: 6/13/1989
Year:
Incident Cause: CONTAINER OVERFLOW
Incident Event:
Contaminant Code:
Contaminant Name:
Contaminant Limit 1:
Contam Limit Freq 1:
Contaminant UN No 1:
Environment Impact:
Nature of Impact:
Receiving Medium: LAND
Receiving Env:
MOE Response:
Dt MOE Arvl on Scn:
MOE Reported Dt: 6/13/1989
Dt Document Closed:
Incident Reason: UNKNOWN
Site Name:
Site County/District:
Site Geo Ref Meth:
Incident Summary: CHEMLAWN TRUCK-20 L HERBICIDE/FERTILIZER TO GROUND.
Contaminant Qty:

Discharger Report:
Material Group:
Health/Env Conseq:
Client Type:
Sector Type:
Agency Involved:
Nearest Watercourse:
Site Address:
Site District Office:
Site Postal Code:
Site Region:
Site Municipality: 20101
Site Lot:
Site Conc:
Northing:
Easting:
Site Geo Ref Accu:
Site Map Datum:
SAC Action Class:
Source Type:

---

111 | **1 of 1** | **SE/232.1** | **68.9 / 1.96** | **2781 LANCASTER**
Ottawa ON | **WWIS**

Well ID: 7190920
Construction Date:
Use 1st: Monitoring and Test Hole
Use 2nd: 0
Final Well Status: Abandoned-Other
Water Type:
Casing Material:
Audit No: Z154329
Tag:
Constructn Method:
Elevation (m):
Elevatn Reliabilty:

Flowing (Y/N):
Flow Rate:
Data Entry Status:
Data Src:
Date Received: 09-Nov-2012 00:00:00
Selected Flag: TRUE
Abandonment Rec: Yes
Contractor: 7241
Form Version: 7
Owner:
County: OTTAWA-CARLETON
Lot:

Depth to Bedrock:		**Concession:**	
Well Depth:		**Concession Name:**	
Overburden/Bedrock:		**Easting NAD83:**	
Pump Rate:		**Northing NAD83:**	
Static Water Level:		**Zone:**	
Clear/Cloudy:		**UTM Reliability:**	
Municipality:	GLOUCESTER TOWNSHIP		
Site Info:			

PDF URL (Map): https://d2khazk8e83rdv.cloudfront.net/moe_mapping/downloads/2Water/Wells_pdfs/719\7190920.pdf

Additional Detail(s) (Map)

Well Completed Date:	2012/10/19
Year Completed:	2012
Depth (m):	
Latitude:	45.3954778774479
Longitude:	-75.6041302092186
Path:	719\7190920.pdf

Bore Hole Information

Bore Hole ID:	1004198905	**Elevation:**	
DP2BR:		**Elevrc:**	
Spatial Status:		**Zone:**	18
Code OB:		**East83:**	452714.00
Code OB Desc:		**North83:**	5027062.00
Open Hole:		**Org CS:**	UTM83
Cluster Kind:		**UTMRC:**	4
Date Completed:	19-Oct-2012 00:00:00	**UTMRC Desc:**	margin of error : 30 m - 100 m
Remarks:		**Location Method:**	wwr
Loc Method Desc:	on Water Well Record		
Elevrc Desc:			
Location Source Date:			
Improvement Location Source:			
Improvement Location Method:			
Source Revision Comment:			
Supplier Comment:			

Annular Space/Abandonment Sealing Record

Plug ID:	1004485870
Layer:	2
Plug From:	0.3100000023841858
Plug To:	0.9100000262260437
Plug Depth UOM:	m

Annular Space/Abandonment Sealing Record

Plug ID:	1004485869
Layer:	1
Plug From:	0.0
Plug To:	0.3100000023841858
Plug Depth UOM:	m

Annular Space/Abandonment Sealing Record

Plug ID:	1004485871
Layer:	3

Plug From:	0.9100000262260437
Plug To:	6.099999904632568
Plug Depth UOM:	m

Method of Construction & Well Use

Method Construction ID:	1004485868
Method Construction Code:	
Method Construction:	
Other Method Construction:	

Pipe Information

Pipe ID:	1004485860
Casing No:	0
Comment:	
Alt Name:	

Construction Record - Casing

Casing ID:	1004485864
Layer:	1
Material:	5
Open Hole or Material:	PLASTIC
Depth From:	0.0
Depth To:	4.570000171661377
Casing Diameter:	5.199999809265137
Casing Diameter UOM:	cm
Casing Depth UOM:	m

Construction Record - Screen

Screen ID:	1004485865
Layer:	1
Slot:	10
Screen Top Depth:	4.519999980926514
Screen End Depth:	6.099999904632568
Screen Material:	5
Screen Depth UOM:	m
Screen Diameter UOM:	cm
Screen Diameter:	6.03000020980835

Water Details

Water ID:	1004485863
Layer:	
Kind Code:	
Kind:	
Water Found Depth:	
Water Found Depth UOM:	m

Hole Diameter

Hole ID:	1004485862
Diameter:	
Depth From:	
Depth To:	
Hole Depth UOM:	m
Hole Diameter UOM:	cm

Map Key	Number of Records	Direction/ Distance (m)	Elev/Diff (m)	Site	DB

Links

Bore Hole ID:	1004198905	***Tag No:***	
Depth M:		***Contractor:***	7241
Year Completed:	2012	***Path:***	719\7190920.pdf
Well Completed Dt:	2012/10/19	***Latitude:***	45.3954778774479
Audit No:	Z154329	***Longitude:***	-75.6041302092186

112 ***1 of 1*** ***NNW/233.4*** ***64.9 / -2.07*** ***OTTAWA CITY - BANTREE STREET LEEDS AVE./BLACKWELL ST. OTTAWA CITY ON*** ***CA***

Certificate #:	3-0691-91-
Application Year:	91
Issue Date:	6/27/1991
Approval Type:	Municipal sewage
Status:	Approved
Application Type:	
Client Name:	
Client Address:	
Client City:	
Client Postal Code:	
Project Description:	
Contaminants:	
Emission Control:	

113 ***1 of 5*** ***E/234.8*** ***64.6 / -2.38*** ***Beacon Roofing Supply Canada Company 2801 Sheffield Road Ottawa ON K1B 3V8*** ***GEN***

Generator No:	ON9271864
SIC Code:	238160
SIC Description:	ROOFING CONTRACTORS
Approval Years:	2016
PO Box No:	
Country:	Canada
Status:	
Co Admin:	
Choice of Contact:	CO_OFFICIAL
Phone No Admin:	
Contaminated Facility:	No
MHSW Facility:	No

Detail(s)

Waste Class:	222
Waste Class Name:	HEAVY FUELS

113 ***2 of 5*** ***E/234.8*** ***64.6 / -2.38*** ***Beacon Roofing Supply Canada Company 2801 Sheffield Road Ottawa ON K1B 3V8*** ***GEN***

Generator No:	ON9271864
SIC Code:	
SIC Description:	
Approval Years:	As of Dec 2018
PO Box No:	
Country:	Canada
Status:	Registered
Co Admin:	
Choice of Contact:	

Map Key	Number of Records	Direction/ Distance (m)	Elev/Diff (m)	Site	DB

Phone No Admin:
Contaminated Facility:
MHSW Facility:

Detail(s)

Waste Class: 212 I
Waste Class Name: Aliphatic solvents and residues

Waste Class: 222 I
Waste Class Name: Heavy fuels

Waste Class: 222 L
Waste Class Name: Heavy fuels

---

113 | ***3 of 5*** | ***E/234.8*** | ***64.6 / -2.38*** | ***Beacon Roofing Supply Canada Company***
2801 Sheffield Road
Ottawa ON K1B 3V8 | ***GEN***

Generator No: ON9271864
SIC Code:
SIC Description:
Approval Years: As of Jul 2020
PO Box No:
Country: Canada
Status: Registered
Co Admin:
Choice of Contact:
Phone No Admin:
Contaminated Facility:
MHSW Facility:

Detail(s)

Waste Class: 222 I
Waste Class Name: Heavy fuels

Waste Class: 212 I
Waste Class Name: Aliphatic solvents and residues

Waste Class: 222 L
Waste Class Name: Heavy fuels

---

113 | ***4 of 5*** | ***E/234.8*** | ***64.6 / -2.38*** | ***Beacon Roofing Supply Canada Company***
2801 Sheffield Road
Ottawa ON K1B 3V8 | ***GEN***

Generator No: ON9271864
SIC Code:
SIC Description:
Approval Years: As of Nov 2021
PO Box No:
Country: Canada
Status: Registered
Co Admin:
Choice of Contact:
Phone No Admin:
Contaminated Facility:
MHSW Facility:

Detail(s)

Waste Class: 222 L
Waste Class Name: Heavy fuels

Waste Class: 222 I
Waste Class Name: Heavy fuels

Waste Class: 212 I
Waste Class Name: Aliphatic solvents and residues

---

113 | ***5 of 5*** | ***E/234.8*** | ***64.6 / -2.38*** | ***Beacon Roofing Supply Canada Company***
2801 Sheffield Road
Ottawa ON K1B 3V8 | ***GEN***

Generator No: ON9271864
SIC Code:
SIC Description:
Approval Years: As of Oct 2022
PO Box No:
Country: Canada
Status: Registered
Co Admin:
Choice of Contact:
Phone No Admin:
Contaminated Facility:
MHSW Facility:

Detail(s)

Waste Class: 222 L
Waste Class Name: HEAVY FUELS

Waste Class: 212 I
Waste Class Name: ALIPHATIC SOLVENTS

Waste Class: 222 I
Waste Class Name: HEAVY FUELS

---

114 | ***1 of 2*** | ***WNW/235.5*** | ***67.9 / 0.93*** | ***2571 and 2595 Lancaster Road***
Ottawa ON K1B 5N2 | ***EHS***

Order No: 21030800116
Status: C
Report Type: Standard Report
Report Date: 11-MAR-21
Date Received: 08-MAR-21
Previous Site Name:
Lot/Building Size: 2571 - 1.67 ha, 2595 - 1.63 ha
Additional Info Ordered: Topographic Maps

Nearest Intersection:
Municipality:
Client Prov/State: ON
Search Radius (km): .25
X: -75.6117965
Y: 45.4003517

---

114 | ***2 of 2*** | ***WNW/235.5*** | ***67.9 / 0.93*** | ***2571 and 2595 Lancaster Road***
Ottawa ON K1B 5N2 | ***EHS***

Order No: 21030800116
Status: C
Report Type: Standard Report
Report Date: 11-MAR-21
Date Received: 08-MAR-21
Previous Site Name:
Lot/Building Size: 2571 - 1.67 ha, 2595 - 1.63 ha
Additional Info Ordered: Topographic Maps

Nearest Intersection:
Municipality:
Client Prov/State: ON
Search Radius (km): .25
X: -75.6117965
Y: 45.4003517

Map Key	Number of Records	Direction/ Distance (m)	Elev/Diff (m)	Site	DB
115	1 of 1	SE/237.7	68.9 / 1.96	2781 LANCASTER Ottawa ON	WWIS

Well ID: 7190922
Construction Date:
Use 1st: Monitoring and Test Hole
Use 2nd: 0
Final Well Status: Abandoned-Other
Water Type:
Casing Material:
Audit No: Z154331
Tag: A058358
Constructn Method:
Elevation (m):
Elevatn Reliabilty:
Depth to Bedrock:
Well Depth:
Overburden/Bedrock:
Pump Rate:
Static Water Level:
Clear/Cloudy:
Municipality: GLOUCESTER TOWNSHIP
Site Info:

Flowing (Y/N):
Flow Rate:
Data Entry Status:
Data Src:
Date Received: 09-Nov-2012 00:00:00
Selected Flag: TRUE
Abandonment Rec:
Contractor: 7241
Form Version: 7
Owner:
County: OTTAWA-CARLETON
Lot:
Concession:
Concession Name:
Easting NAD83:
Northing NAD83:
Zone:
UTM Reliability:

PDF URL (Map): https://d2khazk8e83rdv.cloudfront.net/moe_mapping/downloads/2Water/Wells_pdfs/719\7190922.pdf

Additional Detail(s) (Map)

Well Completed Date: 2012/10/19
Year Completed: 2012
Depth (m):
Latitude: 45.395469754964
Longitude: -75.6039640334424
Path: 719\7190922.pdf

Bore Hole Information

Bore Hole ID: 1004198911
DP2BR:
Spatial Status:
Code OB:
Code OB Desc:
Open Hole:
Cluster Kind:
Date Completed: 19-Oct-2012 00:00:00
Remarks:
Loc Method Desc: on Water Well Record
Elevrc Desc:
Location Source Date:
Improvement Location Source:
Improvement Location Method:
Source Revision Comment:
Supplier Comment:

Elevation:
Elevrc:
Zone: 18
East83: 452727.00
North83: 5027061.00
Org CS: UTM83
UTMRC: 4
UTMRC Desc: margin of error : 30 m - 100 m
Location Method: wwr

Annular Space/Abandonment Sealing Record

Plug ID: 1004485893
Layer: 1
Plug From: 0.0
Plug To: 0.3100000023841858
Plug Depth UOM: m

Annular Space/Abandonment Sealing Record

Plug ID:	1004485894
Layer:	2
Plug From:	0.3100000023841858
Plug To:	0.9100000262260437
Plug Depth UOM:	m

Annular Space/Abandonment Sealing Record

Plug ID:	1004485895
Layer:	3
Plug From:	0.9100000262260437
Plug To:	6.099999904632568
Plug Depth UOM:	m

Method of Construction & Well Use

Method Construction ID:	1004485892
Method Construction Code:	
Method Construction:	
Other Method Construction:	

Pipe Information

Pipe ID:	1004485884
Casing No:	0
Comment:	
Alt Name:	

Construction Record - Casing

Casing ID:	1004485888
Layer:	1
Material:	5
Open Hole or Material:	PLASTIC
Depth From:	0.0
Depth To:	3.0999999046325684
Casing Diameter:	5.199999809265137
Casing Diameter UOM:	cm
Casing Depth UOM:	m

Construction Record - Screen

Screen ID:	1004485889
Layer:	1
Slot:	10
Screen Top Depth:	3.0999999046325684
Screen End Depth:	6.099999904632568
Screen Material:	5
Screen Depth UOM:	m
Screen Diameter UOM:	cm
Screen Diameter:	6.03000020980835

Water Details

Water ID: 1004485887
Layer:
Kind Code:
Kind:
Water Found Depth:
Water Found Depth UOM: m

Hole Diameter

Hole ID: 1004485886
Diameter:
Depth From:
Depth To:
Hole Depth UOM: m
Hole Diameter UOM: cm

Links

Bore Hole ID: 1004198911
Depth M:
Year Completed: 2012
Well Completed Dt: 2012/10/19
Audit No: Z154331
Tag No: A058358
Contractor: 7241
Path: 719\7190922.pdf
Latitude: 45.395469754964
Longitude: -75.6039640334424

---

116 **1 of 53** **ENE/242.3** **63.9 / -3.07** **ESSROC ITALCEMENTI - GROUP**
2787 SHEFFIELD RD
OTTAWA ON K1B 3V8
SCT

Established: 1989
Plant Size (ft²): 10000
Employment: 26

--Details--
Description: Ready-Mix Concrete Manufacturing
SIC/NAICS Code: 327320

---

116 **2 of 53** **ENE/242.3** **63.9 / -3.07** **MIRON INC**
2787 SHEFFIELD RD
OTTAWA ON K1B 3V8
PRT

Location ID: 11093
Type: private
Expiry Date:
Capacity (L): 45400.00
Licence #: 0001054564

---

116 **3 of 53** **ENE/242.3** **63.9 / -3.07** **UNIMIX**
2787 SHEFFIELD RD
OTTAWA ON K1B 3V8
SCT

Established: 1989
Plant Size (ft²): 10000
Employment: 50

--Details--
Description: READY-MIXED CONCRETE
SIC/NAICS Code: 3273

Map Key	Number of Records	Direction/ Distance (m)	Elev/Diff (m)	Site	DB
116	4 of 53	ENE/242.3	63.9 / -3.07	ESSROC CANADA INC. 2787 SHEFFIELD RD OTTAWA ON K1B 3V8	SCT

Established: 1980
Plant Size (ft²): 0
Employment: 5

--Details--
Description: READY-MIXED CONCRETE
SIC/NAICS Code: 3273

Map Key	Number of Records	Direction/ Distance (m)	Elev/Diff (m)	Site	DB
116	5 of 53	ENE/242.3	63.9 / -3.07	MIRON 2787 SHEFFIELD RD OTTAWA ON K1B 3V8	SCT

Established: 1990
Plant Size (ft²): 0
Employment: 10

--Details--
Description: READY-MIXED CONCRETE
SIC/NAICS Code: 3273

Map Key	Number of Records	Direction/ Distance (m)	Elev/Diff (m)	Site	DB
116	6 of 53	ENE/242.3	63.9 / -3.07	ESSROC Italcementi Group 2787 Sheffield Rd Ottawa ON K1B 3V8	SCT

Established: 01-AUG-72
Plant Size (ft²): 10000
Employment:

--Details--
Description: Ready-Mix Concrete Manufacturing
SIC/NAICS Code: 327320

Map Key	Number of Records	Direction/ Distance (m)	Elev/Diff (m)	Site	DB
116	7 of 53	ENE/242.3	63.9 / -3.07	ESSROC CANADA LTD 2787 SHEFFIELD ROAD OTTAWA ON K1B 3V8	OPCB

Year: 1998
Site Number: 40295A007
Name Owner:
Additional Site Information:

Map Key	Number of Records	Direction/ Distance (m)	Elev/Diff (m)	Site	DB
116	8 of 53	ENE/242.3	63.9 / -3.07	ESSROC CANADA LTD 2787 SHEFFIELD ROAD OTTAWA ON K1B 3V8	OPCB

Year: 2003
Site Number: 40295A007
Name Owner:
Additional Site Information:

Map Key	Number of Records	Direction/ Distance (m)	Elev/Diff (m)	Site	DB
116	9 of 53	ENE/242.3	63.9 / -3.07	ESSROC CANADA LTD 2787 SHEFFIELD ROAD OTTAWA ON K1B 3V8	OPCB

Year: 1999
Site Number: 40295A007
Name Owner:
Additional Site Information:

--Details--
Quantity: 12.00
Address Site:
Description: Number of Capacitors with High Level PCBs (>1000 ppm)

Quantity: 100.00
Address Site:
Description: Weight of Capacitors with High Level PCBs (>1000 ppm) kg

---

Map Key	Number of Records	Direction/ Distance (m)	Elev/Diff (m)	Site	DB
116	10 of 53	ENE/242.3	63.9 / -3.07	ESSROC CANADA LTD 2787 SHEFFIELD ROAD OTTAWA ON K1B 3V8	OPCB

Year: 2000
Site Number: 40295A007
Name Owner:
Additional Site Information:

--Details--
Quantity: 12.00
Address Site:
Description: Number of Capacitors with High Level PCBs (>1000 ppm)

Quantity: 100.00
Address Site:
Description: Weight of Capacitors with High Level PCBs (>1000 ppm) kg

---

Map Key	Number of Records	Direction/ Distance (m)	Elev/Diff (m)	Site	DB
116	11 of 53	ENE/242.3	63.9 / -3.07	PREMIER CONCERETE, DIV. OF 2787 SHEFFIELD ROAD OTTAWA ON K1B 3V8	GEN

Generator No: ON0418626
SIC Code: 3541
SIC Description: CONCRETE PIPE IND.
Approval Years: 95,96
PO Box No:
Country:
Status:
Co Admin:
Choice of Contact:
Phone No Admin:
Contaminated Facility:
MHSW Facility:

Detail(s)

Waste Class: 221
Waste Class Name: LIGHT FUELS

Waste Class: 243

Waste Class Name: PCB'S

Waste Class: 252
Waste Class Name: WASTE OILS & LUBRICANTS

Waste Class: 213
Waste Class Name: PETROLEUM DISTILLATES

Waste Class: 212
Waste Class Name: ALIPHATIC SOLVENTS

---

116 | ***12 of 53*** | ***ENE/242.3*** | ***63.9 / -3.07*** | ***UNIMIX, A DIV. OF 2787 SHEFFIELD ROAD OTTAWA ON K1B 3V8*** | ***GEN***

Generator No: ON0418626
SIC Code: 3541
SIC Description: CONCRETE PIPE IND.
Approval Years: 97,98
PO Box No:
Country:
Status:
Co Admin:
Choice of Contact:
Phone No Admin:
Contaminated Facility:
MHSW Facility:

Detail(s)

Waste Class: 212
Waste Class Name: ALIPHATIC SOLVENTS

Waste Class: 213
Waste Class Name: PETROLEUM DISTILLATES

Waste Class: 221
Waste Class Name: LIGHT FUELS

Waste Class: 243
Waste Class Name: PCB'S

Waste Class: 252
Waste Class Name: WASTE OILS & LUBRICANTS

---

116 | ***13 of 53*** | ***ENE/242.3*** | ***63.9 / -3.07*** | ***UNIMIX, A DIVISION OF 2787 SHEFFIELD ROAD OTTAWA ON K1B 3V8*** | ***GEN***

Generator No: ON0418626
SIC Code: 3541
SIC Description: CONCRETE PIPE IND.
Approval Years: 99,00,01
PO Box No:
Country:
Status:
Co Admin:
Choice of Contact:
Phone No Admin:
Contaminated Facility:
MHSW Facility:

Detail(s)

Waste Class: 212
Waste Class Name: ALIPHATIC SOLVENTS

Waste Class: 221
Waste Class Name: LIGHT FUELS

Waste Class: 243
Waste Class Name: PCB'S

Waste Class: 252
Waste Class Name: WASTE OILS & LUBRICANTS

Waste Class: 213
Waste Class Name: PETROLEUM DISTILLATES

---

116 | **14 of 53** | **ENE/242.3** | **63.9 / -3.07** | **ESSROC CANADA Inc.**
2787 SHEFFIELD ROAD
OTTAWA ON K1B 3V8 | **GEN**

Generator No: ON0418626
SIC Code: 327320
SIC Description: Ready-Mix Concrete Mfg.
Approval Years: 02
PO Box No:
Country:
Status:
Co Admin:
Choice of Contact:
Phone No Admin:
Contaminated Facility:
MHSW Facility:

Detail(s)

Waste Class: 212
Waste Class Name: ALIPHATIC SOLVENTS

Waste Class: 213
Waste Class Name: PETROLEUM DISTILLATES

Waste Class: 221
Waste Class Name: LIGHT FUELS

Waste Class: 243
Waste Class Name: PCB'S

Waste Class: 252
Waste Class Name: WASTE OILS & LUBRICANTS

---

116 | **15 of 53** | **ENE/242.3** | **63.9 / -3.07** | **MIRON CANADA INC.**
2787 SHEFFIELD ROAD
OTTAWA ON K1B 3V8 | **GEN**

Generator No: ON0647400
SIC Code: 3551
SIC Description: READY-MIX CONCRETE
Approval Years: 86,87,88,89
PO Box No:
Country:
Status:
Co Admin:
Choice of Contact:

Map Key	Number of Records	Direction/ Distance (m)	Elev/Diff (m)	Site	DB

Phone No Admin:
Contaminated Facility:
MHSW Facility:

Detail(s)

Waste Class: 252
Waste Class Name: WASTE OILS & LUBRICANTS

---

116 | ***16 of 53*** | ***ENE/242.3*** | ***63.9 / -3.07*** | ***MIRON CANADA INC.***
DIV. OF ESSROC CANADA 2787 SHEFFIELD ROAD
OTTAWA ON K1B 3V8 | ***GEN***

Generator No: ON0647400
SIC Code: 3551
SIC Description: READY-MIX CONCRETE
Approval Years: 90
PO Box No:
Country:
Status:
Co Admin:
Choice of Contact:
Phone No Admin:
Contaminated Facility:
MHSW Facility:

Detail(s)

Waste Class: 213
Waste Class Name: PETROLEUM DISTILLATES

Waste Class: 252
Waste Class Name: WASTE OILS & LUBRICANTS

---

116 | ***17 of 53*** | ***ENE/242.3*** | ***63.9 / -3.07*** | ***MIRON (SEE & USE ON0418626) 27-192***
DIV. OF ESSROC CANADA 2787 SHEFFIELD ROAD
OTTAWA ON K1B 3V8 | ***GEN***

Generator No: ON0647400
SIC Code: 3551
SIC Description: READY-MIX CONCRETE
Approval Years: 92,93,95,96,97,98
PO Box No:
Country:
Status:
Co Admin:
Choice of Contact:
Phone No Admin:
Contaminated Facility:
MHSW Facility:

Detail(s)

Waste Class: 212
Waste Class Name: ALIPHATIC SOLVENTS

Waste Class: 213
Waste Class Name: PETROLEUM DISTILLATES

Waste Class: 221

Waste Class Name: LIGHT FUELS

Waste Class: 252
Waste Class Name: WASTE OILS & LUBRICANTS

---

116 **18 of 53** **ENE/242.3** **63.9 / -3.07**

MIRON CANADA INC. 27-192
DIV. OF ESSROC CANADA 2787 SHEFFIELD ROAD
OTTAWA ON K1B 3V8

GEN

Generator No: ON0647400
SIC Code: 3551
SIC Description: READY-MIX CONCRETE
Approval Years: 94
PO Box No:
Country:
Status:
Co Admin:
Choice of Contact:
Phone No Admin:
Contaminated Facility:
MHSW Facility:

Detail(s)

Waste Class: 212
Waste Class Name: ALIPHATIC SOLVENTS

Waste Class: 213
Waste Class Name: PETROLEUM DISTILLATES

Waste Class: 221
Waste Class Name: LIGHT FUELS

Waste Class: 252
Waste Class Name: WASTE OILS & LUBRICANTS

---

116 **19 of 53** **ENE/242.3** **63.9 / -3.07**

ESSROC CANADA INC.
2787 SHEFFIELD ROAD NOT AVAILABLE
OTTAWA ON K1B 3V8

NPRI

NPRI ID: 7320
Other ID: *
No Other ID: 0
Track ID: 19508
Report ID: 163433
Report Type: NPRI
Rpt Type ID: 1
Report Year: 2002
Not-Current Rpt?: No
Yr of Last Filed Rpt: 2014
Fac ID: 140834
Fac Name: NOT AVAILABLE
Fac Address1: 2787 SHEFFIELD ROAD
Fac Address2: NOT AVAILABLE
Fac Postal Zip: K1B 3V8
Facility Lat:
Facility Long:
DLS (Last Filed Rpt):
Facility DLS:
Datum: 1983
Facility Cmnts: False
URL:

Org ID: 47596
Submit Date: 8/5/2003
Last Modified: 5/29/2015 3:28:24 PM
Contact ID: 195658
Cont Type: MED
Contact Title:
Cont First Name: PATRICK
Cont Last Name: FLANAGAN
Contact Position: OPERATIONS MANAGER
Contact Fax: 6137410392
Contact Ph.: 6137411212
Cont Area Code: 613
Contact Tel.: 37411212
Contact Ext.: 229
Cont Fax Area Cde: 613
Contact Fax: 37410392
Contact Email: PATFLAN@ISTAR.CA
Latitude: 45.3993
Longitude: -75.6023
UTM Zone:
UTM Northing:
UTM Easting:

No of Empl.:	15	**Waste Streams:**	False
Parent Co.:	*	**No Streams:**	0
No Parent Co.:	1	**Waste Off Sites:**	False
Pollut Prev Cmnts:	False	**No Off Sites:**	0
Stacks:	False	**Shutdown:**	False
No of Stacks:		**No of Shutdown:**	0

Canadian SIC Code (2 digit):
Canadian SIC Code:
SIC Code Description:
American SIC Code:
NAICS Code (2 digit): 32
NAICS 2 Description: Manufacturing
NAICS Code (4 digit): 3273
NAICS 4 Description: Cement and concrete product manufacturing
NAICS Code (6 digit): 327320
NAICS 6 Description: Ready-mix concrete manufacturing

Substance Release Report

Category Type ID: 3
Category Type Desc: Fugitive
Category Type Desc (fr): Émissions fugitives
Grouping: Total Air
Trans Code: VOCs
Chem: PM10 - Particulate Matter <= 10 Microns
Chem (fr): PM10 - Matière particulaire <= 10 microns
Quantity: .921
Unit: tonnes
Basis of Estimate Cd: O
Basis of Estimate Desc: O- Engineering Estimates

Category Type ID: 1
Category Type Desc: Stack / Point
Category Type Desc (fr): Rejets de cheminée ou ponctuels
Grouping: Total Air
Trans Code: ASta
Chem: PM10 - Particulate Matter <= 10 Microns
Chem (fr): PM10 - Matière particulaire <= 10 microns
Quantity: 1.756
Unit: tonnes
Basis of Estimate Cd: O
Basis of Estimate Desc: O- Engineering Estimates

116	*20 of 53*	*ENE/242.3*	*63.9 / -3.07*	***ESSROC ITALCEMENTI GROUP*** ***2787 SHEFFIELD ROAD*** ***OTTAWA ON***	***GEN***

Generator No: ON0418626
SIC Code: 327320
SIC Description: Ready-Mix Concrete Mfg.
Approval Years: 03,04,05,06,07,08
PO Box No:
Country:
Status:
Co Admin:
Choice of Contact:
Phone No Admin:
Contaminated Facility:
MHSW Facility:

Detail(s)

Waste Class: 212

Waste Class Name: ALIPHATIC SOLVENTS

Waste Class: 213
Waste Class Name: PETROLEUM DISTILLATES

Waste Class: 221
Waste Class Name: LIGHT FUELS

Waste Class: 243
Waste Class Name: PCB'S

Waste Class: 252
Waste Class Name: WASTE OILS & LUBRICANTS

---

116 | **21 of 53** | **ENE/242.3** | **63.9 / -3.07** | **ESSROC CANADA INC.**
2787 SHEFFIELD ROAD NOT AVAILABLE
OTTAWA ON K1B3V8 | **NPRI**

NPRI ID:	7320	**Org ID:**	101396
Other ID:	*	**Submit Date:**	5/27/2004
No Other ID:		**Last Modified:**	5/29/2015 3:28:24 PM
Track ID:	74816	**Contact ID:**	195083
Report ID:	155032	**Cont Type:**	MED
Report Type:	NPRI	**Contact Title:**	
Rpt Type ID:	1	**Cont First Name:**	PAT
Report Year:	2003	**Cont Last Name:**	FLANAGAN
Not-Current Rpt?:	No	**Contact Position:**	PRODUCTION MGR.
Yr of Last Filed Rpt:	2014	**Contact Fax:**	6137410392
Fac ID:	226514	**Contact Ph.:**	6137411212
Fac Name:	SHEFFIELD PLANT	**Cont Area Code:**	613
Fac Address1:	2787 SHEFFIELD ROAD	**Contact Tel.:**	37411212
Fac Address2:	NOT AVAILABLE	**Contact Ext.:**	229
Fac Postal Zip:	K1B3V8	**Cont Fax Area Cde:**	613
Facility Lat:	45.39889	**Contact Fax:**	37410392
Facility Long:	81.60289	**Contact Email:**	NOT AVAILABLE
DLS (Last Filed Rpt):		**Latitude:**	45.3993
Facility DLS:		**Longitude:**	-75.6023
Datum:	1983	**UTM Zone:**	
Facility Cmnts:	False	**UTM Northing:**	
URL:		**UTM Easting:**	
No of Empl.:	18	**Waste Streams:**	True¿
Parent Co.:	Y	**No Streams:**	
No Parent Co.:	1	**Waste Off Sites:**	False
Pollut Prev Cmnts:	Fals	**No Off Sites:**	
Stacks:	True	**Shutdown:**	True
No of Stacks:		**No of Shutdown:**	
Canadian SIC Code (2 digit):			
Canadian SIC Code:			
SIC Code Description:			
American SIC Code:			
NAICS Code (2 digit):	32		
NAICS 2 Description:	Manufacturing		
NAICS Code (4 digit):	3273		
NAICS 4 Description:	Cement and concrete product manufacturing		
NAICS Code (6 digit):	327320		
NAICS 6 Description:	Ready-mix concrete manufacturing		

Substance Release Report

Category Type ID: 1
Category Type Desc: Stack / Point
Category Type Desc (fr): Rejets de cheminée ou ponctuels
Grouping: Total Air
Trans Code: ASta

Chem: PM10 - Particulate Matter <= 10 Microns
Chem (fr): PM10 - Matière particulaire <= 10 microns
Quantity: .053
Unit: tonnes
Basis of Estimate Cd: E1
Basis of Estimate Desc: E1- Site Specific Emission Factors - In use from 2003 and onward

Category Type ID: 13
Category Type Desc: All Media
Category Type Desc (fr): Rejets à tous les médias
Grouping: Total All Media<1t
Trans Code:
Chem: Phosphorus (total)
Chem (fr): Phosphore (total)
Quantity: .001
Unit: tonnes
Basis of Estimate Cd:
Basis of Estimate Desc:

Category Type ID: 13
Category Type Desc: All Media
Category Type Desc (fr): Rejets à tous les médias
Grouping: Total All Media<1t
Trans Code:
Chem: Aluminum (fume or dust)
Chem (fr): Aluminium (fumée ou poussière)
Quantity: .015
Unit: tonnes
Basis of Estimate Cd:
Basis of Estimate Desc:

Category Type ID: 13
Category Type Desc: All Media
Category Type Desc (fr): Rejets à tous les médias
Grouping: Total All Media<1t
Trans Code:
Chem: Copper (and its compounds)
Chem (fr): Cuivre (et ses composés)
Quantity: .006
Unit: tonnes
Basis of Estimate Cd:
Basis of Estimate Desc:

Category Type ID: 3
Category Type Desc: Fugitive
Category Type Desc (fr): Émissions fugitives
Grouping: Total Air
Trans Code: VOCs
Chem: PM10 - Particulate Matter <= 10 Microns
Chem (fr): PM10 - Matière particulaire <= 10 microns
Quantity: 1.364
Unit: tonnes
Basis of Estimate Cd: E1
Basis of Estimate Desc: E1- Site Specific Emission Factors - In use from 2003 and onward

Category Type ID: 13
Category Type Desc: All Media
Category Type Desc (fr): Rejets à tous les médias
Grouping: Total All Media<1t
Trans Code:
Chem: Carbon monoxide
Chem (fr): Monoxyde de carbone
Quantity: .397
Unit: tonnes
Basis of Estimate Cd:
Basis of Estimate Desc:

Category Type ID: 13
Category Type Desc: All Media
Category Type Desc (fr): Rejets à tous les médias
Grouping: Total All Media<1t
Trans Code:
Chem: PM2.5 - Particulate Matter <= 2.5 Microns
Chem (fr): PM2,5 - Matière particulaire <= 2,5 microns
Quantity: .52
Unit: tonnes
Basis of Estimate Cd:
Basis of Estimate Desc:

---

116 | ***22 of 53*** | ***ENE/242.3*** | ***63.9 / -3.07*** | ***ESSROC CANADA LTD 2787 SHEFFIELD ROAD OTTAWA ON K1B 3V8*** | ***OPCB***

Year: 2004
Site Number: 40295A007
Name Owner:
Additional Site Information:

---

116 | ***23 of 53*** | ***ENE/242.3*** | ***63.9 / -3.07*** | ***Essroc Canada Inc. 2787 Sheffield Rd Ottawa Ontario Ottawa ON*** | ***EBR***

EBR Registry No: IA06E1539
Ministry Ref No: 0618-6W6TSW
Notice Type: Instrument Decision
Notice Stage:
Notice Date: March 30, 2009
Proposal Date: December 18, 2006
Year: 2006
Decision Posted:
Exception Posted:
Section:
Act 1:
Act 2:
Site Location Map:
Instrument Type: (EPA s. 9) - Approval for discharge into the natural environment other than water (i.e. Air)
Off Instrument Name:
Posted By:
Company Name: Essroc Canada Inc.
Site Address:
Location Other:
Proponent Name:
Proponent Address: 2787 Sheffield Rd, Ottawa Ontario, K1B 3V8
Comment Period:
URL:

Site Location Details:

2787 Sheffield Rd Ottawa Ontario Ottawa

---

116 | ***24 of 53*** | ***ENE/242.3*** | ***63.9 / -3.07*** | ***ESSROC CANADA INC. 2787 SHEFFIELD ROAD OTTAWA ON K1B 3V8*** | ***NPCB***

Company Code: F1372
Industry: UNDEFINED
Site Status:
Transaction Date:
Inspection Date:

--Details--
Label: F137200

Serial No.:
PCB Type/Code: ASKAREL/ASKAREL
Location:
Item/State: CAPACITOR/FULL
No. of Items: 12
Manufacturer:
Status: STORED FOR DISPOSAL
Contents: 100 KG

---

116 | ***25 of 53*** | ***ENE/242.3*** | ***63.9 / -3.07*** | ***Essroc Canada Inc.***
2787 Sheffield Rd
Ottawa ON K1B 3V8 | ***CA***

Certificate #: 9737-7P6T3F
Application Year: 2009
Issue Date: 3/23/2009
Approval Type: Air
Status: Approved
Application Type:
Client Name:
Client Address:
Client City:
Client Postal Code:
Project Description:
Contaminants:
Emission Control:

---

116 | ***26 of 53*** | ***ENE/242.3*** | ***63.9 / -3.07*** | ***Essroc Canada Inc.***
2787 Sheffield Road Ottawa CITY OF OTTAWA
ON | ***EBR***

EBR Registry No: 011-4498
Ministry Ref No: 6228-8K6HA8
Notice Type: Instrument Decision
Notice Stage:
Notice Date: February 04, 2015
Proposal Date: August 24, 2011
Year: 2011
Instrument Type: (EPA Part II.1-air) - Environmental Compliance Approval (project type: air)
Off Instrument Name:
Posted By:
Company Name: Essroc Canada Inc.
Site Address:
Location Other:
Proponent Name:
Proponent Address: 2787 Sheffield Road, Ottawa Ontario, Canada K1B 3V8
Comment Period:
URL:

Decision Posted:
Exception Posted:
Section:
Act 1:
Act 2:
Site Location Map:

Site Location Details:

2787 Sheffield Road Ottawa CITY OF OTTAWA

---

116 | ***27 of 53*** | ***ENE/242.3*** | ***63.9 / -3.07*** | ***MIRON INC***
2787 SHEFFIELD RD
OTTAWA ON | ***DTNK***

Delisted Expired Fuel Safety

Map Key	Number of Records	Direction/ Distance (m)	Elev/Diff (m)	Site	DB

Facilities

Instance No:	9399276	***Expired Date:***	
Status:	EXPIRED	***Max Hazard Rank:***	
Instance ID:	386989	***Facility Location:***	
Instance Type:	FS Facility	***Facility Type:***	
Instance Creation Dt:		***Fuel Type 2:***	
Instance Install Dt:		***Fuel Type 3:***	
Item Description:		***Panam Related:***	
Manufacturer:		***Panam Venue Nm:***	
Model:		***External Identifier:***	
Serial No:		***Item:***	
ULC Standard:		***Piping Steel:***	
Quantity:		***Piping Galvanized:***	
Unit of Measure:		***Tank Single Wall St:***	
Overfill Prot Type:		***Piping Underground:***	
Creation Date:		***Tank Underground:***	
Next Periodic Str DT:		***Source:***	
TSSA Base Sched Cycle 2:			
TSSAMax Hazard Rank 1:			
TSSA Risk Based Periodic Yn:			
TSSA Volume of Directives:			
TSSA Periodic Exempt:			
TSSA Statutory Interval:			
TSSA Recd Insp Interva:			
TSSA Recd Tolerance:			
TSSA Program Area:			
TSSA Program Area 2:			
Description:	Fuels Safety Private Fuel Outlet - Self Serve		
Original Source:	EXP		
Record Date:	Up to Mar 2012		

116	***28 of 53***	***ENE/242.3***	***63.9 / -3.07***	***MIRON INC*** ***2787 SHEFFIELD RD*** ***OTTAWA ON***	***DTNK***

Delisted Expired Fuel Safety Facilities

Instance No:	10906863	***Expired Date:***	
Status:	EXPIRED	***Max Hazard Rank:***	
Instance ID:	51093	***Facility Location:***	
Instance Type:	FS Piping	***Facility Type:***	
Instance Creation Dt:		***Fuel Type 2:***	
Instance Install Dt:		***Fuel Type 3:***	
Item Description:		***Panam Related:***	
Manufacturer:		***Panam Venue Nm:***	
Model:		***External Identifier:***	
Serial No:		***Item:***	
ULC Standard:		***Piping Steel:***	
Quantity:		***Piping Galvanized:***	
Unit of Measure:		***Tank Single Wall St:***	
Overfill Prot Type:		***Piping Underground:***	
Creation Date:		***Tank Underground:***	
Next Periodic Str DT:		***Source:***	
TSSA Base Sched Cycle 2:			
TSSAMax Hazard Rank 1:			
TSSA Risk Based Periodic Yn:			
TSSA Volume of Directives:			
TSSA Periodic Exempt:			
TSSA Statutory Interval:			
TSSA Recd Insp Interva:			
TSSA Recd Tolerance:			

Map Key	Number of Records	Direction/ Distance (m)	Elev/Diff (m)	Site	DB

TSSA Program Area:
TSSA Program Area 2:
Description: FS Piping
Original Source: EXP
Record Date: Up to Mar 2012

---

116 | **29 of 53** | **ENE/242.3** | **63.9 / -3.07** | **ESSROC ITALCEMENTI GROUP**
2787 SHEFFIELD ROAD
OTTAWA ON K1B 3V8 | **GEN**

Generator No: ON0418626
SIC Code: 327320
SIC Description: Ready-Mix Concrete Manufacturing
Approval Years: 2009
PO Box No:
Country:
Status:
Co Admin:
Choice of Contact:
Phone No Admin:
Contaminated Facility:
MHSW Facility:

Detail(s)

Waste Class: 243
Waste Class Name: PCBS

Waste Class: 212
Waste Class Name: ALIPHATIC SOLVENTS

Waste Class: 213
Waste Class Name: PETROLEUM DISTILLATES

Waste Class: 221
Waste Class Name: LIGHT FUELS

Waste Class: 252
Waste Class Name: WASTE OILS & LUBRICANTS

---

116 | **30 of 53** | **ENE/242.3** | **63.9 / -3.07** | **ESSROC CANADA INC.**
2787 SHEFFIELD ROAD NOT AVAILABLE
OTTAWA ON K1B3V8 | **NPRI**

NPRI ID: 7320
Other ID:
No Other ID:
Track ID: 102465
Report ID: 7411
Report Type: NPRI
Rpt Type ID: 1
Report Year: 2011
Not-Current Rpt?: No
Yr of Last Filed Rpt: 2014
Fac ID: 226514
Fac Name: SHEFFIELD PLANT
Fac Address1: 2787 SHEFFIELD ROAD
Fac Address2: NOT AVAILABLE
Fac Postal Zip: K1B3V8
Facility Lat: 45.39889
Facility Long: 81.60289
DLS (Last Filed Rpt):
Facility DLS:

Org ID: 101396
Submit Date: 6/28/2012
Last Modified: 5/29/2015 3:28:24 PM
Contact ID:
Cont Type:
Contact Title:
Cont First Name:
Cont Last Name:
Contact Position:
Contact Fax:
Contact Ph.:
Cont Area Code:
Contact Tel.:
Contact Ext.:
Cont Fax Area Cde:
Contact Fax:
Contact Email:
Latitude: 45.3993
Longitude: -75.6023

Datum:	1983	**UTM Zone:**	
Facility Cmnts:		**UTM Northing:**	
URL:		**UTM Easting:**	
No of Empl.:	20	**Waste Streams:**	
Parent Co.:		**No Streams:**	
No Parent Co.:		**Waste Off Sites:**	
Pollut Prev Cmnts:		**No Off Sites:**	
Stacks:		**Shutdown:**	
No of Stacks:		**No of Shutdown:**	

Canadian SIC Code (2 digit):
Canadian SIC Code:
SIC Code Description:
American SIC Code:

NAICS Code (2 digit):	32
NAICS 2 Description:	Manufacturing
NAICS Code (4 digit):	3273
NAICS 4 Description:	Cement and concrete product manufacturing
NAICS Code (6 digit):	327320
NAICS 6 Description:	Ready-mix concrete manufacturing

Substance Release Report

Category Type ID:	2
Category Type Desc:	Storage / Handling
Category Type Desc (fr):	Rejets de stockage ou manutention
Grouping:	Total Air
Trans Code:	VOCg
Chem:	PM10 - Particulate Matter <= 10 Microns
Chem (fr):	PM10 - Matière particulaire <= 10 microns
Quantity:	7.72
Unit:	tonnes
Basis of Estimate Cd:	E2
Basis of Estimate Desc:	E2- Published Emission Factors - In use from 2003 and onward

Category Type ID:	2
Category Type Desc:	Storage / Handling
Category Type Desc (fr):	Rejets de stockage ou manutention
Grouping:	Total Air
Trans Code:	VOCg
Chem:	PM2.5 - Particulate Matter <= 2.5 Microns
Chem (fr):	PM2,5 - Matière particulaire <= 2,5 microns
Quantity:	1.57
Unit:	tonnes
Basis of Estimate Cd:	E2
Basis of Estimate Desc:	E2- Published Emission Factors - In use from 2003 and onward

Category Type ID:	2
Category Type Desc:	Storage / Handling
Category Type Desc (fr):	Rejets de stockage ou manutention
Grouping:	Total Air
Trans Code:	VOCg
Chem:	PM - Total Particulate Matter
Chem (fr):	PM - Particules totales
Quantity:	25.58
Unit:	tonnes
Basis of Estimate Cd:	E2
Basis of Estimate Desc:	E2- Published Emission Factors - In use from 2003 and onward

Map Key	Number of Records	Direction/ Distance (m)	Elev/Diff (m)	Site	DB
116	31 of 53	ENE/242.3	63.9 / -3.07	ESSROC ITALCEMENTI GROUP 2787 SHEFFIELD ROAD OTTAWA ON K1B 3V8	GEN

Generator No:	ON0418626
SIC Code:	327320

SIC Description: Ready-Mix Concrete Manufacturing
Approval Years: 2010
PO Box No:
Country:
Status:
Co Admin:
Choice of Contact:
Phone No Admin:
Contaminated Facility:
MHSW Facility:

Detail(s)

Waste Class: 243
Waste Class Name: PCBS

Waste Class: 221
Waste Class Name: LIGHT FUELS

Waste Class: 252
Waste Class Name: WASTE OILS & LUBRICANTS

Waste Class: 212
Waste Class Name: ALIPHATIC SOLVENTS

Waste Class: 213
Waste Class Name: PETROLEUM DISTILLATES

---

116 | ***32 of 53*** | ***ENE/242.3*** | ***63.9 / -3.07*** | ***ESSROC ITALCEMENTI GROUP
2787 SHEFFIELD ROAD
OTTAWA ON K1B 3V8*** | ***GEN***

Generator No: ON0418626
SIC Code: 327320
SIC Description: Ready-Mix Concrete Manufacturing
Approval Years: 2011
PO Box No:
Country:
Status:
Co Admin:
Choice of Contact:
Phone No Admin:
Contaminated Facility:
MHSW Facility:

Detail(s)

Waste Class: 243
Waste Class Name: PCBS

Waste Class: 212
Waste Class Name: ALIPHATIC SOLVENTS

Waste Class: 221
Waste Class Name: LIGHT FUELS

Waste Class: 213
Waste Class Name: PETROLEUM DISTILLATES

Waste Class: 252
Waste Class Name: WASTE OILS & LUBRICANTS

Map Key	Number of Records	Direction/ Distance (m)	Elev/Diff (m)	Site	DB
116	33 of 53	ENE/242.3	63.9 / -3.07	ESSROC ITALCEMENTI GROUP 2787 SHEFFIELD ROAD OTTAWA ON K1B 3V8	GEN

Generator No: ON0418626
SIC Code: 327320
SIC Description: Ready-Mix Concrete Manufacturing
Approval Years: 2012
PO Box No:
Country:
Status:
Co Admin:
Choice of Contact:
Phone No Admin:
Contaminated Facility:
MHSW Facility:

Detail(s)

Waste Class: 213
Waste Class Name: PETROLEUM DISTILLATES

Waste Class: 212
Waste Class Name: ALIPHATIC SOLVENTS

Waste Class: 221
Waste Class Name: LIGHT FUELS

Waste Class: 252
Waste Class Name: WASTE OILS & LUBRICANTS

Waste Class: 243
Waste Class Name: PCBS

Map Key	Number of Records	Direction/ Distance (m)	Elev/Diff (m)	Site	DB
116	34 of 53	ENE/242.3	63.9 / -3.07	ESSROC CANADA INC. 2787 SHEFFIELD ROAD NOT AVAILABLE OTTAWA ON K1B3V8	NPRI

NPRI ID:	7320	**Org ID:**	101396
Other ID:		**Submit Date:**	5/31/2013
No Other ID:		**Last Modified:**	5/29/2015 3:28:24 PM
Track ID:	112235	**Contact ID:**	
Report ID:	18661	**Cont Type:**	
Report Type:	NPRI	**Contact Title:**	
Rpt Type ID:	1	**Cont First Name:**	
Report Year:	2012	**Cont Last Name:**	
Not-Current Rpt?:	No	**Contact Position:**	
Yr of Last Filed Rpt:	2014	**Contact Fax:**	
Fac ID:	226514	**Contact Ph.:**	
Fac Name:	SHEFFIELD PLANT	**Cont Area Code:**	
Fac Address1:	2787 SHEFFIELD ROAD	**Contact Tel.:**	
Fac Address2:	NOT AVAILABLE	**Contact Ext.:**	
Fac Postal Zip:	K1B3V8	**Cont Fax Area Cde:**	
Facility Lat:	45.39889	**Contact Fax:**	
Facility Long:	81.60289	**Contact Email:**	
DLS (Last Filed Rpt):		**Latitude:**	45.3993
Facility DLS:		**Longitude:**	-75.6023
Datum:	1983	**UTM Zone:**	
Facility Cmnts:		**UTM Northing:**	
URL:		**UTM Easting:**	
No of Empl.:	21	**Waste Streams:**	
Parent Co.:		**No Streams:**	
No Parent Co.:		**Waste Off Sites:**	
Pollut Prev Cmnts:		**No Off Sites:**	

Stacks: ***Shutdown:***
No of Stacks: ***No of Shutdown:***
Canadian SIC Code (2 digit):
Canadian SIC Code:
SIC Code Description:
American SIC Code:
NAICS Code (2 digit): 32
NAICS 2 Description: Manufacturing
NAICS Code (4 digit): 3273
NAICS 4 Description: Cement and concrete product manufacturing
NAICS Code (6 digit): 327320
NAICS 6 Description: Ready-mix concrete manufacturing

Substance Release Report

Category Type ID: 2
Category Type Desc: Storage / Handling
Category Type Desc (fr): Rejets de stockage ou manutention
Grouping: Total Air
Trans Code: VOCg
Chem: PM10 - Particulate Matter <= 10 Microns
Chem (fr): PM10 - Matière particulaire <= 10 microns
Quantity: 5.48
Unit: tonnes
Basis of Estimate Cd: E2
Basis of Estimate Desc: E2- Published Emission Factors - In use from 2003 and onward

Category Type ID: 2
Category Type Desc: Storage / Handling
Category Type Desc (fr): Rejets de stockage ou manutention
Grouping: Total Air
Trans Code: VOCg
Chem: PM2.5 - Particulate Matter <= 2.5 Microns
Chem (fr): PM2,5 - Matière particulaire <= 2,5 microns
Quantity: 1.11
Unit: tonnes
Basis of Estimate Cd: E2
Basis of Estimate Desc: E2- Published Emission Factors - In use from 2003 and onward

---

116	***35 of 53***	***ENE/242.3***	***63.9 / -3.07***	***ESSROC ITALCEMENTI GROUP*** ***2787 SHEFFIELD ROAD*** ***OTTAWA ON***	***GEN***

Generator No: ON0418626
SIC Code: 327320
SIC Description: READY-MIX CONCRETE MANUFACTURING
Approval Years: 2013
PO Box No:
Country:
Status:
Co Admin:
Choice of Contact:
Phone No Admin:
Contaminated Facility:
MHSW Facility:

Detail(s)

Waste Class: 145
Waste Class Name: PAINT/PIGMENT/COATING RESIDUES

Waste Class: 252
Waste Class Name: WASTE OILS & LUBRICANTS

Waste Class: 221
Waste Class Name: LIGHT FUELS

Waste Class: 251
Waste Class Name: OIL SKIMMINGS & SLUDGES

Waste Class: 213
Waste Class Name: PETROLEUM DISTILLATES

Waste Class: 212
Waste Class Name: ALIPHATIC SOLVENTS

Waste Class: 243
Waste Class Name: PCBS

---

116 | **36 of 53** | **ENE/242.3** | **63.9 / -3.07** | **MIRON INC**
2787 SHEFFIELD RD OTTAWA K1B 3V8 ON CA
ON | **DTNK**

Delisted Expired Fuel Safety Facilities

Instance No:	10906848	**Expired Date:**	
Status:	EXPIRED	**Max Hazard Rank:**	NULL
Instance ID:		**Facility Location:**	2787 SHEFFIELD RD OTTAWA K1B 3V8 ON CA
Instance Type:		**Facility Type:**	FS LIQUID FUEL TANK
Instance Creation Dt:	1/9/1991	**Fuel Type 2:**	NULL
Instance Install Dt:	1/9/1991	**Fuel Type 3:**	NULL
Item Description:	FS Liquid Fuel Tank	**Panam Related:**	NULL
Manufacturer:	NULL	**Panam Venue Nm:**	NULL
Model:	NULL	**External Identifier:**	NULL
Serial No:	NULL	**Item:**	
ULC Standard:	NULL	**Piping Steel:**	
Quantity:	1	**Piping Galvanized:**	
Unit of Measure:	EA	**Tank Single Wall St:**	
Overfill Prot Type:	NULL	**Piping Underground:**	
Creation Date:	7/5/2009 1:22:08 AM	**Tank Underground:**	
Next Periodic Str DT:	NULL	**Source:**	FS Liquid Fuel Tank

TSSA Base Sched Cycle 2: NULL
TSSAMax Hazard Rank 1: NULL
TSSA Risk Based Periodic Yn: NULL
TSSA Volume of Directives: NULL
TSSA Periodic Exempt: NULL
TSSA Statutory Interval: NULL
TSSA Recd Insp Interva: NULL
TSSA Recd Tolerance: NULL
TSSA Program Area: NULL
TSSA Program Area 2: NULL
Description: UNDERGROUND TANK
Original Source: EXP
Record Date: 31-JUL-2020

---

116 | **37 of 53** | **ENE/242.3** | **63.9 / -3.07** | **ESSROC CANADA INC.**
2787 SHEFFIELD ROAD NOT AVAILABLE
OTTAWA ON K1B3V8 | **NPRI**

NPRI ID:	7320	**Org ID:**	101396
Other ID:		**Submit Date:**	6/2/2014
No Other ID:		**Last Modified:**	5/29/2015 3:28:24 PM
Track ID:	118863	**Contact ID:**	230232

Report ID:	38297	**Cont Type:**	MED
Report Type:	NPRI	**Contact Title:**	
Rpt Type ID:	1	**Cont First Name:**	ANTHONY
Report Year:	2013	**Cont Last Name:**	JONES
Not-Current Rpt?:	No	**Contact Position:**	REGIONAL ENVIRONMENTAL MANAGER
Yr of Last Filed Rpt:	2014	**Contact Fax:**	
Fac ID:	226514	**Contact Ph.:**	6134768646
Fac Name:	SHEFFIELD PLANT	**Cont Area Code:**	613
Fac Address1:	2787 SHEFFIELD ROAD	**Contact Tel.:**	34768646
Fac Address2:	NOT AVAILABLE	**Contact Ext.:**	
Fac Postal Zip:	K1B3V8	**Cont Fax Area Cde:**	
Facility Lat:	45.39889	**Contact Fax:**	
Facility Long:	81.60289	**Contact Email:**	ANTHONY.JONES@ESSROC.COM
DLS (Last Filed Rpt):		**Latitude:**	45.3993
Facility DLS:		**Longitude:**	-75.6023
Datum:	1983	**UTM Zone:**	
Facility Cmnts:		**UTM Northing:**	
URL:		**UTM Easting:**	
No of Empl.:	21	**Waste Streams:**	
Parent Co.:		**No Streams:**	
No Parent Co.:		**Waste Off Sites:**	
Pollut Prev Cmnts:		**No Off Sites:**	
Stacks:		**Shutdown:**	
No of Stacks:		**No of Shutdown:**	
Canadian SIC Code (2 digit):			
Canadian SIC Code:			
SIC Code Description:			
American SIC Code:			
NAICS Code (2 digit):	32		
NAICS 2 Description:	Manufacturing		
NAICS Code (4 digit):	3273		
NAICS 4 Description:	Cement and concrete product manufacturing		
NAICS Code (6 digit):	327320		
NAICS 6 Description:	Ready-mix concrete manufacturing		

Substance Release Report

Category Type ID:	2
Category Type Desc:	Storage / Handling
Category Type Desc (fr):	Rejets de stockage ou manutention
Grouping:	Total Air
Trans Code:	VOCg
Chem:	PM2.5 - Particulate Matter <= 2.5 Microns
Chem (fr):	PM2,5 - Matière particulaire <= 2,5 microns
Quantity:	.85
Unit:	tonnes
Basis of Estimate Cd:	E2
Basis of Estimate Desc:	E2- Published Emission Factors - In use from 2003 and onward

Category Type ID:	2
Category Type Desc:	Storage / Handling
Category Type Desc (fr):	Rejets de stockage ou manutention
Grouping:	Total Air
Trans Code:	VOCg
Chem:	PM10 - Particulate Matter <= 10 Microns
Chem (fr):	PM10 - Matière particulaire <= 10 microns
Quantity:	4.19
Unit:	tonnes
Basis of Estimate Cd:	E2
Basis of Estimate Desc:	E2- Published Emission Factors - In use from 2003 and onward

116	***38 of 53***	***ENE/242.3***	***63.9 / -3.07***	***Essroc Canada Inc.*** ***2787 Sheffield Road*** ***Ottawa ON***	***ECA***

Approval No:	0268-99EPZ9	**MOE District:**	
Approval Date:	1/20/15	**City:**	Ottawa
Status:	Approved	**Longitude:**	-75.601944444444441728592209983617067337036132 8125
Record Type:		**Latitude:**	45.399722222222223422249953728169202804565429 6875
Link Source:		**Geometry X:**	
SWP Area Name:		**Geometry Y:**	
Approval Type:			
Project Type:	Air/Noise		
Business Name:	Essroc Canada Inc.		
Address:			
Full Address:	2787 Sheffield Road Ottawa, Ontario		
Full PDF Link:			
PDF Site Location:			

---

116 | ***39 of 53*** | ***ENE/242.3*** | ***63.9 / -3.07*** | ***ESSROC CANADA INC.***
2787 SHEFFIELD ROAD NOT AVAILABLE
OTTAWA ON K1B3V8 | ***NPRI***

NPRI ID:	7320	**Org ID:**	101396
Other ID:		**Submit Date:**	6/1/2015
No Other ID:		**Last Modified:**	6/10/2015 10:59:04 AM
Track ID:	126955	**Contact ID:**	230231
Report ID:	49779	**Cont Type:**	MEM
Report Type:	NPRI	**Contact Title:**	
Rpt Type ID:	1	**Cont First Name:**	
Report Year:	2014	**Cont Last Name:**	
Not-Current Rpt?:	No	**Contact Position:**	
Yr of Last Filed Rpt:	2014	**Contact Fax:**	
Fac ID:	226514	**Contact Ph.:**	
Fac Name:	SHEFFIELD PLANT	**Cont Area Code:**	
Fac Address1:	2787 SHEFFIELD ROAD	**Contact Tel.:**	
Fac Address2:	NOT AVAILABLE	**Contact Ext.:**	
Fac Postal Zip:	K1B3V8	**Cont Fax Area Cde:**	
Facility Lat:	45.39889	**Contact Fax:**	
Facility Long:	81.60289	**Contact Email:**	
DLS (Last Filed Rpt):		**Latitude:**	45.3993
Facility DLS:		**Longitude:**	-75.6023
Datum:	1983	**UTM Zone:**	
Facility Cmnts:		**UTM Northing:**	
URL:		**UTM Easting:**	
No of Empl.:	23	**Waste Streams:**	
Parent Co.:		**No Streams:**	
No Parent Co.:		**Waste Off Sites:**	
Pollut Prev Cmnts:		**No Off Sites:**	
Stacks:		**Shutdown:**	
No of Stacks:		**No of Shutdown:**	
Canadian SIC Code (2 digit):			
Canadian SIC Code:			
SIC Code Description:			
American SIC Code:			
NAICS Code (2 digit):	32		
NAICS 2 Description:	Manufacturing		
NAICS Code (4 digit):	3273		
NAICS 4 Description:	Cement and concrete product manufacturing		
NAICS Code (6 digit):	327320		
NAICS 6 Description:	Ready-mix concrete manufacturing		

Substance Release Report

Category Type ID:	2

Category Type Desc:	Storage / Handling
Category Type Desc (fr):	Rejets de stockage ou manutention
Grouping:	Total Air
Trans Code:	VOCg
Chem:	PM10 - Particulate Matter <= 10 Microns
Chem (fr):	PM10 - Matière particulaire <= 10 microns
Quantity:	5.2
Unit:	tonnes
Basis of Estimate Cd:	E2
Basis of Estimate Desc:	E2- Published Emission Factors - In use from 2003 and onward

Category Type ID:	2
Category Type Desc:	Storage / Handling
Category Type Desc (fr):	Rejets de stockage ou manutention
Grouping:	Total Air
Trans Code:	VOCg
Chem:	PM2.5 - Particulate Matter <= 2.5 Microns
Chem (fr):	PM2,5 - Matière particulaire <= 2,5 microns
Quantity:	1.05
Unit:	tonnes
Basis of Estimate Cd:	E2
Basis of Estimate Desc:	E2- Published Emission Factors - In use from 2003 and onward

---

116 | ***40 of 53*** | ***ENE/242.3*** | ***63.9 / -3.07*** | ***Essroc Canada Inc.***
2787 Sheffield Rd
Ottawa ON NA | ***SPL***

Ref No:	7340-A52VPA	**Discharger Report:**	
Site No:	1878-6W6TSG	**Material Group:**	
Incident Dt:	12/9/2015	**Health/Env Conseq:**	
Year:		**Client Type:**	
Incident Cause:		**Sector Type:**	Miscellaneous Industrial
Incident Event:		**Agency Involved:**	
Contaminant Code:	13	**Nearest Watercourse:**	
Contaminant Name:	DIESEL FUEL	**Site Address:**	2787 Sheffield Rd
Contaminant Limit 1:		**Site District Office:**	
Contam Limit Freq 1:		**Site Postal Code:**	NA
Contaminant UN No 1:		**Site Region:**	
Environment Impact:		**Site Municipality:**	Ottawa
Nature of Impact:		**Site Lot:**	
Receiving Medium:		**Site Conc:**	
Receiving Env:		**Northing:**	NA
MOE Response:	No	**Easting:**	NA
Dt MOE Arvl on Scn:		**Site Geo Ref Accu:**	NA
MOE Reported Dt:	12/9/2015	**Site Map Datum:**	NA
Dt Document Closed:		**SAC Action Class:**	Land Spills
Incident Reason:	Operator/Human Error	**Source Type:**	

Site Name:	2787 Sheffield Road
Site County/District:	
Site Geo Ref Meth:	NA
Incident Summary:	Essroc: unknown amt of dsl fuel to grd from fuel pump
Contaminant Qty:	200 L

---

116 | ***41 of 53*** | ***ENE/242.3*** | ***63.9 / -3.07*** | ***Essroc Canada Inc.***
2787 Sheffield Rd
Ottawa ON K1B 3V8 | ***ECA***

Approval No:	9737-7P6T3F	**MOE District:**	Ottawa
Approval Date:	2009-03-23	**City:**	
Status:	Revoked and/or Replaced	**Longitude:**	-75.60192
Record Type:	ECA	**Latitude:**	45.39975
Link Source:	IDS	**Geometry X:**	
SWP Area Name:	Rideau Valley	**Geometry Y:**	

Approval Type:	ECA-AIR
Project Type:	AIR
Business Name:	Essroc Canada Inc.
Address:	2787 Sheffield Rd
Full Address:	
Full PDF Link:	https://www.accessenvironment.ene.gov.on.ca/instruments/0618-6W6TSW-14.pdf
PDF Site Location:	

---

116 | **42 of 53** | **ENE/242.3** | **63.9 / -3.07** | **Essroc Canada Inc.**
2787 Sheffield Rd
Ottawa ON K1B 3V8 | **ECA**

Approval No:	0268-99EPZ9	**MOE District:**	Ottawa
Approval Date:	2015-01-20	**City:**	
Status:	Approved	**Longitude:**	-75.60192
Record Type:	ECA	**Latitude:**	45.39975
Link Source:	IDS	**Geometry X:**	
SWP Area Name:	Rideau Valley	**Geometry Y:**	
Approval Type:	ECA-AIR		
Project Type:	AIR		
Business Name:	Essroc Canada Inc.		
Address:	2787 Sheffield Rd		
Full Address:			
Full PDF Link:	https://www.accessenvironment.ene.gov.on.ca/instruments/6228-8K6HA8-14.pdf		
PDF Site Location:			

---

116 | **43 of 53** | **ENE/242.3** | **63.9 / -3.07** | **ESSROC ITALCEMENTI GROUP**
2787 SHEFFIELD ROAD
OTTAWA ON K1B 3V8 | **GEN**

Generator No:	ON0418626
SIC Code:	327320
SIC Description:	READY-MIX CONCRETE MANUFACTURING
Approval Years:	2016
PO Box No:	
Country:	Canada
Status:	
Co Admin:	Claude Rabouin
Choice of Contact:	CO_ADMIN
Phone No Admin:	613-741-1212 Ext.229
Contaminated Facility:	No
MHSW Facility:	No

Detail(s)

Waste Class:	252
Waste Class Name:	WASTE OILS & LUBRICANTS
Waste Class:	145
Waste Class Name:	PAINT/PIGMENT/COATING RESIDUES
Waste Class:	251
Waste Class Name:	OIL SKIMMINGS & SLUDGES
Waste Class:	221
Waste Class Name:	LIGHT FUELS
Waste Class:	243
Waste Class Name:	PCBS
Waste Class:	213

Waste Class Name: PETROLEUM DISTILLATES

Waste Class: 212
Waste Class Name: ALIPHATIC SOLVENTS

---

116 | ***44 of 53*** | ***ENE/242.3*** | ***63.9 / -3.07*** | ***ESSROC ITALCEMENTI GROUP***
2787 SHEFFIELD ROAD
OTTAWA ON K1B 3V8 | ***GEN***

Generator No: ON0418626
SIC Code: 327320
SIC Description: READY-MIX CONCRETE MANUFACTURING
Approval Years: 2015
PO Box No:
Country: Canada
Status:
Co Admin: Claude Rabouin
Choice of Contact: CO_ADMIN
Phone No Admin: 613-741-1212 Ext.229
Contaminated Facility: No
MHSW Facility: No

Detail(s)

Waste Class: 243
Waste Class Name: PCBS

Waste Class: 213
Waste Class Name: PETROLEUM DISTILLATES

Waste Class: 251
Waste Class Name: OIL SKIMMINGS & SLUDGES

Waste Class: 221
Waste Class Name: LIGHT FUELS

Waste Class: 145
Waste Class Name: PAINT/PIGMENT/COATING RESIDUES

Waste Class: 252
Waste Class Name: WASTE OILS & LUBRICANTS

Waste Class: 212
Waste Class Name: ALIPHATIC SOLVENTS

---

116 | ***45 of 53*** | ***ENE/242.3*** | ***63.9 / -3.07*** | ***ESSROC ITALCEMENTI GROUP***
2787 SHEFFIELD ROAD
OTTAWA ON K1B 3V8 | ***GEN***

Generator No: ON0418626
SIC Code: 327320
SIC Description: READY-MIX CONCRETE MANUFACTURING
Approval Years: 2014
PO Box No:
Country: Canada
Status:
Co Admin: Claude Rabouin
Choice of Contact: CO_ADMIN
Phone No Admin: 613-741-1212 Ext.229
Contaminated Facility: No
MHSW Facility: No

Detail(s)

Waste Class: 145
Waste Class Name: PAINT/PIGMENT/COATING RESIDUES

Waste Class: 252
Waste Class Name: WASTE OILS & LUBRICANTS

Waste Class: 243
Waste Class Name: PCBS

Waste Class: 213
Waste Class Name: PETROLEUM DISTILLATES

Waste Class: 251
Waste Class Name: OIL SKIMMINGS & SLUDGES

Waste Class: 212
Waste Class Name: ALIPHATIC SOLVENTS

Waste Class: 221
Waste Class Name: LIGHT FUELS

---

116 | **46 of 53** | **ENE/242.3** | **63.9 / -3.07** | **Lehigh Hanson Materials Limited**
2787 SHEFFIELD ROAD
OTTAWA ON K1B 3V8 | **GEN**

Generator No: ON0418626
SIC Code:
SIC Description:
Approval Years: As of Dec 2018
PO Box No:
Country: Canada
Status: Registered
Co Admin:
Choice of Contact:
Phone No Admin:
Contaminated Facility:
MHSW Facility:

Detail(s)

Waste Class: 252 L
Waste Class Name: Waste crankcase oils and lubricants

Waste Class: 145 L
Waste Class Name: Wastes from the use of pigments, coatings and paints

Waste Class: 213 I
Waste Class Name: Petroleum distillates

Waste Class: 251 L
Waste Class Name: Waste oils/sludges (petroleum based)

---

116 | **47 of 53** | **ENE/242.3** | **63.9 / -3.07** | **Essroc Canada Inc.**
2787 SHEFFIELD ROAD NOT AVAILABLE
OTTAWA ON K1B3V8 | **NPRI**

NPRI ID: 7320
Other ID:
No Other ID:
Track ID: 138894
Report ID: 72940
Report Type: NPRI
Org ID: 104757
Submit Date: 5/26/2016
Last Modified: 11/18/2016 8:28:05 AM
Contact ID: 236851
Cont Type: MEM
Contact Title:

Rpt Type ID:	1	**Cont First Name:**	Anthony
Report Year:	2015	**Cont Last Name:**	Jones
Not-Current Rpt?:	No	**Contact Position:**	Director Environment
Yr of Last Filed Rpt:	2014	**Contact Fax:**	
Fac ID:	226514	**Contact Ph.:**	6108373329
Fac Name:	SHEFFIELD PLANT	**Cont Area Code:**	610
Fac Address1:	2787 SHEFFIELD ROAD	**Contact Tel.:**	08373329
Fac Address2:	NOT AVAILABLE	**Contact Ext.:**	
Fac Postal Zip:	K1B3V8	**Cont Fax Area Cde:**	
Facility Lat:	45.39889	**Contact Fax:**	
Facility Long:	81.60289	**Contact Email:**	Anthony.Jones@essroc.com
DLS (Last Filed Rpt):		**Latitude:**	45.3993
Facility DLS:		**Longitude:**	-75.6023
Datum:	1983	**UTM Zone:**	
Facility Cmnts:		**UTM Northing:**	
URL:		**UTM Easting:**	
No of Empl.:	18	**Waste Streams:**	
Parent Co.:		**No Streams:**	
No Parent Co.:		**Waste Off Sites:**	
Pollut Prev Cmnts:		**No Off Sites:**	
Stacks:		**Shutdown:**	
No of Stacks:		**No of Shutdown:**	
Canadian SIC Code (2 digit):			
Canadian SIC Code:			
SIC Code Description:			
American SIC Code:			
NAICS Code (2 digit):	32		
NAICS 2 Description:	Manufacturing		
NAICS Code (4 digit):	3273		
NAICS 4 Description:	Cement and concrete product manufacturing		
NAICS Code (6 digit):	327320		
NAICS 6 Description:	Ready-mix concrete manufacturing		

Substance Release Report

Category Type ID:	2
Category Type Desc:	Storage / Handling
Category Type Desc (fr):	Rejets de stockage ou manutention
Grouping:	Total Air
Trans Code:	VOCg
Chem:	
Chem (fr):	
Quantity:	4.92
Unit:	tonnes
Basis of Estimate Cd:	E2
Basis of Estimate Desc:	E2- Published Emission Factors - In use from 2003 and onward

Category Type ID:	2
Category Type Desc:	Storage / Handling
Category Type Desc (fr):	Rejets de stockage ou manutention
Grouping:	Total Air
Trans Code:	VOCg
Chem:	
Chem (fr):	
Quantity:	.99
Unit:	tonnes
Basis of Estimate Cd:	E2
Basis of Estimate Desc:	E2- Published Emission Factors - In use from 2003 and onward

116	***48 of 53***	***ENE/242.3***	***63.9 / -3.07***	***Lehigh Hanson Canada ULC 2787 Sheffield Rd Ottawa ON NA***	***SPL***

Ref No:	8343-AYRFL6	***Discharger Report:***	

Map Key	Number of Records	Direction/ Distance (m)	Elev/Diff (m)	Site	DB

Site No:	1878-6W6TSG	**Material Group:**	
Incident Dt:	2018/05/09	**Health/Env Conseq:**	2 - Minor Environment
Year:		**Client Type:**	Corporation
Incident Cause:		**Sector Type:**	Miscellaneous Communal
Incident Event:	Leak/Break	**Agency Involved:**	
Contaminant Code:	15	**Nearest Watercourse:**	
Contaminant Name:	HYDRAULIC OIL	**Site Address:**	2787 Sheffield Rd
Contaminant Limit 1:		**Site District Office:**	Ottawa
Contam Limit Freq 1:		**Site Postal Code:**	NA
Contaminant UN No 1:	n/a	**Site Region:**	Eastern
Environment Impact:		**Site Municipality:**	Ottawa
Nature of Impact:		**Site Lot:**	
Receiving Medium:		**Site Conc:**	NA
Receiving Env:	Land	**Northing:**	NA
MOE Response:	No	**Easting:**	NA
Dt MOE Arvl on Scn:		**Site Geo Ref Accu:**	NA
MOE Reported Dt:	2018/05/14	**Site Map Datum:**	NA
Dt Document Closed:		**SAC Action Class:**	Primary Assessment of Spills
Incident Reason:	Unknown / N/A	**Source Type:**	Motor Vehicle

Site Name: 2787 Sheffield Road
Site County/District: NA
Site Geo Ref Meth: NA
Incident Summary: Hansons Ready Mix: 60 liters hydraulic oil to grnd, clnd
Contaminant Qty: 60 L

---

116 | ***49 of 53*** | ***ENE/242.3*** | ***63.9 / -3.07*** | ***Lehigh Hanson Materials Limited*** | ***GEN***
2787 SHEFFIELD ROAD
OTTAWA ON K1B 3V8

Generator No: ON0418626
SIC Code:
SIC Description:
Approval Years: As of Jul 2020
PO Box No:
Country: Canada
Status: Registered
Co Admin:
Choice of Contact:
Phone No Admin:
Contaminated Facility:
MHSW Facility:

Detail(s)

Waste Class: 252 L
Waste Class Name: Waste crankcase oils and lubricants

Waste Class: 251 L
Waste Class Name: Waste oils/sludges (petroleum based)

Waste Class: 145 L
Waste Class Name: Wastes from the use of pigments, coatings and paints

Waste Class: 213 I
Waste Class Name: Petroleum distillates

---

116 | ***50 of 53*** | ***ENE/242.3*** | ***63.9 / -3.07*** | ***MIRON INC*** | ***FST***
2787 SHEFFIELD RD OTTAWA K1B 3V8 ON CA
ON

Instance No:	10906848	**Manufacturer:**	
Status:		**Serial No:**	

Map Key	Number of Records	Direction/ Distance (m)	Elev/Diff (m)	Site	DB

Cont Name:
Instance Type:
Item:
Item Description: FS Liquid Fuel Tank
Tank Type: Liquid Fuel Single Wall UST
Install Date: 1/9/1991
Install Year: 1990
Years in Service:
Model: NULL
Description:
Capacity: 45400
Tank Material: Steel
Corrosion Protect: Impressed Current
Overfill Protect:
Facility Type: FS Liquid Fuel Tank
Parent Facility Type:
Facility Location:
Device Installed Location: 2787 SHEFFIELD RD OTTAWA K1B 3V8 ON CA

Ulc Standard:
Quantity:
Unit of Measure:
Fuel Type: Diesel
Fuel Type2: NULL
Fuel Type3: NULL
Piping Steel:
Piping Galvanized:
Tanks Single Wall St:
Piping Underground:
No Underground:
Panam Related:
Panam Venue:

Liquid Fuel Tank Details

Overfill Protection:
Owner Account Name: MIRON INC
Item: FS LIQUID FUEL TANK

---

116 | ***51 of 53*** | ***ENE/242.3*** | ***63.9 / -3.07*** | ***Lehigh Hanson Materials Limited*** ***2787 SHEFFIELD ROAD*** ***OTTAWA ON K1B 3V8*** | ***GEN***

Generator No: ON0418626
SIC Code:
SIC Description:
Approval Years: As of Nov 2021
PO Box No:
Country: Canada
Status: Registered
Co Admin:
Choice of Contact:
Phone No Admin:
Contaminated Facility:
MHSW Facility:

Detail(s)

Waste Class: 252 L
Waste Class Name: Waste crankcase oils and lubricants

Waste Class: 251 L
Waste Class Name: Waste oils/sludges (petroleum based)

Waste Class: 145 L
Waste Class Name: Wastes from the use of pigments, coatings and paints

Waste Class: 213 I
Waste Class Name: Petroleum distillates

---

116 | ***52 of 53*** | ***ENE/242.3*** | ***63.9 / -3.07*** | ***ESSROC CANADA LTD.*** ***2787 SHEFFIELD ROAD*** ***OTTAWA ON K1B 3V8*** | ***REC***

ID:
Company ID:
Receiver No: 402-95A005
Phone No:
Province In: ONTARIO
Province Out:

Map Key	Number of Records	Direction/ Distance (m)	Elev/Diff (m)	Site	DB

County Out: ***Co Admin:***
Mail Addr: ***Choice of Contact:***
Site PO Box:
Rec Div:
Rec Op Div:
Rec Op Name:
Site Bldg:
Facility Type: PCB STORAGE SITE
Approval Yrs: 1995; 1996; 1997; 1998; 1999; 2000; 2001; 2002; 2003; 2004; 2005; 2006; 2007; 2008

1995 Receiver Manifest Details

Gen Dist: 100
Gen District Office Name: LONDON, ONT
Gen Region Code: 01
Gen Region Office Name: SOUTHWESTERN REGION
Gen Sic: 3541
NAICS Desc: CONCRETE PIPE IND.
Waste Code: 243
Waste Class: PCB'S
Waste Chara: D
Char Desc: PCB WASTE
Waste Count: 1
Qty Recvd: 200

1999 Receiver Waste Information Details

Waste Code: 243
Waste Desc: PCB'S

116	*53 of 53*	*ENE/242.3*	*63.9 / -3.07*	***Lehigh Hanson Materials Limited*** ***2787 SHEFFIELD ROAD*** ***OTTAWA ON K1B 3V8***	***GEN***

Generator No: ON0418626
SIC Code:
SIC Description:
Approval Years: As of Oct 2022
PO Box No:
Country: Canada
Status: Registered
Co Admin:
Choice of Contact:
Phone No Admin:
Contaminated Facility:
MHSW Facility:

Detail(s)

Waste Class: 252 L
Waste Class Name: WASTE OILS & LUBRICANTS

Waste Class: 145 L
Waste Class Name: PAINT/PIGMENT/COATING RESIDUES

Waste Class: 251 L
Waste Class Name: OIL SKIMMINGS & SLUDGES

Waste Class: 213 I
Waste Class Name: PETROLEUM DISTILLATES

Map Key	Number of Records	Direction/ Distance (m)	Elev/Diff (m)	Site	DB
117	1 of 1	SE/243.4	68.9 / 1.96	2781 LANCASTER ROAD Ottawa ON	WWIS

Well ID: 7100726
Construction Date:
Use 1st: Monitoring
Use 2nd:
Final Well Status: Test Hole
Water Type:
Casing Material:
Audit No: M00537
Tag: A058358
Constructn Method:
Elevation (m):
Elevatn Reliabilty:
Depth to Bedrock:
Well Depth:
Overburden/Bedrock:
Pump Rate:
Static Water Level:
Clear/Cloudy:
Municipality: OTTAWA CITY
Site Info:

Flowing (Y/N):
Flow Rate:
Data Entry Status:
Data Src:
Date Received: 24-Dec-2007 00:00:00
Selected Flag: TRUE
Abandonment Rec:
Contractor: 1844
Form Version: 5
Owner:
County: OTTAWA-CARLETON
Lot:
Concession:
Concession Name:
Easting NAD83:
Northing NAD83:
Zone:
UTM Reliability:

PDF URL (Map): https://d2khazk8e83rdv.cloudfront.net/moe_mapping/downloads/2Water/Wells_pdfs/710\7100726.pdf

Additional Detail(s) (Map)

Well Completed Date: 2007/10/12
Year Completed: 2007
Depth (m):
Latitude: 45.3954600785577
Longitude: -75.604091691284
Path: 710\7100726.pdf

PDF URL (Map): https://d2khazk8e83rdv.cloudfront.net/moe_mapping/downloads/2Water/Wells_pdfs/710\7100726.pdf

Additional Detail(s) (Map)

Well Completed Date: 2007/10/12
Year Completed: 2007
Depth (m): 6.1
Latitude: 45.3955151642607
Longitude: -75.6038878605468
Path: 710\7100726.pdf

PDF URL (Map): https://d2khazk8e83rdv.cloudfront.net/moe_mapping/downloads/2Water/Wells_pdfs/710\7100726.pdf

Additional Detail(s) (Map)

Well Completed Date: 2007/10/12
Year Completed: 2007
Depth (m):
Latitude: 45.3953974107774
Longitude: -75.604027143174
Path: 710\7100726.pdf

Bore Hole Information

Bore Hole ID: 1001510694
DP2BR:
Spatial Status:
Code OB:

Elevation:
Elevrc:
Zone: 18
East83: 452722.00

Code OB Desc:		***North83:***	5027053.00
Open Hole:		***Org CS:***	UTM83
Cluster Kind:	This is a record from cluster log sheet	***UTMRC:***	3
Date Completed:	12-Oct-2007 00:00:00	***UTMRC Desc:***	margin of error : 10 - 30 m
Remarks:		***Location Method:***	wwr
Loc Method Desc:	on Water Well Record		
Elevrc Desc:			
Location Source Date:			
Improvement Location Source:			
Improvement Location Method:			
Source Revision Comment:			
Supplier Comment:			

Annular Space/Abandonment Sealing Record

Plug ID:	1001510698
Layer:	
Plug From:	
Plug To:	
Plug Depth UOM:	

Annular Space/Abandonment Sealing Record

Plug ID:	1001510699
Layer:	
Plug From:	
Plug To:	
Plug Depth UOM:	

Method of Construction & Well Use

Method Construction ID:	1001510697
Method Construction Code:	
Method Construction:	
Other Method Construction:	HSA

Pipe Information

Pipe ID:	1001510700
Casing No:	0
Comment:	
Alt Name:	

Construction Record - Casing

Casing ID:	1001510702
Layer:	
Material:	5
Open Hole or Material:	PLASTIC
Depth From:	
Depth To:	3.0
Casing Diameter:	
Casing Diameter UOM:	
Casing Depth UOM:	m

Construction Record - Screen

Screen ID:	1001510701

Layer:
Slot:
Screen Top Depth: 3.0
Screen End Depth: 4.5
Screen Material:
Screen Depth UOM: m
Screen Diameter UOM:
Screen Diameter:

Results of Well Yield Testing

Pumping Test Method Desc:
Pump Test ID: 1001510703
Pump Set At:
Static Level:
Final Level After Pumping:
Recommended Pump Depth:
Pumping Rate:
Flowing Rate:
Recommended Pump Rate:
Levels UOM:
Rate UOM:
Water State After Test Code:
Water State After Test:
Pumping Test Method:
Pumping Duration HR:
Pumping Duration MIN:
Flowing:

Hole Diameter

Hole ID: 1001510696
Diameter: 20.0
Depth From:
Depth To: 4.5
Hole Depth UOM: m
Hole Diameter UOM: cm

Bore Hole Information

Bore Hole ID: 1001510684
DP2BR:
Spatial Status:
Code OB:
Code OB Desc:
Open Hole:
Cluster Kind: This is a record from cluster log sheet
Date Completed: 12-Oct-2007 00:00:00
Remarks:
Loc Method Desc: on Water Well Record
Elevrc Desc:
Location Source Date:
Improvement Location Source:
Improvement Location Method:
Source Revision Comment:
Supplier Comment:

Elevation:
Elevrc:
Zone: 18
East83: 452717.00
North83: 5027060.00
Org CS: UTM83
UTMRC: 3
UTMRC Desc: margin of error : 10 - 30 m
Location Method: wwr

Annular Space/Abandonment Sealing Record

Plug ID: 1001510688
Layer:

Plug From:
Plug To:
Plug Depth UOM:

Annular Space/Abandonment Sealing Record

Plug ID: 1001510689
Layer:
Plug From:
Plug To:
Plug Depth UOM:

Method of Construction & Well Use

Method Construction ID: 1001510687
Method Construction Code:
Method Construction:
Other Method Construction: HSA

Pipe Information

Pipe ID: 1001510690
Casing No: 0
Comment:
Alt Name:

Construction Record - Casing

Casing ID: 1001510692
Layer:
Material: 5
Open Hole or Material: PLASTIC
Depth From:
Depth To: 3.0
Casing Diameter:
Casing Diameter UOM:
Casing Depth UOM: m

Construction Record - Screen

Screen ID: 1001510691
Layer:
Slot:
Screen Top Depth: 3.0
Screen End Depth: 6.0
Screen Material:
Screen Depth UOM: m
Screen Diameter UOM:
Screen Diameter:

Results of Well Yield Testing

Pumping Test Method Desc:
Pump Test ID: 1001510693
Pump Set At:
Static Level:
Final Level After Pumping:
Recommended Pump Depth:
Pumping Rate:

Flowing Rate:
Recommended Pump Rate:
Levels UOM:
Rate UOM:
Water State After Test Code:
Water State After Test:
Pumping Test Method:
Pumping Duration HR:
Pumping Duration MIN:
Flowing:

Hole Diameter

Hole ID: 1001510686
Diameter: 20.0
Depth From:
Depth To: 6.0
Hole Depth UOM: m
Hole Diameter UOM: cm

Bore Hole Information

Bore Hole ID: 1000065387
DP2BR:
Spatial Status:
Code OB:
Code OB Desc:
Open Hole: No
Cluster Kind:
Date Completed: 12-Oct-2007 00:00:00
Remarks:
Loc Method Desc: on Water Well Record
Elevrc Desc:
Location Source Date:
Improvement Location Source:
Improvement Location Method:
Source Revision Comment:
Supplier Comment:

Elevation:
Elevrc:
Zone: 18
East83: 452733.00
North83: 5027066.00
Org CS: UTM83
UTMRC: 3
UTMRC Desc: margin of error : 10 - 30 m
Location Method: wwr

Overburden and Bedrock Materials Interval

Formation ID: 1001510630
Layer: 4
Color: 6
General Color: BROWN
Mat1: 05
Most Common Material: CLAY
Mat2: 84
Mat2 Desc: SILTY
Mat3: 28
Mat3 Desc: SAND
Formation Top Depth: 1.5
Formation End Depth: 6.099999904632568
Formation End Depth UOM: m

Overburden and Bedrock Materials Interval

Formation ID: 1001510627
Layer: 1
Color:

General Color:
Mat1:
Most Common Material:
Mat2:
Mat2 Desc:
Mat3:
Mat3 Desc:
Formation Top Depth: 0.0
Formation End Depth: 0.10000000149011612
Formation End Depth UOM: m

Overburden and Bedrock Materials Interval

Formation ID: 1001510628
Layer: 2
Color: 6
General Color: BROWN
Mat1: 11
Most Common Material: GRAVEL
Mat2: 01
Mat2 Desc: FILL
Mat3:
Mat3 Desc:
Formation Top Depth: 0.10000000149011612
Formation End Depth: 0.5
Formation End Depth UOM: m

Overburden and Bedrock Materials Interval

Formation ID: 1001510629
Layer: 3
Color: 6
General Color: BROWN
Mat1: 11
Most Common Material: GRAVEL
Mat2: 84
Mat2 Desc: SILTY
Mat3: 68
Mat3 Desc: DRY
Formation Top Depth: 0.5
Formation End Depth: 1.5
Formation End Depth UOM: m

Annular Space/Abandonment Sealing Record

Plug ID: 1001510705
Layer: 1
Plug From: 0.0
Plug To: 3.0
Plug Depth UOM: m

Method of Construction & Well Use

Method Construction ID: 1001510632
Method Construction Code:
Method Construction:
Other Method Construction: HSA

Pipe Information

Pipe ID: 1001510704
Casing No: 0
Comment:
Alt Name:

Construction Record - Casing

Casing ID: 1001510706
Layer: 1
Material: 5
Open Hole or Material: PLASTIC
Depth From: 0.0
Depth To: 3.0
Casing Diameter: 51.0
Casing Diameter UOM: cm
Casing Depth UOM: m

Construction Record - Screen

Screen ID: 1001510707
Layer: 1
Slot: 10
Screen Top Depth:
Screen End Depth:
Screen Material: 5
Screen Depth UOM: m
Screen Diameter UOM: cm
Screen Diameter: 58.0

Hole Diameter

Hole ID: 1001510631
Diameter: 20.0
Depth From: 0.0
Depth To: 6.099999904632568
Hole Depth UOM: m
Hole Diameter UOM: cm

Links

Bore Hole ID: 1001510694
Depth M:
Year Completed: 2007
Well Completed Dt: 2007/10/12
Audit No: M00537
Tag No: A058358
Contractor: 1844
Path: 710\7100726.pdf
Latitude: 45.3953974107774
Longitude: -75.604027143174

Links

Bore Hole ID: 1000065387
Depth M: 6.1
Year Completed: 2007
Well Completed Dt: 2007/10/12
Audit No: M00537
Tag No: A058358
Contractor: 1844
Path: 710\7100726.pdf
Latitude: 45.3955151642607
Longitude: -75.6038878605468

Links

Bore Hole ID: 1001510684
Depth M:
Year Completed: 2007
Tag No: A058358
Contractor: 1844
Path: 710\7100726.pdf

Map Key	Number of Records	Direction/ Distance (m)	Elev/Diff (m)	Site	DB

Well Completed Dt: 2007/10/12 **Latitude:** 45.3954600785577
Audit No: M00537 **Longitude:** -75.604091691284

---

118 *1 of 8* *N/245.3* *64.9 / -2.07* ***Mountain Press Incorporated*** ***1290 Leeds Avenue*** ***Ottawa ON K1B 3W3*** ***GEN***

Generator No: ON1984134
SIC Code: 332329
SIC Description: Other Ornamental and Architectural Metal Products Manufacturing
Approval Years: 04
PO Box No:
Country:
Status:
Co Admin:
Choice of Contact:
Phone No Admin:
Contaminated Facility:
MHSW Facility:

---

118 *2 of 8* *N/245.3* *64.9 / -2.07* ***Foil Impressions Inc.*** ***1290 Leeds Ave*** ***Ottawa ON K1B 3W3*** ***SCT***

Established: 01-AUG-04
Plant Size (ft²):
Employment:

--Details--
Description: Other Printing
SIC/NAICS Code: 323119

Description: Quick Printing
SIC/NAICS Code: 323114

Description: Digital Printing
SIC/NAICS Code: 323115

Description: Support Activities for Printing
SIC/NAICS Code: 323120

---

118 *3 of 8* *N/245.3* *64.9 / -2.07* ***foil impressions incorporated*** ***1290 leeds ave.*** ***ottawa ON K1B 3W3*** ***GEN***

Generator No: ON4532264
SIC Code: 323119
SIC Description: Other Printing
Approval Years: 06,07,08
PO Box No:
Country:
Status:
Co Admin:
Choice of Contact:
Phone No Admin:
Contaminated Facility:
MHSW Facility:

Detail(s)

Waste Class: 112

Map Key	Number of Records	Direction/ Distance (m)	Elev/Diff (m)	Site	DB
Waste Class Name:		ACID WASTE - HEAVY METALS			

118	4 of 8	N/245.3	64.9 / -2.07	**foil impressions incorporated** **1290 leeds ave.** **ottawa ON K1B 3W3**	GEN

Generator No: ON4532264
SIC Code: 323119
SIC Description: Other Printing
Approval Years: 2009
PO Box No:
Country:
Status:
Co Admin:
Choice of Contact:
Phone No Admin:
Contaminated Facility:
MHSW Facility:

Detail(s)

Waste Class: 112
Waste Class Name: ACID WASTE - HEAVY METALS

118	5 of 8	N/245.3	64.9 / -2.07	**foil impressions incorporated** **1290 Leeds ave.** **ottawa ON K1B 3W3**	GEN

Generator No: ON4532264
SIC Code: 323119
SIC Description: Other Printing
Approval Years: 2010
PO Box No:
Country:
Status:
Co Admin:
Choice of Contact:
Phone No Admin:
Contaminated Facility:
MHSW Facility:

Detail(s)

Waste Class: 112
Waste Class Name: ACID WASTE - HEAVY METALS

118	6 of 8	N/245.3	64.9 / -2.07	**foil impressions incorporated** **1290 Leeds ave.** **ottawa ON K1B 3W3**	GEN

Generator No: ON4532264
SIC Code: 323119
SIC Description: Other Printing
Approval Years: 2011
PO Box No:
Country:
Status:
Co Admin:
Choice of Contact:
Phone No Admin:
Contaminated Facility:
MHSW Facility:

Map Key	Number of Records	Direction/ Distance (m)	Elev/Diff (m)	Site	DB

Detail(s)

Waste Class: 112
Waste Class Name: ACID WASTE - HEAVY METALS

---

118 | ***7 of 8*** | ***N/245.3*** | ***64.9 / -2.07*** | ***foil impressions incorporated 1290 Leeds ave. ottawa ON*** | ***GEN***

Generator No: ON4532264
SIC Code: 323119
SIC Description: OTHER PRINTING
Approval Years: 2013
PO Box No:
Country:
Status:
Co Admin:
Choice of Contact:
Phone No Admin:
Contaminated Facility:
MHSW Facility:

Detail(s)

Waste Class: 112
Waste Class Name: ACID WASTE - HEAVY METALS

---

118 | ***8 of 8*** | ***N/245.3*** | ***64.9 / -2.07*** | ***foil impressions incorporated 1290 Leeds ave. ottawa ON K1B 3W3*** | ***GEN***

Generator No: ON4532264
SIC Code: 323119
SIC Description: OTHER PRINTING
Approval Years: 2014
PO Box No:
Country: Canada
Status:
Co Admin: Donna Ouellette
Choice of Contact: CO_OFFICIAL
Phone No Admin: 613-745-7069 Ext.
Contaminated Facility: No
MHSW Facility: No

Detail(s)

Waste Class: 112
Waste Class Name: ACID WASTE - HEAVY METALS

---

119 | ***1 of 2*** | ***ESE/248.4*** | ***66.9 / -0.05*** | ***6834973 Canada Inc. 3 - 2880 Sheffield Road Ottawa ON K1B1A4*** | ***GEN***

Generator No: ON8591972
SIC Code:
SIC Description:
Approval Years: As of Nov 2021
PO Box No:
Country: Canada
Status: Registered

Co Admin:
Choice of Contact:
Phone No Admin:
Contaminated Facility:
MHSW Facility:

Detail(s)

Waste Class: 148 T
Waste Class Name: Misc. wastes and inorganic chemicals

Waste Class: 251 L
Waste Class Name: Waste oils/sludges (petroleum based)

Waste Class: 221 T
Waste Class Name: Light fuels

---

119 | ***2 of 2*** | ***ESE/248.4*** | ***66.9 / -0.05*** | ***6834973 Canada Inc.***
3 - 2880 Sheffield Road
Ottawa ON K1B1A4 | ***GEN***

Generator No: ON8591972
SIC Code:
SIC Description:
Approval Years: As of Oct 2022
PO Box No:
Country: Canada
Status: Registered
Co Admin:
Choice of Contact:
Phone No Admin:
Contaminated Facility:
MHSW Facility:

Detail(s)

Waste Class: 148 T
Waste Class Name: INORGANIC LABORATORY CHEMICALS

Waste Class: 251 L
Waste Class Name: OIL SKIMMINGS & SLUDGES

Waste Class: 221 T
Waste Class Name: LIGHT FUELS

---

120 | ***1 of 3*** | ***WNW/250.5*** | ***67.9 / 0.93*** | ***MASK MANAGEMENT LTD.***
C.O.B. THE MINTO SKATING CENTRE 2571
LANCASTER ROAD
OTTAWA ON K1B 4L5 | ***GEN***

Generator No: ON2098200
SIC Code: 7771
SIC Description: M'GMT CONS. SERV.
Approval Years: 95,96,97,98
PO Box No:
Country:
Status:
Co Admin:
Choice of Contact:
Phone No Admin:
Contaminated Facility:
MHSW Facility:

Map Key	Number of Records	Direction/ Distance (m)	Elev/Diff (m)	Site	DB

Detail(s)

Waste Class: 213
Waste Class Name: PETROLEUM DISTILLATES

Waste Class: 252
Waste Class Name: WASTE OILS & LUBRICANTS

120	*2 of 3*	*WNW/250.5*	*67.9 / 0.93*	***MASK MANAGEMENT LTD.*** ***2571 LANCASTER ROAD*** ***OTTAWA ON K1B 4L5***	***GEN***

Generator No: ON2098200
SIC Code: 7771
SIC Description: M'GMT CONS. SERV.
Approval Years: 99,00,01
PO Box No:
Country:
Status:
Co Admin:
Choice of Contact:
Phone No Admin:
Contaminated Facility:
MHSW Facility:

Detail(s)

Waste Class: 252
Waste Class Name: WASTE OILS & LUBRICANTS

Waste Class: 213
Waste Class Name: PETROLEUM DISTILLATES

120	*3 of 3*	*WNW/250.5*	*67.9 / 0.93*	***AC Mechanical Refrigeration Ltd*** ***2571 Lancaster Road*** ***Ottawa ON K1B 5N2***	***GEN***

Generator No: ON9293136
SIC Code:
SIC Description:
Approval Years: As of Nov 2021
PO Box No:
Country: Canada
Status: Registered
Co Admin:
Choice of Contact:
Phone No Admin:
Contaminated Facility:
MHSW Facility:

Detail(s)

Waste Class: 133 L
Waste Class Name: Brine, chlor-alkali sludges

Unplottable Summary

Total: 46 Unplottable sites

DB	Company Name/Site Name	Address	City	Postal
CA	R.M. OF OTTAWA-CARLETON	SHEFFIELD RD., OTTAWA CITY	GLOUCESTER CITY ON	
CA	NOBLESSE TRUNCHEON INTERNATIONAL CORP.	LANCASTER RD.	OTTAWA CITY ON	
CA	OTTAWA CITY	EASEMENT-SHEFFIELD RD.	OTTAWA CITY ON	
CA	MINTO DEV. INC. - LOT 25, CONC. 3	LANCASTER RD./STM-WATER MGT.	OTTAWA CITY ON	
CA	FINANCIAL TRUSTCO PROPERTIES	LANCASTER RD. BUS. CENTRE	OTTAWA CITY ON	
CA	NOBLESSE TRUNCHEON INTERNATIONAL CORP.	LANCASTER RD.	OTTAWA CITY ON	
CA	CITY	SHEFFIELD RD.	OTTAWA ON	
CA	Richcraft Homes Ltd.		Ottawa ON	
CA	Richcraft Homes Ltd.		Ottawa ON	
CA	Pensionfund Realty Limited		Ottawa ON	
CA	Richcraft Homes Ltd.		Ottawa ON	
CA	Grant P. McDonald Holdings Inc.		Ottawa ON	
CA	Richcraft Homes Ltd.		Ottawa ON	
CA	Richcraft Homes Ltd.		Ottawa ON	
CA	Canada Post Corporation	Part 9, RP 50R-6676	Ottawa ON	
CA	CANADA POST CORPORATION	CONFEDERATION HTS.,ANNEX 8	OTTAWA CITY ON	
CA	MINTO CONSTRUCTION	LANCASTER RD.	OTTAWA CITY ON	

CA	FINANCIAL TRUSTCO PROPERTIES	LANCASTER RD. BUS. CENTRE	OTTAWA CITY ON	
CONV	ESSROC CANADA INC.		ON	
CONV	Loblaw Companies Limited		Ottawa ON	
EBR	Richcraft Homes Ltd.	Ottawa, ON Canada	ON	
ECA	Richcraft Homes Ltd.		Ottawa ON	K1G 4K1
ECA	The Bell Telephone Company of Canada or Bell Canada	Multiple Sites Across Ontario	Ottawa ON	H3B 2M8
ECA	Richcraft Homes Ltd.		Ottawa ON	K1G 4K1
ECA	Richcraft Homes Ltd.		Ottawa ON	K1G 4K1
ECA	Richcraft Homes Ltd.		Ottawa ON	K1G 4K1
ECA	Canada Post Corporation	Part 9, RP 50R-6676	Ottawa ON	K1A 0B1
GEN	Bell Canada	VARIOUS BELL CANADA MANHOLES AND ACCESS CHAMBERS WITHIN THE MOE EASTERN REG.	(SEE SCHEDULE "B") ON	K1P 6L9
GEN	Bell Canada	VARIOUS BELL CANADA MANHOLES AND ACCESS CHAMBERS WITHIN THE MOE NORTHERN REGION	(SEE SCHEDULE "B") ON	K1P 6L9
GEN	CANADA POST CORPORATION	SIR ALEXANDER CAMPBELL BUILDING	OTTAWA ON	K1A 0B1
GEN	Bell Canada	VARIOUS BELL CANADA MANHOLES AND ACCESS CHAMBERS WITHIN THE MOE EASTERN REG.	(SEE SCHEDULE "B") ON	K1P 6L9
GEN	Bell Canada	VARIOUS BELL CANADA MANHOLES AND ACCESS CHAMBERS WITHIN THE MOE EASTERN REG.	(SEE SCHEDULE "B") ON	
GEN	Bell Canada	VARIOUS BELL CANADA MANHOLES AND ACCESS CHAMBERS WITHIN THE MOE NORTHERN REGION	(SEE SCHEDULE "B") ON	K1P 6L9
GEN	Bell Canada	VARIOUS BELL CANADA MANHOLES AND ACCESS CHAMBERS WITHIN THE MOE NORTHERN REGION	(SEE SCHEDULE "B") ON	K1P 6L9
GEN	Bell Canada	VARIOUS BELL CANADA MANHOLES AND ACCESS CHAMBERS WITHIN THE MOE EASTERN REG.	(SEE SCHEDULE "B") ON	K1P 6L9
NPCB	CANADA POST	STN 486 STN 486	OTTAWA ON	K1A 0B1
SPL	Loblaw Properties Limited	Loblaws	Ottawa ON	

SPL		Loblaws	Ottawa ON	
SPL	Bell Canada		Ottawa ON	
SPL	UNKNOWN	IN DITCH BEHIND GENERAL HOLDING LTD. AT 2600 BLOCK OF BLACKWELL ST.	OTTAWA CITY ON	
SPL	MACK CANADA	SHEFFIELD RD.	OTTAWA CITY ON	
SPL	LOBLAWS		OTTAWA CITY ON	
SPL	CHEMLAWN	TANK TRUCK (CARGO)	OTTAWA CITY ON	
WDS	Waste Management of Canada Corporation		Ottawa ON	K0A 1L0
WDS	Waste Management of Canada Corporation	Part 2, RP 4R-14808	Ottawa ON	K0A 1L0
WDS	Waste Management of Canada Corporation	Part 2, RP 4R-14808	Ottawa ON	K0A 1L0

Unplottable Report

Site: ***R.M. OF OTTAWA-CARLETON***
SHEFFIELD RD., OTTAWA CITY GLOUCESTER CITY ON

Database: ***CA***

Certificate #:	3-0993-86-
Application Year:	86
Issue Date:	12/4/1986
Approval Type:	Municipal sewage
Status:	Approved
Application Type:	
Client Name:	
Client Address:	
Client City:	
Client Postal Code:	
Project Description:	
Contaminants:	
Emission Control:	

Site: ***NOBLESSE TRUNCHEON INTERNATIONAL CORP.***
LANCASTER RD. OTTAWA CITY ON

Database: ***CA***

Certificate #:	3-1061-88-
Application Year:	88
Issue Date:	6/30/1988
Approval Type:	Municipal sewage
Status:	Approved
Application Type:	
Client Name:	
Client Address:	
Client City:	
Client Postal Code:	
Project Description:	
Contaminants:	
Emission Control:	

Site: ***OTTAWA CITY***
EASEMENT-SHEFFIELD RD. OTTAWA CITY ON

Database: ***CA***

Certificate #:	3-0875-90-
Application Year:	90
Issue Date:	6/18/1990
Approval Type:	Municipal sewage
Status:	Approved
Application Type:	
Client Name:	
Client Address:	
Client City:	
Client Postal Code:	
Project Description:	
Contaminants:	
Emission Control:	

Site: ***MINTO DEV. INC. - LOT 25, CONC. 3***
LANCASTER RD./STM-WATER MGT. OTTAWA CITY ON

Database: ***CA***

Certificate #:	3-0497-92-

Application Year: 92
Issue Date: 5/25/1992
Approval Type: Municipal sewage
Status: Approved
Application Type:
Client Name:
Client Address:
Client City:
Client Postal Code:
Project Description:
Contaminants:
Emission Control:

Site: ***FINANCIAL TRUSTCO PROPERTIES***
LANCASTER RD. BUS. CENTRE OTTAWA CITY ON

Database: ***CA***

Certificate #: 7-0866-86-
Application Year: 86
Issue Date: 7/28/1986
Approval Type: Municipal water
Status: Approved
Application Type:
Client Name:
Client Address:
Client City:
Client Postal Code:
Project Description:
Contaminants:
Emission Control:

Site: ***NOBLESSE TRUNCHEON INTERNATIONAL CORP.***
LANCASTER RD. OTTAWA CITY ON

Database: ***CA***

Certificate #: 7-0912-88-
Application Year: 88
Issue Date: 6/30/1988
Approval Type: Municipal water
Status: Approved
Application Type:
Client Name:
Client Address:
Client City:
Client Postal Code:
Project Description:
Contaminants:
Emission Control:

Site: ***CITY***
SHEFFIELD RD. OTTAWA ON

Database: ***CA***

Certificate #: 3-0768-85-006
Application Year: 85
Issue Date: 7/12/85
Approval Type: Municipal sewage
Status: Approved
Application Type:
Client Name:
Client Address:
Client City:
Client Postal Code:
Project Description:
Contaminants:
Emission Control:

Site: ***Richcraft Homes Ltd.***
Ottawa ON

Database: ***CA***

Certificate #: 1207-5YPRH9
Application Year: 2004
Issue Date: 5/6/2004
Approval Type: Municipal and Private Sewage Works
Status: Approved
Application Type:
Client Name:
Client Address:
Client City:
Client Postal Code:
Project Description:
Contaminants:
Emission Control:

Site: ***Richcraft Homes Ltd.***
Ottawa ON

Database: ***CA***

Certificate #: 3841-632P4R
Application Year: 2004
Issue Date: 7/20/2004
Approval Type: Municipal and Private Sewage Works
Status: Approved
Application Type:
Client Name:
Client Address:
Client City:
Client Postal Code:
Project Description:
Contaminants:
Emission Control:

Site: ***Pensionfund Realty Limited***
Ottawa ON

Database: ***CA***

Certificate #: 7231-7V9PFR
Application Year: 2009
Issue Date: 8/27/2009
Approval Type: Industrial Sewage Works
Status: Approved
Application Type:
Client Name:
Client Address:
Client City:
Client Postal Code:
Project Description:
Contaminants:
Emission Control:

Site: ***Richcraft Homes Ltd.***
Ottawa ON

Database: ***CA***

Certificate #: 7432-7UVKBU
Application Year: 2009
Issue Date: 8/13/2009
Approval Type: Municipal and Private Sewage Works
Status: Approved
Application Type:
Client Name:
Client Address:

Client City:
Client Postal Code:
Project Description:
Contaminants:
Emission Control:

Site: ***Grant P. McDonald Holdings Inc.***
Ottawa ON

Database: ***CA***

Certificate #: 8660-6SWHM8
Application Year: 2006
Issue Date: 8/25/2006
Approval Type: Industrial Sewage Works
Status: Approved
Application Type:
Client Name:
Client Address:
Client City:
Client Postal Code:
Project Description:
Contaminants:
Emission Control:

Site: ***Richcraft Homes Ltd.***
Ottawa ON

Database: ***CA***

Certificate #: 9080-5UYQRL
Application Year: 2004
Issue Date: 1/8/2004
Approval Type: Municipal and Private Sewage Works
Status: Approved
Application Type:
Client Name:
Client Address:
Client City:
Client Postal Code:
Project Description:
Contaminants:
Emission Control:

Site: ***Richcraft Homes Ltd.***
Ottawa ON

Database: ***CA***

Certificate #: 9817-7WNR3C
Application Year: 2009
Issue Date: 10/15/2009
Approval Type: Municipal and Private Sewage Works
Status: Approved
Application Type:
Client Name:
Client Address:
Client City:
Client Postal Code:
Project Description:
Contaminants:
Emission Control:

Site: ***Canada Post Corporation***
Part 9, RP 50R-6676 Ottawa ON

Database: ***CA***

Certificate #: 4564-8D2R5H
Application Year: 2011

Issue Date: 1/24/2011
Approval Type: Industrial Sewage Works
Status: Approved
Application Type:
Client Name:
Client Address:
Client City:
Client Postal Code:
Project Description:
Contaminants:
Emission Control:

Site: ***CANADA POST CORPORATION***
CONFEDERATION HTS.,ANNEX 8 OTTAWA CITY ON

Database: ***CA***

Certificate #: 8-4177-94-
Application Year: 94
Issue Date: 11/10/1994
Approval Type: Industrial air
Status: Approved
Application Type:
Client Name:
Client Address:
Client City:
Client Postal Code:
Project Description: RELOCATE 230 KW/288 KVA GEN-SET
Contaminants: Nitrogen Oxides, Sulphur Dioxide, Stoddard Solvent
Emission Control: No Controls

Site: ***MINTO CONSTRUCTION***
LANCASTER RD. OTTAWA CITY ON

Database: ***CA***

Certificate #: 3-1732-86-
Application Year: 86
Issue Date: 11/12/1986
Approval Type: Municipal sewage
Status: Approved
Application Type:
Client Name:
Client Address:
Client City:
Client Postal Code:
Project Description:
Contaminants:
Emission Control:

Site: ***FINANCIAL TRUSTCO PROPERTIES***
LANCASTER RD. BUS. CENTRE OTTAWA CITY ON

Database: ***CA***

Certificate #: 3-1082-86-
Application Year: 86
Issue Date: 7/28/1986
Approval Type: Municipal sewage
Status: Approved
Application Type:
Client Name:
Client Address:
Client City:
Client Postal Code:
Project Description:
Contaminants:
Emission Control:

Site: ***ESSROC CANADA INC.***
ON

Database: ***CONV***

File No:
Crown Brief No: 99-0179-0118
Court Location:
Publication City:
Publication Title:
Act:
Act(s):
First Matter:
Second Matter:
Investigation 1:
Investigation 2:
Penalty Imposed:
Description: DISCHARGE AIRBORNE PARTICULATE INTO THE NATURAL ENVIRONMENT THAT IS LIKELY TO CAUSE AN ADVERSE EFFECT.
Background:
URL:

Location:
Region: EASTERN REGION
Ministry District: BELLEVILLE

Additional Details

Publication Date:
Count: 1
Act: EPA
Regulation:
Section: 14 (1)
Act/Regulation/Section: EPA 14 (1)
Date of Offence:
Date of Conviction:
Date Charged: 4/23/2003
Charge Disposition: FINED
Fine: $15,000.00
Synopsis:

Site: ***Loblaw Companies Limited***
Ottawa ON

Database: ***CONV***

File No: 097267
Crown Brief No:
Court Location:
Publication City:
Publication Title:
Act:
Act(s):
First Matter:
Second Matter:
Investigation 1:
Investigation 2:
Penalty Imposed:
Description: On April 19, 2011, Loblaw Companies Limited/Les Compagnies Loblaw Limitee pleaded guilty to one violation under the Environmental Protection Act for causing the discharge of a refrigerant into the air within a building or into the natural environment. The Court heard that the company owns and operates a property in Ottawa. The company uses a refrigeration contractor to install, maintain and service the equipment at this location. During such work, a release of refrigerant was reported to the ministry. The release was inside a building that was vented via exhaust fans to the natural environment. The refrigerant contains hydrochlorofluorocarbon and is considered an ozone depleting substance. The company was charged following an investigation by the ministry's Investigations and Enforcement Branch. The company was fined $30,000 plus a victim fine surcharge and was given 30 days to pay the fine.
Background:
URL:

Location:
Region:
Ministry District:

Additional Details

Publication Date:
Count: 1

Act: EPA
Regulation:
Section:
Act/Regulation/Section: EPA
Date of Offence:
Date of Conviction:
Date Charged: April 19, 2011
Charge Disposition: fine, victim fine surcharge
Fine: $30,000
Synopsis:

Site: ***Richcraft Homes Ltd.***
Ottawa, ON Canada ON

Database: ***EBR***

EBR Registry No: 019-1273
Ministry Ref No: KV-C-001-18
Notice Type: Instrument
Notice Stage: Decision
Notice Date:
Proposal Date: February 27, 2020
Year: 2020
Decision Posted: May 10, 2021
Exception Posted:
Section: Section 17 (2) (c)
Act 1: Endangered Species Act , R.S.O. 2007
Act 2: Endangered Species Act, 2007
Site Location Map:
Instrument Type: Permit for activities to achieve an overall benefit to a species
Off Instrument Name: Permit for activities with conditions to achieve overall benefit to the species (ESA s.17(2) (c))
Posted By: Ministry of the Environment, Conservation and Parks
Company Name:
Site Address: Ottawa, ON Canada
Location Other:
Proponent Name: Richcraft Homes Ltd.
Proponent Address: Richcraft Homes Ltd. 2280 St. Laurent Boulevard Unit 201 Ottawa, ON K1G4K1 Canada
Comment Period: February 27, 2020 - March 28, 2020 (30 days) Closed
URL: https://ero.ontario.ca/notice/019-1273

Site Location Details:

Part of Lot 8, Concession 1 in the Geographic Township of March, Ottawa.

Site: ***Richcraft Homes Ltd.***
Ottawa ON K1G 4K1

Database: ***ECA***

Approval No: 5204-4RGRNN
Approval Date: 2000-12-01
Status: Approved
Record Type: ECA
Link Source: IDS
SWP Area Name:
Approval Type: ECA-Municipal and Private Water Works
Project Type: Municipal and Private Water Works
Business Name: Richcraft Homes Ltd.
Address:
Full Address:
Full PDF Link:
PDF Site Location:
MOE District:
City:
Longitude:
Latitude:
Geometry X:
Geometry Y:

Site: ***The Bell Telephone Company of Canada or Bell Canada***
Multiple Sites Across Ontario Ottawa ON H3B 2M8

Database: ***ECA***

Approval No: 1529-B8QPS5
Approval Date: 2019-12-11
Status: Approved
Record Type: ECA
Link Source: IDS
SWP Area Name:
Approval Type: ECA-AIR
Project Type: AIR
MOE District:
City:
Longitude:
Latitude:
Geometry X:
Geometry Y:

Business Name: The Bell Telephone Company of Canada or Bell Canada
Address: Multiple Sites Across Ontario
Full Address:
Full PDF Link: https://www.accessenvironment.ene.gov.on.ca/instruments/9060-AW6T5N-14.pdf
PDF Site Location:

Site: ***Richcraft Homes Ltd.***
Ottawa ON K1G 4K1

Database: ***ECA***

Approval No: 6566-A7AMSG
Approval Date: 2016-02-23
Status: Approved
Record Type: ECA
Link Source: IDS
SWP Area Name:
MOE District:
City:
Longitude:
Latitude:
Geometry X:
Geometry Y:
Approval Type: ECA-MUNICIPAL AND PRIVATE SEWAGE WORKS
Project Type: MUNICIPAL AND PRIVATE SEWAGE WORKS
Business Name: Richcraft Homes Ltd.
Address:
Full Address:
Full PDF Link: https://www.accessenvironment.ene.gov.on.ca/instruments/1204-A4KTW4-14.pdf
PDF Site Location:

Site: ***Richcraft Homes Ltd.***
Ottawa ON K1G 4K1

Database: ***ECA***

Approval No: 5800-5UYNQD
Approval Date: 2004-01-08
Status: Approved
Record Type: ECA
Link Source: IDS
SWP Area Name:
MOE District:
City:
Longitude:
Latitude:
Geometry X:
Geometry Y:
Approval Type: ECA-Municipal Drinking Water Systems
Project Type: Municipal Drinking Water Systems
Business Name: Richcraft Homes Ltd.
Address:
Full Address:
Full PDF Link:
PDF Site Location:

Site: ***Richcraft Homes Ltd.***
Ottawa ON K1G 4K1

Database: ***ECA***

Approval No: 9080-5UYQRL
Approval Date: 2004-01-08
Status: Approved
Record Type: ECA
Link Source: IDS
SWP Area Name:
MOE District:
City:
Longitude:
Latitude:
Geometry X:
Geometry Y:
Approval Type: ECA-MUNICIPAL AND PRIVATE SEWAGE WORKS
Project Type: MUNICIPAL AND PRIVATE SEWAGE WORKS
Business Name: Richcraft Homes Ltd.
Address:
Full Address:
Full PDF Link: https://www.accessenvironment.ene.gov.on.ca/instruments/5802-5UQM74-14.pdf
PDF Site Location:

Site: ***Canada Post Corporation***
Part 9, RP 50R-6676 Ottawa ON K1A 0B1

Database: ***ECA***

Approval No: 4564-8D2R5H
Approval Date: 2011-01-24
MOE District:
City:

Status:	Approved	***Longitude:***	
Record Type:	ECA	***Latitude:***	
Link Source:	IDS	***Geometry X:***	
SWP Area Name:		***Geometry Y:***	

Approval Type: ECA-INDUSTRIAL SEWAGE WORKS
Project Type: INDUSTRIAL SEWAGE WORKS
Business Name: Canada Post Corporation
Address: Part 9, RP 50R-6676
Full Address:
Full PDF Link: https://www.accessenvironment.ene.gov.on.ca/instruments/5613-87MQ4J-14.pdf
PDF Site Location:

Site: ***Bell Canada***
VARIOUS BELL CANADA MANHOLES AND ACCESS CHAMBERS WITHIN THE MOE EASTERN REG. (SEE SCHEDULE "B") ON K1P 6L9

Database: ***GEN***

Generator No: ONR000304
SIC Code: 517110, 517210, 517510
SIC Description: WIRED TELECOMMUNICATIONS CARRIERS, WIRELESS TELECOMMUNICATIONS CARRIERS (EXCEPT SATELLITE), 517510
Approval Years: 2016
PO Box No:
Country: Canada
Status:
Co Admin: Chloé Lamothe-Luneau
Choice of Contact: CO_ADMIN
Phone No Admin: 514-391-1021 Ext.
Contaminated Facility: No
MHSW Facility: No

Detail(s)

Waste Class: 253
Waste Class Name: EMULSIFIED OILS

Waste Class: 150
Waste Class Name: INERT INORGANIC WASTES

Waste Class: 221
Waste Class Name: LIGHT FUELS

Waste Class: 252
Waste Class Name: WASTE OILS & LUBRICANTS

Waste Class: 241
Waste Class Name: HALOGENATED SOLVENTS

Waste Class: 251
Waste Class Name: OIL SKIMMINGS & SLUDGES

Site: ***Bell Canada***
VARIOUS BELL CANADA MANHOLES AND ACCESS CHAMBERS WITHIN THE MOE NORTHERN REGION (SEE SCHEDULE "B") ON K1P 6L9

Database: ***GEN***

Generator No: ONR000306
SIC Code: 517110, 517210, 517510
SIC Description: WIRED TELECOMMUNICATIONS CARRIERS, WIRELESS TELECOMMUNICATIONS CARRIERS (EXCEPT SATELLITE), 517510
Approval Years: 2016
PO Box No:
Country: Canada
Status:
Co Admin: Chloé Lamothe-Luneau
Choice of Contact: CO_ADMIN
Phone No Admin: 514-391-1021 Ext.
Contaminated Facility: No

MHSW Facility: No

Detail(s)

Waste Class: 253
Waste Class Name: EMULSIFIED OILS

Waste Class: 252
Waste Class Name: WASTE OILS & LUBRICANTS

Waste Class: 150
Waste Class Name: INERT INORGANIC WASTES

Waste Class: 251
Waste Class Name: OIL SKIMMINGS & SLUDGES

Waste Class: 221
Waste Class Name: LIGHT FUELS

Site: ***CANADA POST CORPORATION***
SIR ALEXANDER CAMPBELL BUILDING OTTAWA ON K1A 0B1

Database: ***GEN***

Generator No: ON0044337
SIC Code:
SIC Description:
Approval Years: As of Nov 2021
PO Box No:
Country: Canada
Status: Registered
Co Admin:
Choice of Contact:
Phone No Admin:
Contaminated Facility:
MHSW Facility:

Detail(s)

Waste Class: 212 I
Waste Class Name: Aliphatic solvents and residues

Waste Class: 261 A
Waste Class Name: Pharmaceuticals

Waste Class: 312 P
Waste Class Name: Pathological wastes

Waste Class: 252 L
Waste Class Name: Waste crankcase oils and lubricants

Waste Class: 261 L
Waste Class Name: Pharmaceuticals

Site: ***Bell Canada***
VARIOUS BELL CANADA MANHOLES AND ACCESS CHAMBERS WITHIN THE MOE EASTERN REG. (SEE SCHEDULE "B") ON K1P 6L9

Database: ***GEN***

Generator No: ONR000304
SIC Code: 517110, 517210, 517510
SIC Description: WIRED TELECOMMUNICATIONS CARRIERS, WIRELESS TELECOMMUNICATIONS CARRIERS (EXCEPT SATELLITE), 517510
Approval Years: 2014
PO Box No:
Country: Canada
Status:
Co Admin: Julie Labelle
Choice of Contact: CO_OFFICIAL

Phone No Admin: 514-870-0688 Ext.
Contaminated Facility: No
MHSW Facility: No

Detail(s)

Waste Class: 253
Waste Class Name: EMULSIFIED OILS

Waste Class: 252
Waste Class Name: WASTE OILS & LUBRICANTS

Waste Class: 221
Waste Class Name: LIGHT FUELS

Waste Class: 251
Waste Class Name: OIL SKIMMINGS & SLUDGES

Waste Class: 150
Waste Class Name: INERT INORGANIC WASTES

Waste Class: 241
Waste Class Name: HALOGENATED SOLVENTS

Site: ***Bell Canada***
VARIOUS BELL CANADA MANHOLES AND ACCESS CHAMBERS WITHIN THE MOE EASTERN REG. (SEE SCHEDULE "B") ON

Database: ***GEN***

Generator No: ONR000304
SIC Code: 517110, 517210, 517510
SIC Description: WIRED TELECOMMUNICATIONS CARRIERS, WIRELESS TELECOMMUNICATIONS CARRIERS (EXCEPT SATELLITE)
Approval Years: 2013
PO Box No:
Country:
Status:
Co Admin:
Choice of Contact:
Phone No Admin:
Contaminated Facility:
MHSW Facility:

Detail(s)

Waste Class: 251
Waste Class Name: OIL SKIMMINGS & SLUDGES

Waste Class: 252
Waste Class Name: WASTE OILS & LUBRICANTS

Waste Class: 150
Waste Class Name: INERT INORGANIC WASTES

Waste Class: 253
Waste Class Name: EMULSIFIED OILS

Waste Class: 221
Waste Class Name: LIGHT FUELS

Site: ***Bell Canada***
VARIOUS BELL CANADA MANHOLES AND ACCESS CHAMBERS WITHIN THE MOE NORTHERN REGION (SEE SCHEDULE "B") ON K1P 6L9

Database: ***GEN***

Generator No: ONR000306
SIC Code: 517110, 517210, 517510
SIC Description: WIRED TELECOMMUNICATIONS CARRIERS, WIRELESS TELECOMMUNICATIONS CARRIERS (EXCEPT

SATELLITE), 517510
Approval Years: 2014
PO Box No:
Country: Canada
Status:
Co Admin: Julie Labelle
Choice of Contact: CO_OFFICIAL
Phone No Admin: 514-870-0688 Ext.
Contaminated Facility: No
MHSW Facility: No

Detail(s)

Waste Class: 150
Waste Class Name: INERT INORGANIC WASTES

Waste Class: 252
Waste Class Name: WASTE OILS & LUBRICANTS

Waste Class: 221
Waste Class Name: LIGHT FUELS

Waste Class: 253
Waste Class Name: EMULSIFIED OILS

Waste Class: 251
Waste Class Name: OIL SKIMMINGS & SLUDGES

Site: ***Bell Canada***
VARIOUS BELL CANADA MANHOLES AND ACCESS CHAMBERS WITHIN THE MOE NORTHERN REGION (SEE SCHEDULE "B") ON K1P 6L9

Database: ***GEN***

Generator No: ONR000306
SIC Code: 517110, 517210, 517510
SIC Description: WIRED TELECOMMUNICATIONS CARRIERS, WIRELESS TELECOMMUNICATIONS CARRIERS (EXCEPT SATELLITE), 517510
Approval Years: 2015
PO Box No:
Country: Canada
Status:
Co Admin: Julie Labelle
Choice of Contact: CO_ADMIN
Phone No Admin: 514-870-0688 Ext.
Contaminated Facility: No
MHSW Facility: No

Detail(s)

Waste Class: 221
Waste Class Name: LIGHT FUELS

Waste Class: 252
Waste Class Name: WASTE OILS & LUBRICANTS

Waste Class: 253
Waste Class Name: EMULSIFIED OILS

Waste Class: 150
Waste Class Name: INERT INORGANIC WASTES

Waste Class: 251
Waste Class Name: OIL SKIMMINGS & SLUDGES

Site: ***Bell Canada***
VARIOUS BELL CANADA MANHOLES AND ACCESS CHAMBERS WITHIN THE MOE EASTERN REG. (SEE SCHEDULE "B") ON K1P 6L9

Database: ***GEN***

Generator No: ONR000304
SIC Code: 517110, 517210, 517510
SIC Description: WIRED TELECOMMUNICATIONS CARRIERS, WIRELESS TELECOMMUNICATIONS CARRIERS (EXCEPT SATELLITE), 517510
Approval Years: 2015
PO Box No:
Country: Canada
Status:
Co Admin: Julie Labelle
Choice of Contact: CO_ADMIN
Phone No Admin: 514-870-0688 Ext.
Contaminated Facility: No
MHSW Facility: No

Detail(s)

Waste Class: 251
Waste Class Name: OIL SKIMMINGS & SLUDGES

Waste Class: 253
Waste Class Name: EMULSIFIED OILS

Waste Class: 252
Waste Class Name: WASTE OILS & LUBRICANTS

Waste Class: 221
Waste Class Name: LIGHT FUELS

Waste Class: 241
Waste Class Name: HALOGENATED SOLVENTS

Waste Class: 150
Waste Class Name: INERT INORGANIC WASTES

Site: ***CANADA POST***
STN 486 STN 486 OTTAWA ON K1A 0B1

Database: ***NPCB***

Company Code: O4757
Industry:
Site Status:
Transaction Date:
Inspection Date:

--Details--
Label:
Serial No.:
PCB Type/Code:
Location:
Item/State:
No. of Items:
Manufacturer:
Status: In-Use
Contents:

Site: ***Loblaw Properties Limited***
Loblaws Ottawa ON

Database: ***SPL***

Ref No: 2287-7FNKE6
Site No:
Incident Dt:
Year:
Incident Cause: Discharge or Emission to Air
Incident Event:
Contaminant Code: 38
Discharger Report:
Material Group:
Health/Env Conseq:
Client Type:
Sector Type: Other
Agency Involved:
Nearest Watercourse:

Contaminant Name:	FREON R-22 (CFC)	***Site Address:***	
Contaminant Limit 1:		***Site District Office:***	Ottawa
Contam Limit Freq 1:		***Site Postal Code:***	
Contaminant UN No 1:		***Site Region:***	
Environment Impact:	Not Anticipated	***Site Municipality:***	Ottawa
Nature of Impact:	Air Pollution	***Site Lot:***	
Receiving Medium:		***Site Conc:***	
Receiving Env:		***Northing:***	NA
MOE Response:	No Field Response	***Easting:***	NA
Dt MOE Arvl on Scn:		***Site Geo Ref Accu:***	
MOE Reported Dt:	6/16/2008	***Site Map Datum:***	
Dt Document Closed:	9/8/2008	***SAC Action Class:***	Air Spills - Gases and Vapours
Incident Reason:	Equipment Failure - Malfunction of system components	***Source Type:***	
Site Name:	Loblaws		
Site County/District:			
Site Geo Ref Meth:			
Incident Summary:	Loblaws, 625 lb of R22 released to atmosphere.		
Contaminant Qty:	625 lb		

Site: ***Database:*** ***SPL***

Loblaws Ottawa ON

Ref No:	1360-BFGSKX	***Discharger Report:***	
Site No:	NA	***Material Group:***	
Incident Dt:	8/28/2019	***Health/Env Conseq:***	2 - Minor Environment
Year:		***Client Type:***	
Incident Cause:		***Sector Type:***	Miscellaneous Industrial
Incident Event:	Leak/Break	***Agency Involved:***	
Contaminant Code:	38	***Nearest Watercourse:***	
Contaminant Name:	REFRIGERANT GAS, N.O.S.	***Site Address:***	Loblaws
Contaminant Limit 1:		***Site District Office:***	Ottawa
Contam Limit Freq 1:		***Site Postal Code:***	
Contaminant UN No 1:	1078	***Site Region:***	Eastern
Environment Impact:		***Site Municipality:***	Ottawa
Nature of Impact:		***Site Lot:***	
Receiving Medium:		***Site Conc:***	
Receiving Env:	Air	***Northing:***	
MOE Response:	No	***Easting:***	
Dt MOE Arvl on Scn:		***Site Geo Ref Accu:***	
MOE Reported Dt:	8/28/2019	***Site Map Datum:***	
Dt Document Closed:		***SAC Action Class:***	Air Spills - Gases and Vapours
Incident Reason:	Operator/Human Error	***Source Type:***	Valve/Fitting/Piping
Site Name:	200 Earl Grey Drive <UNOFFICIAL>		
Site County/District:			
Site Geo Ref Meth:			
Incident Summary:	Loblaw: R507 leaked to atmosphere		
Contaminant Qty:	408 kg		

Site: ***Bell Canada*** ***Database:*** ***SPL***

Ottawa ON

Ref No:	8881-9J2J33	***Discharger Report:***	
Site No:	NA	***Material Group:***	
Incident Dt:	2014/04/10	***Health/Env Conseq:***	
Year:		***Client Type:***	
Incident Cause:	Leak/Break	***Sector Type:***	Pipeline/Components
Incident Event:		***Agency Involved:***	
Contaminant Code:	38	***Nearest Watercourse:***	
Contaminant Name:	FREON R-22 (CFC)	***Site Address:***	
Contaminant Limit 1:		***Site District Office:***	
Contam Limit Freq 1:		***Site Postal Code:***	
Contaminant UN No 1:		***Site Region:***	
Environment Impact:	Confirmed	***Site Municipality:***	Ottawa
Nature of Impact:	Air Pollution	***Site Lot:***	
Receiving Medium:		***Site Conc:***	

Receiving Env:		***Northing:***	
MOE Response:	Referral to others	***Easting:***	
Dt MOE Arvl on Scn:		***Site Geo Ref Accu:***	
MOE Reported Dt:	2014/04/10	***Site Map Datum:***	
Dt Document Closed:	2014/11/04	***SAC Action Class:***	Air Spills - Gases and Vapours
Incident Reason:	Equipment Failure	***Source Type:***	
Site Name:	3212 Richmond Rd<UNOFFICIAL>		
Site County/District:			
Site Geo Ref Meth:			
Incident Summary:	Bell Canada: possible >100 kg freon to atm.		
Contaminant Qty:	0 other - see incident description		

Site: ***UNKNOWN***
IN DITCH BEHIND GENERAL HOLDING LTD. AT 2600 BLOCK OF BLACKWELL ST. OTTAWA CITY ON

Database: ***SPL***

Ref No:	163001	***Discharger Report:***	
Site No:		***Material Group:***	
Incident Dt:	//	***Health/Env Conseq:***	
Year:		***Client Type:***	
Incident Cause:	WASTEWATER DISCHARGE TO WATERCOURSE	***Sector Type:***	
Incident Event:		***Agency Involved:***	
Contaminant Code:		***Nearest Watercourse:***	
Contaminant Name:		***Site Address:***	
Contaminant Limit 1:		***Site District Office:***	
Contam Limit Freq 1:		***Site Postal Code:***	
Contaminant UN No 1:		***Site Region:***	
Environment Impact:	CONFIRMED	***Site Municipality:***	20101
Nature of Impact:	Water course or lake	***Site Lot:***	
Receiving Medium:	WATER	***Site Conc:***	
Receiving Env:		***Northing:***	
MOE Response:		***Easting:***	OTTAWA WORKS DEPT.
Dt MOE Arvl on Scn:		***Site Geo Ref Accu:***	
MOE Reported Dt:	12/17/1998	***Site Map Datum:***	
Dt Document Closed:		***SAC Action Class:***	
Incident Reason:	UNKNOWN	***Source Type:***	
Site Name:			
Site County/District:			
Site Geo Ref Meth:			
Incident Summary:	SOURCE UNKNOWN - 30 L OF USED MOTOR OIL TO DITCH.		
Contaminant Qty:			

Site: ***MACK CANADA***
SHEFFIELD RD. OTTAWA CITY ON

Database: ***SPL***

Ref No:	93784	***Discharger Report:***	
Site No:		***Material Group:***	
Incident Dt:	11/22/1993	***Health/Env Conseq:***	
Year:		***Client Type:***	
Incident Cause:	PIPE/HOSE LEAK	***Sector Type:***	
Incident Event:		***Agency Involved:***	
Contaminant Code:		***Nearest Watercourse:***	
Contaminant Name:		***Site Address:***	
Contaminant Limit 1:		***Site District Office:***	
Contam Limit Freq 1:		***Site Postal Code:***	
Contaminant UN No 1:		***Site Region:***	
Environment Impact:	CONFIRMED	***Site Municipality:***	20101
Nature of Impact:	Soil contamination	***Site Lot:***	
Receiving Medium:	LAND	***Site Conc:***	
Receiving Env:		***Northing:***	
MOE Response:		***Easting:***	
Dt MOE Arvl on Scn:		***Site Geo Ref Accu:***	
MOE Reported Dt:	11/24/1993	***Site Map Datum:***	
Dt Document Closed:		***SAC Action Class:***	
Incident Reason:	ERROR	***Source Type:***	
Site Name:			

Site County/District:
Site Geo Ref Meth:
Incident Summary: MACK CANADA -25L USED OIL TO GROUND WHILE DISCONNECTING TANK PIPE,CLEANED.
Contaminant Qty:

Site: ***LOBLAWS***
OTTAWA CITY ON

Database: ***SPL***

Ref No:	49925	***Discharger Report:***	
Site No:		***Material Group:***	
Incident Dt:	5/1/1991	***Health/Env Conseq:***	
Year:		***Client Type:***	
Incident Cause:	PIPE/HOSE LEAK	***Sector Type:***	
Incident Event:		***Agency Involved:***	
Contaminant Code:		***Nearest Watercourse:***	
Contaminant Name:		***Site Address:***	
Contaminant Limit 1:		***Site District Office:***	
Contam Limit Freq 1:		***Site Postal Code:***	
Contaminant UN No 1:		***Site Region:***	
Environment Impact:	POSSIBLE	***Site Municipality:***	20101
Nature of Impact:	Water course or lake	***Site Lot:***	
Receiving Medium:	LAND	***Site Conc:***	
Receiving Env:		***Northing:***	
MOE Response:		***Easting:***	
Dt MOE Arvl on Scn:		***Site Geo Ref Accu:***	
MOE Reported Dt:	5/1/1991	***Site Map Datum:***	
Dt Document Closed:		***SAC Action Class:***	
Incident Reason:	OVERSTRESS/OVERPRESSURE	***Source Type:***	
Site Name:			
Site County/District:			
Site Geo Ref Meth:			

Incident Summary: LOBLAWS - HYDRAULIC OIL TO GROUND AND CATCHBASIN FROM BROKEN HOSE
Contaminant Qty:

Site: ***CHEMLAWN***
TANK TRUCK (CARGO) OTTAWA CITY ON

Database: ***SPL***

Ref No:	20469	***Discharger Report:***	
Site No:		***Material Group:***	
Incident Dt:	4/25/1989	***Health/Env Conseq:***	
Year:		***Client Type:***	
Incident Cause:	VALVE/FITTING LEAK OR FAILURE	***Sector Type:***	
Incident Event:		***Agency Involved:***	
Contaminant Code:		***Nearest Watercourse:***	
Contaminant Name:		***Site Address:***	
Contaminant Limit 1:		***Site District Office:***	
Contam Limit Freq 1:		***Site Postal Code:***	
Contaminant UN No 1:		***Site Region:***	
Environment Impact:	NOT ANTICIPATED	***Site Municipality:***	20101
Nature of Impact:		***Site Lot:***	
Receiving Medium:	LAND	***Site Conc:***	
Receiving Env:		***Northing:***	
MOE Response:		***Easting:***	
Dt MOE Arvl on Scn:		***Site Geo Ref Accu:***	
MOE Reported Dt:	4/25/1989	***Site Map Datum:***	
Dt Document Closed:		***SAC Action Class:***	
Incident Reason:	ERROR	***Source Type:***	
Site Name:			
Site County/District:			
Site Geo Ref Meth:			

Incident Summary: BACKENTRY - CHEMLAWN 100L FERTILIZER/WATER FROM OPEN VALVE ON TRUCK
Contaminant Qty:

Site: ***Waste Management of Canada Corporation*** ***Database:***

Ottawa ON K0A 1L0 **WDS**

Approval No:	A461002	***Total Area (ha):***	
Mob Unit Cert No:		***Landfill Cap (m³):***	
EBR Registry No:		***Transfer Area (ha):***	
Status:	Revoked and/or Replaced	***Transfer Cap (m³):***	
Facility Type:		***Transfer Cert No:***	
Record Type:	ECA	***Inciner. Area (ha):***	
Link Source:	IDS	***Inciner. Cap (t):***	
Project Type:	WASTE DISPOSAL SITES	***Process Area (m³):***	
Application Status:		***Process Cap (m³/d):***	
Issue Date:	2010-08-09	***Process Vol (m³):***	
Input Date:		***Process Feed (m³):***	
Date Received:		***Site Concession:***	
Est Closure Date:		***Site Region/County:***	
Mobile Capacity:		***SWP Area Name:***	Mississippi Valley
Mobile Units:		***MOE District:***	Ottawa
Mobile Description:		***District Office:***	
Prop City:		***Latitude:***	
Prop Postal:		***Longitude:***	
Prop Phone:		***Geometry X:***	
Serial Link:		***Geometry Y:***	

Approval Type: ECA-WASTE DISPOSAL SITES
Proponent:
Prop Address:
Proponent County/District:
Full Address:
Site Lot:
Waste Class Code:
Waste Class:
Waste Type:
Waste Type Other:
Waste Description:
Landfill Monitoring:
Landfill Ctrl Type:
Site Closing Description:
Project Description:
Municipalities Served:
Approval Description:
Other Approvals/Permits:
PDF URL: https://www.accessenvironment.ene.gov.on.ca/instruments/8579-86NJFE-14.pdf
PDF Site Location:

Site: ***Waste Management of Canada Corporation***
Part 2, RP 4R-14808 Ottawa ON K0A 1L0

Database: ***WDS***

Approval No:	A461002	***Total Area (ha):***	
Mob Unit Cert No:		***Landfill Cap (m³):***	
EBR Registry No:		***Transfer Area (ha):***	
Status:	Revoked and/or Replaced	***Transfer Cap (m³):***	
Facility Type:		***Transfer Cert No:***	
Record Type:	ECA	***Inciner. Area (ha):***	
Link Source:	IDS	***Inciner. Cap (t):***	
Project Type:	WASTE DISPOSAL SITES	***Process Area (m³):***	
Application Status:		***Process Cap (m³/d):***	
Issue Date:	2011-02-11	***Process Vol (m³):***	
Input Date:		***Process Feed (m³):***	
Date Received:		***Site Concession:***	
Est Closure Date:		***Site Region/County:***	
Mobile Capacity:		***SWP Area Name:***	Mississippi Valley
Mobile Units:		***MOE District:***	Ottawa
Mobile Description:		***District Office:***	
Prop City:		***Latitude:***	
Prop Postal:		***Longitude:***	
Prop Phone:		***Geometry X:***	
Serial Link:		***Geometry Y:***	

Approval Type: ECA-WASTE DISPOSAL SITES

Proponent:
Prop Address:
Proponent County/District:
Full Address: Part 2, RP 4R-14808
Site Lot:
Waste Class Code:
Waste Class:
Waste Type:
Waste Type Other:
Waste Description:
Landfill Monitoring:
Landfill Ctrl Type:
Site Closing Description:
Project Description:
Municipalities Served:
Approval Description:
Other Approvals/Permits:
PDF URL:
PDF Site Location:

Site: ***Waste Management of Canada Corporation***
Part 2, RP 4R-14808 Ottawa ON K0A 1L0

Database: ***WDS***

Approval No: A461002
Mob Unit Cert No:
EBR Registry No:
Status: Revoked and/or Replaced
Facility Type:
Record Type: ECA
Link Source: IDS
Project Type: WASTE DISPOSAL SITES
Application Status:
Issue Date: 2011-02-11
Input Date:
Date Received:
Est Closure Date:
Mobile Capacity:
Mobile Units:
Mobile Description:
Prop City:
Prop Postal:
Prop Phone:
Serial Link:
Approval Type: ECA-WASTE DISPOSAL SITES
Proponent:
Prop Address:
Proponent County/District:
Full Address: Part 2, RP 4R-14808
Site Lot:
Waste Class Code:
Waste Class:
Waste Type:
Waste Type Other:
Waste Description:
Landfill Monitoring:
Landfill Ctrl Type:
Site Closing Description:
Project Description:
Municipalities Served:
Approval Description:
Other Approvals/Permits:
PDF URL:
PDF Site Location:

Total Area (ha):
Landfill Cap (m³):
Transfer Area (ha):
Transfer Cap (m³):
Transfer Cert No:
Inciner. Area (ha):
Inciner. Cap (t):
Process Area (m³):
Process Cap (m³/d):
Process Vol (m³):
Process Feed (m³):
Site Concession:
Site Region/County:
SWP Area Name: Mississippi Valley
MOE District: Ottawa
District Office:
Latitude:
Longitude:
Geometry X:
Geometry Y:

Appendix: Database Descriptions

Environmental Risk Information Services (ERIS) can search the following databases. The extent of historical information varies with each database and current information is determined by what is publicly available to ERIS at the time of update. ***Note:*** *Databases denoted with " * " indicates that the database will no longer be updated. See the individual database description for more information.*

Abandoned Aggregate Inventory: Provincial AAGR

The MAAP Program maintains a database of abandoned pits and quarries. Please note that the database is only referenced by lot and concession and city/town location. The database provides information regarding the location, type, size, land use, status and general comments.*

Government Publication Date: Sept 2002*

Aggregate Inventory: Provincial AGR

The Ontario Ministry of Natural Resources maintains a database of all active pits and quarries. The database provides information regarding the registered owner/operator, location name, operation type, approval type, and maximum annual tonnage.

Government Publication Date: Up to Nov 2021

Abandoned Mine Information System: Provincial AMIS

The Abandoned Mines Information System contains data on known abandoned and inactive mines located on both Crown and privately held lands. The information was provided by the Ministry of Northern Development and Mines (MNDM), with the following disclaimer: "the database provided has been compiled from various sources, and the Ministry of Northern Development and Mines makes no representation and takes no responsibility that such information is accurate, current or complete". Reported information includes official mine name, status, background information, mine start/end date, primary commodity, mine features, hazards and remediation.

Government Publication Date: 1800-Mar 2022

Anderson's Waste Disposal Sites: Private ANDR

The information provided in this database was collected by examining various historical documents which aimed to characterize the likely position of former waste disposal sites from 1860 to present. The research initiative behind the creation of this database was to identify those sites that are missing from the Ontario MOE Waste Disposal Site Inventory, as well as to provide revisions and corrections to the positions and descriptions of sites currently listed in the MOE inventory. In addition to historic waste disposal facilities, the database also identifies certain auto wreckers and scrap yards that have been extrapolated from documentary sources. Please note that the data is not warranted to be complete, exhaustive or authoritative. The information was collected for research purposes only.

Government Publication Date: 1860s-Present

Aboveground Storage Tanks: Provincial AST

Historical listing of aboveground storage tanks made available by the Department of Natural Resources and Forestry. Includes tanks used to hold water or petroleum. This dataset has been retired as of September 25, 2014 and will no longer be updated.

Government Publication Date: May 31, 2014

Automobile Wrecking & Supplies: Private AUWR

This database provides an inventory of known locations that are involved in the scrap metal, automobile wrecking/recycling, and automobile parts & supplies industry. Information is provided on the company name, location and business type.

Government Publication Date: 1999-May 31, 2022

Borehole: Provincial BORE

A borehole is the generalized term for any narrow shaft drilled in the ground, either vertically or horizontally. The information here includes geotechnical investigations or environmental site assessments, mineral exploration, or as a pilot hole for installing piers or underground utilities. Information is from many sources such as the Ministry of Transportation (MTO) boreholes from engineering reports and projects from the 1950 to 1990's in Southern Ontario. Boreholes from the Ontario Geological Survey (OGS) including The Urban Geology Analysis Information System (UGAIS) and the York Peel Durham Toronto (YPDT) database of the Conservation Authority Moraine Coalition. This database will include fields such as location, stratigraphy, depth, elevation, year drilled, etc. For all water well data or oil and gas well data for Ontario please refer to WWIS and OOGW.

Government Publication Date: 1875-Jul 2018

Certificates of Approval: Provincial CA

This database contains the following types of approvals: Air & Noise, Industrial Sewage, Municipal & Private Sewage, Waste Management Systems and Renewable Energy Approvals. The MOE in Ontario states that any facility that releases emissions to the atmosphere, discharges contaminants to ground or surface water, provides potable water supplies, or stores, transports or disposes of waste, must have a Certificate of Approval before it can operate lawfully. Fields include approval number, business name, address, approval date, approval type and status. This database will no longer be updated, as CofA's have been replaced by either Environmental Activity and Sector Registry (EASR) or Environmental Compliance Approval (ECA). Please refer to those individual databases for any information after Oct.31, 2011.

Government Publication Date: 1985-Oct 30, 2011*

Dry Cleaning Facilities: Federal CDRY

List of dry cleaning facilities made available by Environment and Climate Change Canada. Environment and Climate Change Canada's Tetrachloroethylene (Use in Dry Cleaning and Reporting Requirements) Regulations (SOR/2003-79) are intended to reduce releases of tetrachloroethylene to the environment from dry cleaning facilities.

Government Publication Date: Jan 2004-Dec 2020

Commercial Fuel Oil Tanks: Provincial CFOT

Locations of commercial underground fuel oil tanks. This is not a comprehensive or complete inventory of commercial fuel tanks in the province; this listing is a copy of records of registered commercial underground fuel oil tanks obtained under Access to Public Information.
Note that the following types of tanks do not require registration: waste oil tanks in apartments, office buildings, residences, etc.; aboveground gas or diesel tanks. Records are not verified for accuracy or completeness.

Government Publication Date: Feb 28, 2022

Chemical Manufacturers and Distributors: Private CHEM

This database includes information from both a one time study conducted in 1992 and private source and is a listing of facilities that manufacture or distribute chemicals. The production of these chemical substances may involve one or more chemical reactions and/or chemical separation processes (i.e. fractionation, solvent extraction, crystallization, etc.).

Government Publication Date: 1999-Jan 31, 2020

Chemical Register: Private CHM

This database includes a listing of locations of facilities within the Province or Territory that either manufacture and/or distributes chemicals.

Government Publication Date: 1999-May 31, 2022

Compressed Natural Gas Stations: Private CNG

Canada has a network of public access compressed natural gas (CNG) refuelling stations. These stations dispense natural gas in compressed form at 3,000 pounds per square inch (psi), the pressure which is allowed within the current Canadian codes and standards. The majority of natural gas refuelling is located at existing retail gasoline that have a separate refuelling island for natural gas. This list of stations is made available by the Canadian Natural Gas Vehicle Alliance.

Government Publication Date: Dec 2012 -Sep 2022

Inventory of Coal Gasification Plants and Coal Tar Sites: Provincial COAL

This inventory includes both the "Inventory of Coal Gasification Plant Waste Sites in Ontario-April 1987" and the Inventory of Industrial Sites Producing or Using Coal Tar and Related Tars in Ontario-November 1988) collected by the MOE. It identifies industrial sites that produced and continue to produce or use coal tar and other related tars. Detailed information is available and includes: facility type, size, land use, information on adjoining properties, soil condition, site operators/occupants, site description, potential environmental impacts and historic maps available. This was a one-time inventory.*

Government Publication Date: Apr 1987 and Nov 1988*

Compliance and Convictions: Provincial CONV

This database summarizes the fines and convictions handed down by the Ontario courts beginning in 1989. Companies and individuals named here have been found guilty of environmental offenses in Ontario courts of law.

Government Publication Date: 1989-Sep 2022

Certificates of Property Use: Provincial CPU

This is a subset taken from Ontario's Environmental Registry (EBR) database. It will include CPU's on the registry such as (EPA s. 168.6) - Certificate of Property Use.

Government Publication Date: 1994 - Oct 31, 2022

Drill Hole Database: Provincial DRL

The Ontario Drill Hole Database contains information on more than 113,000 percussion, overburden, sonic and diamond drill holes from assessment files on record with the department of Mines and Minerals. Please note that limited data is available for southern Ontario, as it was the last area to be completed. The database was created when surveys submitted to the Ministry were converted in the Assessment File Research Image Database (AFRI) project. However, the degree of accuracy (coordinates) as to the exact location of drill holes is dependent upon the source document submitted to the MNDM. Levels of accuracy used to locate holes are: centering on the mining claim; a sketch of the mining claim; a 1:50,000 map; a detailed company map; or from submitted a "Report of Work".

Government Publication Date: 1886 - Oct 2022

Delisted Fuel Tanks: Provincial DTNK

List of fuel storage tank sites that were once found in - and have since been removed from - the list of fuel storage tanks made available by the regulatory agency under Access to Public Information.

Government Publication Date: Feb 28, 2022

Environmental Activity and Sector Registry: Provincial EASR

On October 31, 2011, a smarter, faster environmental approvals system came into effect in Ontario. The EASR allows businesses to register certain activities with the ministry, rather than apply for an approval. The registry is available for common systems and processes, to which preset rules of operation can be applied. The EASR is currently available for: heating systems, standby power systems and automotive refinishing. Businesses whose activities aren't subject to the EASR may apply for an ECA (Environmental Compliance Approval), Please see our ECA database.

Government Publication Date: Oct 2011- Sep 30, 2022

Environmental Registry: Provincial EBR

The Environmental Registry lists proposals, decisions and exceptions regarding policies, Acts, instruments, or regulations that could significantly affect the environment. Through the Registry, thirteen provincial ministries notify the public of upcoming proposals and invite their comments. For example, if a local business is requesting a permit, license, or certificate of approval to release substances into the air or water; these are notified on the registry. Data includes: Approval for discharge into the natural environment other than water (i.e. Air) - EPA s. 9, Approval for sewage works - OWRA s. 53(1), and EPA s. 27 - Approval for a waste disposal site. For information regarding Permit to Take Water (PTTW), Certificate of Property Use (CPU) and (ORD) Orders please refer to those individual databases.

Government Publication Date: 1994 - Oct 31, 2022

Environmental Compliance Approval: Provincial ECA

On October 31, 2011, a smarter, faster environmental approvals system came into effect in Ontario. In the past, a business had to apply for multiple approvals (known as certificates of approval) for individual processes and pieces of equipment. Today, a business either registers itself, or applies for a single approval, depending on the types of activities it conducts. Businesses whose activities aren't subject to the EASR may apply for an ECA. A single ECA addresses all of a business's emissions, discharges and wastes. Separate approvals for air, noise and waste are no longer required. This database will also include Renewable Energy Approvals. For certificates of approval prior to Nov 1st, 2011, please refer to the CA database. For all Waste Disposal Sites please refer to the WDS database.

Government Publication Date: Oct 2011- Sep 30, 2022

Environmental Effects Monitoring: Federal EEM

The Environmental Effects Monitoring program assesses the effects of effluent from industrial or other sources on fish, fish habitat and human usage of fisheries resources. Since 1992, pulp and paper mills have been required to conduct EEM studies under the Pulp and Paper Effluent Regulations. This database provides information on the mill name, geographical location and sub-lethal toxicity data.

Government Publication Date: 1992-2007*

ERIS Historical Searches: Private EHS

ERIS has compiled a database of all environmental risk reports completed since March 1999. Available fields for this database include: site location, date of report, type of report, and search radius. As per all other databases, the ERIS database can be referenced on both the map and "Statistical Profile" page.

Government Publication Date: 1999-Jul 31, 2022

Environmental Issues Inventory System: Federal EIIS

The Environmental Issues Inventory System was developed through the implementation of the Environmental Issues and Remediation Plan. This plan was established to determine the location and severity of contaminated sites on inhabited First Nation reserves, and where necessary, to remediate those that posed a risk to health and safety; and to prevent future environmental problems. The EIIS provides information on the reserve under investigation, inventory number, name of site, environmental issue, site action (Remediation, Site Assessment), and date investigation completed.

Government Publication Date: 1992-2001*

Emergency Management Historical Event: Provincial EMHE

List of locations of historical occurrences of emergency events, including those assigned to the Ministry of Natural Resources by Order-In-Council (OIC) under the Emergency Management and Civil Protection Act, as well as events where MNR provided requested emergency response assistance. Many of these events will have involved community evacuations, significant structural loss, and/or involvement of MNR emergency response staff. These events fall into one of ten (10) type categories: Dam Failure; Drought / Low Water; Erosion; Flood; Forest Fire; Soil and Bedrock Instability; Petroleum Resource Center Event, EMO Requested Assistance, Continuity of Operations Event, Other Requested Assistance. EMHE record details are reproduced by ERIS under License with the Ontario Ministry of Natural Resources © Queen's Printer for Ontario, 2017.

Government Publication Date: Apr 30, 2022

Environmental Penalty Annual Report: Provincial EPAR

This database contains data from Ontario's annual environmental penalty report published by the Ministry of the Environment and Climate Change. These reports provide information on environmental penalties for land or water violations issued to companies in one of the nine industrial sectors covered by the Municipal Industrial Strategy for Abatement (MISA) regulations.

Government Publication Date: Jan 1, 2011 - Dec 31, 2021

List of Expired Fuels Safety Facilities: Provincial EXP

List of facilities and tanks for which there was once a fuel registration. This is not a comprehensive or complete inventory of expired tanks/tank facilities in the province; this listing is a copy of previously registered tanks and facilities obtained under Access to Public Information. Includes private fuel outlets, bulk plants, fuel oil tanks, gasoline stations, marinas, propane filling stations, liquid fuel tanks, piping systems, etc; includes tanks which have been removed from the ground.
Notes: registration was not required for private fuel underground/aboveground storage tanks prior to January 1990, nor for furnace oil tanks prior to May 1, 2002; registration is not required for waste oil tanks in apartments, office buildings, residences, etc., or aboveground gas or diesel tanks. Records are not verified for accuracy or completeness.

Government Publication Date: Feb 28, 2022

Federal Convictions: Federal FCON

Environment Canada maintains a database referred to as the "Environmental Registry" that details prosecutions under the Canadian Environmental Protection Act (CEPA) and the Fisheries Act (FA). Information is provided on the company name, location, charge date, offence and penalty.

Government Publication Date: 1988-Jun 2007*

Contaminated Sites on Federal Land: Federal FCS

The Federal Contaminated Sites Inventory includes information on known federal contaminated sites under the custodianship of departments, agencies and consolidated Crown corporations as well as those that are being or have been investigated to determine whether they have contamination arising from past use that could pose a risk to human health or the environment. The inventory also includes non-federal contaminated sites for which the Government of Canada has accepted some or all financial responsibility. It does not include sites where contamination has been caused by, and which are under the control of, enterprise Crown corporations, private individuals, firms or other levels of government. Includes fire training sites and sites at which Per- and Polyfluoroalkyl Substances (PFAS) are a concern.

Government Publication Date: Jun 2000-Sep 2022

Fisheries & Oceans Fuel Tanks: Federal FOFT

Fisheries & Oceans Canada maintains an inventory of aboveground & underground fuel storage tanks located on Fisheries & Oceans property or controlled by DFO. Our inventory provides information on the site name, location, tank owner, tank operator, facility type, storage tank location, tank contents & capacity, and date of tank installation.

Government Publication Date: 1964-Sep 2019

Federal Identification Registry for Storage Tank Systems (FIRSTS): Federal FRST

A list of federally regulated Storage tanks from the Federal Identification Registry for Storage Tank Systems (FIRSTS). FIRSTS is Environment and Climate Change Canada's database of storage tank systems subject to the Storage Tank for Petroleum Products and Allied Petroleum Products Regulations. The main objective of the Regulations is to prevent soil and groundwater contamination from storage tank systems located on federal and aboriginal lands. Storage tank systems that do not have a valid identification number displayed in a readily visible location on or near the storage tank system may be refused product delivery.

Government Publication Date: May 31, 2018

Fuel Storage Tank: Provincial FST

List of registered private and retail fuel storage tanks. This is not a comprehensive or complete inventory of private and retail fuel storage tanks in the province; this listing is a copy of registered private and retail fuel storage tanks, obtained under Access to Public Information.
Notes: registration was not required for private fuel underground/aboveground storage tanks prior to January 1990, nor for furnace oil tanks prior to May 1, 2002; registration is not required for waste oil tanks in apartments, office buildings, residences, etc., or aboveground gas or diesel tanks. Records are not verified for accuracy or completeness.

Government Publication Date: Feb 28, 2022

Fuel Storage Tank - Historic: Provincial FSTH

The Fuels Safety Branch of the Ontario Ministry of Consumer and Commercial Relations maintained a database of all registered private fuel storage tanks. Public records of private fuel storage tanks are only available since the registration became effective in September 1989. This information is now collected by the Technical Standards and Safety Authority.

Government Publication Date: Pre-Jan 2010*

Ontario Regulation 347 Waste Generators Summary: Provincial GEN

Regulation 347 of the Ontario EPA defines a waste generation site as any site, equipment and/or operation involved in the production, collection, handling and/or storage of regulated wastes. A generator of regulated waste is required to register the waste generation site and each waste produced, collected, handled, or stored at the site. This database contains the registration number, company name and address of registered generators including the types of hazardous wastes generated. It includes data on waste generating facilities such as: drycleaners, waste treatment and disposal facilities, machine shops, electric power distribution etc. This information is a summary of all years from 1986 including the most currently available data. Some records may contain, within the company name, the phrase "See & Use..." followed by a series of letters and numbers. This occurs when one company is amalgamated with or taken over by another registered company. The number listed as "See & Use", refers to the new ownership and the other identification number refers to the original ownership. This phrase serves as a link between the 2 companies until operations have been fully transferred.

Government Publication Date: 1986-Oct 31, 2022

Greenhouse Gas Emissions from Large Facilities: Federal GHG

List of greenhouse gas emissions from large facilities made available by Environment Canada. Greenhouse gas emissions in kilotonnes of carbon dioxide equivalents (kt CO2 eq).

Government Publication Date: 2013-Dec 2019

TSSA Historic Incidents: Provincial HINC

List of historic incidences of spills and leaks of diesel, fuel oil, gasoline, natural gas, propane, and hydrogen recorded by the TSSA in their previous incident tracking system. The TSSA's Fuels Safety Program administers the Technical Standards & Safety Act 2000, providing fuel-related safety services associated with the safe transportation, storage, handling and use of fuels such as gasoline, diesel, propane, natural gas and hydrogen. Under this Act, the TSSA regulates fuel suppliers, storage facilities, transport trucks, pipelines, contractors and equipment or appliances that use fuels. Records are not verified for accuracy or completeness. This is not a comprehensive or complete inventory of historical fuel spills and leaks in the province. This listing is a copy of the data captured at one moment in time and is hence limited by the record date provided here.

Government Publication Date: 2006-June 2009*

Indian & Northern Affairs Fuel Tanks: Federal IAFT

The Department of Indian & Northern Affairs Canada (INAC) maintains an inventory of aboveground & underground fuel storage tanks located on both federal and crown land. Our inventory provides information on the reserve name, location, facility type, site/facility name, tank type, material & ID number, tank contents & capacity, and date of tank installation.

Government Publication Date: 1950-Aug 2003*

Fuel Oil Spills and Leaks: Provincial INC

Listing of spills and leaks of diesel, fuel oil, gasoline, natural gas, propane, and hydrogen reported to the Spills Action Centre (SAC). This is not a comprehensive or complete inventory of fuel-related leaks, spills, and incidents in the province; this listing in a copy of incidents reported to the SAC, obtained under Access to Public Information. Includes incidents from fuel-related hazards such as spills, fires, and explosions. Records are not verified for accuracy or completeness.

Government Publication Date: Feb 28, 2022

Landfill Inventory Management Ontario: Provincial LIMO

The Landfill Inventory Management Ontario (LIMO) database is updated every year, as the Ministry of the Environment, Conservation and Parks compiles new and updated information. Includes small and large landfills currently operating as well as those which are closed and historic. Operators of larger landfills provide landfill information for the previous operating year to the ministry for LIMO including: estimated amount of total waste received, landfill capacity, estimated total remaining landfill capacity, fill rates, engineering designs, reporting and monitoring details, size of location, service area, approved waste types, leachate of site treatment, contaminant attenuation zone and more. The small landfills include information such as site owner, site location and certificate of approval # and status.

Government Publication Date: Mar 21, 2022

Canadian Mine Locations: Private MINE

This information is collected from the Canadian & American Mines Handbook. The Mines database is a national database that provides over 290 listings on mines (listed as public companies) dealing primarily with precious metals and hard rocks. Listed are mines that are currently in operation, closed, suspended, or are still being developed (advanced projects). Their locations are provided as geographic coordinates (x, y and/or longitude, latitude). As of 2002, data pertaining to Canadian smelters and refineries has been appended to this database.

Government Publication Date: 1998-2009*

Mineral Occurrences: Provincial MNR

In the early 70's, the Ministry of Northern Development and Mines created an inventory of approximately 19,000 mineral occurrences in Ontario, in regard to metallic and industrial minerals, as well as some information on building stones and aggregate deposits. Please note that the "Horizontal Positional Accuracy" is approximately +/- 200 m. Many reference elements for each record were derived from field sketches using pace or chain/tape measurements against claim posts or topographic features in the area. The primary limiting factor for the level of positional accuracy is the scale of the source material. The testing of horizontal accuracy of the source materials was accomplished by comparing the plan metric (X and Y) coordinates of that point with the coordinates of the same point as defined from a source of higher accuracy.

Government Publication Date: 1846-Feb 2022

National Analysis of Trends in Emergencies System (NATES): Federal NATE

In 1974 Environment Canada established the National Analysis of Trends in Emergencies System (NATES) database, for the voluntary reporting of significant spill incidents. The data was to be used to assist in directing the work of the emergencies program. NATES ran from 1974 to 1994. Extensive information is available within this database including company names, place where the spill occurred, date of spill, cause, reason and source of spill, damage incurred, and amount, concentration, and volume of materials released.

Government Publication Date: 1974-1994*

Non-Compliance Reports: Provincial NCPL

The Ministry of the Environment provides information about non-compliant discharges of contaminants to air and water that exceed legal allowable limits, from regulated industrial and municipal facilities. A reported non-compliance failure may be in regard to a Control Order, Certificate of Approval, Sectoral Regulation or specific regulation/act.

Government Publication Date: Dec 31, 2020

National Defense & Canadian Forces Fuel Tanks: Federal NDFT

The Department of National Defense and the Canadian Forces maintains an inventory of all aboveground & underground fuel storage tanks located on DND lands. Our inventory provides information on the base name, location, tank type & capacity, tank contents, tank class, date of tank installation, date tank last used, and status of tank as of May 2001. This database will no longer be updated due to the new National Security protocols which have prohibited any release of this database.

Government Publication Date: Up to May 2001*

National Defense & Canadian Forces Spills: Federal NDSP

The Department of National Defense and the Canadian Forces maintains an inventory of spills to land and water. All spill sites have been classified under the "Transportation of Dangerous Goods Act - 1992". Our inventory provides information on the facility name, location, spill ID #, spill date, type of spill, as well as the quantity of substance spilled & recovered.

Government Publication Date: Mar 1999-Apr 2018

National Defence & Canadian Forces Waste Disposal Sites: Federal NDWD

The Department of National Defence and the Canadian Forces maintains an inventory of waste disposal sites located on DND lands. Where available, our inventory provides information on the base name, location, type of waste received, area of site, depth of site, year site opened/closed and status.

Government Publication Date: 2001-Apr 2007*

National Energy Board Pipeline Incidents: Federal NEBI

Locations of pipeline incidents from 2008 to present, made available by the Canada Energy Regulator (CER) - previously the National Energy Board (NEB). Includes incidents reported under the Onshore Pipeline Regulations and the Processing Plant Regulations related to pipelines under federal jurisdiction, does not include incident data related to pipelines under provincial or territorial jurisdiction.

Government Publication Date: 2008-Jun 30, 2021

National Energy Board Wells: Federal NEBP

The NEBW database contains information on onshore & offshore oil and gas wells that are outside provincial jurisdiction(s) and are thereby regulated by the National Energy Board. Data is provided regarding the operator, well name, well ID No./UWI, status, classification, well depth, spud and release date.

Government Publication Date: 1920-Feb 2003*

National Environmental Emergencies System (NEES): Federal NEES

In 2000, the Emergencies program implemented NEES, a reporting system for spills of hazardous substances. For the most part, this system only captured data from the Atlantic Provinces, some from Quebec and Ontario and a portion from British Columbia. Data for Alberta, Saskatchewan, Manitoba and the Territories was not captured. However, NEES is also a repository for previous Environment Canada spill datasets. NEES is composed of the historic datasets ' or Trends ' which dates from approximately 1974 to present. NEES Trends is a compilation of historic databases, which were merged and includes data from NATES (National Analysis of Trends in Emergencies System), ARTS (Atlantic Regional Trends System), and NEES. In 2001, the Emergencies Program determined that variations in reporting regimes and requirements between federal and provincial agencies made national spill reporting and trend analysis difficult to achieve. As a consequence, the department has focused efforts on capturing data on spills of substances which fall under its legislative authority only (CEPA and FA). As such, the NEES database will be decommissioned in December 2004.

Government Publication Date: 1974-2003*

National PCB Inventory: Federal NPCB

Environment Canada's National PCB inventory includes information on in-use PCB containing equipment in Canada including federal, provincial and private facilities. Federal out-of-service PCB containing equipment and PCB waste owned by the federal government or by federally regulated industries such as airlines, railway companies, broadcasting companies, telephone and telecommunications companies, pipeline companies, etc. are also listed. Although it is not Environment Canada's mandate to collect data on non-federal PCB waste, the National PCB inventory includes some information on provincial and private PCB waste and storage sites. Some addresses provided may be Head Office addresses and are not necessarily the location of where the waste is being used or stored.

Government Publication Date: 1988-2008*

National Pollutant Release Inventory: Federal NPRI

Environment Canada has defined the National Pollutant Release Inventory ("NPRI") as a federal government initiative designed to collect comprehensive national data regarding releases to air, water, or land, and waste transfers for recycling for more than 300 listed substances.

Government Publication Date: 1993-May 2017

Oil and Gas Wells: Private OGWE

The Nickle's Energy Group (publisher of the Daily Oil Bulletin) collects information on drilling activity including operator and well statistics. The well information database includes name, location, class, status and depth. The main Nickle's database is updated on a daily basis, however, this database is updated on a monthly basis. More information is available at www.nickles.com.

Government Publication Date: 1988-Aug 31, 2022

Ontario Oil and Gas Wells: Provincial OOGW

In 1998, the MNR handed over to the Ontario Oil, Gas and Salt Resources Corporation, the responsibility of maintaining a database of oil and gas wells drilled in Ontario. The OGSR Library has over 20,000+ wells in their database. Information available for all wells in the ERIS database include well owner/operator, location, permit issue date, and well cap date, license No., status, depth and the primary target (rock unit) of the well being drilled. All geology/stratigraphy table information, plus all water table information is also provide for each well record.

Government Publication Date: 1800-Aug 2021

Inventory of PCB Storage Sites: Provincial OPCB

The Ontario Ministry of Environment, Waste Management Branch, maintains an inventory of PCB storage sites within the province. Ontario Regulation 11/82 (Waste Management - PCB) and Regulation 347 (Generator Waste Management) under the Ontario EPA requires the registration of inactive PCB storage equipment and/or disposal sites of PCB waste with the Ontario Ministry of Environment. This database contains information on: 1) waste quantities; 2) major and minor sites storing liquid or solid waste; and 3) a waste storage inventory.

Government Publication Date: 1987-Oct 2004; 2012-Dec 2013

Orders: Provincial ORD

This is a subset taken from Ontario's Environmental Registry (EBR) database. It will include Orders on the registry such as (EPA s. 17) - Order for remedial work, (EPA s. 18) - Order for preventative measures, (EPA s. 43) - Order for removal of waste and restoration of site, (EPA s. 44) - Order for conformity with Act for waste disposal sites, (EPA s. 136) - Order for performance of environmental measures.

Government Publication Date: 1994 - Oct 31, 2022

Canadian Pulp and Paper: Private PAP

This information is part of the Pulp and Paper Canada Directory. The Directory provides a comprehensive listing of the locations of pulp and paper mills and the products that they produce.

Government Publication Date: 1999, 2002, 2004, 2005, 2009-2014

Parks Canada Fuel Storage Tanks: Federal PCFT

Canadian Heritage maintains an inventory of known fuel storage tanks operated by Parks Canada, in both National Parks and at National Historic Sites. The database details information on site name, location, tank install/removal date, capacity, fuel type, facility type, tank design and owner/operator.

Government Publication Date: 1920-Jan 2005*

Pesticide Register: Provincial PES

The Ontario Ministry of the Environment and Climate Change maintains a database of licensed operators and vendors of registered pesticides.

Government Publication Date: Oct 2011- Sep 30, 2022

Pipeline Incidents: Provincial PINC

List of pipeline incidents (strikes, leaks, spills). This is not a comprehensive or complete inventory of pipeline incidents in the province; this listing in an historical copy of records previously obtained under Access to Public Information. Records are not verified for accuracy or completeness.

Government Publication Date: Feb 28, 2021

Private and Retail Fuel Storage Tanks: Provincial PRT

The Fuels Safety Branch of the Ontario Ministry of Consumer and Commercial Relations maintained a database of all registered private fuel storage tanks and licensed retail fuel outlets. This database includes an inventory of locations that have gasoline, oil, waste oil, natural gas and/or propane storage tanks on their property. The MCCR no longer collects this information. This information is now collected by the Technical Standards and Safety Authority (TSSA).

Government Publication Date: 1989-1996*

Permit to Take Water: Provincial PTTW

This is a subset taken from Ontario's Environmental Registry (EBR) database. It will include PTTW's on the registry such as OWRA s. 34 - Permit to take water.

Government Publication Date: 1994 - Oct 31, 2022

Ontario Regulation 347 Waste Receivers Summary: Provincial REC

Part V of the Ontario Environmental Protection Act ("EPA") regulates the disposal of regulated waste through an operating waste management system or a waste disposal site operated or used pursuant to the terms and conditions of a Certificate of Approval or a Provisional Certificate of Approval. Regulation 347 of the Ontario EPA defines a waste receiving site as any site or facility to which waste is transferred by a waste carrier. A receiver of regulated waste is required to register the waste receiving facility. This database represents registered receivers of regulated wastes, identified by registration number, company name and address, and includes receivers of waste such as: landfills, incinerators, transfer stations, PCB storage sites, sludge farms and water pollution control plants. This information is a summary of all years from 1986 including the most currently available data.

Government Publication Date: 1986-1990, 1992-2019

Record of Site Condition: Provincial RSC

The Record of Site Condition (RSC) is part of the Ministry of the Environment's Brownfields Environmental Site Registry. Protection from environmental cleanup orders for property owners is contingent upon documentation known as a record of site condition (RSC) being filed in the Environmental Site Registry. In order to file an RSC, the property must have been properly assessed and shown to meet the soil, sediment and groundwater standards appropriate for the use (such as residential) proposed to take place on the property. The Record of Site Condition Regulation (O. Reg. 153/04) details requirements related to site assessment and clean up.
RSCs filed after July 1, 2011 will also be included as part of the new (O.Reg. 511/09).

Government Publication Date: 1997-Sept 2001, Oct 2004-Sep 2022

Retail Fuel Storage Tanks: Private RST

This database includes an inventory of retail fuel outlet locations (including marinas) that have on their property gasoline, oil, waste oil, natural gas and / or propane storage tanks.

Government Publication Date: 1999-May 31, 2022

Scott's Manufacturing Directory: Private SCT

Scott's Directories is a data bank containing information on over 200,000 manufacturers across Canada. Even though Scott's listings are voluntary, it is the most comprehensive database of Canadian manufacturers available. Information concerning a company's address, plant size, and main products are included in this database.

Government Publication Date: 1992-Mar 2011*

Ontario Spills: Provincial SPL

List of spills and incidents made available the Ministry of the Environment, Conservation and Parks. This database identifies information such as location (approximate), type and quantity of contaminant, date of spill, environmental impact, cause, nature of impact, etc. Information from 1988-2002 was part of the ORIS (Occurrence Reporting Information System). The SAC (Spills Action Centre) handles all spills reported in Ontario. Regulations for spills in Ontario are part of the MOE's Environmental Protection Act, Part X. The Ministry of the Environment, Conservation and Parks cites the coronavirus pandemic as an explanation for delays in releasing data pursuant to requests.

Government Publication Date: 1988-Sep 2020; Dec 2020-Mar 2021

Wastewater Discharger Registration Database: Provincial SRDS

Information under this heading is combination of the following 2 programs. The Municipal/Industrial Strategy for Abatement (MISA) division of the Ontario Ministry of Environment maintained a database of all direct dischargers of toxic pollutants within nine sectors including: Electric Power Generation; Mining; Petroleum Refining; Organic Chemicals; Inorganic Chemicals; Pulp & Paper; Metal Casting; Iron & Steel; and Quarries. All sampling information is now collected and stored within the Sample Result Data Store (SRDS).

Government Publication Date: 1990-Dec 31, 2020

Anderson's Storage Tanks: Private TANK

The information provided in this database was collected by examining various historical documents, which identified the location of former storage tanks, containing substances such as fuel, water, gas, oil, and other various types of miscellaneous products. Information is available in regard to business operating at tank site, tank location, permit year, permit & installation type, no. of tanks installed & configuration and tank capacity. Data contained within this database pertains only to the city of Toronto and is not warranted to be complete, exhaustive or authoritative. The information was collected for research purposes only.

Government Publication Date: 1915-1953*

Transport Canada Fuel Storage Tanks: Federal TCFT

List of fuel storage tanks currently or previously owned or operated by Transport Canada. This inventory also includes tanks on The Pickering Lands, which refers to 7,530 hectares (18,600 acres) of land in Pickering, Markham, and Uxbridge owned by the Government of Canada since 1972; properties on this land has been leased by the government since 1975, and falls under the Site Management Policy of Transport Canada, but is administered by Public Works and Government Services Canada. This inventory provides information on the site name, location, tank age, capacity and fuel type.

Government Publication Date: 1970 - Dec 2020

Variances for Abandonment of Underground Storage Tanks: Provincial VAR

Listing of variances granted for storage tank abandonment. This is not a comprehensive or complete inventory of tank abandonment variances in the province; this listing is a copy of tank abandonment variance records previously obtained under Access to Public Information. In Ontario, registered underground storage tanks must be removed within two years of disuse; if removal of a tank is not feasible, an application may be sought for a variance from this code requirement.
Records are not verified for accuracy or completeness.

Government Publication Date: Feb 28, 2022

Waste Disposal Sites - MOE CA Inventory: Provincial WDS

The Ontario Ministry of Environment, Waste Management Branch, maintains an inventory of known open (active or inactive) and closed disposal sites in the Province of Ontario. Active sites maintain a Certificate of Approval, are approved to receive and are receiving waste. Inactive sites maintain Certificate(s) of Approval but are not receiving waste. Closed sites are not receiving waste. The data contained within this database was compiled from the MOE's Certificate of Approval database. Locations of these sites may be cross-referenced to the Anderson database described under ERIS's Private Source Database section, by the CA number. All new Environmental Compliance Approvals handed out after Oct 31, 2011 for Waste Disposal Sites will still be found in this database.

Government Publication Date: Oct 2011- Sep 30, 2022

Waste Disposal Sites - MOE 1991 Historical Approval Inventory: Provincial WDSH

In June 1991, the Ontario Ministry of Environment, Waste Management Branch, published the "June 1991 Waste Disposal Site Inventory", of all known active and closed waste disposal sites as of October 30st, 1990. For each "active" site as of October 31st 1990, information is provided on site location, site/CA number, waste type, site status and site classification. For each "closed" site as of October 31st 1990, information is provided on site location, site/CA number, closure date and site classification. Locations of these sites may be cross-referenced to the Anderson database described under ERIS's Private Source Database section, by the CA number.

Government Publication Date: Up to Oct 1990*

Water Well Information System: Provincial WWIS

This database describes locations and characteristics of water wells found within Ontario in accordance with Regulation 903. It includes such information as coordinates, construction date, well depth, primary and secondary use, pump rate, static water level, well status, etc. Also included are detailed stratigraphy information, approximate depth to bedrock and the approximate depth to the water table.

Government Publication Date: Jun 30 2022

Definitions

Database Descriptions: This section provides a detailed explanation for each database including: source, information available, time coverage, and acronyms used. They are listed in alphabetic order.

Detail Report: This is the section of the report which provides the most detail for each individual record. Records are summarized by location, starting with the project property followed by records in closest proximity.

Distance: The distance value is the distance between plotted points, not necessarily the distance between the sites' boundaries. All values are an approximation.

Direction: The direction value is the compass direction of the site in respect to the project property and/or center point of the report.

Elevation: The elevation value is taken from the location at which the records for the site address have been plotted. All values are an approximation. Source: Google Elevation API.

Executive Summary: This portion of the report is divided into 3 sections:

'Report Summary'- Displays a chart indicating how many records fall on the project property and, within the report search radii.

'Site Report Summary'-Project Property'- This section lists all the records which fall on the project property. For more details, see the 'Detail Report' section.

'Site Report Summary-Surrounding Properties'- This section summarizes all records on adjacent properties, listing them in order of proximity from the project property. For more details, see the 'Detail Report' section.

Map Key: The map key number is assigned according to closest proximity from the project property. Map Key numbers always start at #1. The project property will always have a map key of '1' if records are available. If there is a number in brackets beside the main number, this will indicate the number of records on that specific property. If there is no number in brackets, there is only one record for that property.

The symbol and colour used indicates 'elevation': the red inverted triangle will dictate 'ERIS Sites with Lower Elevation', the yellow triangle will dictate 'ERIS Sites with Higher Elevation' and the orange square will dictate 'ERIS Sites with Same Elevation.'

Unplottables: These are records that could not be mapped due to various reasons, including limited geographic information. These records may or may not be in your study area, and are included as reference.

APPENDIX 3

QUALIFICATIONS OF ASSESSORS

Mohammed Ramadan, B.Sc.

patersongroup

Geotechnical Engineering

Environmental Engineering

Hydrogeology

Geological Engineering

Materials Testing

Building Science

Archaeological Services

POSITION

Environmental Scientist

EDUCATION

Carleton University, B.Sc., 2017
Environmental Science

EXPERIENCE

2019 – Present
Paterson Group Inc.
Consulting Engineers
Materials Testing and Environmental Divisions
Environmental Scientist

SELECT LIST OF PROJECTS

Phase I and II – ESA Reports – Various Sites - Ottawa
National Capital Region (CSA Z768-01 & MECP)
Subgrade Reviews – Various Sites – Ottawa
Density Testing – Residential and Commercial Sites – Ottawa
Bearing Surface Investigations – Various Sites - Ottawa

Mark S. D'Arcy, P. Eng.

patersongroup

- Geotechnical Engineering
- Environmental Engineering
- Hydrogeology
- Geological Engineering
- Materials Testing
- Building Science
- Archaeological Services

POSITION

Associate and Supervisor of the Environmental Division
Senior Environmental/Geotechnical Engineer

EDUCATION

Queen's University, B.A.Sc.Eng, 1991
Geotechnical / Geological Engineering

MEMBERSHIPS

Ottawa Geotechnical Group
Professional Engineers of Ontario

EXPERIENCE

1991 to Present
Paterson Group Inc.
Associate and Senior Environmental/Geotechnical Engineer
Environmental and Geotechnical Division
Supervisor of the Environmental Division

SELECT LIST OF PROJECTS

Mary River Exploration Mine Site - Northern Baffin Island
Agricultural Supply Facilities - Eastern Ontario
Laboratory Facility – Edmonton (Alberta)
Ottawa International Airport - Contaminant Migration Study - Ottawa
Richmond Road Reconstruction - Ottawa
Billings Hurdman Interconnect - Ottawa
Bank Street Reconstruction - Ottawa
Environmental Review – Various Laboratories across Canada - CFIA
Dwyer Hill Training Centre – Ottawa
Nortel Networks Environmental Monitoring - Carling Campus – Ottawa
Remediation Program - Block D Lands – Kingston
Investigation of former landfill sites – City of Ottawa
Record of Site Condition for Railway Lands – North Bay
Commercial Properties – Guelph and Brampton
Brownfields Remediation – Alcan Site - Kingston
Montreal Road Reconstruction - Ottawa
Appleford Street Residential Development - Ottawa
Remediation Program - Ottawa Train Yards
Remediation Program - Bayshore and Heron Gate
Gladstone Avenue Reconstruction – Ottawa
Somerset Avenue West Reconstruction - Ottawa