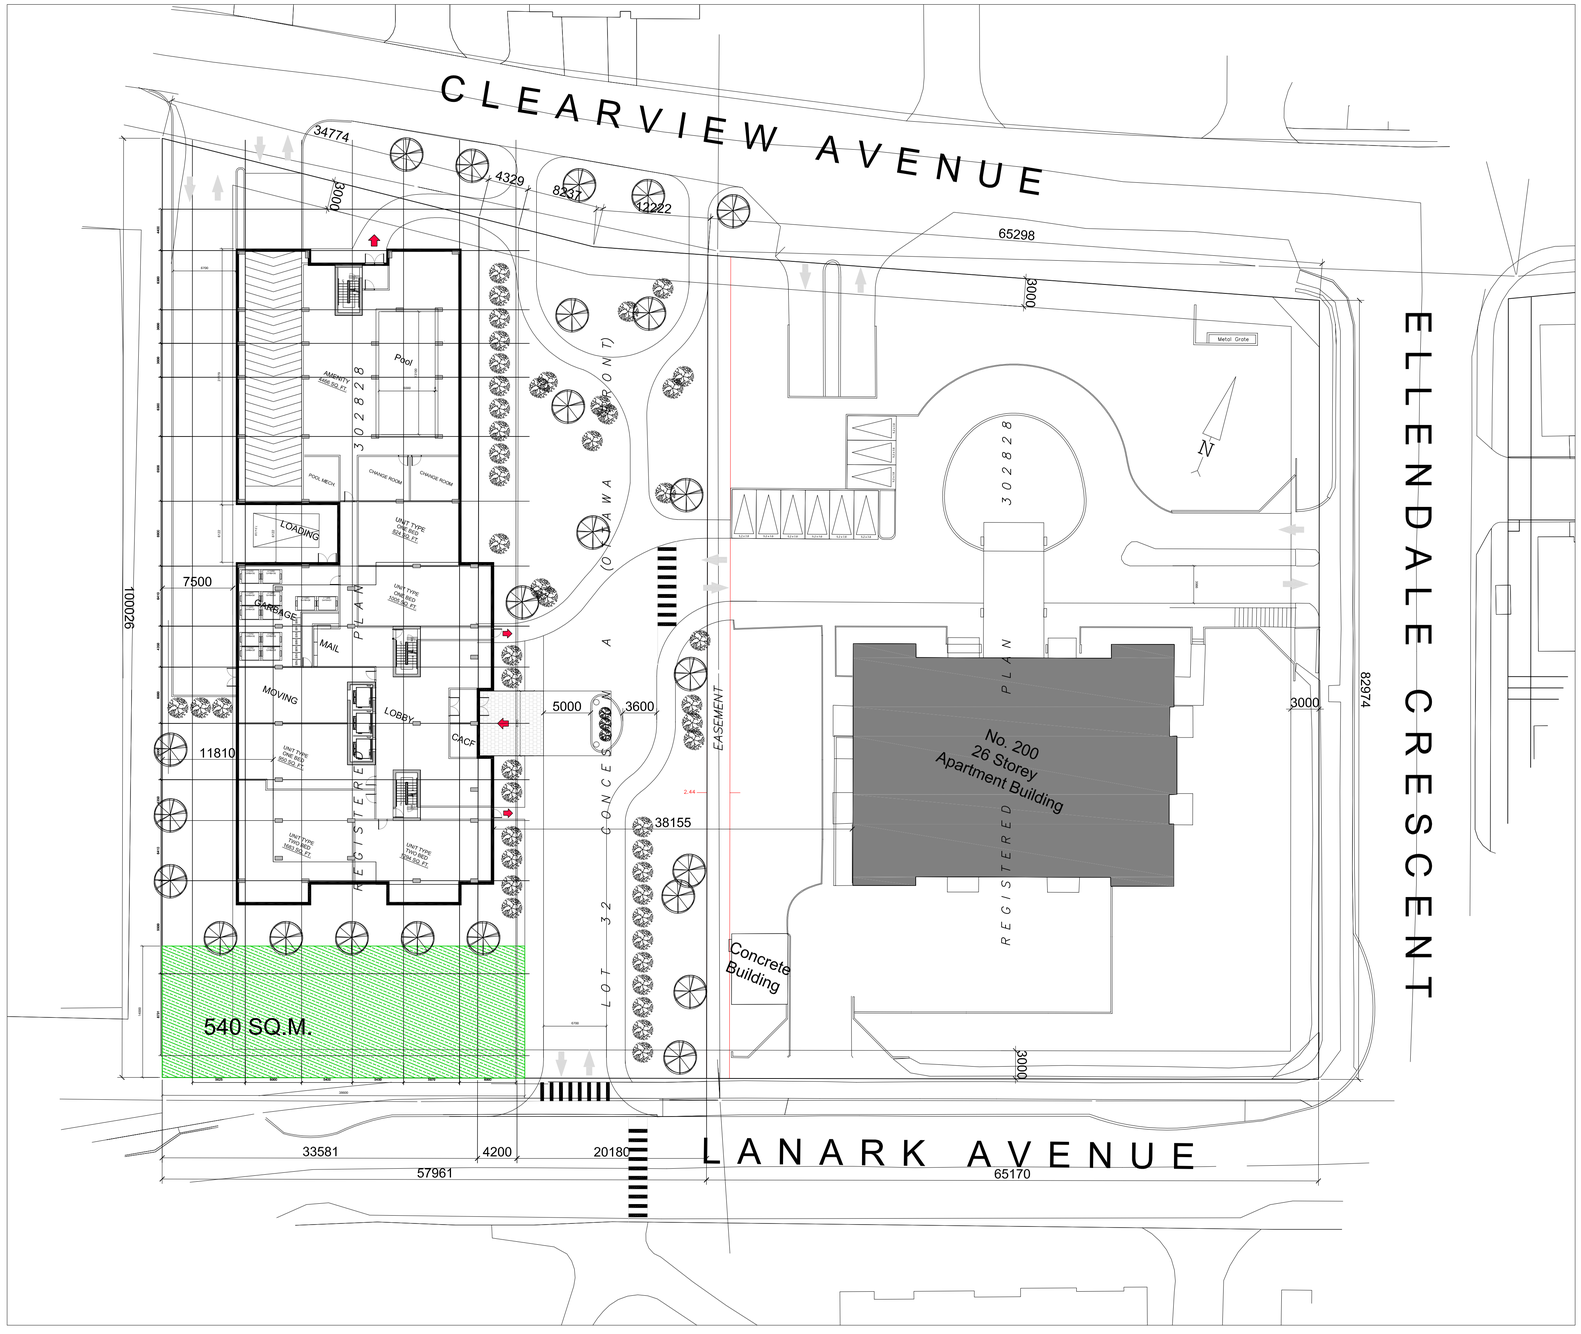

IT IS THE RESPONSIBILITY OF THE APPROPRIATE CONTRACTOR TO CHECK AND VERIFY ALL DIMENSIONS ON SITE AND TO REPORT ALL ERRORS AND/OR OMISSIONS TO THE ARCHITECT.

ALL CONTRACTORS MUST COMPLY WITH ALL PERTINENT CODES AND BY-LAWS.

THIS DRAWING MAY NOT BE USED FOR CONSTRUCTION UNTIL SIGNED BY THE ARCHITECT.

DO NOT SCALE DRAWINGS.

COPYRIGHT RESERVED.

No.	DESCRIPTION	DATE
01	ISSUED FOR OPA&REZONING - 2ND ROUND	2023/03/17

REVISIONS:

ARCHITECT SEAL:

ONTARIO ASSOCIATION OF ARCHITECTS
RODERICK J. LAHEY
LICENCE
4375

NORTH ARROW:

PROJECT NORTH

CLIENT:

HOMESTEAD

ARCHITECT:

rla/architecture
56 Beech Street, Ottawa, Ontario K1S 3J6
t.613.724.9932 f.613.724.1209 www.rodericklahey.ca

PROJECT TITLE:

210 CLEARVIEW AVE.

OTTAWA ONTARIO

SHEET TITLE:

GROUND FLOOR PLAN

DRAWN:	CHECKED:
RLA	RLA
SCALE: 1:300	SHEET No. A02
PROJECT No. 2117	

PLOT DATE: Thursday, April 06, 2023

F:\2021\2117 - 200 Clearview Ave\01 Design Development\02 Conceptual Design\01 CAD\2117 - All FLOOR PLANS - Zoning Application_Option 1_Round 2.pln, 1:1, Round 2 Resubmission, RLA Master ARCH D (24.00_x_36.00_Inches)