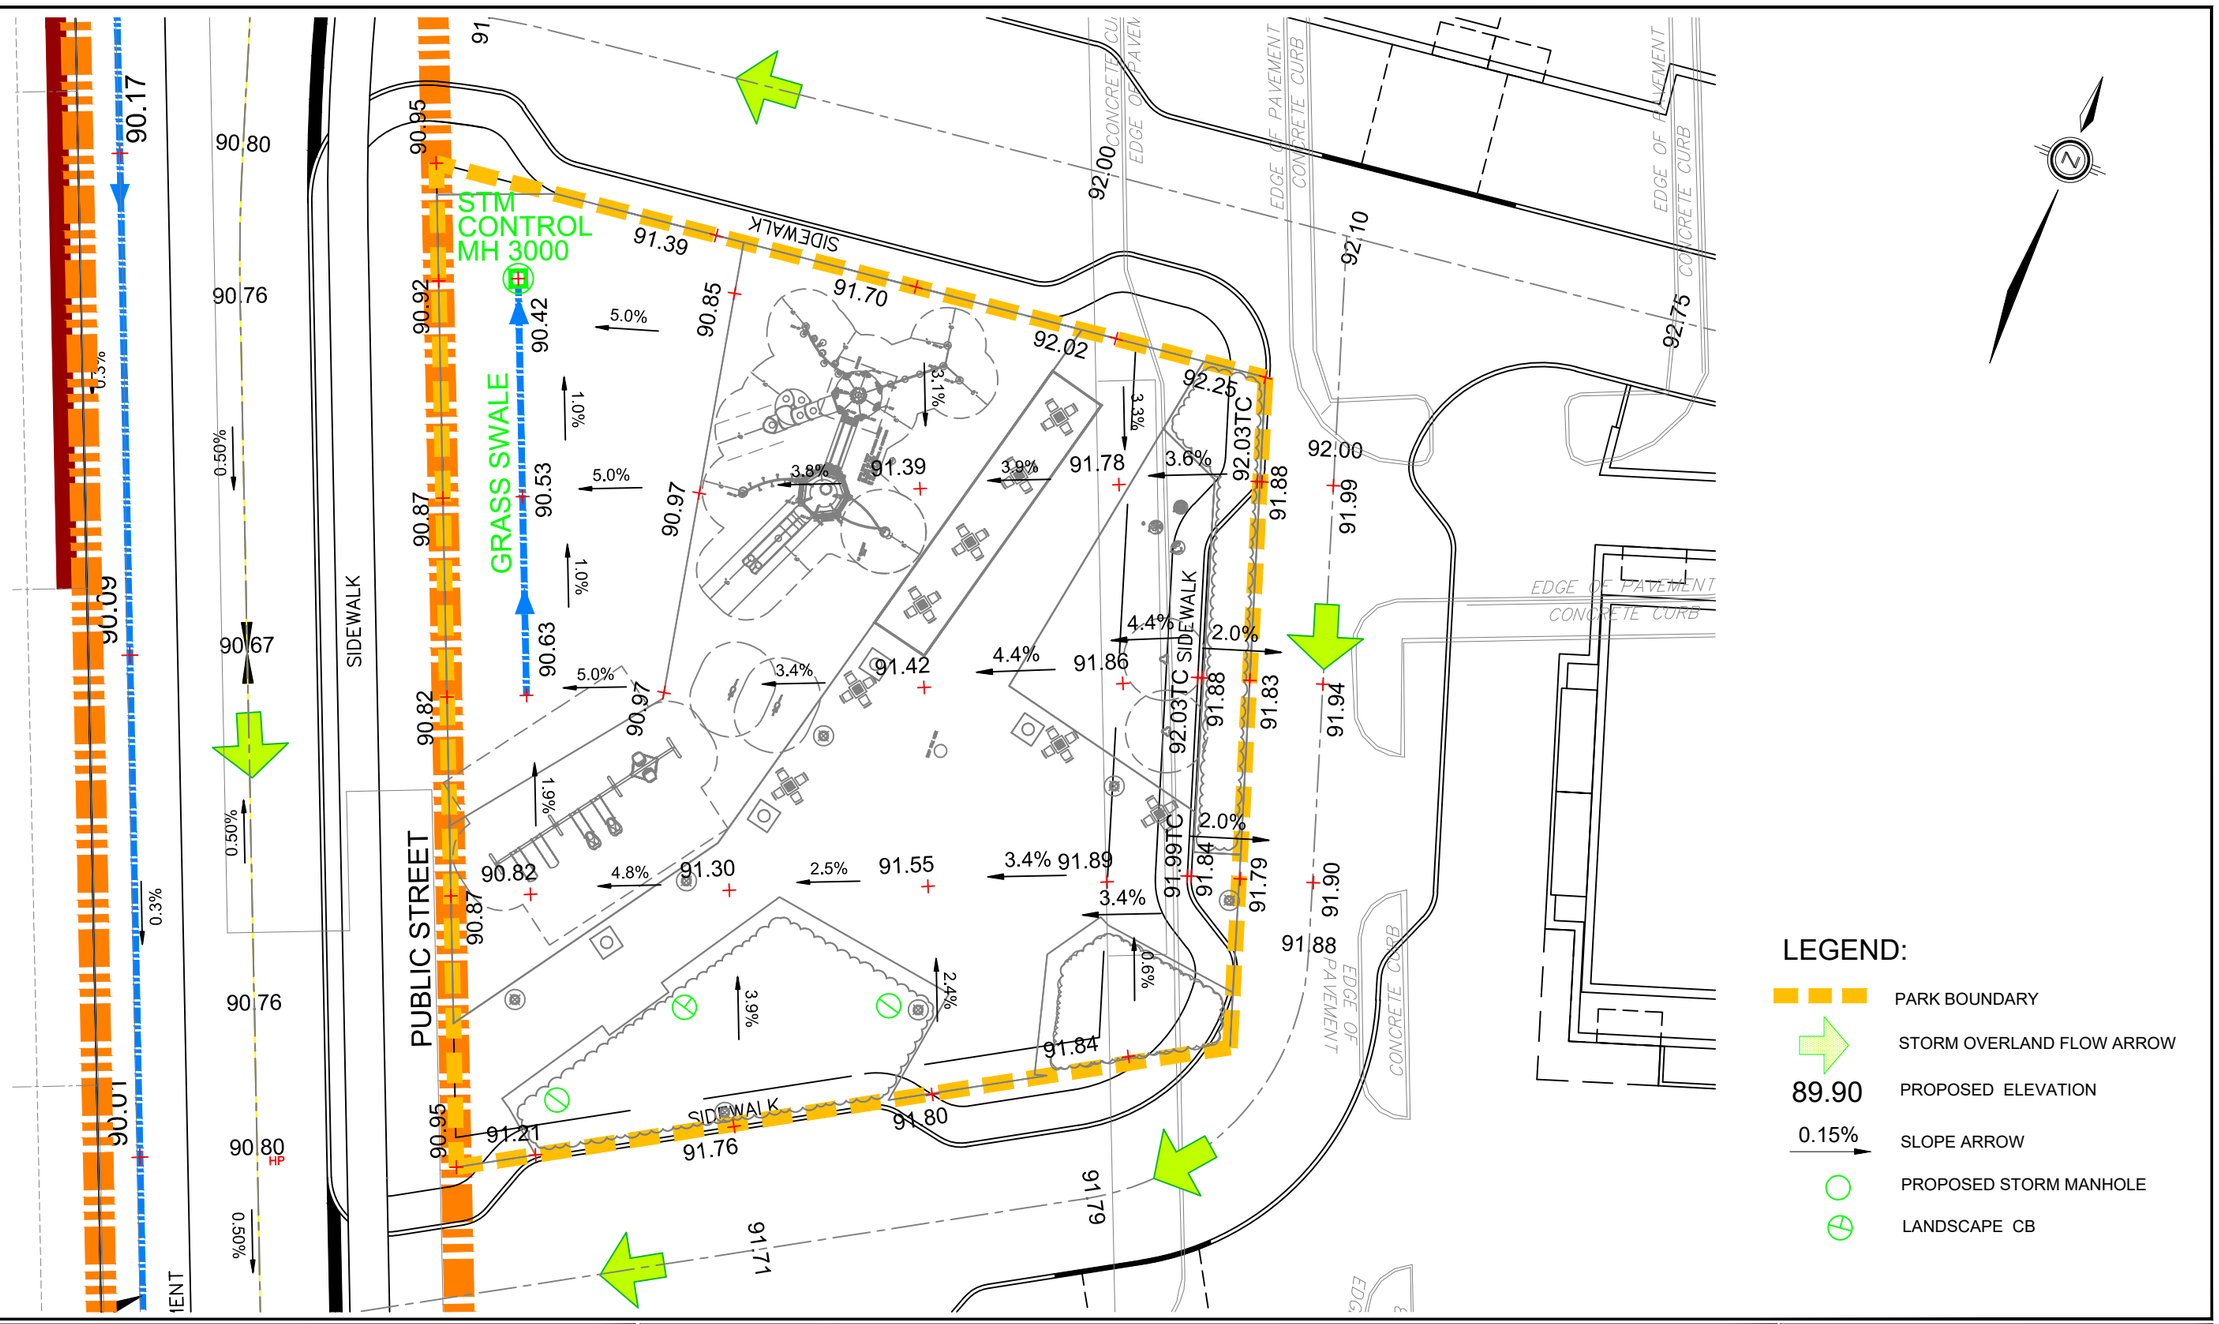

DSEL
120 Iber Road, Unit 103
Stittsville, ON K2S 1E9
TEL: (613) 836-0856
FAX: (613) 836-7183
www.DSEL.ca

BGO - 1822 BANK ST
PARK CONCEPTUAL GRADING PLAN
CITY OF OTTAWA

PROJECT No.:	23-1369
SCALE:	1:300
DATE:	February 2025
FIGURE:	9