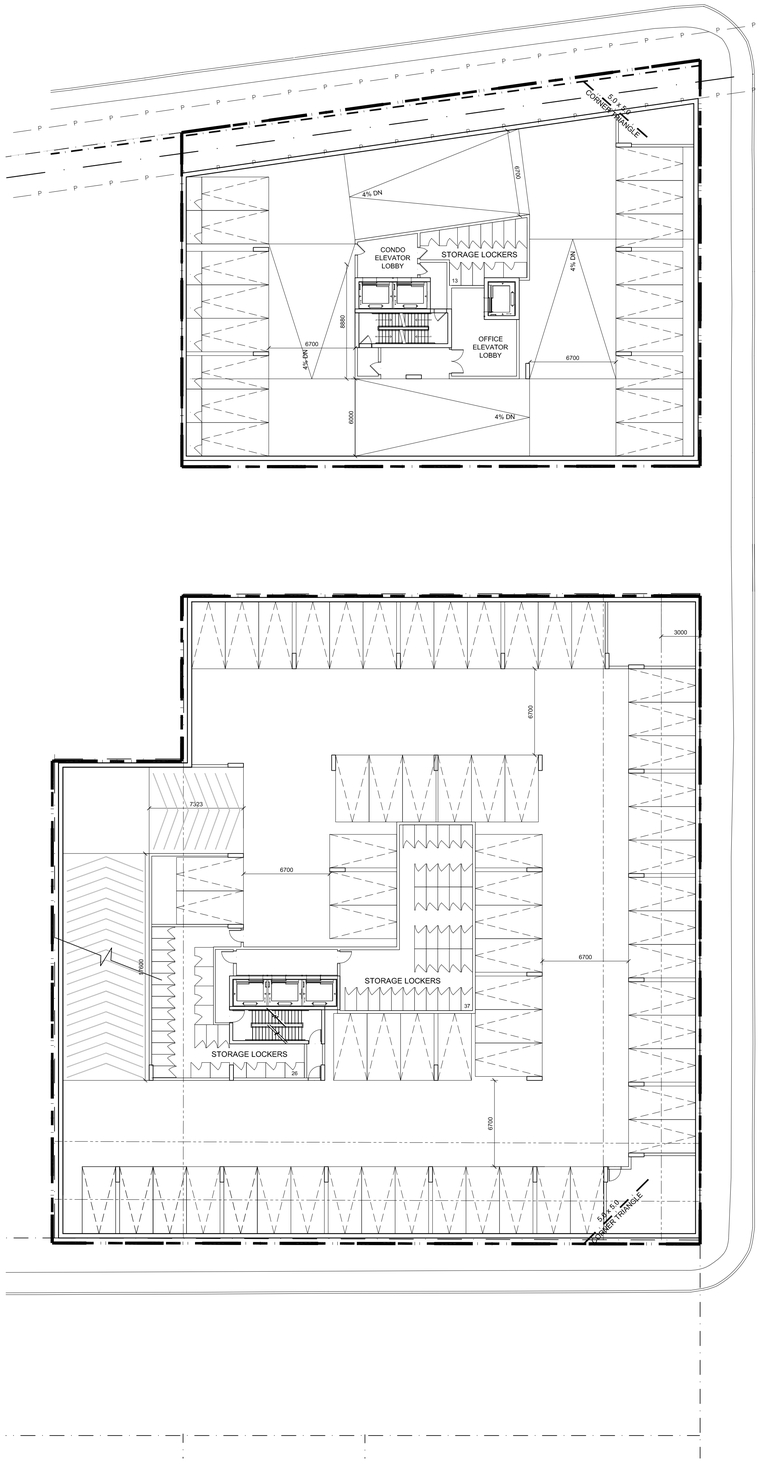

TYPICAL PARKING FLOOR PLAN

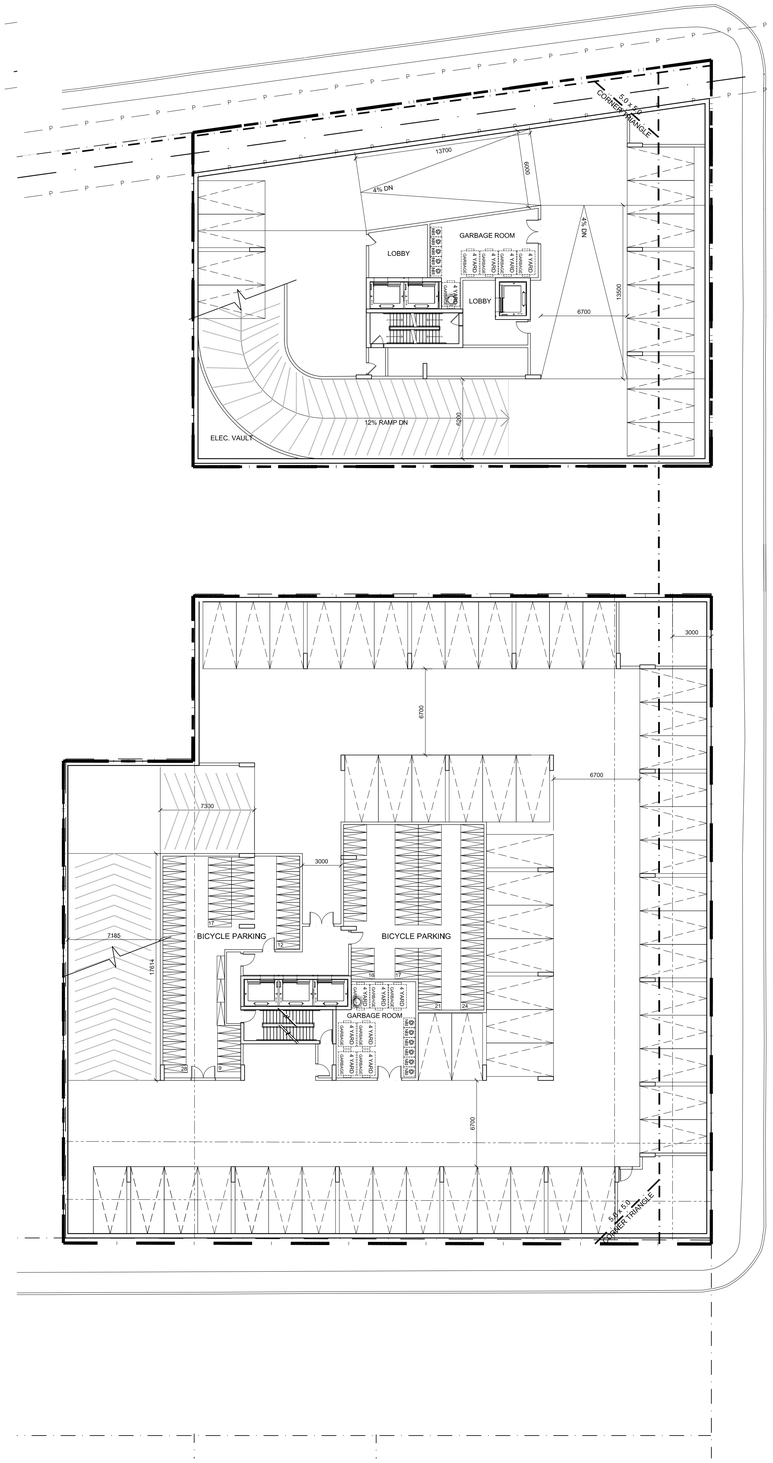

P1 FLOOR PLAN

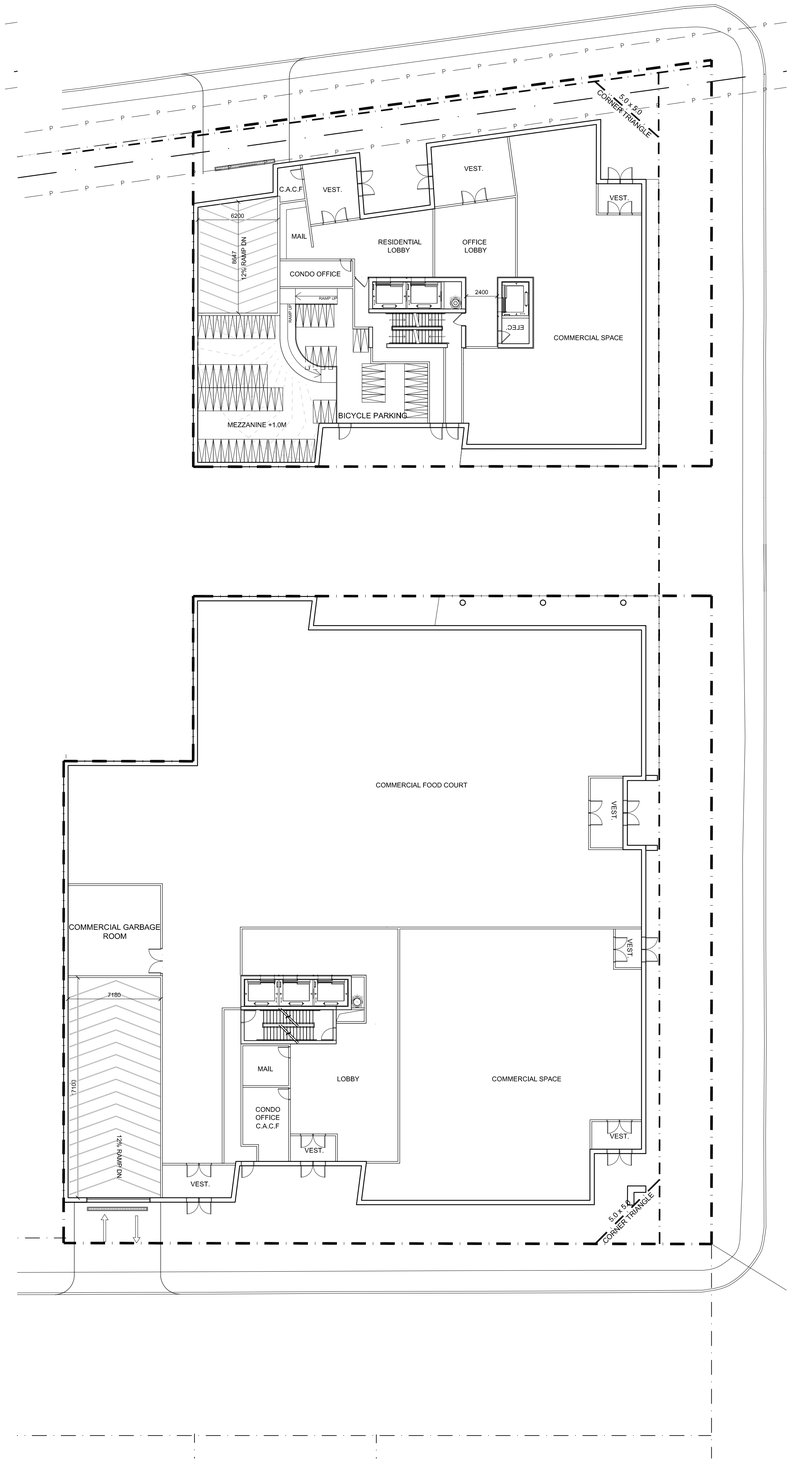

GROUND FLOOR PLAN

RODERICK LAHEY ARCHITECT INC

FLOOR PLANS

PLOT DATE: Tuesday, March 24, 2015

ONTARIO ASSOCIATION OF ARCHITECTS
RODERICK J. LAHEY
LICENCE
4375

250 & 274 PARKDALE AVENUE
OTTAWA ONTARIO

RICHCRAFT™ Group Of Companies