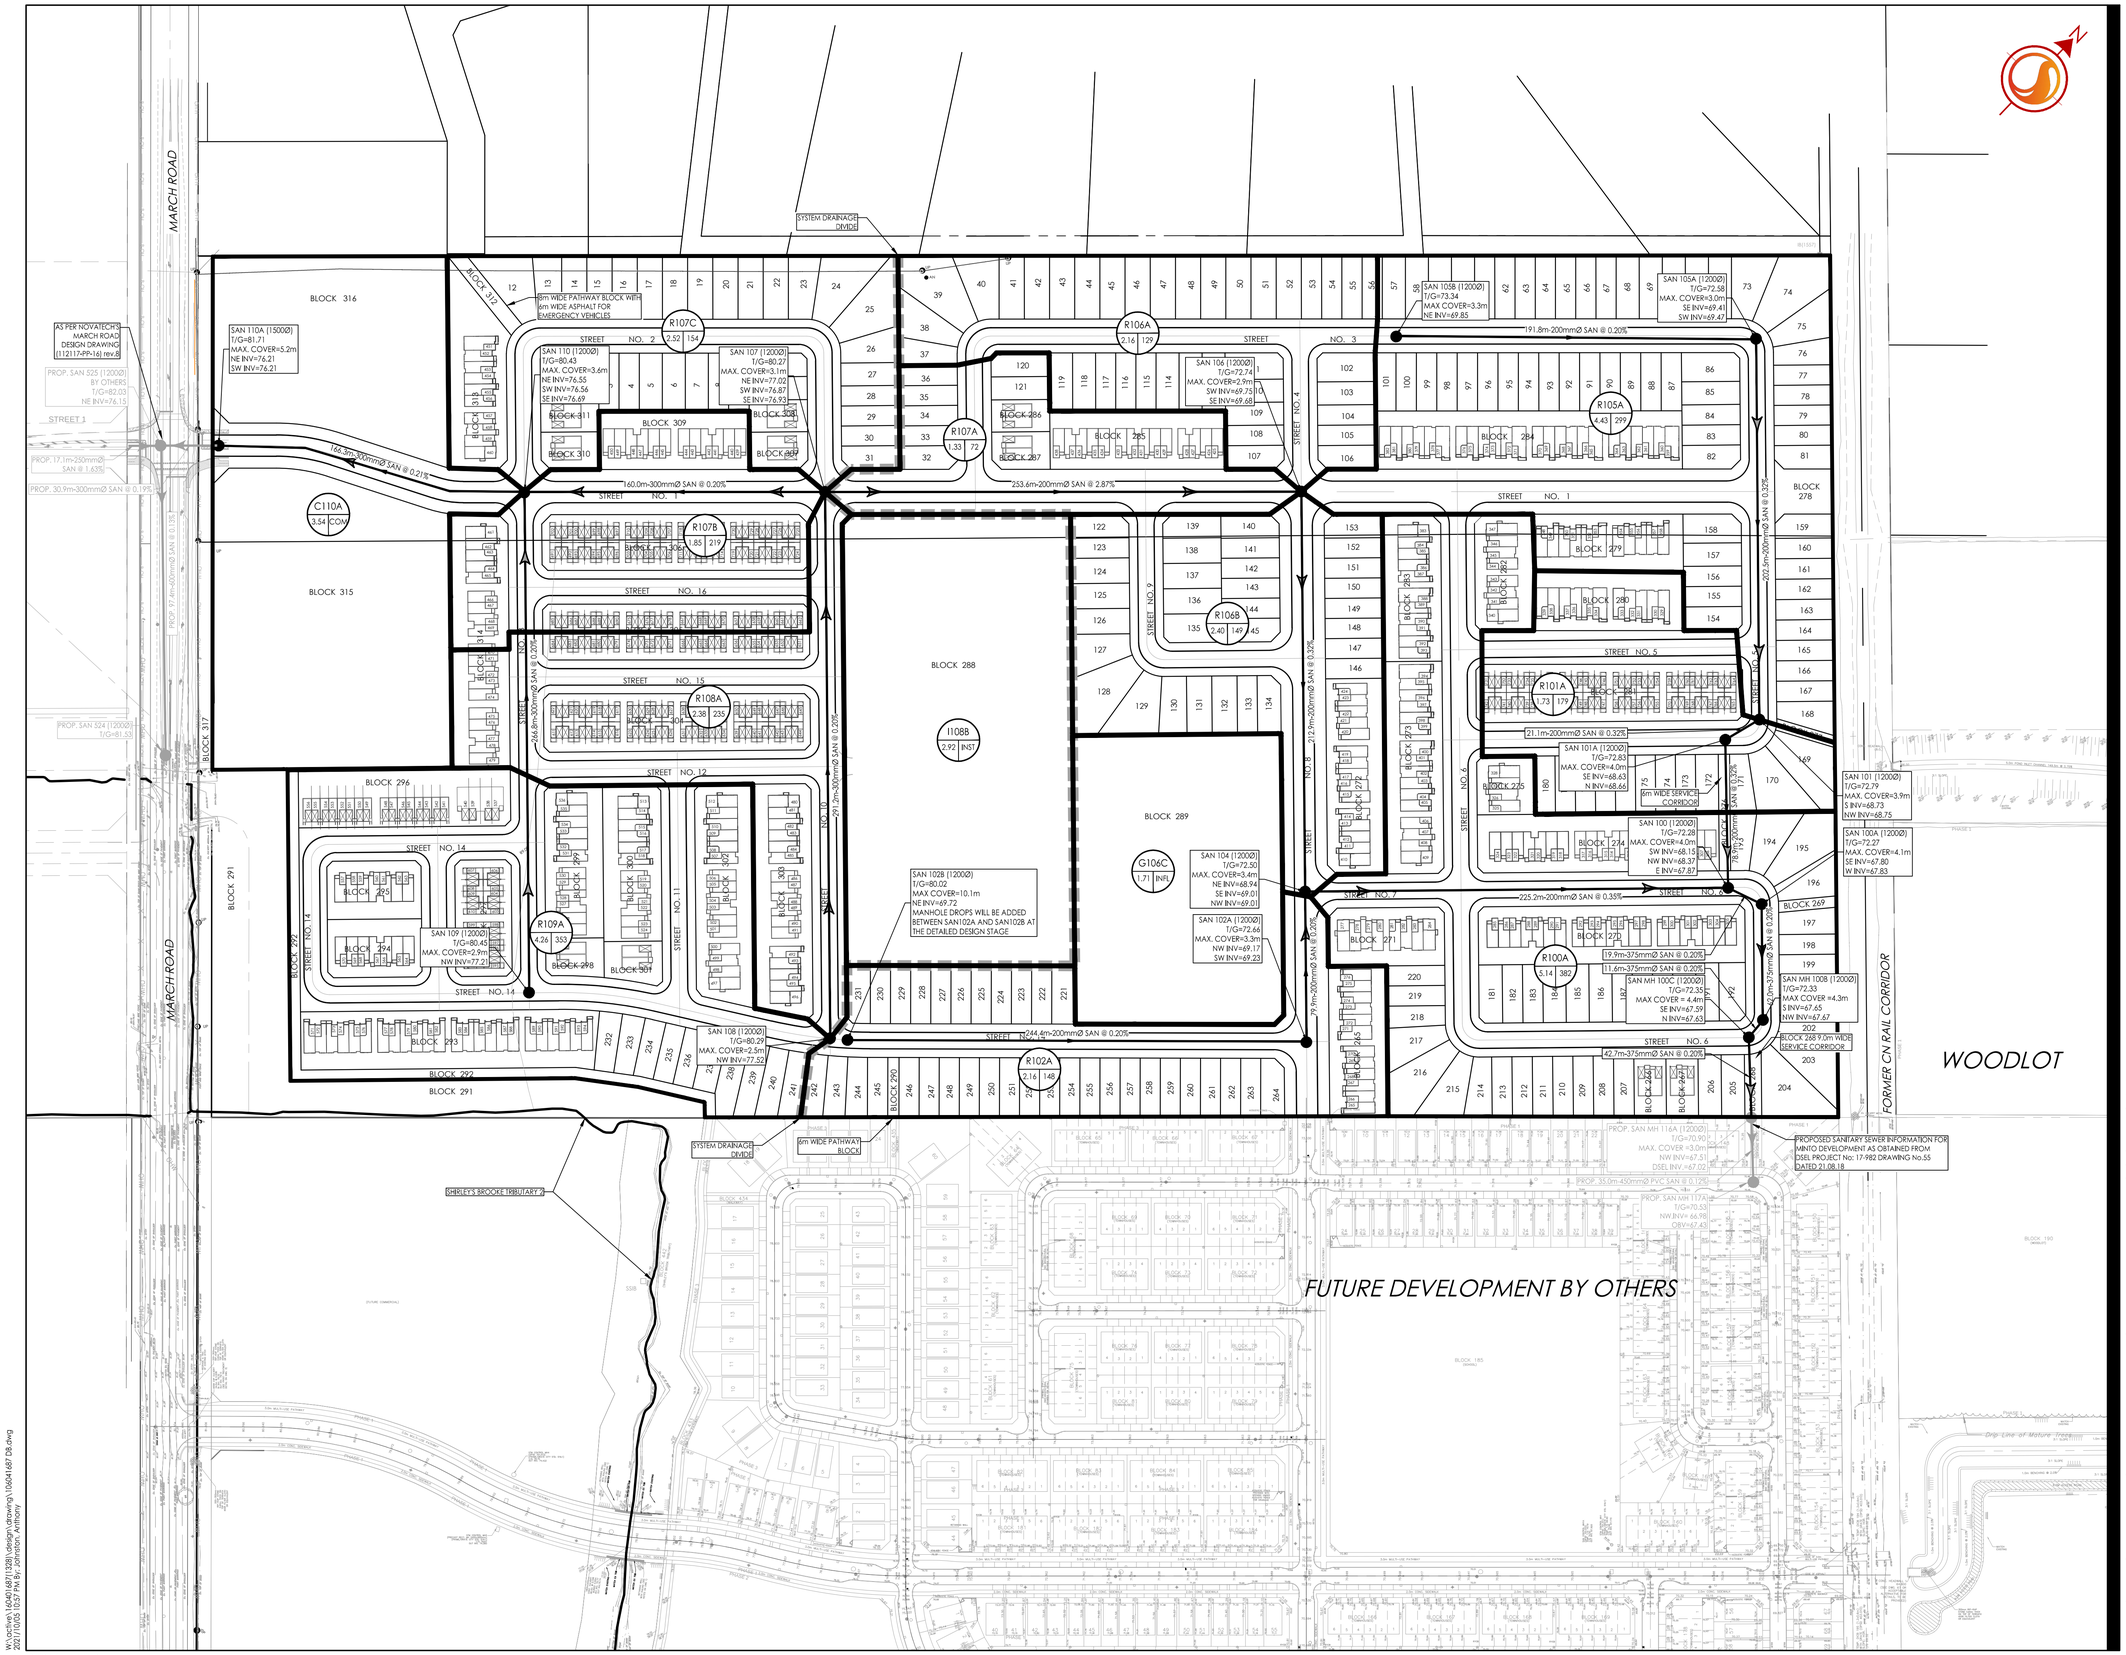

W:\active\s 160401687\328\design\drawings\160401687 D6.dwg
2021/10/05 11:57:39 BY: Johnson, Anthony

ORIGINAL SHEET - ARCH D

Stantec

Stantec Consulting Ltd.
400 - 1331 Clyde Avenue
Ottawa ON
Tel. 613.722.4420
www.stantec.com

Copyright Reserved

The Contractor shall verify and be responsible for all dimensions. DO NOT scale the drawing - any errors or omissions shall be reported to Stantec without delay.
The Copyrights to all designs and drawings are the property of Stantec. Reproduction or use for any purpose other than that authorized by Stantec is forbidden.

Legend

- PROPOSED TRUNK SANITARY SEWER
- EXISTING/PROPOSED (BY OTHERS) TRUNK SANITARY SEWER
- SANITARY DRAINAGE BOUNDARY
- EXISTING/PROPOSED (BY OTHERS) SANITARY DRAINAGE BOUNDARY
- SA1 / 0.50 / 50 — AREA ID, POPULATION, SANITARY DRAINAGE AREA (ha)

Notes

No.	Revision	By	Appd.	YY.MM.DD
2	REVISED PER NEW DRAFT PLAN	AJ	AMP	21.10.06
1	FOR REVIEW	AJ	AMP	21.09.28

File Name: 160401328	Dwn.	Chkd.	Dsgn.	YY.MM.DD
	AJ	KS	DT	19.07.05

Permit-Seal

LICENSED PROFESSIONAL ENGINEER
A.M. PAEREZ FERNANDEZ
100105130
2021-10-06
PROVINCE OF ONTARIO

Client/Project
CAVANAGH DEVELOPMENTS

CAVANAGH NORTHRIDGE
DRAFT PLAN OF SUBDIVISION
OTTAWA, ON

Title
FUNCTIONAL OVERALL SANITARY SEWER SYSTEM

Project No.	Scale				
160401687	1:1500	0	15	45	75m
Drawing No.	Sheet		Revision		
SAN-1	2 of 5		2		