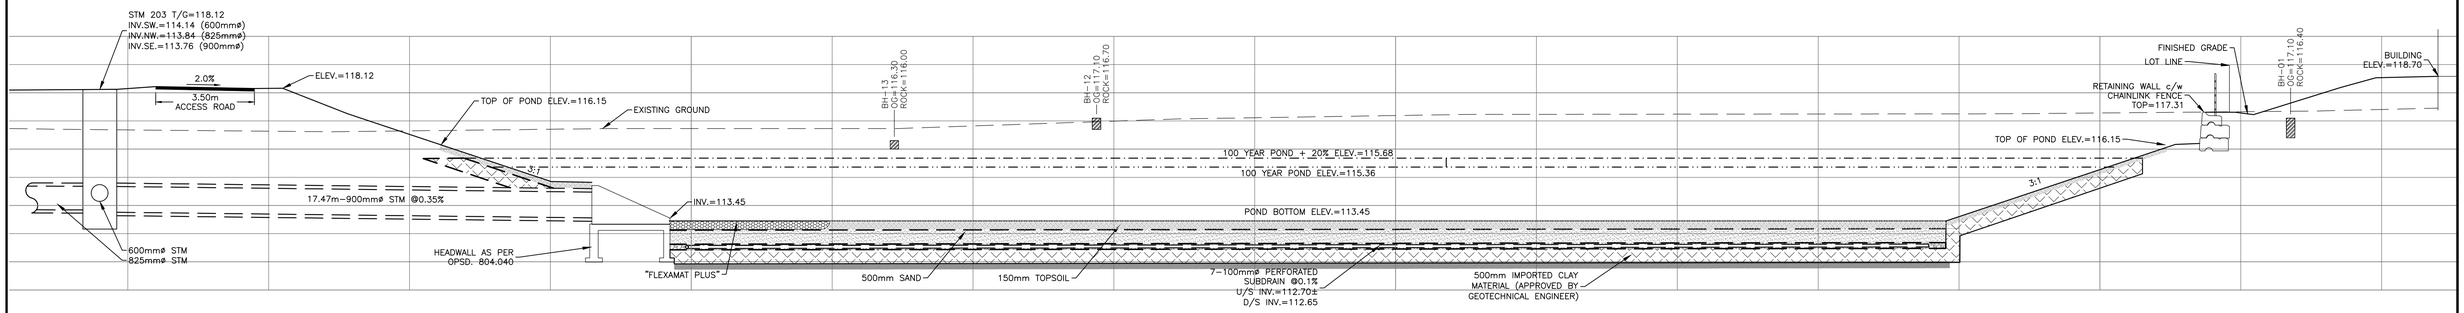

A C703 POND SECTION A-A
SCALE: 1:100 0 1m 2m 4m HORIZONTAL 1:100

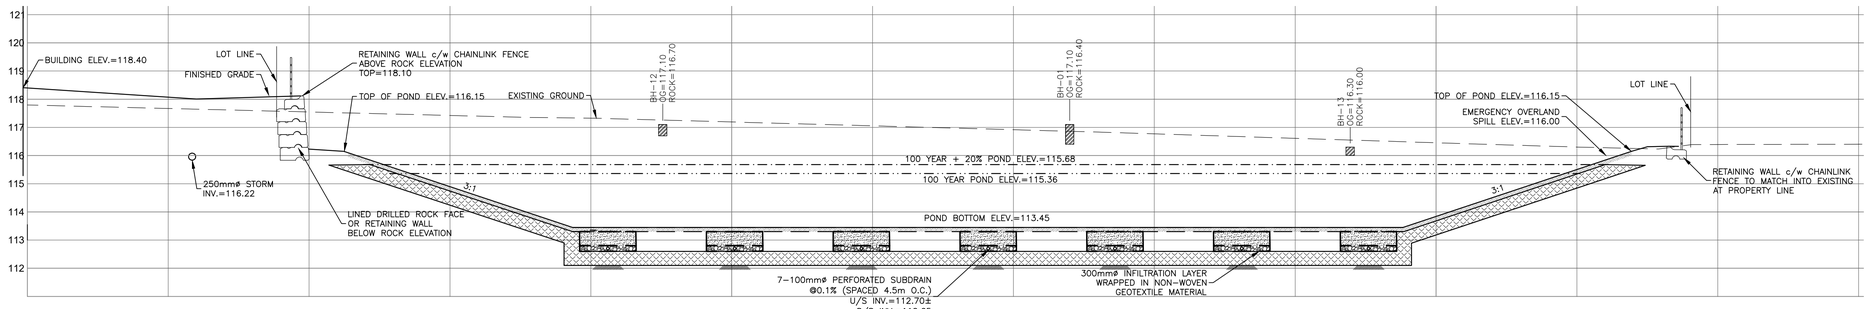

B C703 POND SECTION B-B
SCALE: 1:100 0 1m 2m 4m HORIZONTAL 1:100

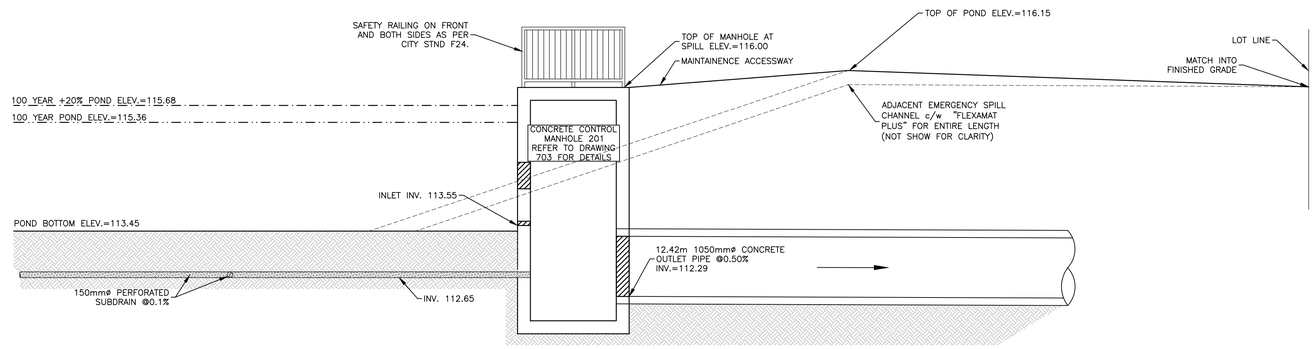

C C703 EMERGENCY SPILLWAY SECTION
SCALE: 1:50 0 0.5m 1m 2m HORIZONTAL 1:50

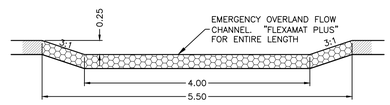

D C703 EMERGENCY SPILLWAY SECTION
SCALE: 1:50 0 0.5m 1m 2m HORIZONTAL 1:50

CAUTION
THE POSITION OF ALL POLE LINES, CONDUITS, WATERMAINS, SEWERS AND OTHER UNDERGROUND AND OVERGROUND UTILITIES AND STRUCTURES IS NOT NECESSARILY SHOWN ON THE CONTRACT DRAWINGS, AND WHERE SHOWN, THE ACCURACY OF THE POSITION OF SUCH UTILITIES AND STRUCTURES IS NOT GUARANTEED. BEFORE STARTING WORK, DETERMINE THE EXACT LOCATION OF ALL SUCH UTILITIES AND STRUCTURES AND ASSUME ALL LIABILITY FOR DAMAGE TO THEM.

JOB BENCH MARK JBM▲
TOP OF HEAD OF MAGNETIC NAIL SET IN SIDE OF CONCRETE SIGN BASE 0.2± ABOVE GRADE ELEVATION=120.77
NORTHING=5014575.29 EASTING=349007.23

TOPOGRAPHIC INFORMATION
PART OF LOT 12, CONCESSION 12, GEOGRAPHIC TOWNSHIP OF GOULBOURN, CITY OF OTTAWA.
TOPOGRAPHIC INFORMATION PROVIDED BY FAIRHALL MOFFATT & WOODLAND LIMITED O.L.S (TP388Z) SURVEY DATED JANUARY 14, 2020.
SITE GRID SYSTEM MTM NAD 83, ZONE 9,

REV	REVISION DESCRIPTION	DATE	BY	APPD
2	REVISED AS PER CITY COMMENTS	14/10/22	AC	BMT
1	ISSUED FOR APPROVAL	12/05/22	SAB	BMT

SCALE: 0 1m 2m 4m HORIZONTAL 1:100
NORTH
DESIGNED BY
REVIEWED BY

OWNER
LATITUDE HOMES
1202 CARP ROAD
STITTSVILLE, ON. K2S 1B9

exp Services Inc.
T: +1 613 688 1899 | F: +1 613 225 7337
2650 Queensview Drive, Unit 100
Ottawa, ON K2B 8H6
Canada
www.exp.com
• BUILDINGS • EARTH & ENVIRONMENT • ENERGY •
• INDUSTRIAL • INFRASTRUCTURE • SUSTAINABILITY •

BASE/PLAN SK
DESIGN JLF
CHECKED BMT
CAD SK
PROJECT MANAGER JLF
APPROVED BMT

PROJECT
HAZELDEAN HORIZONS
6171 HAZELDEAN ROAD
OTTAWA, ONTARIO.

TITLE
DETAIL SHEET 5
STORMWATER MANAGEMENT
FACILITY DETAILS 1

PROJECT No. 258780
SURVEY Z38800-FMW
DATE 24/07/20
DRAWING No. C703

Filename: \\exp\data\vol1\ott-00258780-v0\60 execution\05 drawings\C705 detail sheet 6 stormwater management facility details 2.dwg
Last Saved: 10/19/2022 1:58:50 PM Last Plotted: 10/19/2022 2:13:52 PM Plotted by: Caleb
References: _xref-TTL.dwg; _xref-SP.dwg; _xref-TWL_topo.dwg; _xref-GRADING.dwg; _xref-PROFILES-GEOTECH BLOCK.dwg; _xref-PIPES.dwg;

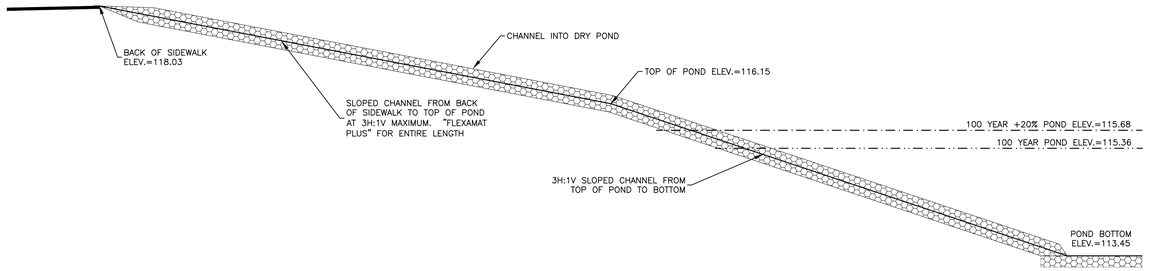

E C703 INLET CHANNEL SECTION
SCALE: 1:50 0 0.5m 1m 2m HORIZONTAL 1:50

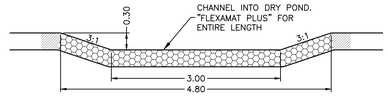

F C703 INLET CHANNEL SECTION
SCALE: 1:50 0 0.5m 1m 2m HORIZONTAL 1:50

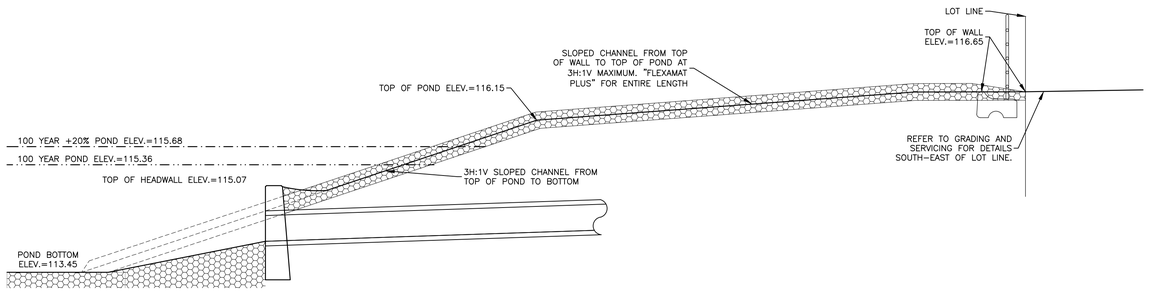

G C703 INLET CHANNEL SECTION
SCALE: 1:50 0 0.5m 1m 2m HORIZONTAL 1:50

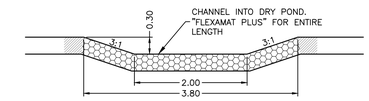

H C703 INLET CHANNEL SECTION
SCALE: 1:50 0 0.5m 1m 2m HORIZONTAL 1:50

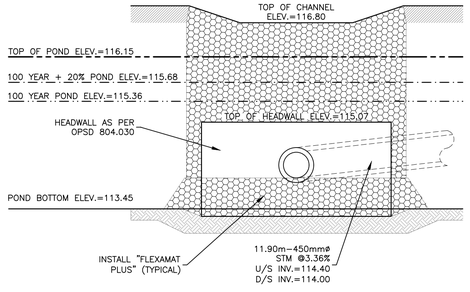

I C703 HEADWALL SECTION
SCALE: 1:50 0 0.5m 1m 2m HORIZONTAL 1:50

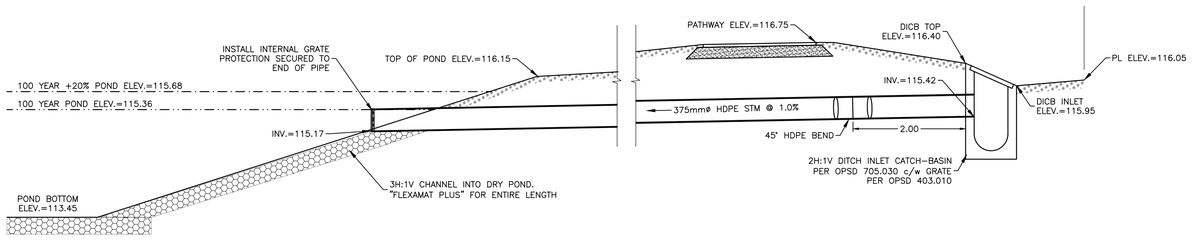

J C703 INLET CULVERT SECTION
SCALE: 1:50 0 0.5m 1m 2m HORIZONTAL 1:50

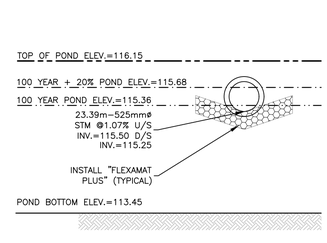

K C703 INLET CULVERT SECTION
SCALE: 1:50 0 0.5m 1m 2m HORIZONTAL 1:50

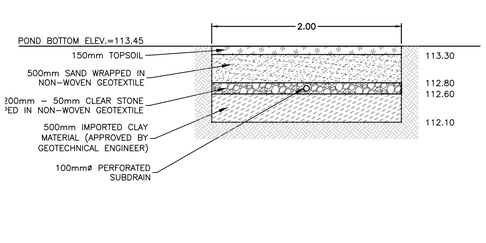

L C703 SAND FILTER TYPICAL CROSS-SECTION
SCALE: 1:50 0 0.5m 1m 2m HORIZONTAL 1:50

CAUTION
THE POSITION OF ALL POLE LINES, CONDUITS, WATERMAINS, SEWERS AND OTHER UNDERGROUND AND OVERGROUND UTILITIES AND STRUCTURES IS NOT NECESSARILY SHOWN ON THE CONTRACT DRAWINGS, AND WHERE SHOWN, THE ACCURACY OF THE POSITION OF SUCH UTILITIES AND STRUCTURES IS NOT GUARANTEED. BEFORE STARTING WORK, DETERMINE THE EXACT LOCATION OF ALL SUCH UTILITIES AND STRUCTURES AND ASSUME ALL LIABILITY FOR DAMAGE TO THEM.

JOB BENCH MARK JBM▲
TOP OF HEAD OF MAGNETIC NAIL SET IN SIDE OF CONCRETE SIGN
BASE 0.2± ABOVE GRADE ELEVATION=120.77
NORTHING=5014575.29 EASTING=349007.23

TOPOGRAPHIC INFORMATION
PART OF LOT 12, CONCESSION 12, GEOGRAPHIC TOWNSHIP OF GOULBOURN, CITY OF OTTAWA.
TOPOGRAPHIC INFORMATION PROVIDED BY FAIRHALL MOFFATT & WOODLAND LIMITED O.L.S (TP3882) SURVEY DATED JANUARY 14, 2020.
SITE GRID SYSTEM MTM NAD 83, ZONE 9,

REV	REVISION DESCRIPTION	DATE	BY	APPD
2	REVISED AS PER CITY COMMENTS	14/10/22	AC	BMT
1	ISSUED FOR APPROVAL	12/05/22	SAB	BMT

SCALE 0 1m 2m 4m HORIZONTAL 1:100
NORTH
DESIGNED BY
REVIEWED BY

OWNER
LATITUDE HOMES
1202 CARP ROAD
STITTSVILLE, ON. K2S 1B9

exp Services Inc.
t: +1.613.688.1899 | f: +1.613.225.7330
2650 Queensview Drive, Unit 100
Ottawa, ON K2B 8H6
Canada
www.exp.com
• BUILDINGS • EARTH & ENVIRONMENT • ENERGY •
• INDUSTRIAL • INFRASTRUCTURE • SUSTAINABILITY •

BASEPLAN SK
DESIGN JLF
CHECKED BMT
CAD SK
PROJECT MANAGER JLF
APPROVED BMT

PROJECT
HAZELDEAN HORIZONS
6171 HAZELDEAN ROAD
OTTAWA, ONTARIO.

TITLE
DETAIL SHEET 6
STORMWATER MANAGEMENT
FACILITY DETAILS 2

PROJECT No. 258780
SURVEY Z38800-FMW
DATE 24/07/20
DRAWING No. C704

Filename: \\exp\data\ott\ott-00258780-vol0\60 exec\civil\65 drawing\c705 detail sheet 6 stormwater management facility details 2.dwg
Last Saved: 10/18/2022 2:15:20 PM By: HAJAT
Last Plotted: 10/18/2022 2:15:20 PM Plotted by: CoreA
References: ...\ref-TTL.dwg; ...\ref-SP.dwg; ...\ref-TMW_Topo.dwg; ...\ref-GRADING.dwg; ...\ref-PIPES.dwg; ...\ref-PROFILES-GEOTECH BLOCK.dwg