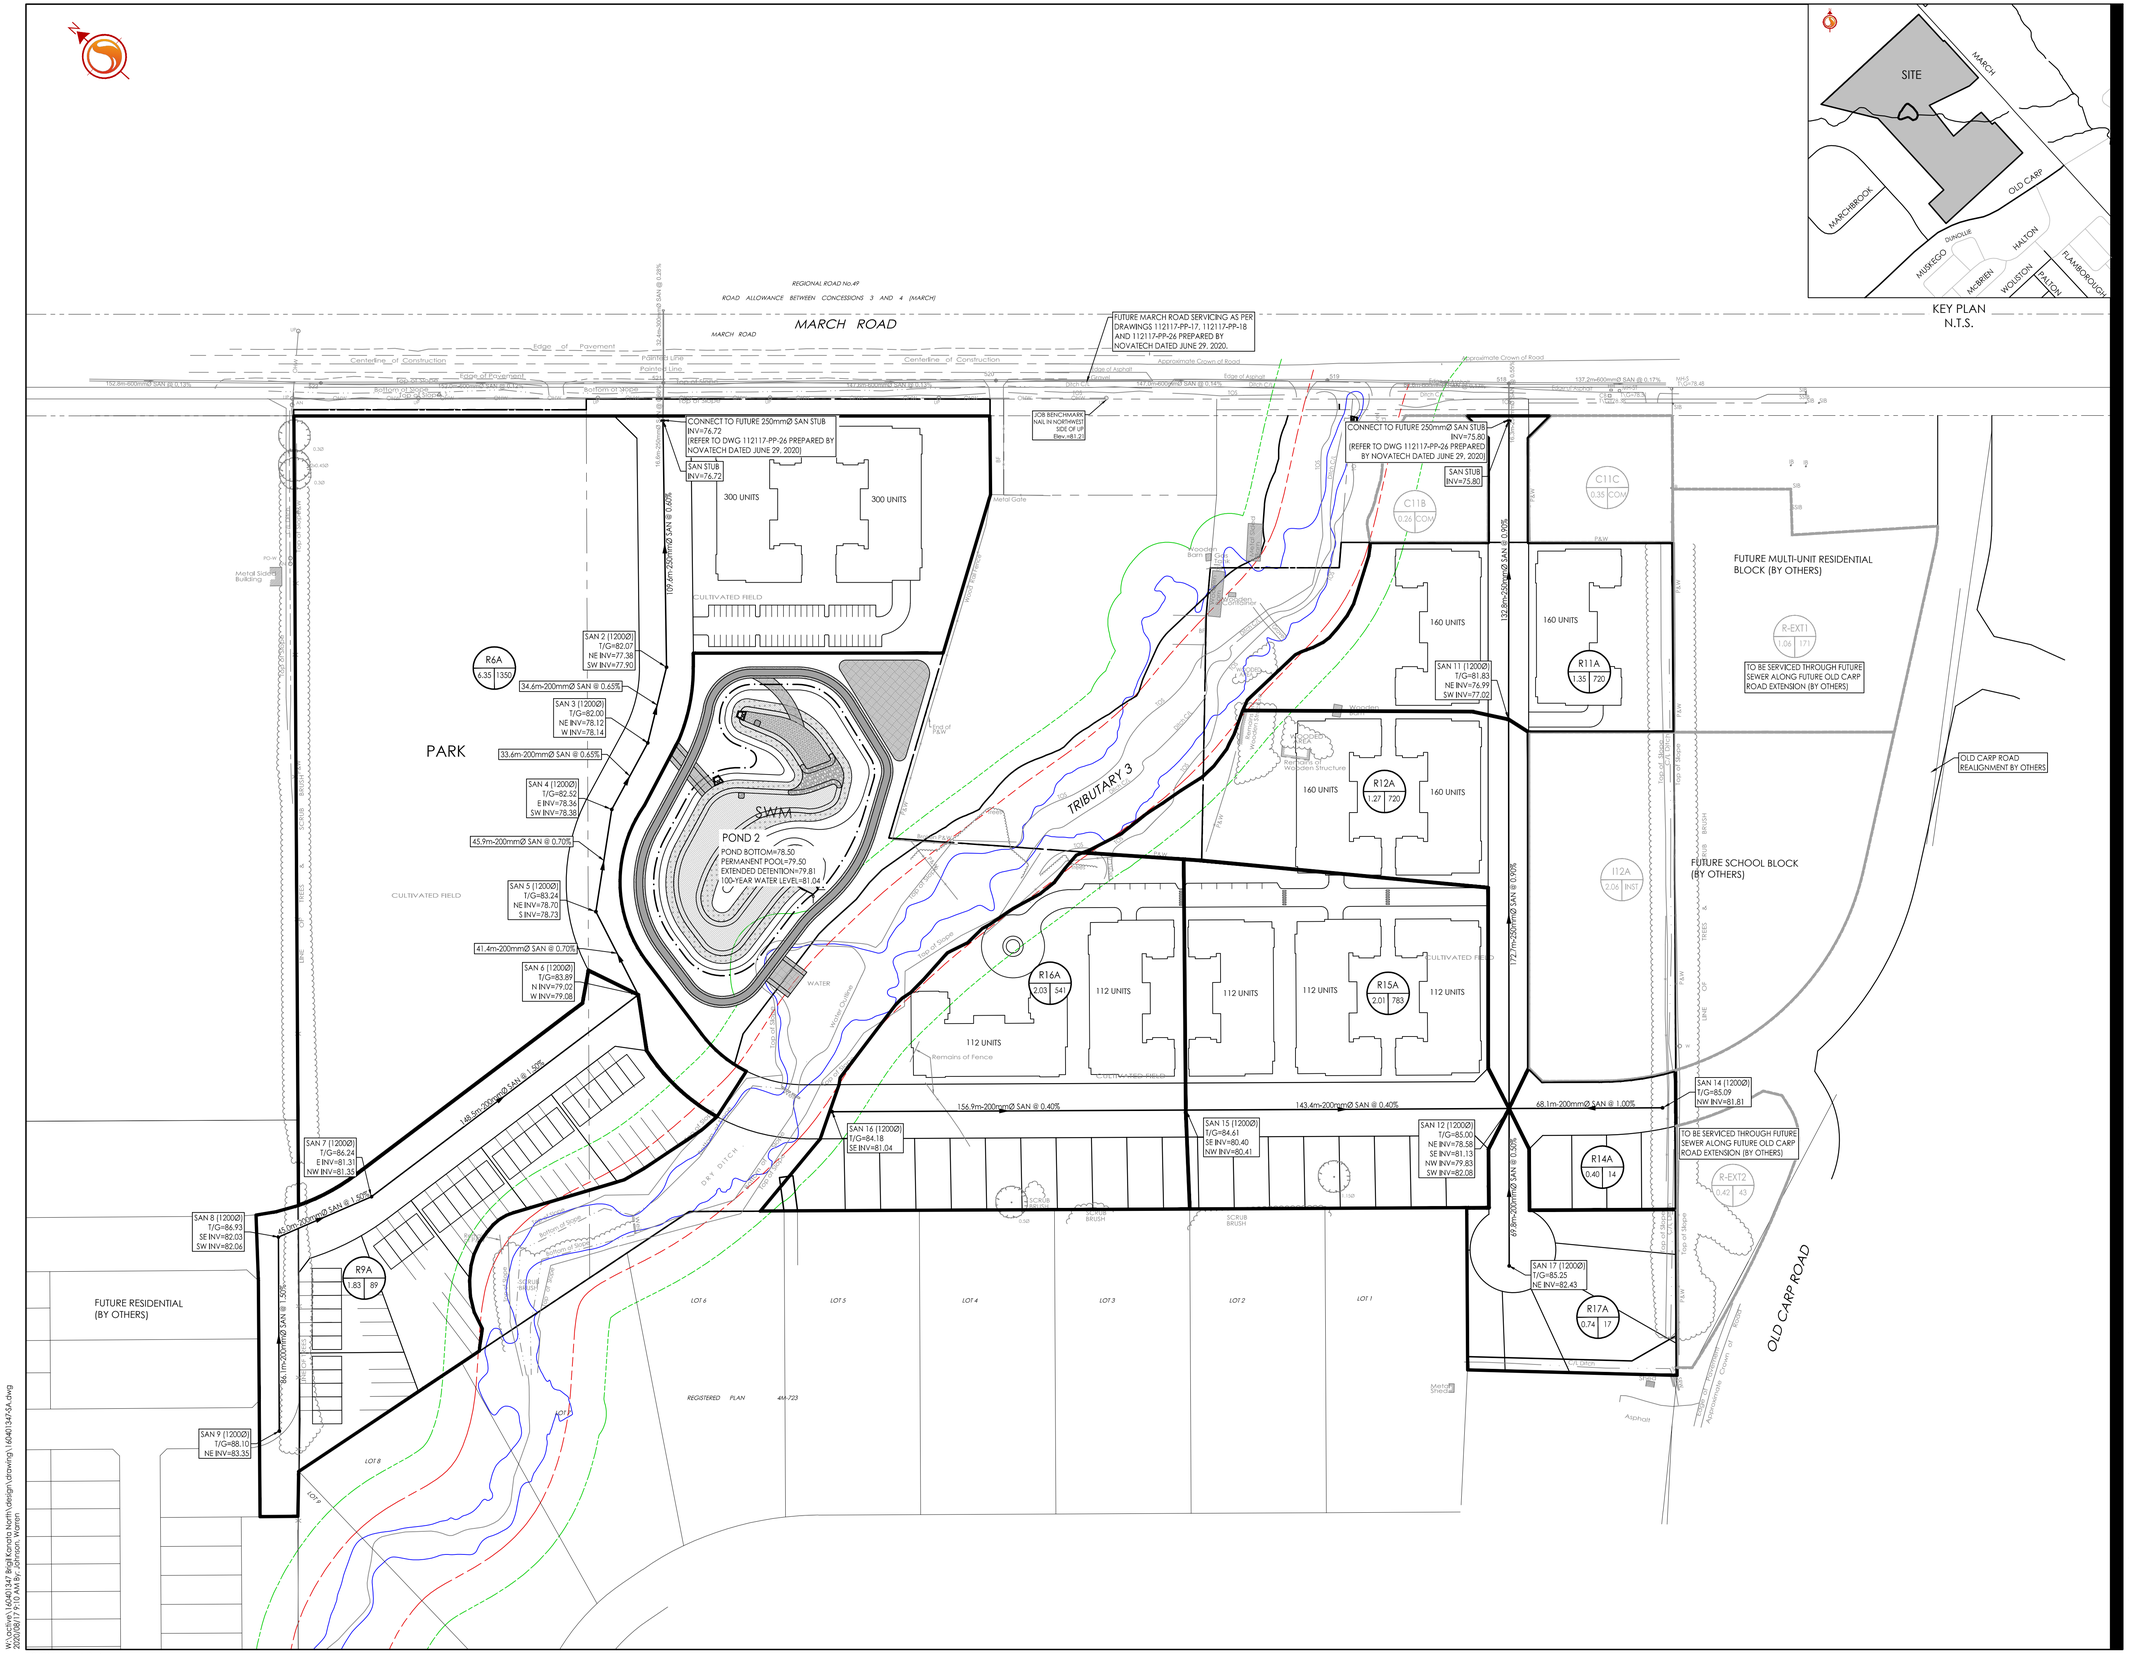

KEY PLAN
N.T.S.

Stantec

Stantec Consulting Ltd.
400 - 1331 Clyde Avenue
Ottawa ON
Tel. 613.722.4420
www.stantec.com

Copyright Reserved

The Contractor shall verify and be responsible for all dimensions. DO NOT scale the drawing - any errors or omissions shall be reported to Stantec without delay.
The Copyrights to all designs and drawings are the property of Stantec. Reproduction or use for any purpose other than that authorized by Stantec is forbidden.

Legend

- SA24A / 0.38 / 34 — SANITARY DRAINAGE AREA ID#; POPULATION; SANITARY DRAINAGE AREA ha.
- SANITARY DRAINAGE AREA
- PROPOSED SANITARY SEWER
- FUTURE SANITARY DRAINAGE AREA
- FUTURE SANITARY SEWER
- MVCA 100 YEAR FLOODPLAIN
- MVCA MEANDER BELT
- MVCA REGULATION LIMIT

Notes

1	ISSUED FOR DRAFT PLAN APPROVAL	WAJ	AMP	20.08.18
Revision		By	Appd.	YY.MM.DD

File Name: 160401347-SA.dwg	WAJ	AMP	WAJ	20.06.11
	Dwn.	Chkd.	Dsgn.	YY.MM.DD

Permit-Seal

LICENSED PROFESSIONAL ENGINEER
A.M. PAREZ FERNANDEZ
100105130
2020-08-21
PROVINCE OF ONTARIO

Client/Project
3223701 CANADA INC.

BRIGIL - KANATA NORTH

OTTAWA, ON

Title
CONCEPTUAL
OVERALL SANITARY DRAINAGE PLAN

Project No. 160401347

Scale 1:1250 (0 12.5 37.5 62.5m)

Drawing No. OSA-1

Sheet 4 of 6

Revision 1

ORIGINAL SHEET - ARCH D

W:\active\160401347 Brigil Kanata North\design\drawings\160401347-SA.dwg
2020/08/17 9:10 AM By: Johnson, Warren