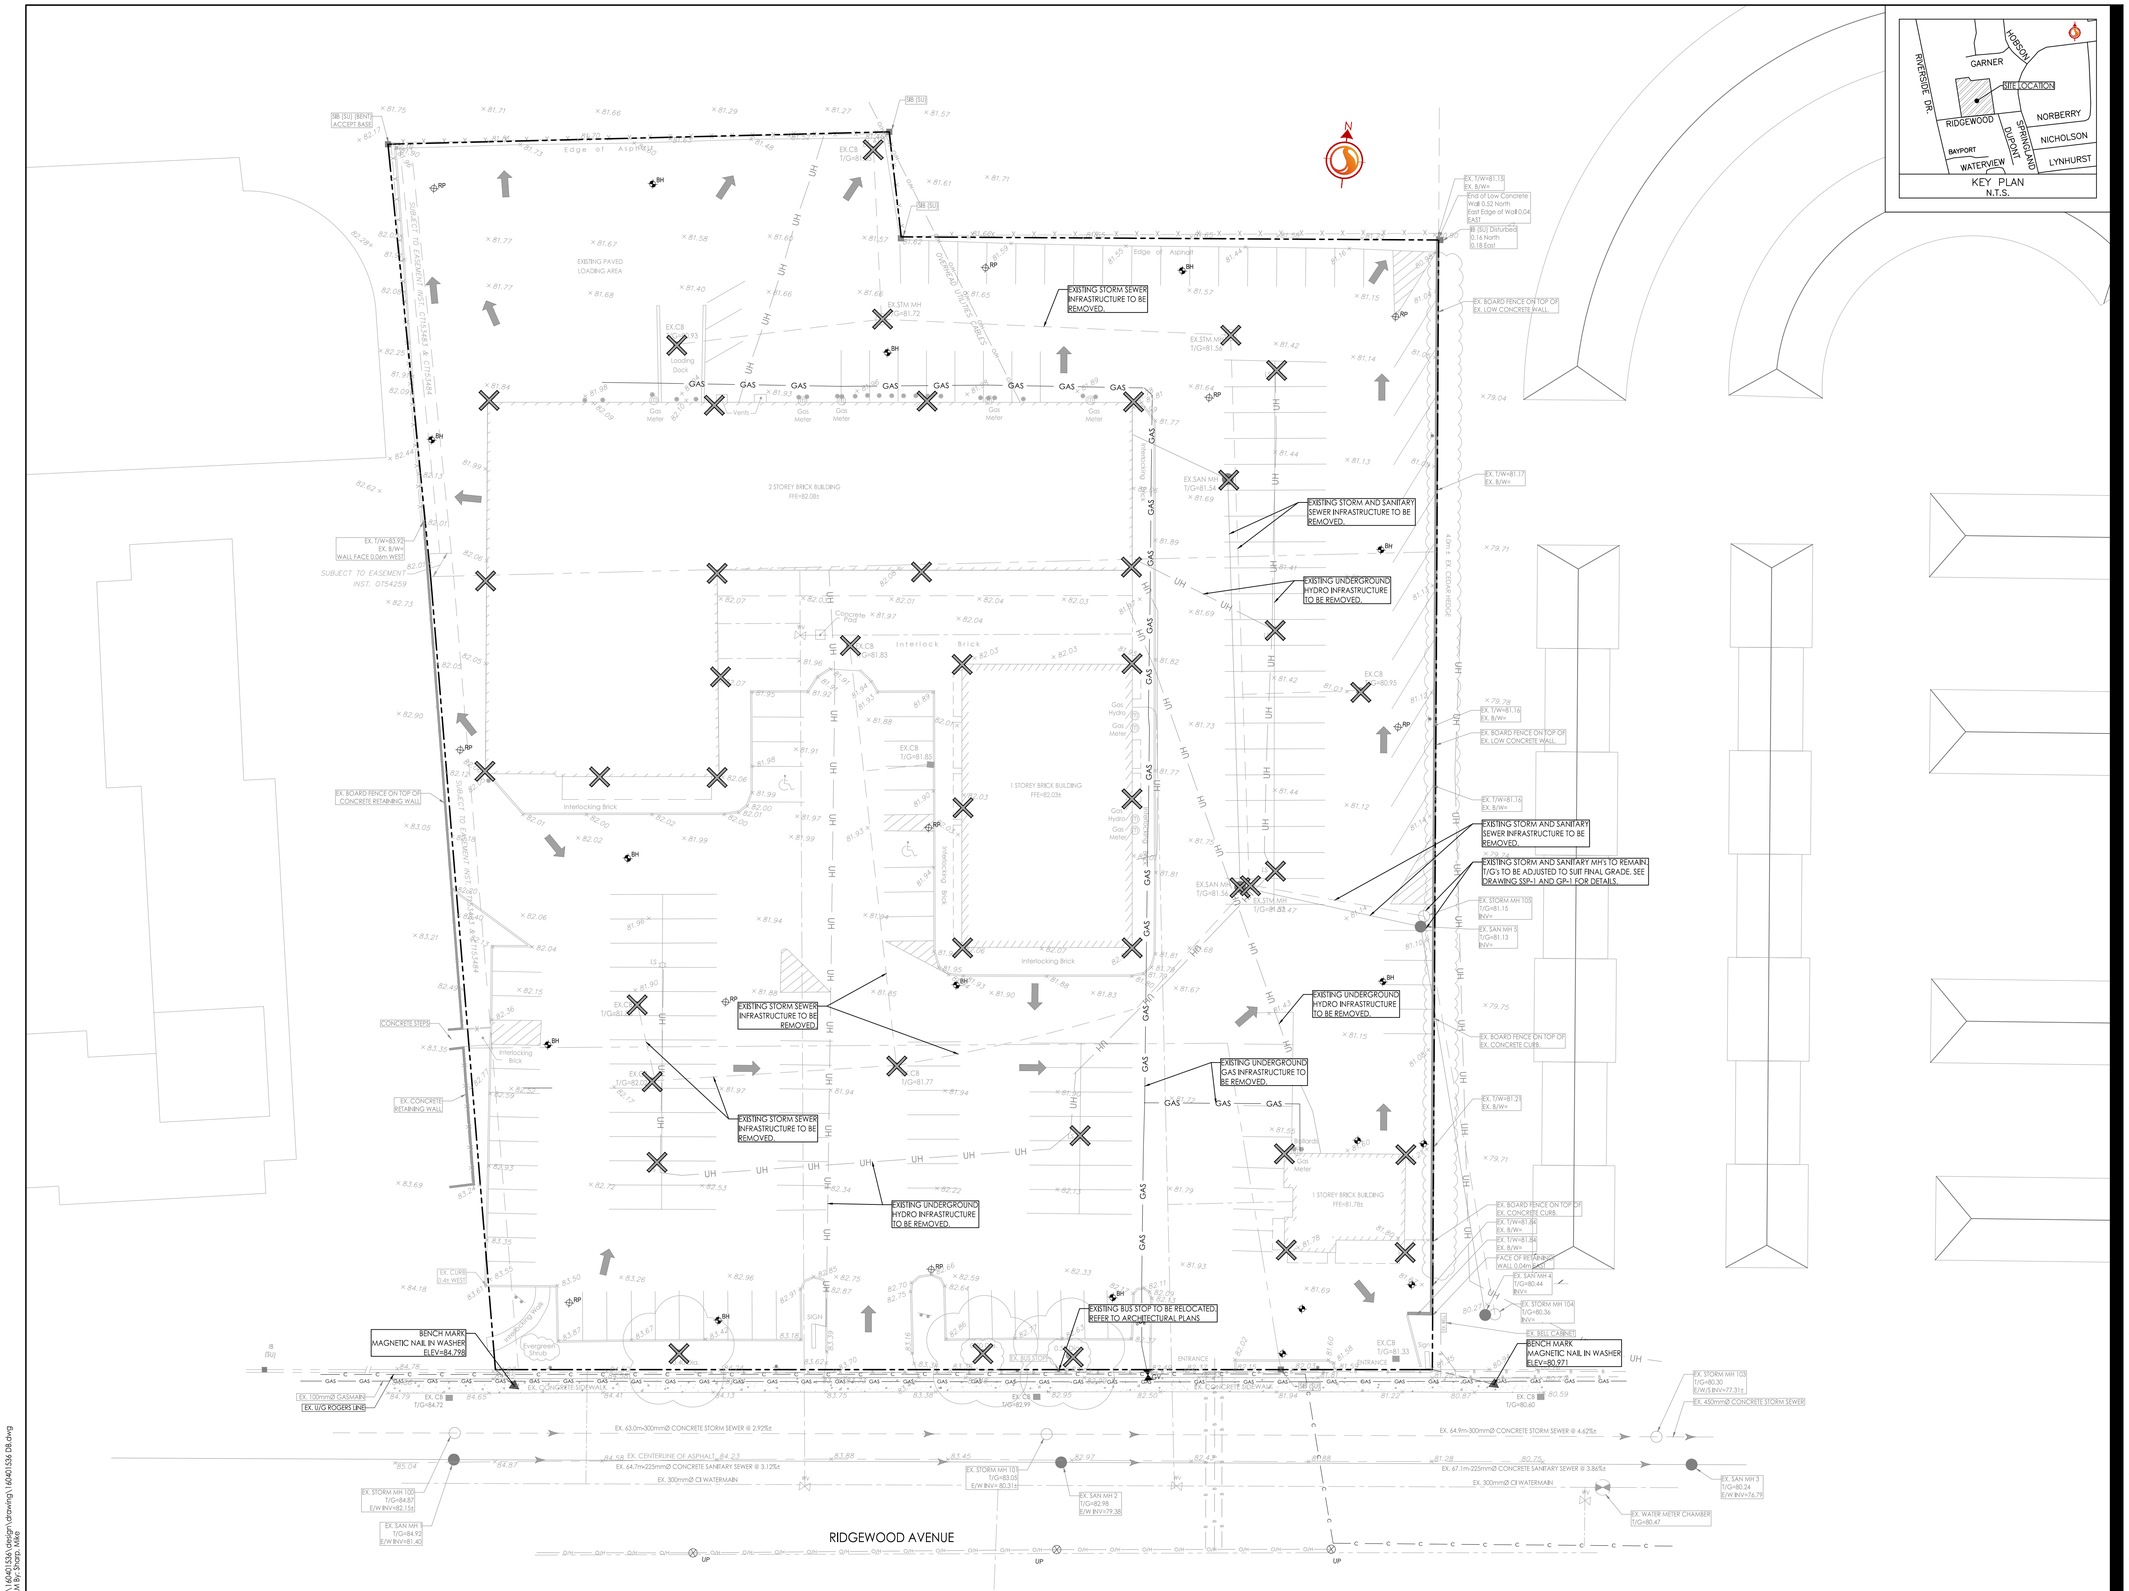

Stantec Consulting Ltd.
400 - 1331 Clyde Avenue
Ottawa ON
Tel. 613.722.4420
www.stantec.com

Copyright Reserved

The Contractor shall verify and be responsible for all dimensions. DO NOT scale the drawing - any errors or omissions shall be reported to Stantec without delay.
The Copyrights to all designs and drawings are the property of Stantec. Reproduction or use for any purpose other than that authorized by Stantec is forbidden.

Legend

- EXISTING WATERMAIN
- EXISTING VALVE AND VALVE BOX
- EXISTING VALVE CHAMBER
- EXISTING REDUCER
- EXISTING FIRE HYDRANT
- EXISTING SANITARY SEWER
- EXISTING STORM SEWER
- EXISTING CATCHBASIN MANHOLE
- EXISTING CATCHBASIN
- EXISTING SUBDRAIN CATCHBASIN
- EXISTING SWALE
- EXISTING BOREHOLE LOCATION
- UH — UH EXISTING UNDERGROUND HYDRO
- GAS — GAS EXISTING UNDERGROUND GAS
- REMOVAL ITEM
- EXISTING OVERLAND FLOW DIRECTION

Notes

Revision	By	Appd.	YY.MM.DD
0 ISSUED FOR SPA	MJS	AMP	21.06.09

File Name: 160401536 DB.DWG	Dwn.	Chkd.	Dsgn.	YY.MM.DD
	MJS	AMP	MJS	21.06.01

Permit-Seal

LICENSED PROFESSIONAL ENGINEER
A.M. PAEREZ FERNANDEZ
100105130
2021-06-09
PROVINCE OF ONTARIO

Client/Project
BRIGIL HOMES

MOONEY'S BAY
729 RIDGEWOOD AVENUE
OTTAWA, ON, CANADA

Title
EXISTING CONDITIONS PLAN

Project No.	Scale	Drawing No.	Sheet	Revision
160401536	1:300 (0 3 9 15m)	EX-1	2 of 7	0

PLAN # D

V:\2016\active\160401536\design\drawing\160401536 DB.dwg
2021/06/09 8:20 AM By: Shapps, Mike

ORIGINAL SHEET - ARCH D