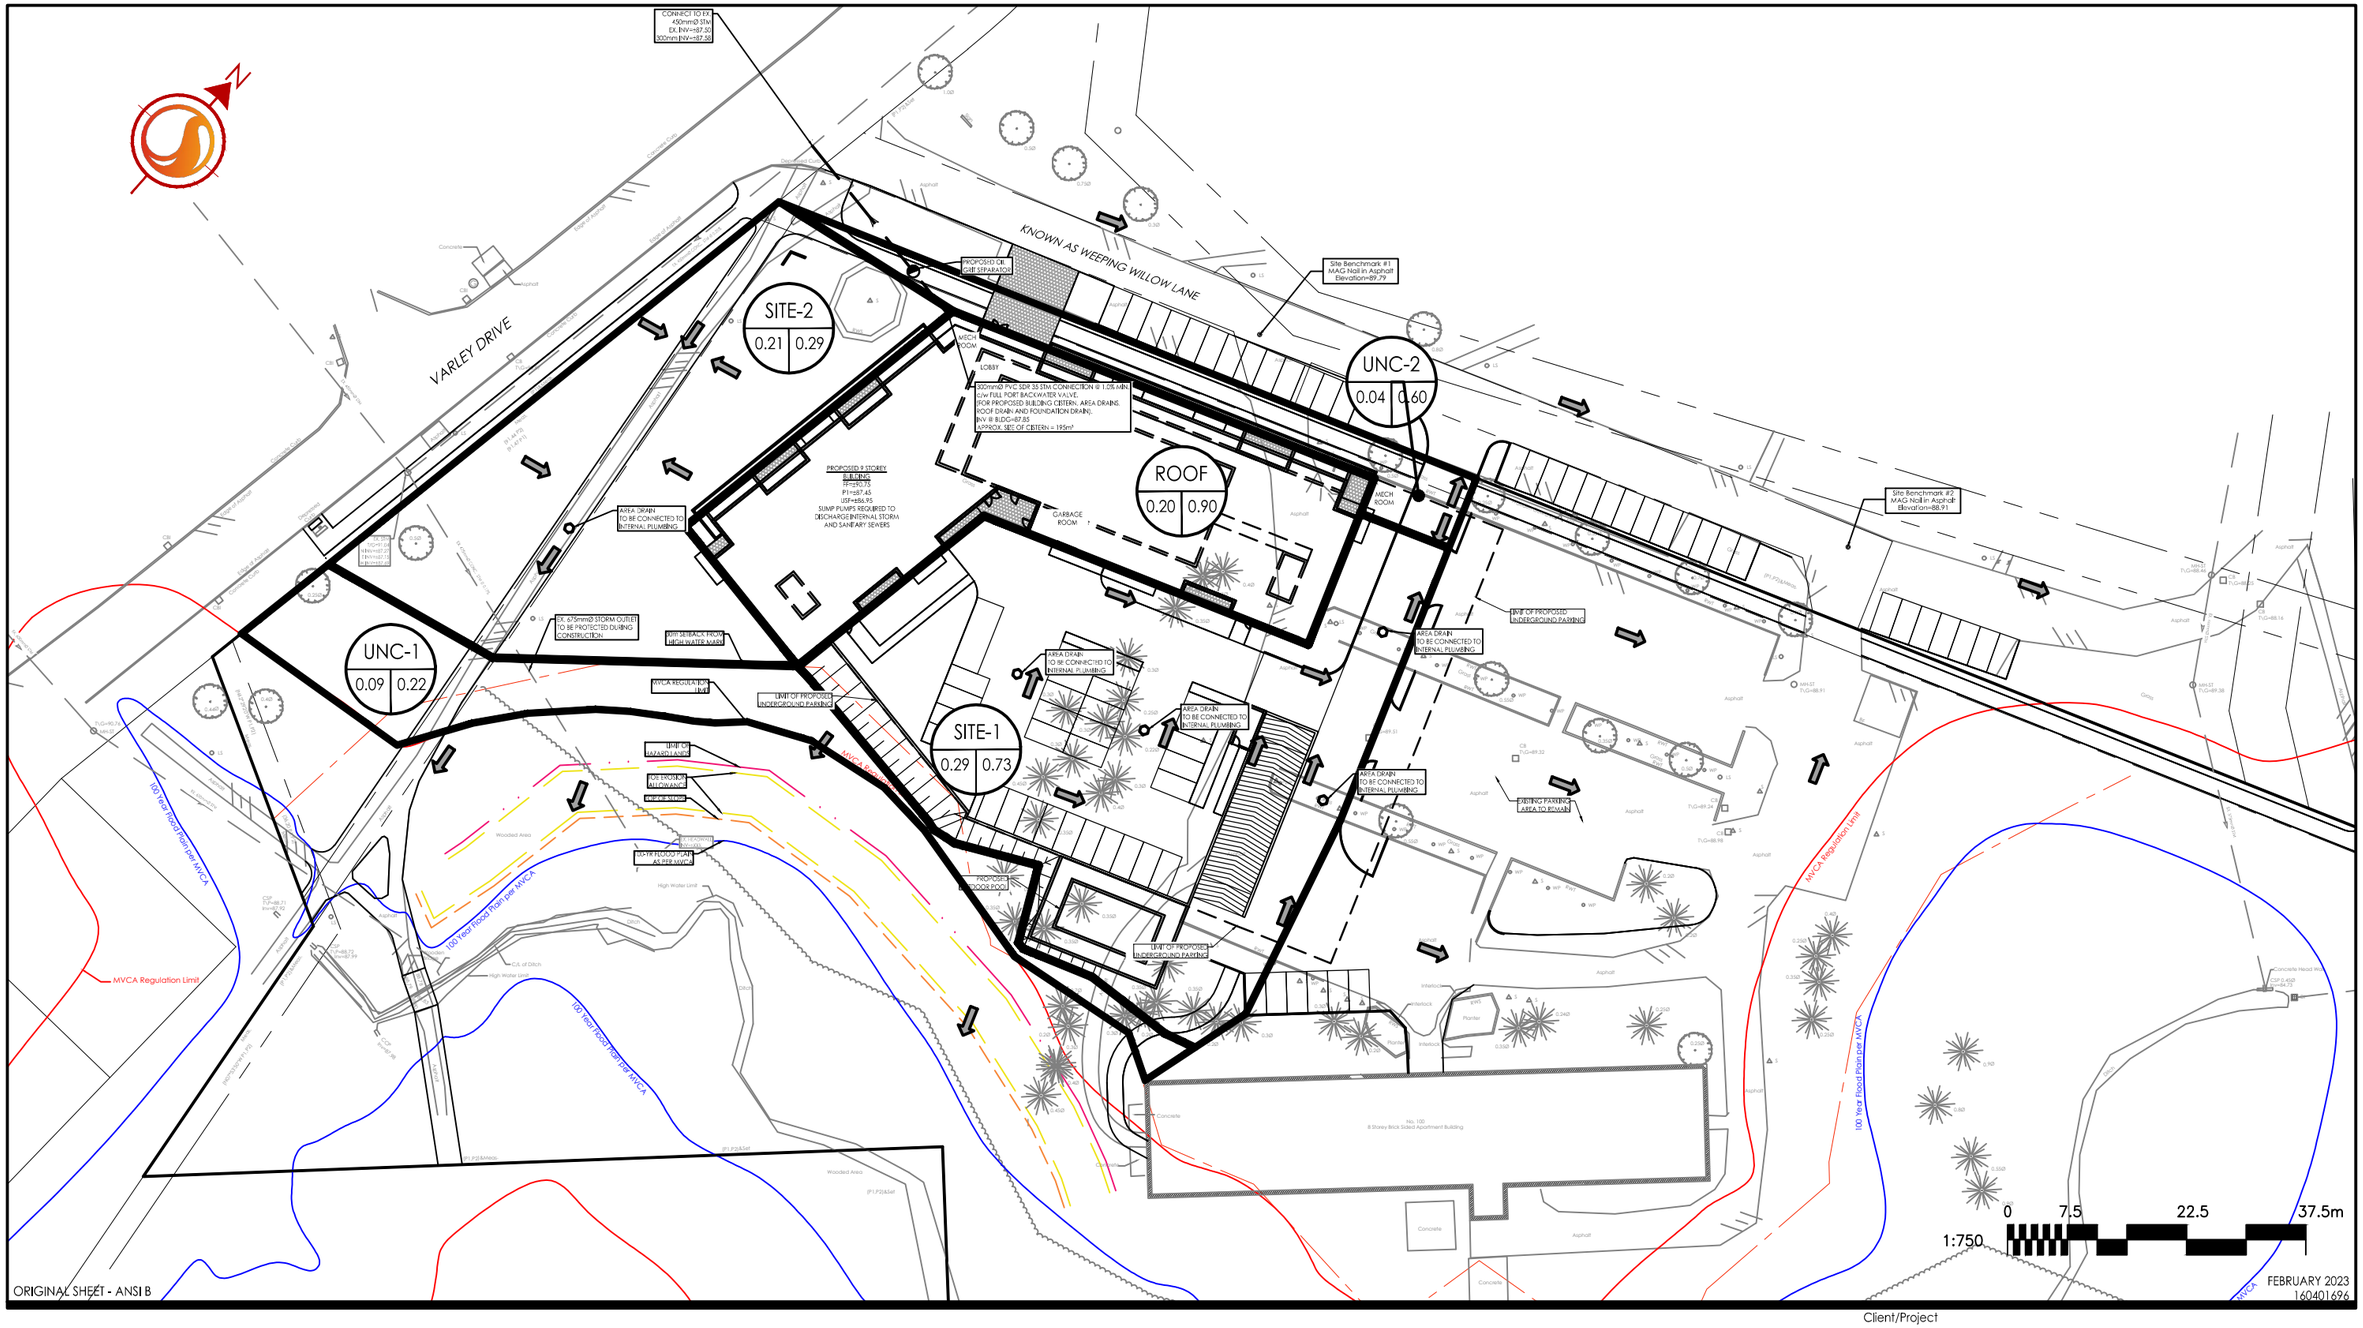

\\Ca0218-ppfss01\01-604\active\160401696\design\drawing\160401696-DB-FS.dwg
2023/04/18 8:29 AM By: Johnson, Warren

ORIGINAL SHEET - ANSI B

FEBRUARY 2023
160401696

Stantec

Stantec Consulting Ltd.
400 - 1331 Clyde Avenue
Ottawa ON
Tel. 613.722.4420
www.stantec.com

Legend

1	AREA ID
1.00	RUNOFF COEFFICIENT
0.90	STORM DRAINAGE AREA ha.
	STORM DRAINAGE BOUNDARY
	DIRECTION OF OVERLAND FLOW
	PROPOSED STORM SEWER
	PROPOSED STORMCEPTOR
	PROPOSED CATCHBASIN
	PROPOSED AREA DRAIN

Client/Project

HOMESTEAD LAND HOLDINGS LIMITED
100 VARLEY DRIVE

Figure No.

4.0

Title

FUNCTIONAL STORM DRAINAGE PLAN