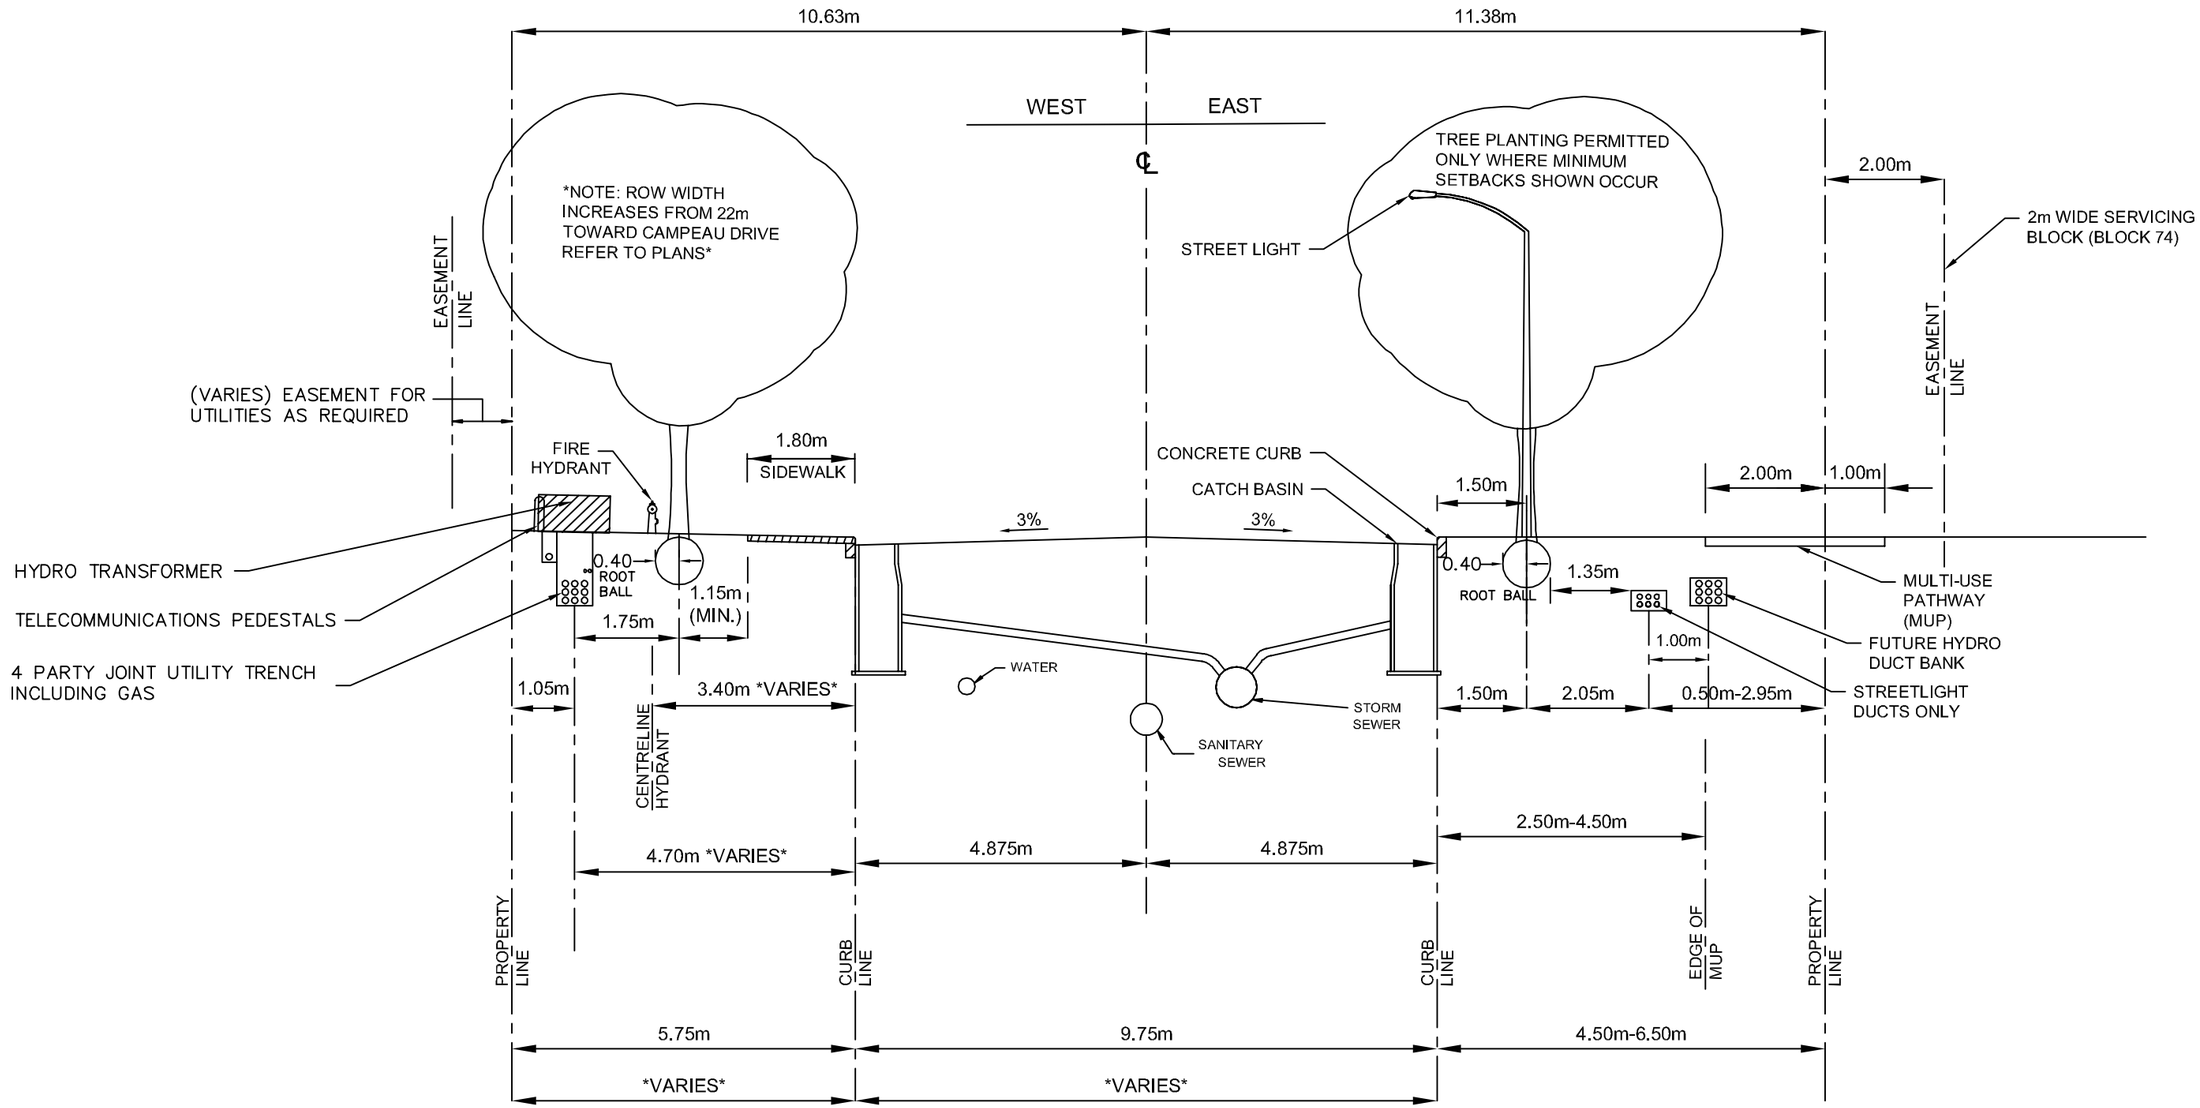

OPTION 2

WITH TREES AND MONOLITHIC SIDEWALK

PROJECT:	MINTO COMMUNITIES INC. ARCADIA STAGE 3 450 HUNTMAR DRIVE
DRAWING:	WINTERSET ROAD 22.0m ROAD ALLOWANCE 4 PARTY JOINT USE TRENCH

www.jlrichards.ca

J.L.Richards
ENGINEERS · ARCHITECTS · PLANNERS

This drawing is copyright protected and may not be reproduced or used for purposes other than execution of the described work without the express written consent of J.L. Richards & Associates Limited.

DESIGN:	SP
DRAWN:	SP
CHECKED:	AT
JLR #:	26299-03

DRAWING #: FIGURE 1A

File Location: V:\26000\26299-03 Arcadia - Stage 3 and Campeau Pond\3-JLR DWG\1-Civil\FIGURES\26299-03 C Cross-Sections.dwg

PLOT DATE: Wednesday, February 12, 2020 15:37:11