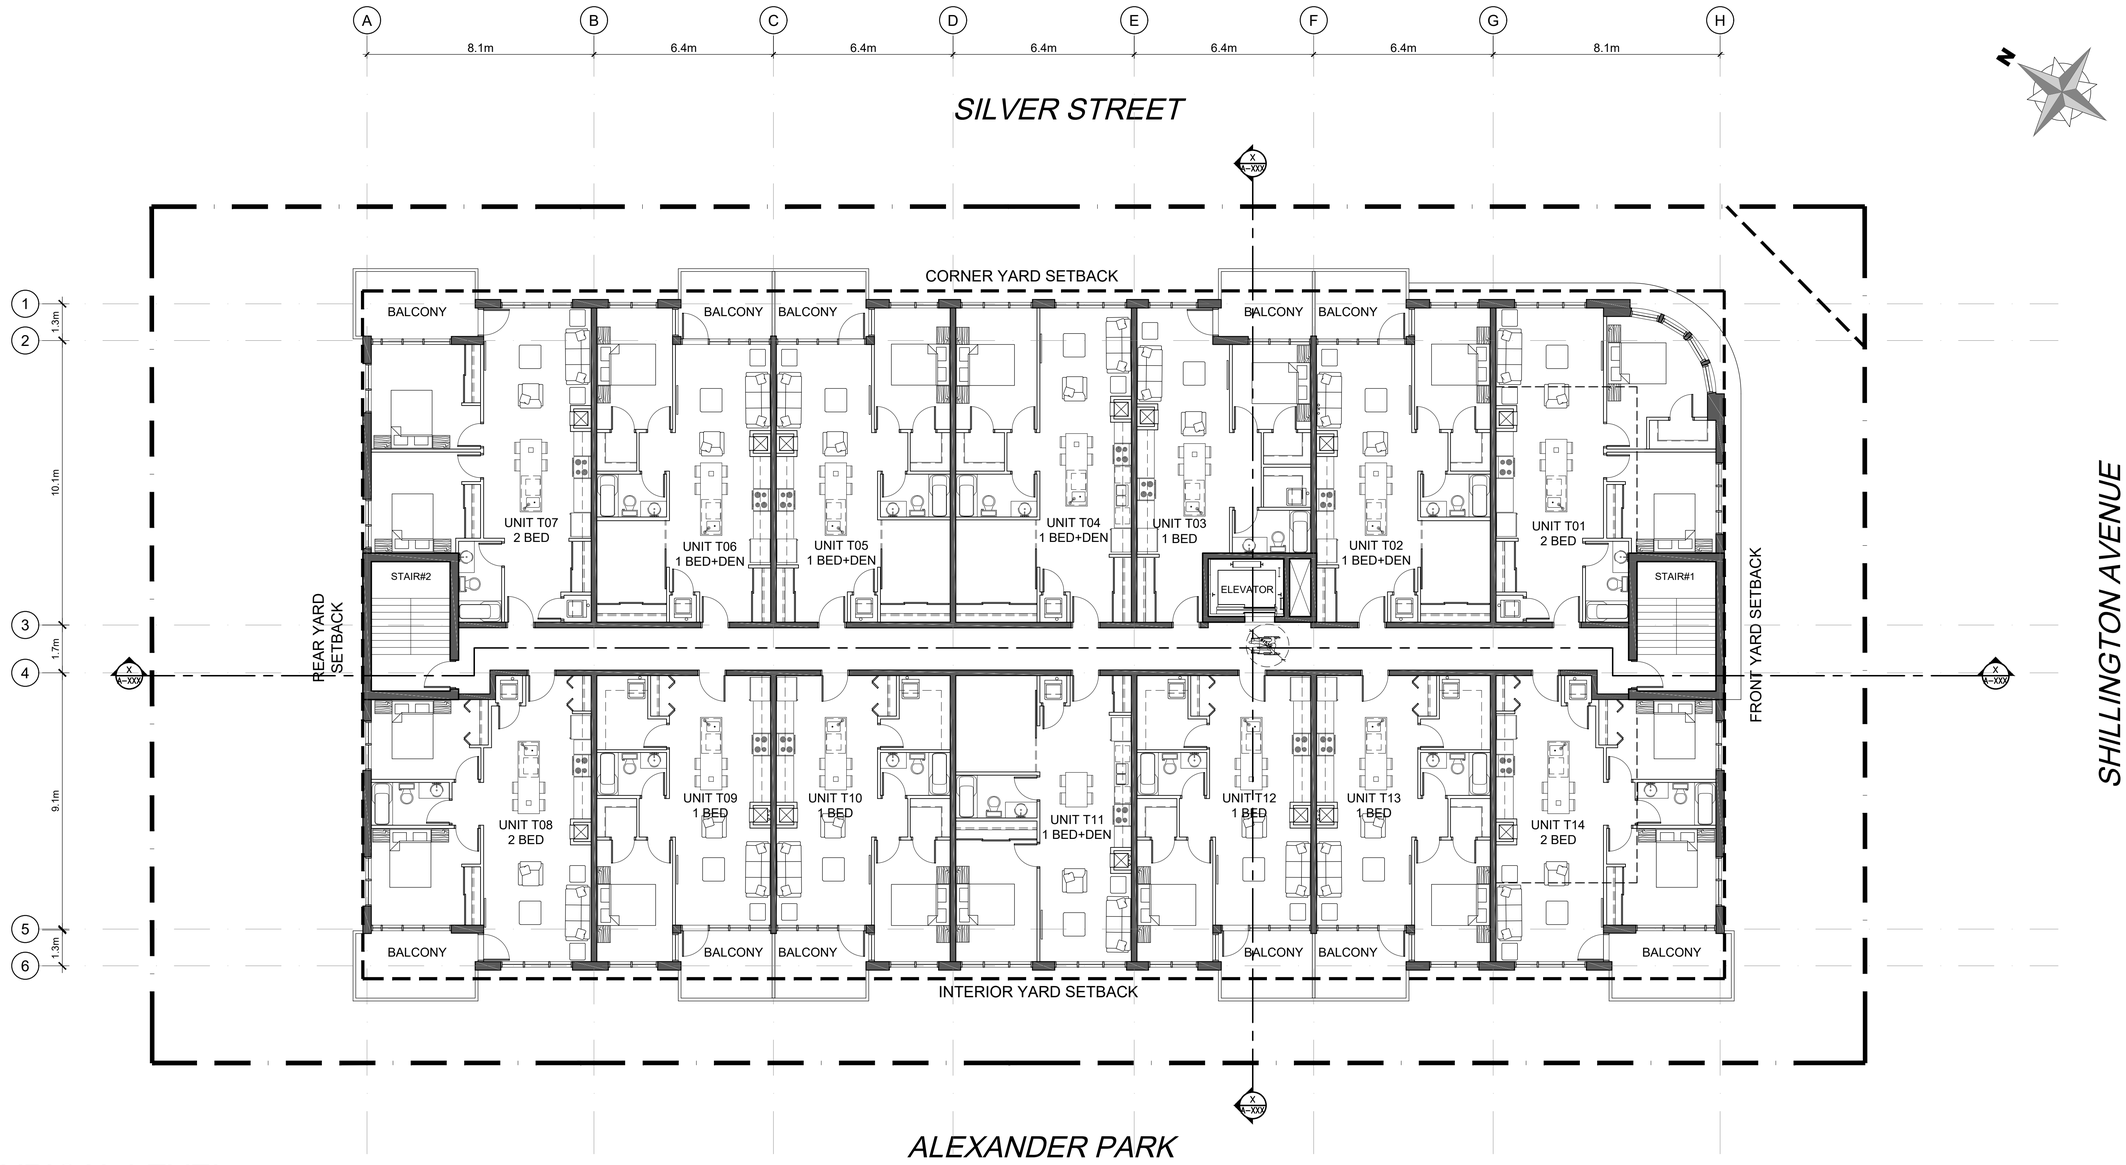

TYPICAL LEVEL

GFA 1100 sqm 14 UNITS X 3LEVELS =42 UNITS

CLIENT:

LEGEND:

- PROPOSED NEW BUILDING
- NEW UNIT PAVERS
- PROPERTY LINE
- ADJACENT LOT PROPERTY LINES
- E — EXISTING OVERHEAD HYDRO LINE
- NEW WOOD FENCE
- HP EXISTING HYDRO POLE TO REMAIN
- ENTRANCE ARROWS
- NEW BIKE RACKS
- NEW PARKING
- EXISTING CONCRETE CURB
- LIGHT STANDARD
- WALL MOUNTED LIGHTING FIXTURE
- EXTERIOR SOFFIT LIGHTING FIXTURE
- EXTERIOR WALL MOUNTED LIGHT FIXTURE

No.	REVISIONS	BY	DATE
11			
10			
09			
08			
07			
06			
05			
04			
03			
02	FOR REVIEW	PE	NOV. 25 2021
01	FOR REVIEW	PE	OCT. 18 2021

STAMP

NORTH ARROW

P2 concepts
739 LYNGARK CRESCENT, OTTAWA, ONTARIO, K1V 6W8

DESIGNED BY: P.E. DRAWN BY: P.E. APPROVED BY:

PROJECT

1275 SHILLINGTON AVENUE
OTTAWA

DRAWING TITLE

TYPICAL LEVEL FLOOR PLAN

PROJECT NO. 0453

DATE OCT. 18, 2021

A-102