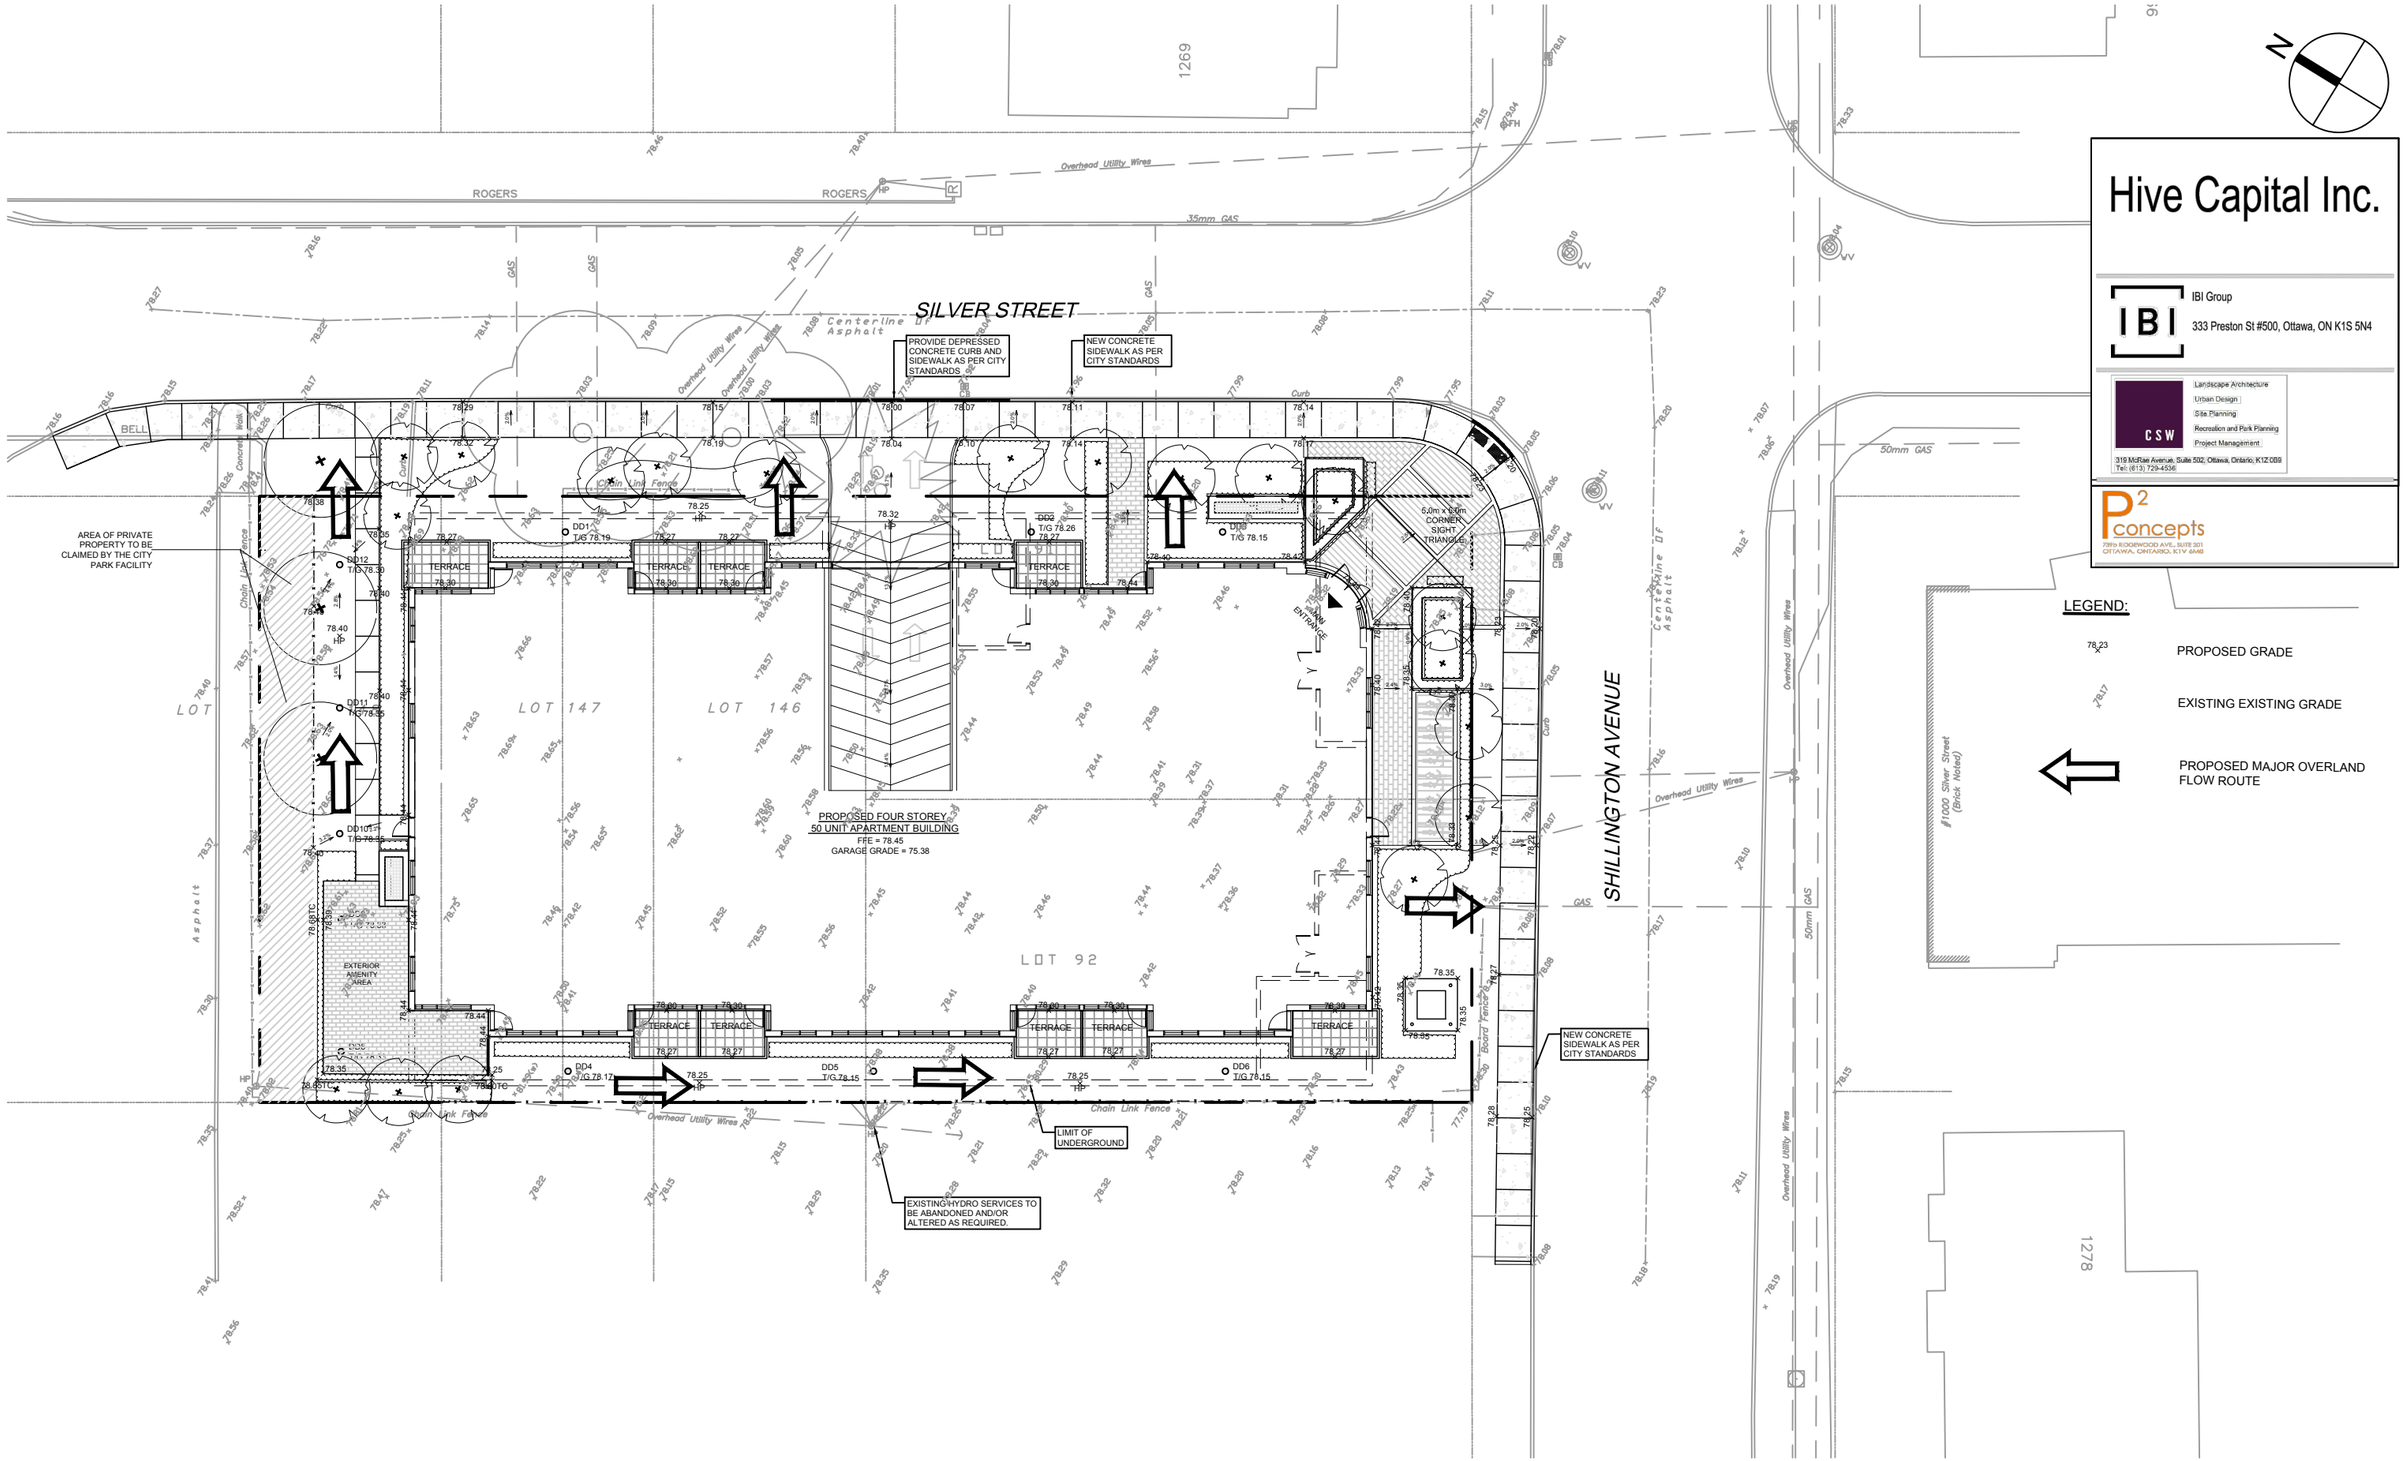

Hive Capital Inc.

IBI Group
333 Preston St #500, Ottawa, ON K1S 5N4

CSW
Landscape Architecture
Urban Design
Site Planning
Recreation and Park Planning
Project Management
319 McRae Avenue, Suite 502, Ottawa, Ontario, K1Z 0B9
Tel.: (613) 729-4536

P2 concepts
799b RIDGEWOOD AVE., SUITE 201
OTTAWA, ONTARIO, K1Y 6M8

LEGEND:

78.23 PROPOSED GRADE

78.17 EXISTING EXISTING GRADE

PROPOSED MAJOR OVERLAND FLOW ROUTE

J:\138143_1275_Shillin\7.0_Production\7.03_Design\04_Civil_LAND\Masonry Report\Sheet Set\Figure 7.1 CONCEPTUAL MACRO GRADING.dwg Plotted At: 10/27/2023 1:42 PM Last Saved By: dsturns Last Saved At: Oct. 12, 23

Scale	Project Title	Drawing Title	Sheet No.
N.T.S.	970,974, SILVER STREET & 1271, 1275 SHILLINGTON AVENUE	CONCEPTUAL MACRO GRADING	FIGURE 7.1