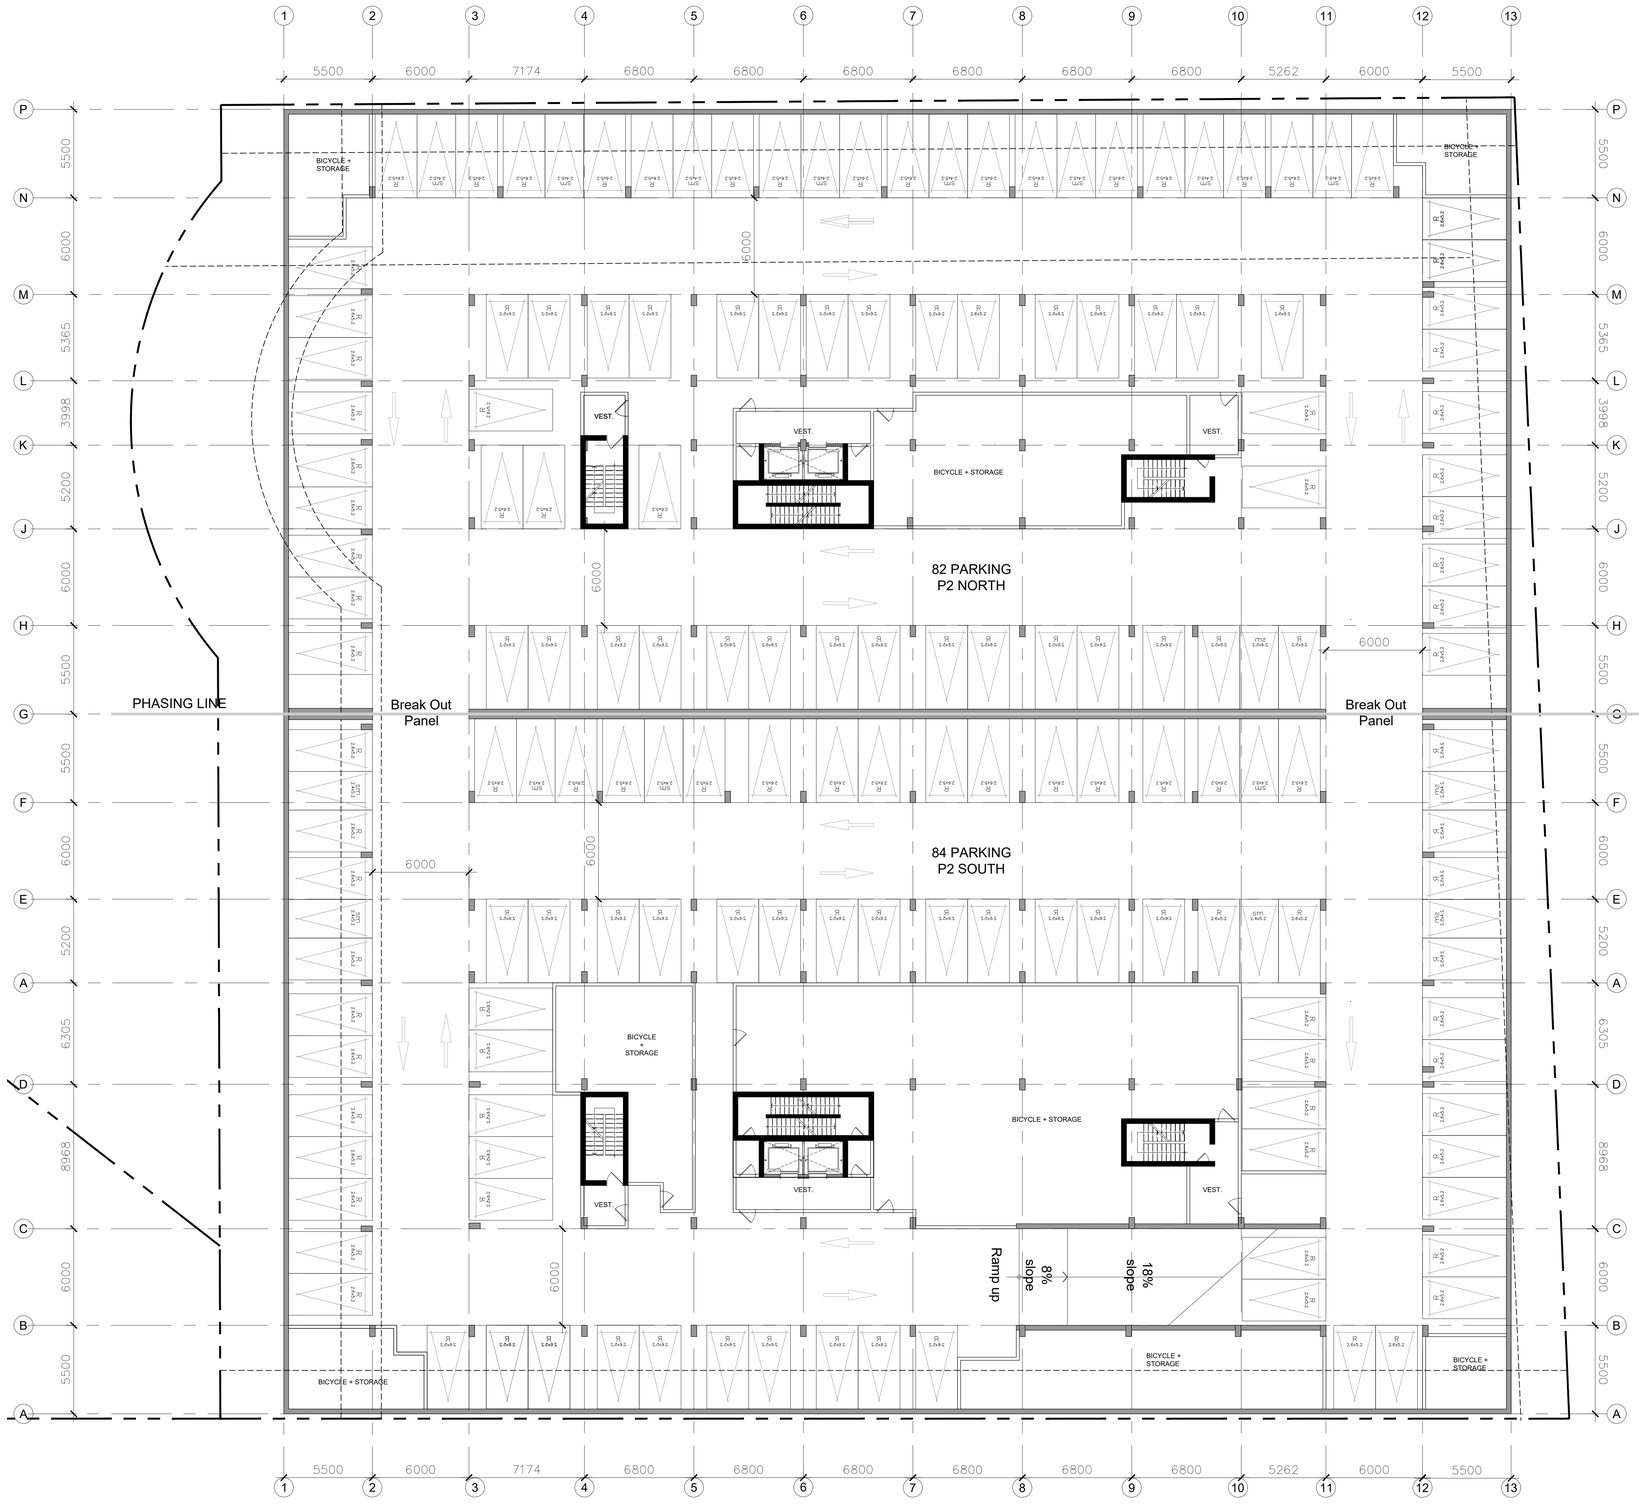

Parking	Phase 1 (South)	Phase 2 (North)	Total
No. of Units	197	195	392
GRADE	0	-	0
P1	80 (60 R + 20 V)	81 (61 R + 20 V)	161 (121 R + 40 V)
P2	84	82	166 R
TOTAL	164 (144 R + 20 V)	163 (143 R + 20 V)	327 (287 R + 40 V)
*0.7 Residential Parking spots per unit			
*0.1 Visitor Parking Spot per Unit			

JENNINGS REAL ESTATE

PROJECT TEAM

ARCHITECT
HOBIN ARCHITECTURE
PATRICK BISSON
T 613-238-7200

PLANING
FOTENN CONSULTANTS INC.
NATHAN PETRYSHYN
T 613-730-5709

CIVIL
RCI ENGINEERING
ANGELA JONKMAN
T 613-254-9643 X209

LANDSCAPE ARCHITECT
xxx

TRANSPORTATION
CGH Transportation
JOHN KINGSLEY
T 613-410-8243

ENVIRONMENTAL
GRADIENT WIND ENGINEERING
JUSTIN FERRARO
T 613-836-0634

SURVEYOR
xxx

DRAFT

no.	date	revision
1	22-04-13	ISSUED FOR REZONING

It is the responsibility of the appropriate contractor to check and verify all dimensions on site and report all errors and/or omissions to the architect.

All contractors must comply with all pertinent codes and by-laws.

Do not scale drawings.

This drawing may not be used for construction until signed.

Copyright reserved.

Hobin Architecture Incorporated
63 Pamilla Street
Ottawa, Ontario
Canada K1S 3K7
T: 613-238-7200
F: 613-235-2005
E: mail@hobinarc.com
hobinarc.com

HOBIN ARCHITECTURE

PROJECT/LOCATION:
3750 NORTH BOWESVILLE
OTTAWA ON.

DRAWING TITLE:
PARKING LEVEL P2

DRAWN BY:	DATE:	SCALE:
PB	22-04-12	1:150
		PROJECT: 2115
		DRAWING NO.: A2.01
		REVISION NO.:

None
2115