TITLEBLOCK 24x36 VERT ENG 3.0

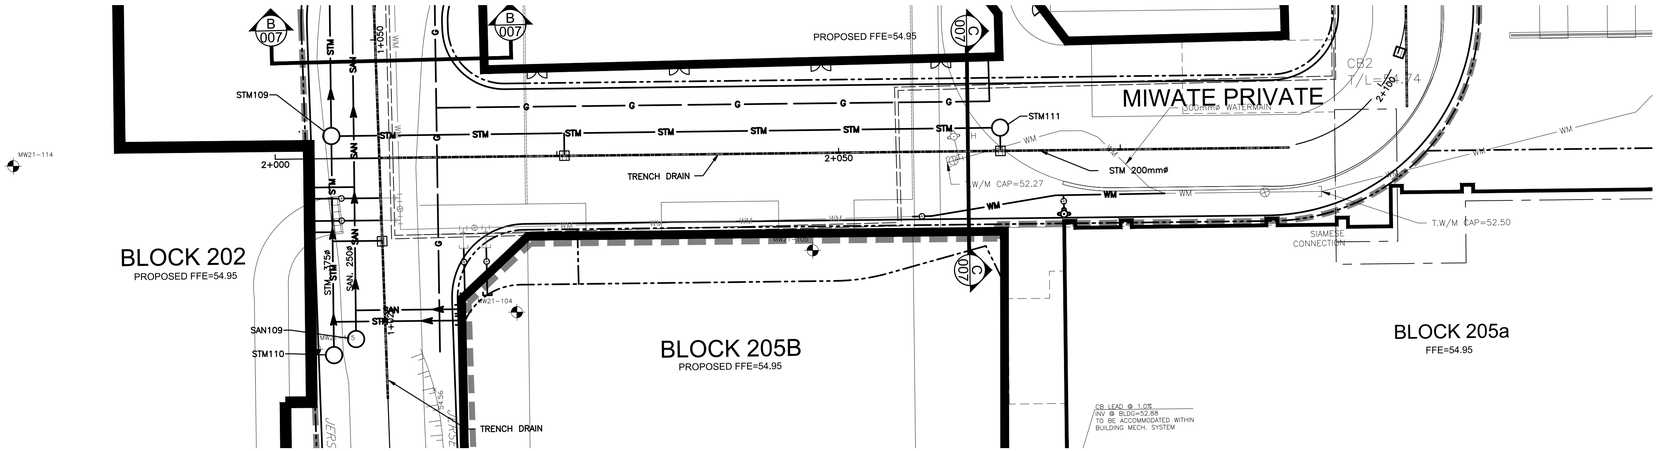

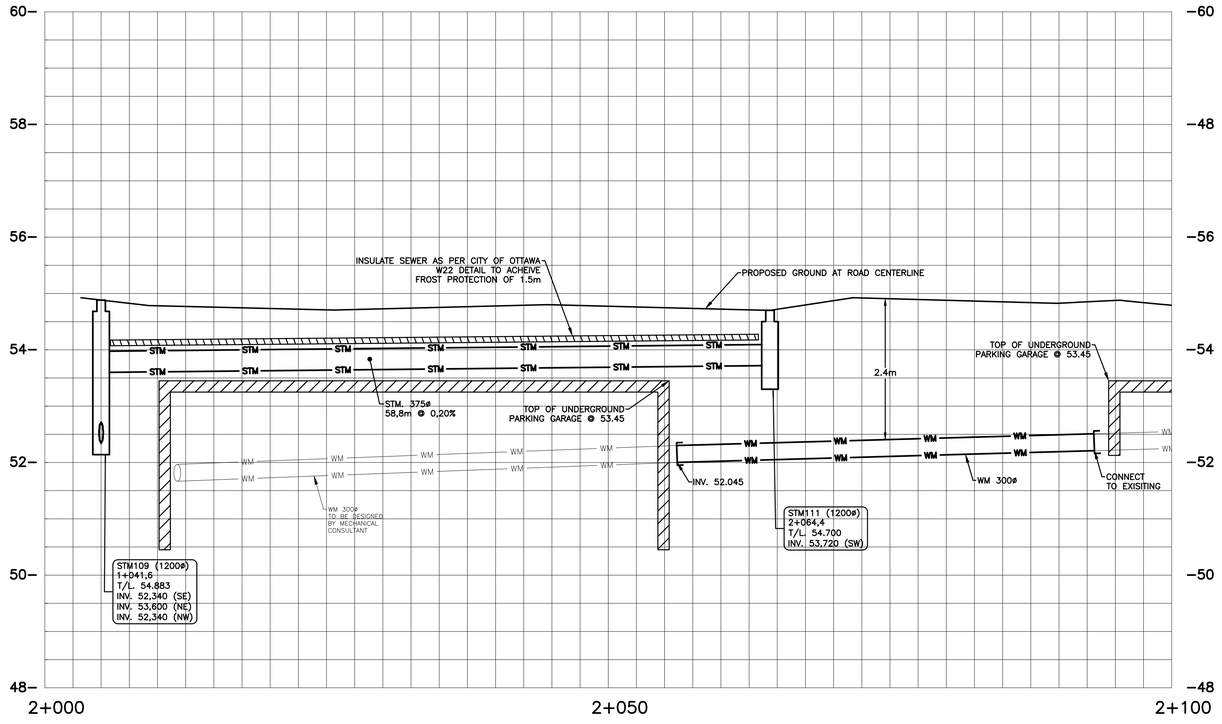

EXISTING / PROPOSED

WATERMAIN	WM
SANITARY SEWER	SAN
STORM SEWER	STM
DRAIN	D
GAS LINE (APPROX. LOC.)	G
UNDERGROUND TELEPHONE (APPROX. LOC.)	T
UNDERGROUND TAFFIC CABLE (APPROX. LOC.)	CA
FENCE	X
UNDERGROUND ELECTRICITY (APPROX. LOC.)	E
OVERHEAD WIRES	
LOT LINE	
RIGHT-OF-WAY LIMITS	
EASEMENT	
TOP OF SLOPE	
DITCH CENTER	
BOTTOM OF SLOPE	
CATCHBASIN	
MANHOLE/CATCHBASIN	
MANHOLE	
FIRE HYDRANT	
VALVE	
REDUCER	
TEE	
VALVE CHAMBER	
PRIVATE UTILITIES (WATERMAIN)	
NATURAL GAS VALVE	
TRENCH DRAIN	
SIGN	
STOP SIGN	
TRAFFIC LIGHT	
ELECTRICITY POLE	
TELEPHONE POLE	
ELECT.-TEL.-STREET LIGHT POLE	
ELECT.-TEL.-TRANSFORMER POLE	
PRIVATE STREET LIGHT	
ELECTICITY MANHOLE	
TELEPHONE MANHOLE	
SURVEY STATION	
WATERMAIN INSULATION	
UNDERGROUND PARKING GARAGE OUTLINE	
BOREHOLE (LOC. APPROX.)	MW21-01
WORK LIMIT	

ABBREVIATIONS

STM	→	STORM
SAN	→	SANITARY
WM	→	WATERMAIN
WTR	→	WATER
INV	→	INVERT
MH	→	MANHOLE
CB	→	CATCHBASIN
T/L	→	TOP OF LID
OBV	→	OBVERT
FFE	→	FINISHED FLOOR ELEVATION
BLDG	→	BUILDING
SERV	→	SERVICE

1:250 — 0 2.5 5 10 15m

No.	Date	Description	By
1	APR. 18, 2022	ISSUED FOR SITE PLAN APPLICATION	A.C.

STAMPS:

LICENSED PROFESSIONAL ENGINEER — 22-04-19 — J.A. SAUVÉ 100200100 — PROVINCE OF ONTARIO

LICENSED PROFESSIONAL ENGINEER — 2022-04-19 — A. CHAUMONT 90409194 — PROVINCE OF ONTARIO

DESIGNED BY | APPROVED BY

ENGINEER: CIMA+

CLIENT:
DREAM THEIA ONTARIO
BLOCK 204A LP

PROJECT NAME:
ZIBI ONTARIO
BLOCK 204
315 PRIVE MIWATE PRIVATE,
CHAUDIERE ISLAND
OTTAWA, ONTARIO

SHEET TITLE:
PLAN AND PROFILE
STA. 2+000 TO 2+100

DISCIPLINE: CIVIL

DRAFTER: S.C.POGGIOLI	SCALE: H=1:250 V=1:50
DESIGNER: J.SAUVÉ	DATE: 2022/03/14
APPROVER: A.CHAUMONT	APPROVER: A.CHAUMONT
PROJECT No: A000931	DRAWING No: C006B
SHEET No: 9 of 11	

PRINT DATE: 2022/04/14 / PAPER SIZE: ----
PATH: Z:\Cima-C10\Dt_Projects\A000931_Zibi_Block 7_Ottawa\400_Drafting\460_Civil\C-5_Servicing.dwg / LAYOUT: C006B