TITLEBLOCK 24x36 VERT ENG 3.0

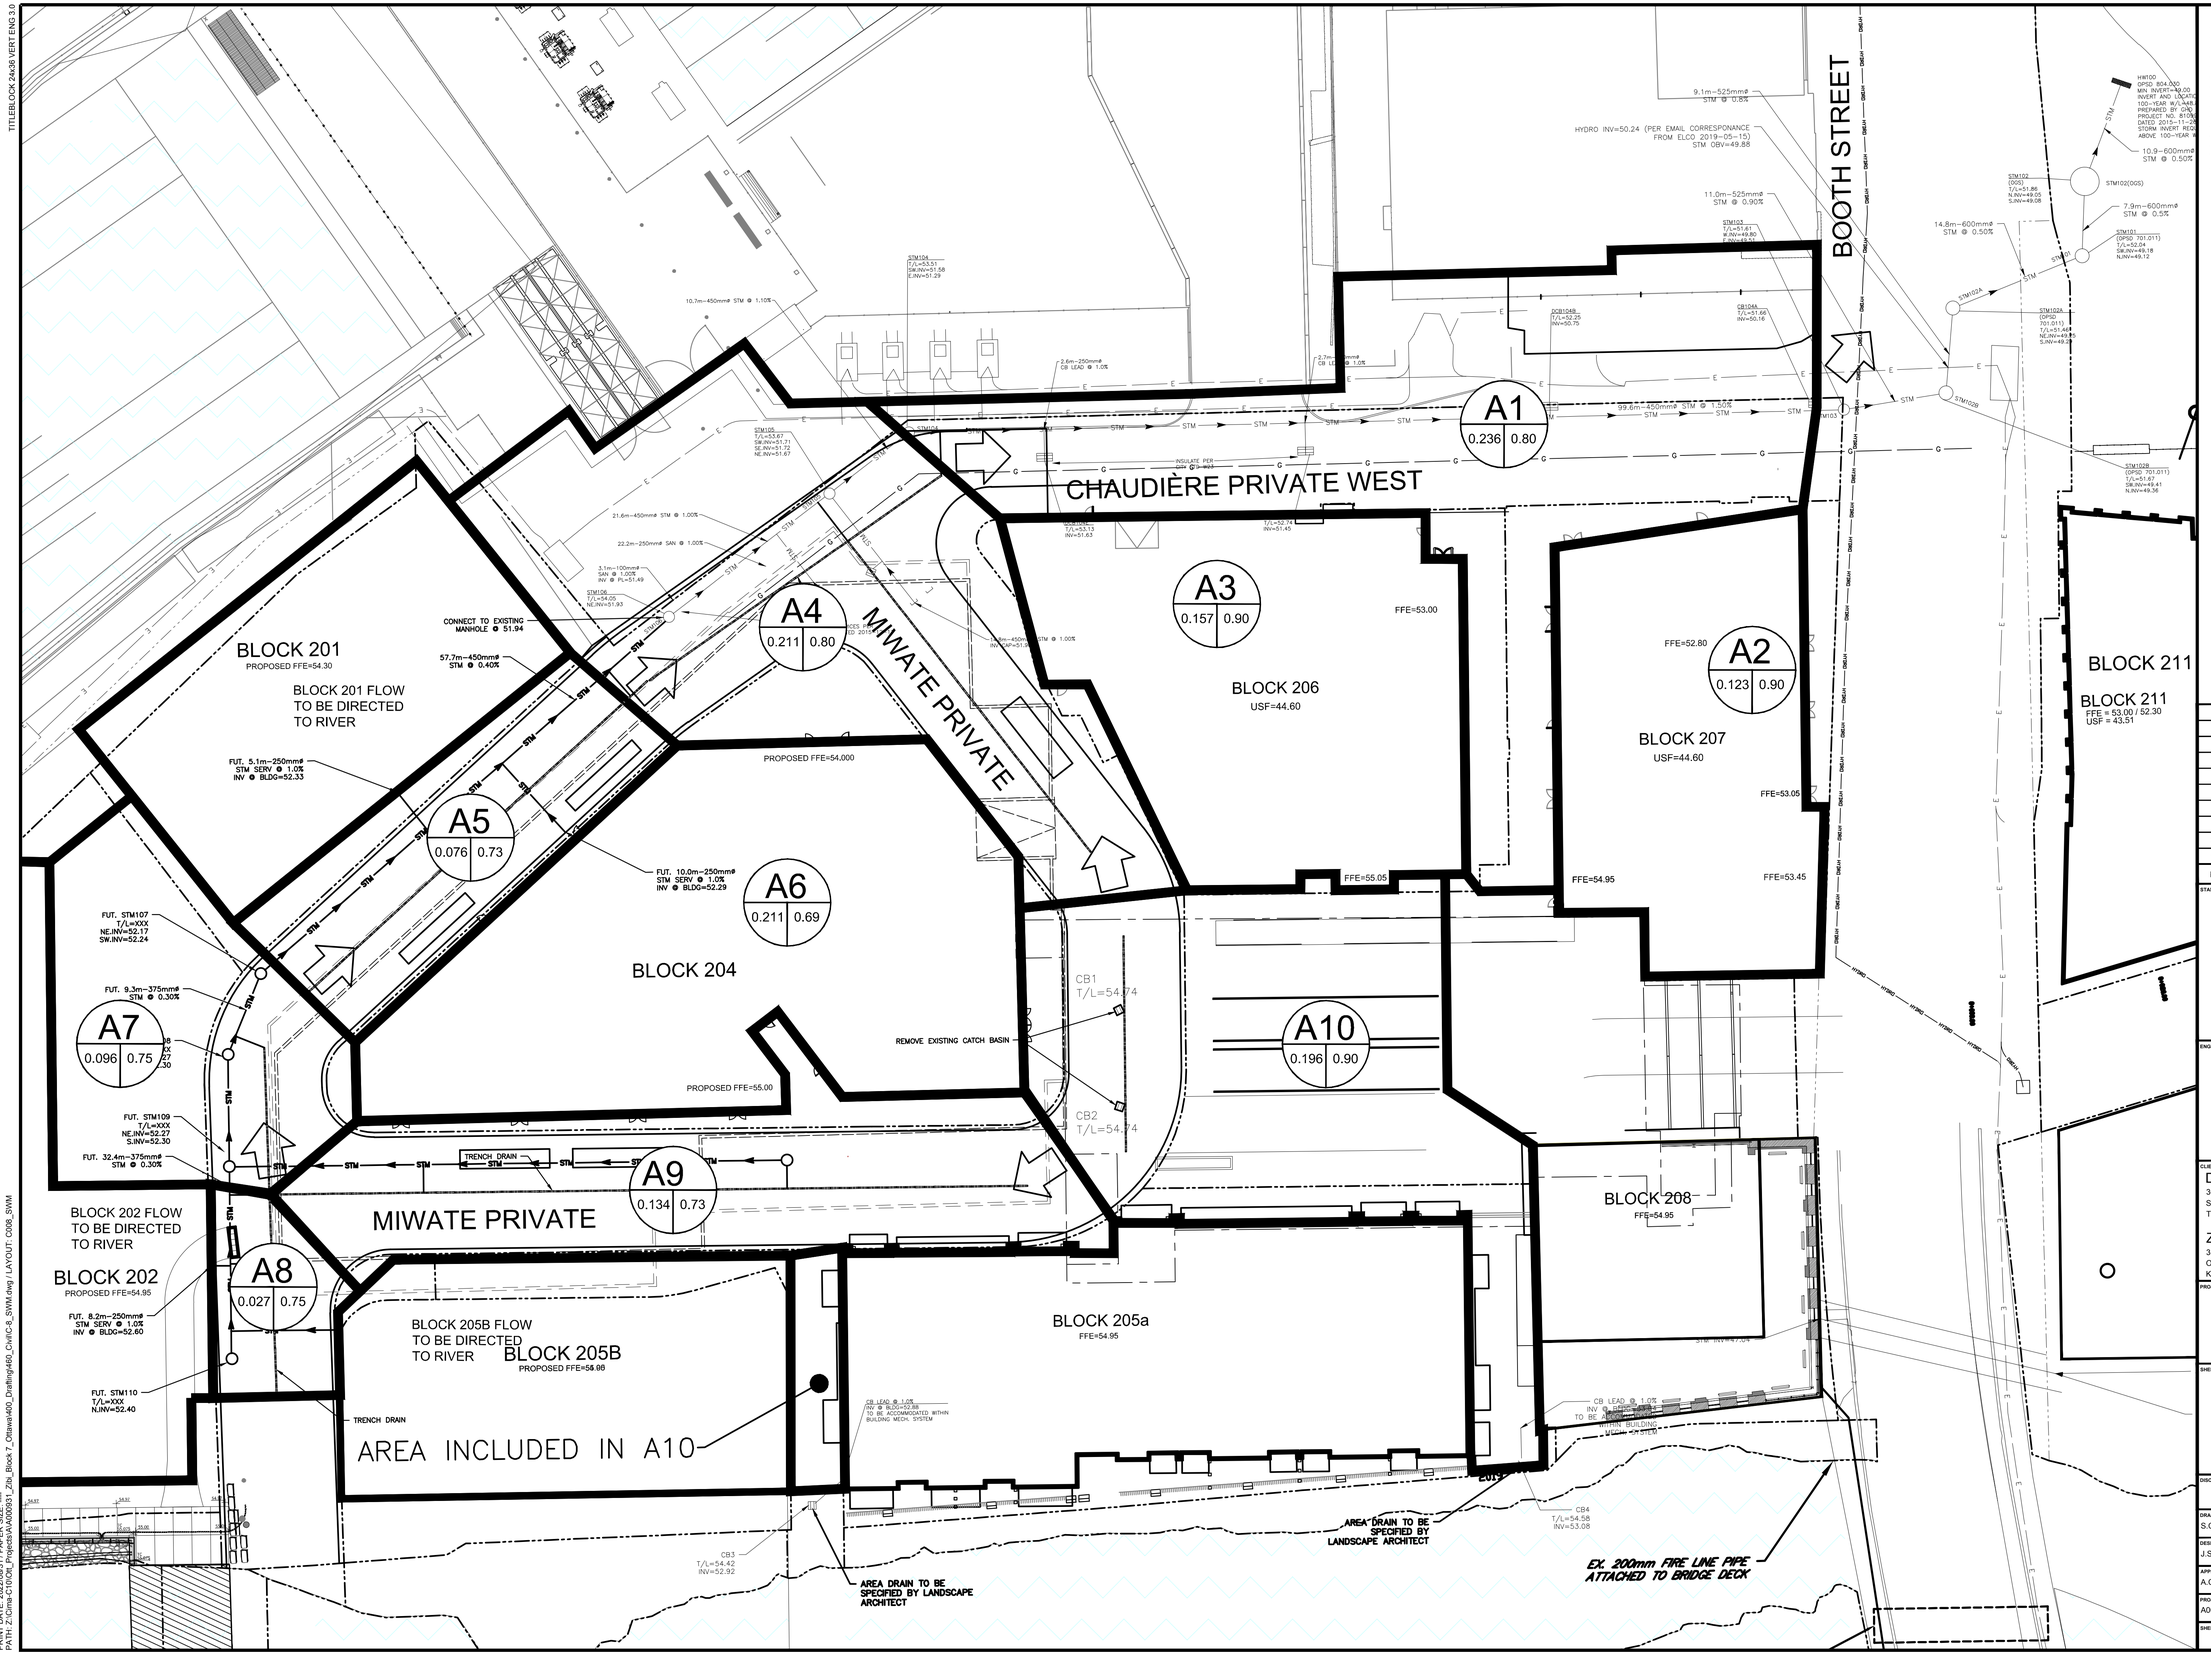

EXISTING / PROPOSED

- WATERMAIN
- SANITARY SEWER
- STORM SEWER
- DRAIN
- GAS LINE (APPROX. LOC.)
- UNDERGROUND TELEPHONE (APPROX. LOC.)
- UNDERGROUND TAFFIC CABLE (APPROX. LOC.)
- FENCE
- UNDERGROUND ELECTRICITY (APPROX. LOC.)
- OVERHEAD WIRES
- LOT LINE
- RIGHT-OF-WAY LIMITS
- EASEMENT
- TOP OF SLOPE
- DITCH CENTER
- BOTTOM OF SLOPE
- CATCHBASIN
- MANHOLE/CATCHBASIN
- MANHOLE
- FIRE HYDRANT
- VALVE
- REDUCER
- TEE
- VALVE CHAMBER
- PRIVATE UTILITIES (WATERMAIN)
- ELEVATION + 99.000
- BOREHOLE (LOC. APPROX.) MW21-01
- OVERLAND FLOW
- TRENCH DRAIN
- WORK LIMIT
- UNDERGROUND PARKING GARAGE LIMIT

SUB-CATCHMENT — A4
AREA IN HECTARES — 0.305 | 0.69
COEFFICIENT DE RUISSELLEMENT
OVERLAND FLOW
CATCHMENT AREA LIMIT

1:300
0 3 6 12 18m

No.	Date	Description	By
2	AUG. 31, 2022	ISSUED FOR SITE PLAN APPLICATION	A.C.
1	APR. 18, 2022	ISSUED FOR SITE PLAN APPLICATION	A.C.

STAMPS:

LICENSED PROFESSIONAL ENGINEER 08-31-22 J.A. SAUVÉ 100200100 PROVINCE OF ONTARIO — DESIGNED BY

LICENSED PROFESSIONAL ENGINEER 2022-09-01 A. CHAUMONT 90409194 PROVINCE OF ONTARIO — APPROVED BY

ENGINEER: CIMA+

CLIENT:
DREAM UNLIMITED
30 ADELAIDE STREET EAST
SUITE 301
TORONTO, ON, M5C 3H1

ZIBI (Project Address)
310 Miwate Private
OTTAWA, ONTARIO
K1R 0E1

PROJECT NAME:
ZIBI ONTARIO
BLOCK 204
315 PRIVE MIWATE PRIVATE,
CHAUDIERE ISLAND
OTTAWA, ONTARIO

SHEET TITLE:
STORMWATER MANAGEMENT PLAN

DISCIPLINE: CIVIL

DRAFTER: S.C.POGGIOLI	SCALE: 1:300
DESIGNER: J.SAUVÉ	DATE: 2022/03/14
APPROVER: A.CHAUMONT	APPROVER: A.CHAUMONT
PROJECT No: A000931	DRAWING No: C008
SHEET No: 11 of 11	

City of Ottawa Project # : D07-12-22-0071 City of Ottawa Plan # : 18749

PRINT DATE: 2022/08/31 / PAPER SIZE: ----
PATH: Z:\Cima-C10\DN_Projects\A000931_Zibi_Block 7_Ottawa\400_Drafting\460_Civil\C-8_SWM.dwg / LAYOUT: C008_SWM