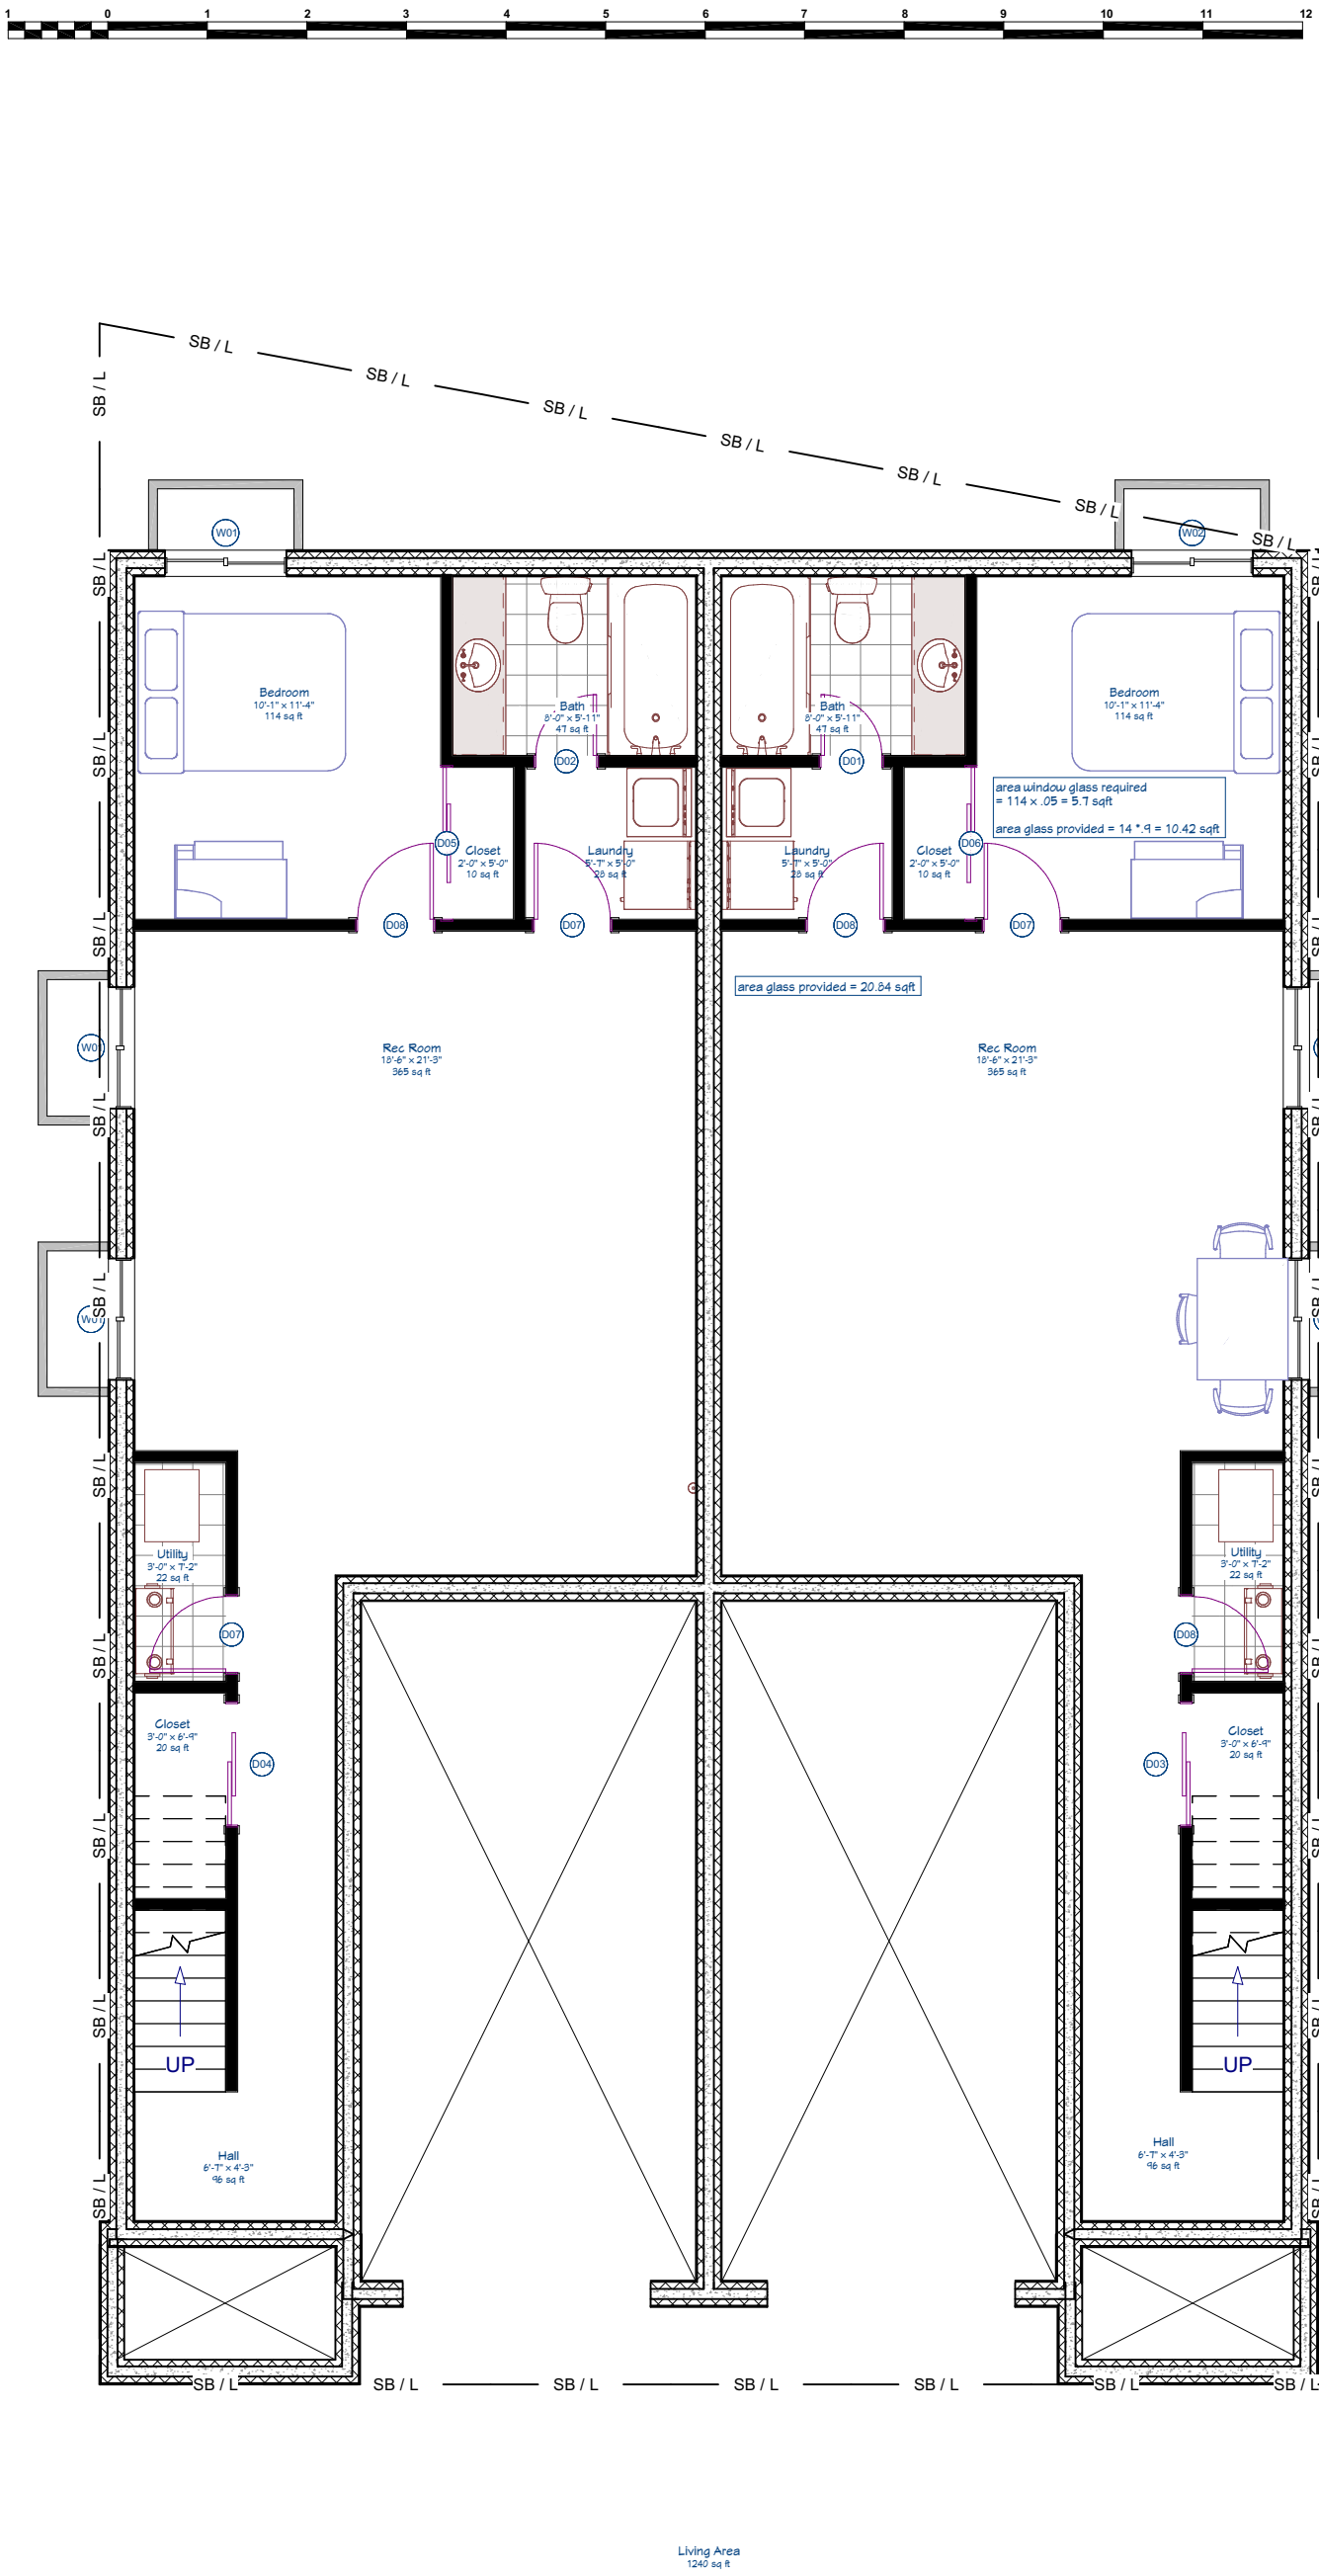

BASEMENT PLAN
1:75

1 A4 BASEMENT PLAN
1:75