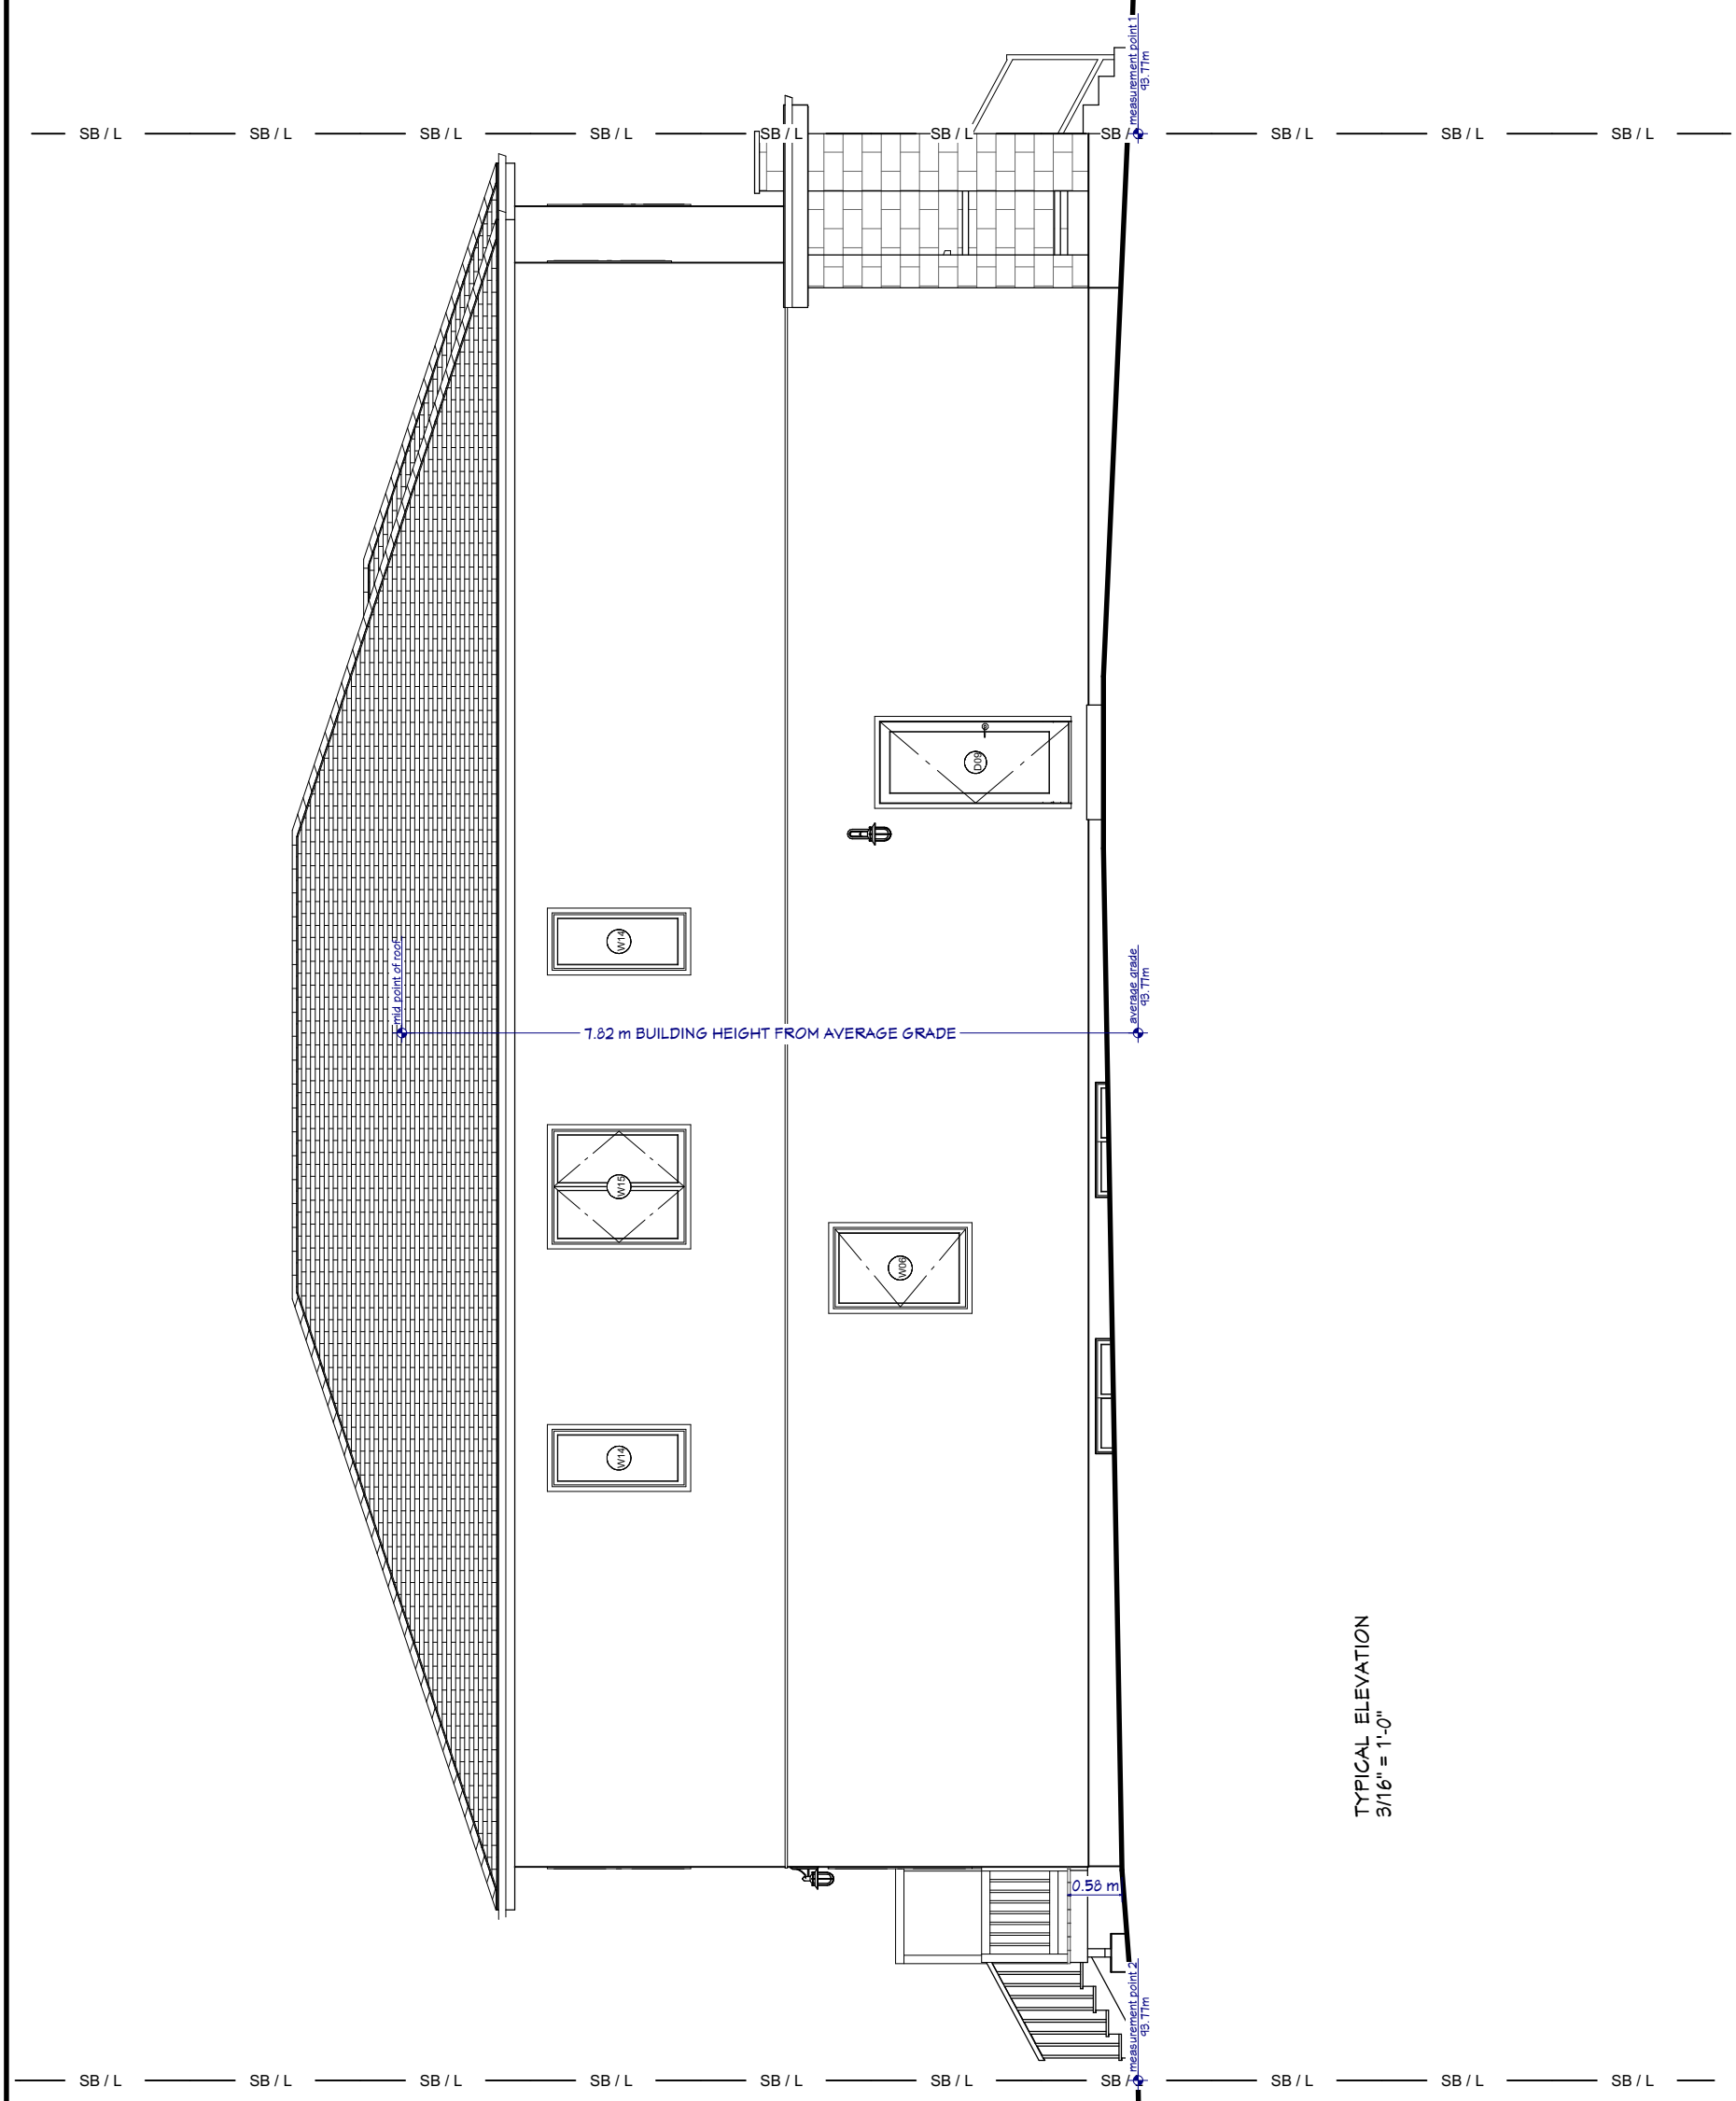


TYPICAL ELEVATION
3/16" = 1'-0"

LEFT ELEVATION
1:75

A9