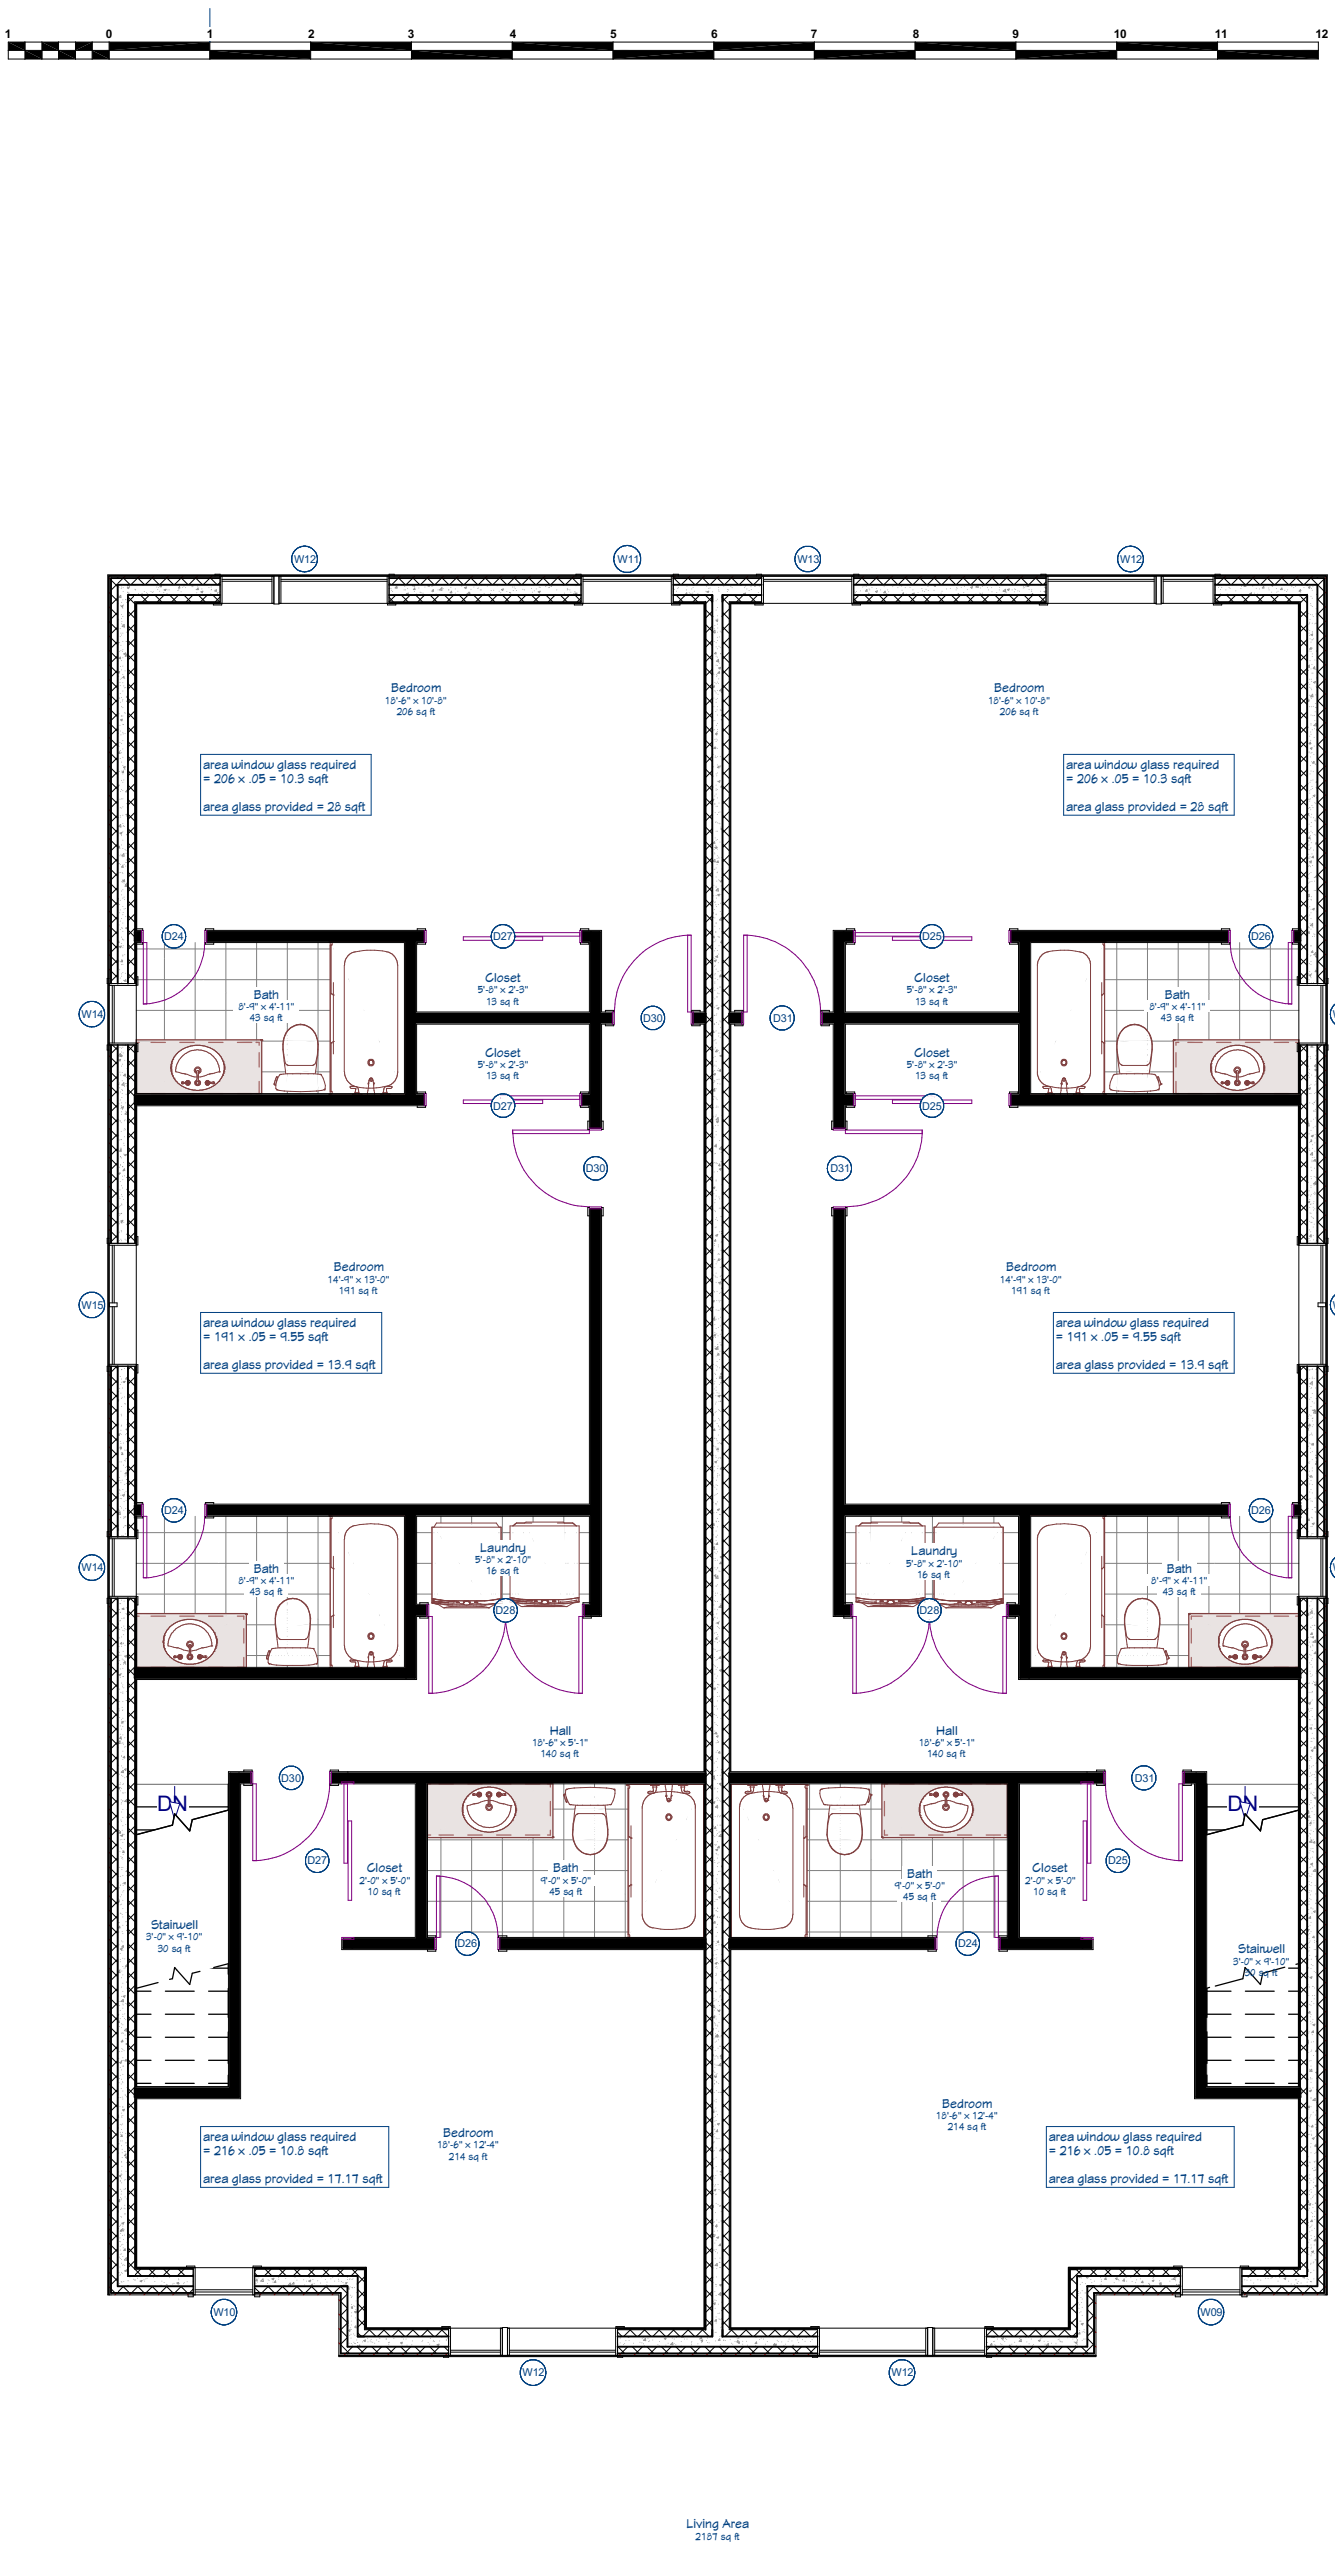

SECOND LEVEL PLAN
1:75

1 A6 SECOND LEVEL PLAN
1:75