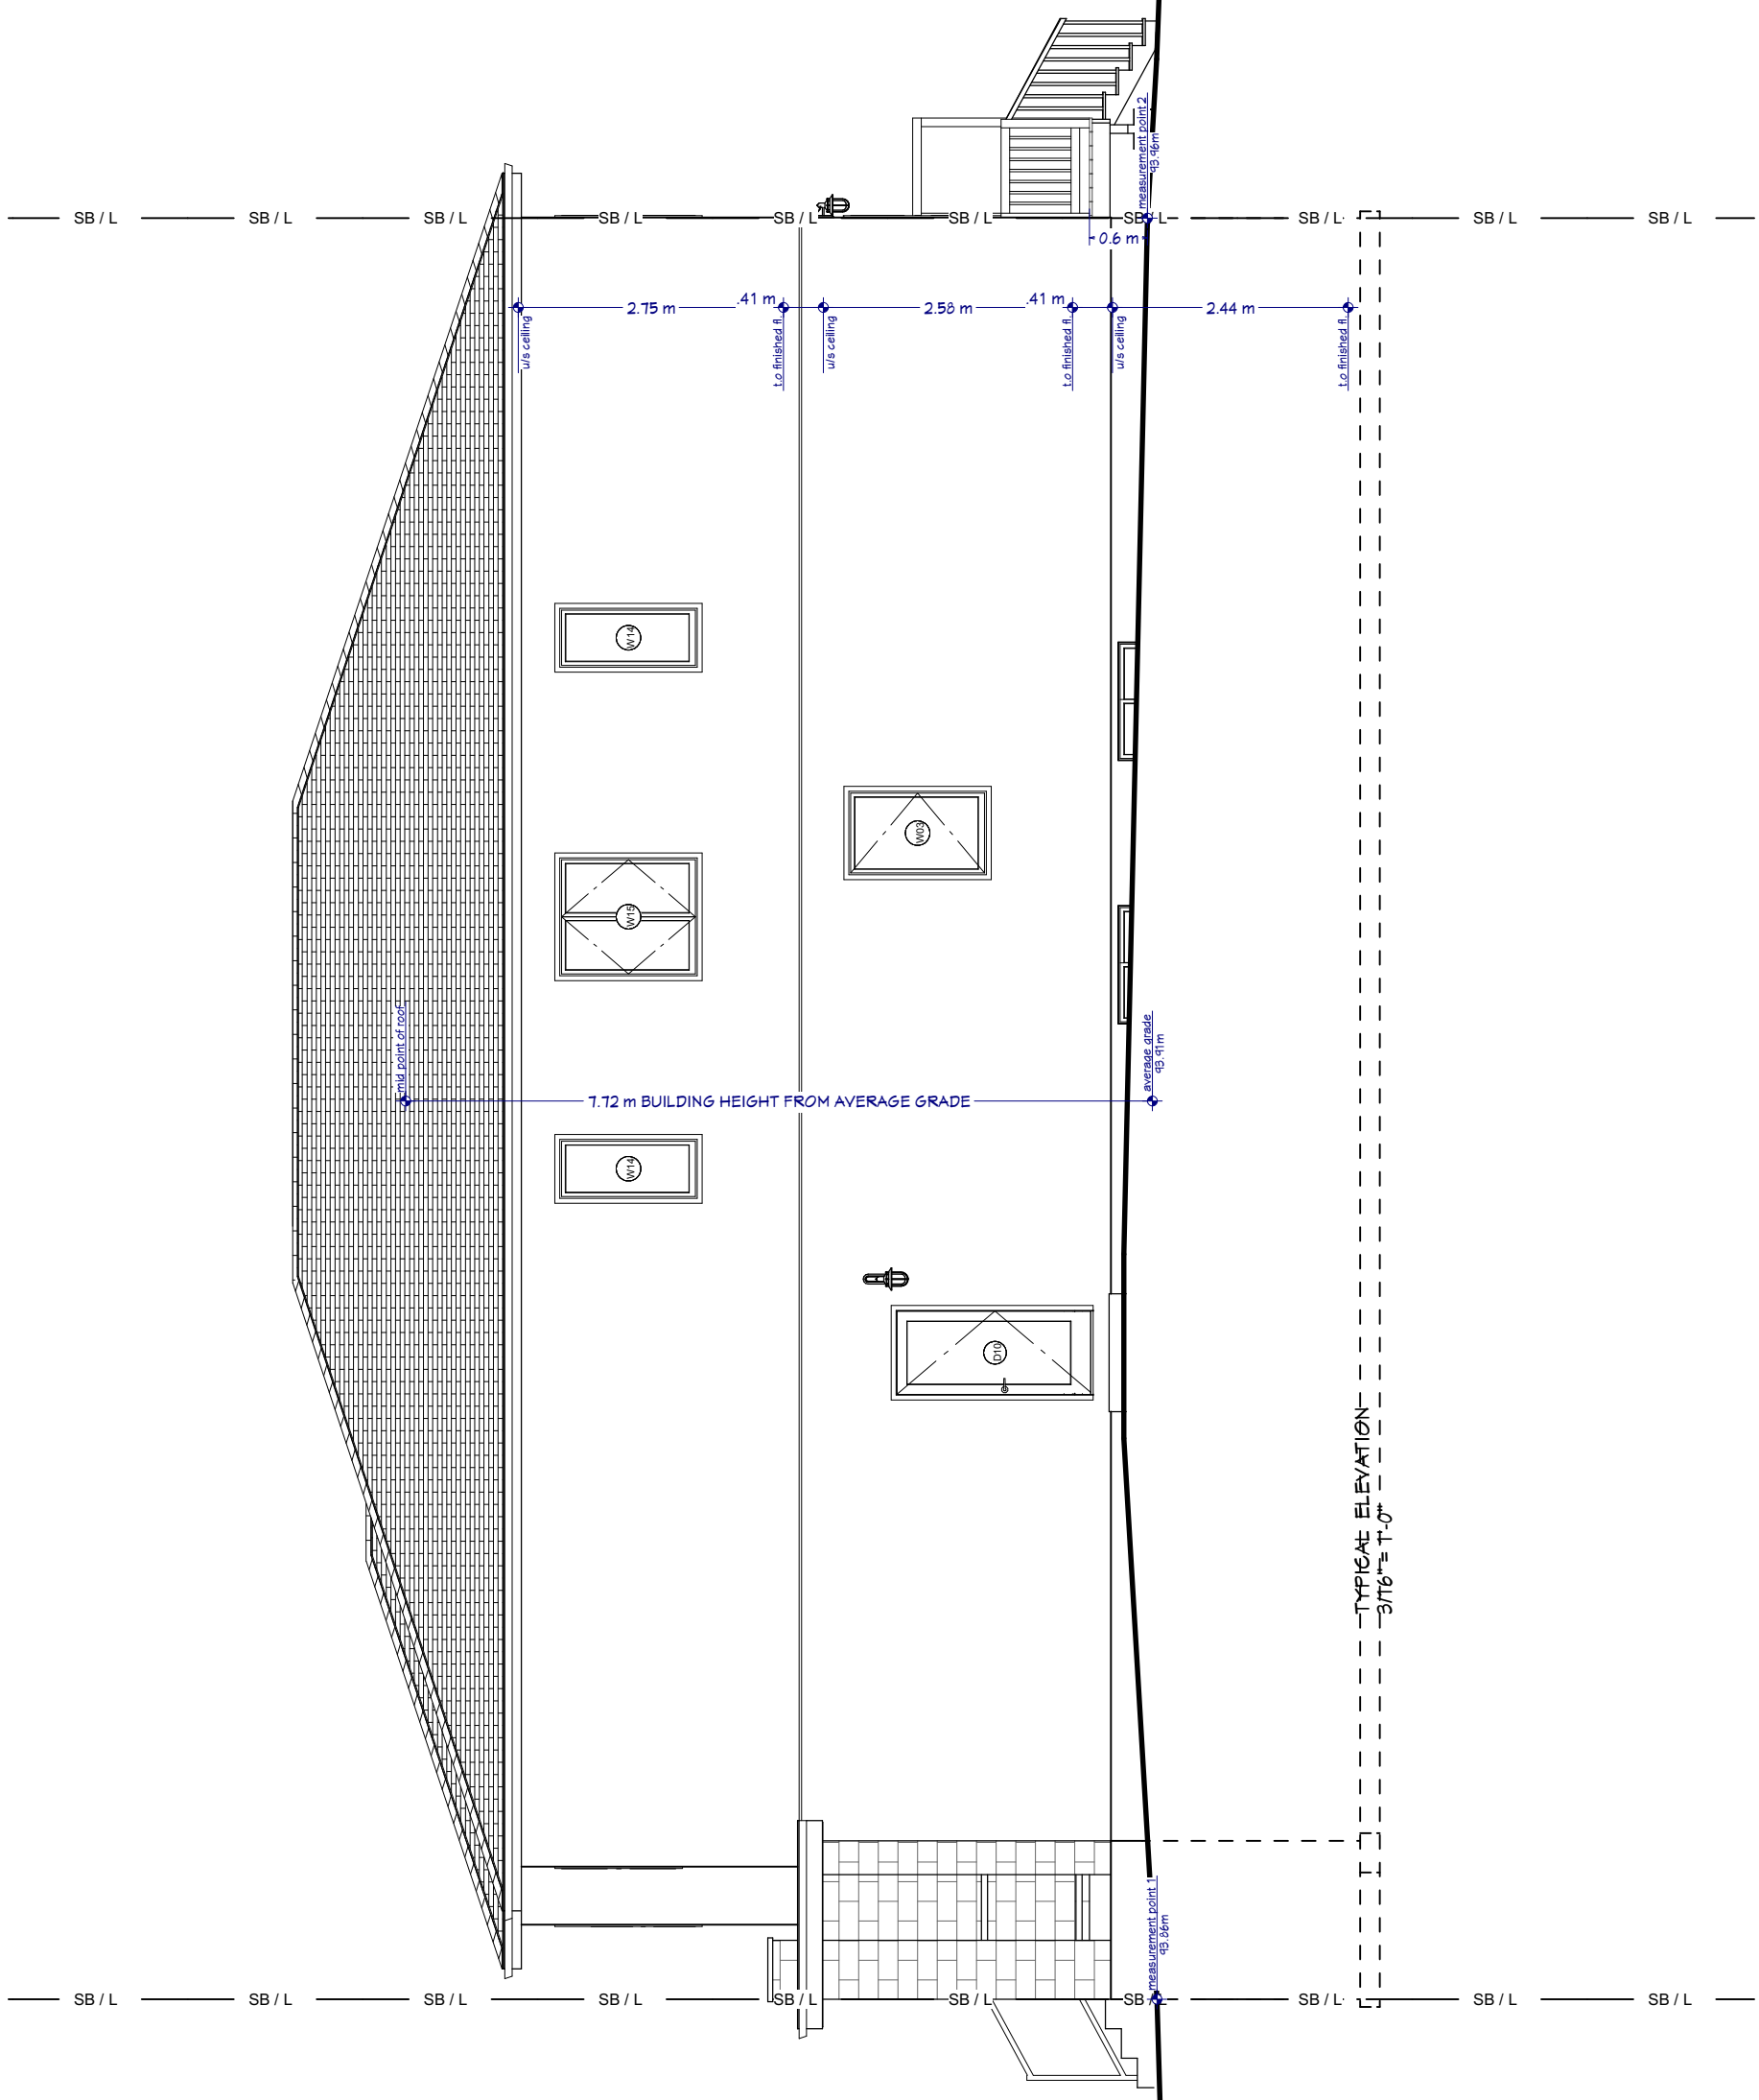

TYPICAL ELEVATION
3/16"= 1'-0"

RIGHT ELEVATION
1:75

A8