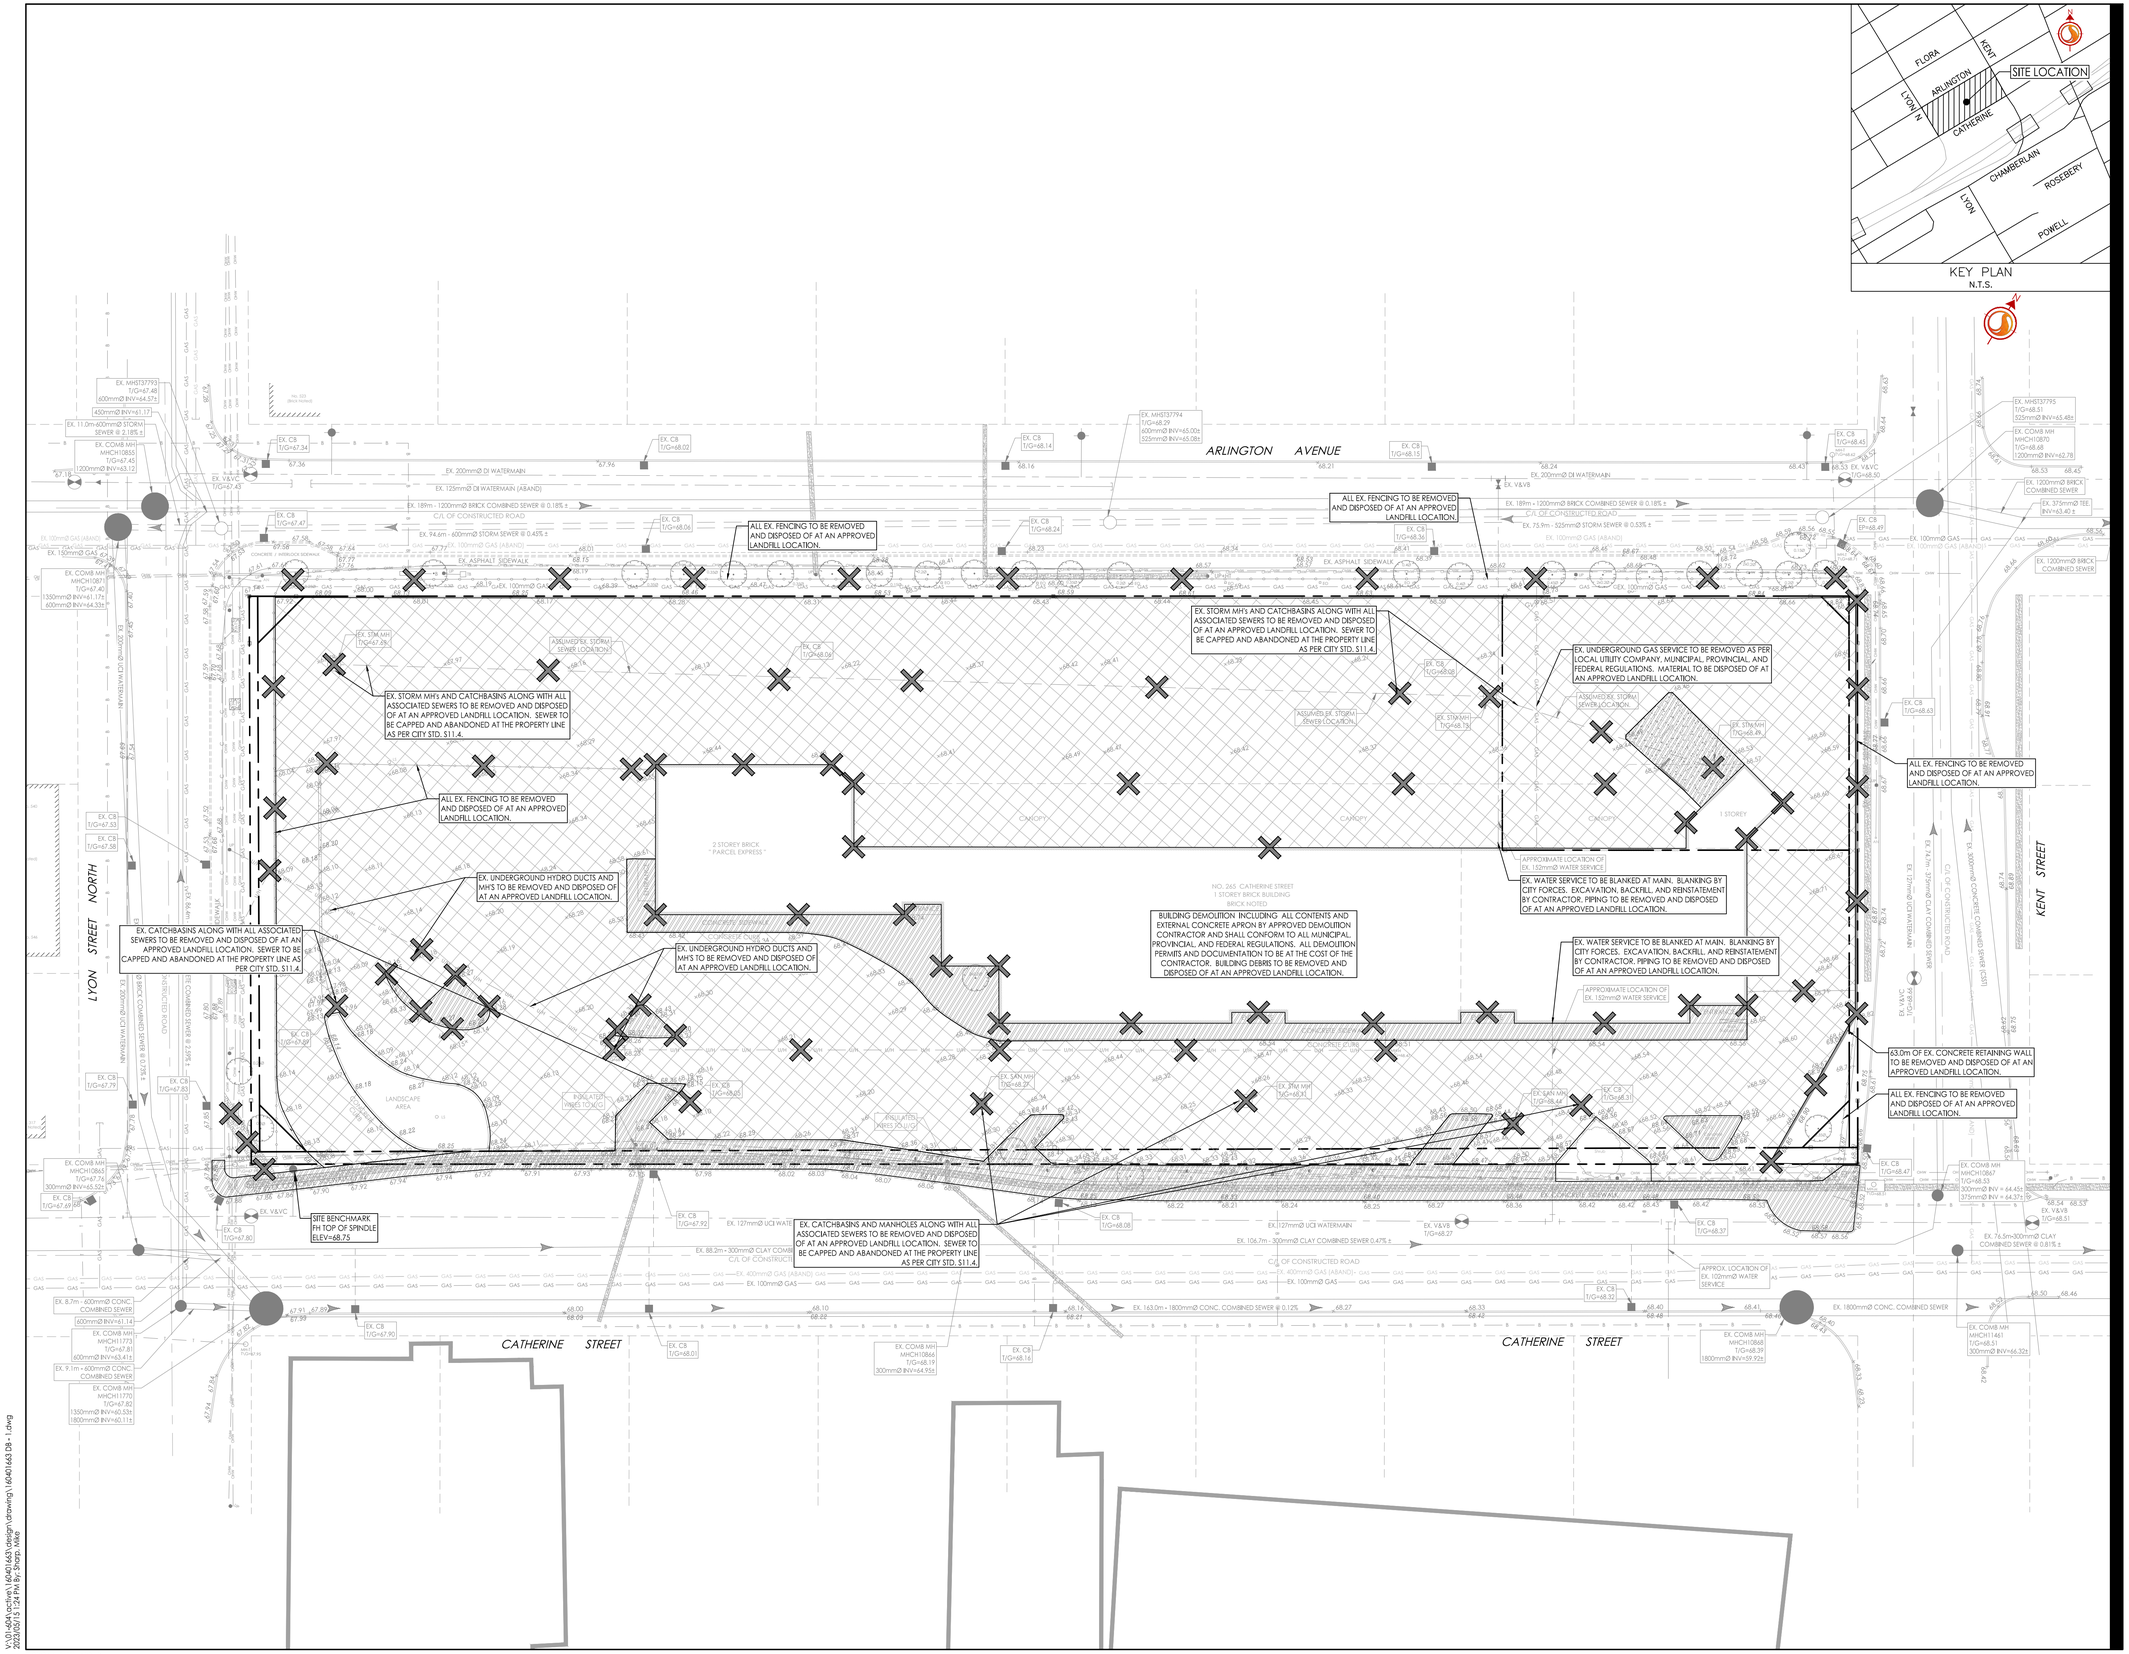

KEY PLAN
N.T.S.

Stantec

Stantec Consulting Ltd.
400 - 1331 Clyde Avenue
Ottawa ON
Tel. 613.722.4420
www.stantec.com

Copyright Reserved

The Contractor shall verify and be responsible for all dimensions. DO NOT scale the drawing - any errors or omissions shall be reported to Stantec without delay.
The Copyrights to all designs and drawings are the property of Stantec. Reproduction or use for any purpose other than that authorized by Stantec is forbidden.

Legend

- EXISTING WATERMAIN
- EXISTING VALVE AND VALVE BOX
- EXISTING VALVE CHAMBER
- EXISTING REDUCER
- EXISTING FIRE HYDRANT
- EXISTING SANITARY MH AND SEWER
- EXISTING STORM MH AND SEWER
- EXISTING CATCHBASIN MANHOLE
- EXISTING CATCHBASIN
- REMOVAL ITEMS
- ASPHALT REMOVAL
- GAS — EXISTING GASMAIN
- B — EXISTING BELL LINE
- C — EXISTING ROGERS
- OHW — EXISTING OVERHEAD WIRES
- U/H — EXISTING UNDERGROUND HYDRO

Notes

1. THE LOCATION OF UTILITIES IS APPROXIMATE ONLY AND THE EXACT LOCATION SHOULD BE DETERMINED BY CONSULTING THE MUNICIPAL AUTHORITIES AND UTILITY COMPANIES CONCERNED. THE CONTRACTOR SHALL PROVE THE LOCATION OF UTILITIES AND SHALL BE RESPONSIBLE FOR THEIR PROTECTION AND THE IMPLEMENTATION OF ANY NECESSARY PROCEDURES CALLED FOR IN THE APPROPRIATE STANDARD AND REGULATIONS.
2. ASPHALT AREA FOR REMOVAL AND DISPOSAL = 7290m²
3. CONCRETE AREA FOR REMOVAL AND DISPOSAL = 1090m²

Revision	By	Appd.	YY.MMM.DD
0 ISSUED FOR SPA	MJS	MF	23.05.15

File Name: 160401663 DB - 1.dwg	MJS	DT	MJS	23.02.06
	Dwn.	Chkd.	Dsgn.	YY.MM.DD

Permit-Seal

LICENSED PROFESSIONAL ENGINEER
2023-05-15
M. A. FORD
100072580
PROVINCE OF ONTARIO

Client/Project
BRIGIL

265 CATHERINE STREET

OTTAWA, ONTARIO, CANADA

Title
EXISTING CONDITIONS AND REMOVALS PLAN

Project No.	Scale	Sheet	Revision
160401663	1:300 (0 3 9 15m)	2 of 7	0

Drawing No.
EX-1

V:\01-401\active\160401663\design\drawing\160401663 DB - 1.dwg
2023/05/15 1:24 PM By: Sharp, Mike

ORIGINAL SHEET - ARCH D