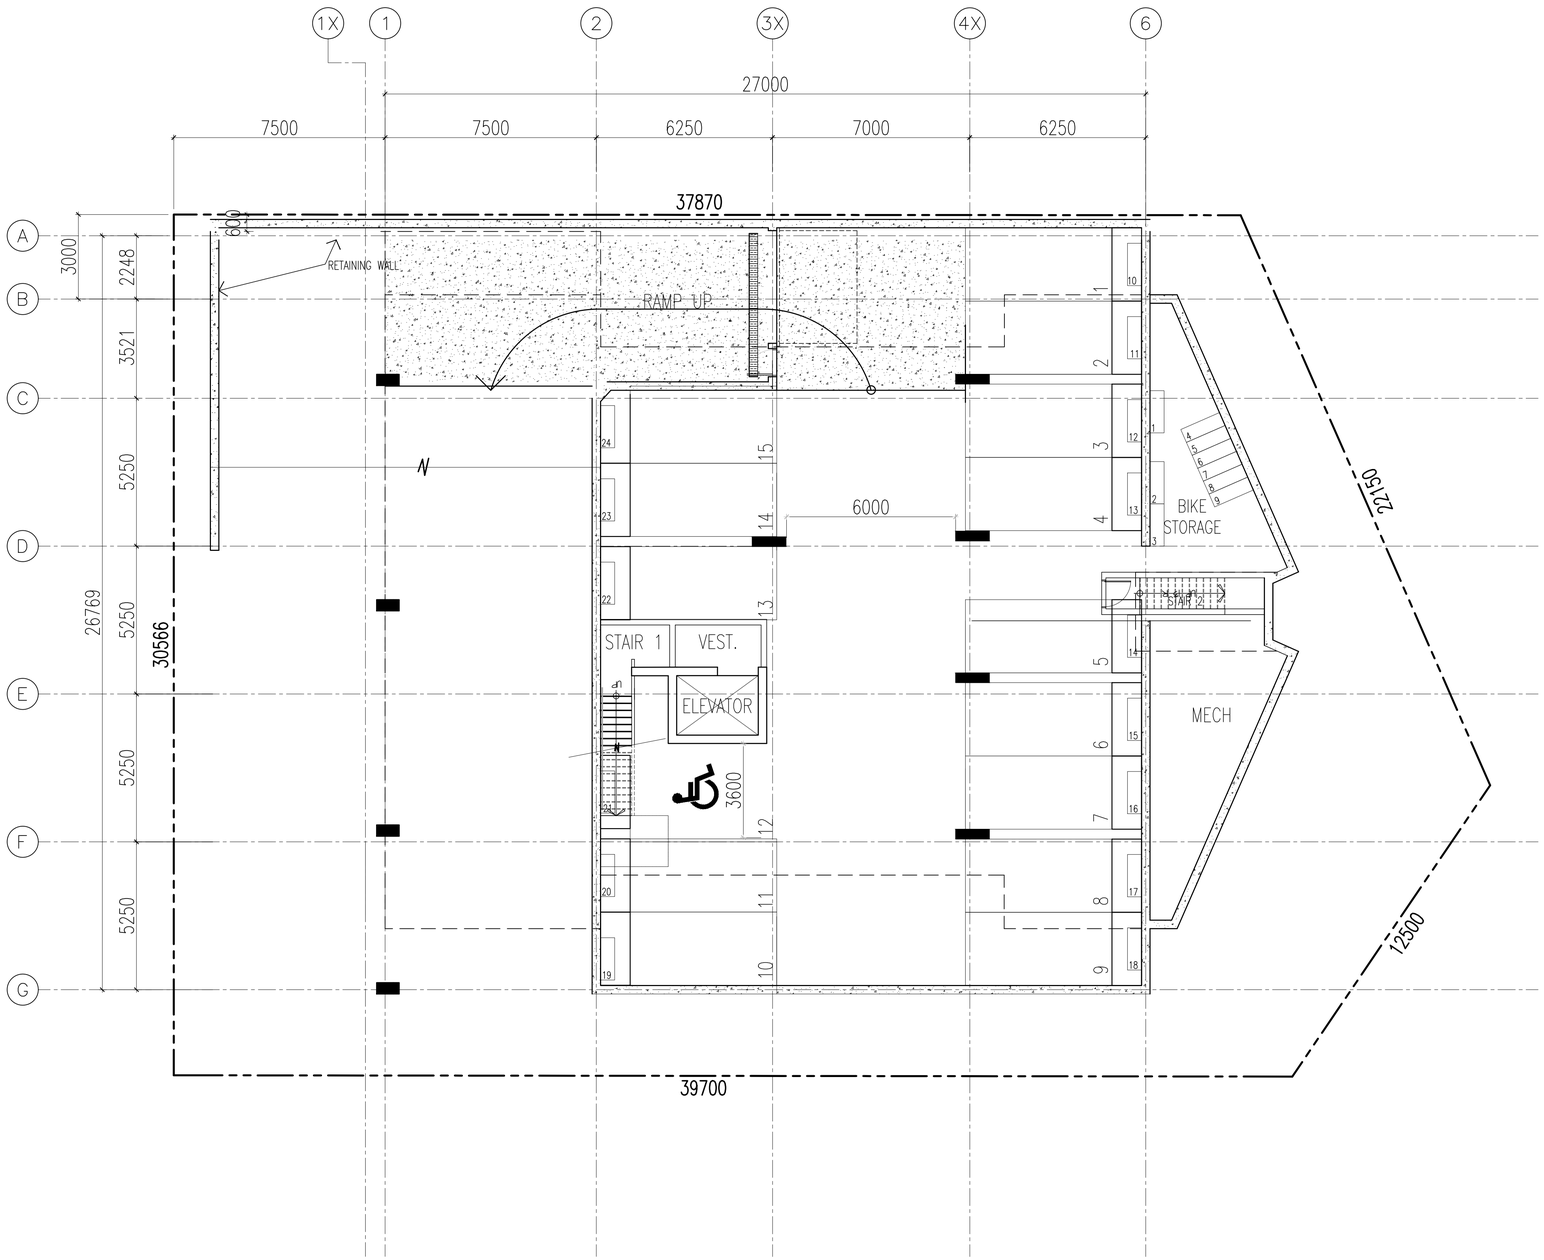

DRAWING NOTES

LEGEND

NOTES

It is the responsibility of the appropriate contractor to check and verify all dimensions on site and report all errors and or omissions to the Architect.

All contractors must comply with all pertinent codes and by-laws.

Do not scale drawings.

This drawing may not be used for construction until signed by the Architect.

Copyright reserved.

NO.	DATE	REVISION

STAMP

brian k. clark
A·R·C·H·I·T·E·C·T
141 Catherine Street, Unit 102
Ottawa, Ontario K2P 1C3
TEL• (613) 238-7412 • FAX•238-1799
Email bkclarkarchitect@gmail.com

PROJECT
2928 BANK STREET
APARTMENT BUILDING

OTTAWA ONTARIO

DRAWING
BASEMENT FLOOR PLAN

PROJECT NO.	DRAWN BY:	SCALE:
2210	DP	1:100

NORTH ARROW:

DATE: MAR. 2024

DRAWING NO.
A100