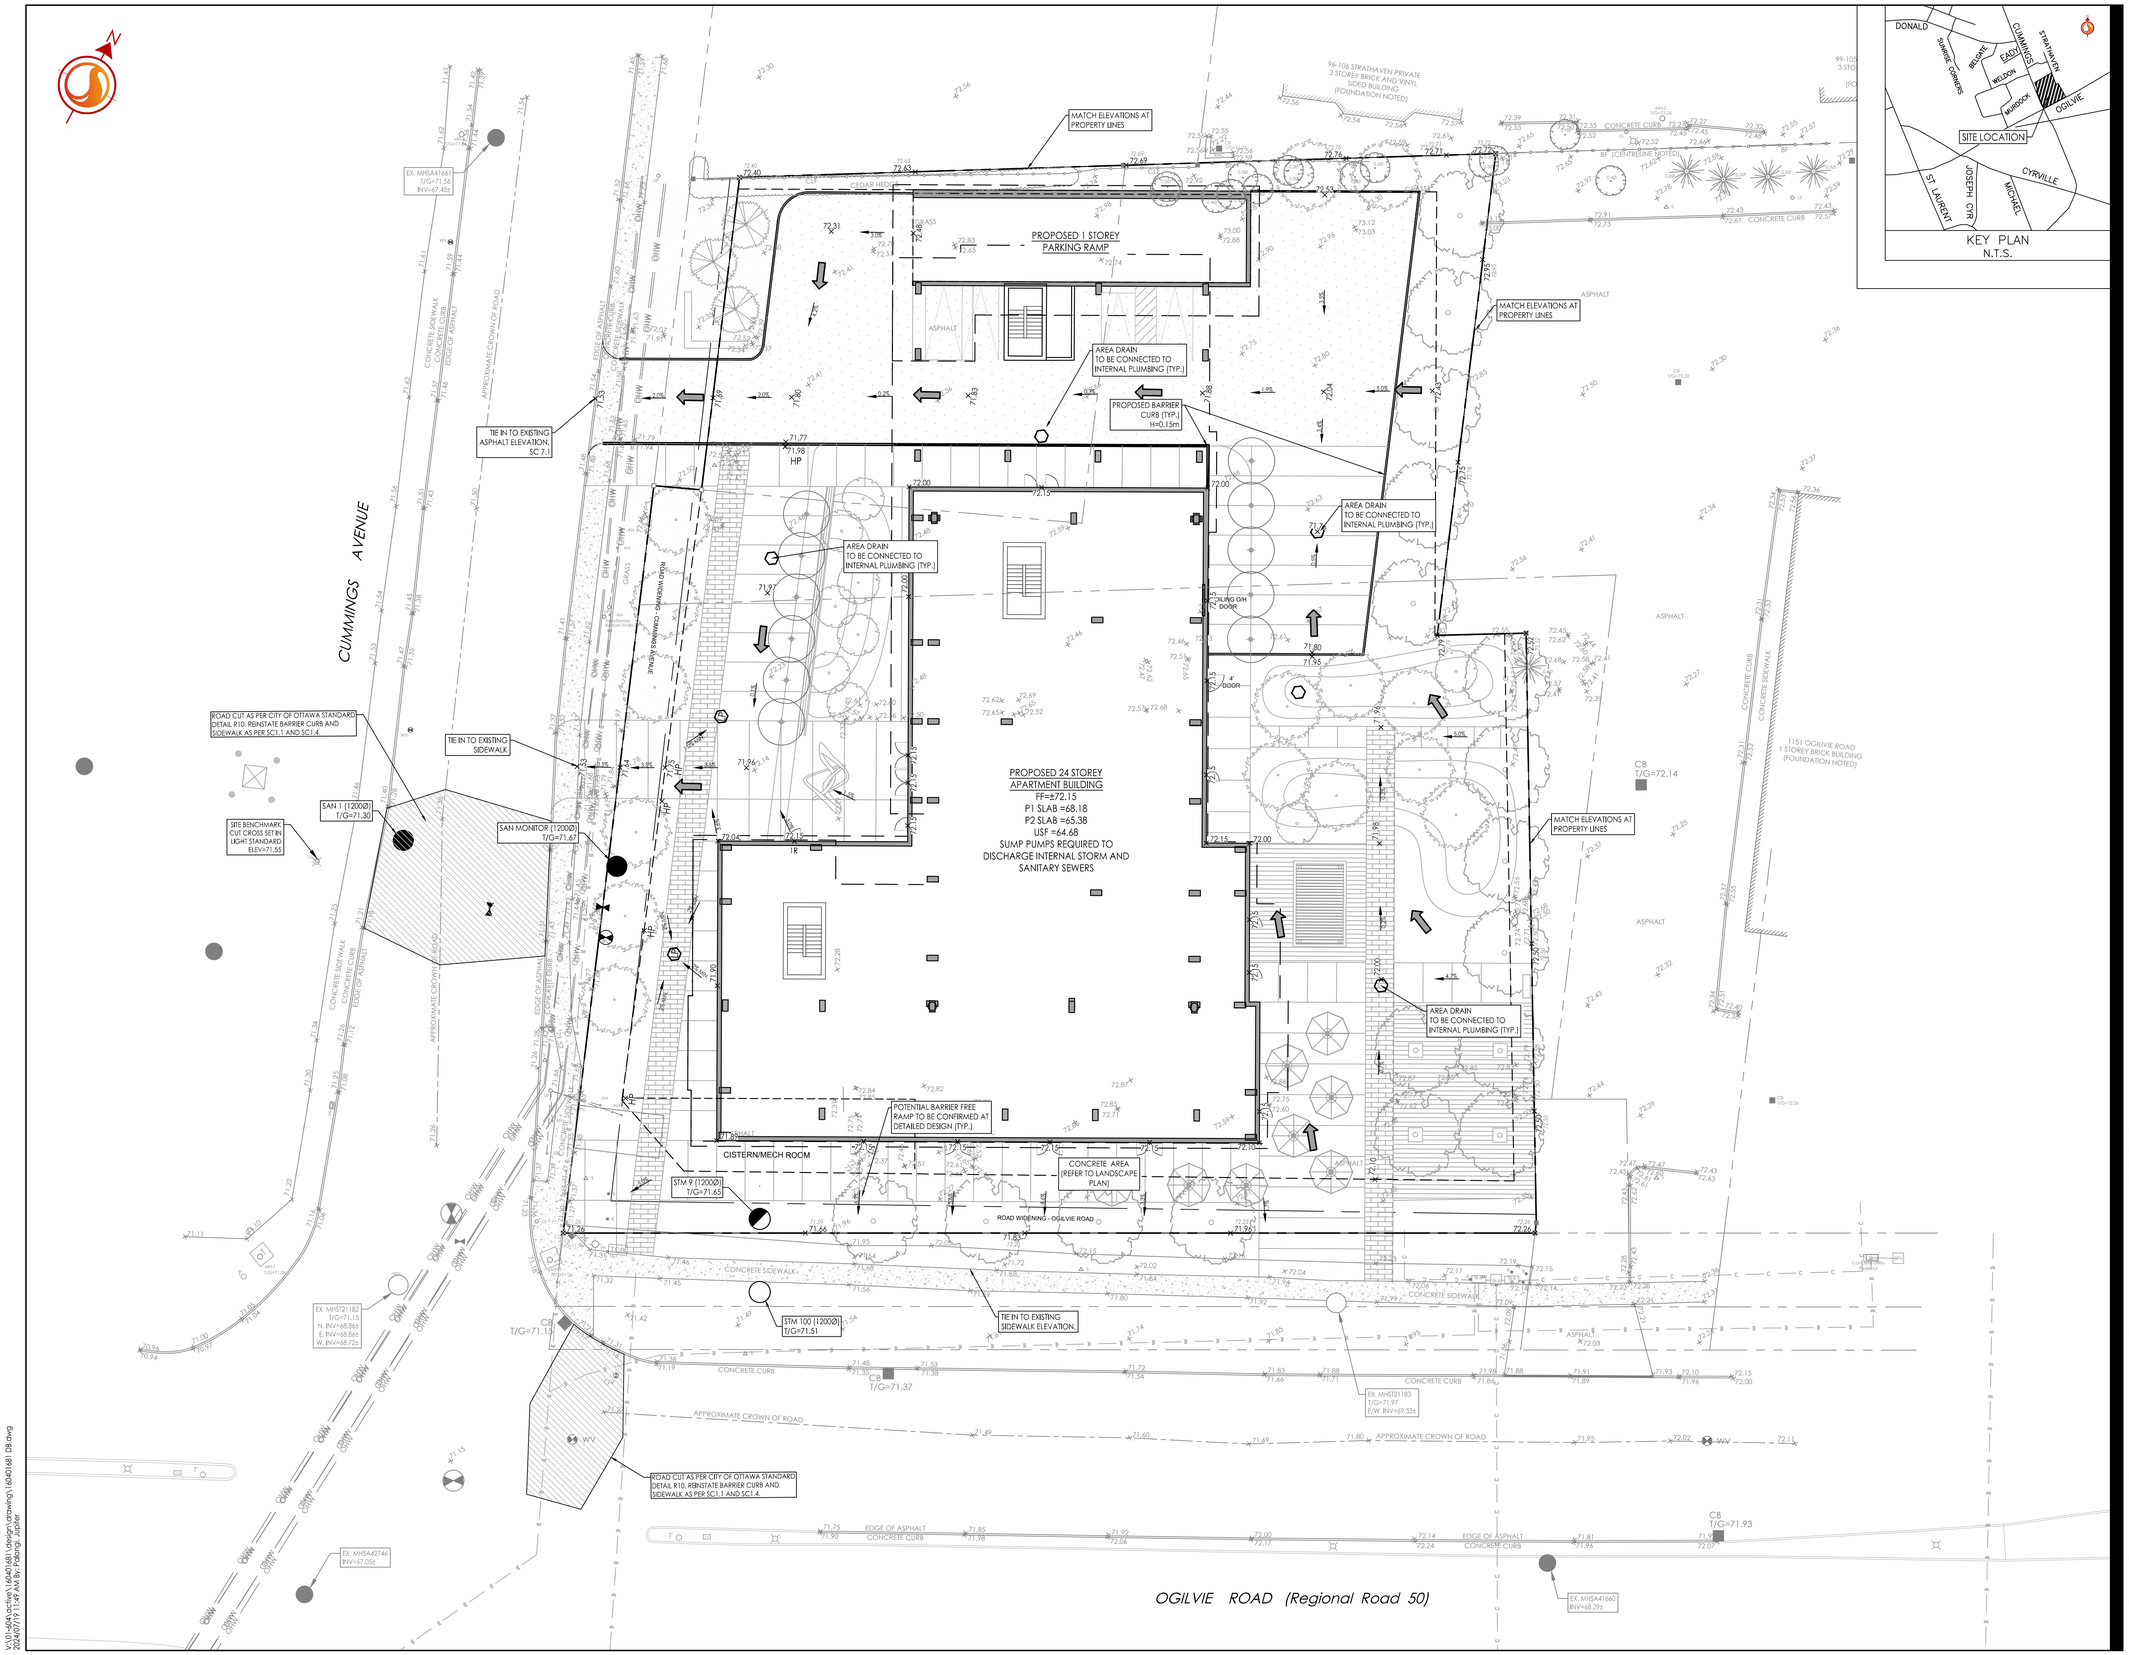

Legend

- ORIGINAL GROUND ELEVATION
- PROPOSED ELEVATION
- PROPOSED LOT CORNER ELEVATION
- EXISTING LOT CORNER ELEVATION
- FLOW DIRECTION AND GRADE
- FFE=100.00 — FINISHED FIRST FLOOR ELEVATION
- USF=97.00 — UNDERSIDE OF FOOTING ELEVATION
- E.F. — ENGINEERED FILL REQUIRED
- TERRACING 3:1 SLOPE MAXIMUM (UNLESS OTHERWISE SHOWN)
- DIRECTION OF OVERLAND FLOW
- PROPOSED VALVE BOX
- PROPOSED VALVE CHAMBER
- PROPOSED FIRE HYDRANT
- PROPOSED SANITARY SEWER MANHOLE
- PROPOSED STORM SEWER MANHOLE
- PROPOSED CATCHBASIN MANHOLE
- PROPOSED CATCHBASIN
- D.C. — PROPOSED DEPRESSED CURB LOCATION
- PROPOSED BARRIER CURB
- PROPOSED HEAVY DUTY ASPHALT
- OVERLAND SPILL LOCATION
- TWSI LOCATION AS PER CITY STD

Notes

Stantec

Stantec Consulting Ltd.
400 - 1331 Clyde Avenue
Ottawa ON
Tel. 613.722.4420
www.stantec.com

Copyright Reserved

The Contractor shall verify and be responsible for all dimensions. DO NOT scale the drawing - any errors or omissions shall be reported to Stantec without delay.
The Copyrights to all designs and drawings are the property of Stantec. Reproduction or use for any purpose other than that authorized by Stantec is forbidden.

Revision	By	Appd.	YY.MM.DD
I ISSUED FOR REVIEW	JP	DT	24.07.19
0 ISSUED FOR SPA	MJS	DT	24.01.99
File Name: 160401681 DB.dwg	MJS Dwn.	DT Chkd.	MJS 23.12.19 Dsgn. YY.MM.DD

Permit-Seal

LICENSED PROFESSIONAL ENGINEER
P.MOROZ
90493552
2024-07-19
PROVINCE OF ONTARIO

Client/Project
TC UNITED

PROPOSED APARTMENT BUILDING
1137 OGILVIE ROAD
OTTAWA, ON

Title
GRADING PLAN

Project No.	Scale	Sheet	Revision
160401681	1:200 (0 2 6 10m)	4 of 7	1

Drawing No. GP-1

\\V:\01-ADM\active\160401681\design\drawings\160401681 DB.dwg
2024/07/19 11:49 AM By: Pdarrigo Jupiter
ORIGINAL SHEET - ARCH D