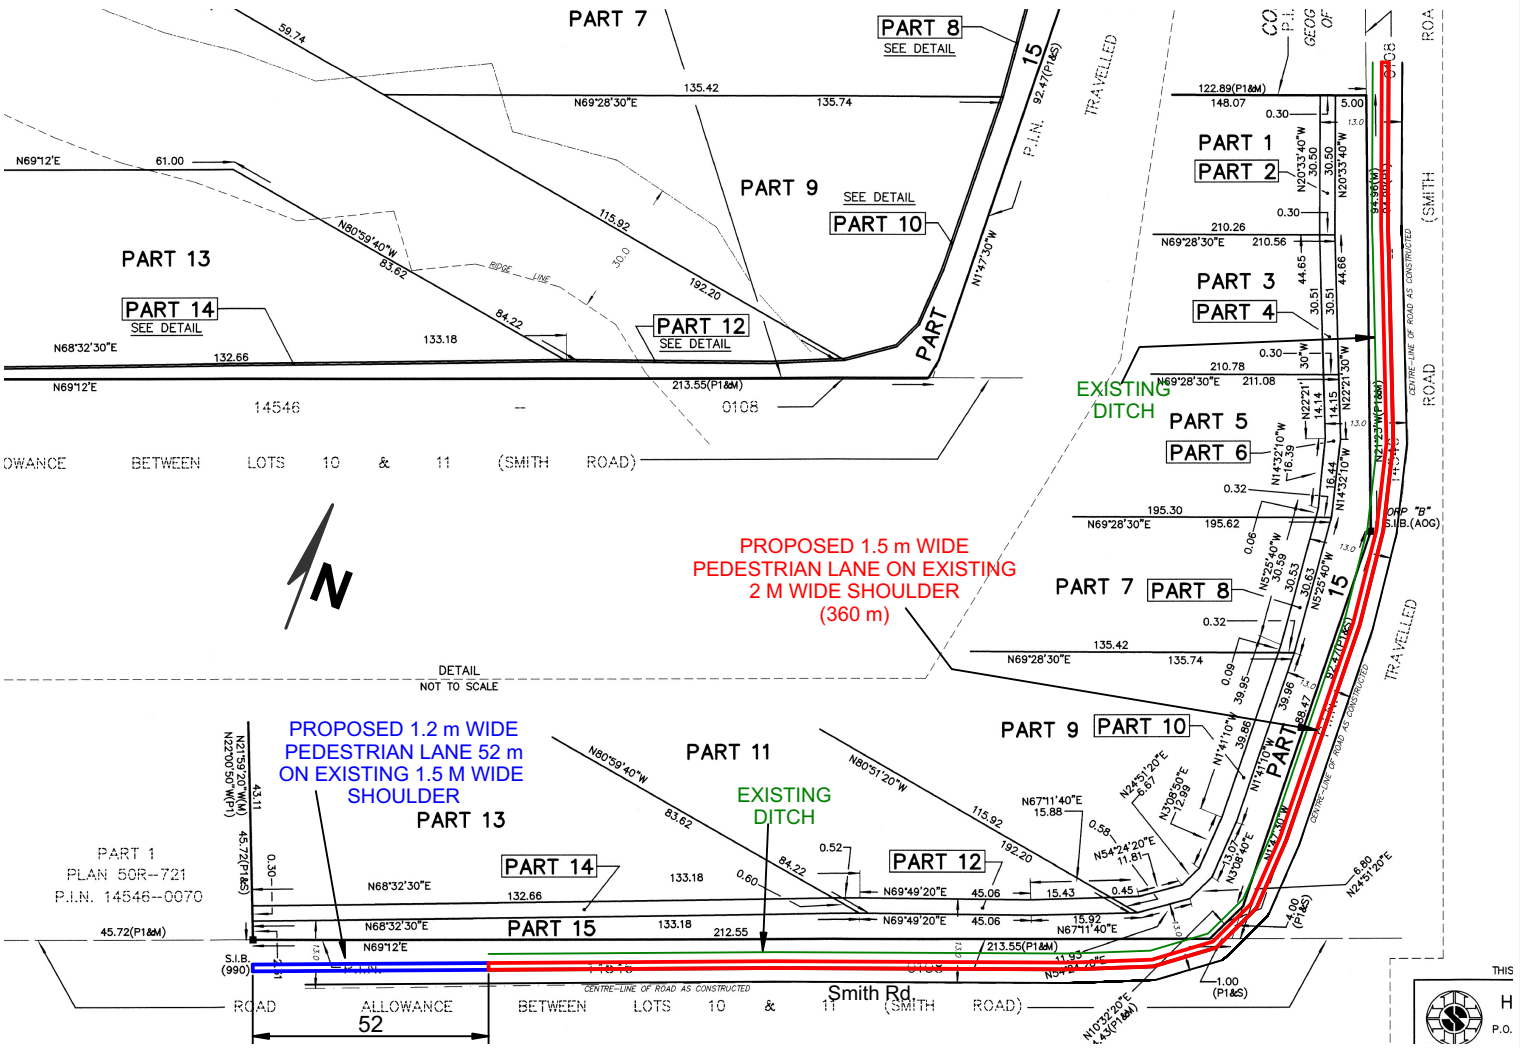

PROPOSED PEDESTRIAN LANE

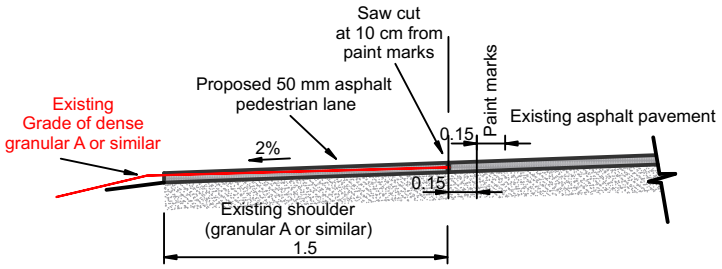

TYPICAL CROSS SECTION

NOTES
- This drawing is for preliminary geometry and alignment.
- The geometry proposed is feasible according to inspection completed on September 06, 2023.
- Base drawing "Preliminary Plan of Survey of Part of Lot 10 Concession 9 Geographic Township of Cumberland City of Ottawa" by H. A. Ken Shipman Surveying Ltd.
- Elevations proposed to follow existing edge of asphalt and slopes proposed in this drawing.
- This is not for construction
- Construction details and specifications to be issued upon approval by pertinent authorities.
-

LICENSED PROFESSIONAL ENGINEER
Sept. 11, 2023
Y. MENDEZ ZARATE
100148573
PROVINCE OF ONTARIO

PROJECT: Preliminary Pedestrian Lane Alignment and Geometry

ADDRESS: 390 Smith Rd. Ottawa, ON.

DATE: September 11, 2023

FOR: Hierarchy Developments

BY: Yuri Mendez
Sc. N/A