STATIONHOUSE WALK

(18)

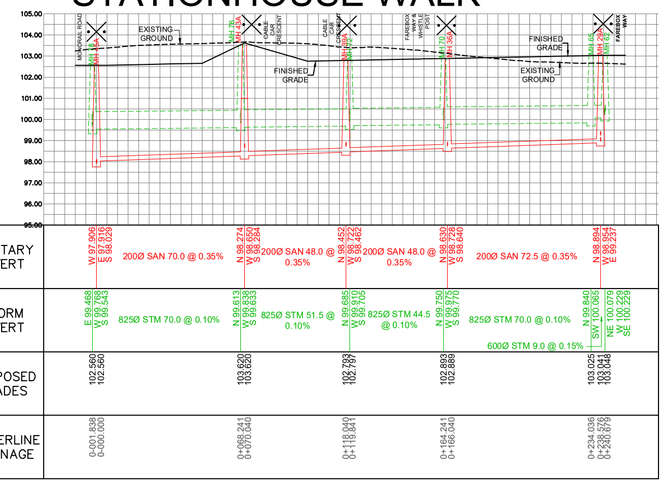

STREET No.20- 22

(09)

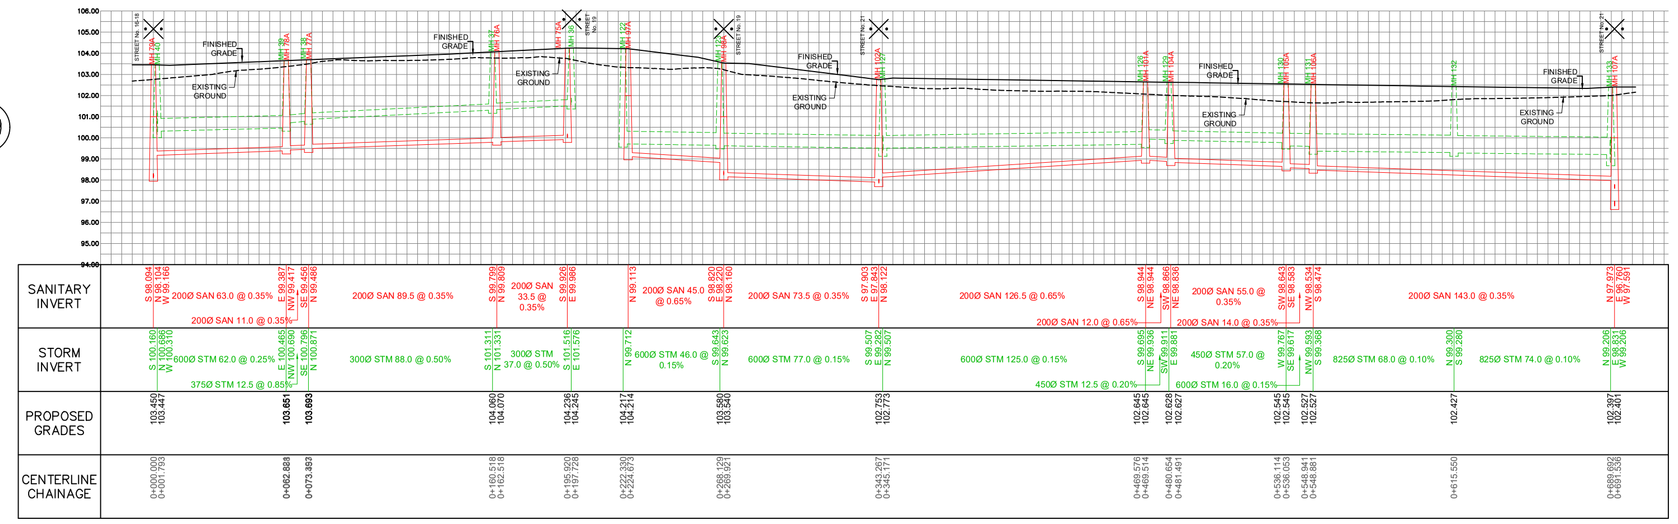

SPERRY CAR TERRACE

(08)

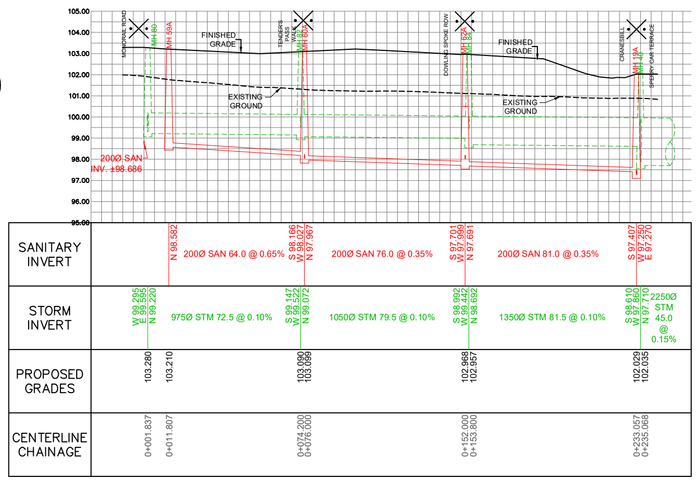

FREIGHTLINE TERRACE

(19)

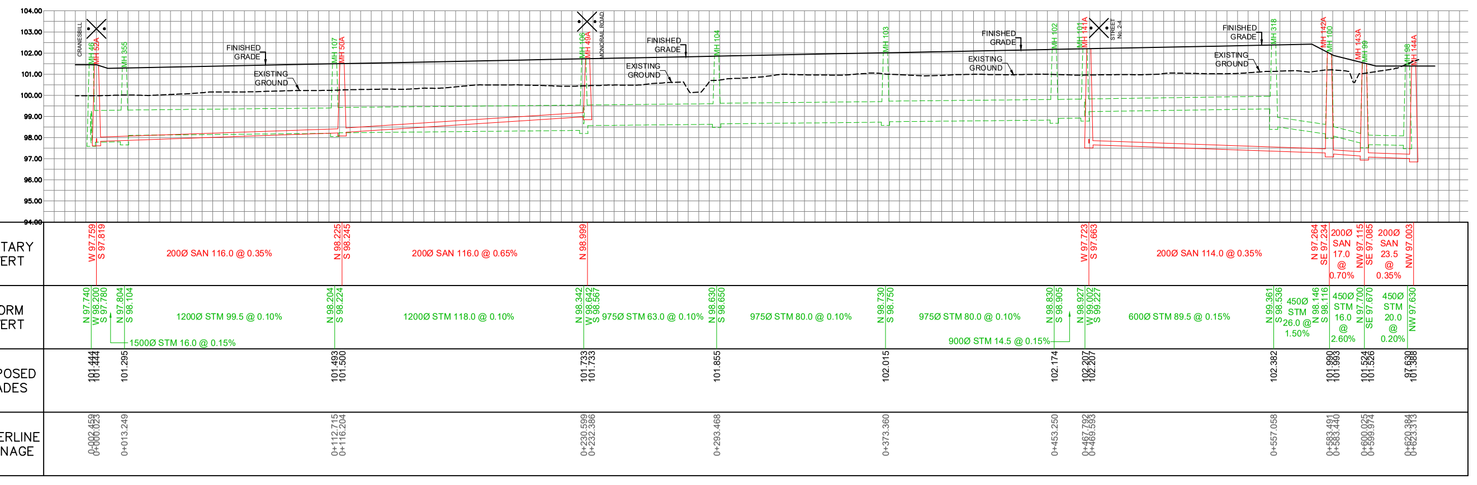

CARGO CROSS WAY

(10)

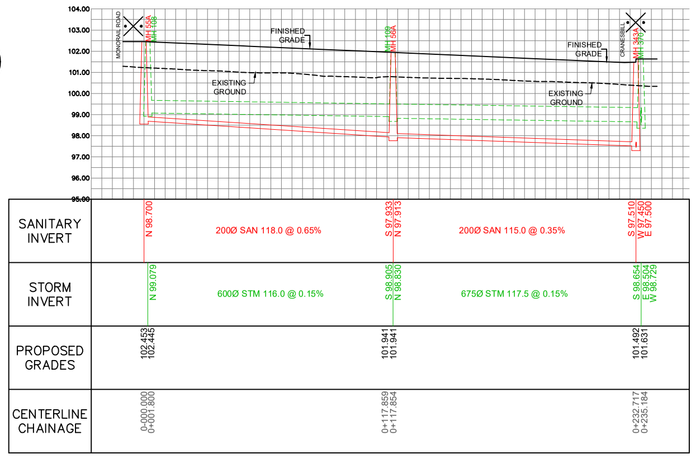

CIRCUIT CRESCENT

(11)

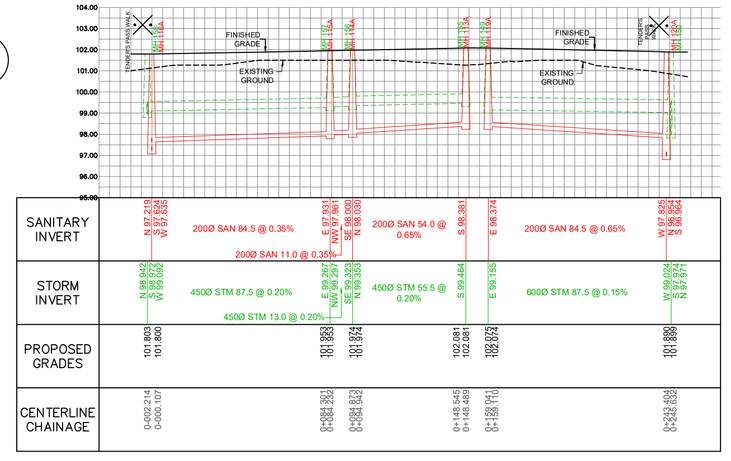

CRANESBILL ROAD

(20)

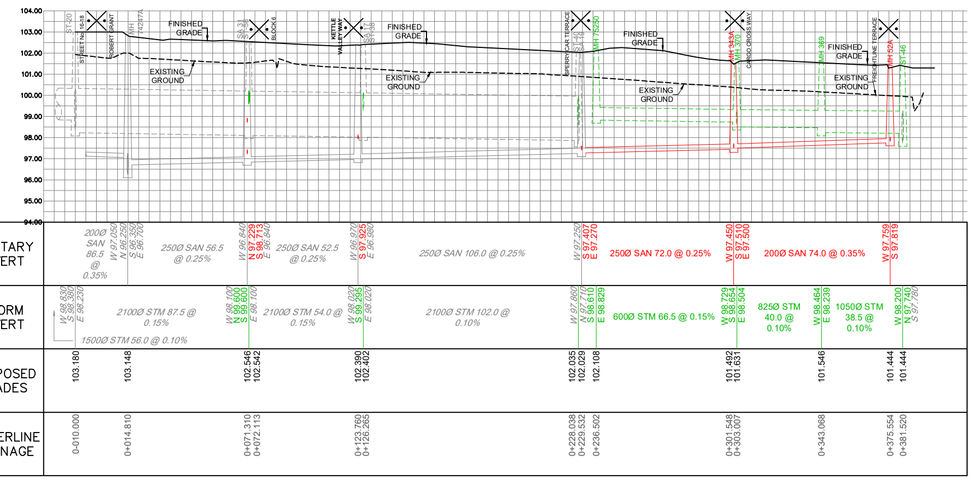

STREET No. 12

(01)

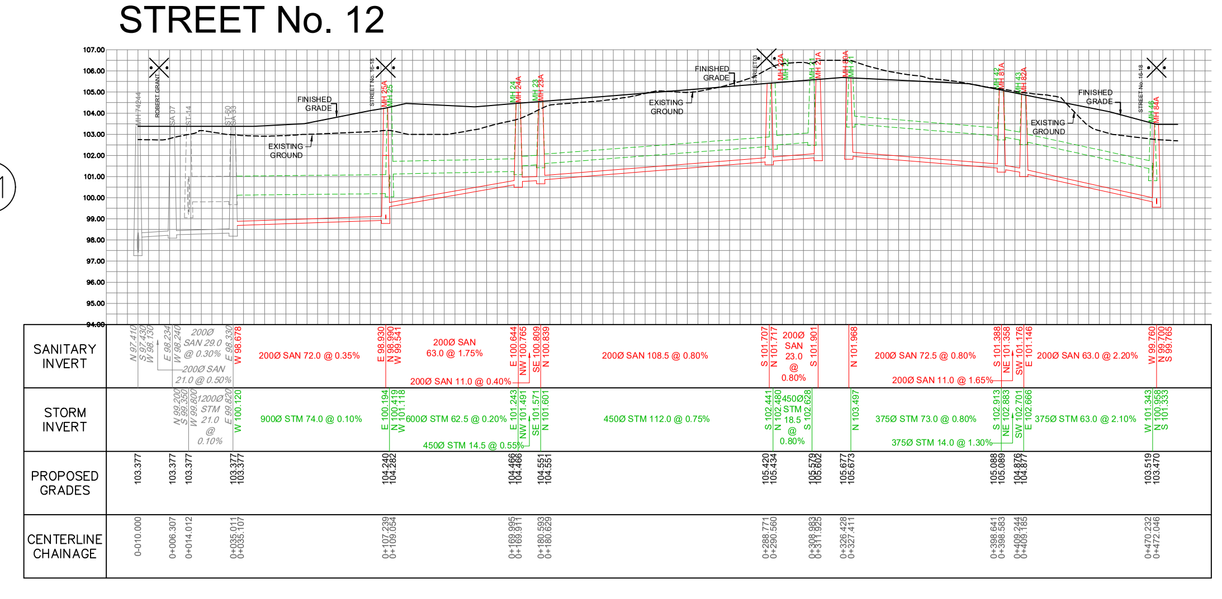

DOWLING SPOKE ROW

(07)

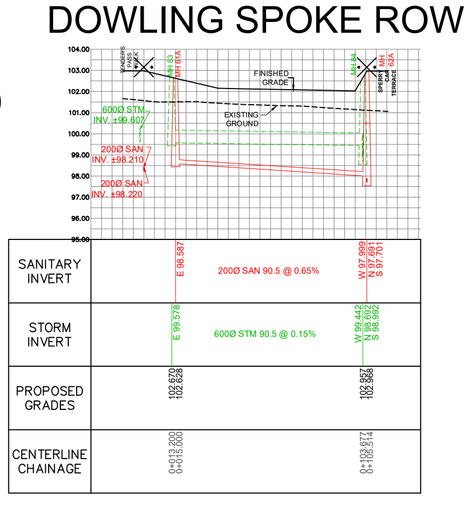

DSEL
120 Iber Road, Unit 103
Stittsville, Ontario, K2S 1E9
Tel. (613) 836-0856
Fax. (613) 836-7183
www.DSEL.ca

ABBOTT'S RUN PRELIMINARY DESIGN

CITY OF OTTAWA

PROFILES

SCALE:	1:2000	PROJECT No.:	22-1295
DATE:	MAY 2025	DRAWING:	07