1 METRO-TOWN (STD)
END CONDITION
UNIT 609-ATWATER & 610-WOODBINE

2 METRO-TOWN (REV)
INTERIOR CONDITION
UNIT 611-UNION & 612-LEASIDE

3 METRO-TOWN (STD)
INTERIOR CONDITION
UNIT 613-LEASIDE & 614-UNION

4 METRO-TOWN (REV)
INTERIOR CONDITION
UNIT 615-UNION & 616-LEASIDE

5 METRO-TOWN (STD)
END CONDITION
UNIT 617-ATWATER & 618-WOODBINE

SOUTH ELEVATION - METRO TOWN BLOCK 6

STREET No.1

6 METRO-TOWN (REV)
END CONDITION
UNIT 619-WOODBINE & 620-ATWATER

7 METRO-TOWN (STD)
INTERIOR CONDITION
UNIT 601-LEASIDE & 602-UNION

8 METRO-TOWN (REV)
INTERIOR CONDITION
UNIT 603-UNION & 604-LEASIDE

9 METRO-TOWN (STD)
INTERIOR CONDITION
UNIT 605-LEASIDE & 606-UNION

10 METRO-TOWN (REV)
END CONDITION
UNIT 607-WOODBINE & 608-ATWATER

NORTH ELEVATION - METRO TOWN BLOCK 6

BRIAN COBURN BOULEVARD

THESE DRAWINGS ARE NOT TO BE SCALED:
ALL DIMENSIONS MUST BE VERIFIED BY CONTRACTOR PRIOR TO COMMENCEMENT OF ANY WORK. ANY DISCREPANCIES MUST BE REPORTED DIRECTLY TO SRN ARCHITECTS INC.

NO:	DATE:	ISSUED FOR:
1	2024.11.27	ISSUED FOR COORDINATION
2	2024.12.04	RE-ISSUED FOR COORDINATION
3	2024.12.06	ISSUED FOR SPA
4	2025.03.21	RE-ISSUED FOR SPA
5	2025.04.25	ISSUED FOR SPA #2
6	2025.07.30	DETAIL PKG. FOR REVIEW
7	2025.10.24	ISSUED FOR SPA #3
8	2025.11.03	MDL'S&DETAILS FOR REVIEW
9	2025.11.12	RE-ISSUED FOR SPA #3

minto

ADDITIONAL NOTES:

NO:	DATE:	REVISION COMMENT:

SRN ARCHITECTS
8395 JANE STREET, SUITE 203
VAUGHAN, ONTARIO. L4K 5Y2
PHONE: 905.417.5515 FAX: 905.417.5517

ONTARIO ASSOCIATION OF ARCHITECTS
GREGORY PATRICK RASPIN
LICENCE
6838

© SRN ARCHITECTS INC. 2020

CLIENT:
Minto Canada
200-180 Kent Street
Ottawa, Ontario K1P 0B6

PROJECT:
Trails Edge
Block 139 & 140
Ottawa, Ontario

DRAWING TITLE:
METRO TOWN BLOCK 6
ELEVATIONS

DATE: 2025-11-12	SCALE: 1:300
DRAWN BY: AB	CHECKED BY: GF
PROJECT NUMBER: S24027	DRAWING NUMBER: B411

File:H:\Acad SRN Projects\2024\S24027-Minto Communities Inc-Ontario Ottawa- Trails Edge\ACAD Drawings\02 WORKINGS\B-DOORS\S24027-METRO TOWN BLOCK 6 (CURRENT).dwg Plotted: Nov 13, 2025 By Andrew B

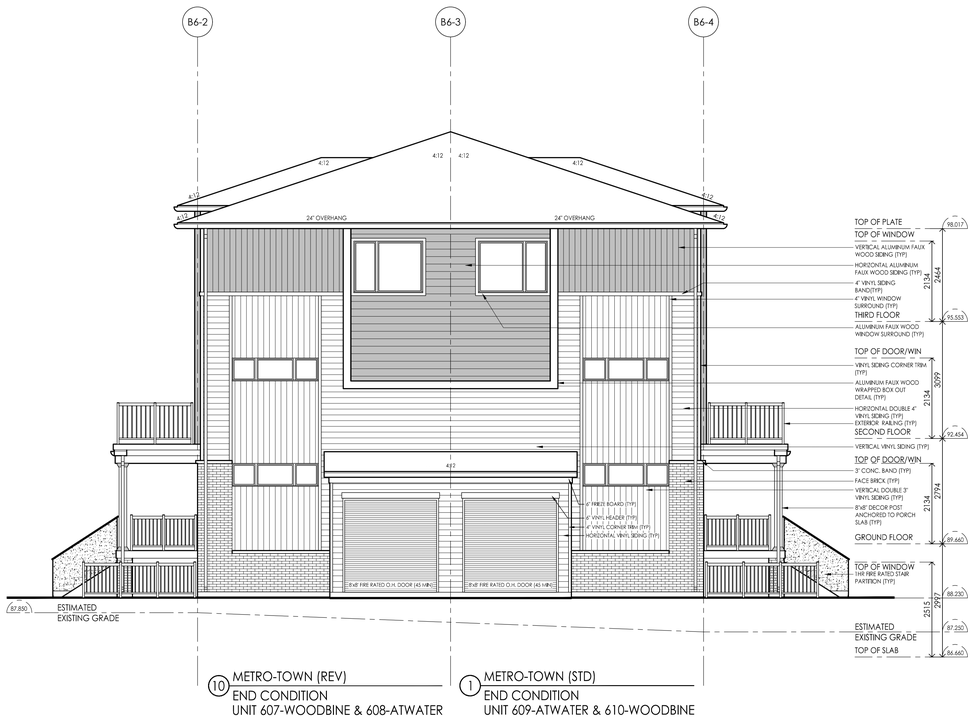

10 METRO-TOWN (REV)
END CONDITION
UNIT 607-WOODBINE & 608-ATWATER

1 METRO-TOWN (STD)
END CONDITION
UNIT 609-ATWATER & 610-WOODBINE

EAST ELEVATION - METRO TOWN BLOCK 6

BLOCK 7

5 METRO-TOWN (STD)
END CONDITION
UNIT 617-ATWATER & 618-WOODBINE

6 METRO-TOWN (REV)
END CONDITION
UNIT 619-WOODBINE & 620-ATWATER

WEST ELEVATION - METRO TOWN BLOCK 6

FERN CASEY STREET

THESE DRAWINGS ARE NOT TO BE SCALED:
ALL DIMENSIONS MUST BE VERIFIED BY CONTRACTOR PRIOR TO COMMENCEMENT OF ANY WORK. ANY DISCREPANCIES MUST BE REPORTED DIRECTLY TO SRN ARCHITECTS INC.

NO:	DATE:	ISSUED FOR:
1	2024.11.27	ISSUED FOR COORDINATION
2	2024.12.04	RE-ISSUED FOR COORDINATION
3	2024.12.06	ISSUED FOR SPA
4	2025.03.21	RE-ISSUED FOR SPA
5	2025.04.25	ISSUED FOR SPA #2
6	2025.07.30	DETAIL PKG. FOR REVIEW
7	2025.10.24	ISSUED FOR SPA #3
8	2025.11.03	MDL'S&DETAILS FOR REVIEW
9	2025.11.12	RE-ISSUED FOR SPA #3

minto

ADDITIONAL NOTES:

NO:	DATE:	REVISION COMMENT:

SRN ARCHITECTS
8395 JANE STREET, SUITE 203
VAUGHAN, ONTARIO. L4K 5Y2
PHONE: 905.417.5515 FAX: 905.417.5517

ONTARIO ASSOCIATION OF ARCHITECTS
GREGORY FRANCIS RASPIN
LICENCE
9898

© SRN ARCHITECTS INC. 2020

CLIENT:
Minto Canada
200-180 Kent Street
Ottawa, Ontario K1P 0B6

PROJECT:
Trails Edge
Block 139 & 140
Ottawa, Ontario

DRAWING TITLE:
METRO TOWN BLOCK 6
ELEVATIONS

DATE: 2025-11-12	SCALE: 1:300
DRAWN BY: AB	CHECKED BY: GF
PROJECT NUMBER: S24027	DRAWING NUMBER: B412

File:H:\Acad SRN Projects\2024\S24027- Minto Communities Inc Ontario Ottawa- Trails Edge\ACAD Drawings\02 WORKINGS_DOCS\S24027-METRO TOWN BLOCK 6 (CURRENT).dwg Plotted: Nov 13, 2025 By Andrew B