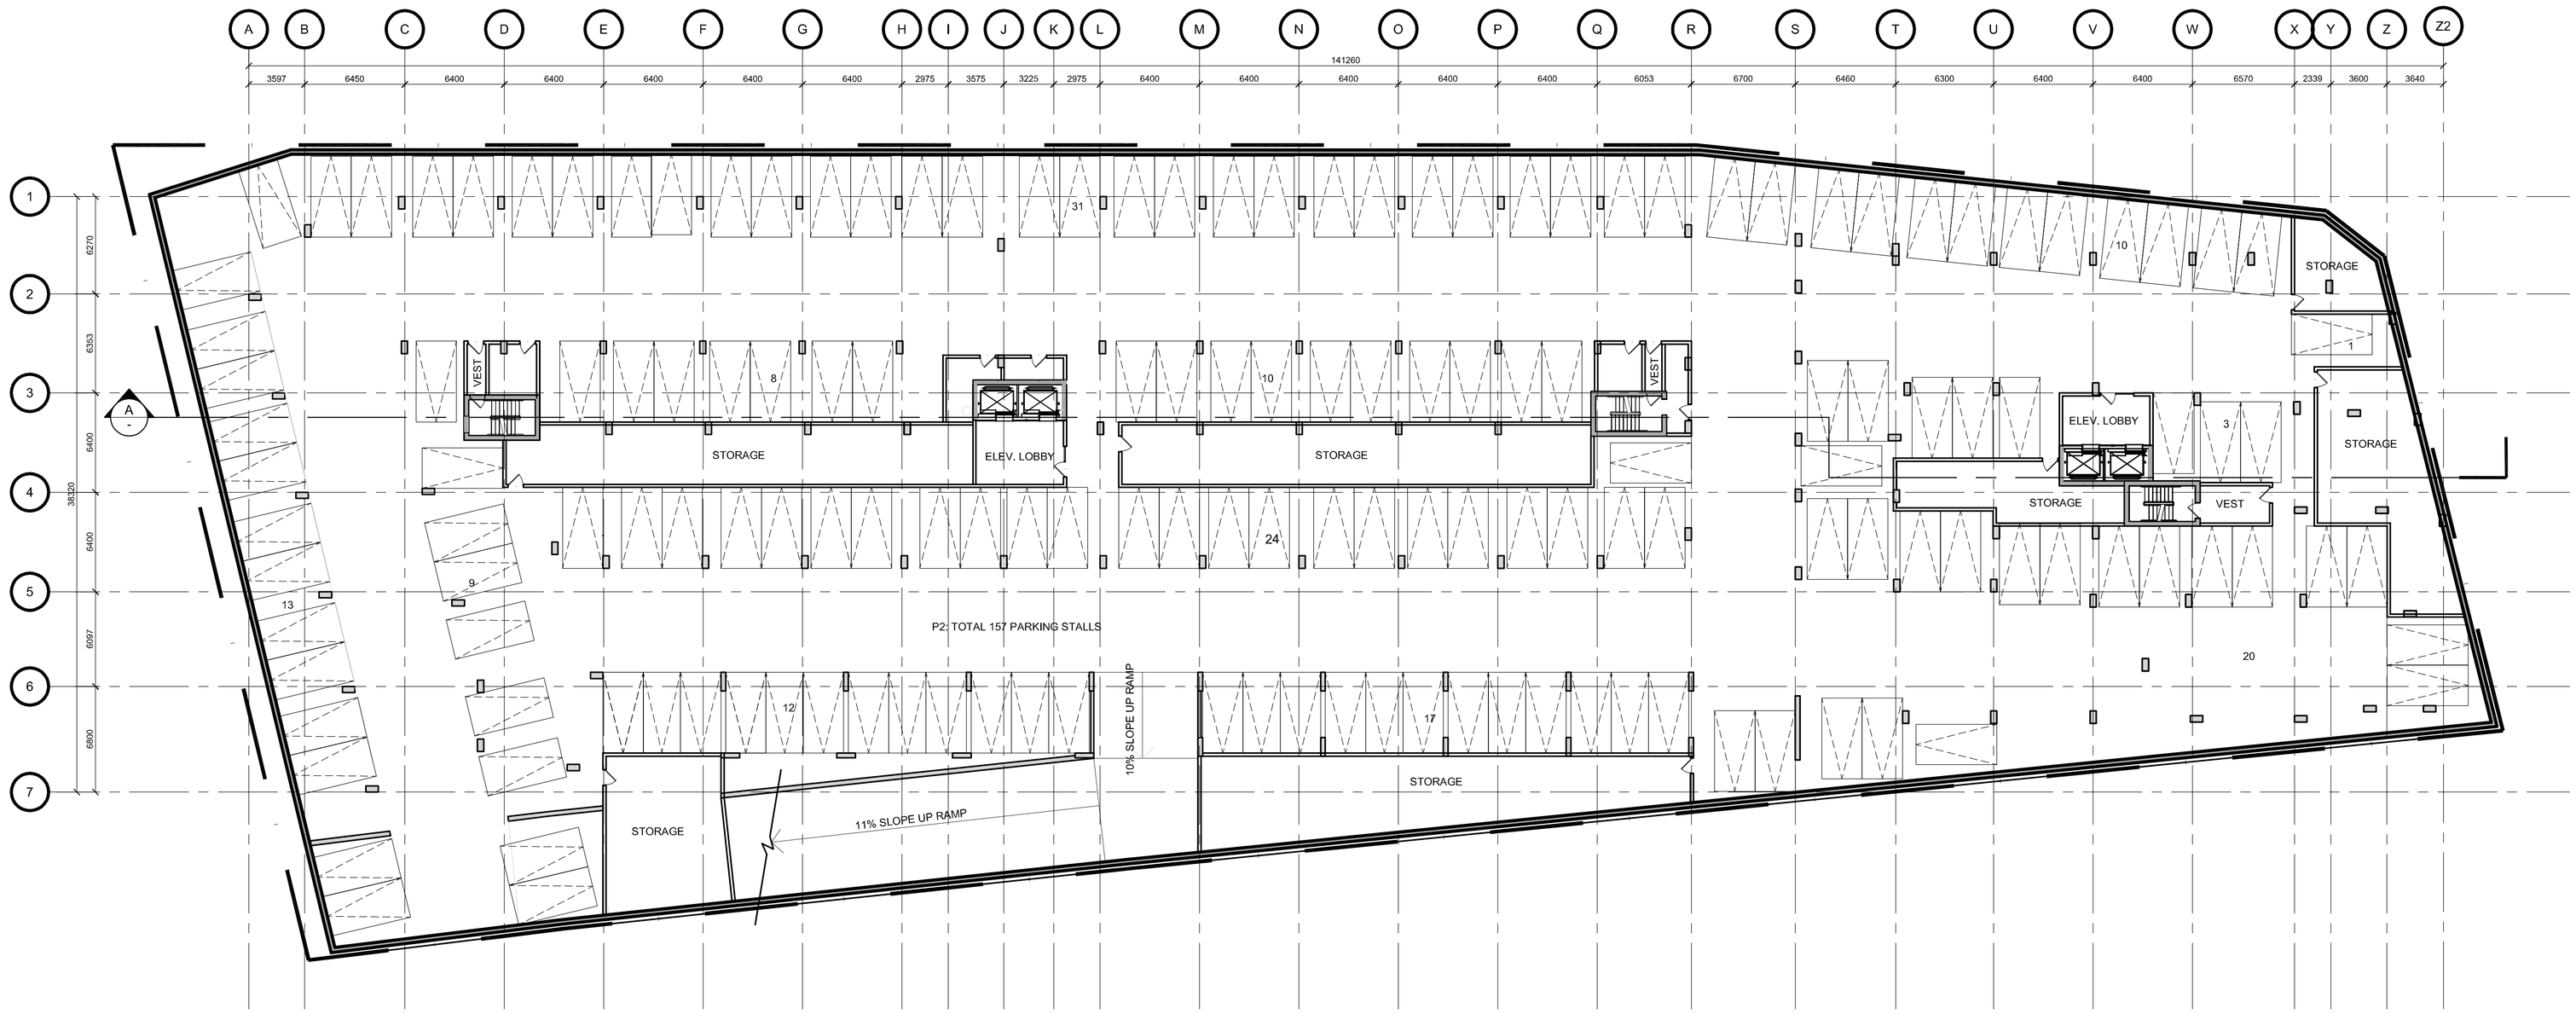

PARKING P2 PLAN

SCALE 1:200

RODERICK LAHEY ARCHITECT INC

FLOOR PLAN

ONTARIO ASSOCIATION OF ARCHITECTS
RODERICK J. LAHEY
LICENCE
4375

175 RICHMOND ROAD
OTTAWA ONTARIO

CLARIDGE HOMES