CATCHBASIN TABLE					
CB No.	T/G ELEVATION	INVERT	HYDROVEX	5-YR HEAD (m)	RELEASE RATE (L/s)
1	84.80	83.10	-	-	-
2	84.80	82.90	75-SVHV	1.83	5
3	84.80	83.00	75-SVHV	1.83	5
4	84.80	83.00	75-SVHV	1.83	5
5	84.80	83.00	83-SVHV	1.83	20.15
6	84.80	83.10	114-SVHV	1.83	38
CBMH 7	84.60	82.80	250-SVHV	1.46	2.83

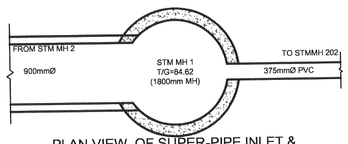

PLAN VIEW OF SUPER-PIPE INLET & OUTLET PROFILE AT STMMH 1

N.T.S.

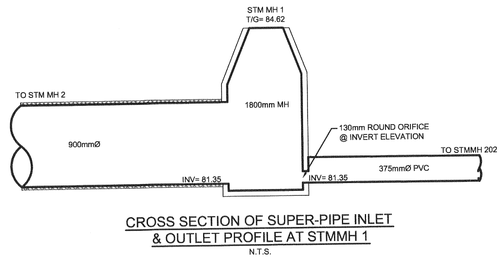

CROSS SECTION OF SUPER-PIPE INLET & OUTLET PROFILE AT STMMH 1

N.T.S.

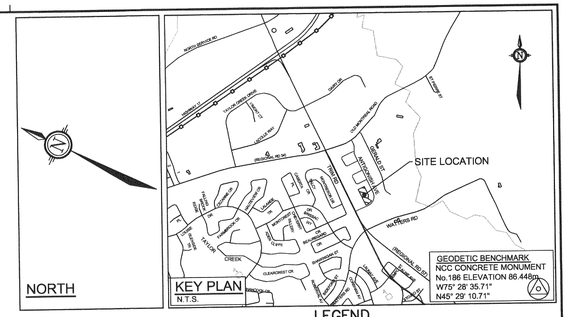

LEGEND

- IRON BAR & PROPERTY LINE
- LEGAL ADJACENT
- PROPOSED RETAINING WALL
- SWALE LINE
- D.C. PROPOSED DEPRESSED CURB
- PROPOSED BARRIER CURB
- PROPOSED ASPHALT
- *EXISTING SIDEWALK*
- CB/MH PROPOSED CATCHBASIN/MANHOLE
- RYCB PROPOSED REARYARD CATCHBASIN
- MH 100 PROPOSED STORM MANHOLE
- CB PROPOSED CATCHBASIN
- PROPOSED STORM SEWER
- PROPOSED PERFORMED SUBDRAIN
- DIRECTION OF FLOW
- STMH *EXISTING STORM MANHOLE*
- CB *EXISTING CATCH BASIN*
- ST *EXISTING STORM SEWER*
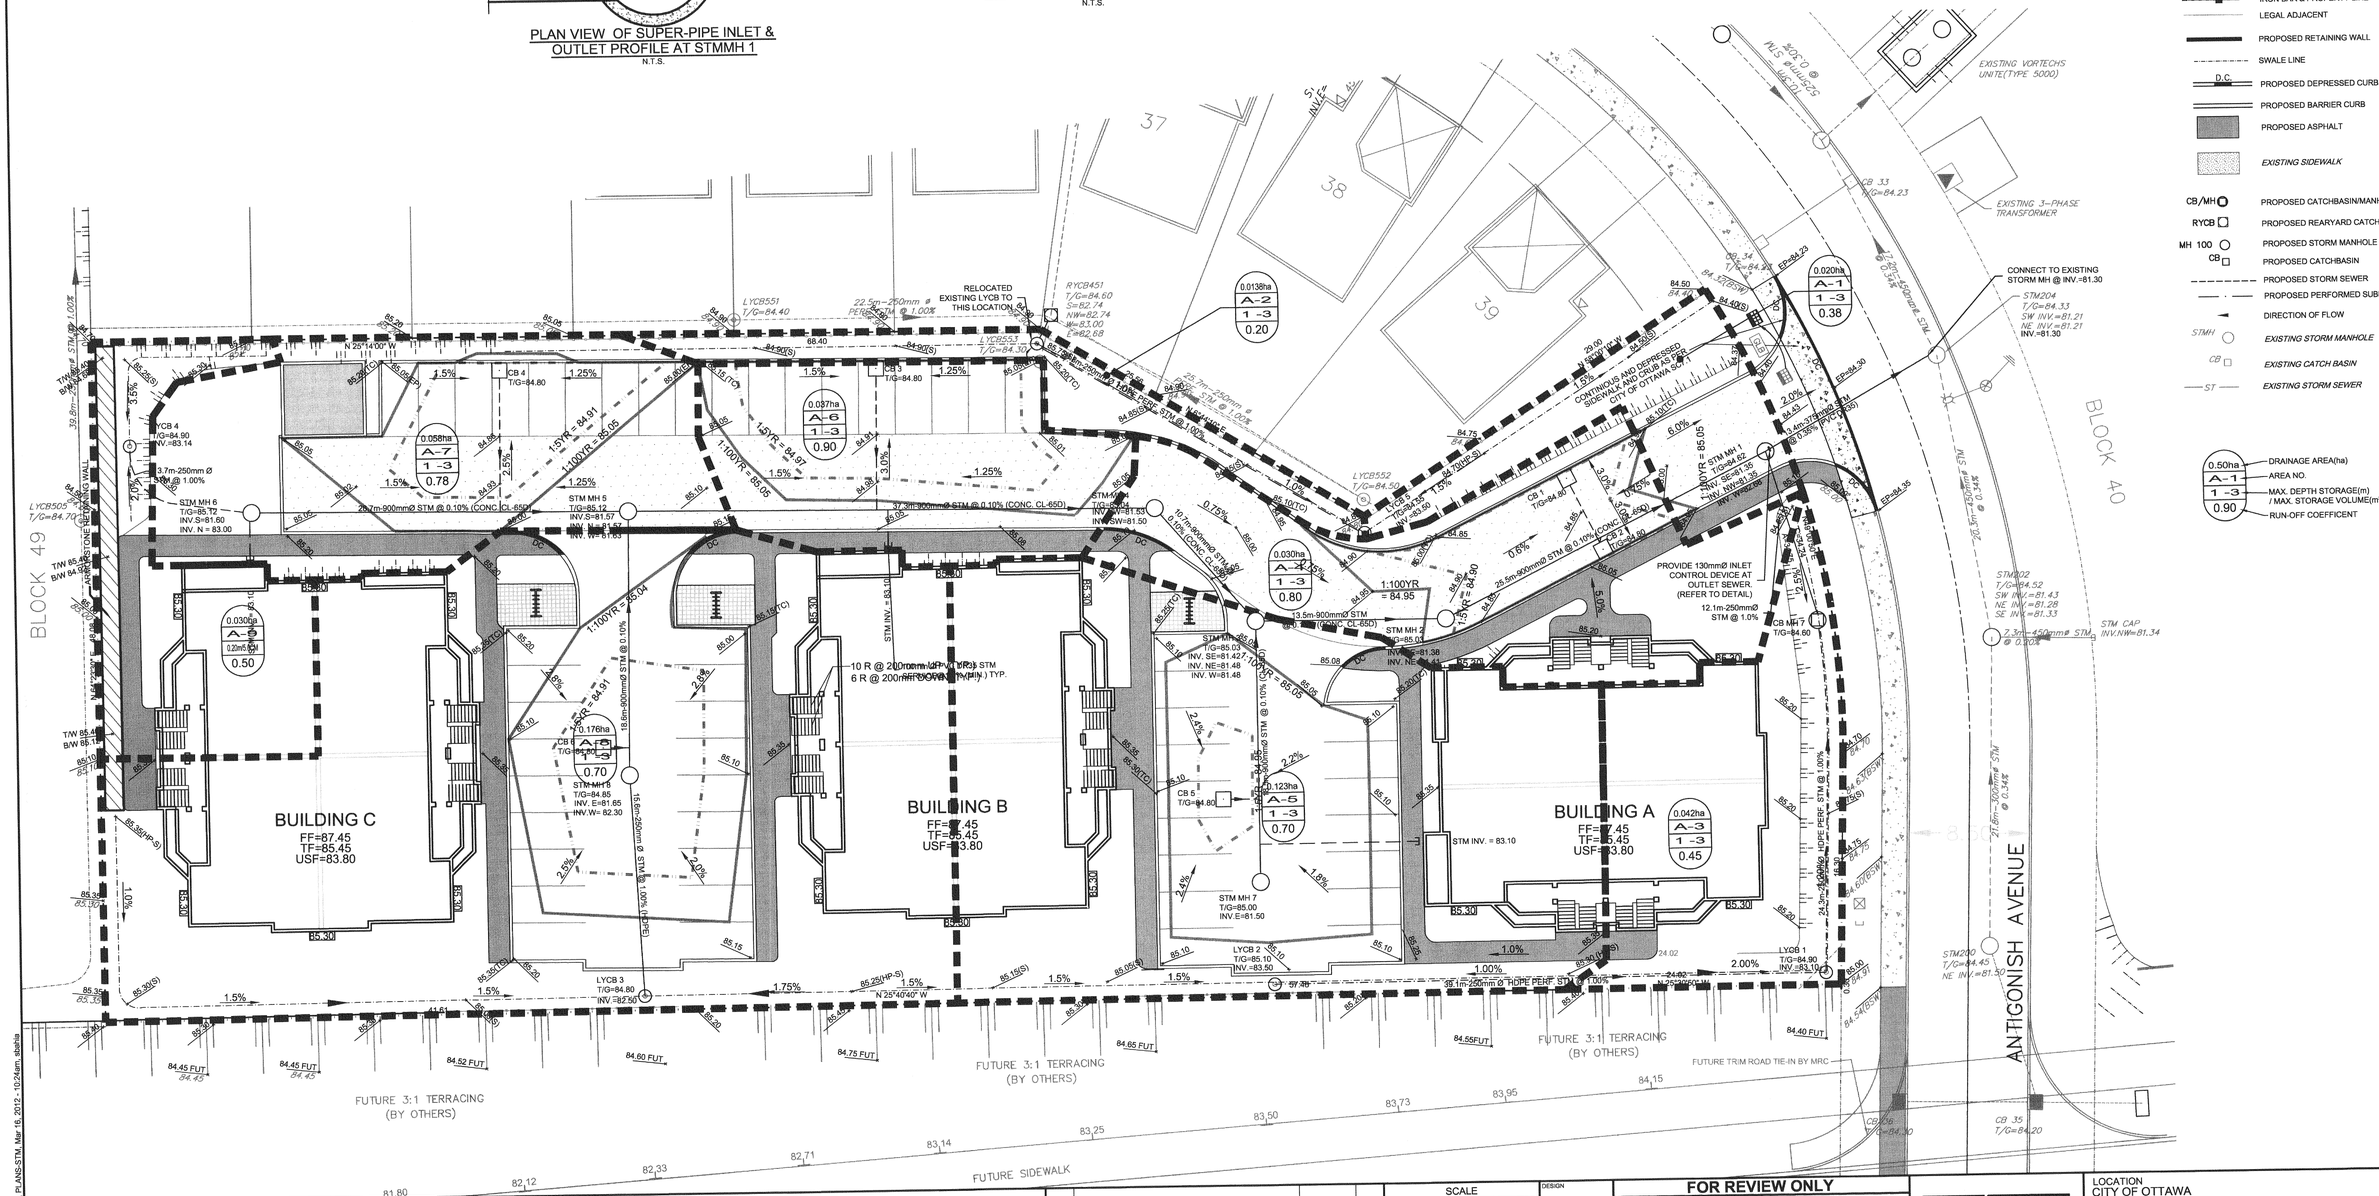
0.50ha — DRAINAGE AREA(ha)
A-1 — AREA NO.
1 -3 — MAX. DEPTH STORAGE(m) / MAX. STORAGE VOLUME(m³)
0.90 — RUN-OFF COEFFICENT