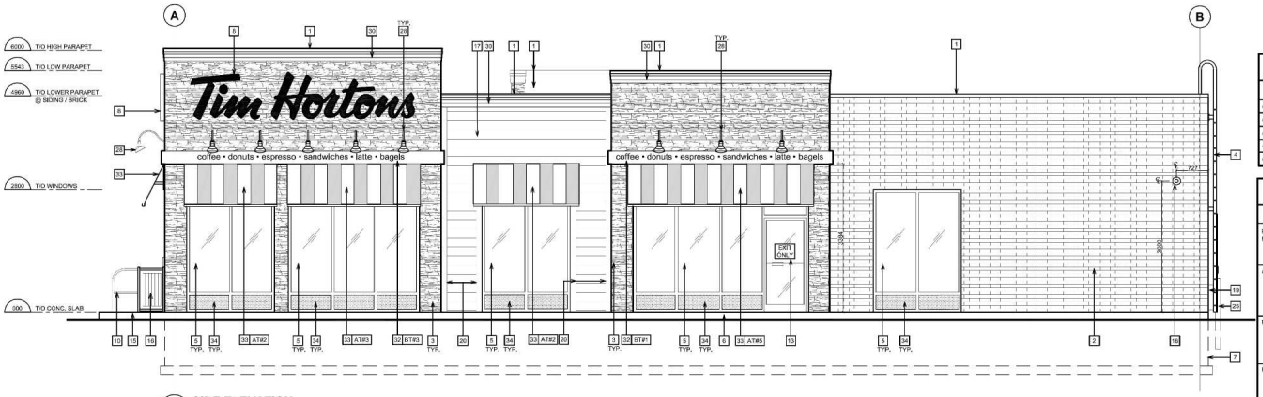

1 SIDE ELEVATION
SCALE: 1:50

2 D/T ELEVATION
SCALE: 1:50

SYMBOL LEGEND

1 / A8	SECTION NUMBER / DRAWING SHEET NUMBER
1 / A8	BUILDING SECTION NUMBER / DRAWING SHEET NUMBER
1	NOTE REFERENCE REFER TO ELEVATION NOTES
AT#	AWNING/BAND TYPE

GENERAL NOTES

1. REFER TO EXTERIOR FINISH SCHEDULE FOR CAULKING COLOUR.

MASONRY/MORTAR SPEC.

1. THE MORTAR COLOURING BY ROCKWOOD PIGMENTS. SEE FINISH SCHEDULE A5
2. THE SPECIFICATIONS OF THE COLOURING MANUFACTURER ARE TO BE FOLLOWED.
3. ALL BRICK JOINTS ARE TO BE RAKED 6mm DEEP.
4. ALL BRICK MORTAR IS TO BE COLOURED AS SPECIFIED.
5. MASONRY WORK SHALL NOT PROCEED WITHOUT PRIOR APPROVAL OF TDL GROUP CORP.
6. ANY BRICK MASONRY WHICH DOES NOT MATCH THE APPROVED SPECIFICATION WILL BE REPLACED AT THE CONTRACTORS EXPENSE.
7. THE CONTRACTOR SHALL BECOME FAMILIAR WITH AND FOLLOW ALL DRAWINGS AND SPECIFICATIONS

AWNINGS

TYPE	SIZE	QUANTITY
AWNING TYPE #2	2135 x 914	1
AWNING TYPE #3	2449 x 914	3
AWNING TYPE #4	3059 x 914	1
AWNING TYPE #5	3658 x 914	1
AWNING TYPE #6	4279 x 914	1

DECORATIVE BANDS

TYPE	LENGTH	QUANTITY
BAND TYPE #1	5015mm x 305mm	2
BAND TYPE #2	6362mm x 305mm	1
BAND TYPE #3	8740mm x 305mm	1

TDL APPROVED SUPPLIER:

* DAYNITE CONTACT: MIKE HALLAM 1-888-817-8191
OR (905) 895-4200 EXT. 202
mr.allen@dayniteapna.com

EXTERIOR FINISH SCHEDULE

PRODUCT	MANUF.	TYPE & COLOUR	SUPPLIER/CONTACT
PREFORMED METAL FLASHING	FIRESTONE	FLASHING AT PARAPETS : COLOUR: 'CHARCOAL GRAY'. FLASHING AT FOUNDATION COLOUR: SANDSTONE SR. ALL FLASHING AT WINDOWS IS TO BE CLEAR ANODIZED.	FIRESTONE BUILDING PRODUCTS CONTACT: CHRIS HUNTER TELEPHONE: 1-800-267-5263 x77180 EMAIL: hunterchris@firestonebp.ca FAX: 1877-655-3922
ANODIZED ALUMINUM	ALUMICOR LIMITED	ALUMINUM FINISH CLASS 1, CLEAR ANODIZED .018 ANODIZING BY ALUMICOR. CAULKING BETWEEN WINDOW FRAME & FIBER CEMENT STONE. COLOR: ANODIZED ALUMINUM (TREMCO DYMONIC)	CONTACT: CUSTOMER SERVICE TELEPHONE: 1-877-238-6428
FIBER CEMENT SIDING	NICHIHA	SIERRA PREMIUM - SMOOTH H - 203MM, L - 3030MM, THICKNESS - 12MM COLOUR: TDL FIREWEED FRANKLIN INTERNATIONAL CAULKING # 4567I NOTE: FIREWEED "COUCH-UP PAINT SUPPLIED & INSTALLED BY NICHIHA	CONTACT: MICHAEL RUSSO: TELEPHONE: 770-605-8466 CELL: 770-597-5733 FAX: 770-605-9487 EMAIL: MRUSSO@NICHIHA.COM FREQUENTLY USED SPECIFICATIONS AT WWW.NICHIHA.COM/CANADA.HTM
FIBER CEMENT TRIM	NICHIHA	NICHITRIM - SMOOTH W - 140MM & 203MM L - 3050MM, THICKNESS - 25MM COLOUR: TDL FIREWEED FRANKLIN INTERNATIONAL CAULKING # 4567I NOTE: FIREWEED "COUCH-UP PAINT SUPPLIED & INSTALLED BY NICHIHA	
FIBER CEMENT STONE	NICHIHA	KUBASTONE - DESERT H - 150MM, L - VARIES, THICKNESS - 35MM FRANKLIN INTERNATIONAL CAULKING #4567I	
CLAY BRICK	HANSON BRICK	FIELD BRICK: "TAUPE" MATT CSR SIZE - 230 x 90 x 70 C/W MORTAR COLOR #5447 BLENDED SYNTHETIC IRON OXIDE BUFF (1 LB./64 LB. GREY CEMENT) CONTROL JOINTS & VERTICAL JOINTS TO BE CAULKED TO MATCH MORTAR COLOUR. BUILDERS BEIGE(TREMCO DYMONIC). CAULK AROUND HOLLOW METAL DOOR FRAMES AT EXTERIOR. COLOUR TO MATCH MORTAR: BUILDER'S BEIGE (TREMCO DYMONIC).	HANSON BRICK: CONTACT: CUSTOMER SERVICE TELEPHONE: 1-800-263-6329 ROCKWOOD PIGMENTS CONTACT: CUSTOMER SERVICE TEL.: 1-800-356-4448 (WESTERN REGION) TEL.: 1-800-438-4444 (EASTERN REGION) www.colorworks.com
CORNICE BAND	CANAMOULD	CORNICE BAND: S B 001 BENJAMIN MOORE #2121-10 'GRAY', KP29 SEMI-GLOSS "INB-1	CONTACT: CUSTOMER SERVICE TELEPHONE : 1-866-874-6762

EXTERIOR ELEVATION NOTES

1. PREFINISHED METAL FLASHING. REFER TO EXTERIOR FINISH SCHEDULE.
2. FACE BRICK - CSR SIZE. REFER TO EXTERIOR FINISH SCHEDULE.
3. NICHIHA FIBER CEMENT STONE PANELING. REFER TO EXTERIOR FINISH SCHEDULE FOR COLOUR.
4. ROOF ACCESS LADDER. REFER TO DETAIL 1A8.
5. ANODIZED ALUMINUM FRAMES. REFER TO WINDOW SCHEDULE ON SHEET A11.
6. EXPOSED FOUNDATION TO BE PARGED & FREE OF IMPERFECTIONS.
7. POURED CONCRETE FOUNDATION. REFER TO STRUCTURAL DRAWINGS FOR SIZE & DEPTH.
8. 1061 (42") HIGH ILLUMINATED SIGN MOUNTED ON FIBER CEMENT STONE. CONFIRM WITH TDL GROUP CORP. FOR SIZE AND SIGN PACKAGE.
9. 915 (36") HIGH ILLUMINATED SIGN MOUNTED ON FIBER CEMENT STONE. CONFIRM WITH TDL GROUP CORP. FOR SIZE AND SIGN PACKAGE.
10. METAL PIPE RAILING. REFER TO DETAIL 2/A8
11. 150 DIA. METAL BOLLARD FILL W/ CONCRETE C/W BOLLARD COVER. REFER TO DETAIL 5/A8.1
12. DRIVE-THRU WINDOW WITH INSULATED PANEL. REFER TO DRIVE-THRU WINDOW SCHEDULE ON SHEET A11.
13. EXIT ONLY DECAL BY TDL GROUP CORP.
14. OVERFLOW SCUPPER. REFER TO DETAIL 10/A7.
15. CONCRETE SIDEWALK. REFER TO SITE PLAN.
16. EXTERIOR RECYCLING UNIT SUPPLIED BY TDL GROUP CORP. & INSTALLED BY G.C.
17. FIBER CEMENT SIDING. REFER TO DETAIL SHEETS & EXTERIOR FINISH SCHEDULE.
18. HWT CONCENTRIC VENT TO BE INSTALLED PRIOR TO MASONRY. REFER TO DETAIL 11/A7.
19. LOCATION OF GAS METER. REFER TO MECHANICAL DRAWINGS.
20. FIBER CEMENT TRIM. REFER TO DETAIL SHEETS & EXTERIOR FINISH SCHEDULE.
21. REMOTE SUCTION FOR GREASE INTERCEPTOR. REFER TO MECHANICAL DRAWINGS.
22. N/A.
23. CAP BOX. REFER TO DETAILS ON SHEET A11.
24. N/A.
25. 150mm METAL BOLLARD TILLED W/ CONCRETE. PAINT FINISH (P-2)
26. N/A.
27. "PLEASE PAY" SIGN MOUNTED ON THE WALL.
28. GOOSENECK LIGHTING. REFER TO ELECTRICAL DRAWINGS.
29. WALL PACK. REFER TO ELECTRICAL DRAWINGS.
30. CANAMOULD CORNICE BAND. REFER TO EXTERIOR FINISH SCHEDULE.
31. N/A.
32. DECORATIVE BAND BY SIGN COMPANY MOUNTED ON THE WALL. SUPPLIED & INSTALLED BY G.C. REFER TO DECORATIVE BAND SCHEDULE.
33. PREFABRICATED AWNING C/W GLITTER BY SIGN COMPANY SUPPLIED & INSTALLED BY G.C. REFER TO AWNING SCHEDULE. G.C TO SUPPLY SOLID WOOD BLOCKING AS REQUIRED.
34. ALUMINUM PANEL. REFER TO EXTERIOR WINDOW AND DOOR FRAME SCHEDULE ON SHEET A11.
35. EXTERIOR PICTURE FRAMES SUPPLIED BY TDL GROUP CORP. AND INSTALLED BY G.C.
36. EXTERIOR GRAPHIC PANEL ITEM #001. REFER TO GRAPHIC SCHEDULE ON SHEET A2.1

ALL DRAWINGS ARE THE PROPERTY OF THE ARCHITECT AND MUST BE RETURNED ON REQUEST.

THE CONTRACTOR SHALL CHECK ALL DIMENSIONS AND REPORT DISCREPANCIES TO THE ARCHITECT.

ALL DIMENSIONS ARE GIVEN IN MILLIMETRES UNLESS OTHERWISE INDICATED.

DO NOT SCALE DRAWINGS.

REVISIONS AND DISTRIBUTION LOG

No.	Date	Note
1	DEC. 10, 2013	ISSUED FOR SITE PLAN APPROVAL

BASED ON INFORMATION PROVIDED BY THE TENANTS

SMV architects
247 Spadina Avenue, 4th Floor
Toronto, Ontario
M5T 2A8
www.smvarch.com
T 416.506.1000 F 416.506.0866

Seal:

Project:
413 MARCH ROAD

STARBANK GROUP OF COMPANIES

413 MARCH ROAD

OTTAWA-CARLETON ONTARIO

Drawing Title:
TIM HORTON'S ELEVATIONS

Drawn By:	Checked By:	Date Checked:	Project No. 13A102
Date Plotted: Dec 11, 2013 - 11:06am			Scale: AS SHOWN
Drawing No.: A4.4			Revision No.:

IMAGES: S:\2013 Projects\13A\02 413 March Road, Ottawa\Design Dwgs\Tim Horton\13A102 A4 - Tim Hortons - Elev-A-A-1.jpg
S:\2013 Projects\13A\02 413 March Road, Ottawa\Design Dwgs\Tim Horton\13A102 A4 - Tim Hortons - Elev-A-A-2.jpg
S:\2013 Projects\13A\02 413 March Road, Ottawa\Design Dwgs\Tim Horton\13A102 A4 - Tim Hortons - Elev-A-A-1.jpg
S:\2013 Projects\13A\02 413 March Road, Ottawa\Design Dwgs\Tim Horton\13A102 A4 - Tim Hortons - Roof Plan-A-A-2.jpg
S:\2013 Projects\13A\02 413 March Road, Ottawa\Design Dwgs\Tim Horton\13A102 A4 - Tim Hortons - Roof Plan-A-A-1.jpg

FILE NAME: S:\2013 Projects\13A\02 413 March Road, Ottawa\Design Dwgs\Tim Horton\13A102 A2 - Tim Hortons- Plan & Elev's.dwg

XREFS:

A1