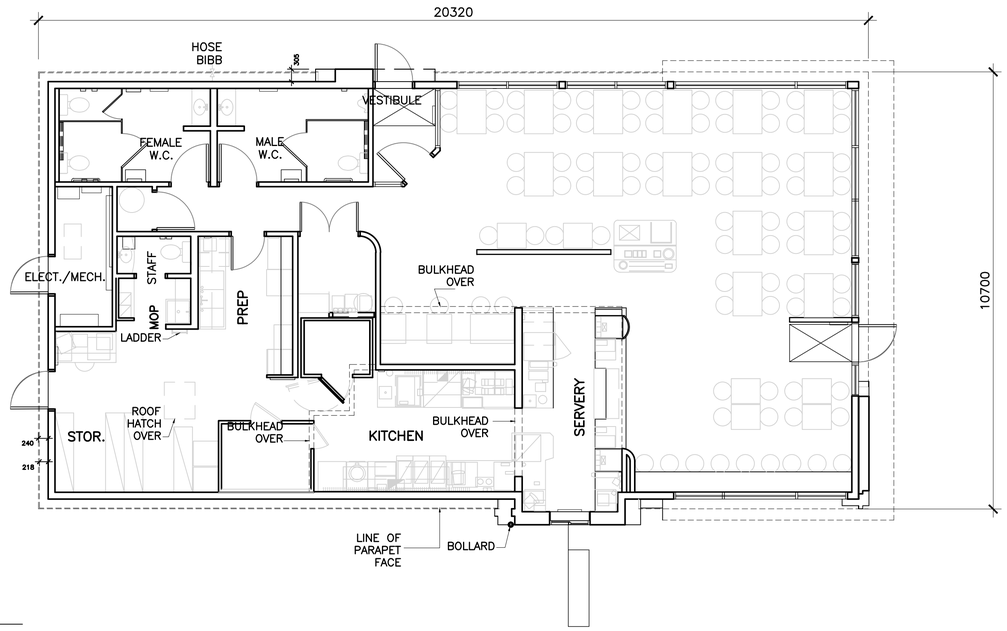

1 / A3.1 FLOOR PLAN

SCALE: 1:75

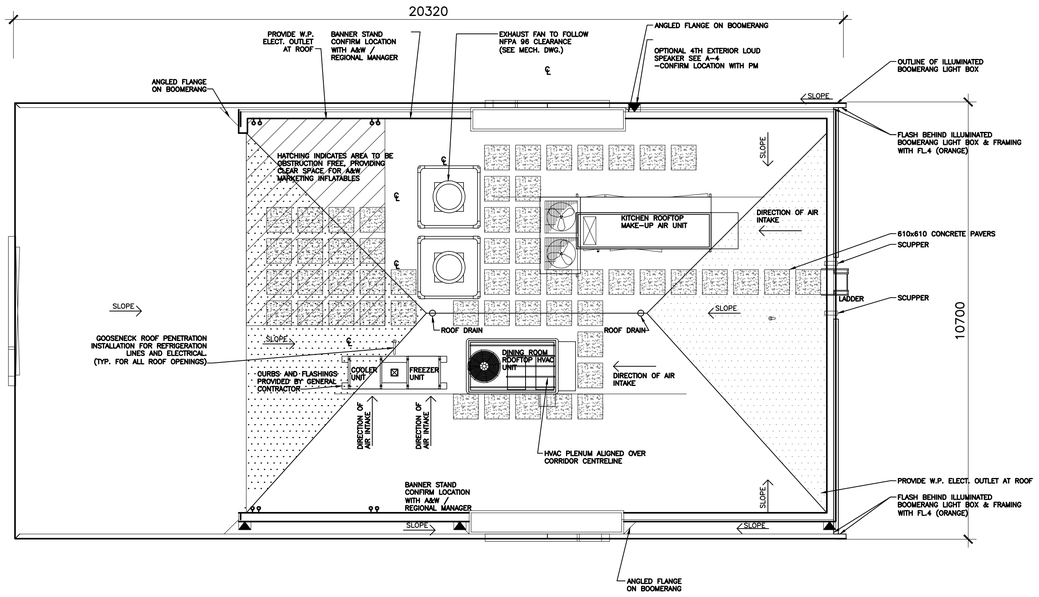

2 / A3.1 ROOF PLAN

SCALE: 1:75

ALL DRAWINGS ARE THE PROPERTY OF THE ARCHITECT AND MUST BE RETURNED ON REQUEST.

THE CONTRACTOR SHALL CHECK ALL DIMENSIONS AND REPORT DISCREPANCIES TO THE ARCHITECT.

ALL DIMENSIONS ARE GIVEN IN MILLIMETRES UNLESS OTHERWISE INDICATED.

DO NOT SCALE DRAWINGS.

REVISIONS AND DISTRIBUTION LOG

No.	Date	Note
1	DEC. 10, 2013	ISSUED FOR SITE PLAN APPROVAL

BASED ON INFORMATION PROVIDED BY THE TENANTS

SMV architects

247 Spadina Avenue, 4th Floor
Toronto, Ontario
M5T 3A8
www.smvarch.com

T 416.506.1600 F 416.506.0956

Seal: ONTARIO ASSOCIATION OF ARCHITECTS HEINZ H. VOGT LICENCE 3594

Project:
401 MARCH ROAD

STARBANK GROUP OF COMPANIES

401 MARCH ROAD

OTTAWA-CARLETON ONTARIO

Drawing Title:
A&W RESTAURANT
FLOOR PLAN & ROOF PLAN

Drawn By:	Checked By:	Date Checked:	Project No.
			13A102
Date Plotted: Dec 19, 2013 - 3:57pm			Scale: AS SHOWN
Drawing No.: A3.1			Revision No.:

IMAGES: .\Car Wash- Elev.jpg
S:\2013 Projects\13A102 413 March Road, Ottawa\Design Dwgs\Ultramar gas station\gas bar.jpg

XREFS:

FILE NAME: S:\2013 Projects\13A102 413 March Road, Ottawa\Design Dwgs\A&W - Dec. 02, 2013.SPA\13A102 A3 -A&W - Plan & Elev's.dwg

A1