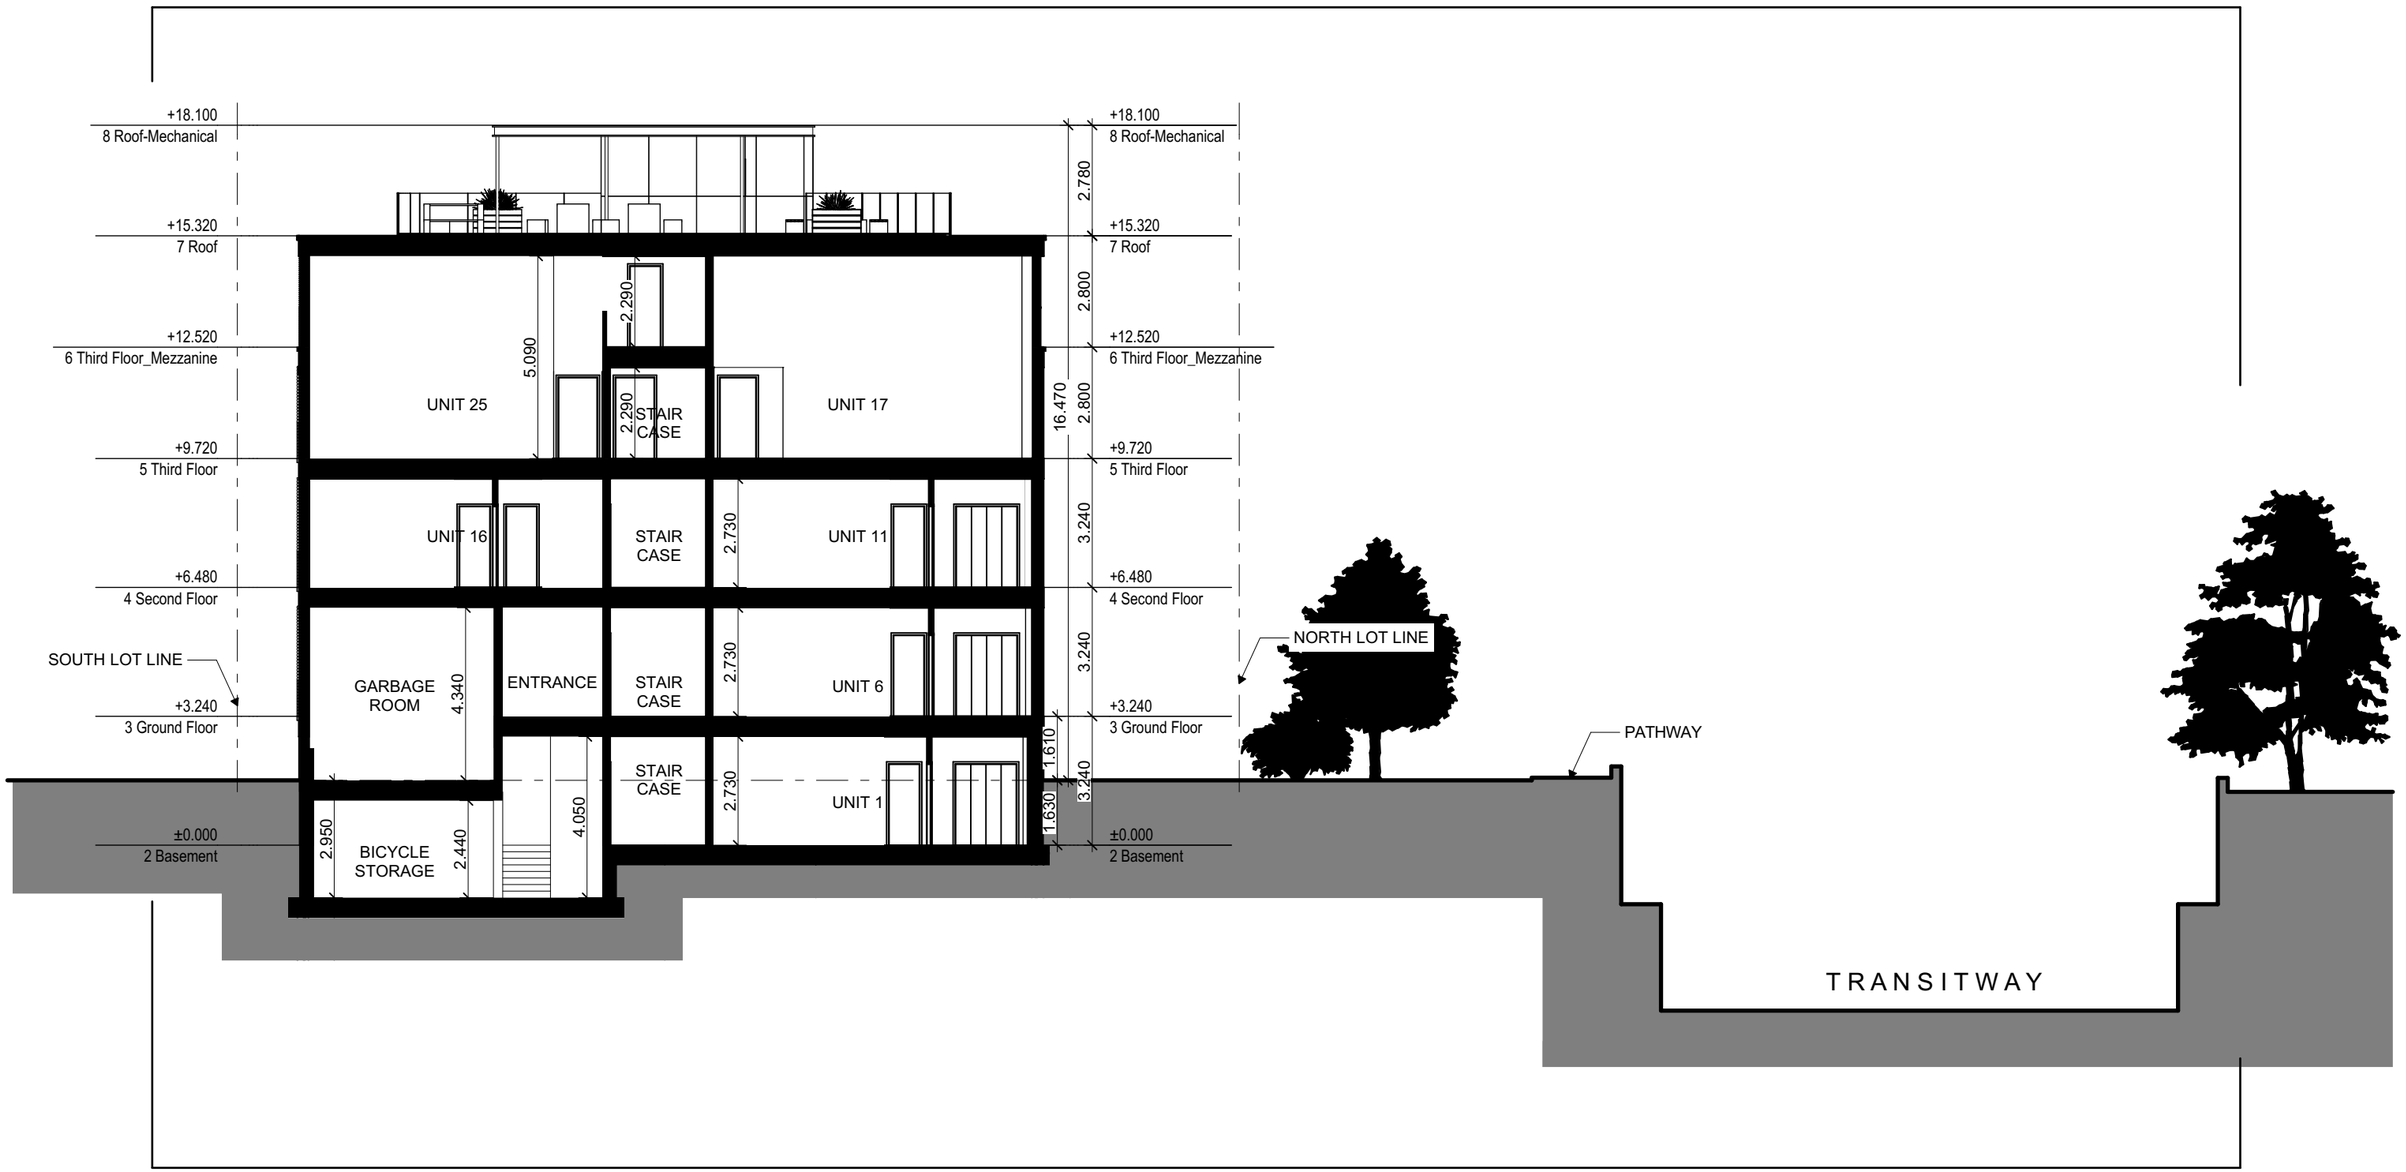

CROSS SECTION A-A - Scale 1: 150

342 Roosevelt Avenue

November 30th 2017

CONCORDE MANAGEMENT & DEVELOPMENT

ROBERTSON MARTIN ARCHITECTS