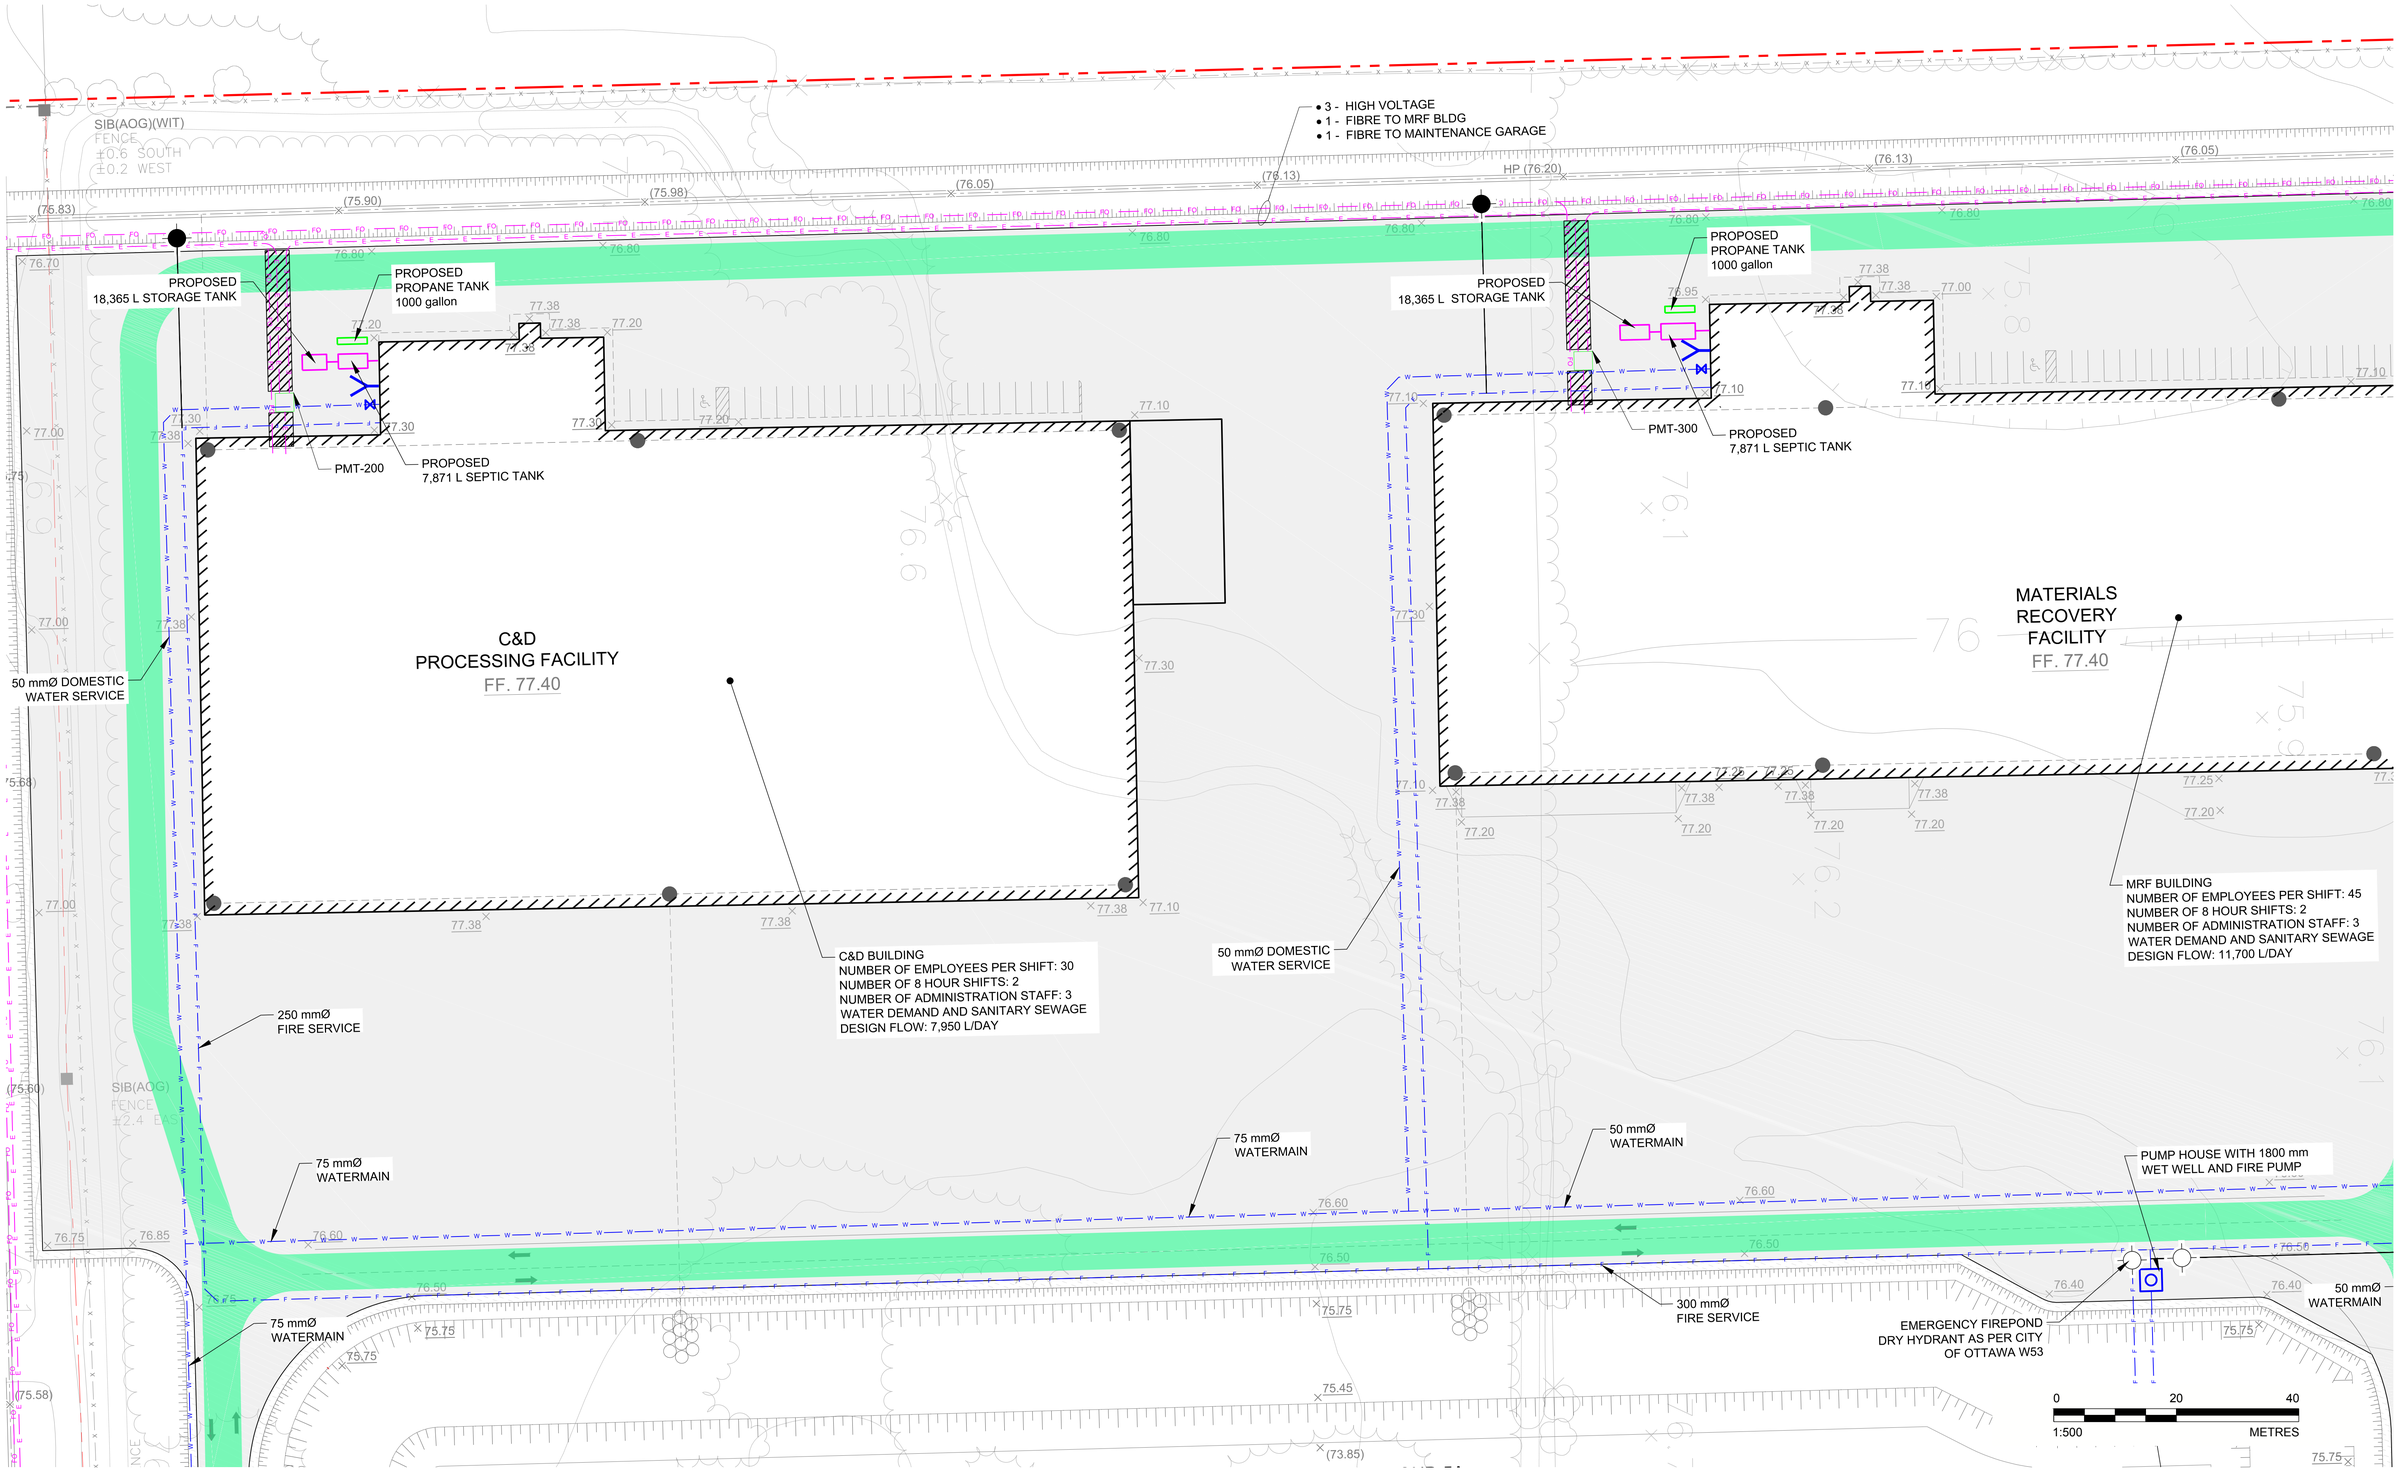

REV.	YYYY-MM-DD	DESCRIPTION	DESIGNED	PREPARED	REVIEWED	APPROVED
1	2018-06-15	ISSUED FOR SITE PLAN APPROVAL	SWT	MLF	MHK	DVK

SEAL

LICENSED PROFESSIONAL ENGINEER
S. A. W. TAYLOR
100076983
15 Jun 18
PROVINCE OF ONTARIO

CLIENT
TAGGART MILLER ENVIRONMENTAL SERVICES

CONSULTANT
GOLDER

GOLDER ASSOCIATES LTD.
1931 ROBERSON ROAD
OTTAWA, ONTARIO
CANADA
[+1] (613) 592 9600
www.golder.com

PROJECT
CAPITAL REGION RESOURCE RECOVERY CENTRE

TITLE
SITE SERVICING PLAN

PROJECT NO.	CONTROL	REV.	of	DRAWING
1787048	0007	1		C16

Path: \\golder.gds\gal\ottawa\Active\Spatial_IM\Miller_Paving_Ltd\CRRRC\ACAD\1787048\40_PROD\0007_Servicing_Plan\ | File Name: 1787048-0007-CW-0003.dwg | Last Edited By: mforget Date: 2018-06-15 Time:10:36:27 AM | Printed By: mforget Date: 2018-06-15 Time:10:43:52 AM
IF THIS MEASUREMENT DOES NOT MATCH WHAT IS SHOWN, THE SHEET SIZE HAS BEEN MODIFIED FROM: ANSI D
25 mm