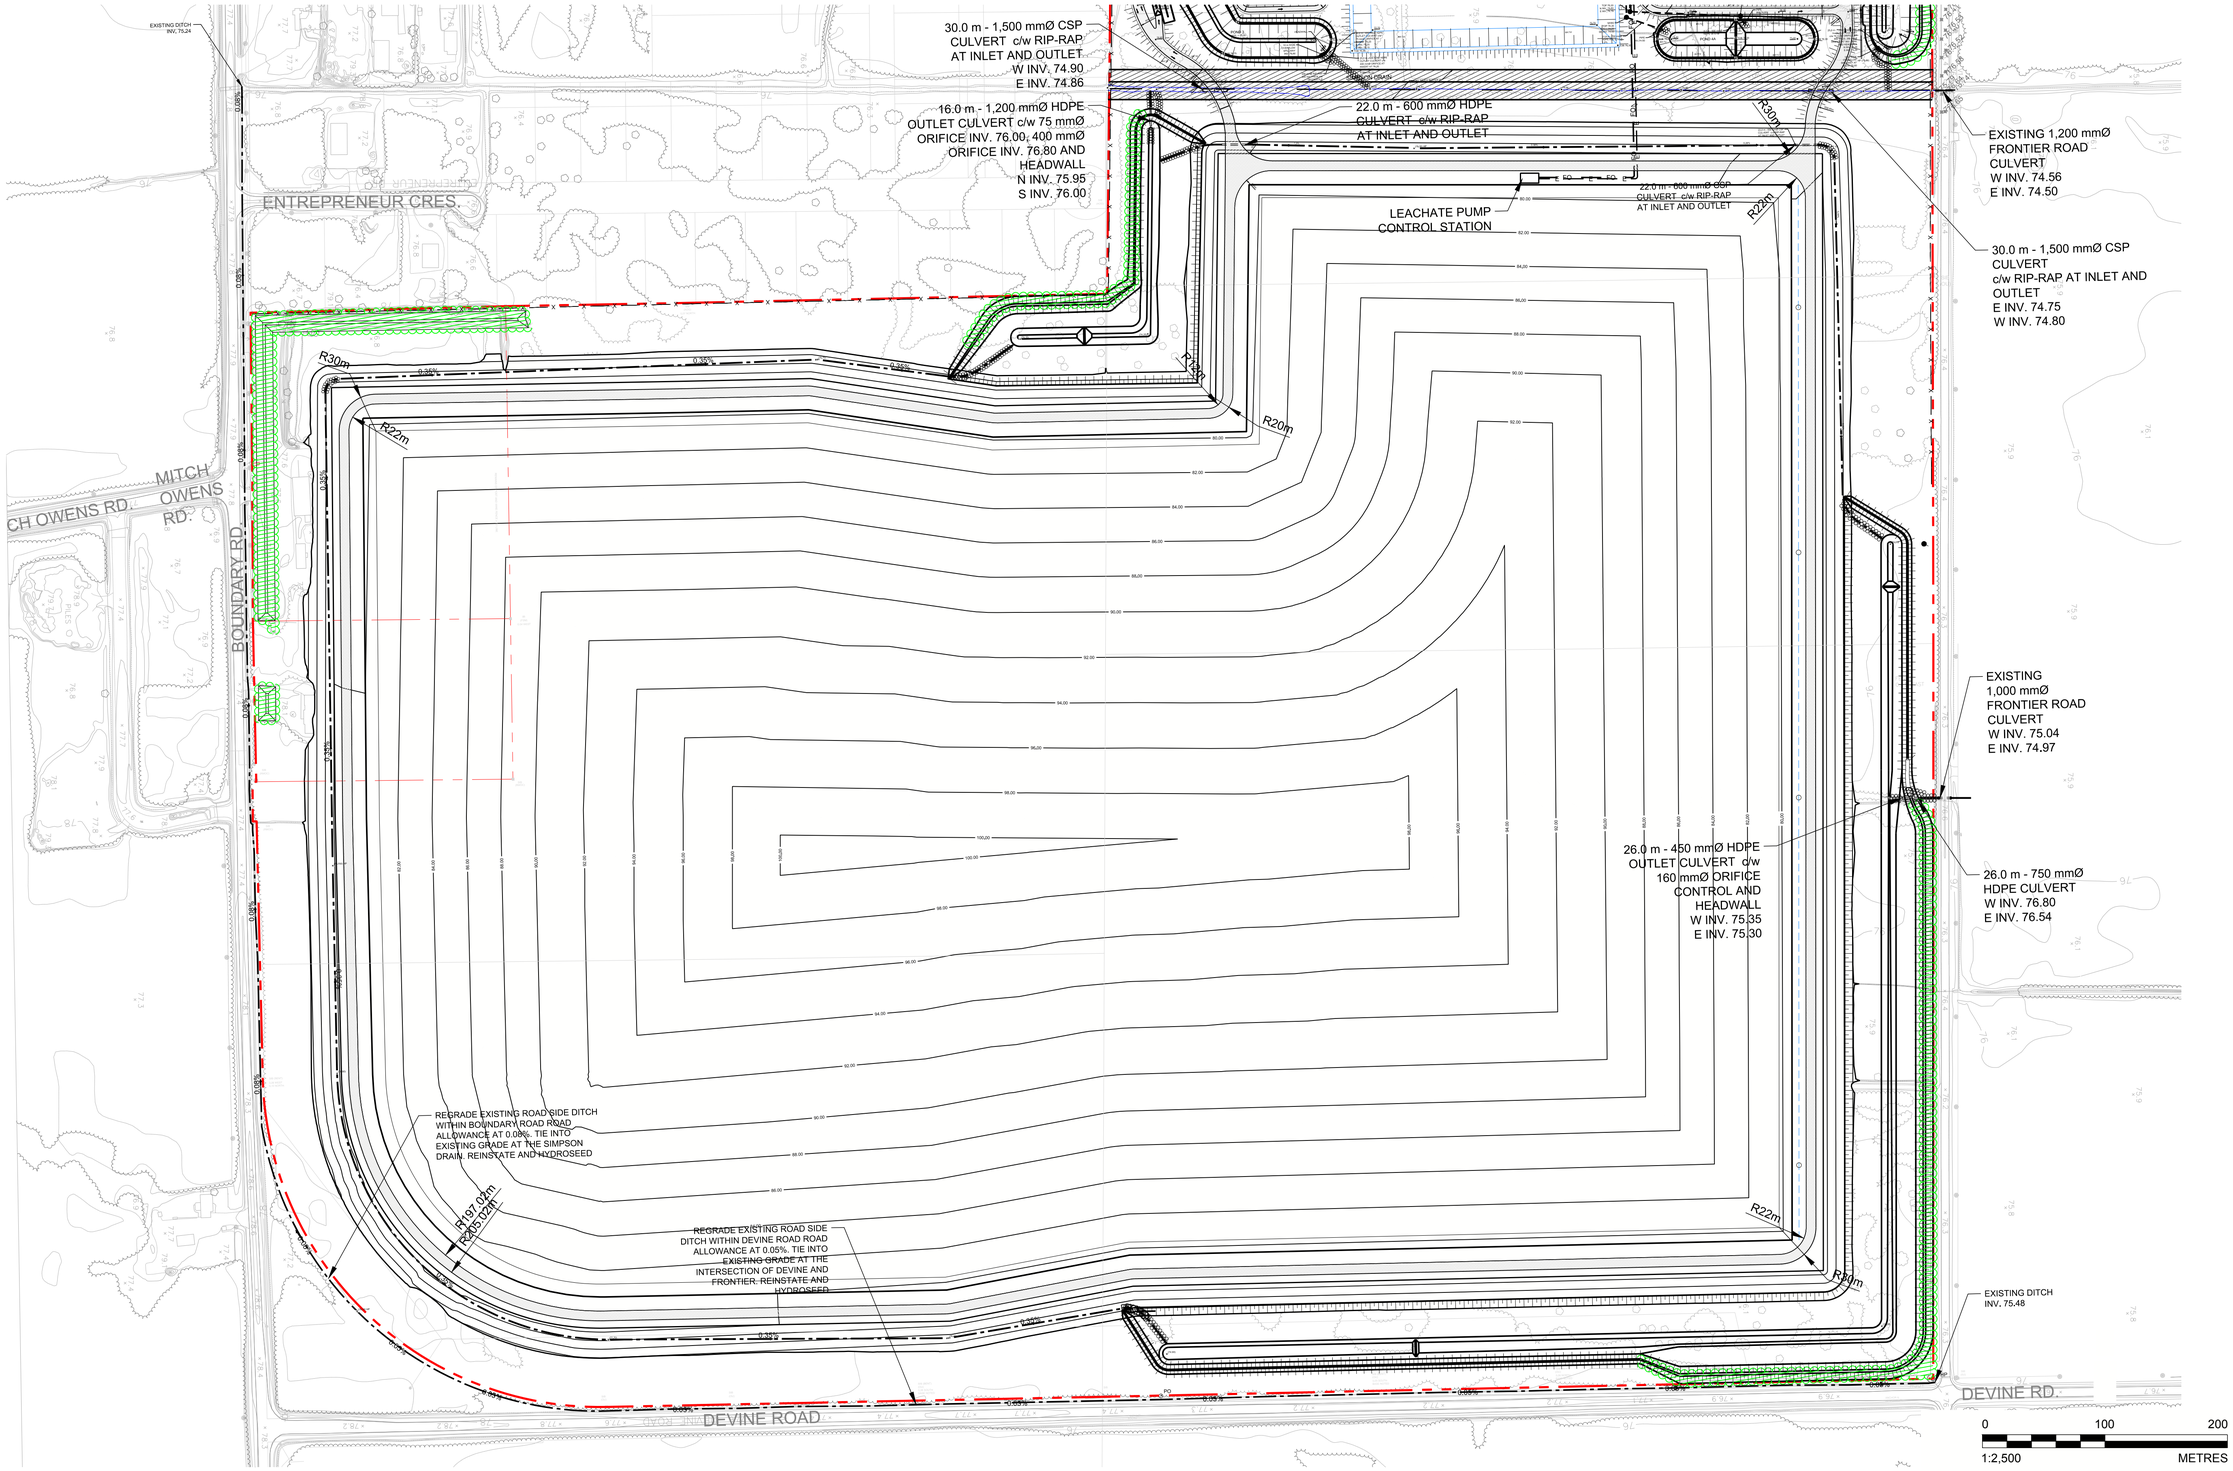

REV.	YYYY-MM-DD	DESCRIPTION	DESIGNED	PREPARED	REVIEWED	APPROVED
1	2018-06-15	ISSUED FOR SITE PLAN APPROVAL	MHK	MLF	MHK	DVK

SEAL

LICENSED PROFESSIONAL ENGINEER
June 15, 2018
M.H.H. KNOWLES
100113790
PROVINCE OF ONTARIO

CLIENT
TAGGART MILLER ENVIRONMENTAL SERVICES

CONSULTANT
GOLDER
GOLDER ASSOCIATES LTD.
1931 ROBERSON ROAD
OTTAWA, ONTARIO
CANADA
[+1] (613) 592 9600
www.golder.com

PROJECT
CAPITAL REGION RESOURCE RECOVERY CENTRE

TITLE
GRADING AND DRAINAGE PLAN OF SOUTH PART

PROJECT NO.	CONTROL	REV.	of	DRAWING
1787048	0006	1		C14

IF THIS MEASUREMENT DOES NOT MATCH WHAT IS SHOWN, THE SHEET SIZE HAS BEEN MODIFIED FROM: ANSI D
25 mm

Path: \\golder.gds\gal\ottawa\Active\Spatial_IM\Miller_Paving_Ltd\CRRRC\ACAD\1787048\40_PROD\0006_Storm_Grading_Plan\ | File Name: 1787048-0006-CW-0002.dwg | Last Edited By: zsauve Date: 2018-06-14 Time:2:48:42 PM | Printed By: ZSauve Date: 2018-06-14 Time:3:02:13 PM