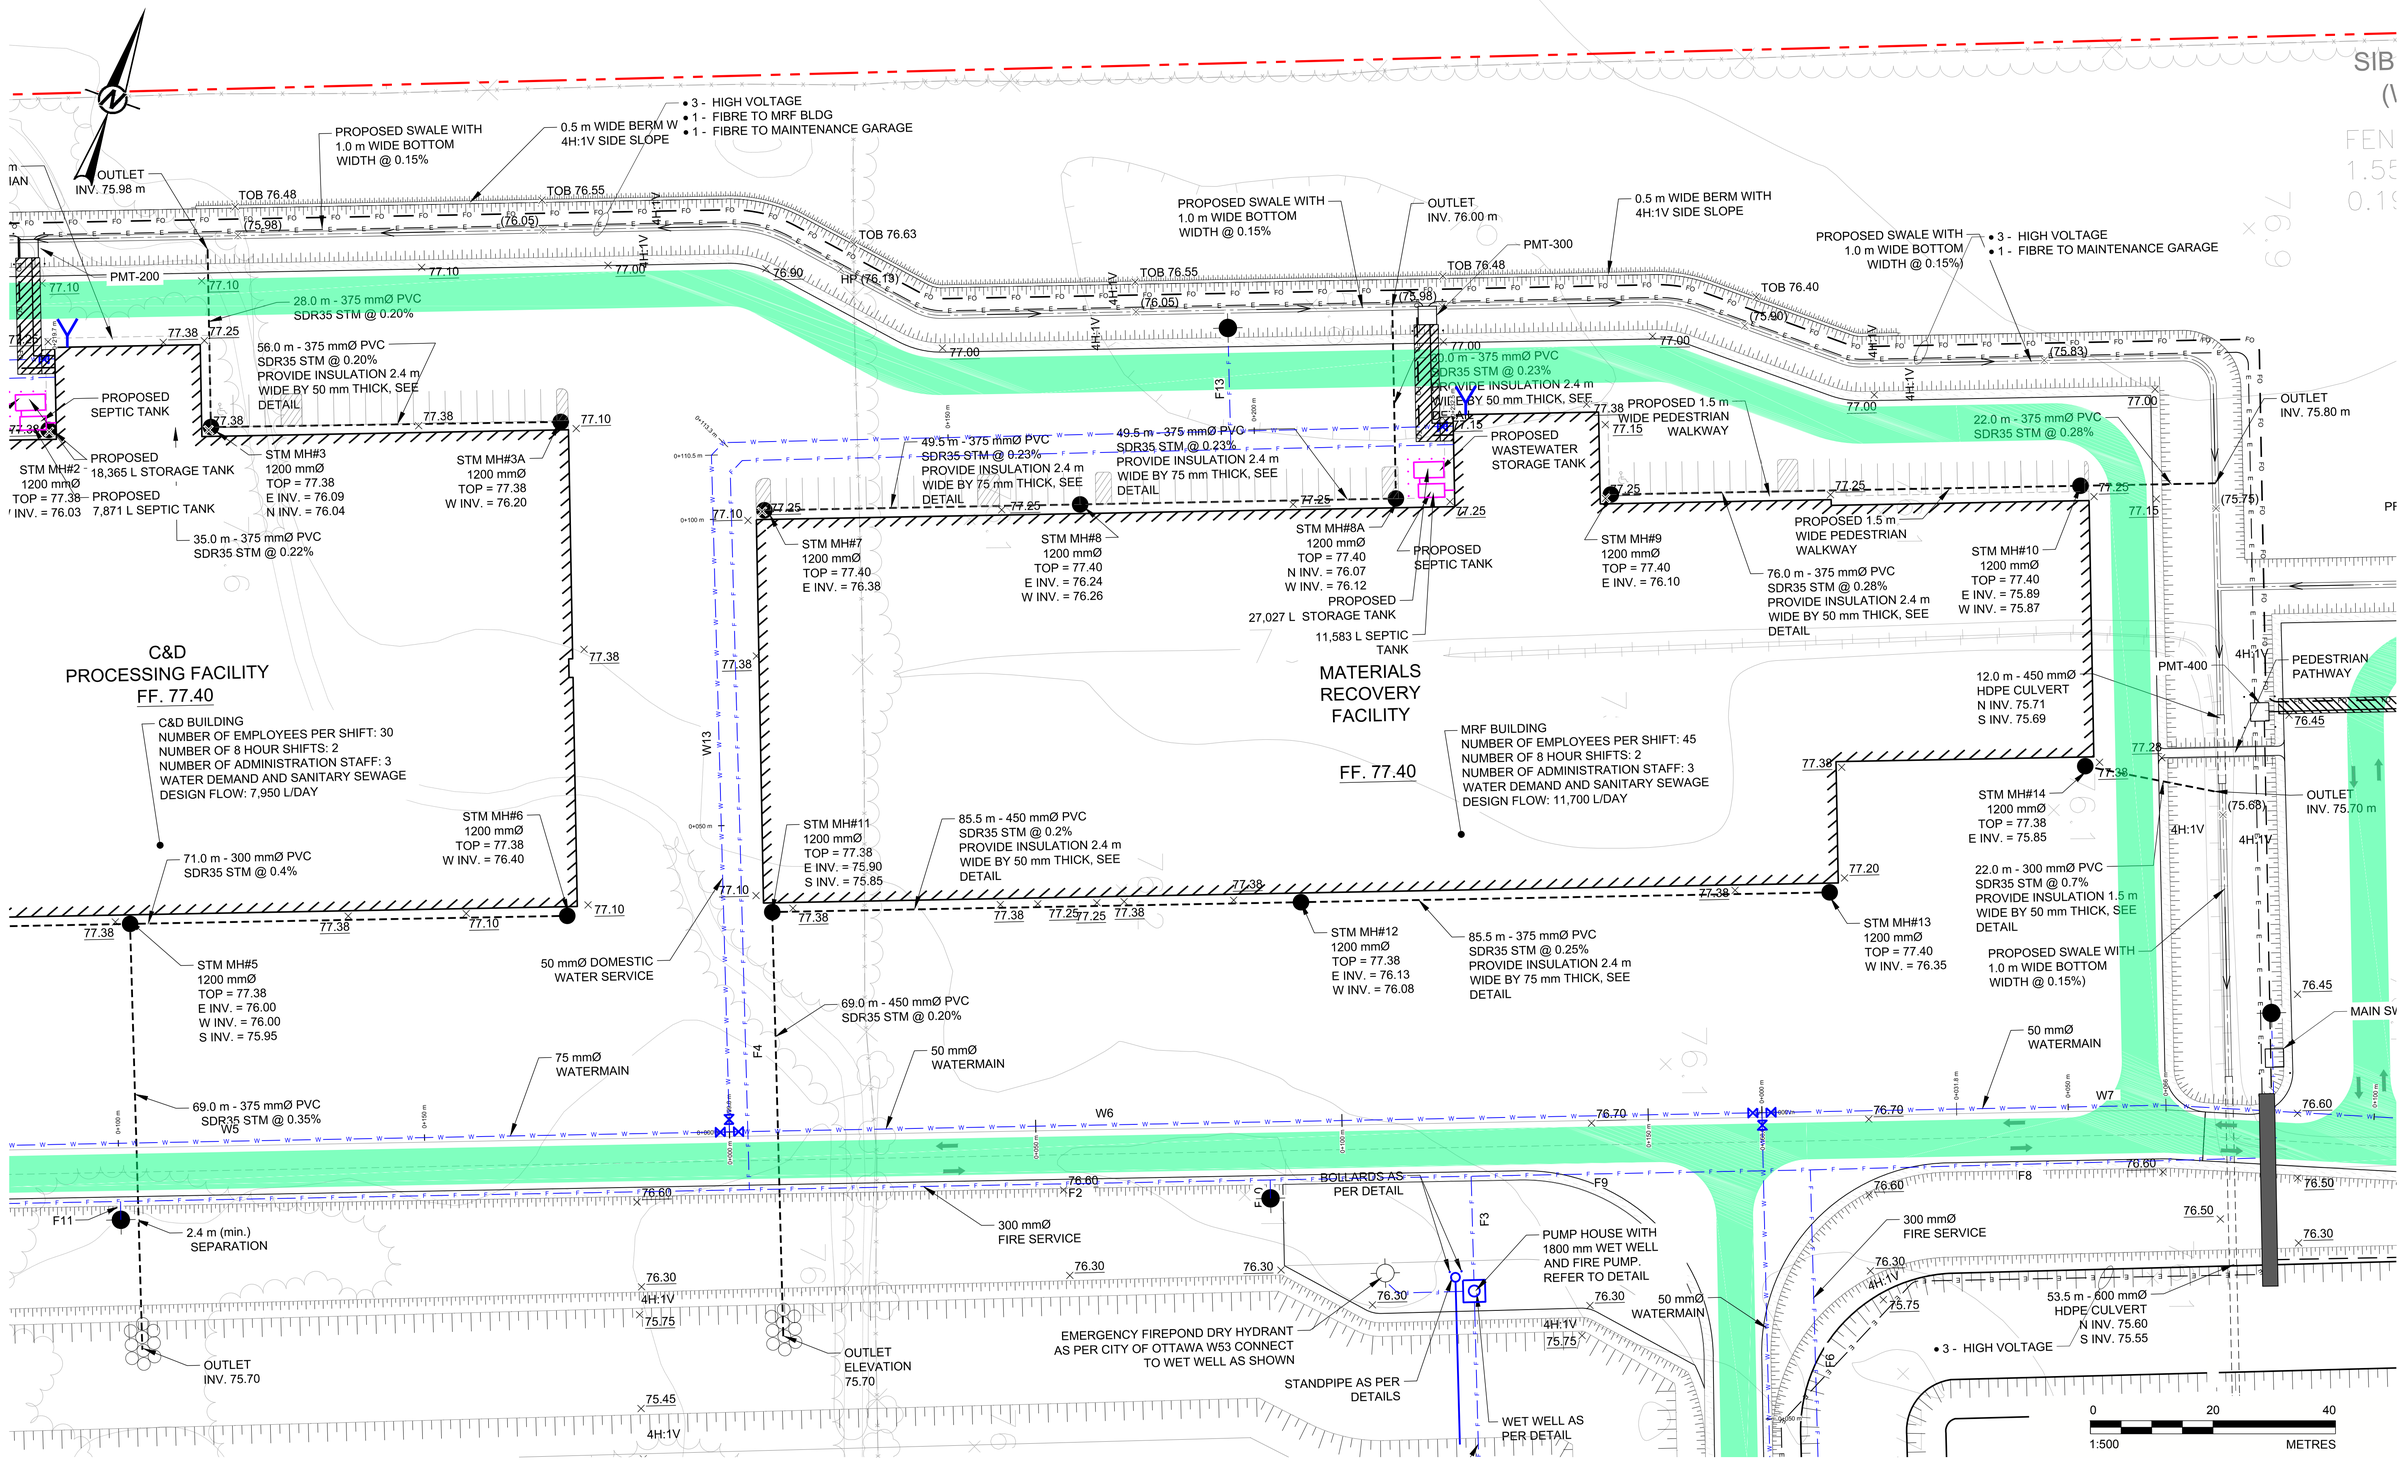

REV.	YYYY-MM-DD	DESCRIPTION	DESIGNED	PREPARED	REVIEWED	APPROVED
2	2018-12-14	REVISED FOR SITE PLAN APPROVAL	MHK	MLF	DVK	DVK
1	2018-06-15	ISSUED FOR SITE PLAN APPROVAL	MHK	MLF	DVK	DVK

SEAL

LICENSED PROFESSIONAL ENGINEER
M. H. H. KNOWLES
100113790
2018/12/14
PROVINCE OF ONTARIO

CLIENT
TAGGART MILLER ENVIRONMENTAL SERVICES

CONSULTANT
GOLDER
GOLDER ASSOCIATES LTD.
1931 ROBERSON ROAD
OTTAWA, ONTARIO
CANADA
[+1] (613) 592 9600
www.golder.com

PROJECT
CAPITAL REGION RESOURCE RECOVERY CENTRE

TITLE
SITE SERVICING PLAN

PROJECT NO.	CONTROL	REV.	of	DRAWING
1787048	0007	2		C17

Path: \\golder.gds\gal\ottawa\Active\Spatial_MMiller_Paving_Ltd\CRRRC\CAD\1787048\40_PROD\0007_Servicing_Plan | File Name: 1787048-0007-CW-0003.dwg | Last Edited By: zsauve Date: 2018-12-17 Time:3:42:33 PM | Printed By: ZSauve Date: 2018-12-17 Time:3:49:01 PM

IF THIS MEASUREMENT DOES NOT MATCH WHAT IS SHOWN, THE SHEET SIZE HAS BEEN MODIFIED FROM: ANSI D
25 mm