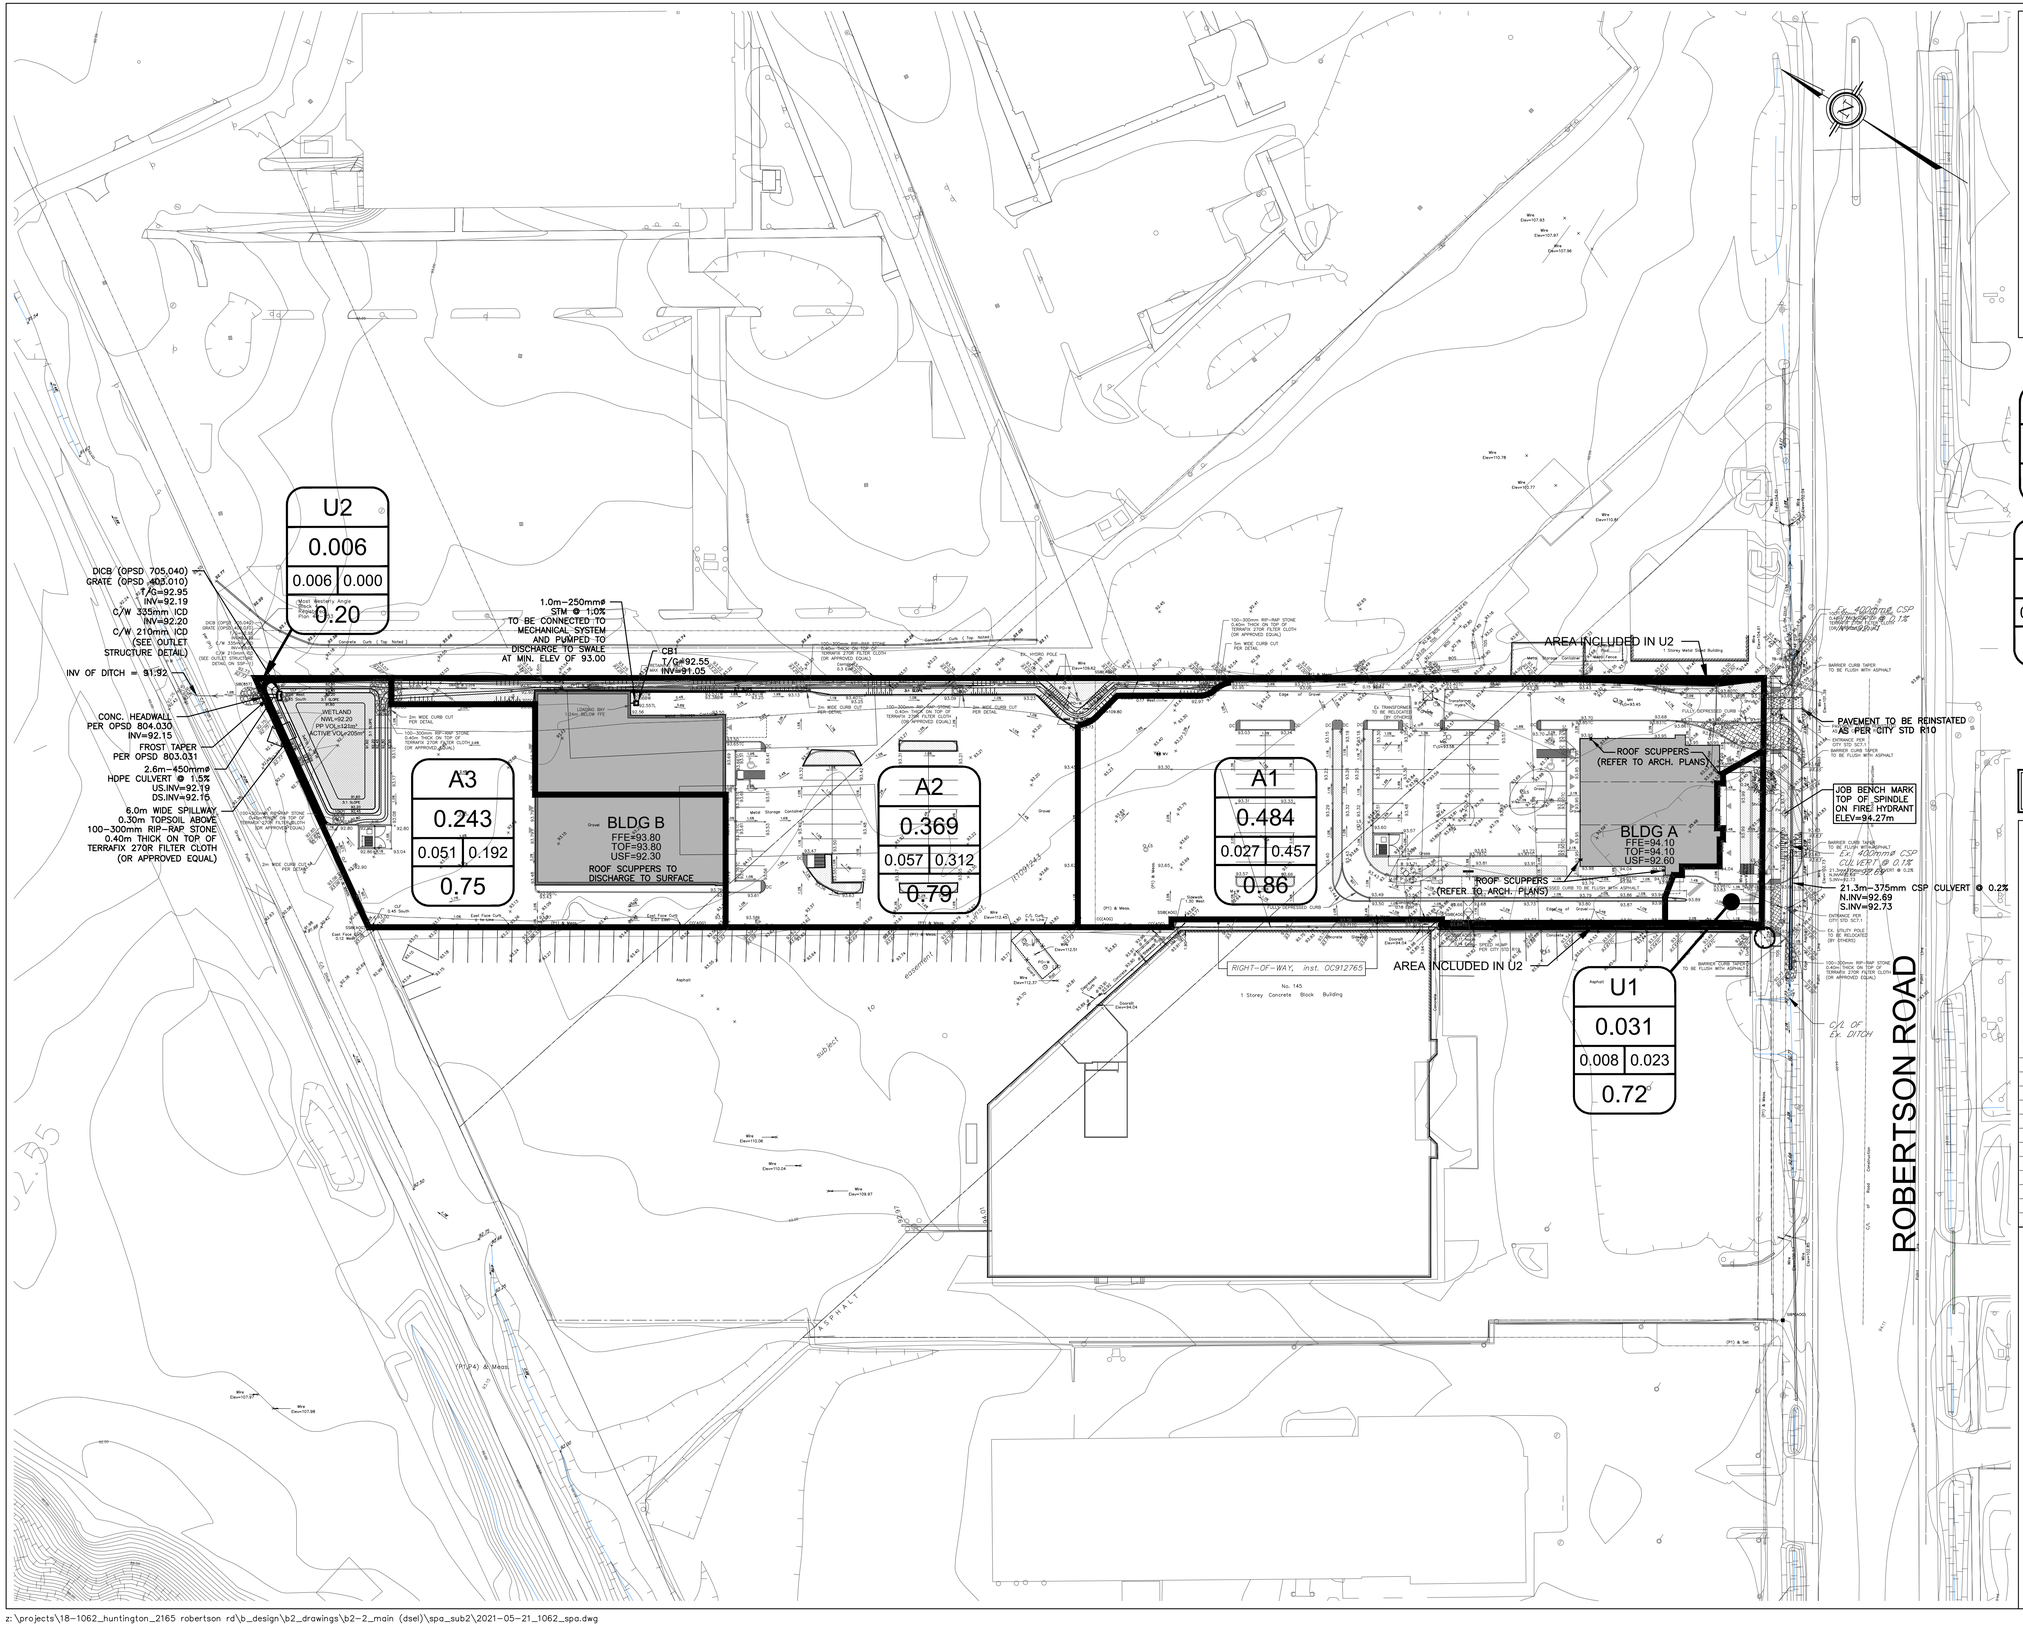

KEY PLAN

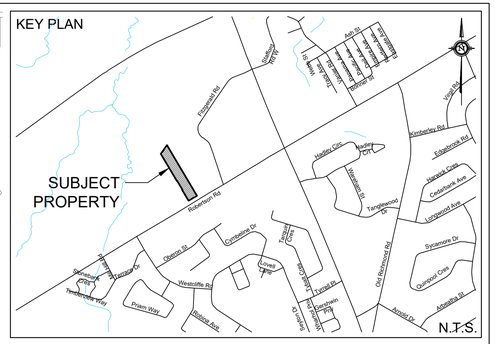

LEGEND

EX6	DRAINAGE AREA ID
4.010	AREA IN Ha
0.19	RATIONAL METHOD RUNOFF COEFFICIENT

101	DRAINAGE AREA ID
1.000	AREA IN Ha
0.500 | 0.500	PERVIOUS AREA IN Ha | IMPERVIOUS AREA IN Ha
0.55	RATIONAL METHOD RUNOFF COEFFICIENT

- PROPERTY LINE
- PROPOSED STORM SEWER
- DRAINAGE DIVIDE
- PROPOSED SWALE
- PROPOSED PERFORATED SUBDRAIN
- PROPOSED STORM MANHOLE
- PROPOSED CATCH BASIN
- PROPOSED CB "I"
- EMERGENCY FLOW ROUTE

ISSUED FOR APPROVAL

TOPOGRAPHIC INFORMATION
TOPOGRAPHIC INFORMATION PROVIDED BY ANNIS, O'SULLIVAN, VOLLEBEKK LTD.
PROJ. NO. 17482-18
DATED OCTOBER 19, 2018

SITE PLAN INFORMATION
SITE PLAN PROVIDED BY S.J LAWRENCE ARCHITECT INC.
PROJ. NO. SL-865-17
DATED FEBRUARY 25, 2021

GEOTECHNICAL STUDY
GEOTECHNICAL RECOMMENDATIONS PROVIDED BY PATERSON GROUP
PROJ. NO. PG4694-1
DATED NOVEMBER 16, 2018

SITE SERVICING AND STORMWATER MANAGEMENT STUDY
SERVICING AND STORMWATER MANAGEMENT RECOMMENDATIONS PROVIDED BY DSEL
PROJ. NO. 18-1062
DATED MAY 2021

BENCH MARK
LOCATED AT TOP OF SPINDLE ON FIRE HYDRANT
ELEV= 94.27

No.	BY	YY.MM.DD	DESCRIPTION
4	B.N.C.	21.05.21	ISSUED FOR MUNICIPAL REVIEW
3	B.N.C.	21.03.08	ISSUED FOR MUNICIPAL REVIEW
2	B.N.C.	21.01.29	ISSUED FOR COORDINATION
1	B.N.C.	18.12.21	ISSUED FOR MUNICIPAL REVIEW

PROJECT No18-1062

LICENSED PROFESSIONAL ENGINEER
A. D. FOBERT
100090628
2021-05-21
PROVINCE OF ONTARIO

STORMWATER MANAGEMENT PLAN
2165 ROBERTSON ROAD

© DSEL

HUNTINGTON PROPERTIES
1306 Wellington Street West Suite 200
Ottawa, Ontario, K1Y 3B2
Tel. (613) 592-1818 Ex.27

DSEL
david schaeffer engineering ltd
SMART SURVEYING™
120 Iber Road Unit 103
Stittsville, Ontario, K2S 1E9
Tel. (613) 836-0856
Fax. (613) 836-7183
www.DSEL.ca

DRAWN BY:	A.W.T.	CHECKED BY:	S.L.M.	DRAWING NO.	SHEET NO.
DESIGNED BY:	B.N.C.	CHECKED BY:	S.L.M.	SWM-1	1 of 1
SCALE:	1:500	DATE:	DECEMBER 2018		

CITY PLAN No.: 17864
CITY FILE No.: D07-12-18-0205

z:\projects\18-1062_huntington_2165 robertson rd\b_design\b2_drawings\b2-2_main (dsel)\spa_sub2\2021-05-21_1062_spa.dwg