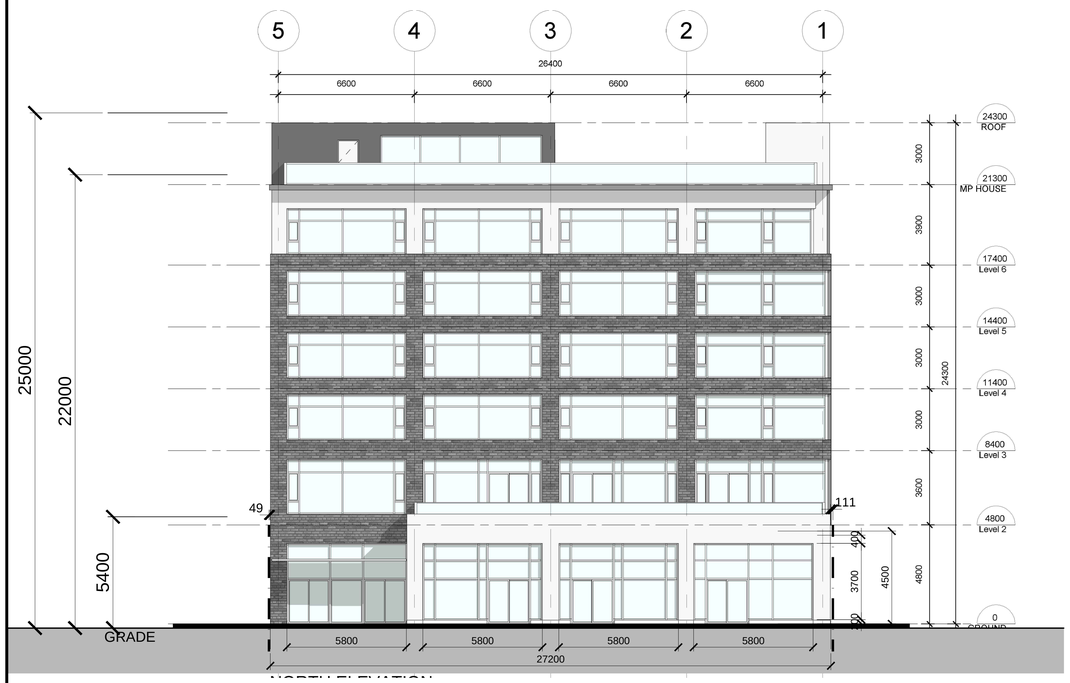

NORTH ELEVATION

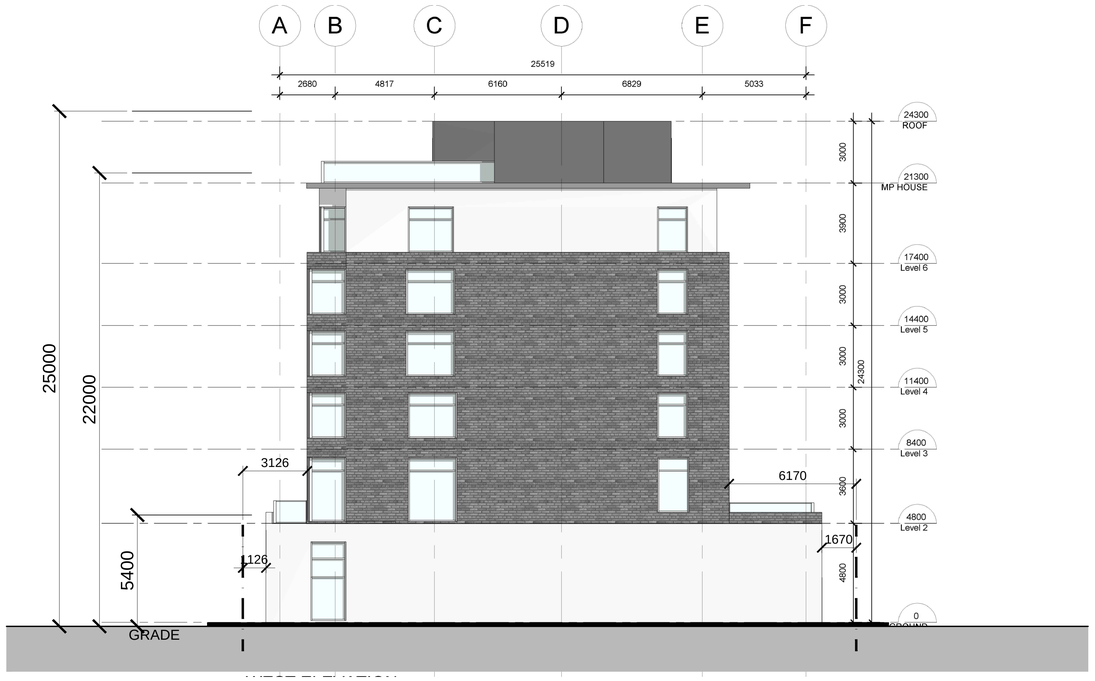

WEST ELEVATION

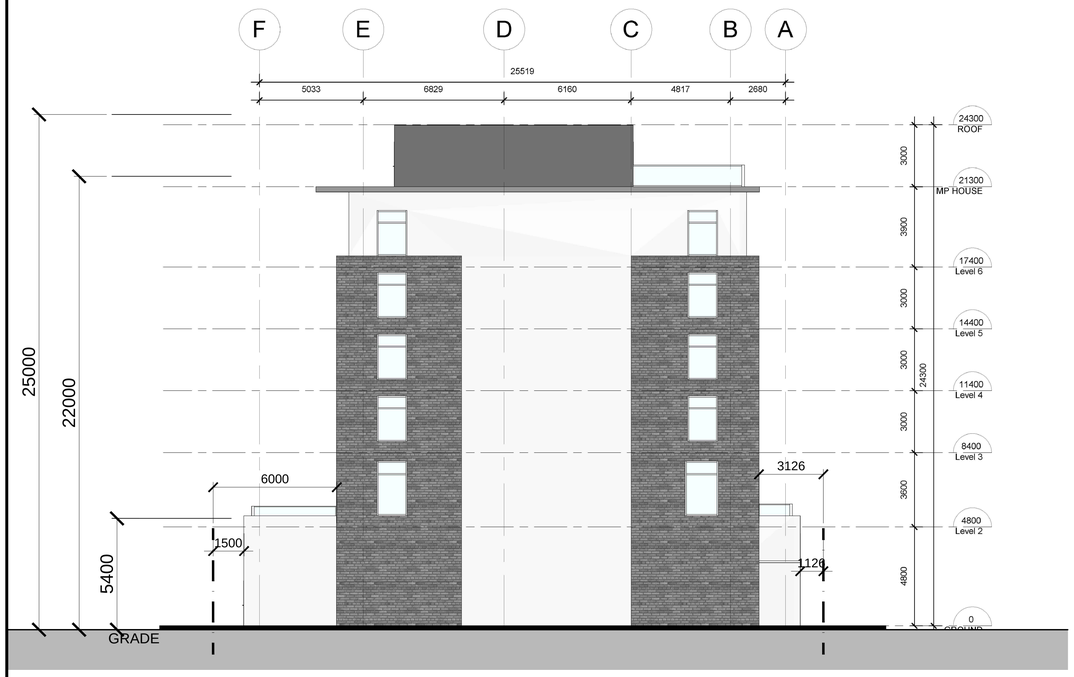

EAST ELEVATION

SOUTH ELEVATION

IT IS THE RESPONSIBILITY OF THE APPROPRIATE CONTRACTOR TO CHECK AND VERIFY ALL DIMENSIONS ON SITE AND TO REPORT ALL ERRORS AND/OR OMISSIONS TO THE ARCHITECT.

ALL CONTRACTORS MUST COMPLY WITH ALL PERTINENT CODES AND BY-LAWS.

THIS DRAWING MAY NOT BE USED FOR CONSTRUCTION UNTIL SIGNED BY THE ARCHITECT.

DO NOT SCALE DRAWINGS.

COPYRIGHT RESERVED.

NOTATION SYMBOLS:

- 00 — INDICATES DRAWING NOTES, LISTED ON EACH SHEET.
- 00 — INDICATES ASSEMBLIE TYPE; REFER TO TYPICAL ASSEMBLIES SCHEDULE.
- 00 — INDICATES WINDOW TYPE; REFER TO WINDOW ELEVATIONS AND DETAILS ON A900 SERIES.
- 000 — INDICATES DOOR TYPE; REFER TO DOOR SCHEDULE AND DETAILS ON A900 SERIES.
- 00 TITLE SCALE / 00000 — DETAIL NUMBER; DETAIL REFERENCE PAGE; DETAIL CROSS REFERENCE PAGE

No.	DESCRIPTION	DATE
2	ISSUED FOR ZONING AMENDMENT / SITE PLAN CONTROL	Mar. 15, 19
1	ISSUED FOR DESIGN CONCEPT	Oct. 31, 18

REVISIONS:

ARCHITECT SEAL: ONTARIO ASSOCIATION OF ARCHITECTS — RODERICK J. LAHEY — LICENCE 4375

SEAL DATE: STAMP DATE

NORTH ARROW:

CLIENT:

THE PROPERTIES GROUP

236 Metcalfe Street, Ottawa, Ontario K2P 1R3

ARCHITECT:

rla/architecture

56 Beech Street, Ottawa, Ontario K1S 3J6
t.613.724.9932 f.613.724.1209 www.rodericklahey.ca

PROJECT TITLE:

70 BEECH STREET

OTTAWA ONTARIO

SHEET TITLE:

BUILDING ELEVATIONS

DRAWN:	CHECKED:
SS	RLA
SCALE: 1:150	SHEET No. A102
PROJECT No. 1722	

D00-00-00-0000