


1 A400 FLOOR PLAN

SCALE 1:125

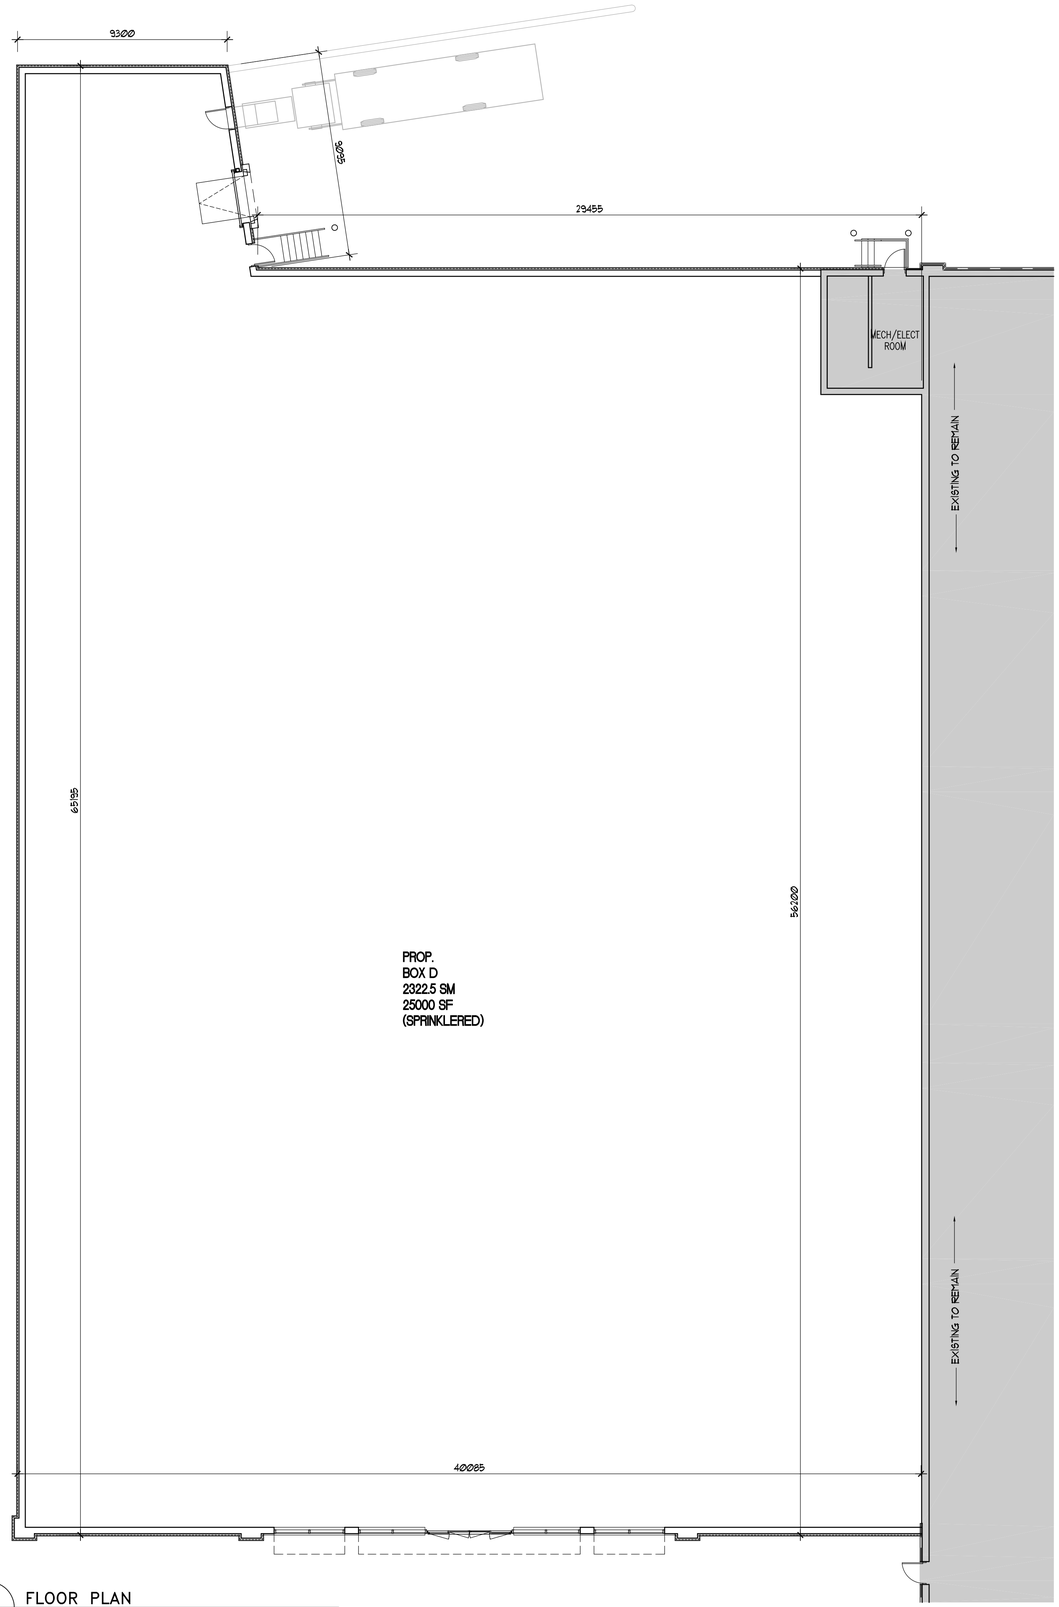


2 A400 ROOF PLAN

SCALE 1:125

NORTH

| NO. | BY | DATE | ISSUED |
|---|---|---|---|
| 1 | AB | XX/19 | ISSUED FOR SPA |

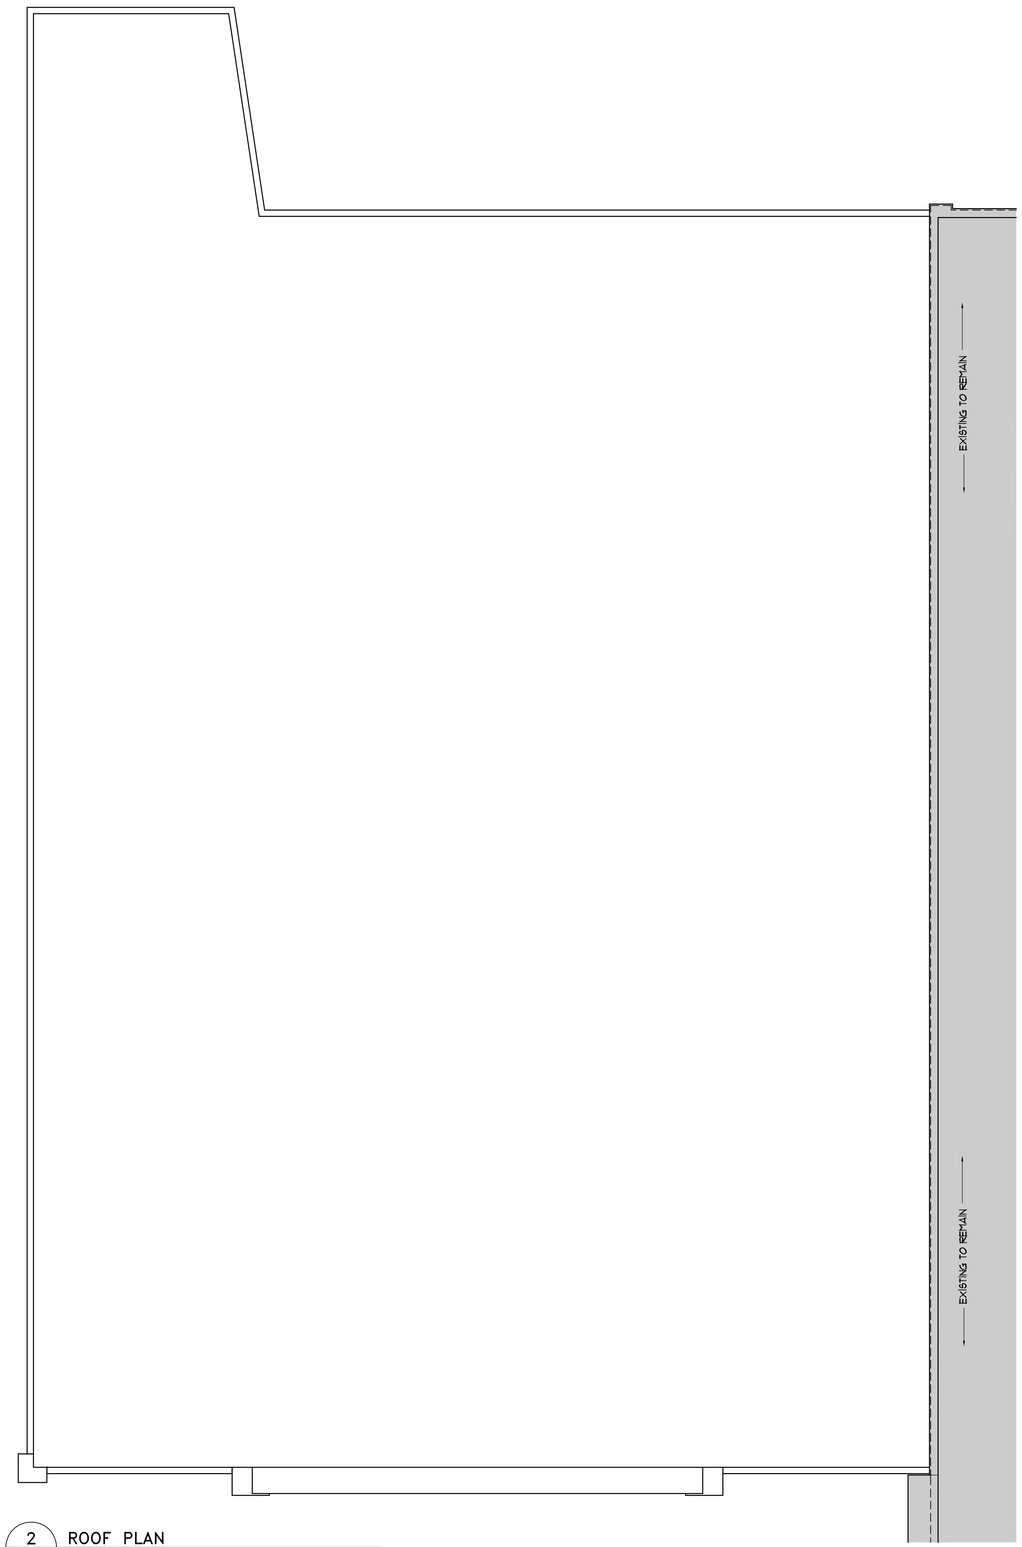VERIFY ALL DIMENSIONS AND CONDITIONS AT THE JOB
DO NOT SCALE PRINTS

PLANS AND SPECIFICATIONS ARE THE PROPERTY OF THE ARCHITECT AND MUST BE RETURNED AT COMPLETION OF THE WORK OR UPON REQUEST

THIS DRAWING MUST NOT BE USED FOR CONSTRUCTION UNLESS APPROVED AT RIGHT

APPROVED:

DATE:

SCOLER LEE BORENSTEIN + ASSOCIATES
ARCHITECTS INC.
STE 500, 60 ST. CLAIR AVE. E
TORONTO, ONTARIO M4T 1N5
TEL: (416) 362-7753
FAX: (416) 362-8519

PROJECT

COMMUNITY RETAIL DEVELOPMENT
5707 HAZELDEAN ROAD
WEST KANATA , ONTARIO

DRAWING TITLE

BOX D
PLANS

| | |
|---|---|
| DRAWN JL | FOLIO 03007 |
| CHECKED AB | |
| DATE JAN 16 | DWG. NO. A400 |
| SCALE AS NOTED | |

X-REFS:

DRAWINGS REVISED:

LAST UPDATED: