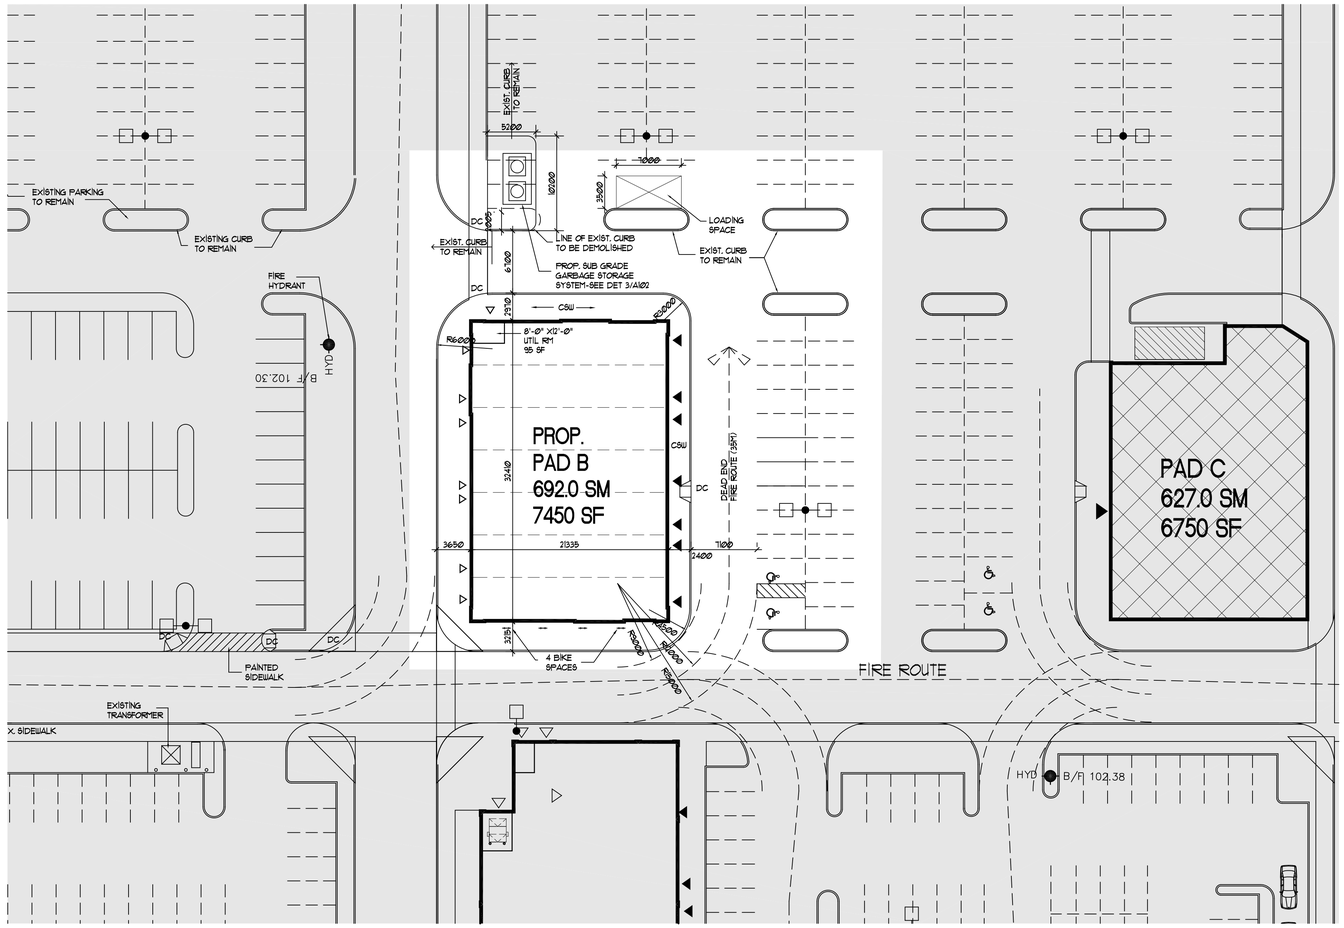

1 A102 ENLARGED SITE PLAN
PAD B SCALE 1:300

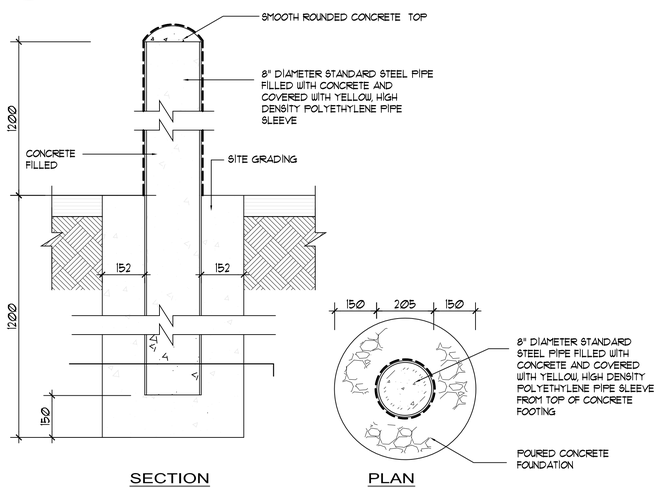

4 A102 DETAIL
CONC. FILLED STEEL BOLLARD 1:10

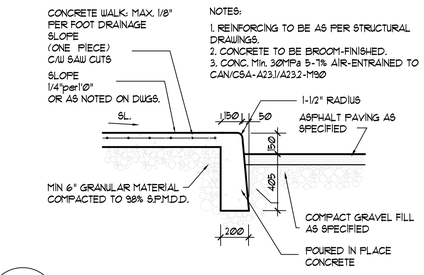

2 A102 DETAIL
MONOLITHIC CONC. CURB 1:10

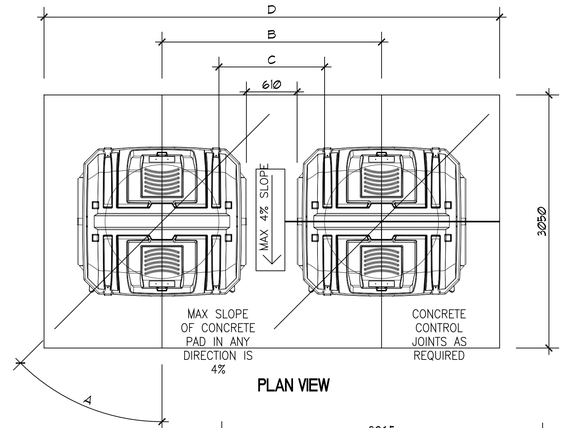

PLAN VIEW

MINIMUM DIMENSIONS BETWEEN BINS

A	B	C	D
0°	2645	1275	5290
15°	2740	1365	6290
30°	3055	1685	7290
45°	3865	2495	8290

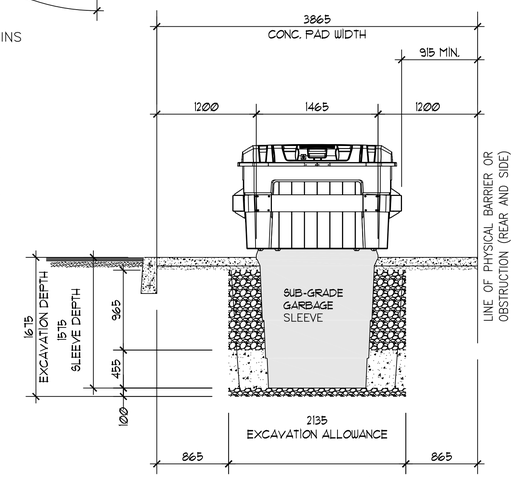

CROSS SECTION

3 A102 DETAIL
SEMI-BURIED WASTE CONTAINER N.T.S.

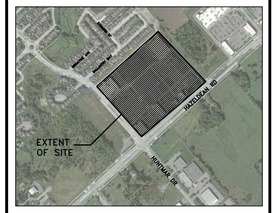

NO.	BY	DATE	ISSUED
1	AB	03NOV08	FOR SPA
2	AB	12JUN09	FOR SPA
3	AB	14DEC09	FOR SPA
4	AB	25MAR10	FOR SPA
5	CIA	01APR10	FOR SPA
6	AB	28JUL10	FOR SPA
7	AB	09AUG11	REVISED CRU A
8	AB	7DEC11	FOR SPA
9	AB	24FEB12	FOR SPA
10	AB	14NOV12	FOR SPA
11	AB	8JAN13	FOR SPA
12	AB	13MAY13	FOR SPA
13	AB	15MAY14	FOR SPA
14	AB	9.SEP.14	FOR SPA
15	AB	27.OCT.14	EXPANSION
16	AB	3.MAR.16	BLDG 1 AND 2
17	AB	7JUL.17	SPA
18	AB	8SEP.17	SPA
19	AB	3NOV17	SPA
20	AB	9SEP.19	SPA
21	AB	9JAN2020	SPA

VERIFY ALL DIMENSIONS AND CONDITIONS AT THE JOB DO NOT SCALE PRINTS

PLANS AND SPECIFICATIONS ARE THE PROPERTY OF THE ARCHITECT AND MUST BE RETURNED AT COMPLETION OF THE WORK OR UPON REQUEST

THIS DRAWING MUST NOT BE USED FOR CONSTRUCTION UNLESS APPROVED AT RIGHT

APPROVED:

DATE:

SCOLER LEE + ASSOCIATES
ARCHITECTS INC.
STE 900, 60 ST. CLAIR AVE. E TEL: (416) 362-7753
TORONTO,ONTARIO M4T 1N5 FAX: (416) 362-8519

PROJECT
COMMUNITY RETAIL DEVELOPMENT
5705 HAZELDEAN ROAD
WEST KANATA , ONTARIO

DRAWING TITLE
ENLARGED SITE PLAN
PAD B
SITE DETAILS

ONTARIO ASSOCIATION OF ARCHITECTS ALLAN MICHAEL LEE LICENCE 7172

DRAWN	FOLIO
JL	03007
CHECKED: AB	
DATE: JAN 16	DWG. NO. A102
SCALE: AS NOTED	

X-REFS:

R14

DRAWINGS REVISED: LAST UPDATED:

D07-12-19-0168

#16044