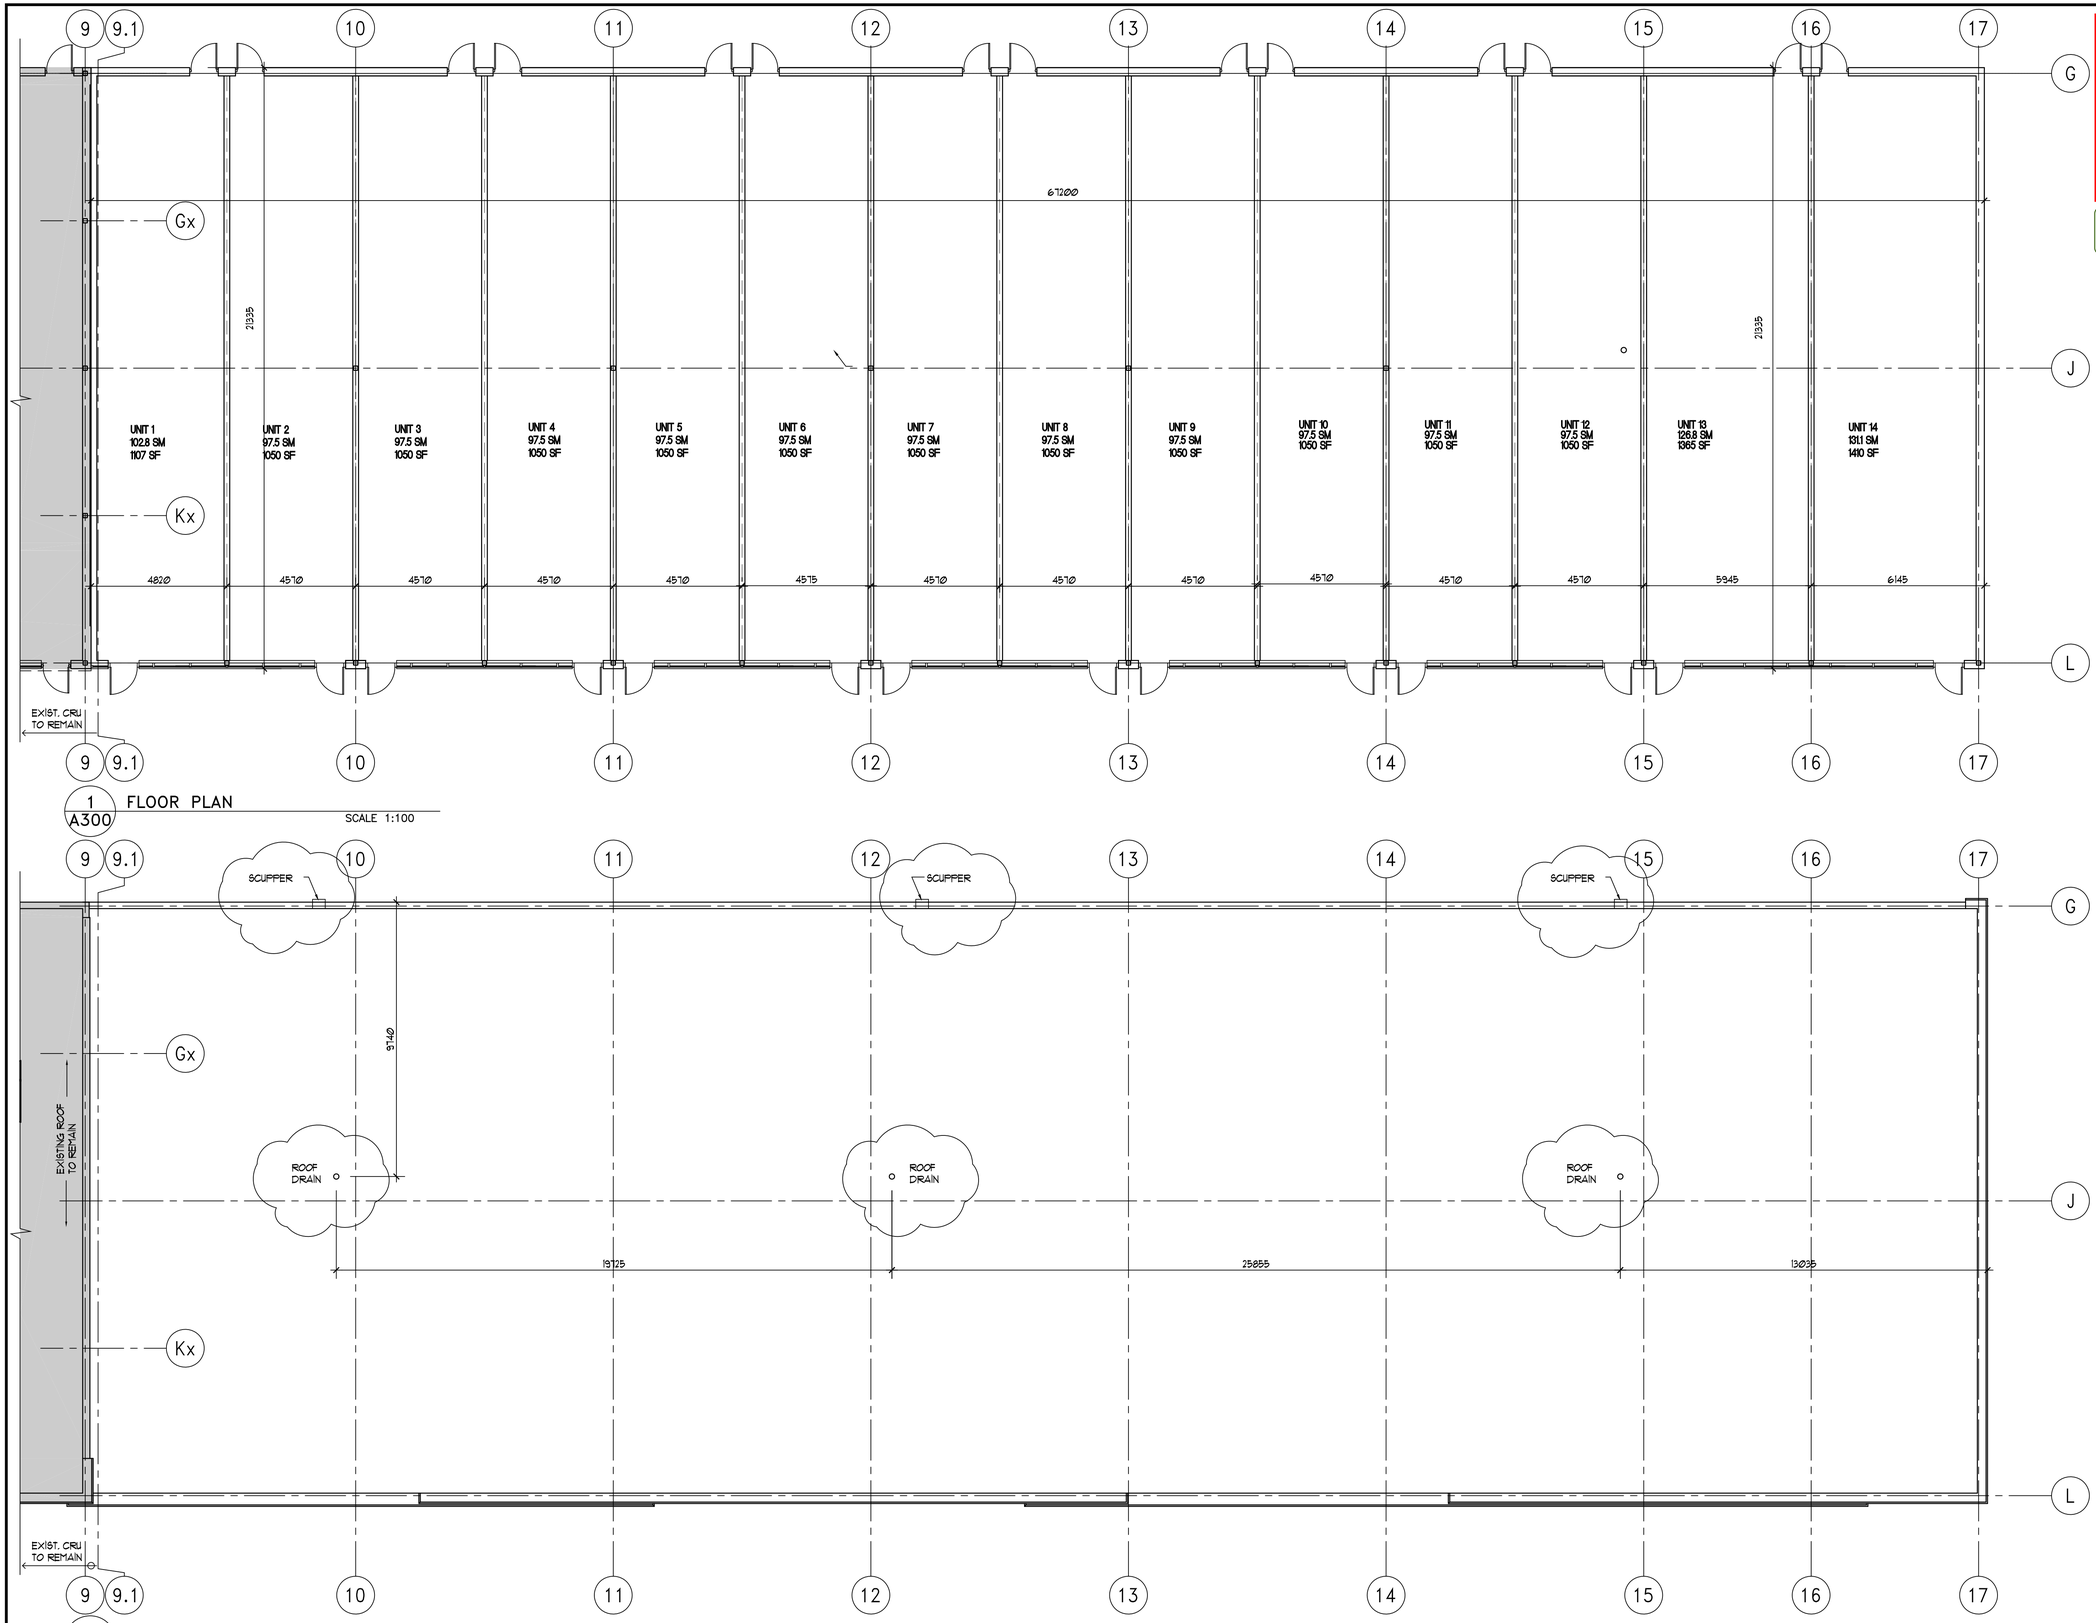

1 A300 FLOOR PLAN
SCALE 1:100

2 A300 ROOF PLAN
SCALE 1:100

NORTH

COLETTE GORNI
PLANNER I
PLANNING, INFRASTRUCTURE & ECONOMIC
DEVELOPMENT DEPARTMENT, CITY OF OTTAWA

APPROVED
By Colette Gorni at 9:24 am, Aug 10, 2020

NO.	BY	DATE	ISSUED
1	AB	14JAN2020	ISSUED FOR SPA
2	AB	27MAR2020	ISSUED FOR SPA

VERIFY ALL DIMENSIONS AND CONDITIONS AT THE JOB DO NOT SCALE PRINTS

PLANS AND SPECIFICATIONS ARE THE PROPERTY OF THE ARCHITECT AND MUST BE RETURNED AT COMPLETION OF THE WORK OR UPON REQUEST

THIS DRAWING MUST NOT BE USED FOR CONSTRUCTION UNLESS APPROVED AT RIGHT

APPROVED:

DATE:

SCOLER LEE BORENSTEIN + ASSOCIATES
ARCHITECTS INC.
SITE 900, 60 ST. CLAIR AVE. E TEL: (416) 362-7753
TORONTO, ONTARIO M4T 1N5 FAX: (416) 362-8519

PROJECT

COMMUNITY RETAIL DEVELOPMENT
5705 HAZELDEAN ROAD
WEST KANATA , ONTARIO

DRAWING TITLE

CRU B-2a EXPANSION PLANS

ONTARIO ASSOCIATION OF ARCHITECTS
ALLAN MOYLE BORENSTEIN
LICENCE 7172

DRAWN	JL
CHECKED	AB
DATE	JAN 16
SCALE	AS NOTED
FOLIO	03007
DWG. NO.	A300

X-REFS:

DRAWINGS REVISED: LAST UPDATED:

D07-12-19-0168

#16044